


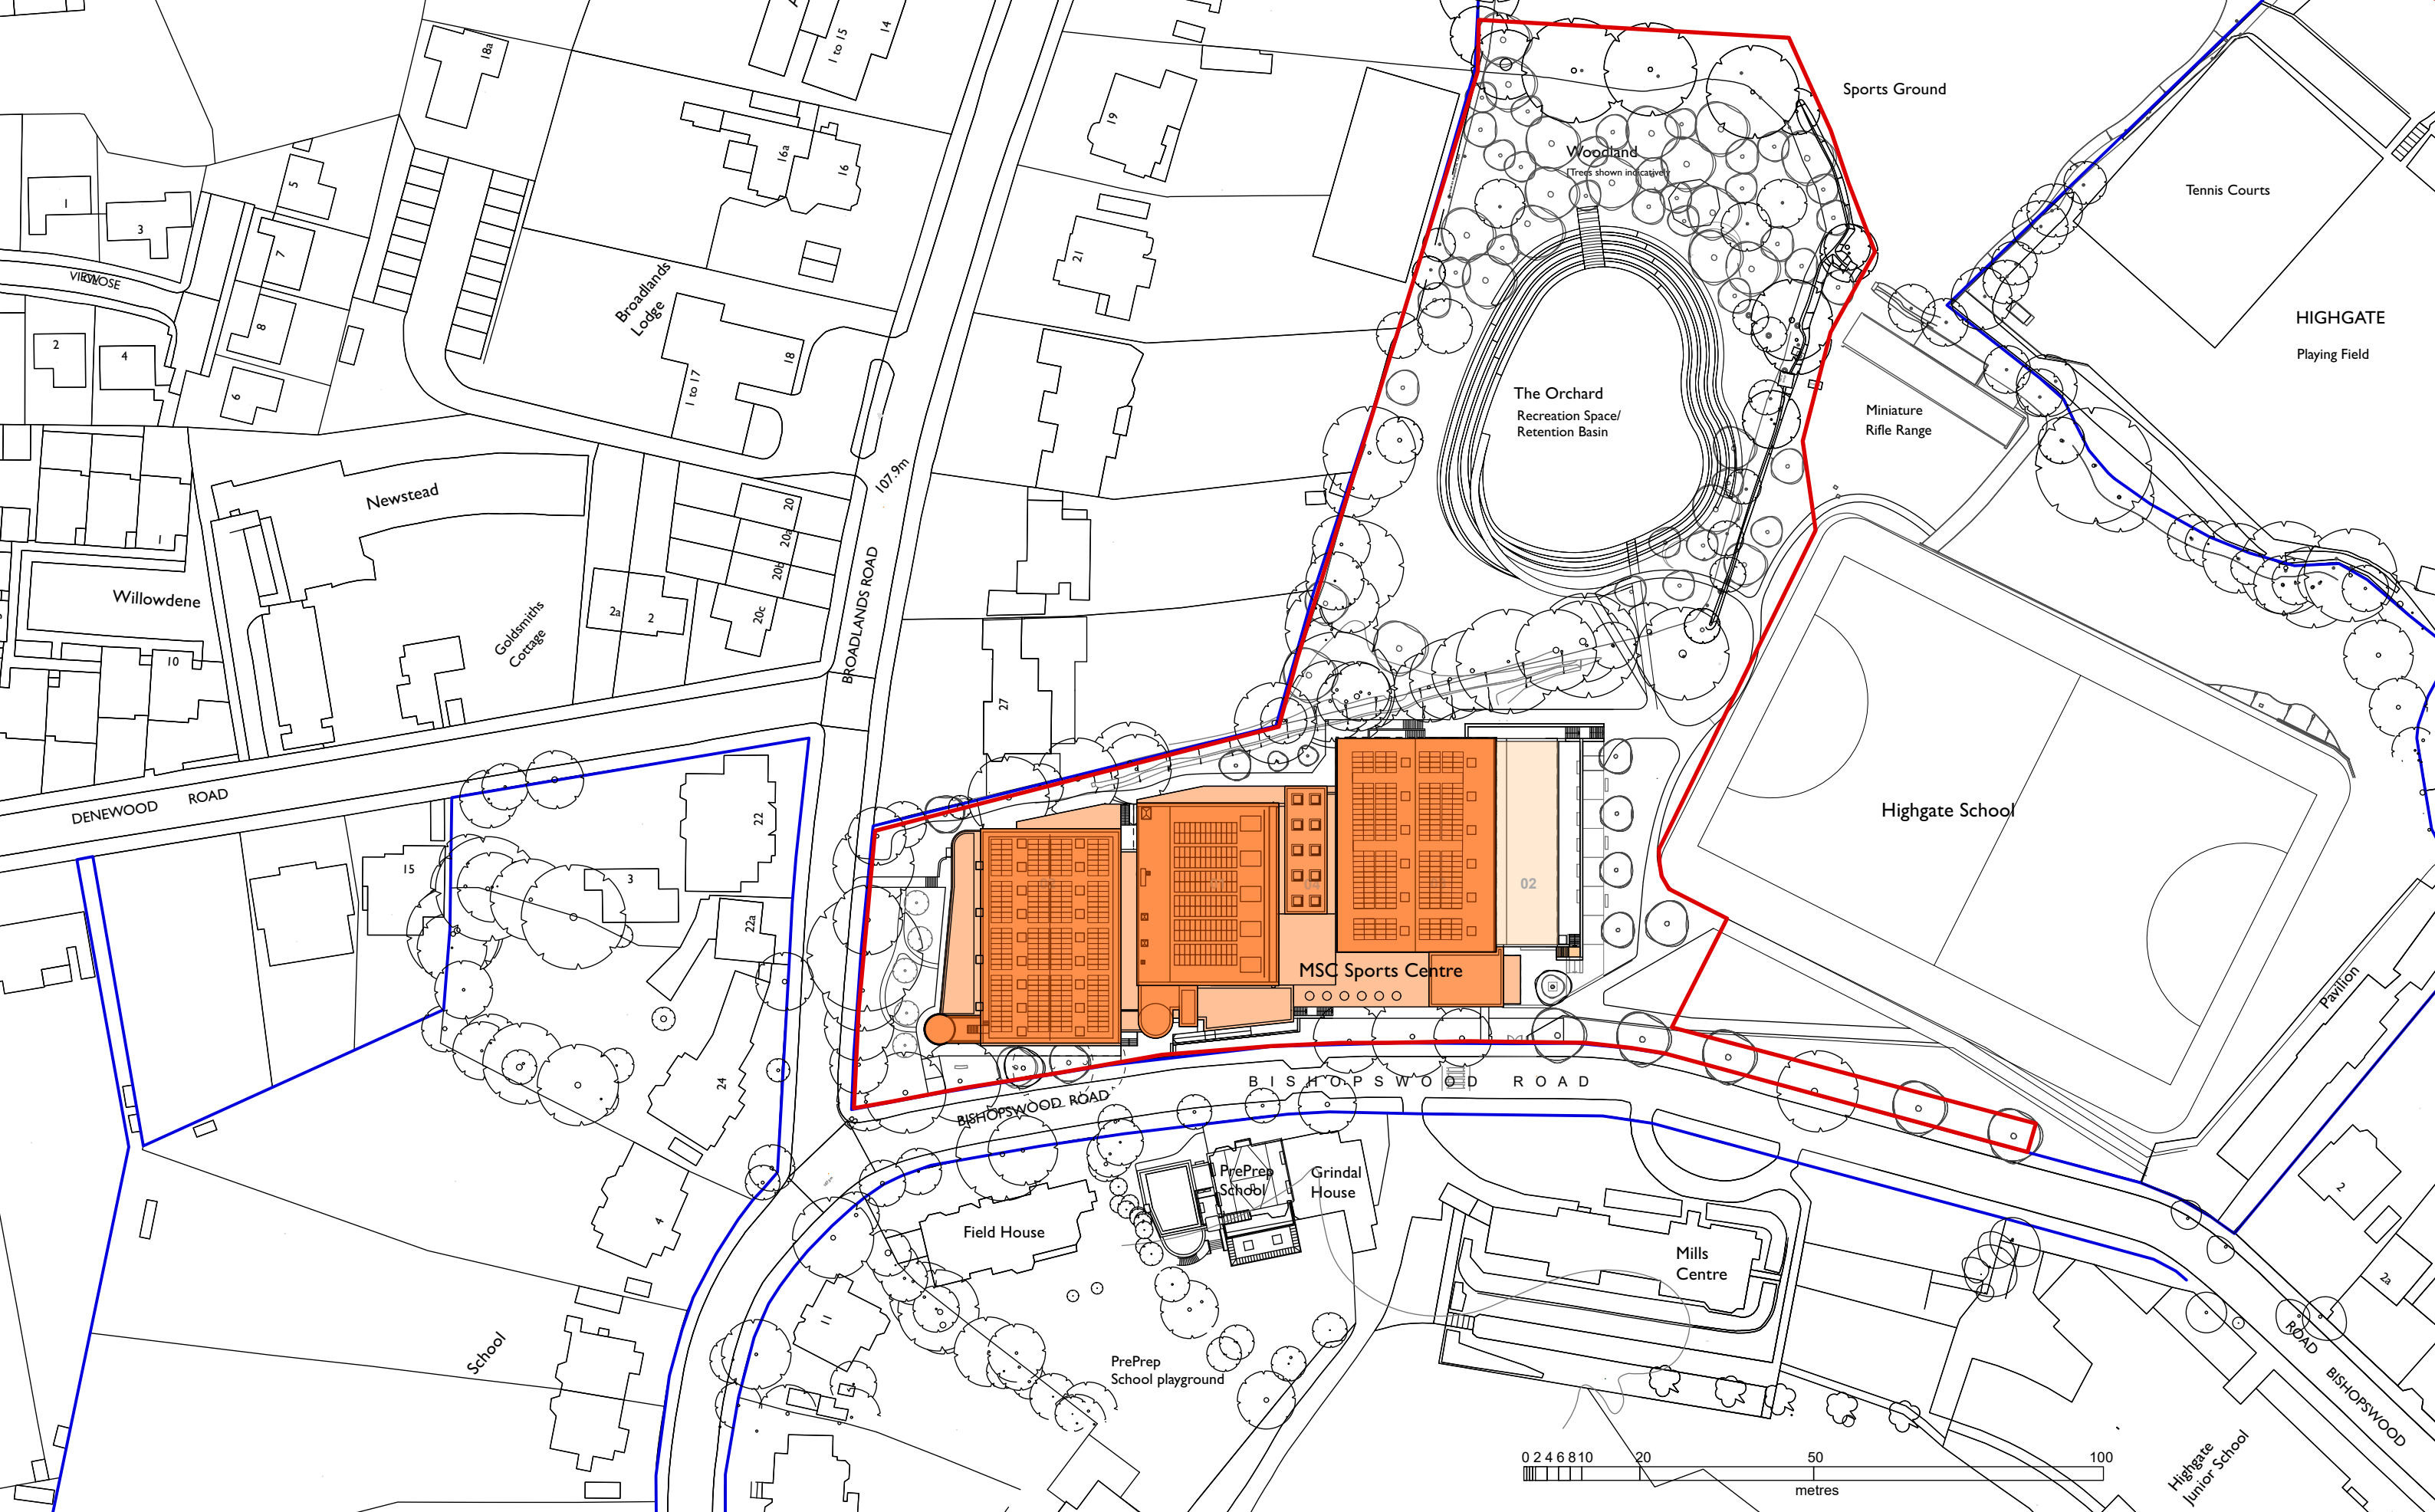

ed tooveyarchitects

studio 401 royle building
31 wenlock road
london n1 7sh
07880 725763
edtoovey@yahoo.co.uk

NOTE: For detail of external works, landscaping and trees refer to
Landscape Architect drawings - shown here indicatively only

PLANNING ISSUE

Revision A: 24/05/2024 Outdoor Recreation Space / Retention Basin amended,
associated areas/paths; rooftop PV's added as roof plan
Revision B: 04/11/2024 Outdoor Recreation Space / Retention Basin amended
Rev D: 20/06/2025. Floor basin, tone colours amended
Rev E: 05/08/2026. Squash courts roof amended

- Always take site measurements
to verify dimensions
- Refer to M&E Engineers
drawings for all services



Highgate School MSC 4-Phase Scheme

Site plan proposed

August 2018

Drwg No. 1182 / GL / 012 - E

Scale 1:500 @ A1 / 1:1000 @ A3