

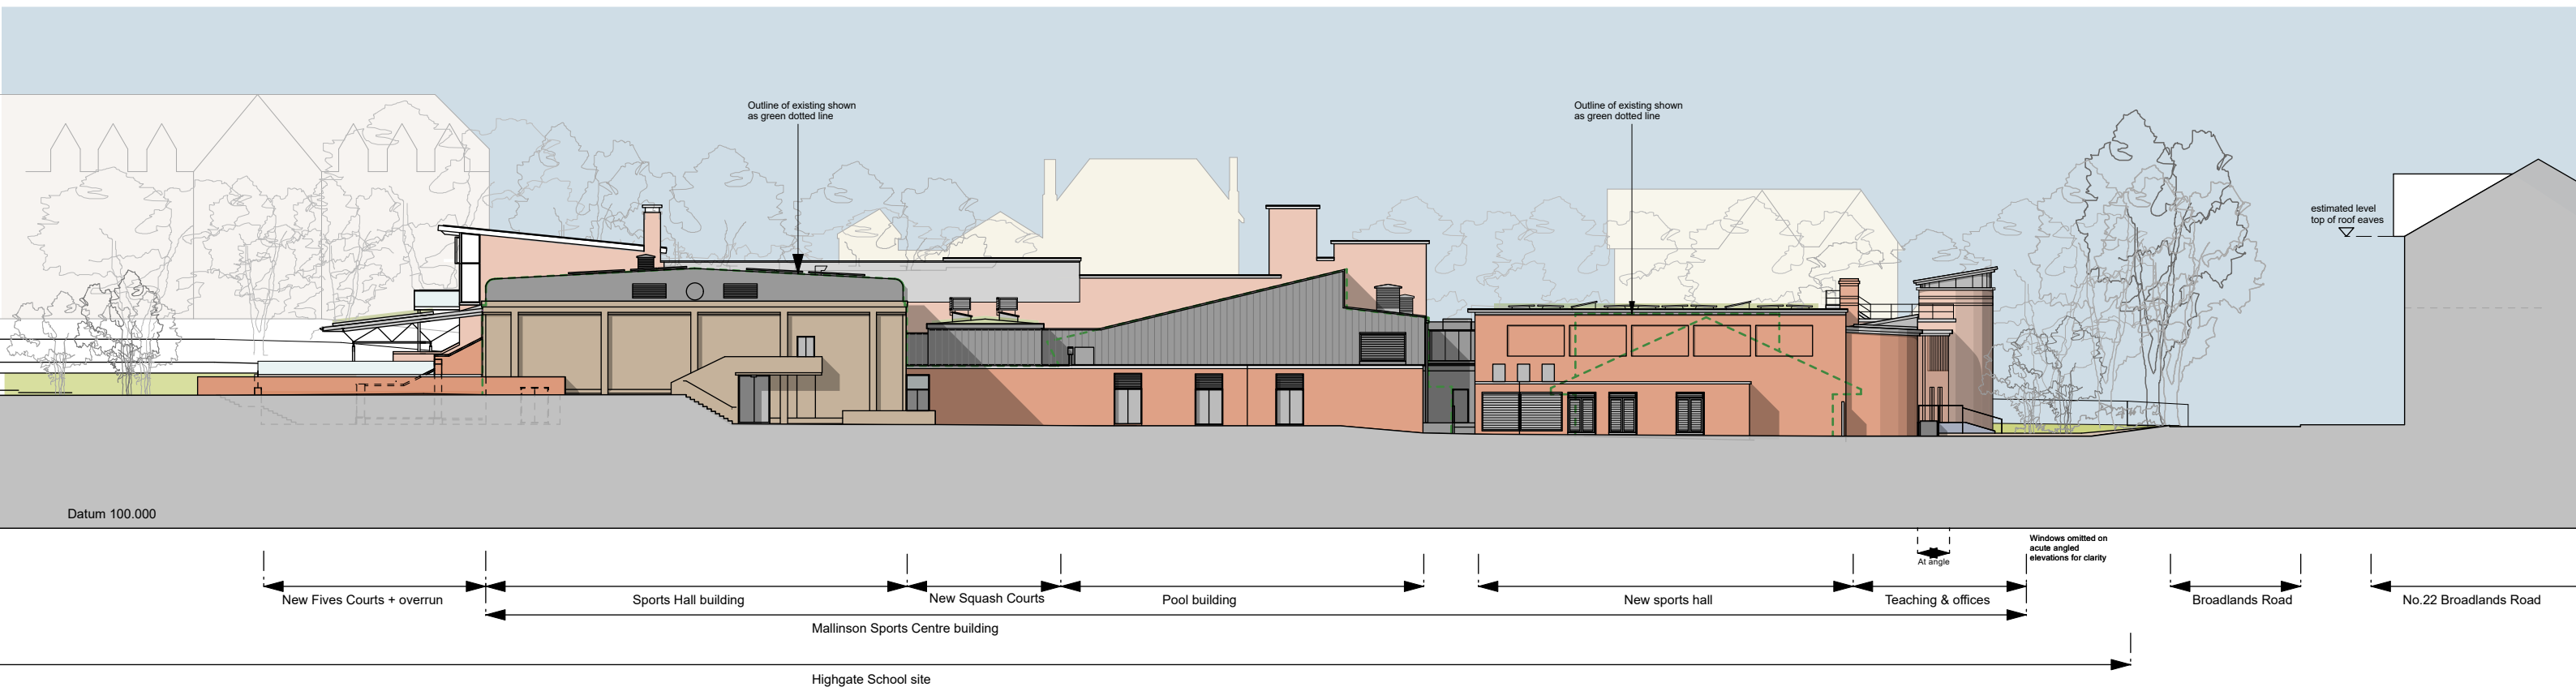


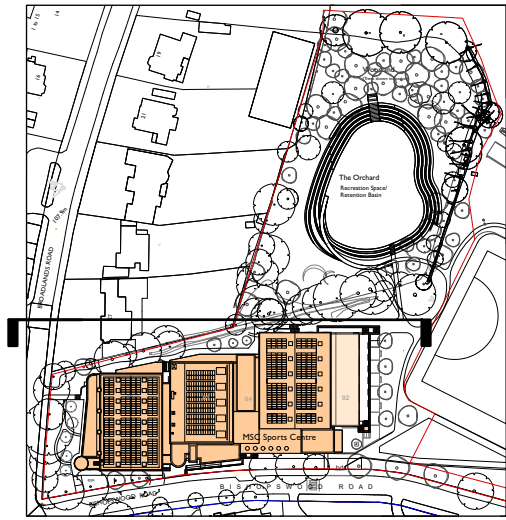

East elevation proposed + Outline of existing building

 

ed toovey architects

studio 401 royle building
31 wenlock road
london n1 7sh
07880 725763
edtoovey@yahoo.co.uk

Revisions:

PLANNING ISSUE

Rev A: July 2023 - Roof ridges at back of elevation view, key added
Rev B 20/06/2025. North part of elevation with reduced block; Squash court part of elevation; amended
Rev D: Squash courts roof amaended, rooflight & shades added

- Always take site measurements to verify dimensions
- Refer to M&E Engineers drawings for all services

Highgate School MSC 4-Phase Future Development

Elevation East proposed

January 2022

Drwg No. 1182 / GE / 014 - D

Scale 1:400 @ A3 ; 1:200 @ A1