


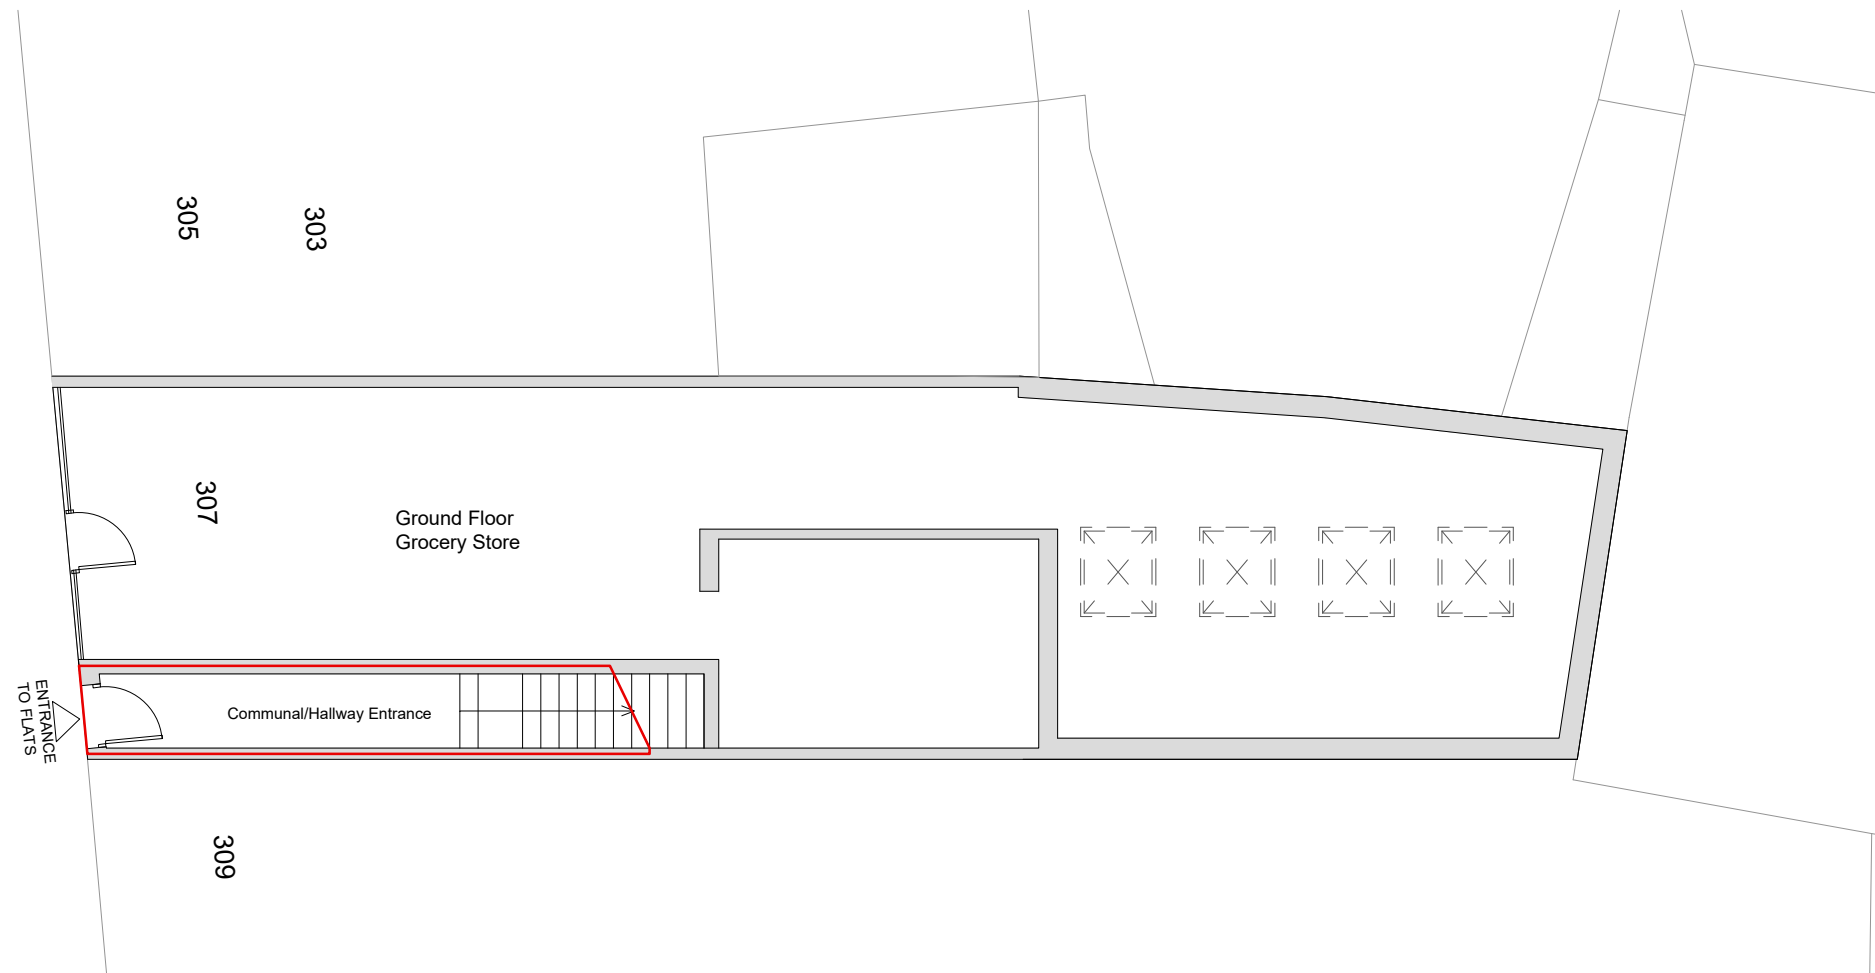

1 Proposed Ground Floor Plan
Scale 1 : 100

KEY

SITE BOUNDARY —

SCHEDULE OF ACCOMMODATION

FLAT 1: STUDIO, 1 PERSON: 43 SQ M

FLAT 2: STUDIO, 1 PERSON: 43 SQ M

Waste:
Integrated segregated waste storage: general waste, dry mixed recycling and 7L food caddy. Waste held internally and presented at kerbside only within Haringey timed collection slots (West Green Road). Refer to Waste Management Statement.

Cycle parking:
1 space per studio (2 spaces total), provided internally within each unit, in accordance with London Plan Table 10.2 (1 space per studio/1-person dwelling). Storage is secure, covered and accessible.

Note:
No external alterations are proposed. All works are internal only. Existing elevations, roof, windows, doors and external finishes are to remain unaltered. The ground floor commercial unit is unaffected by this application.

- Notes:
1. Drawing must be used solely for the status indicated only

2. All dimensions and setting out shall be checked and confirmed and any discrepancies to be reported to the Architect prior to commencement of any work.

3. This is a CAD Drawing. Under no circumstances shall manual alterations be made. Figured dimensions take preference to scale.

4. All work and materials to be in accordance with current statutory legislation, relevant codes of practice and British Standards.

5. Drawing to be read in accordance with relevant consultants and sub-contractors drawings and specifications.

Disclaimer:
The hard copy accompanying the electronic date is the legal. Copyright is Reserved.

Copyright is Reserved.
© Copying or reproduction of this drawing or any electronic data without the written permission of 'Seesaw Studios' is not permitted. All rights reserved.

Rev:	Description:	Date:

Seesaw Studios

86-90 Paul Street
London, EC2A 4NE


+44 (0) 20 7100 5061
seesaw-studios.com
info@seesaw-studios.com

Client:
F Kilic & C Kilic

Project:
307 West Green road,
N15 3PA

Drawing Title:
Proposed Floor Plans

Date:	Drawing Status:
Sept. 2026	
Drawing Number:	Revision
SE1886 - 06/P1	
Scale:	Drawn By:
1:100 @A3	TK

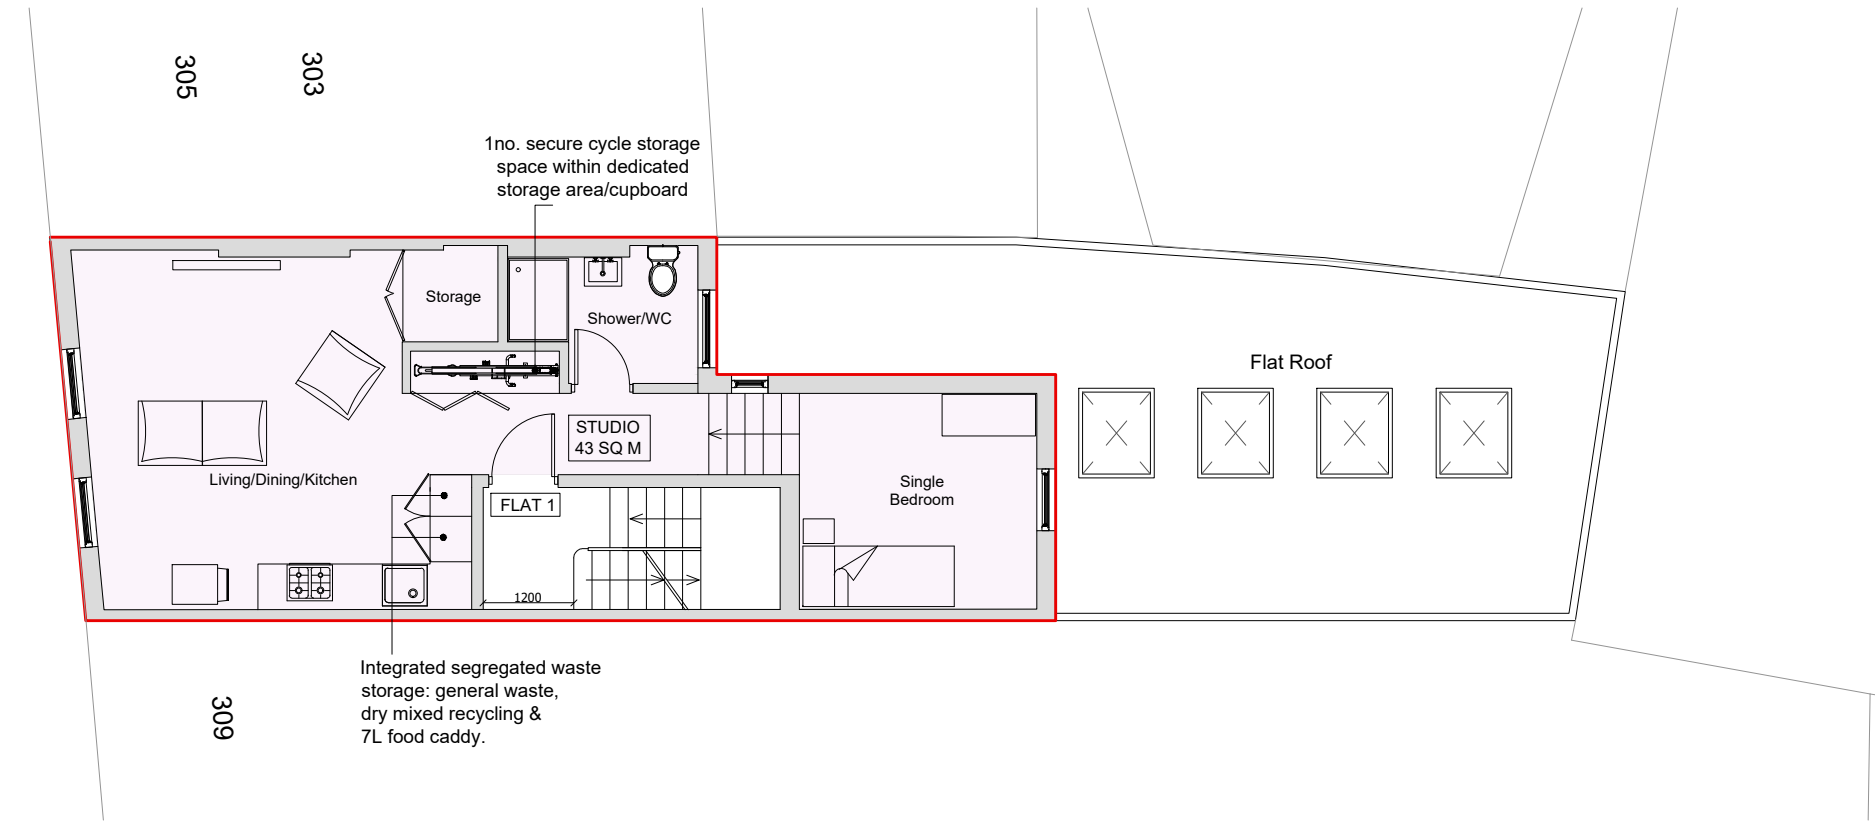

2 Proposed First Floor Plan
Scale 1 : 100

