



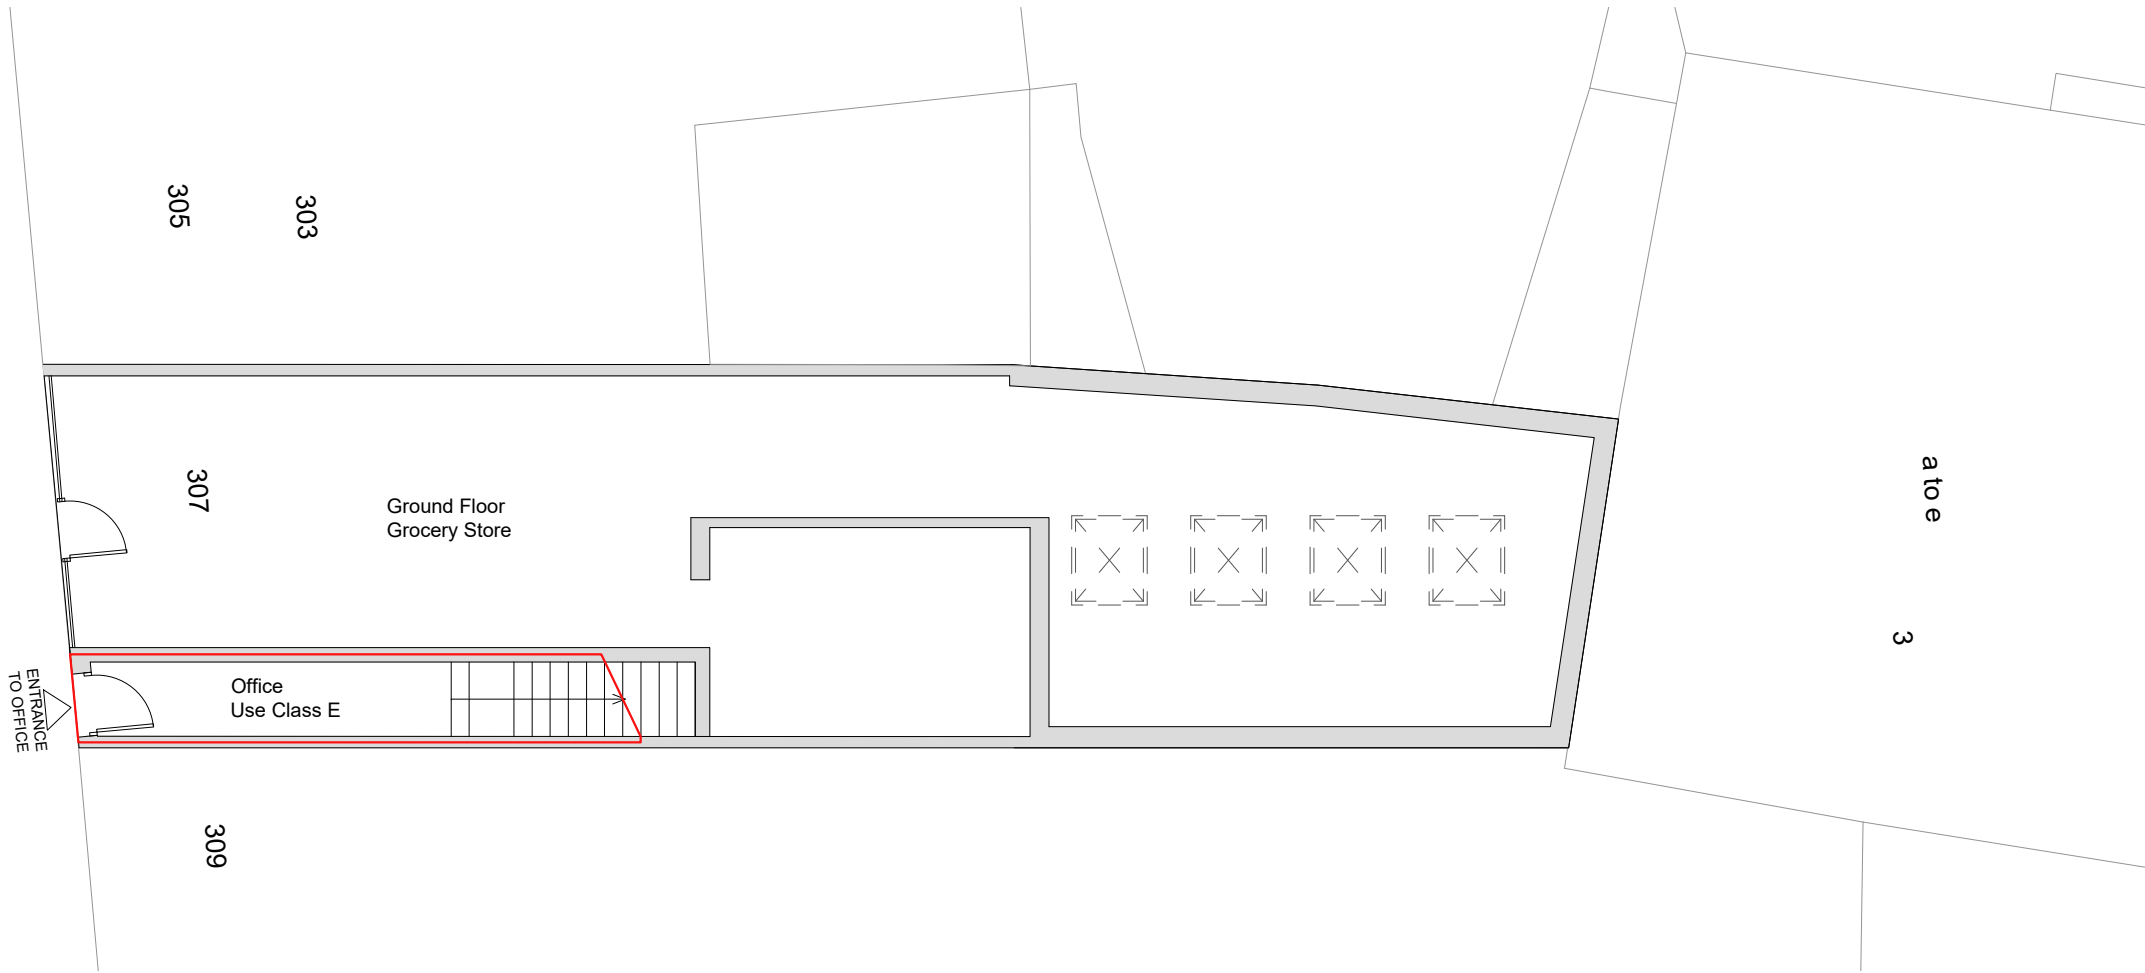

1 Existing Ground Floor Plan
Scale 1 : 100

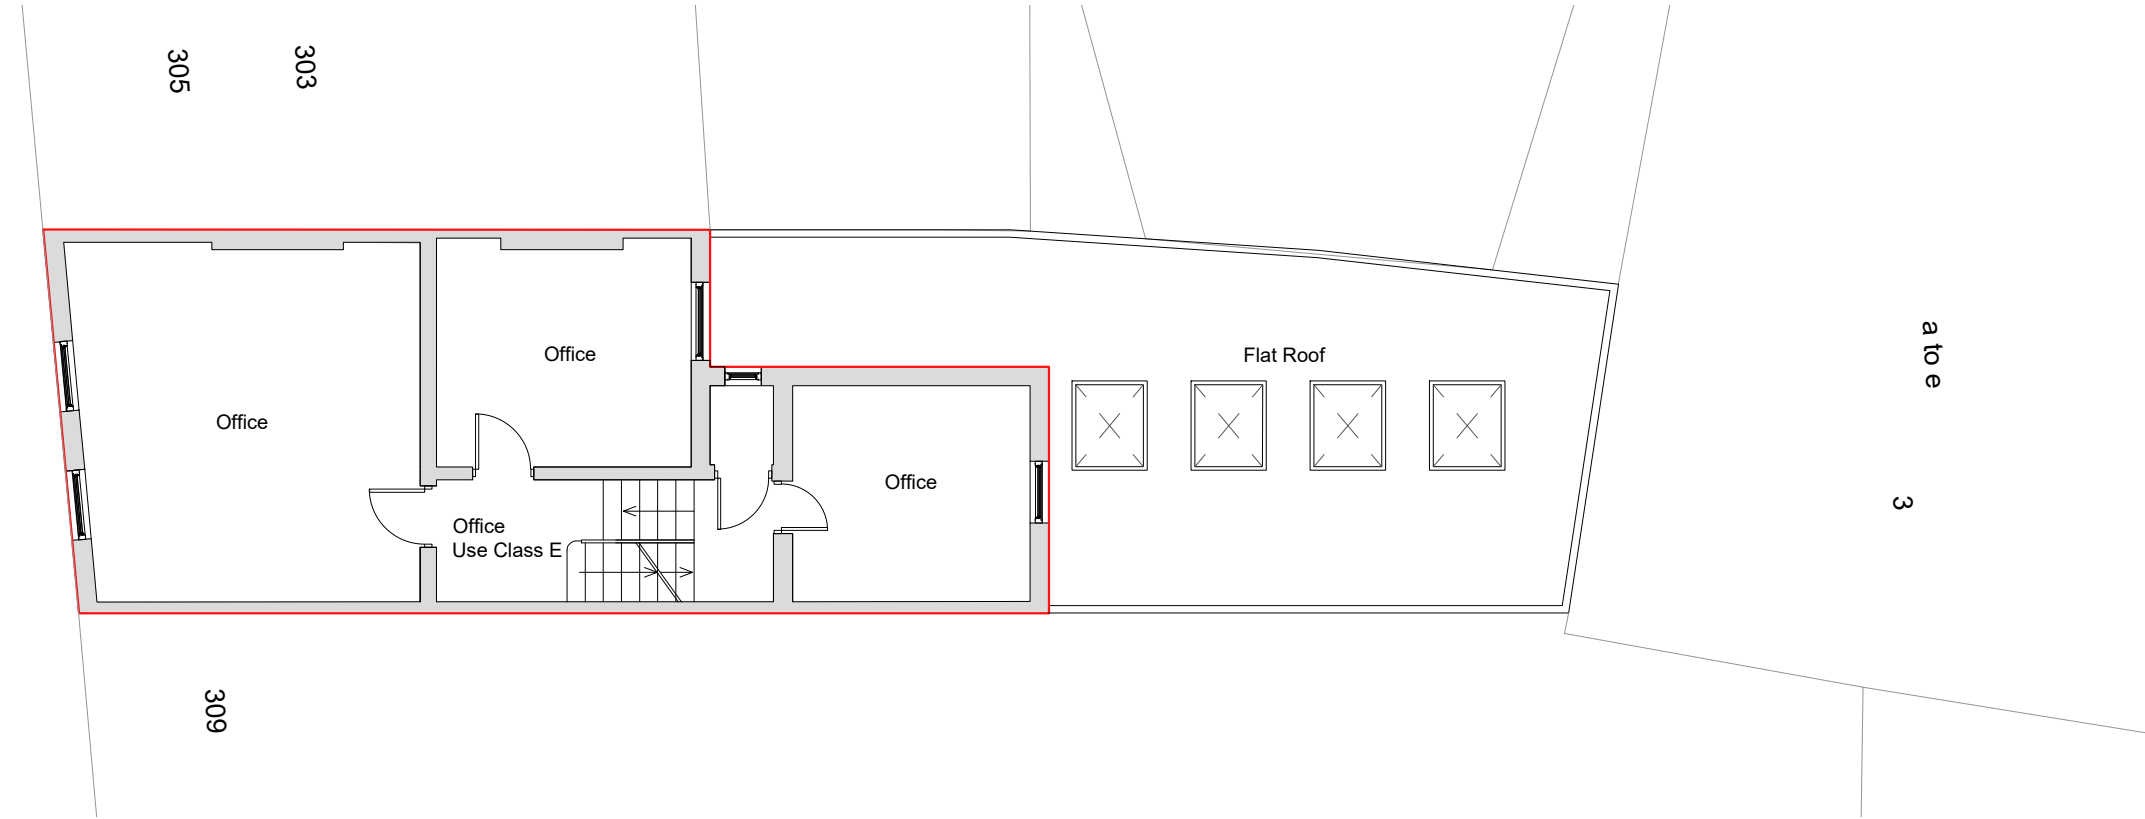

2 Existing First Floor Plan
Scale 1 : 100



Notes: 1. Drawing must be used solely for the status indicated only 2. All dimensions and setting out shall be checked and confirmed and any discrepancies to be reported to the Architect prior to commencement of any work. 3. This is a CAD Drawing. Under no circumstances shall manual alterations be made. Figured dimensions take preference to scale. 4. All work and materials to be in accordance with current statutory legislation, relevant codes of practice and British Standards. 5. Drawing to be read in accordance with relevant consultants and sub-contractors drawings and specifications. Disclaimer: The hard copy accompanying the electronic date is the legal. Copyright is Reserved.		
N		Copyright is Reserved. © Copying or reproduction of this drawing or any electronic data without the written permission of 'Seesaw Studios' is not permitted. All rights reserved.
Rev:	Description:	Date:
Seesaw Studios		
86-90 Paul Street London, EC2A 4NE		+44 (0) 20 7100 5061 seesaw-studios.com info@seesaw-studios.com
Client: F Kilic & C Kilic		
Project: 307 West Green road, N15 3PA		
Drawing Title: Existing Floor Plans		
Date:	Drawing Status:	
Sept. 2026		
Drawing Number:	Revision	
SE1886 - 02/P1		
Scale:	Drawn By:	
1:100 @A3	TK	