

NOTES

Do not scale from drawings

-

-	-	-
-	-	-
-	-	-
A	18-09-2026	Material References

REV	DATE	DESCRIPTION
-----	------	-------------

STATUS

Planning

CLIENT

Serkan & Sway Tatar

PROJECT

38 Redston Road, London N8 7HJ

DRAWING DESCRIPTION

Exsting Floor Plans

LOCAL AUTHORITY

London Borough of Haringey


DRAWN BY	CHECKED BY
CZ	NS

SCALE	SHEET SIZE
1:100	A3


DATE	REVISION
18-09-2026	A

DRAWING NO.
319551 - EX - 06 - 101

SCALE BAR

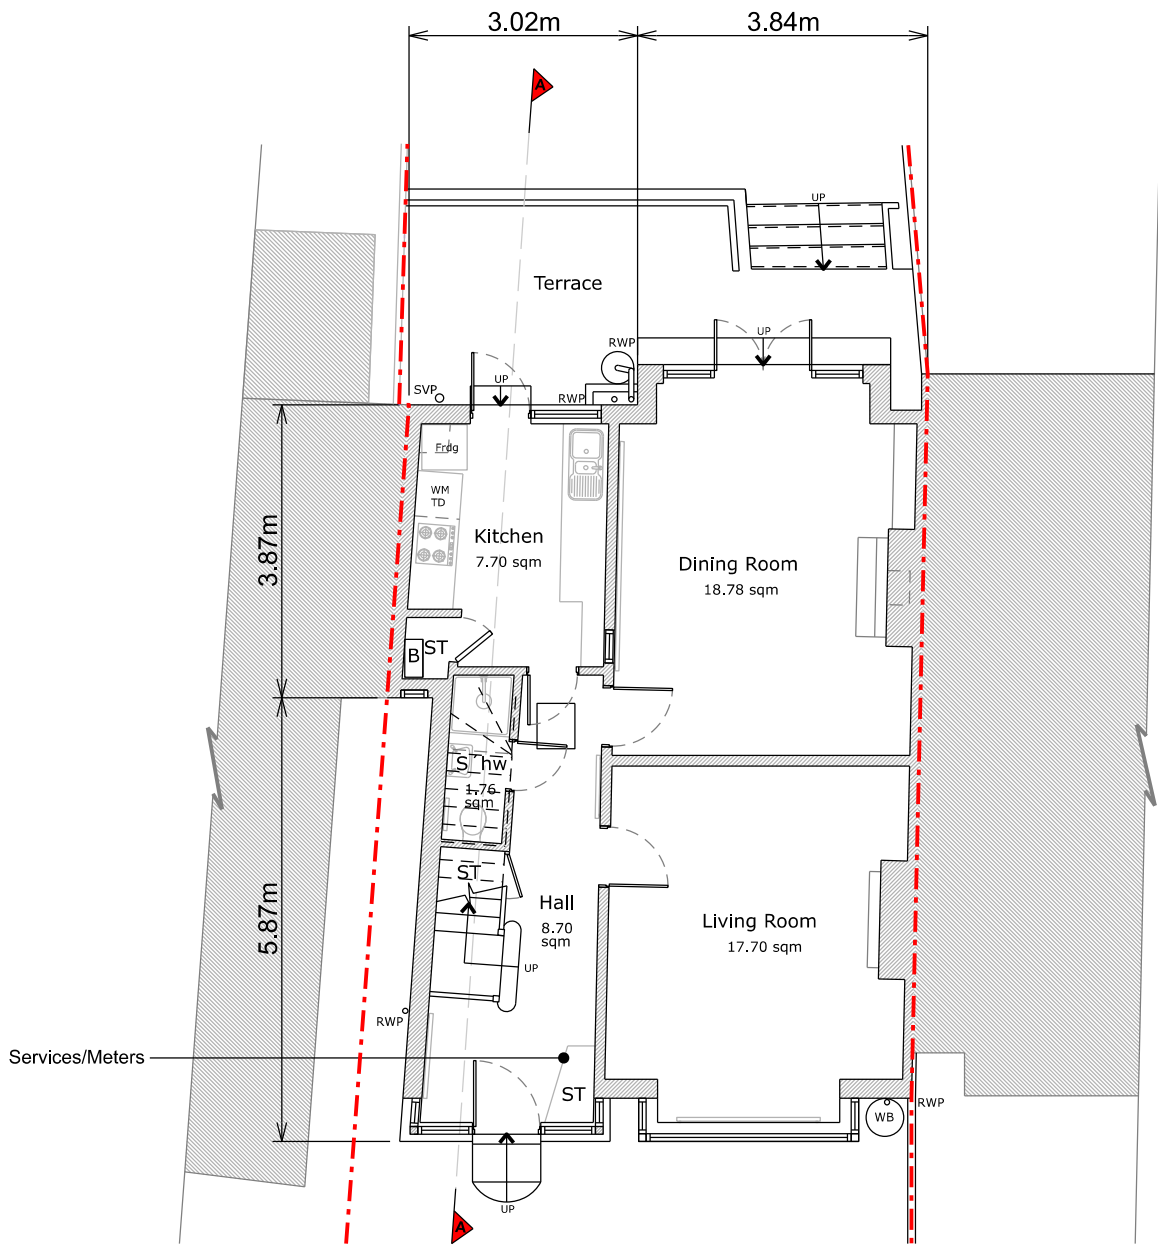

Ground Floor Plan

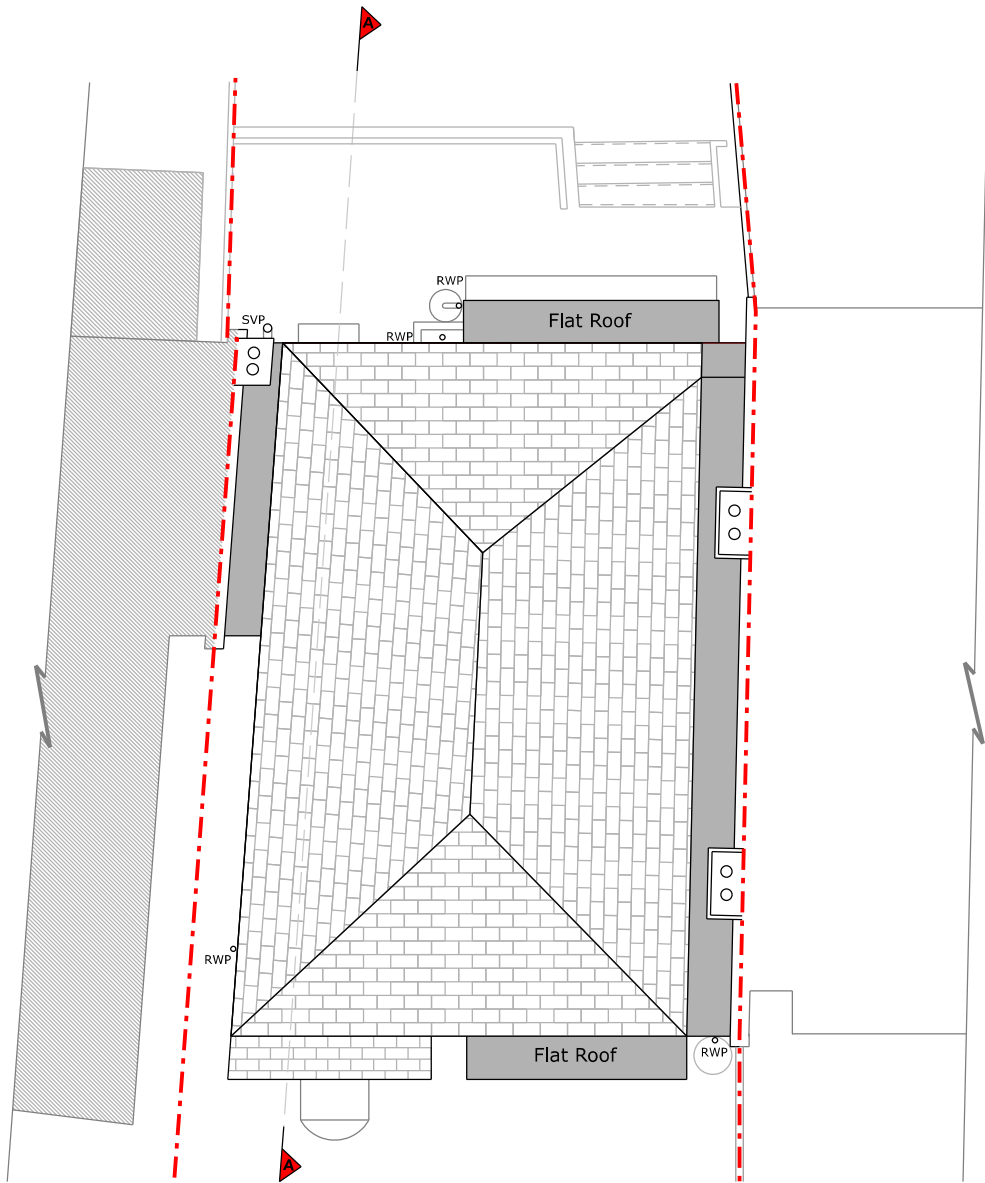

Roof Plan



NOTES

Do not scale from drawings

-

MATERIALS

Walls

- Red and London stock brick
- Painted pebbledash render

Roof

- Concrete tiles

Windows

- White painted timber
- White uPVC

Doors

- White painted timber
- White uPVC

Guttering, Downpipes & Fascias

- Black uPVC/cast iron gutters
- Black uPVC/cast iron downpipes
- Black painted timber fascias



Front Elevation



Rear Elevation

- - -
- - -
- - -
- - -

A 18-09-2026 Material References

REV	DATE	DESCRIPTION
-----	------	-------------

STATUS

Planning

CLIENT

Serkan & Sway Tatar

PROJECT

38 Redston Road, London N8 7HJ

DRAWING DESCRIPTION

Existing Elevations

LOCAL AUTHORITY

London Borough of Haringey


DRAWN BY	CHECKED BY
CZ	NS

SCALE	SHEET SIZE
1:100	A3

DATE	REVISION
18-09-2026	A

DRAWING NO.
319551 - EX - 06 - 201

SCALE BAR

 

NOTES

Do not scale from drawings

-

MATERIALS

Walls

- Red and London stock brick
- Painted pebbledash render

Roof

- Concrete tiles

Windows


- White painted timber
- White uPVC

Doors


- White painted timber
- White uPVC

Guttering, Downpipes & Fascias

- Black uPVC/cast iron gutters
- Black uPVC/cast iron downpipes
- Black painted timber fascias

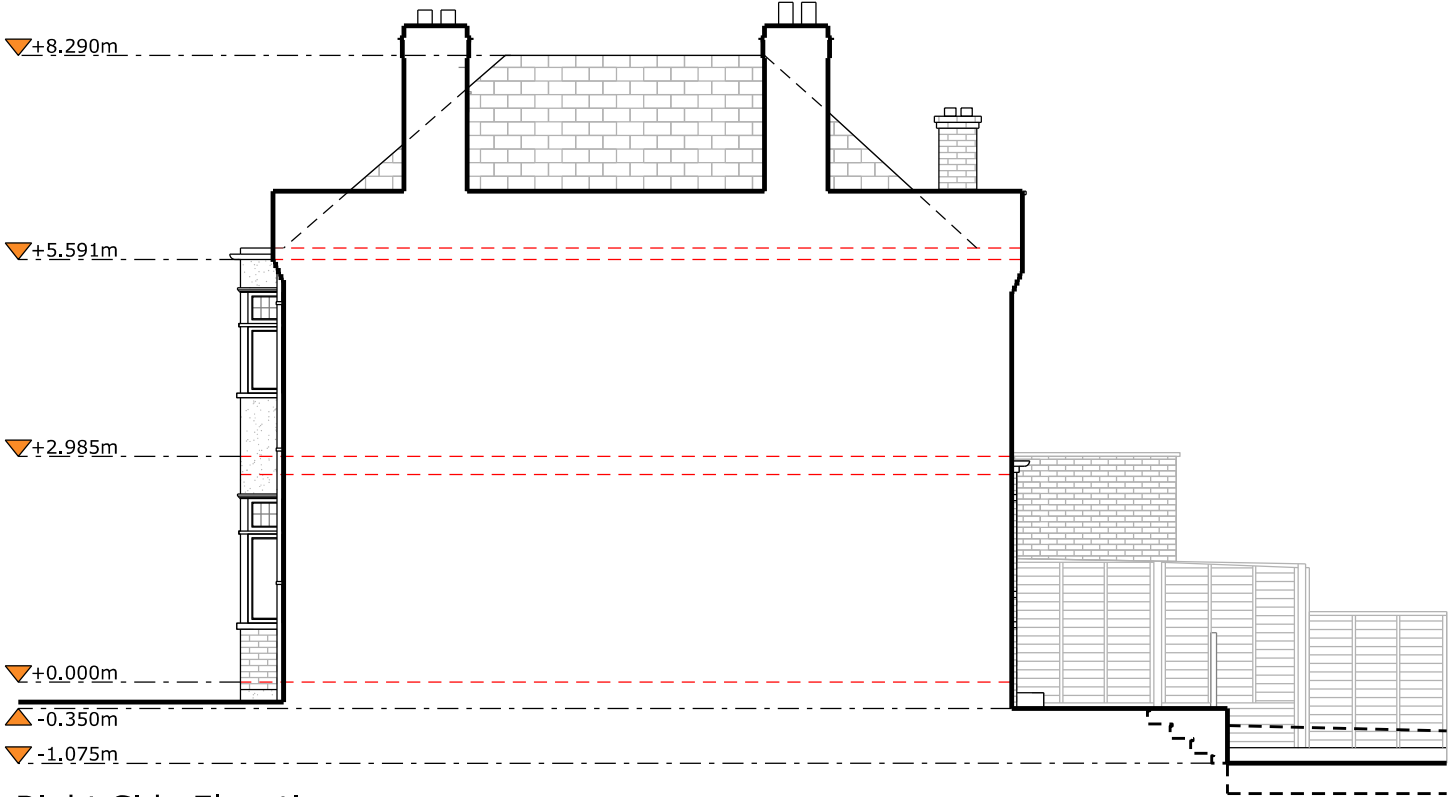

Right Side Elevation

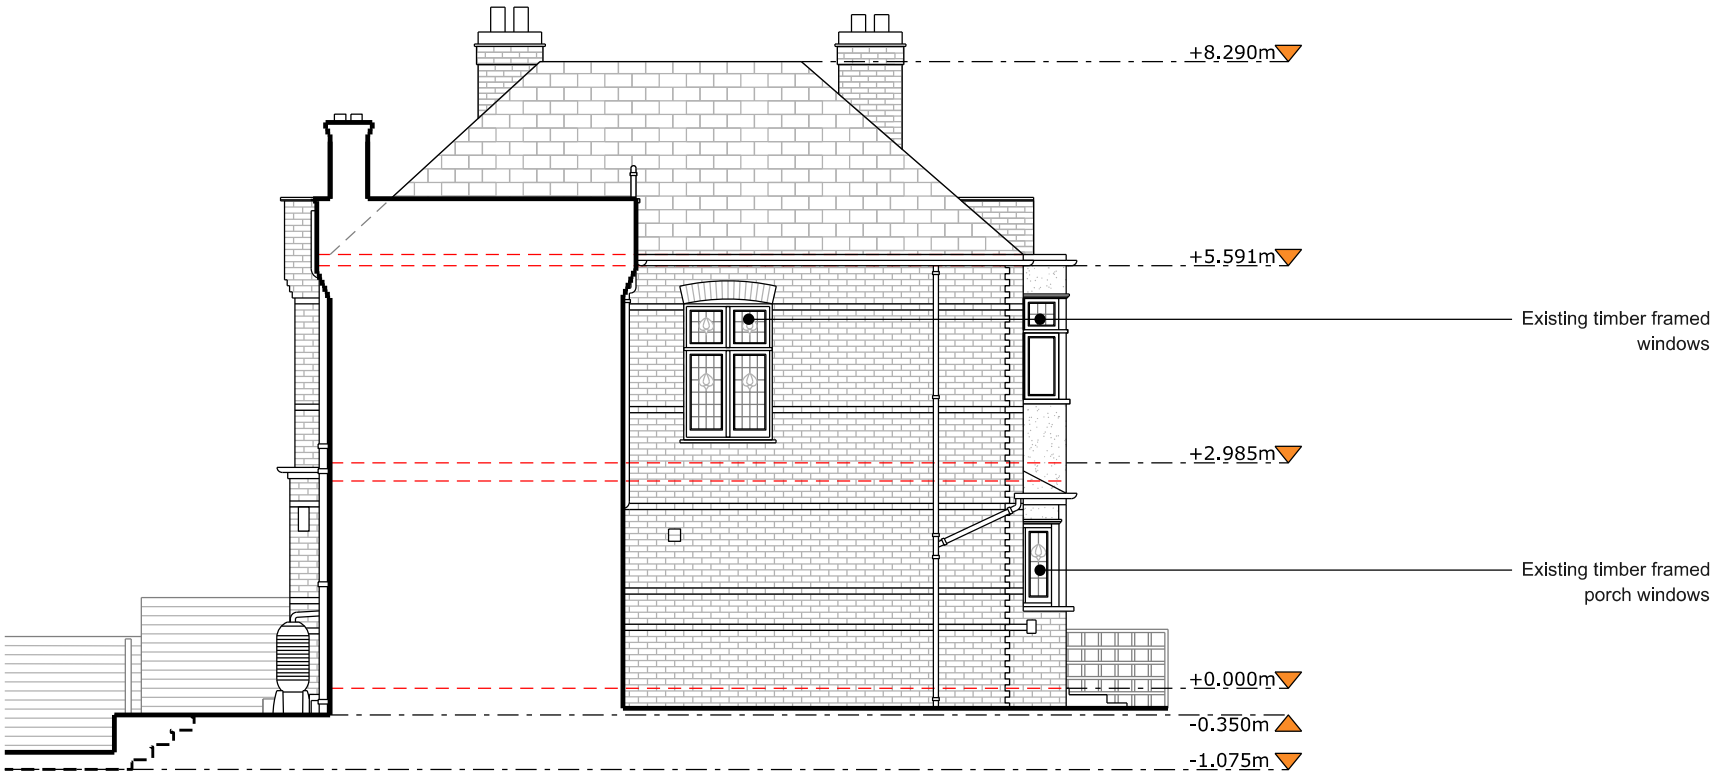

Left Side Elevation

-	-	-
-	-	-
-	-	-
-	-	-
A	18-09-2026	Material References

REV	DATE	DESCRIPTION
-----	------	-------------

STATUS

Planning

CLIENT

Serkan & Sway Tatar

PROJECT

38 Redston Road, London N8 7HJ

DRAWING DESCRIPTION

Exsting Elevations

LOCAL AUTHORITY

London Borough of Haringey


DRAWN BY	CHECKED BY
CZ	NS

SCALE	SHEET SIZE
1:100	A3

DATE	REVISION
18-09-2026	A

DRAWING NO.
319551 - EX - 06 - 202


SCALE BAR

 

NOTES

Do not scale from drawings

-

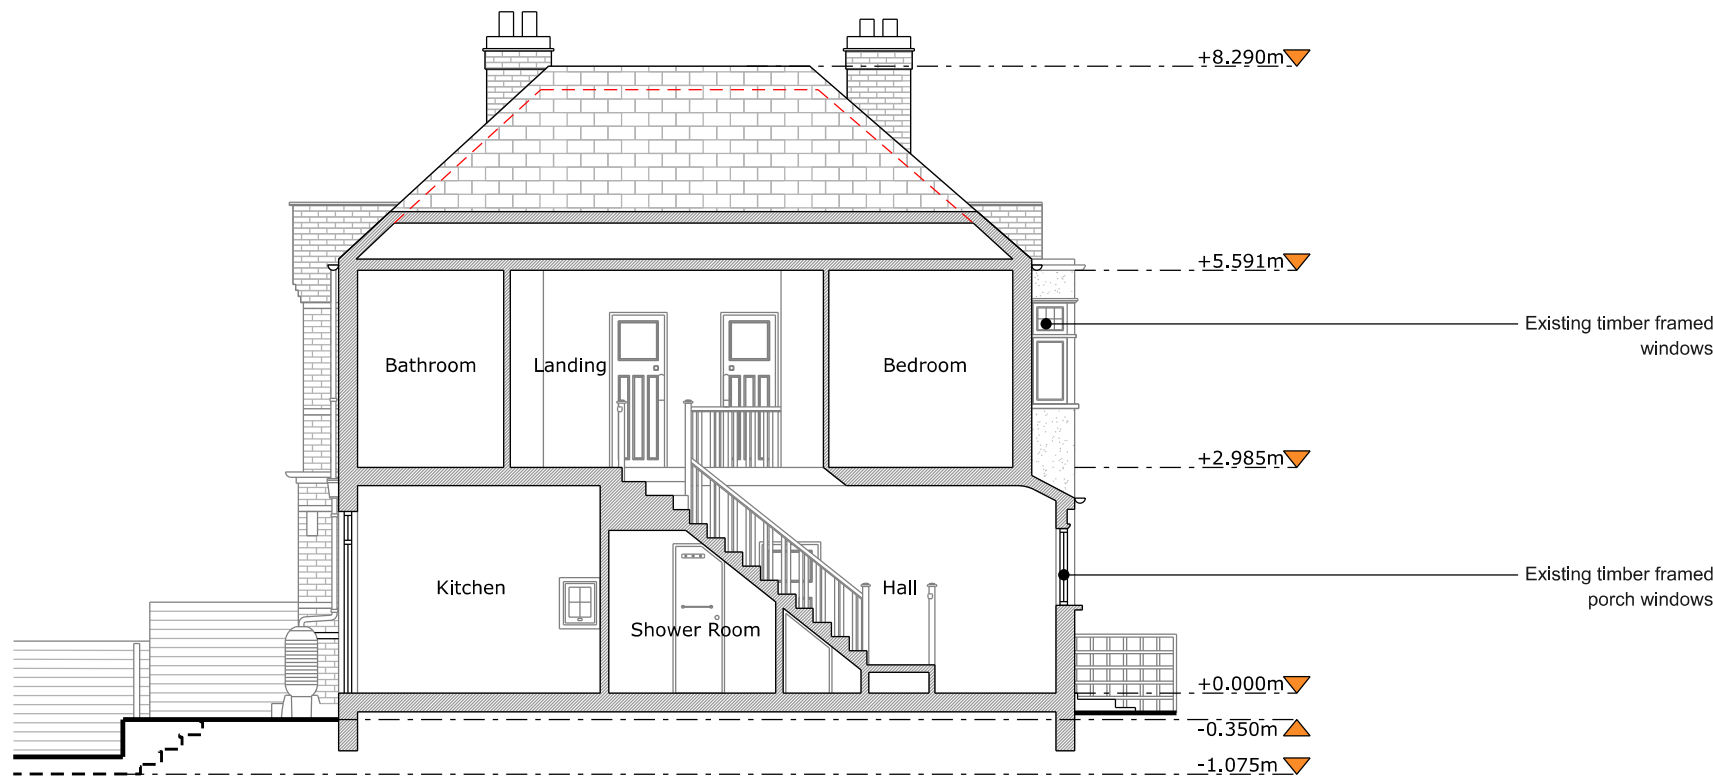

Section A - A

-	-	-
-	-	-
-	-	-
-	-	-
A	18-09-2026	Material References

REV	DATE	DESCRIPTION
-----	------	-------------

STATUS

Planning

CLIENT

Serkan & Sway Tatar

PROJECT

38 Redston Road, London N8 7HJ

DRAWING DESCRIPTION

Exlstng Section A - A

LOCAL AUTHORITY

London Borough of Haringey

DRAWN BY	CHECKED BY
CZ	NS


SCALE	SHEET SIZE
1:100	A3

DATE	REVISION
18-09-2026	A

DRAWING NO.

319551 - EX - 06 - 301

SCALE BAR

 

NOTES

Do not scale from drawings

-

-	-	-
C	18-09-2026	Material References
B	18-08-2026	Planning Issue
A	30-07-2026	Preliminary Issue

REV	DATE	DESCRIPTION
-----	------	-------------

STATUS

Planning

CLIENT

Serkan & Sway Tatar

PROJECT

38 Redston Road, London N8 7HJ

DRAWING DESCRIPTION

Proposed Floor Plans

LOCAL AUTHORITY

London Borough of Haringey




DRAWN BY	CHECKED BY
CZ	NS

SCALE	SHEET SIZE
1:100	A3

DATE	REVISION
18-09-2026	C

DRAWING NO.
319551 - PR - 06 - 101

SCALE BAR

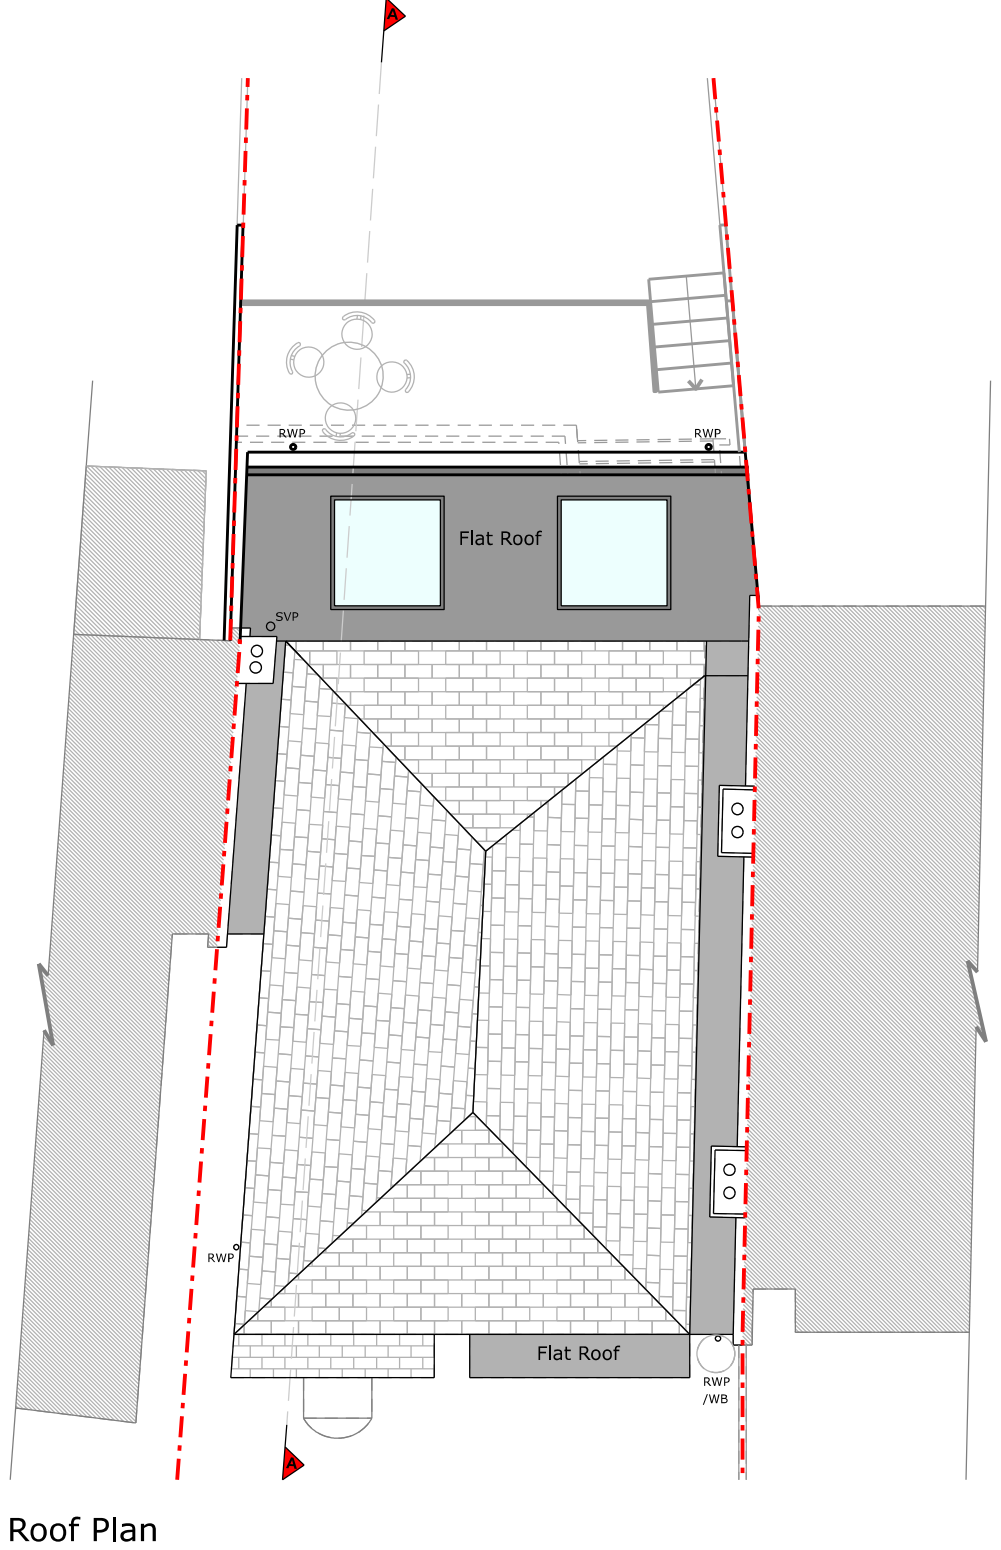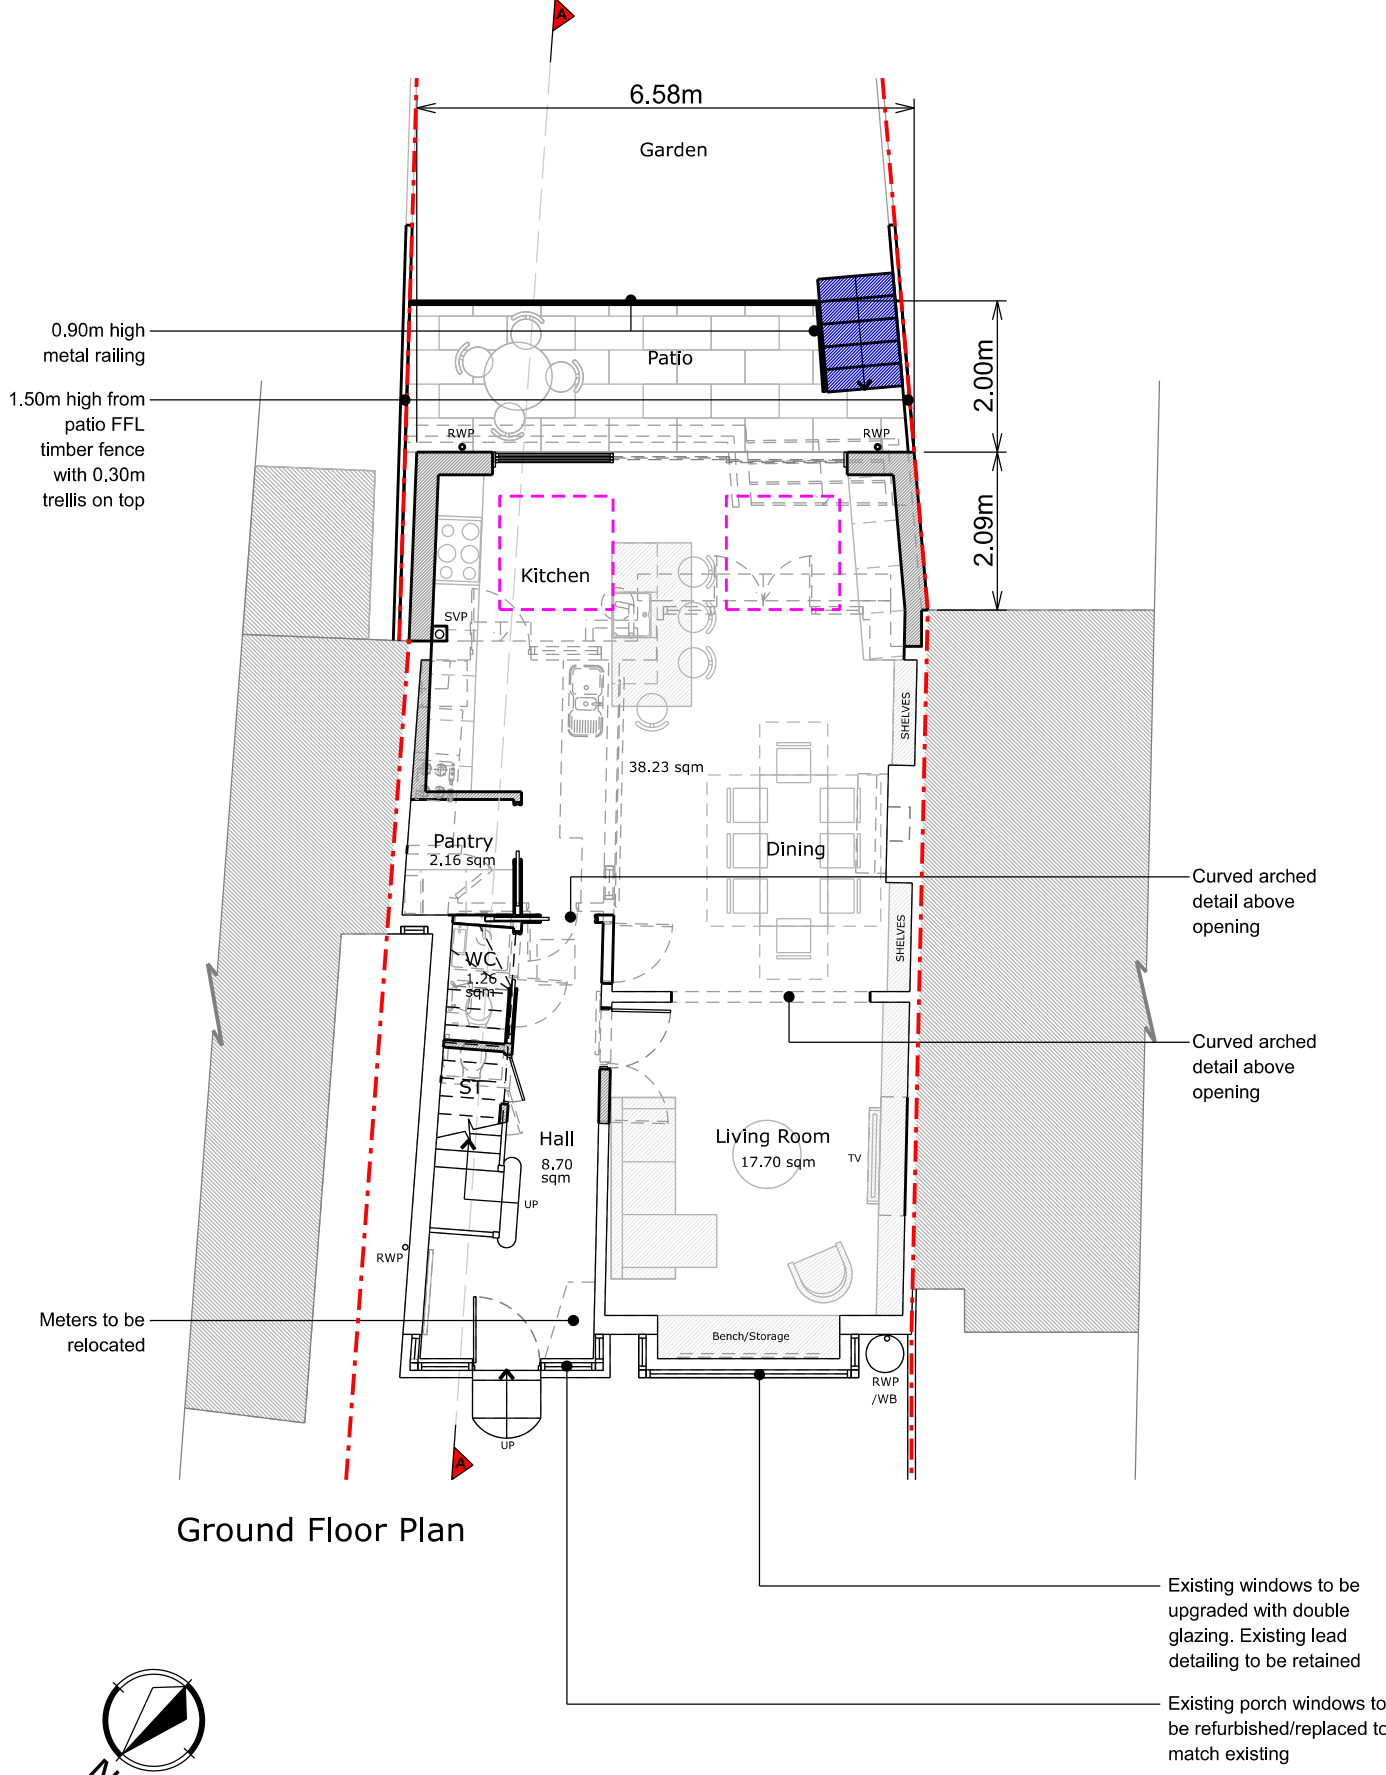 

NOTES

Do not scale from drawings

-

MATERIALS

Walls

- Red and London stock brick

Roof

- GRP (fibreglass)

Windows

- White painted timber sash and
refurbishment/replacement/upgrading

Doors

- Aluminium sliding

Guttering, Downpipes & Fascias

- Black uPVC hoppers
- Black uPVC downpipes

Architectural Details

- Cast iron balustrade

-	-	-
C	18-09-2026	Material References
B	18-08-2026	Planning Issue
A	30-07-2026	Preliminary Issue

REV	DATE	DESCRIPTION
-----	------	-------------

STATUS

Planning

CLIENT

Serkan & Sway Tatar

PROJECT

38 Redston Road, London N8 7HJ

DRAWING DESCRIPTION

Proposed Elevations

LOCAL AUTHORITY

London Borough of Haringey


DRAWN BY	CHECKED BY
CZ	NS

SCALE	SHEET SIZE
1:100	A3

DATE	REVISION
18-09-2026	C

DRAWING NO.
319551 - PR - 06 - 201

SCALE BAR

 

Front Elevation



Rear Elevation

NOTES

Do not scale from drawings

-

MATERIALS

Walls

- Red and London stock brick

Roof

- GRP (fibreglass)

Windows

- White painted timber sash and
refurbishment/replacement/upgrading

Doors

- Aluminium sliding

Guttering, Downpipes & Fascias

- Black uPVC gutters

- Black uPVC downpipes

Architectural Details

- Cast iron balustrade

-	-	-
C	18-09-2026	Material References
B	18-08-2026	Planning Issue
A	30-07-2026	Preliminary Issue

REV	DATE	DESCRIPTION
-----	------	-------------

STATUS

Planning

CLIENT

Serkan & Sway Tatar

PROJECT

38 Redston Road, London N8 7HJ

DRAWING DESCRIPTION

Proposed Elevations

LOCAL AUTHORITY

London Borough of Haringey

DRAWN BY	CHECKED BY
----------	------------

CZ NS

SCALE	SHEET SIZE
-------	------------

1:100 A3



DATE	REVISION
------	----------

18-09-2026 C


DRAWING NO.

319551 - PR - 06 - 202

SCALE BAR

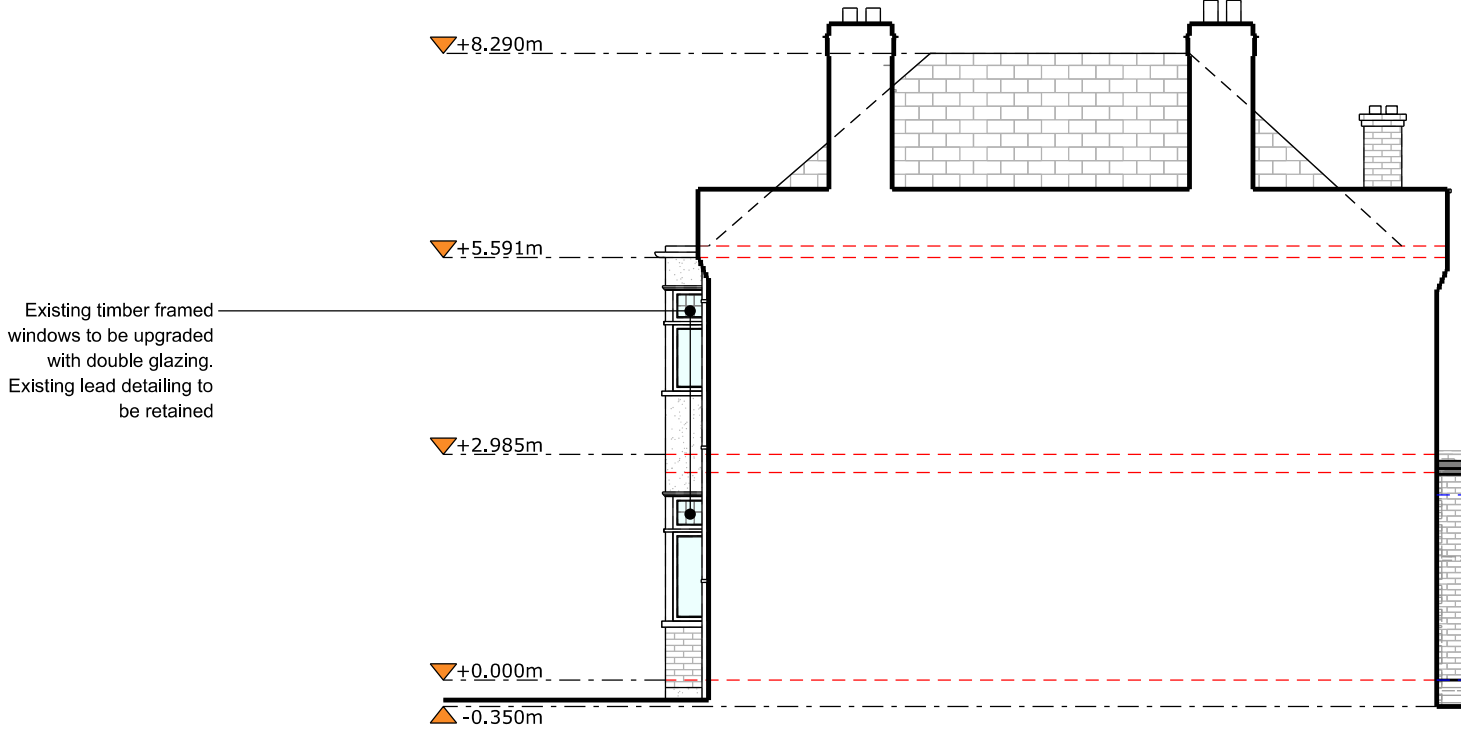 

Right Side Elevation

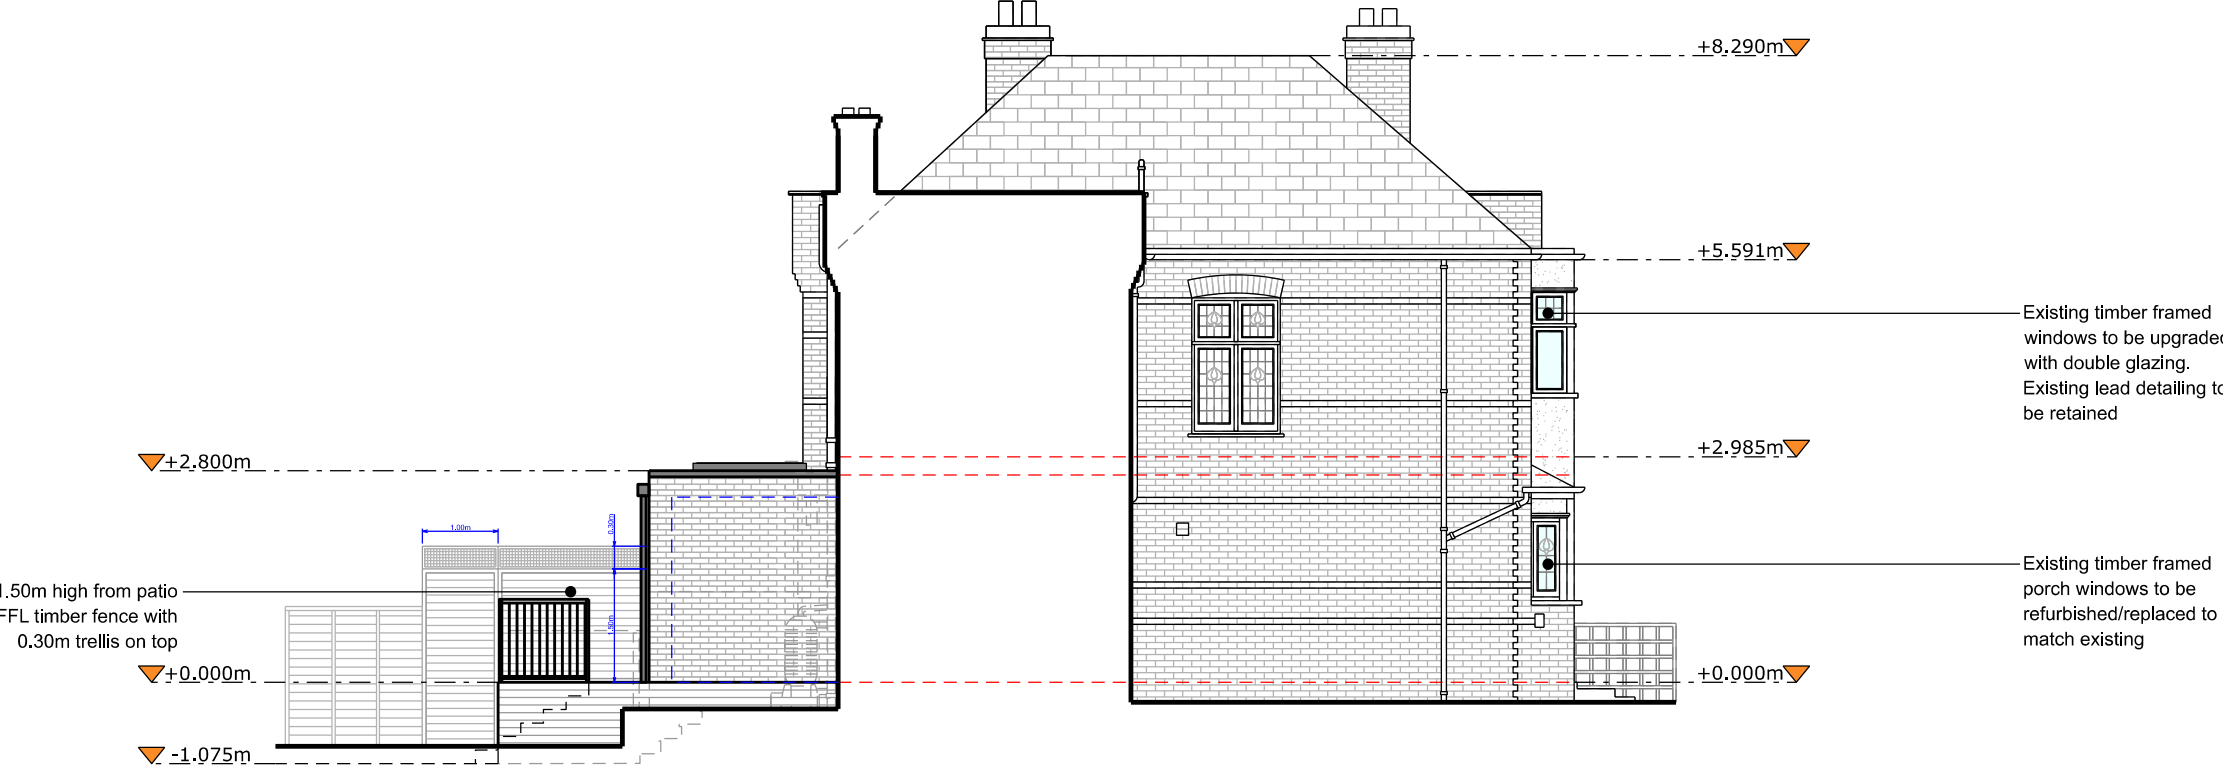

Left Side Elevation

NOTES

Do not scale from drawings

-

-	-	-
C	18-09-2026	Material References
B	18-08-2026	Planning Issue
A	30-07-2026	Preliminary Issue

REV	DATE	DESCRIPTION
-----	------	-------------

STATUS

Planning

CLIENT

Serkan & Sway Tatar

PROJECT

38 Redston Road, London N8 7HJ

DRAWING DESCRIPTION

Proposed Section A - A

LOCAL AUTHORITY

London Borough of Haringey

DRAWN BY	CHECKED BY
CZ	NS


SCALE	SHEET SIZE
1:100	A3

DATE	REVISION
18-09-2026	C

DRAWING NO.

319551 - PR - 06 - 301

SCALE BAR

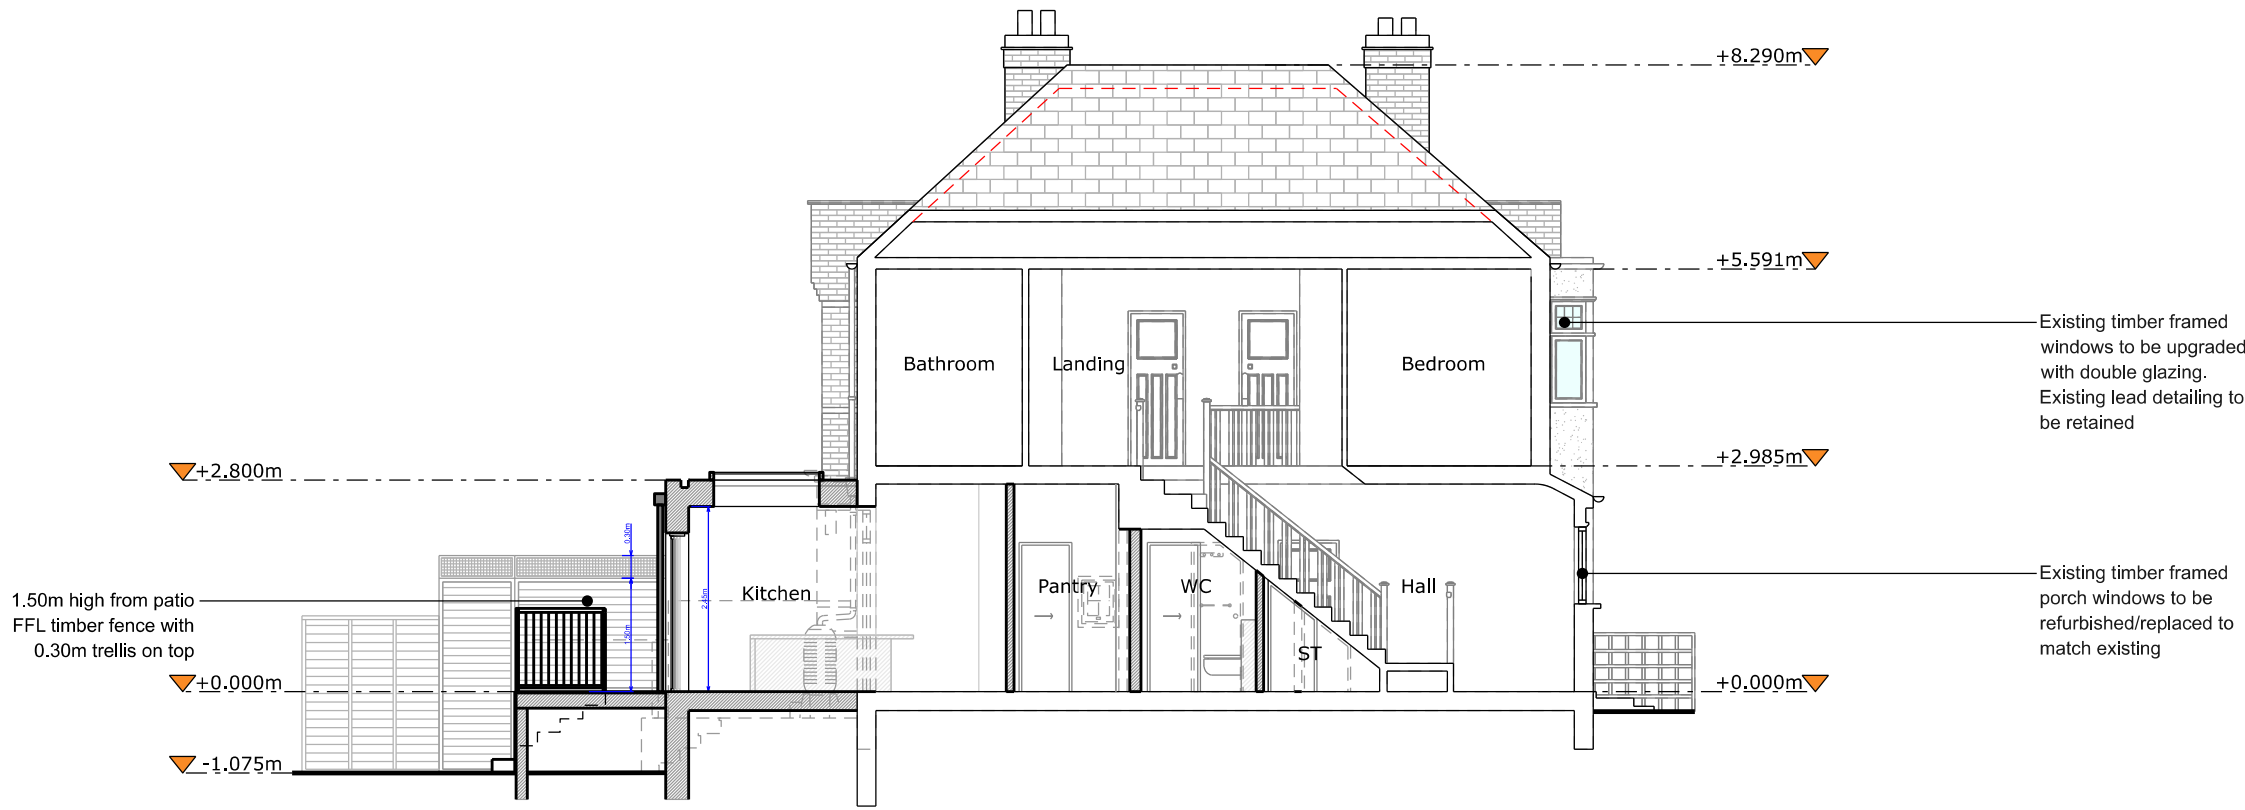

Section A - A