
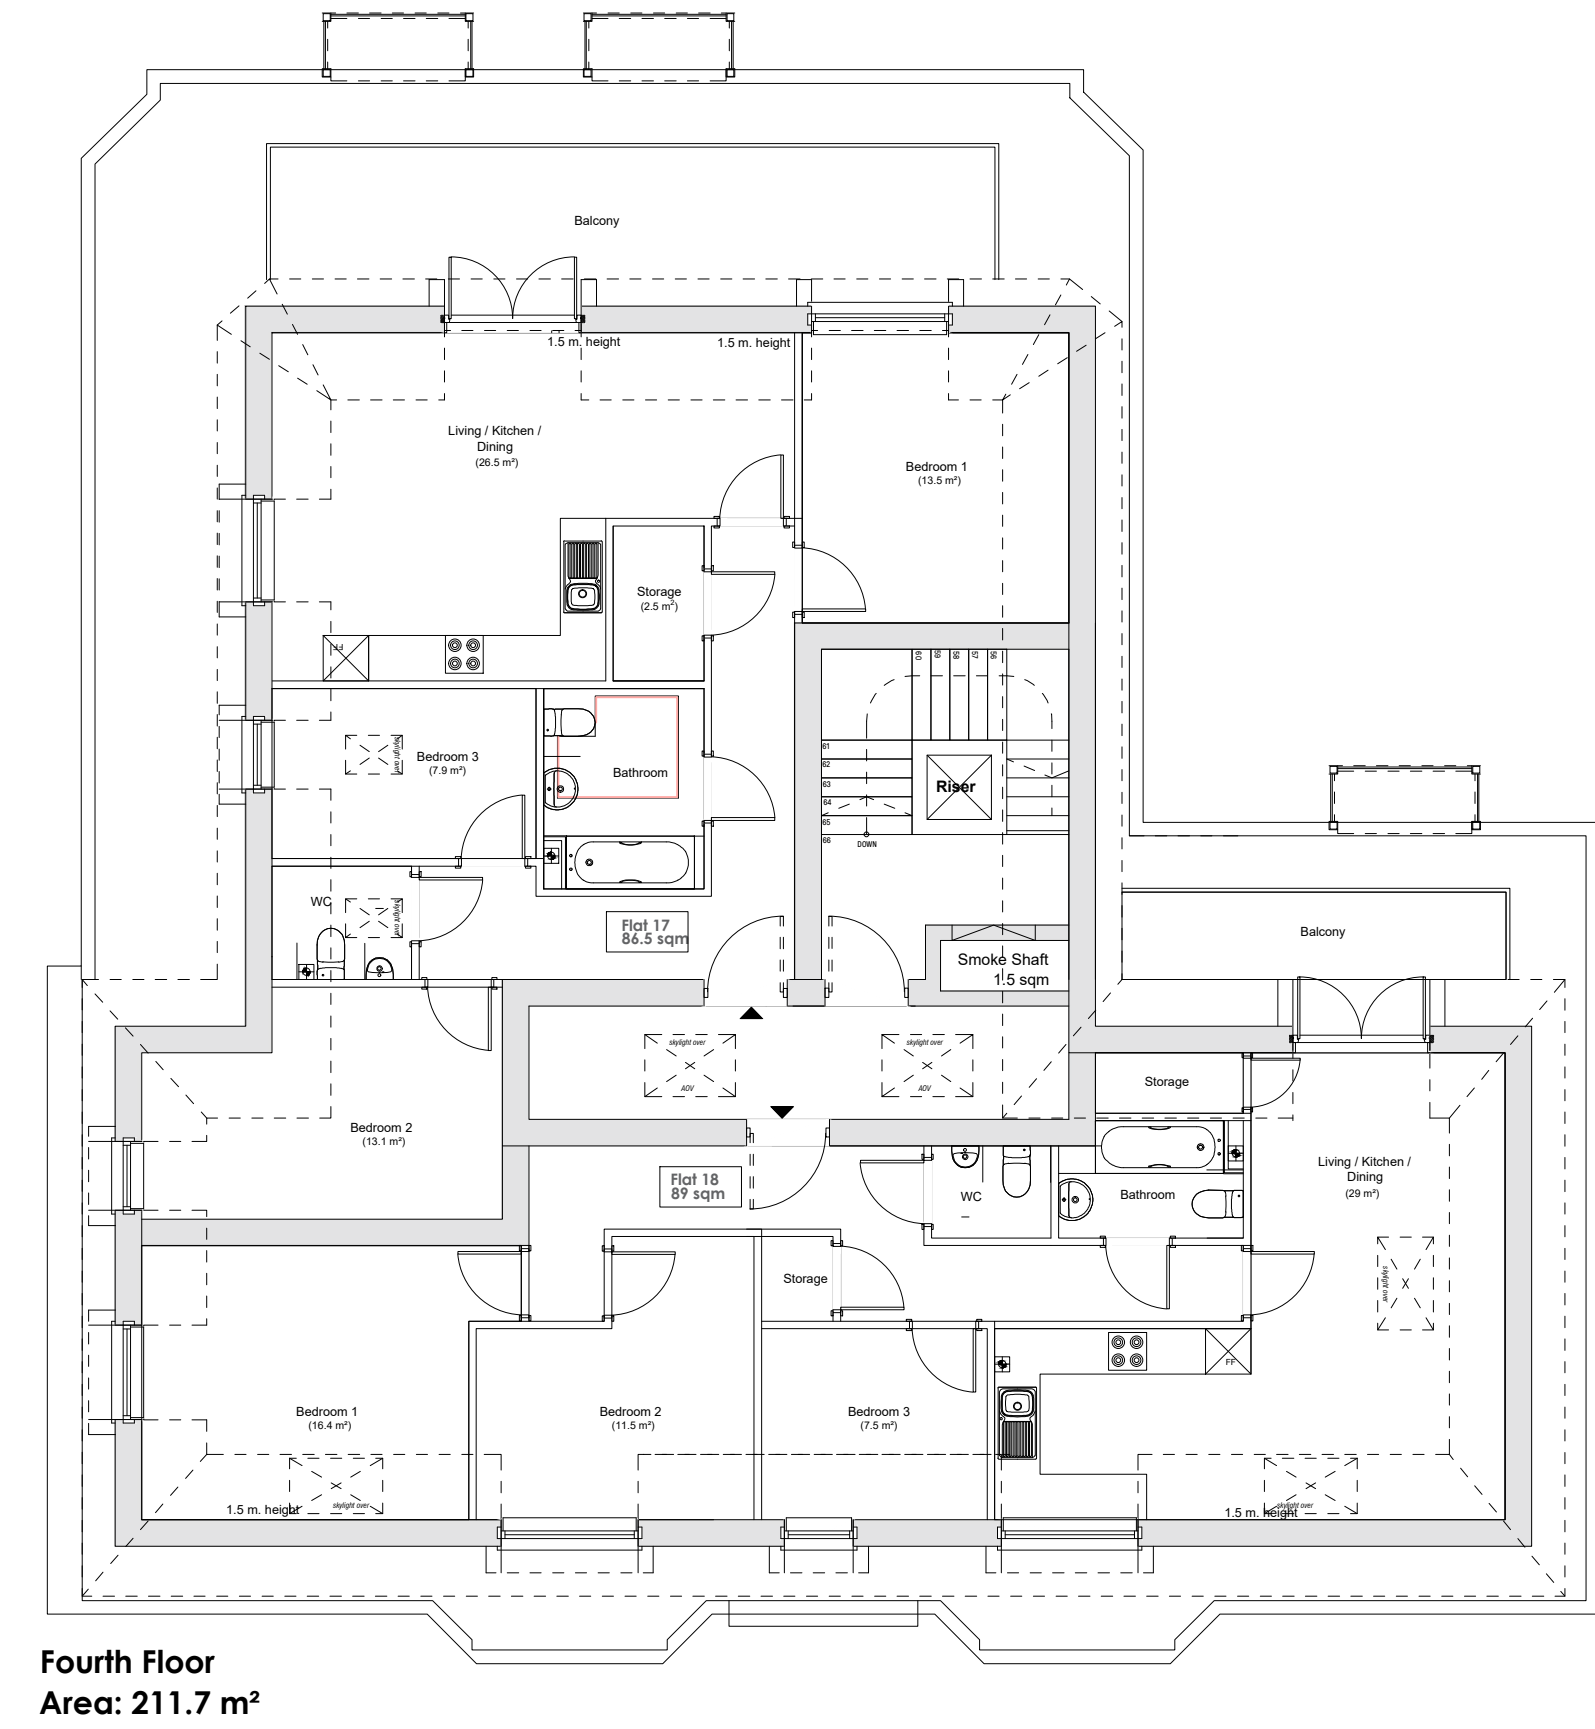
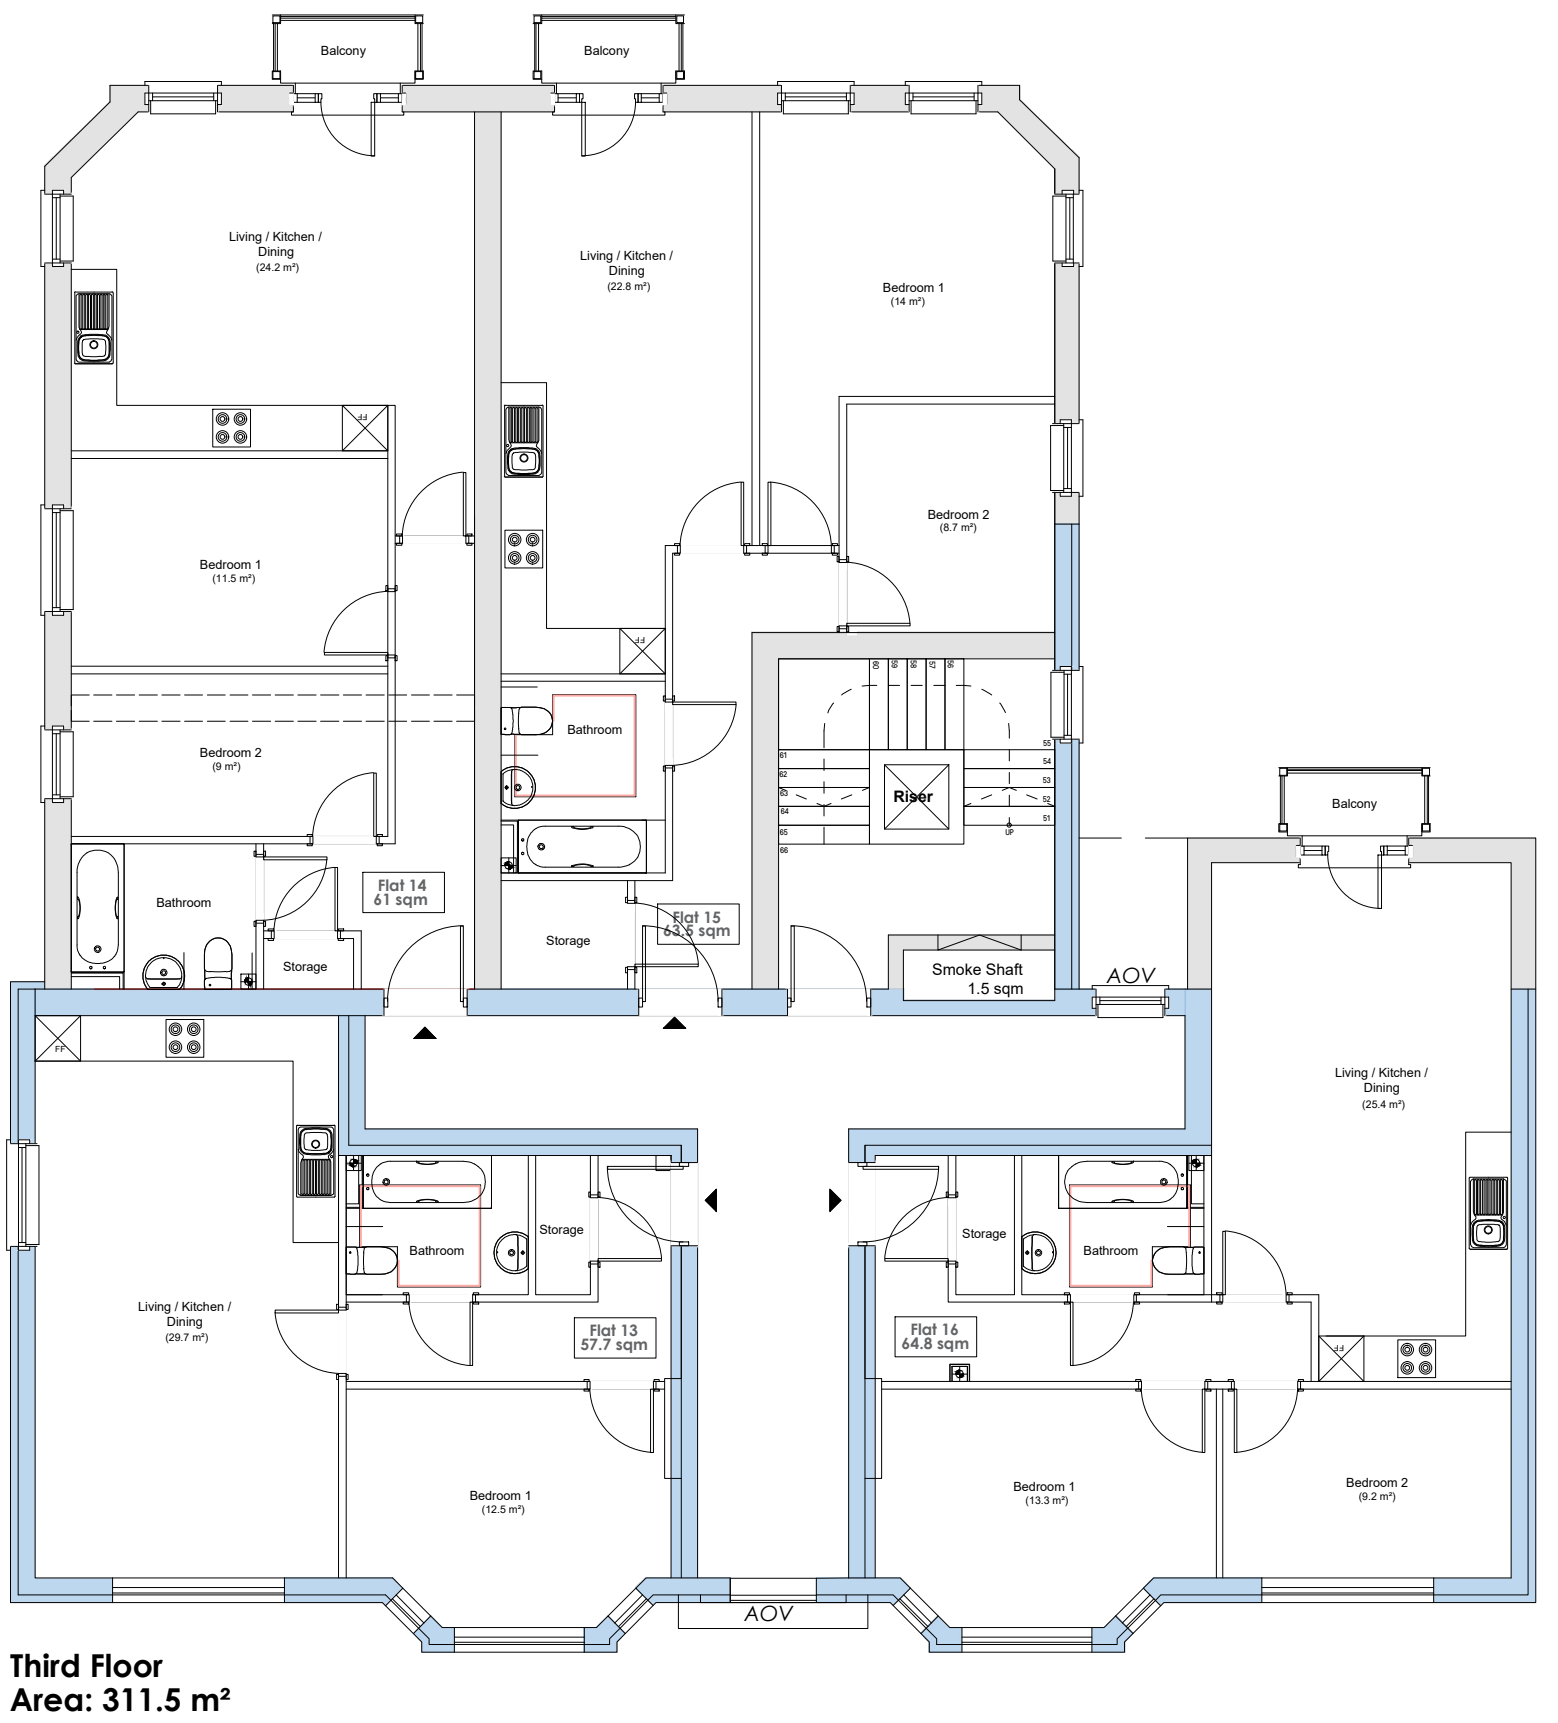
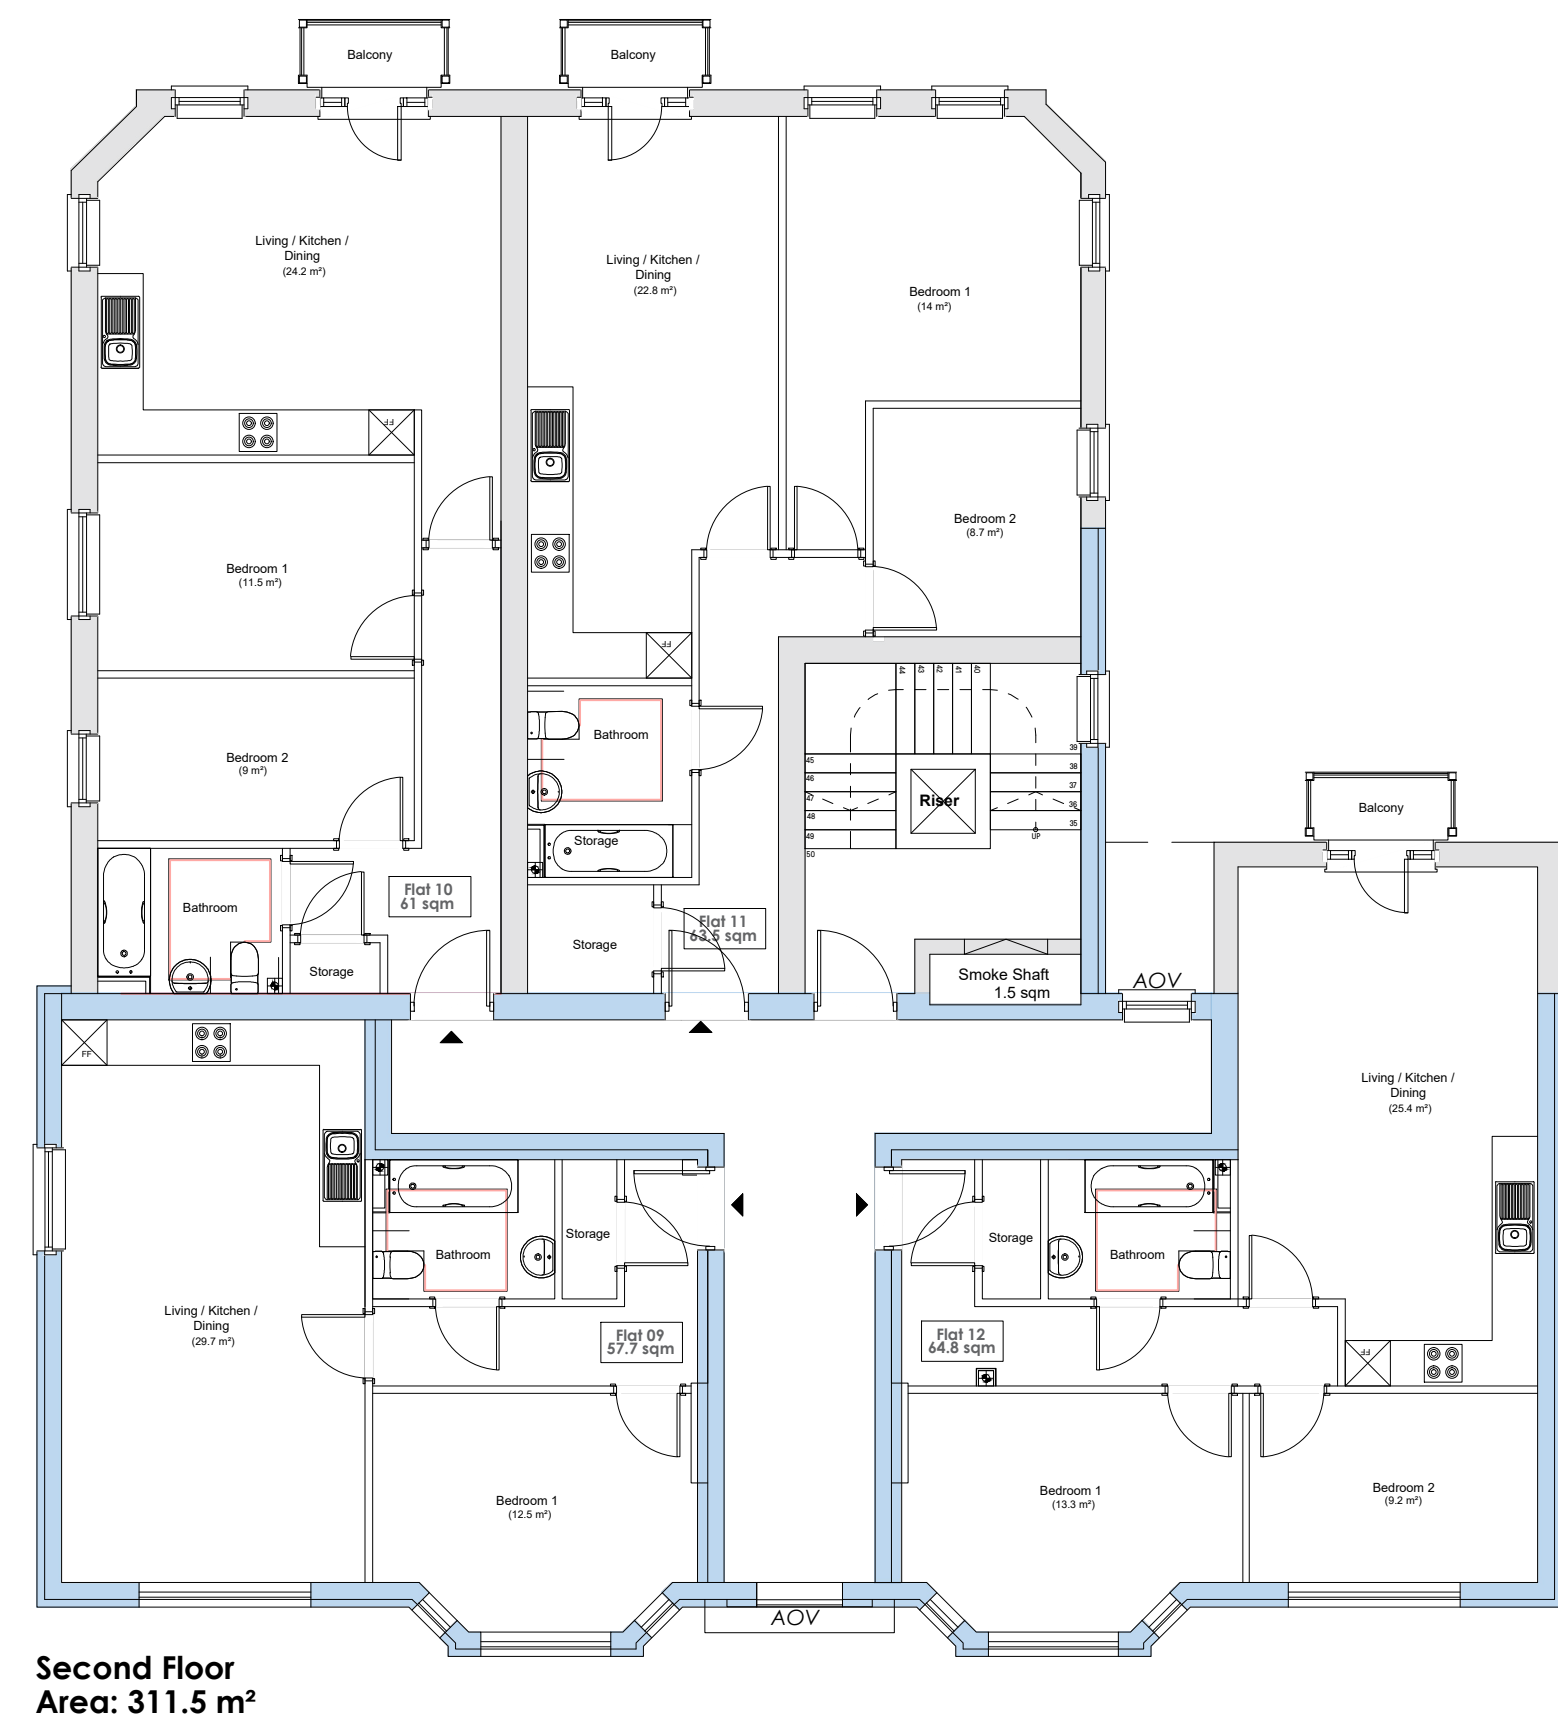
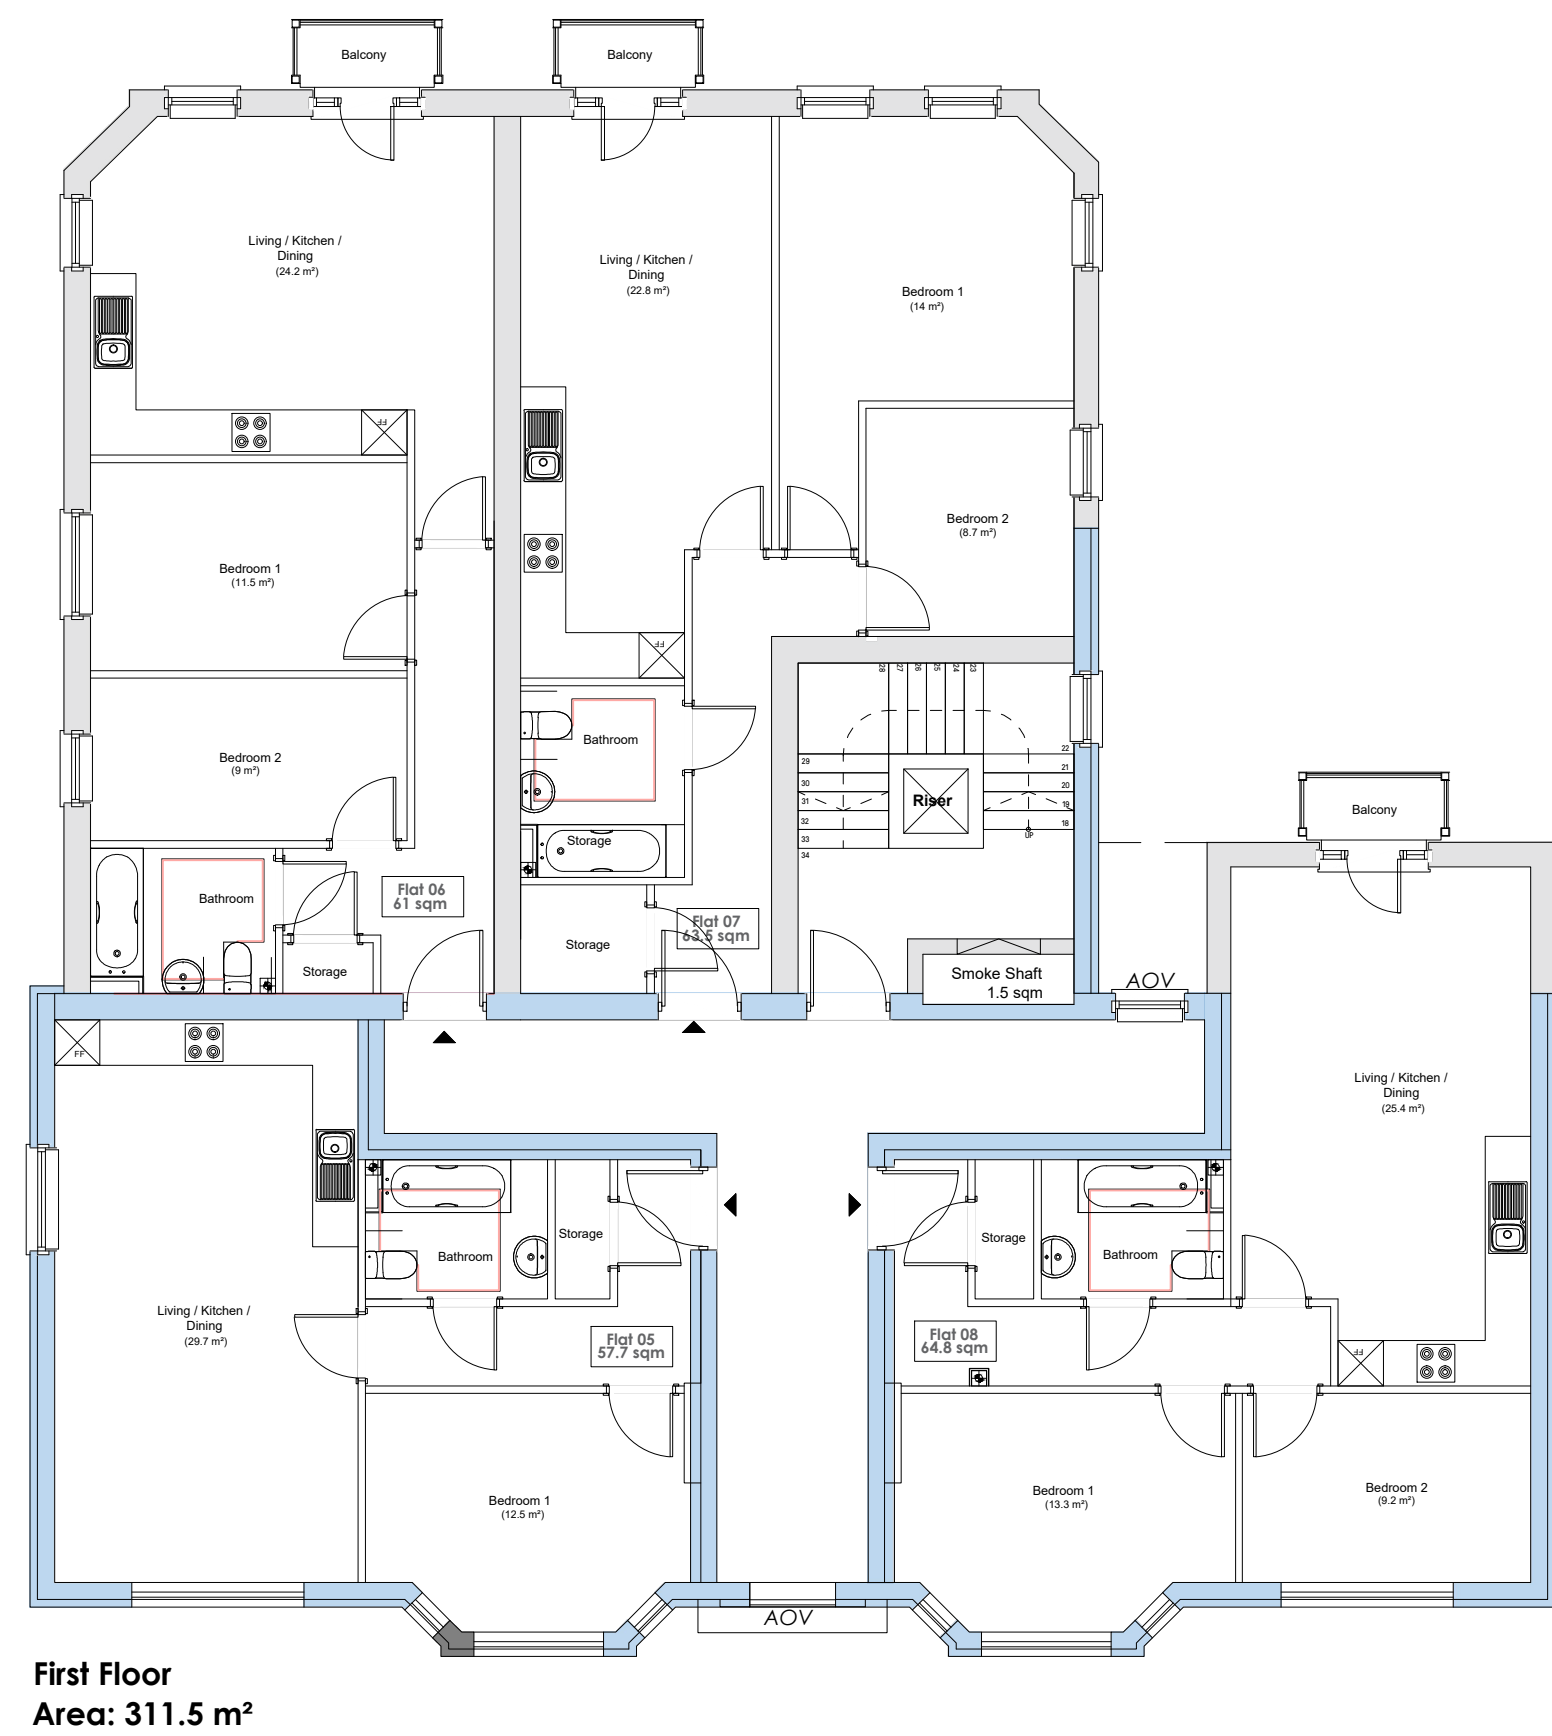


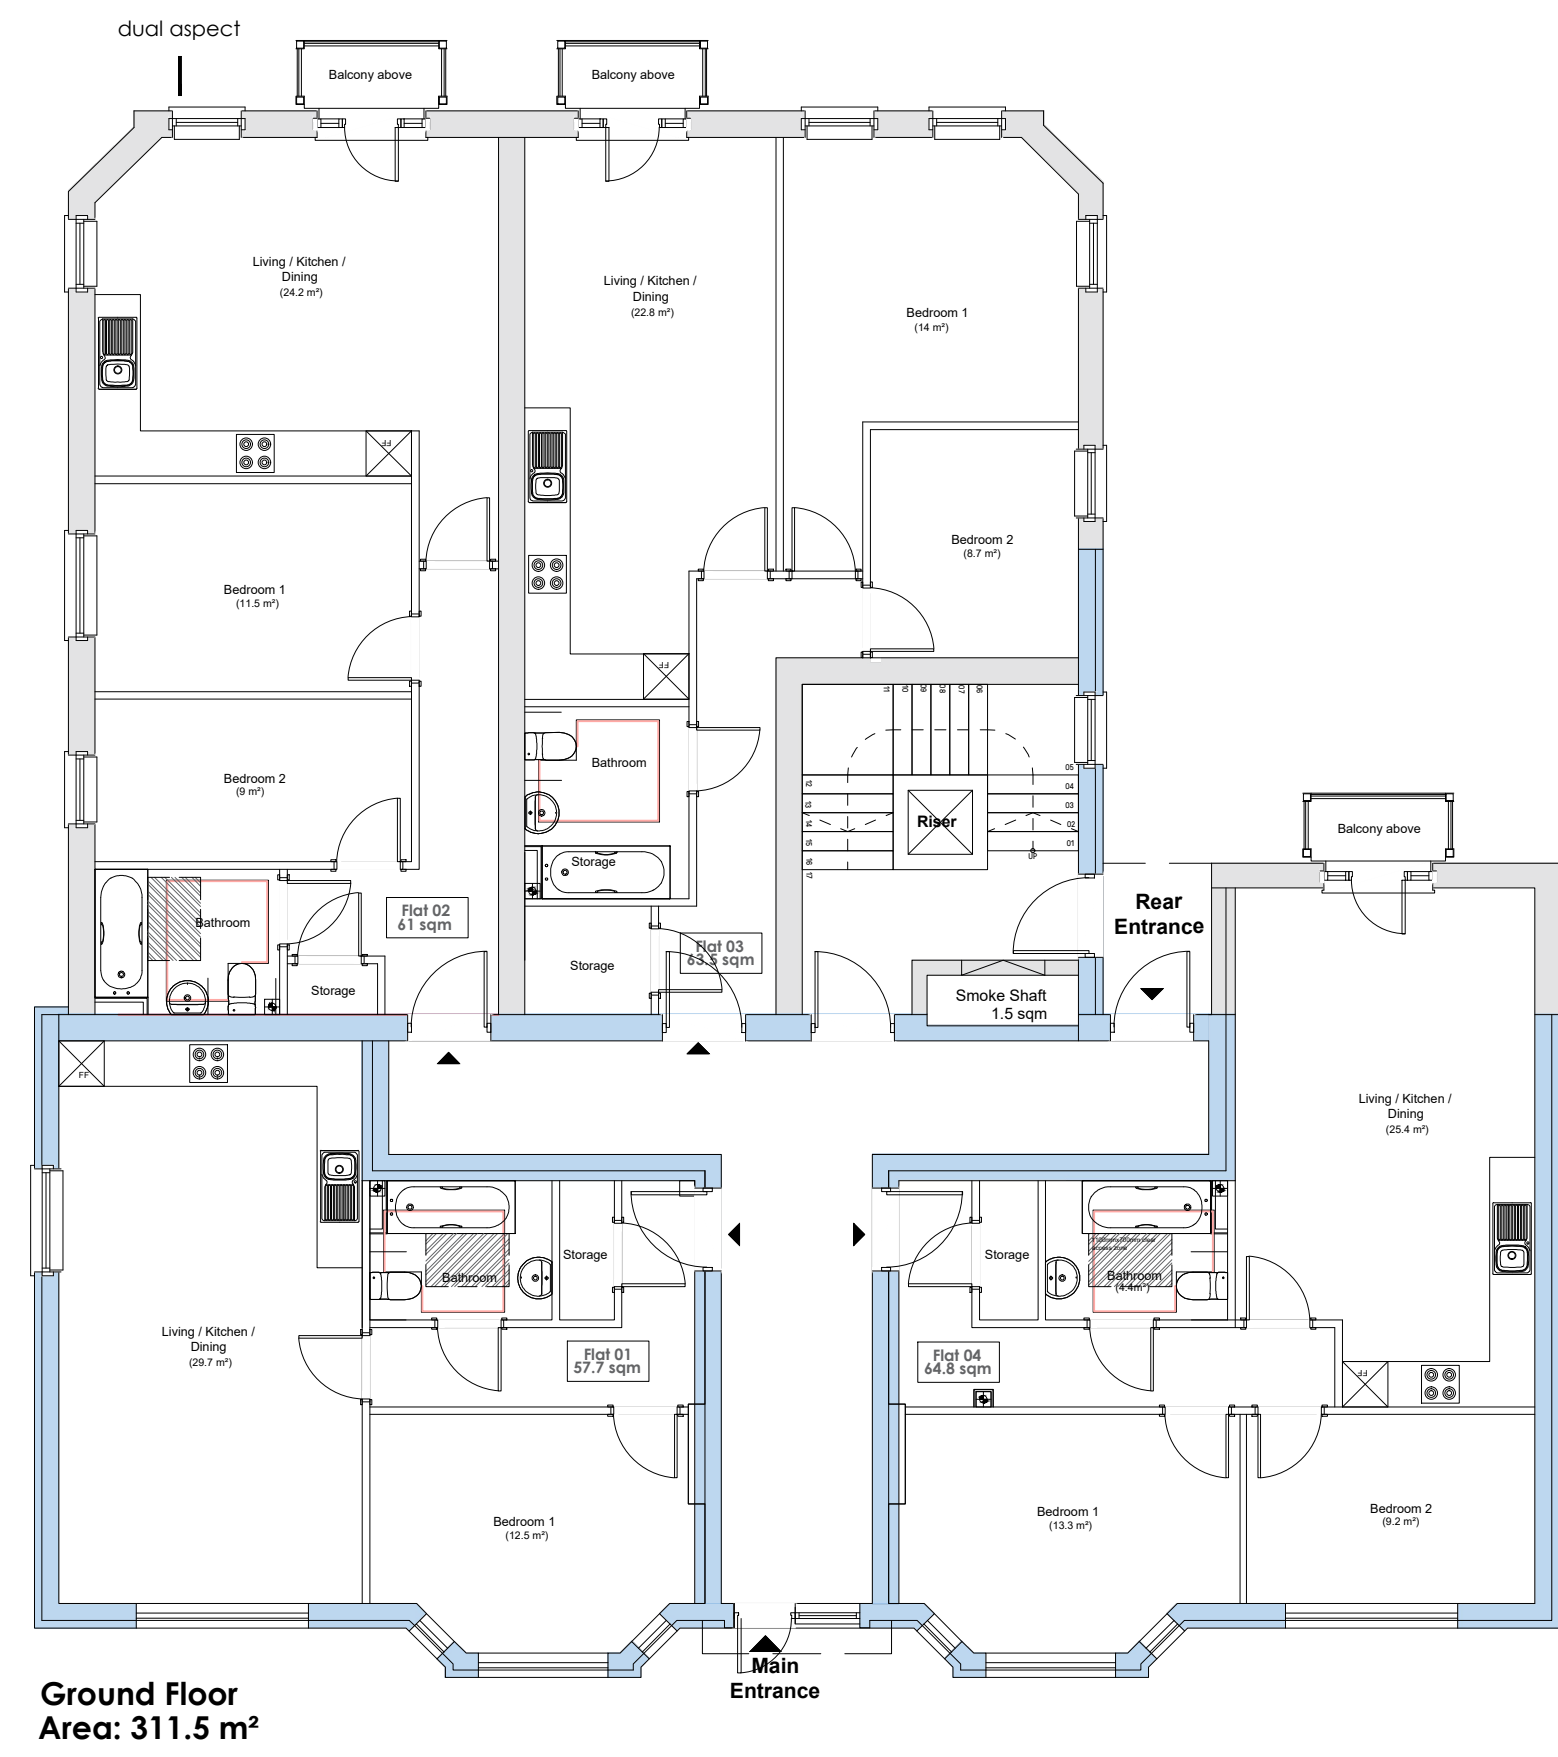

ACCOMMODATION SCHEDULE

FLAT	1B/2P	57.7 m²	04
FLAT	2B/3P	61 - 64.8 m²	12
FLAT	3B/5P	86.5 - 89 m²	02

TOTAL: 18

KEY

- Proposed
- Existing

Notes	Revision	A - Updated to client's comments B - Updated to client's comments C - Updated to client's comments D - Revised top floor to show 2 x 3-bed apartments.	Date	By	Chkd	0 2m 4m 6m 8m 10m Scale Bar 1:100	Project			Drawing			Client		BM3
			14.02.25	ED	MA		Belmont Court			Proposed Floor Plans					
			24.10.25	ED	MA		Gordon Rd.								
			06.11.25	ED	MA		London N11 2 NX			-					
			14.08.26	RS			Scale	Dated	Job No.	Drawing No.	Drawn by	Checked	C/S/b Element	Revision	
			1:100@A1	NOV 2024	72270	D05	ED	MA	PLANNING	D					
Birmingham Office 28 Pickford Street, Digbeth, Birmingham, B5 5QH T. 0121 633 0000 F. 0121 633 0300 E. design@bm3.co.uk															

BM3