




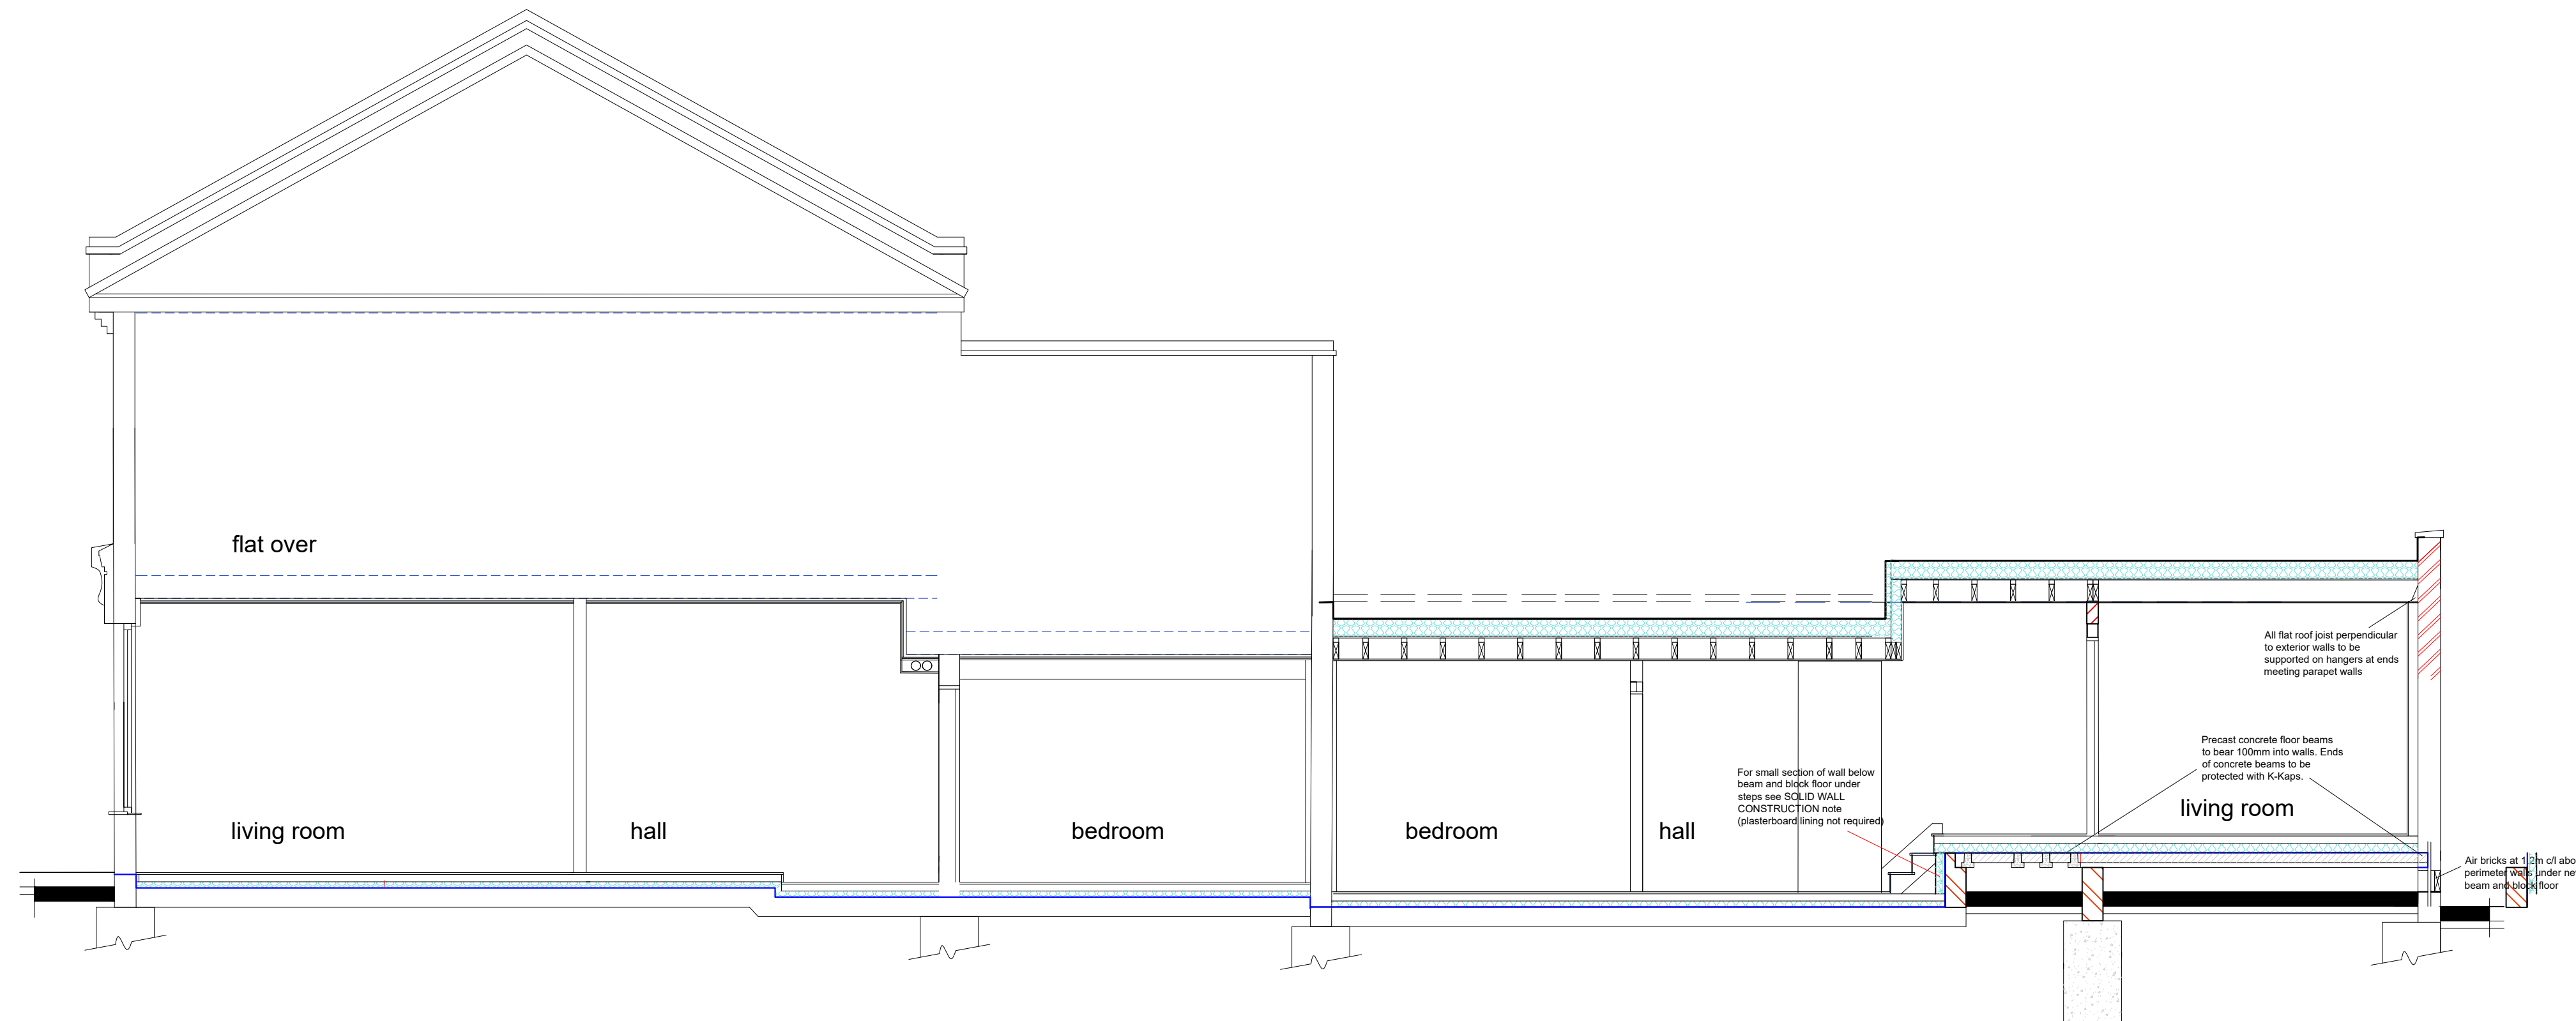


SECTION A-A 1:50

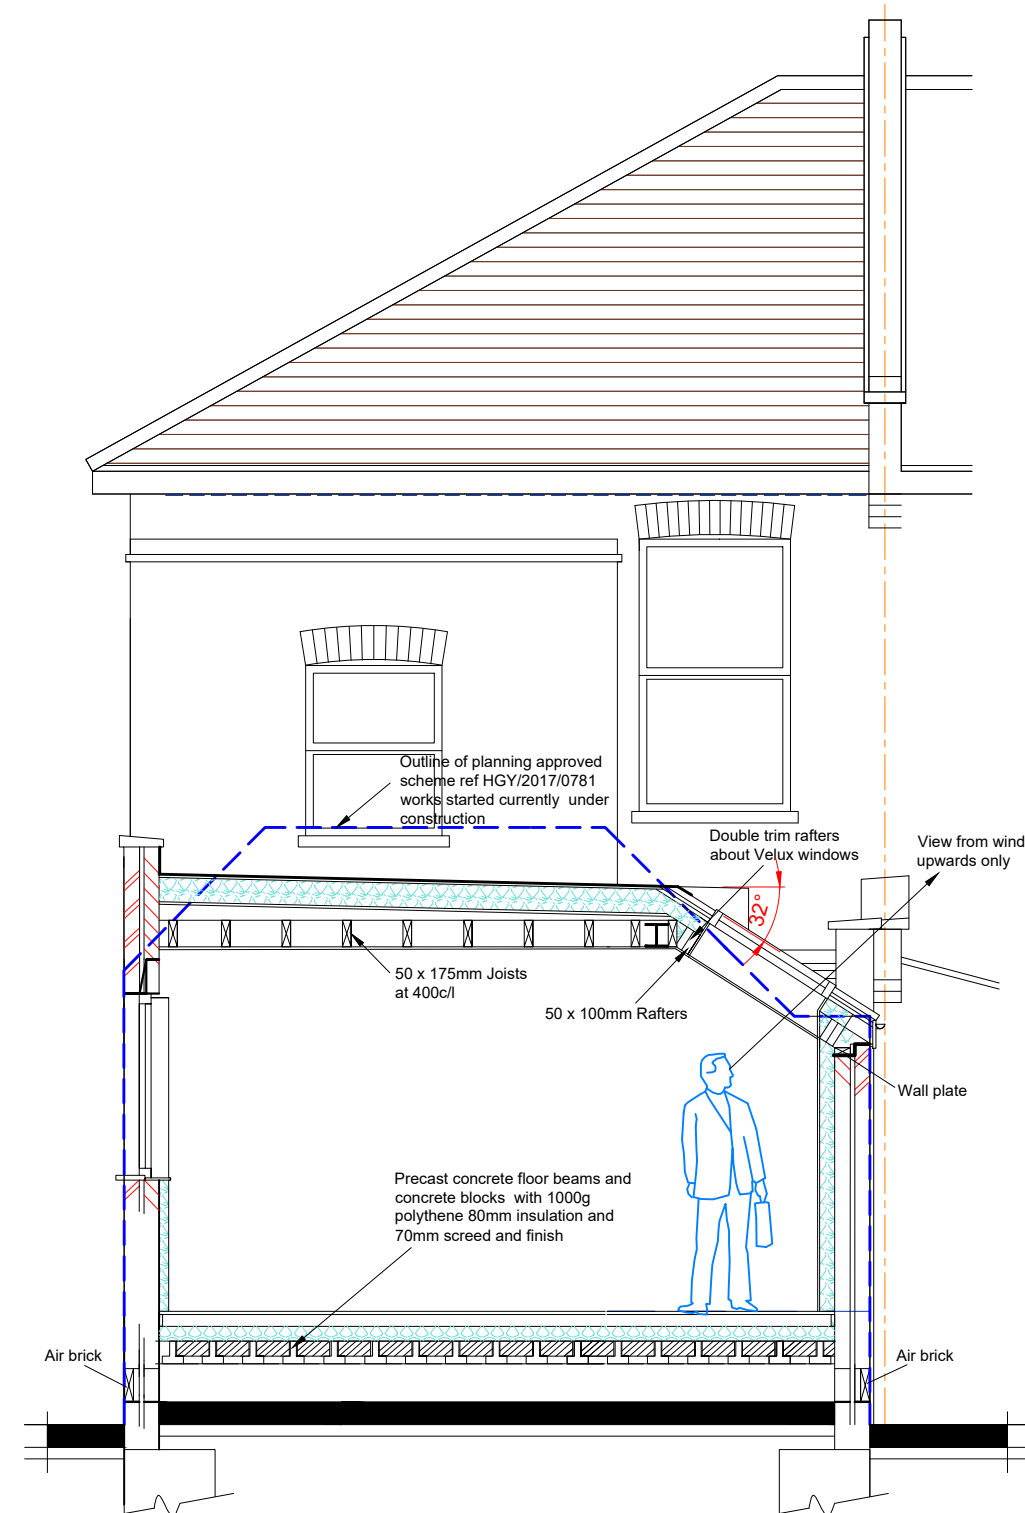


SECTION B-B 1:50

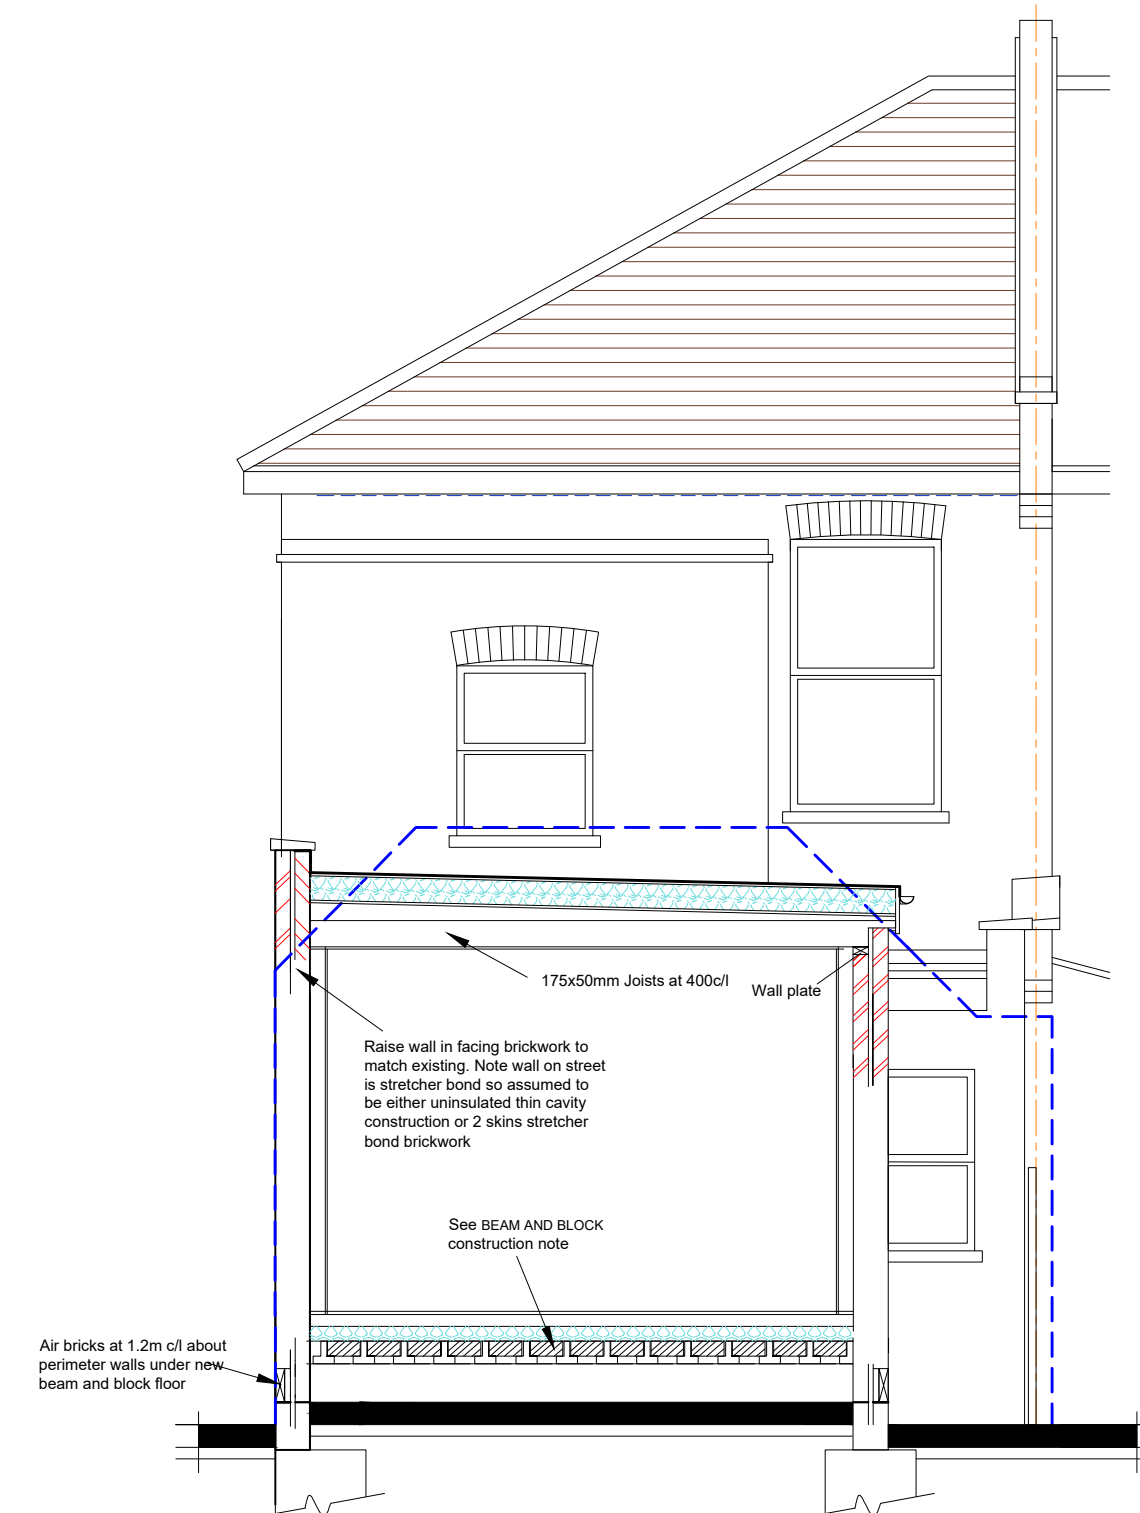

SECTION F-F 1:50

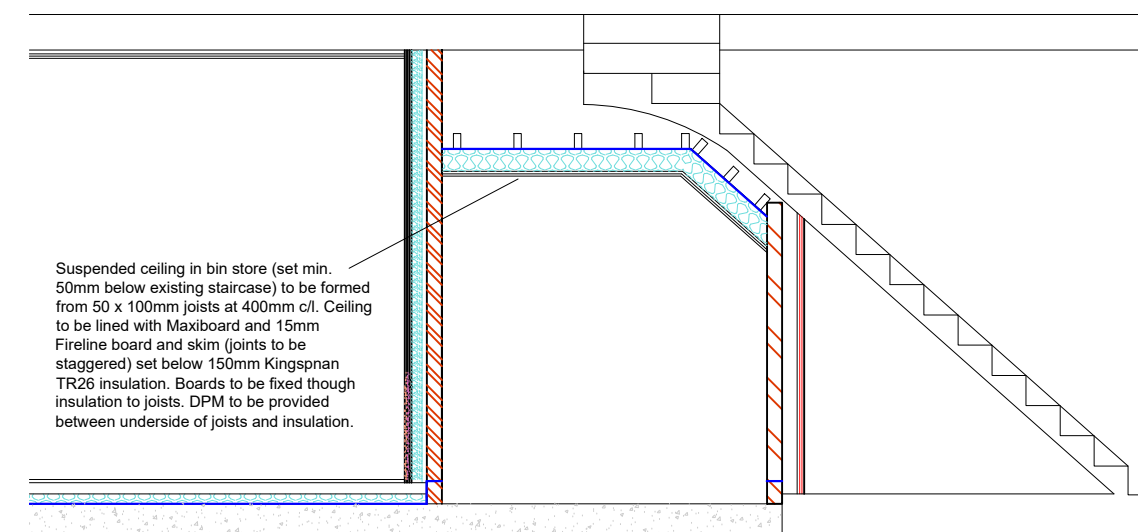


SECTION E-E 1:50

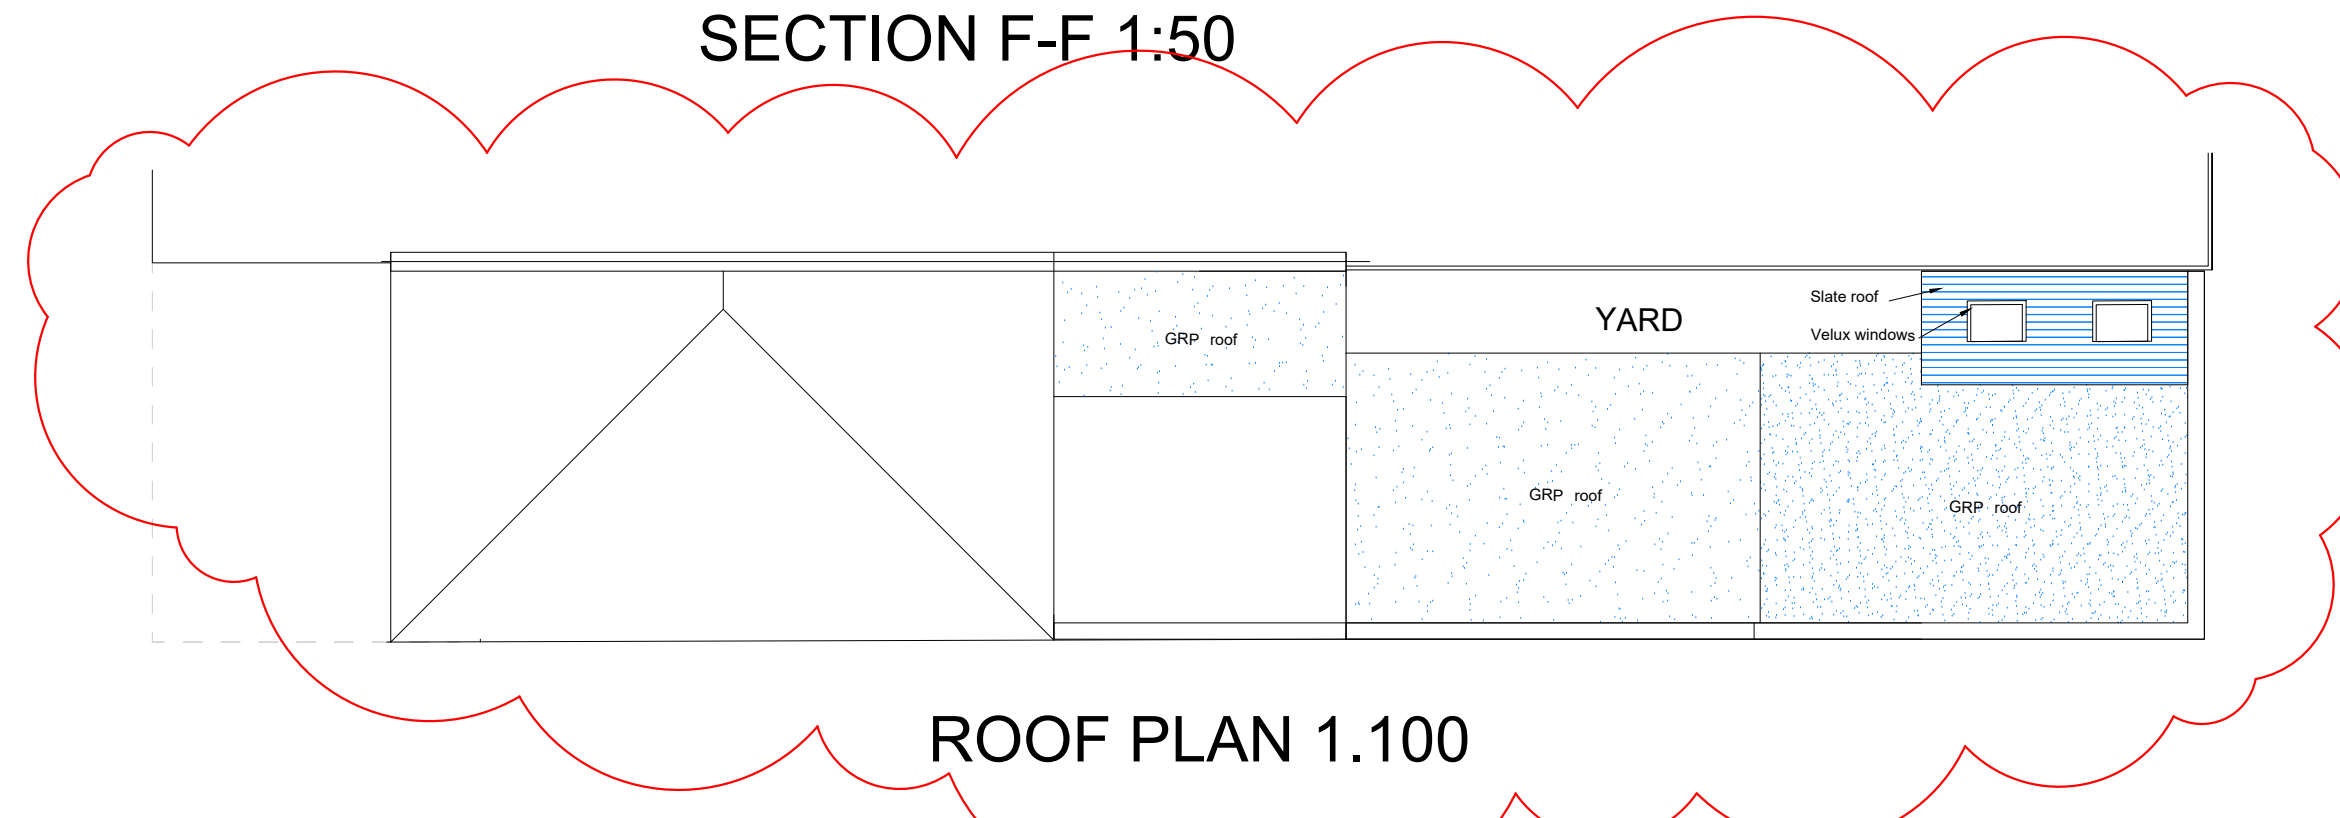

ROOF PLAN 1.100

Notes:
All dimensions must be checked on site and not scaled from this drawing

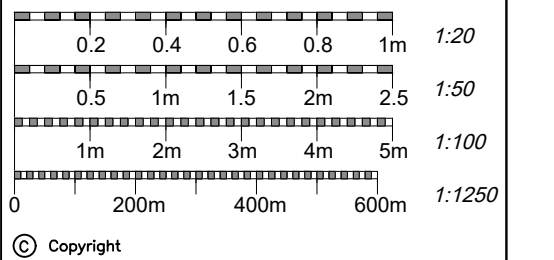

© Copyright

B 29.9.26 B-REGS REVISIONS NH
A 10.8.26 ADD B-REGS NOTE

Simon Hands and Associates
Chartered Surveyors & Architects
12 Ruislip Road
Greenford
Middlesex
UB6 9QN
Tel 020 8575 5959
Fax 020 8575 8866
email: enquiries@shandsassociates.co.uk

Client
Miss K. Aresti

Job Title
**Proposed Change of Use at
8 SIDNEY ROAD
LONDON
N22 8LS**

Drawing Title
**PROPOSED SECTIONS AND
CONSTRUCTION NOTES**

Scale
1:50
Paper Size
A1
Date
1.8.2026
Drawn By
CEC

Job No
2025056
Drawn
103
Rev
B