

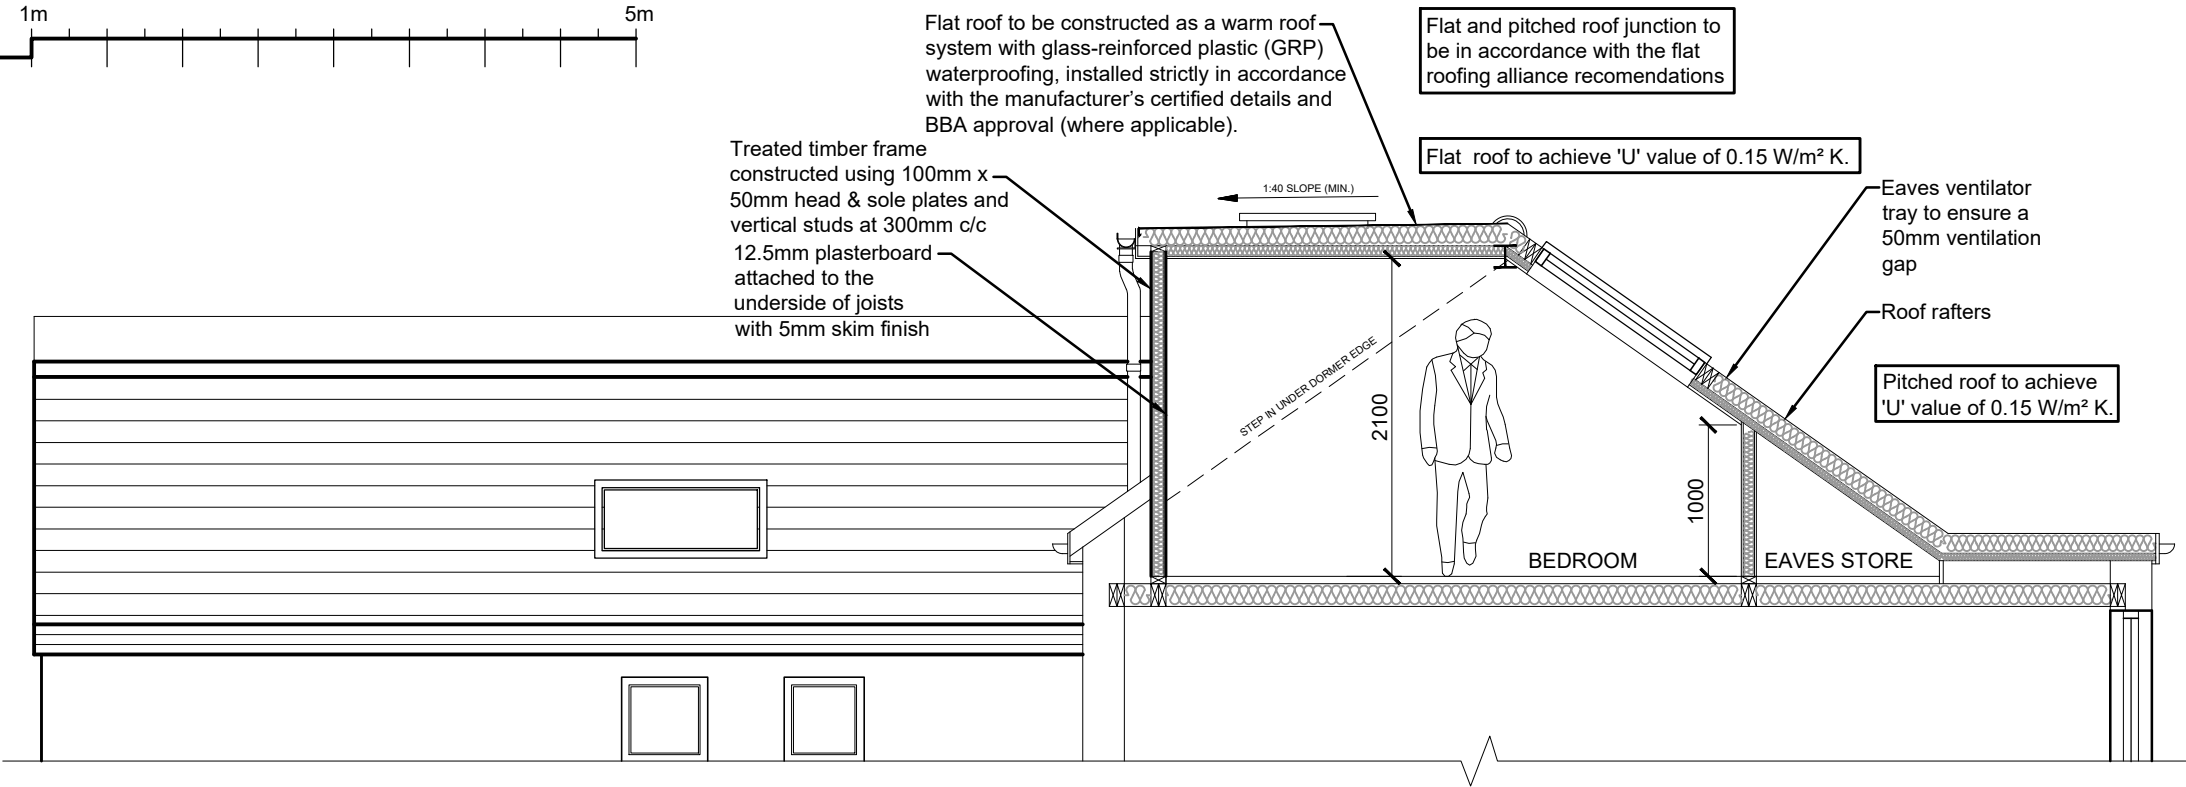


 

ROOF AND STUD WALL SECTION AND DETAILS AA

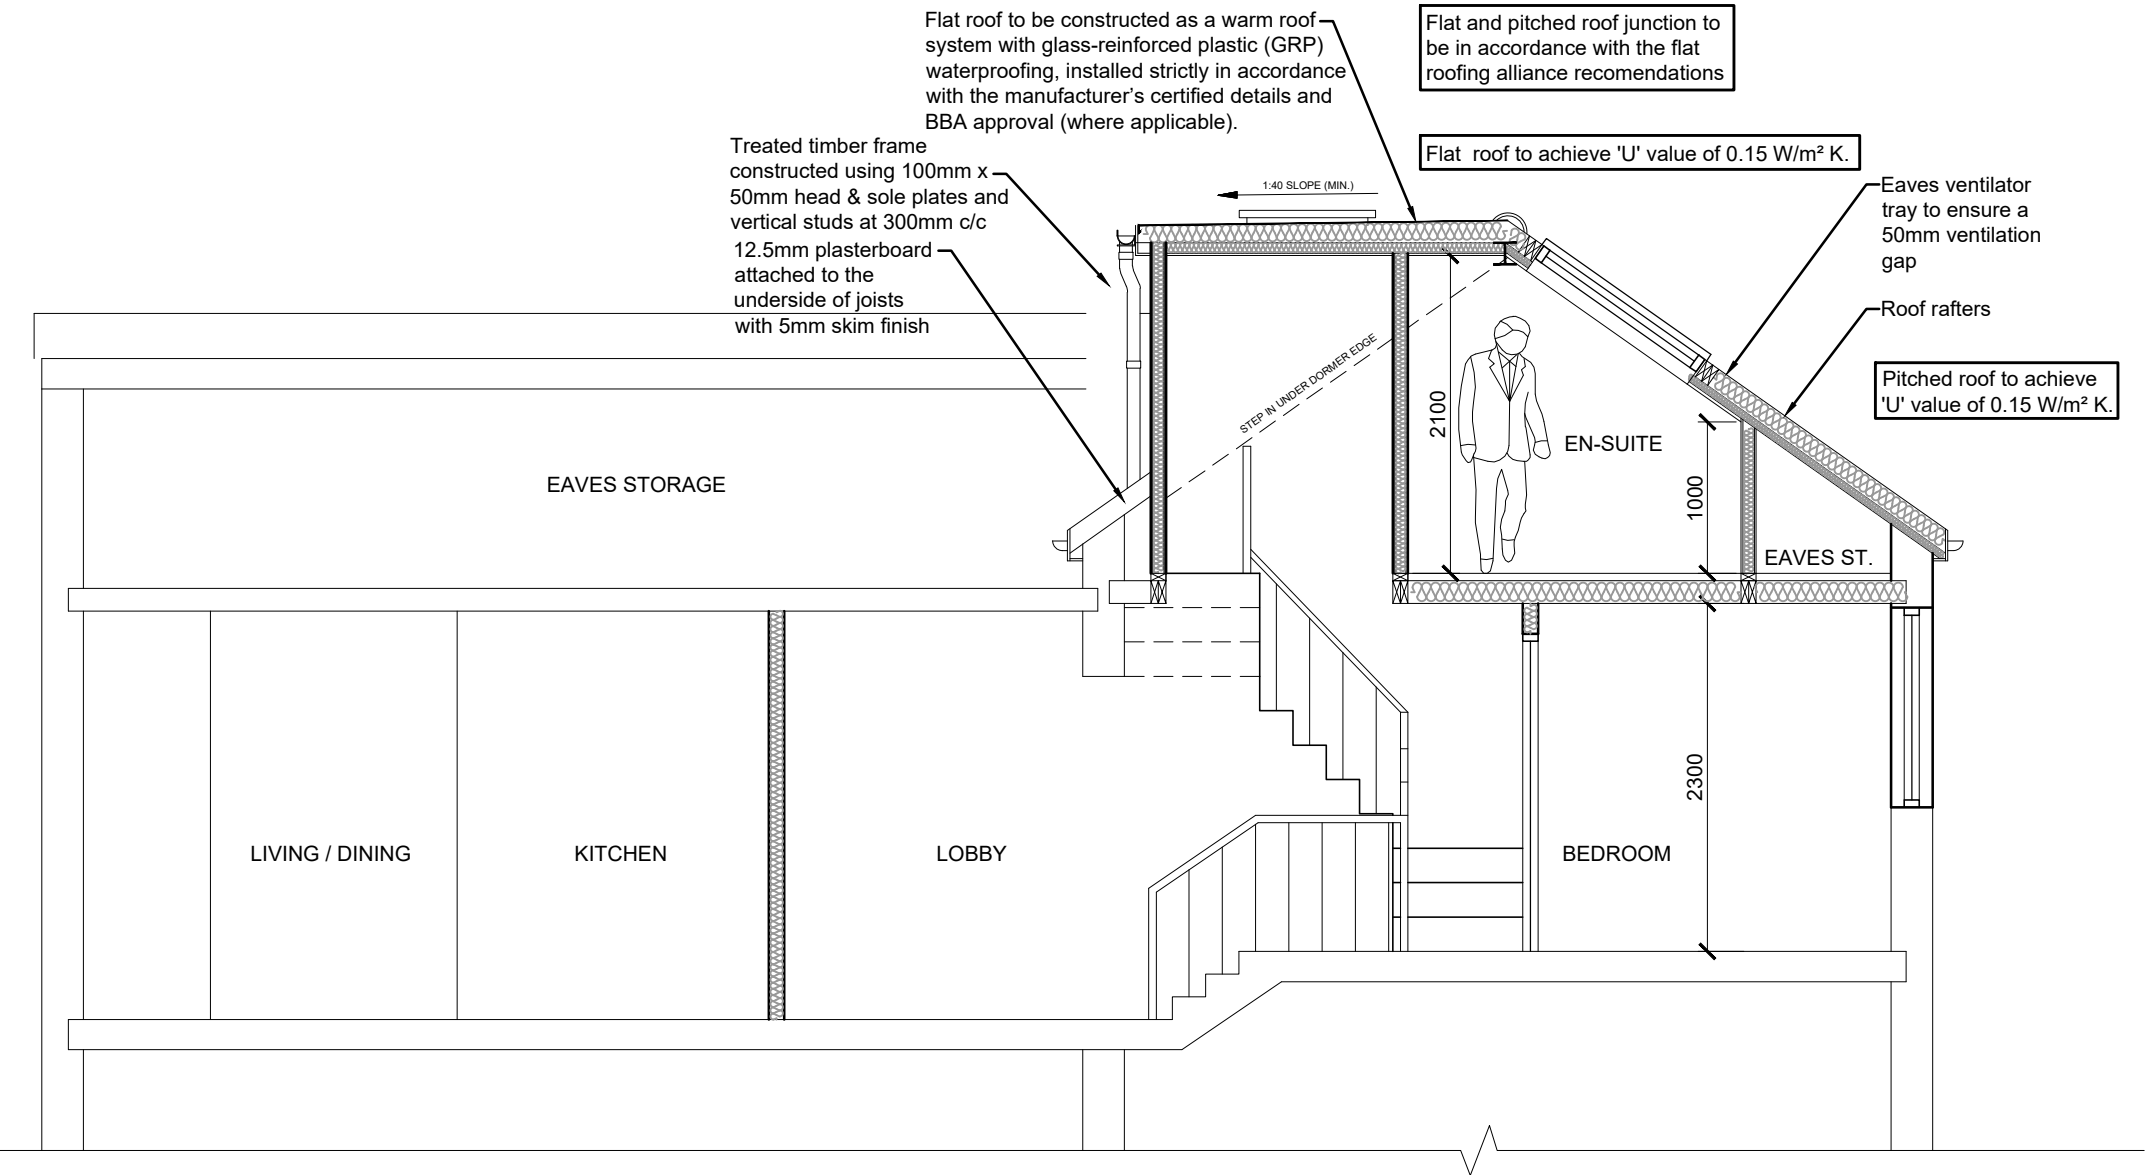

SECTION THROUGH STARICASE - BB

The Contractor is to check all dimensions on site and report any discrepancies to the Contract Administrator. This drawing is to be read in conjunction with all other standard documentation.

rev.	description	date	chkd.
DAP Design And Plan CONSULTANTS 93 Cotmandene Crescent, Orpington, Kent BR5 2RA 020 3004 9238 07931 931 035 s.nagpal@dapconsultants.co.uk www.dapconsultants.co.uk			
In collaboration with : Abbey Partnership 1 Whaley Road Potters Bar, EN6 2RA 020 3018 8410 info@abbeylofts.net www.abbeylofts.net			
project : Flat A - 101 South View Road London			
drawing title : Proposed Section AA And BB			
drawn: MV	chkd : SS	date: 08.09.2026	
status: Planning		scale:1:50@A3	
proj no : 3010	drg no: 05	rev no:	