



The Contractor is to check all dimensions on site and report any discrepancies to the Contract Administrator. This drawing is to be read in conjunction with all other standard documentation.

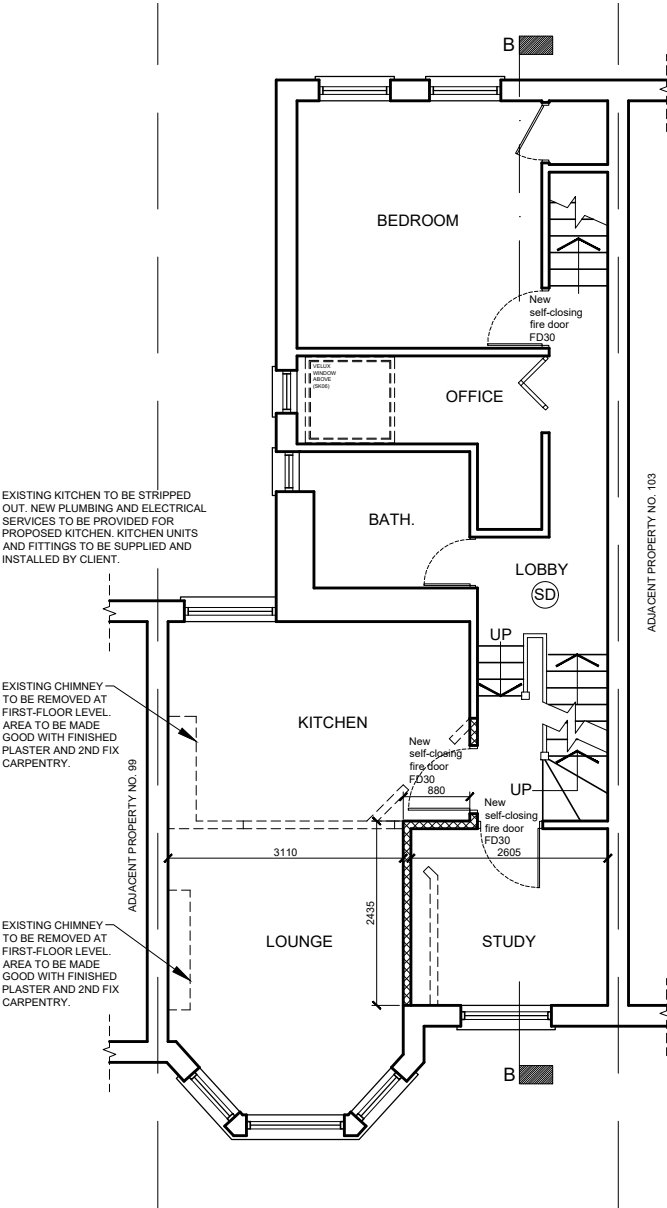


PROPOSED FIRST FLOOR PLAN

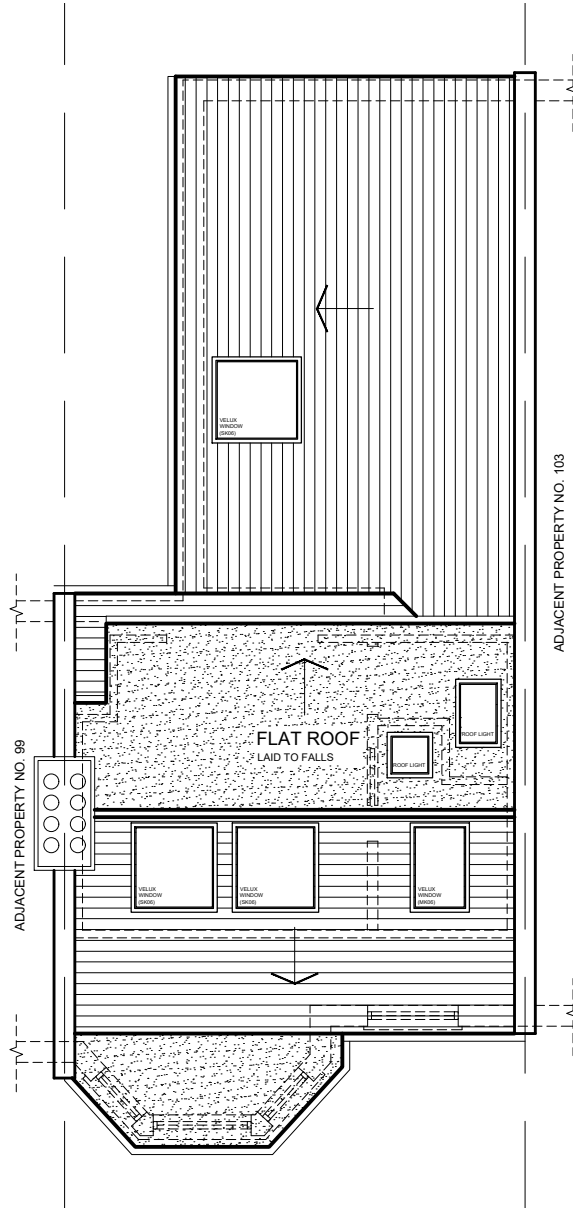


PROPOSED ROOF PLAN




PROPOSED FRONT ELEVATION

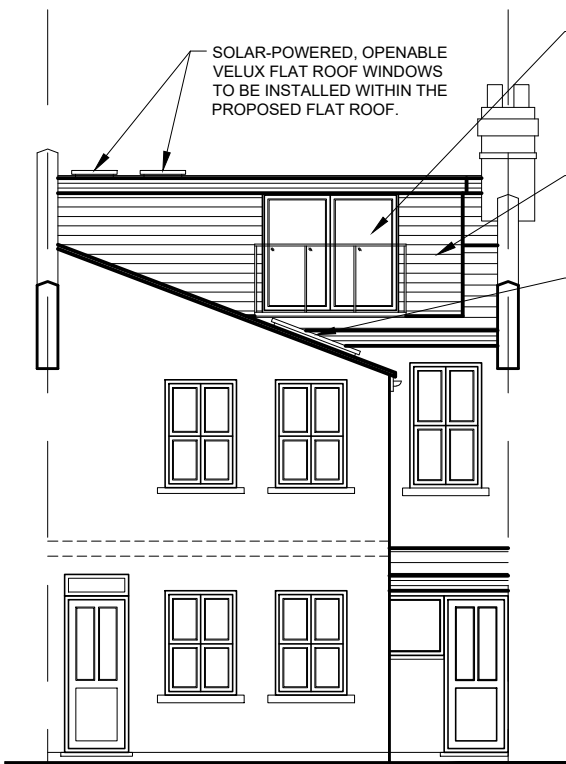

PROPOSED REAR ELEVATION

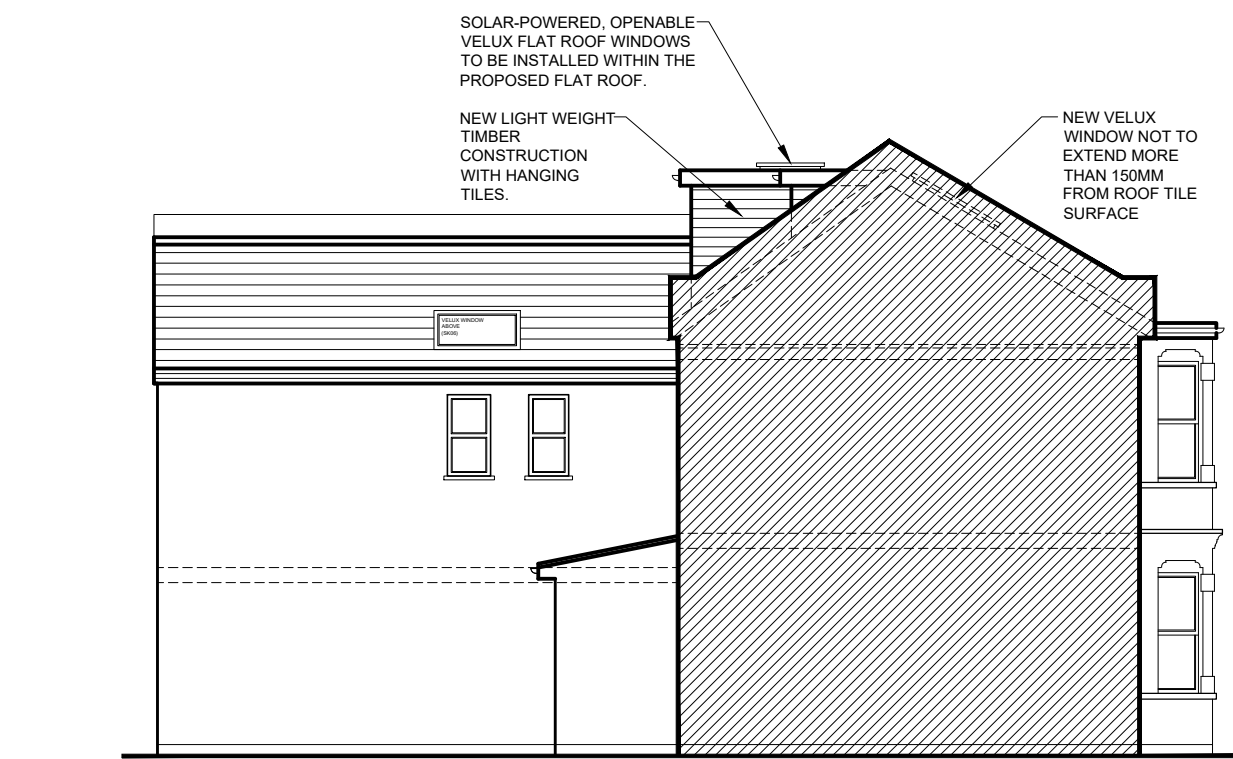

PROPOSED SIDE ELEVATION

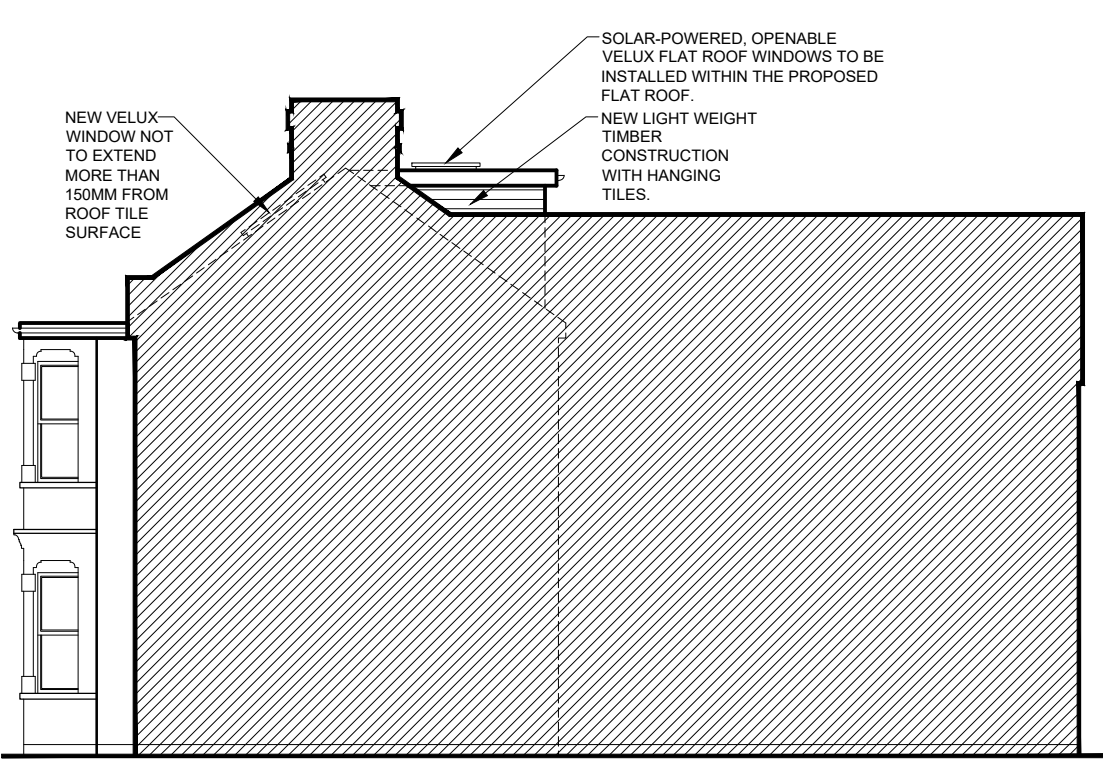

PROPOSED SIDE ELEVATION

| rev. | description | date | chkd. |
|------|-------------|------|-------|
|------|-------------|------|-------|



93 Cotmandene Crescent,  
Orpington, Kent BR5 2RA  
020 3004 9238  
07931 931 035  
s.nagpal@dapconsultants.co.uk  
www.dapconsultants.co.uk

In collaboration with :



1 Whaley Road  
Potters Bar, EN6 2RA  
020 3018 8410  
info@abbeylofts.net  
www.abbeylofts.net

project : Flat A - 101 South View Road  
London

drawing title : Proposed Floor Plans And Elevations

|                  |                |                  |
|------------------|----------------|------------------|
| drawn: TK        | chkd : SS      | date: 08.09.2026 |
| status: Planning | scale:1:100@A3 |                  |
| proj no : 3010   | drg no: 04     | rev no:          |