




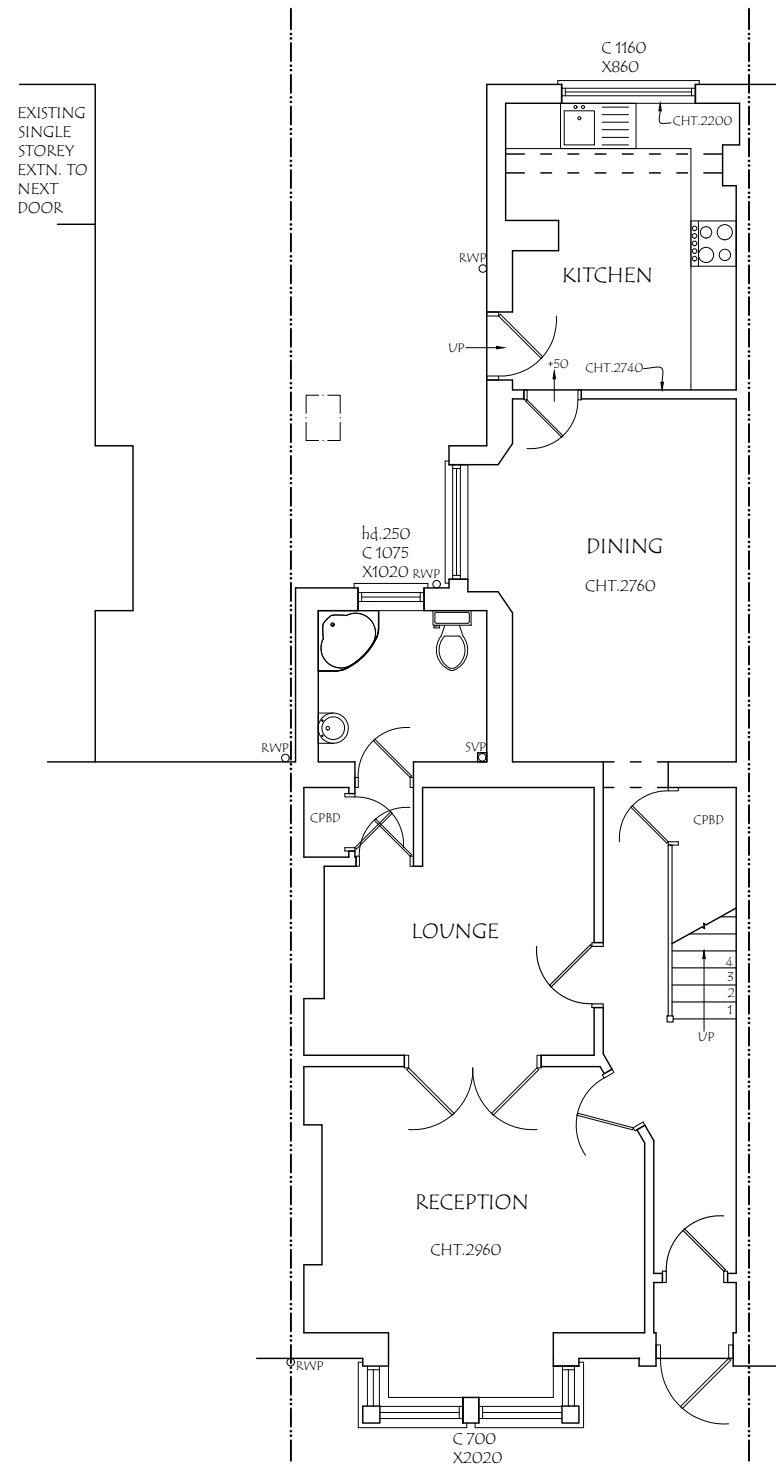


EXISTING GROUND FLOOR PLAN

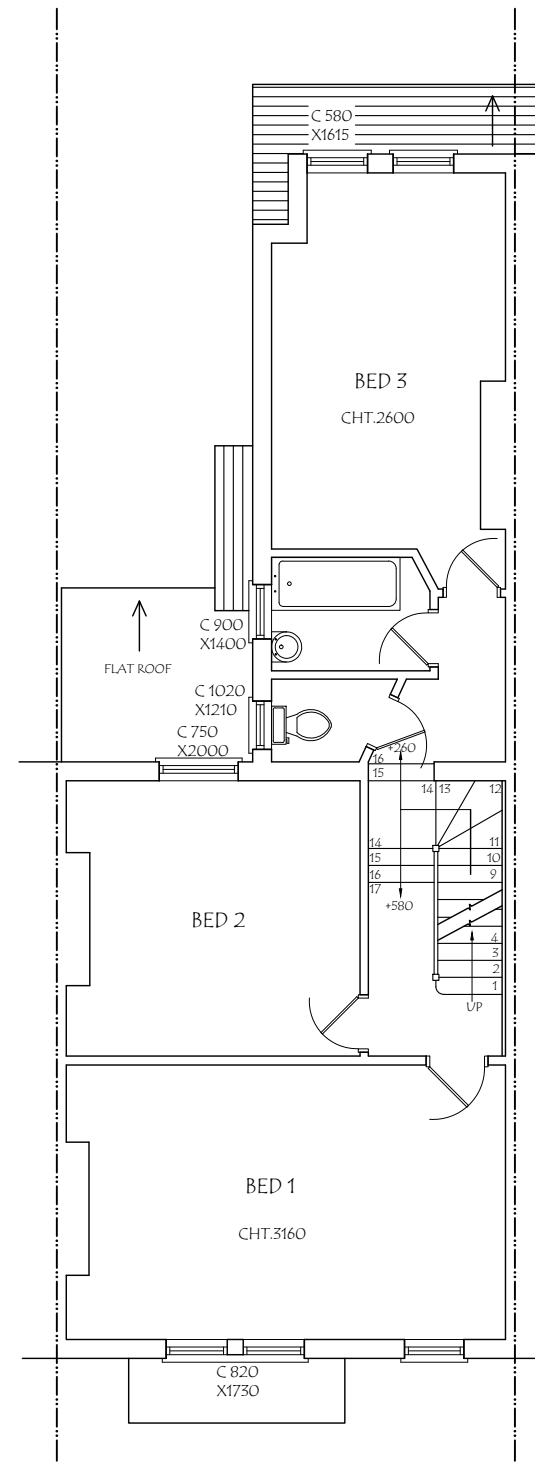


EXISTING FIRST FLOOR PLAN

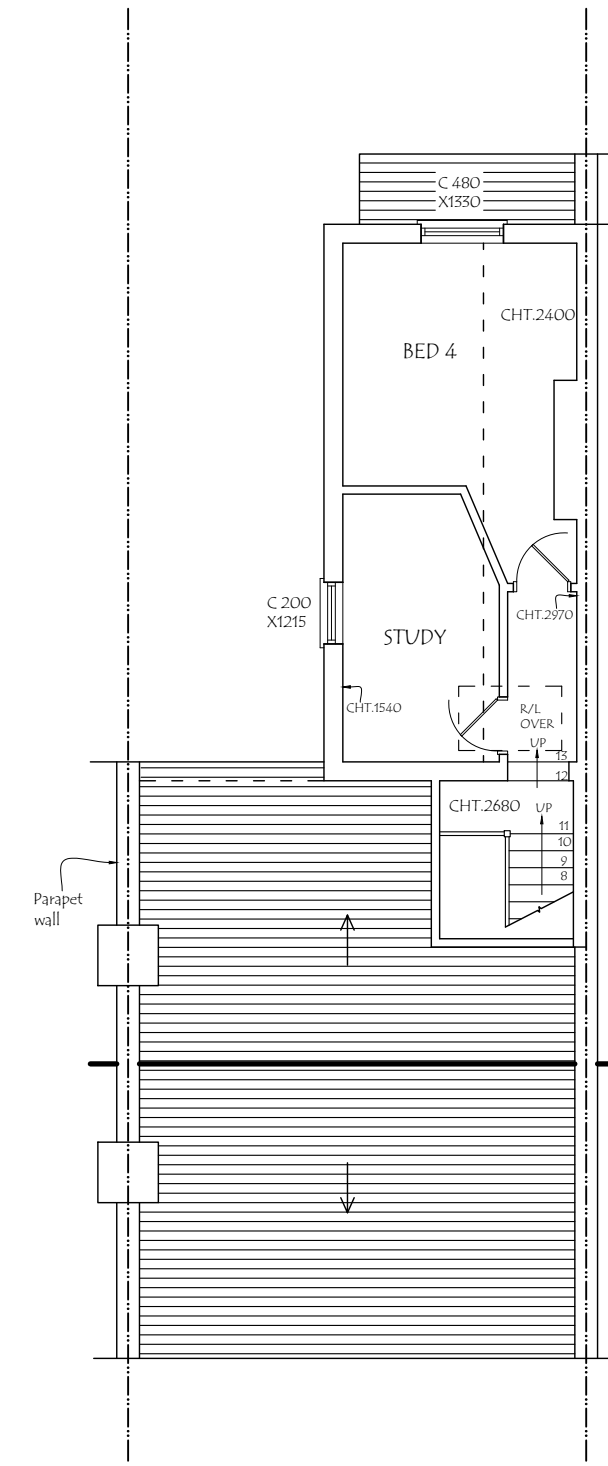


EXISTING SECOND FLOOR PLAN

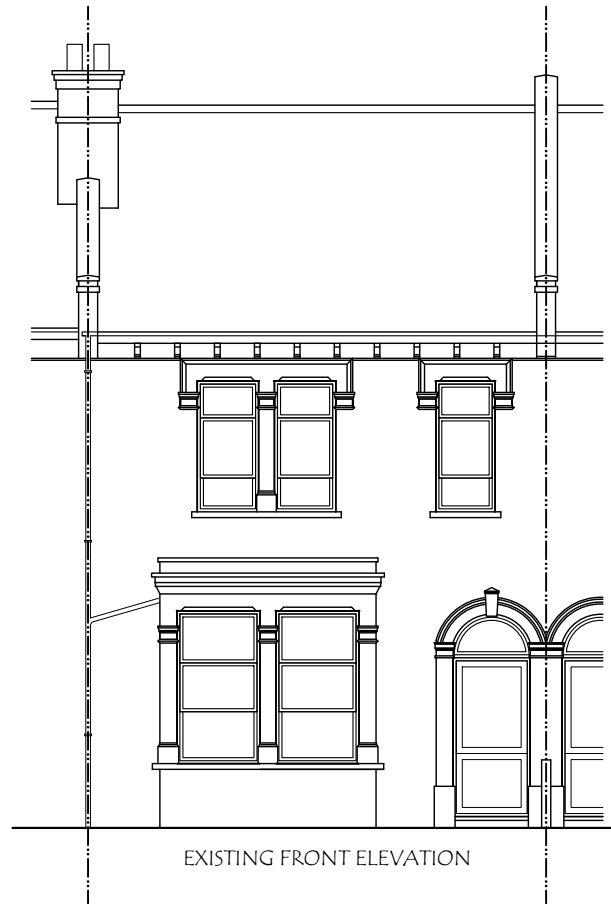

EXISTING FRONT ELEVATION

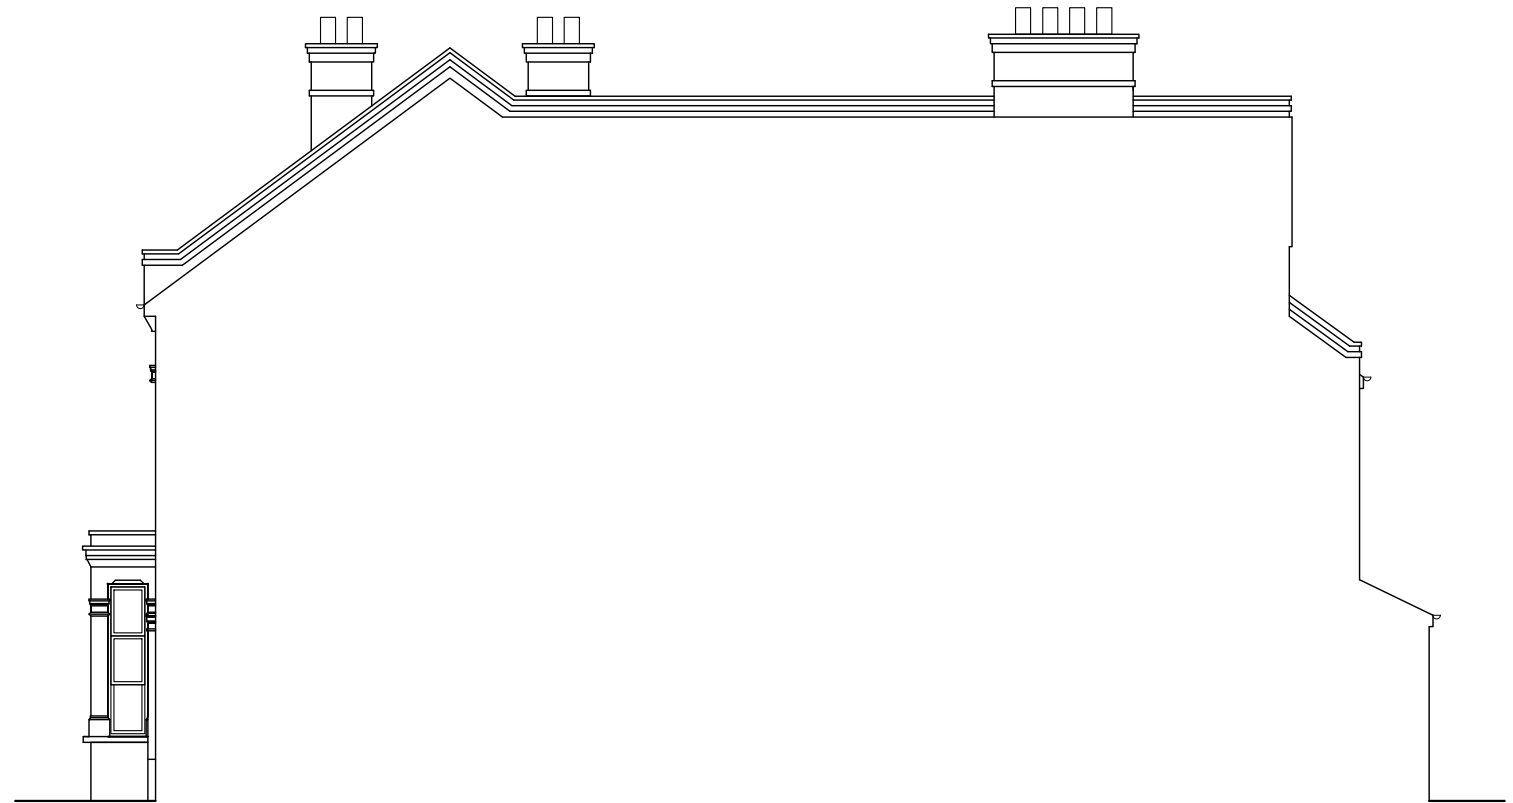


EXISTING SIDE ELEVATION

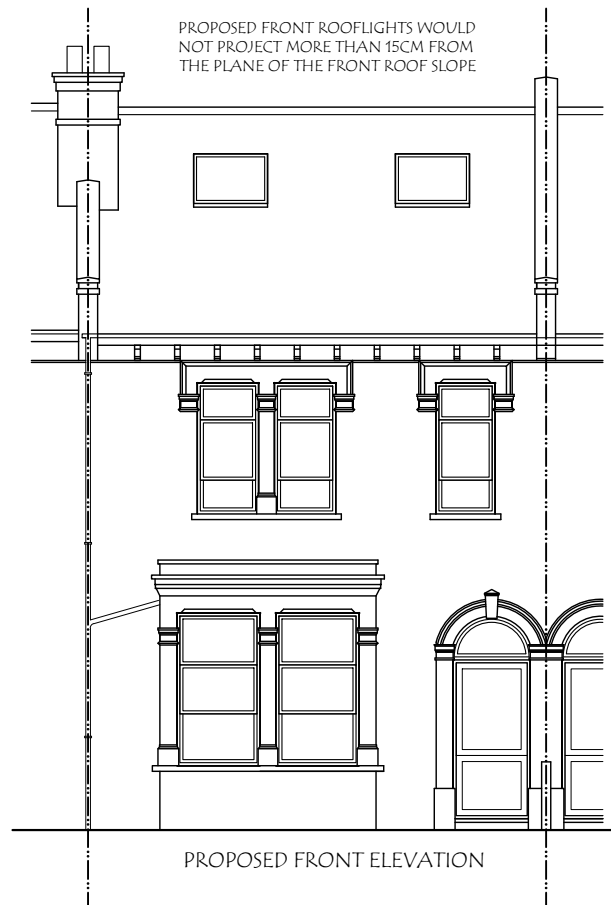

PROPOSED FRONT ELEVATION

MAIN DORMER	5.36m ² 5.66m	30.33m ³
OUT-RIGGER DORMER	1.16m ² 7.12m	8.25m ³
TOTAL = 38.59m ³		
38.59m ³ < 40m ³ , THEREFORE ITS P.D.		

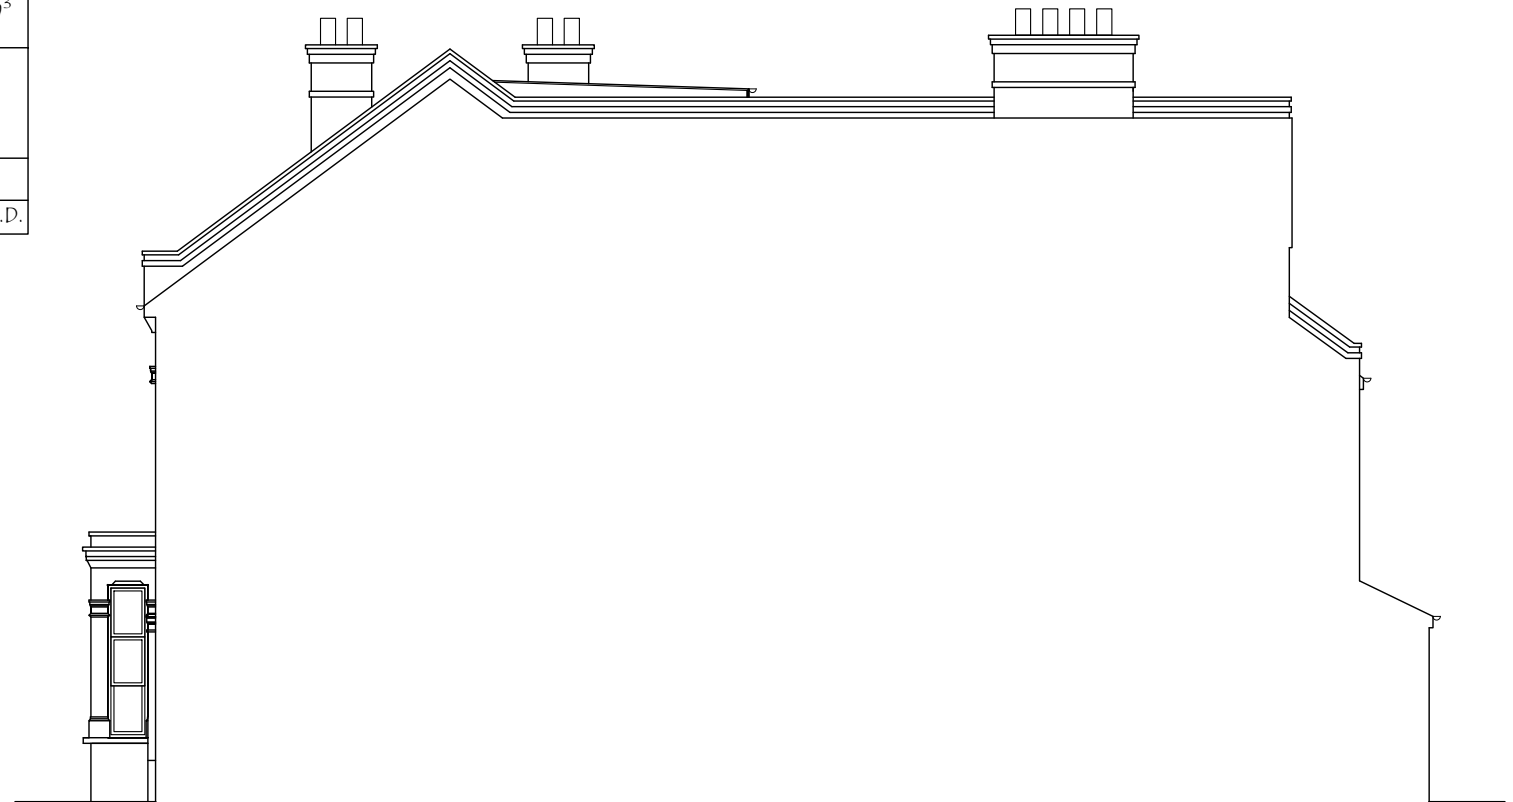

PROPOSED SIDE ELEVATION

Materials used in any exterior work to be of a similar appearance to those used in the construction of the exterior of the existing dwelling house.



93 Carlton Avenue West, Wembley, HAO 3RB.
Email : planningdesigns@hotmail.com
Tel : 07940961010

ADDRESS:
25, FALKLAND ROAD, HARRINGAY
LADDER, LONDON, N8 0NS.

DRAWING TITLE: EXISTING/PROPOSED ELEVATIONS


DRG. NO. - 02

REV:

SCALE - 1: 100

DATE: 24/07/2026

DRG. PAPER SIZE: A3

 



EXISTING REAR ELEVATION




EXISTING SIDE ELEVATION



PROPOSED REAR ELEVATION

MAIN DORMER	5.36m ² 5.66m	30.33m ³
OUT-RIGGER DORMER	1.16m ² 7.12m	8.25m ³
TOTAL = 38.59m ³		
38.59m ³ < 40m ³ , THEREFORE ITS P.D.		

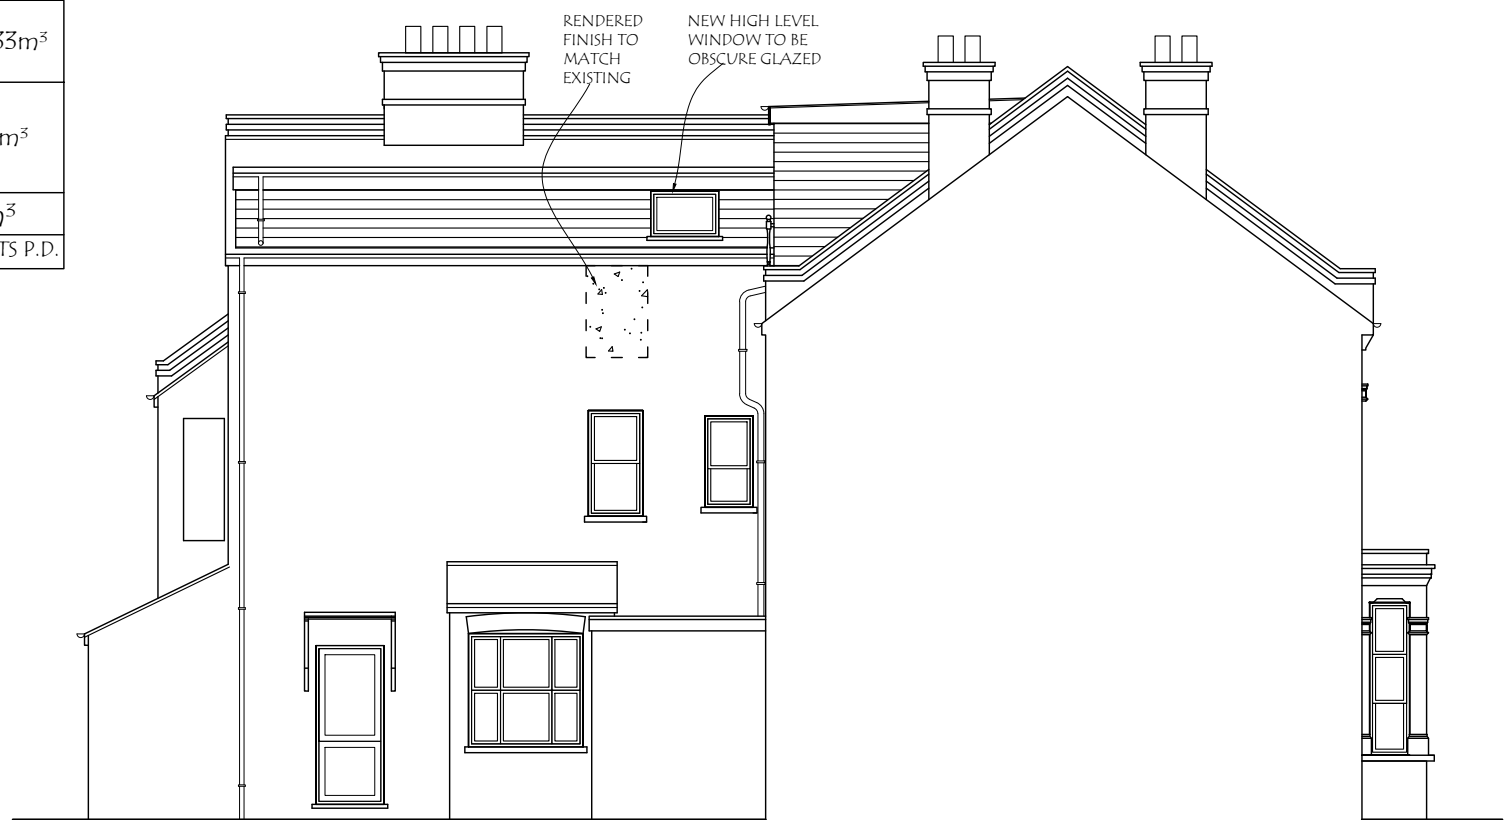

PROPOSED SIDE ELEVATION

Materials used in any exterior work to be of a similar appearance to those used in the construction of the exterior of the existing dwelling house.



93 Carlton Avenue West, Wembley, HAO 3RB.
Email : planningdesigns@hotmail.com
Tel : 07940961010

ADDRESS:
25, FALKLAND ROAD, HARRINGAY
LADDER, LONDON, N8 0NS.

DRAWING TITLE: EXISTING/PROPOSED ELEVATIONS

DRG. NO. - 03

REV:



SCALE - 1: 100

DATE: 24/07/2026

DRG. PAPER SIZE: A3



EXISTING
SINGLE
STOREY
EXTN. TO
NEXT
DOOR

 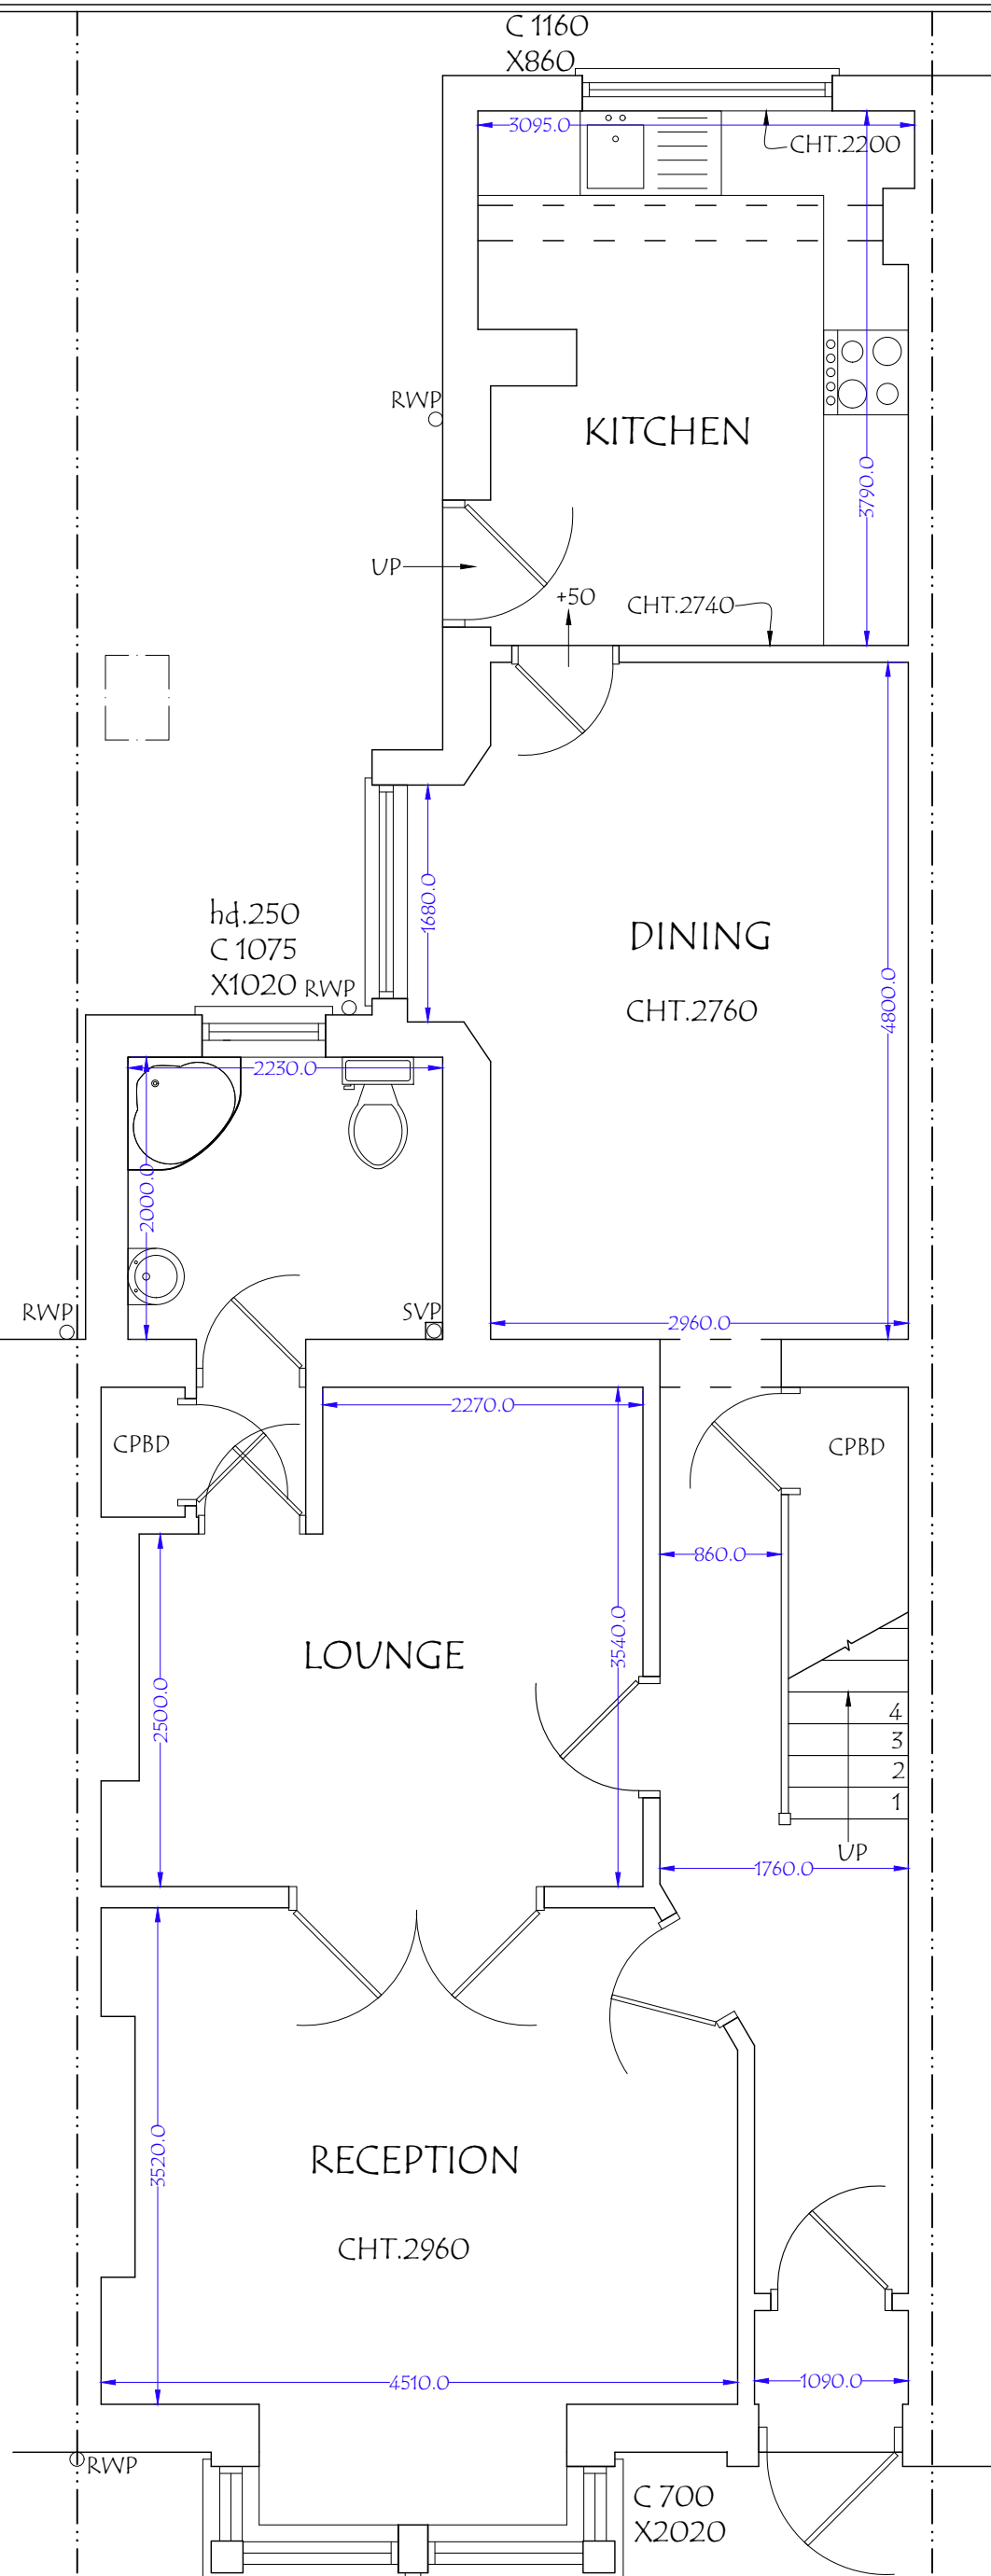

93 Carlton Avenue West, Wembley, HAO 3RB.
Email : planningdesigns@hotmail.com
Tel : 07940961010

ADDRESS:
25, FALKLAND ROAD, HARRINGAY
LADDER, LONDON, N8 0NS.

DRAWING TITLE: PROPOSED GROUND FLOOR PLAN



DRG. NO. - 04

REV:

SCALE - 1: 50

DATE: 24/07/2026

DRG. PAPER SIZE: A3

 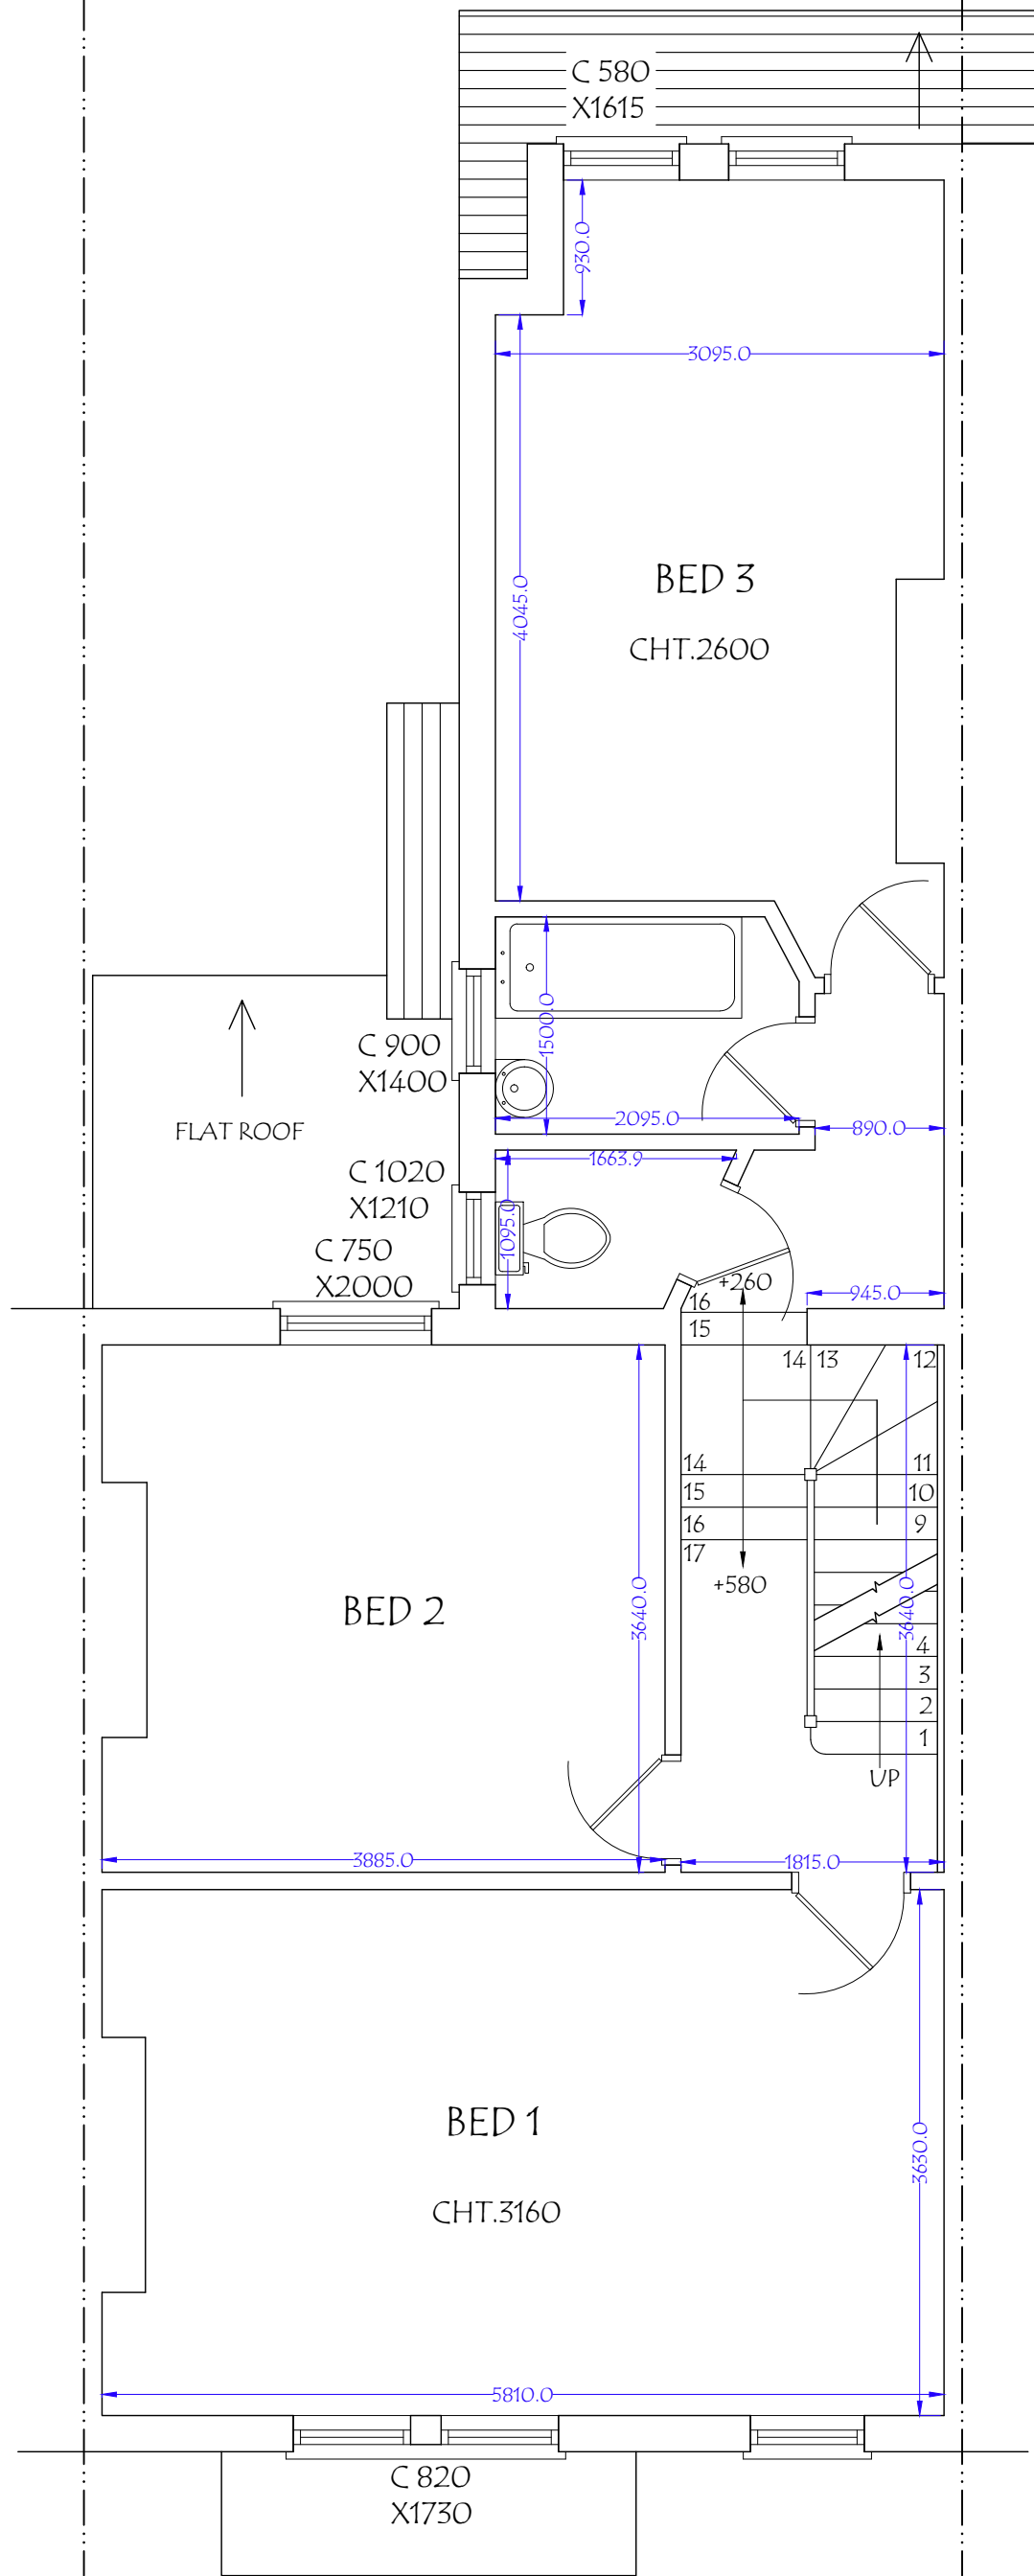

93 Carlton Avenue West, Wembley, HAO 3RB.
Email : planningdesigns@hotmail.com
Tel : 07940961010

ADDRESS:
25, FALKLAND ROAD, HARRINGAY
LADDER, LONDON, N8 0NS.

DRAWING TITLE: PROPOSED FIRST FLOOR PLAN



DRG. NO. - 05

REV:

SCALE - 1: 50

DATE: 24/07/2026

DRG. PAPER SIZE: A3

 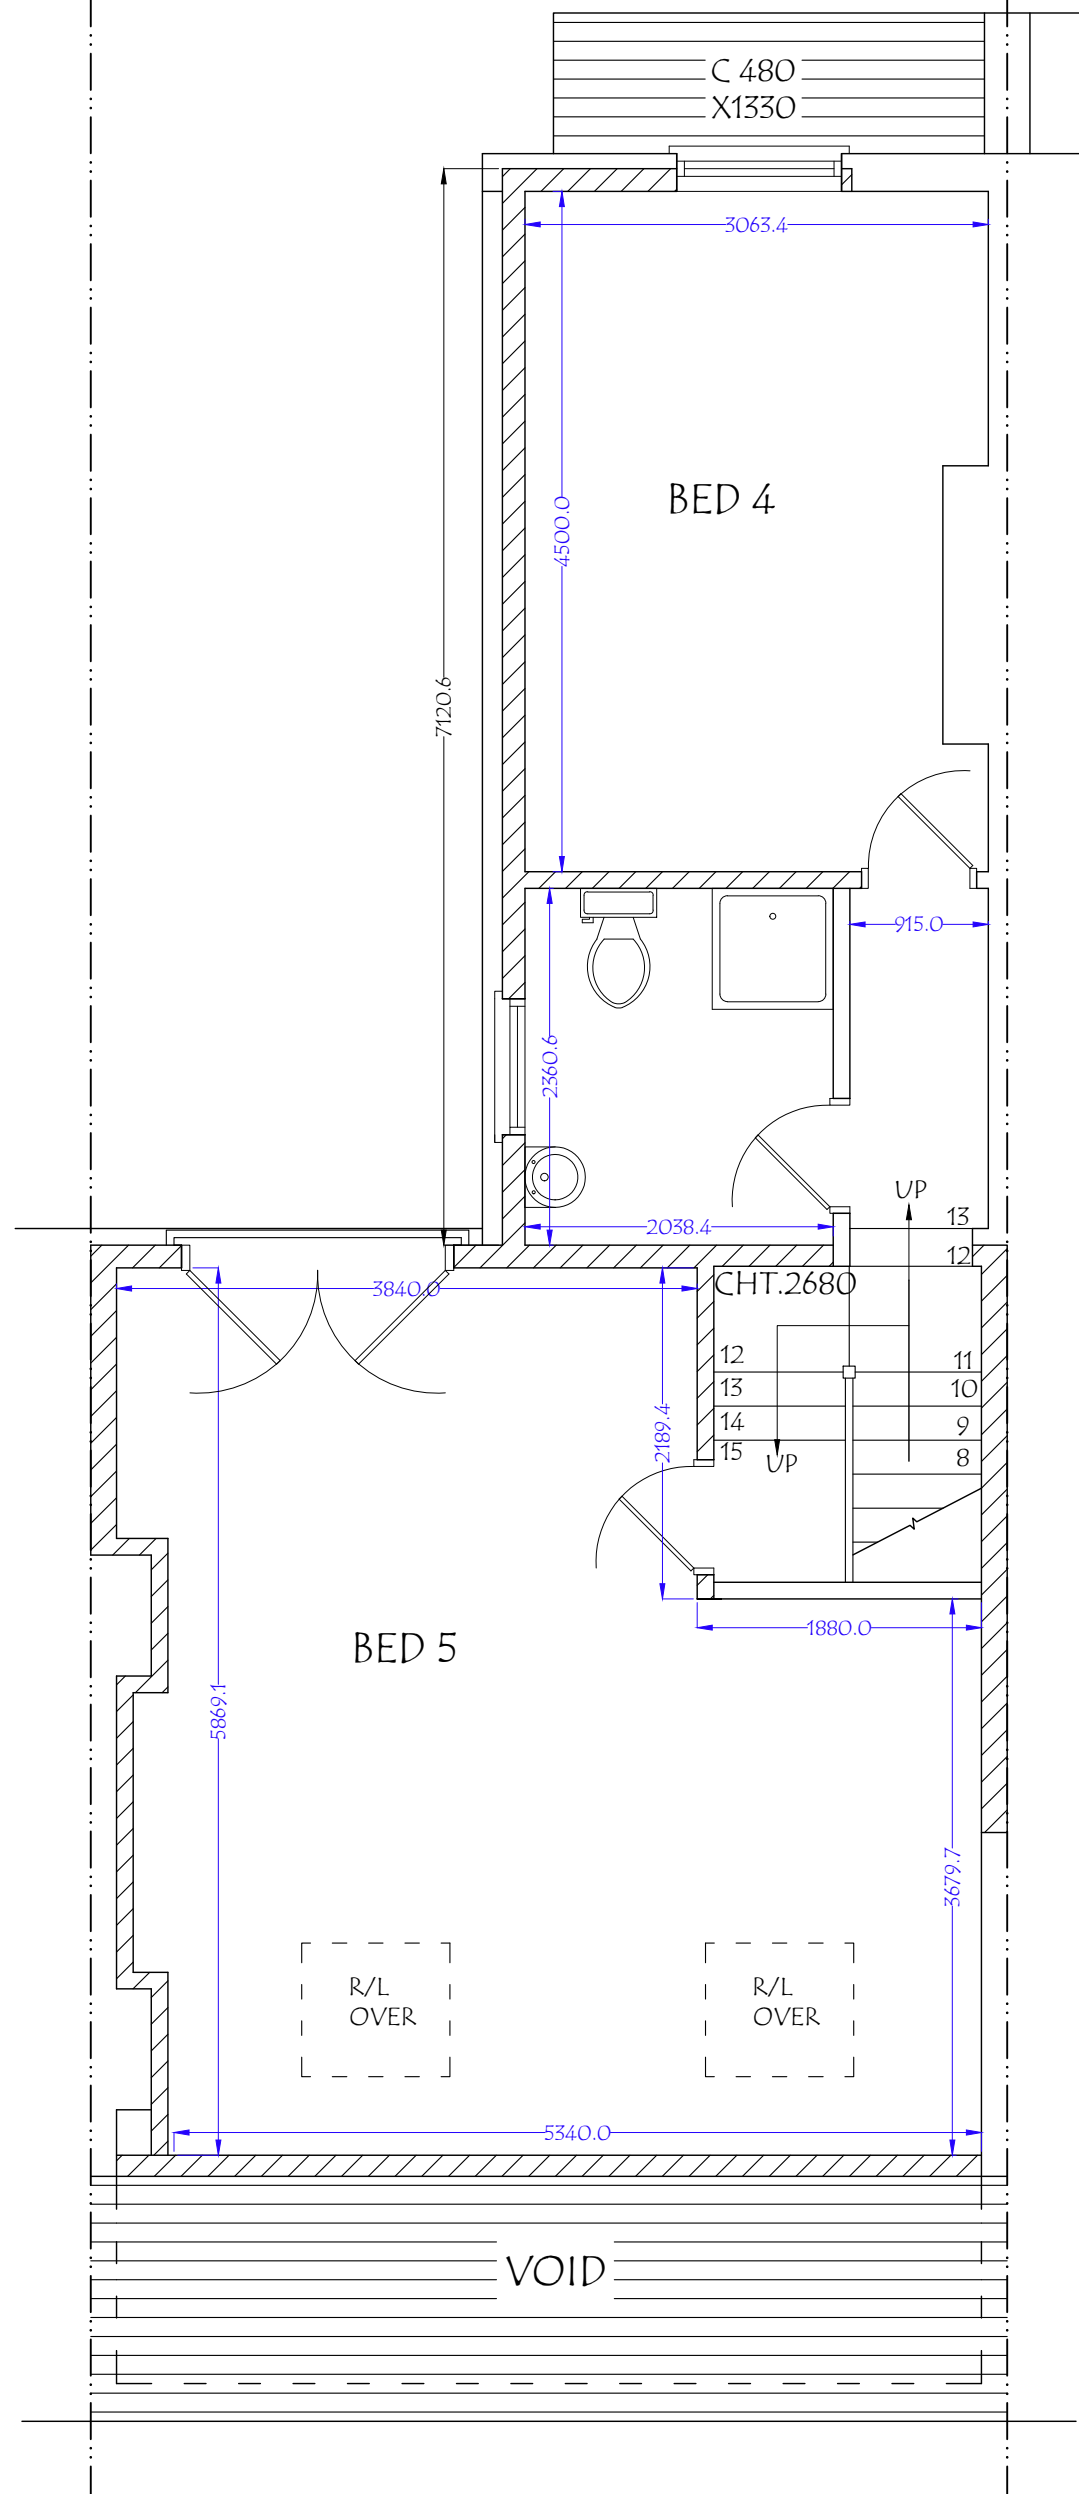

93 Carlton Avenue West, Wembley, HAO 3RB
Email : planningdesigns@hotmail.com
Tel : 07940961010

ADDRESS:
25, FALKLAND ROAD, HARRINGAY
LADDER, LONDON, N8 0NS.


DRAWING TITLE: PROPOSED SECOND FLOOR PLAN
DRG. NO. - 06

REV:


SCALE - 1: 50

DATE: 24/07/2026

DRG. PAPER SIZE: A3

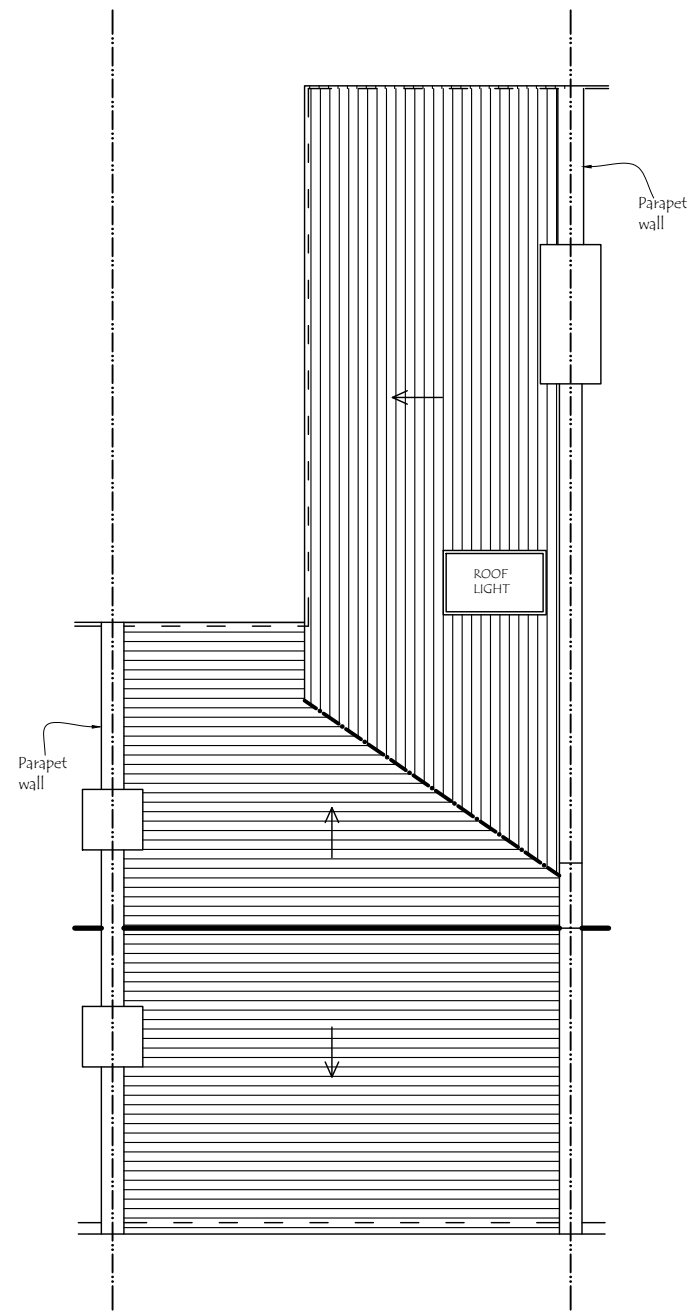

EXISTING ROOF PLAN

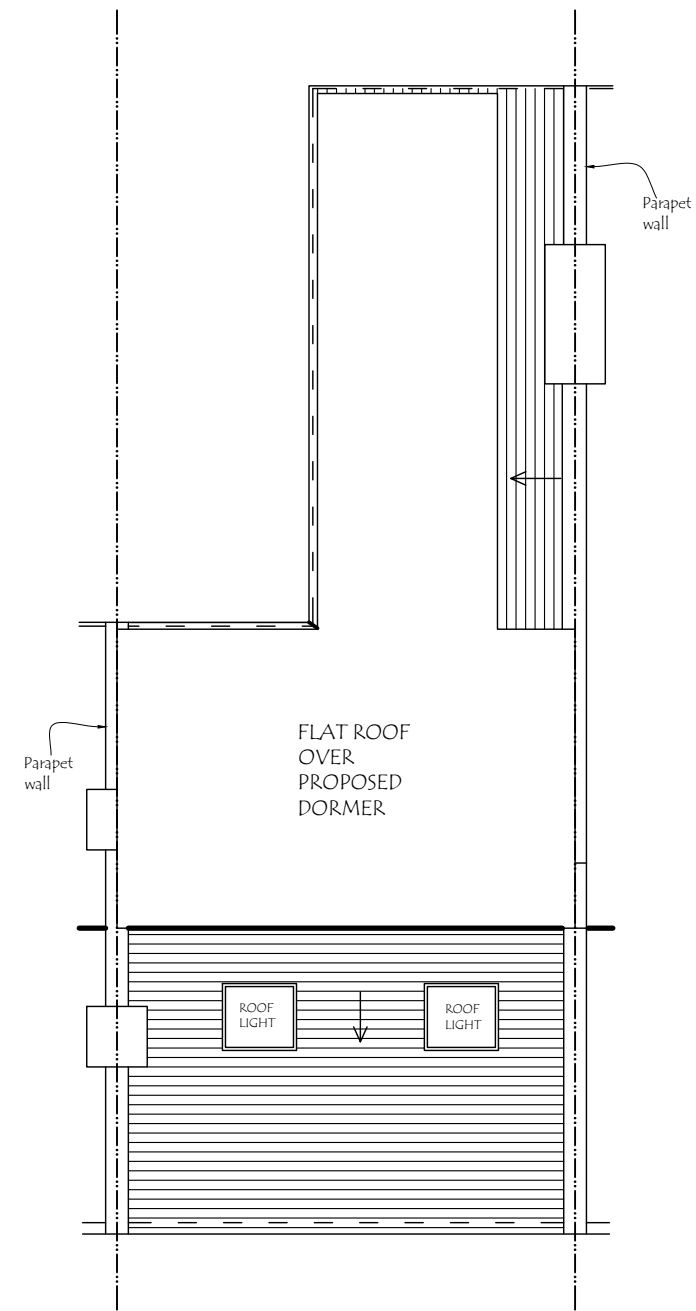

PROPOSED ROOF PLAN