


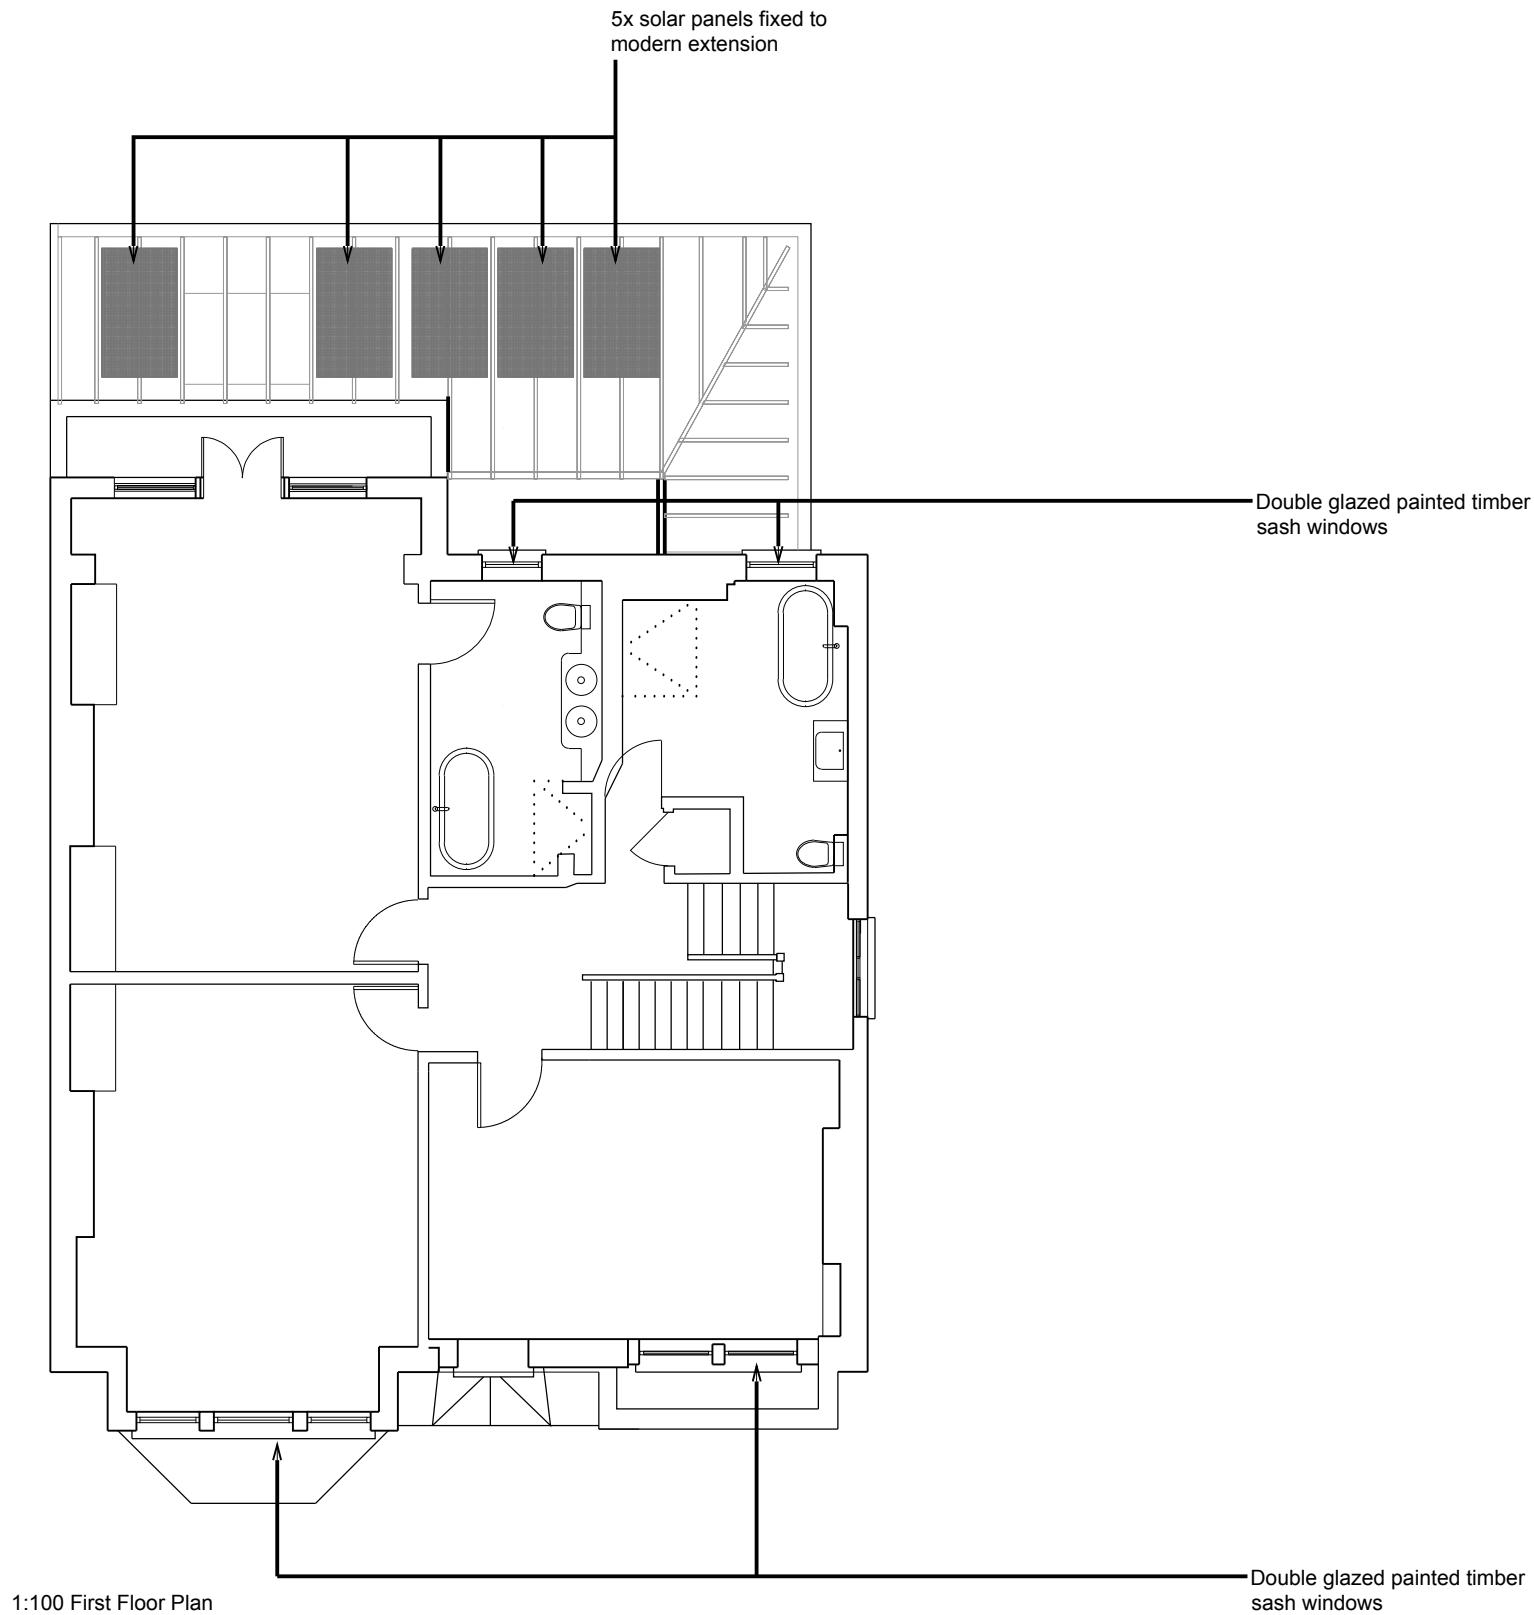

NOTES

Contractors must verify all dimensions on site before commencing work or preparing shop drawings.

All information is subject to statutory consents, rights of light and survey.

This drawing and the design contained herein is the copyright of K Bava Architects Ltd and shall not be reproduced in whole or part without prior written consent.


Copyright K Bava Architects Ltd

REV. DATE CHECK NOTES

K Bava Architects

724 Holloway Road, London, N19 3JD, United Kingdom
T +44(0) 7841 530 365
www.kbava.com info@kbava.com

PROJECT
33 CECIL ROAD
LONDON N10 2BU

 

CLIENT
RACHEL LEUNG
NICK CHARLWOOD

DRAWING
PROPOSED
FIRST FLOOR PLAN

SCALE / FORMAT 1:100@A3
DATE 08.05.2026
DRAWN / CHECKED EW-/KB
STATUS FOR-PLANNING

DRAWING NUMBER ISSUE

CEC_P_0112 P1