




EXISTING

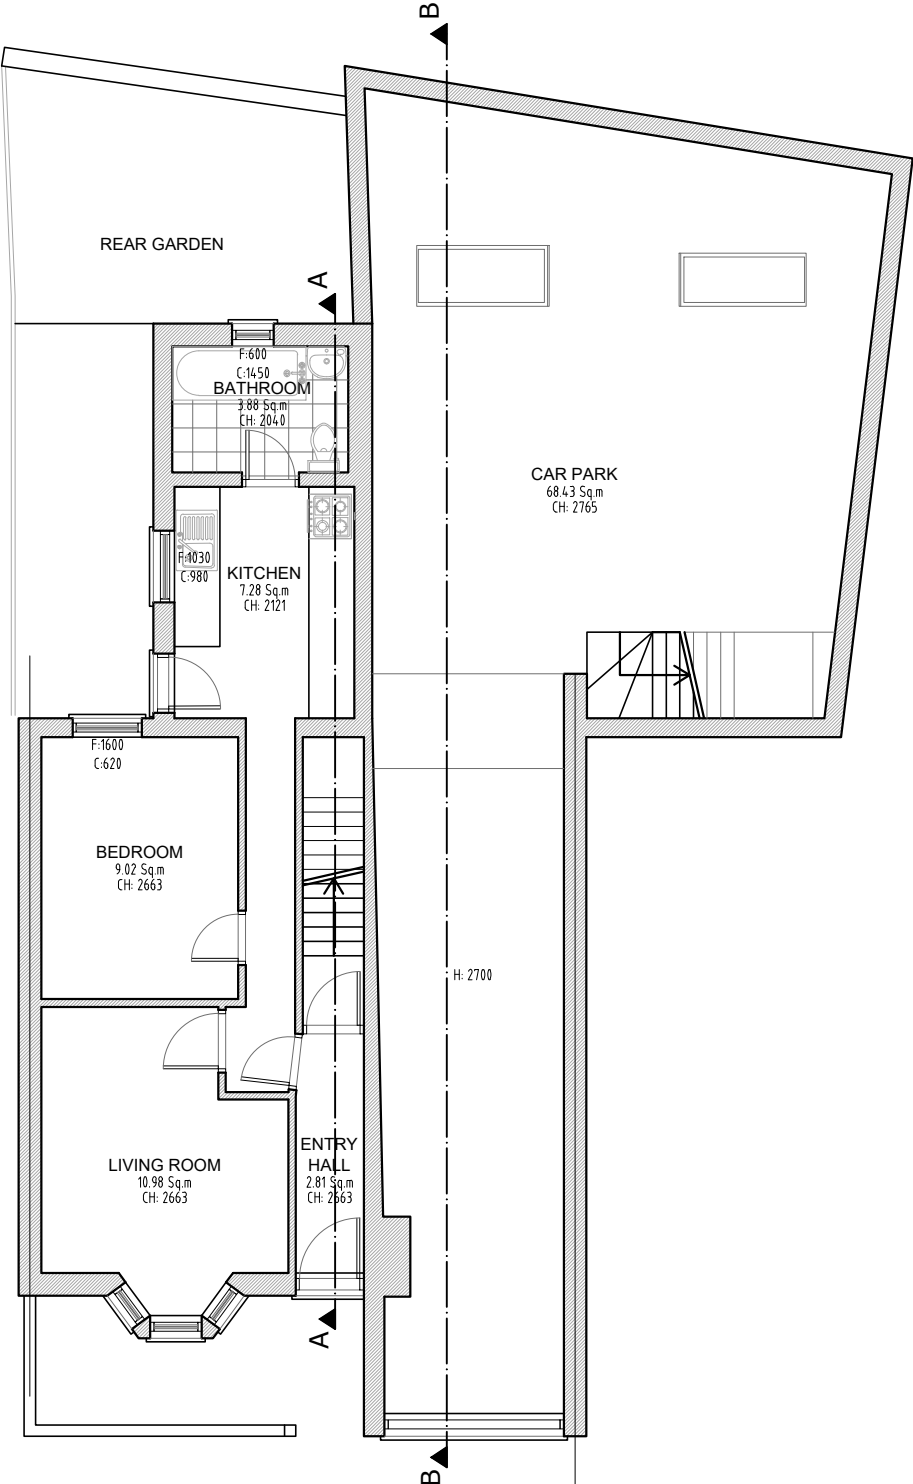


EXISTING GROUND FLOOR

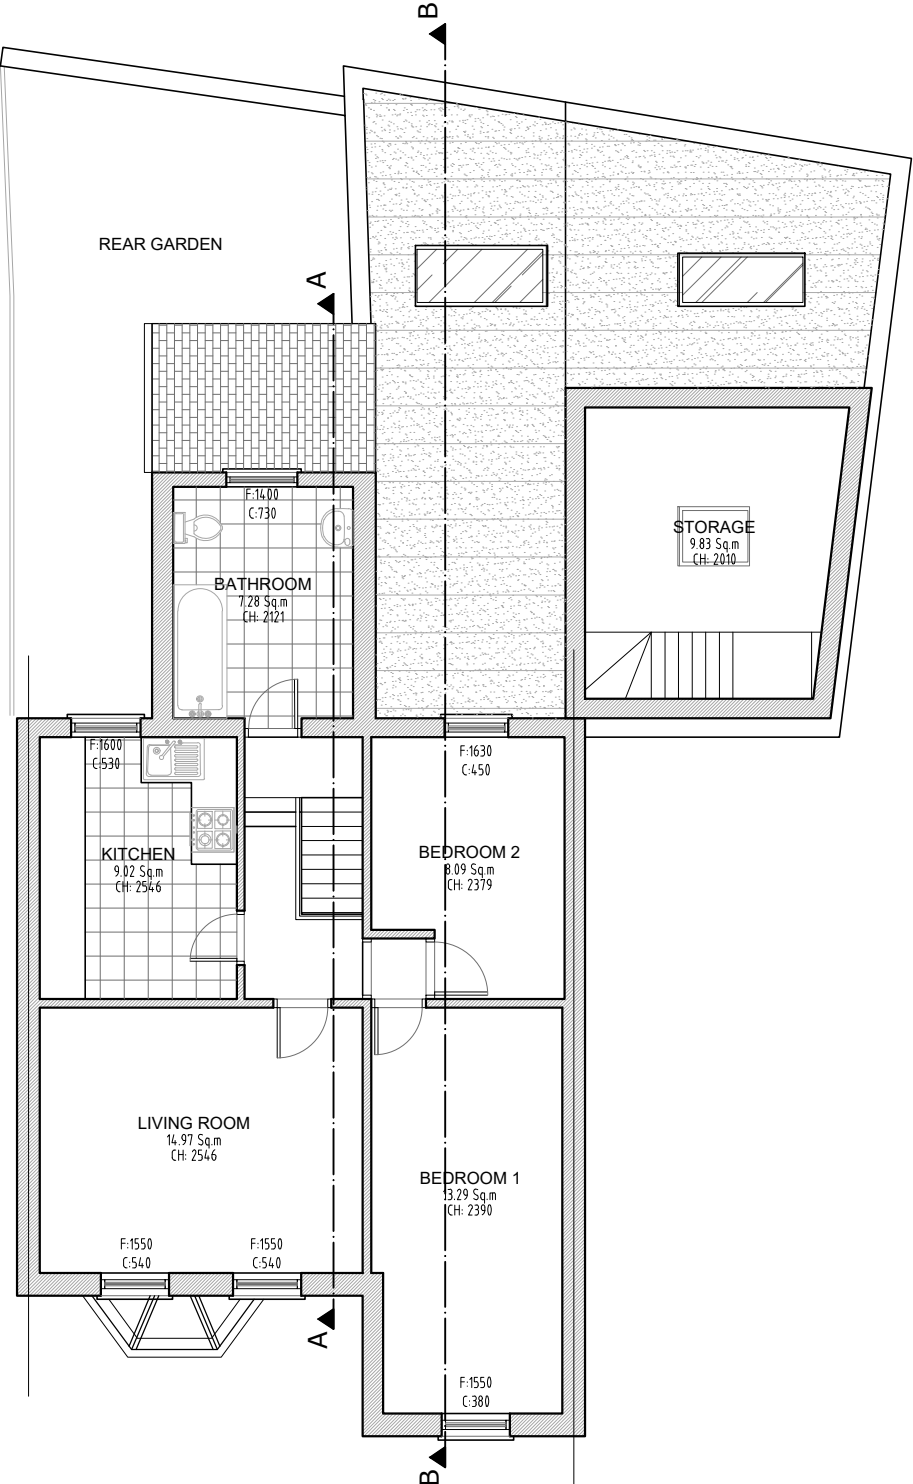

EXISTING FIRST FLOOR

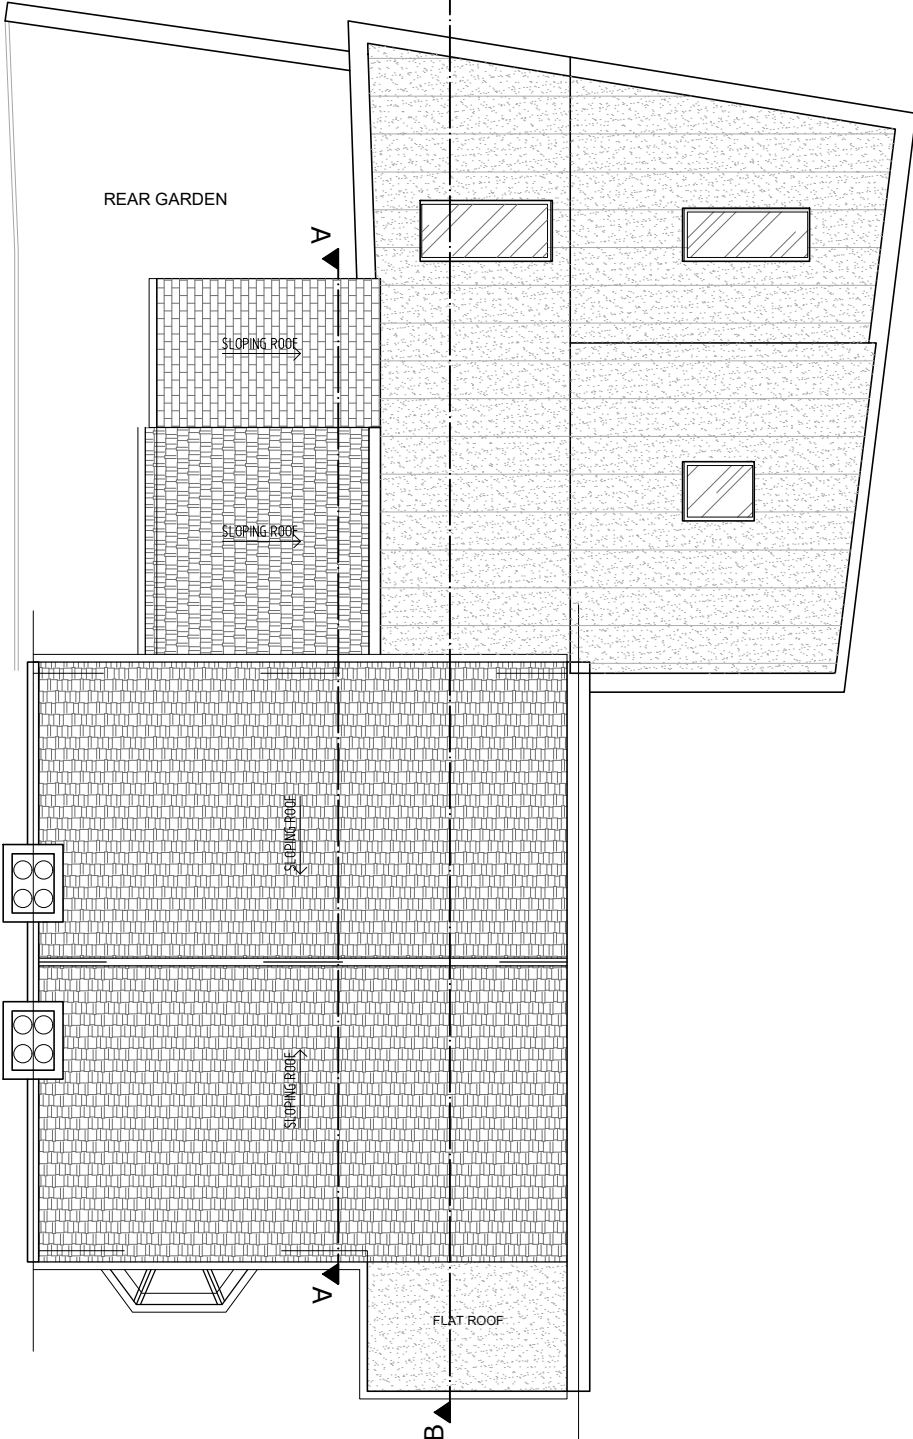

EXISTING ROOF PLAN

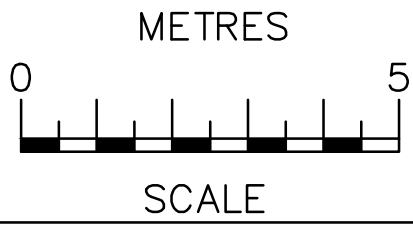

C - Sill Height
F - Window Height
CH - Ceiling Height
DH - Door Height




NOTES
The contractors are to check all the dimensions, levels, drain runs and general condition of the site before works commence.


All works are to be carried out in accordance with current Building Regulations, British Standards, Code of Practice and Local Authority Requirements.

Project: 20-22 Craven Park Road, London N15 6AB		
Title: EXISTING Floor Plans		
Date: 16.06.26	Scale: 1:100 @ A3	
Dwg. No. CR.20-22.EX.01		Rev:


EXISTING

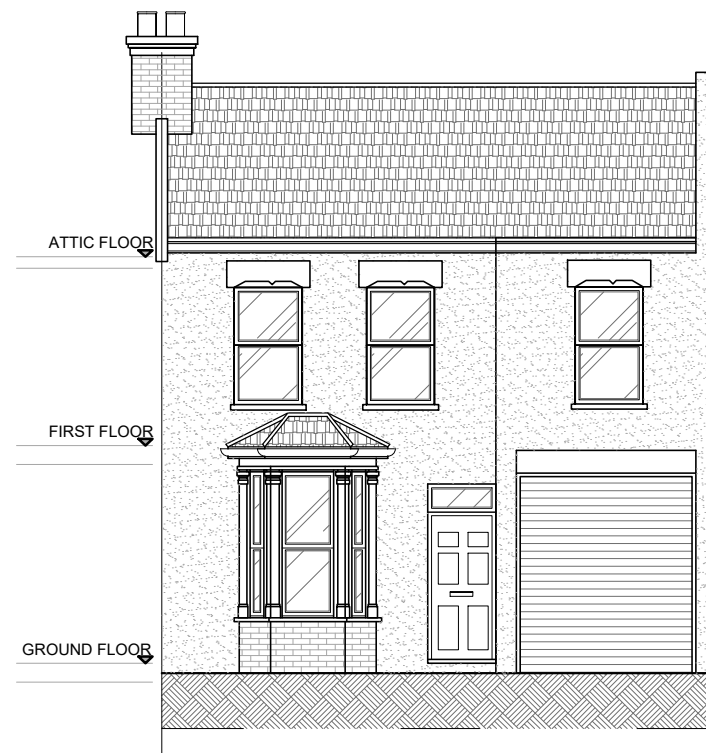


EXISTING FRONT ELEVATION

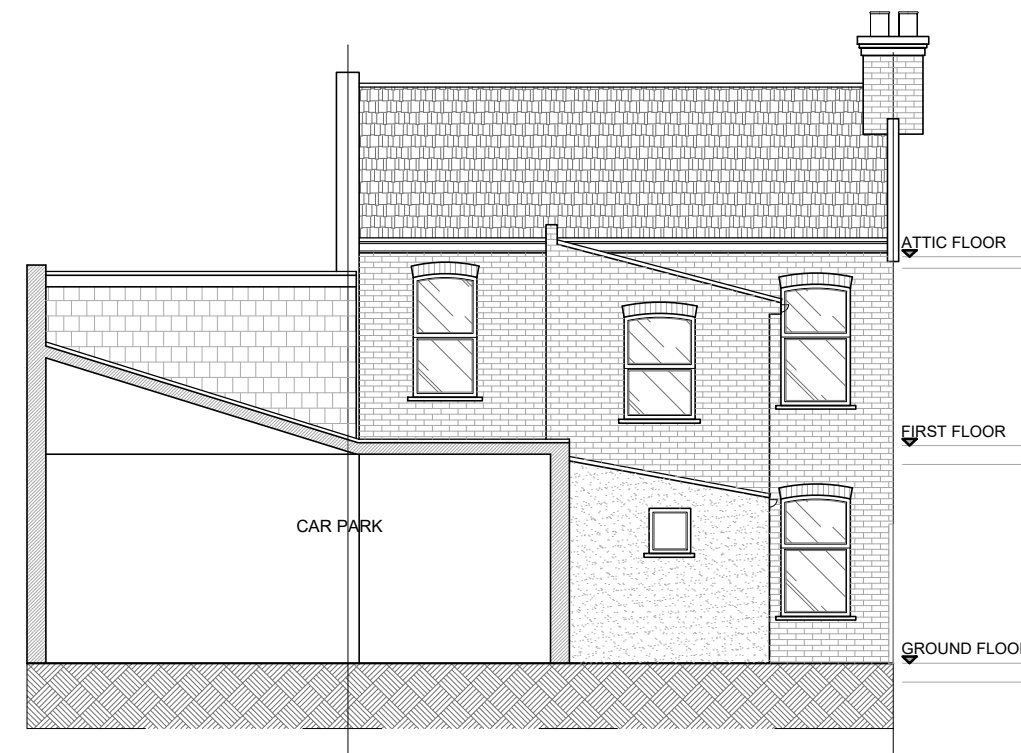

EXISTING REAR ELEVATION

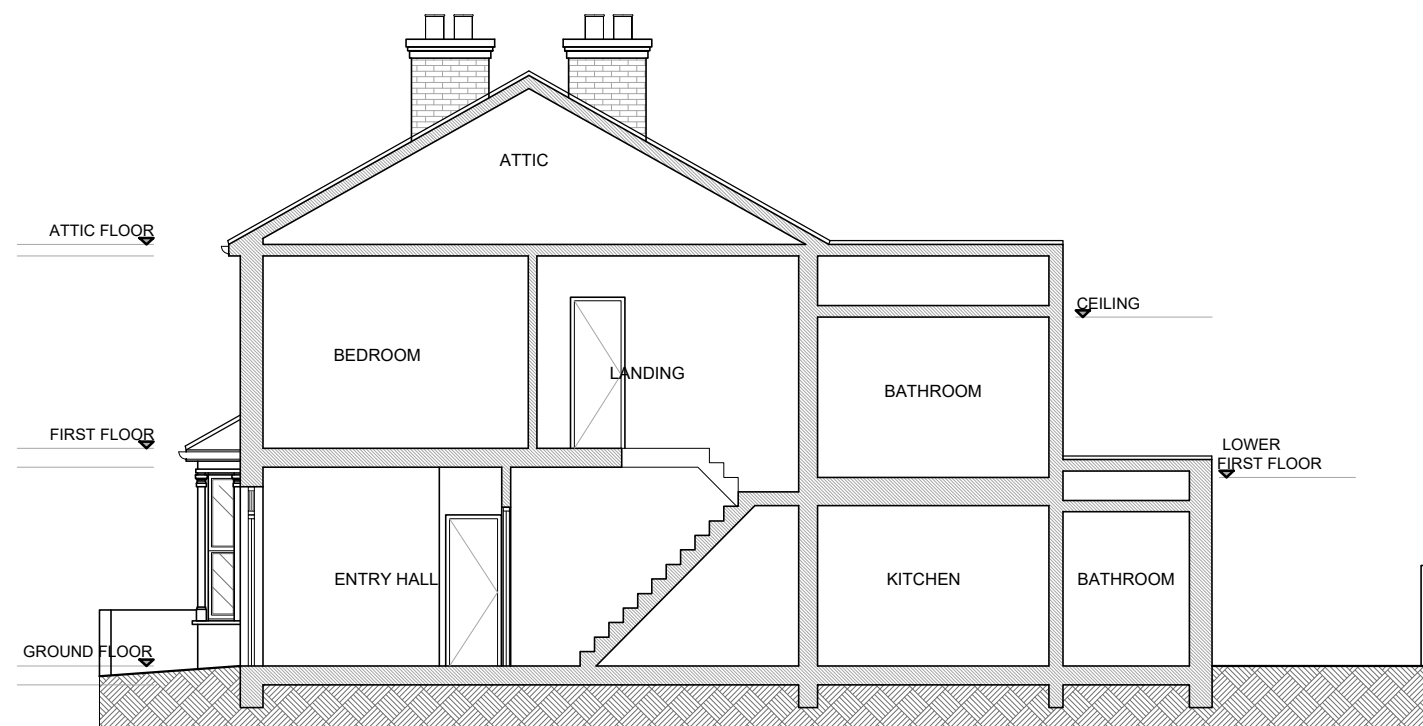

EXISTING SECTION A-A

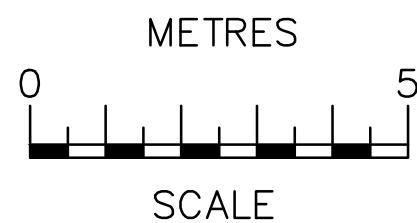


NOTES
The contractors are to check all the dimensions, levels, drain runs and general condition of the site before works commence.

All works are to be carried out in accordance with current Building Regulations, British Standards, Code of Practice and Local Authority Requirements.

Project: 20-22 Craven Park Road, London N15 6AB		
Title: EXISTING Section and Elevations		
Date: 16.06.26	Scale: 1:100 @ A3	
Dwg. No. CR.20-22.EX.02		Rev:


EXISTING

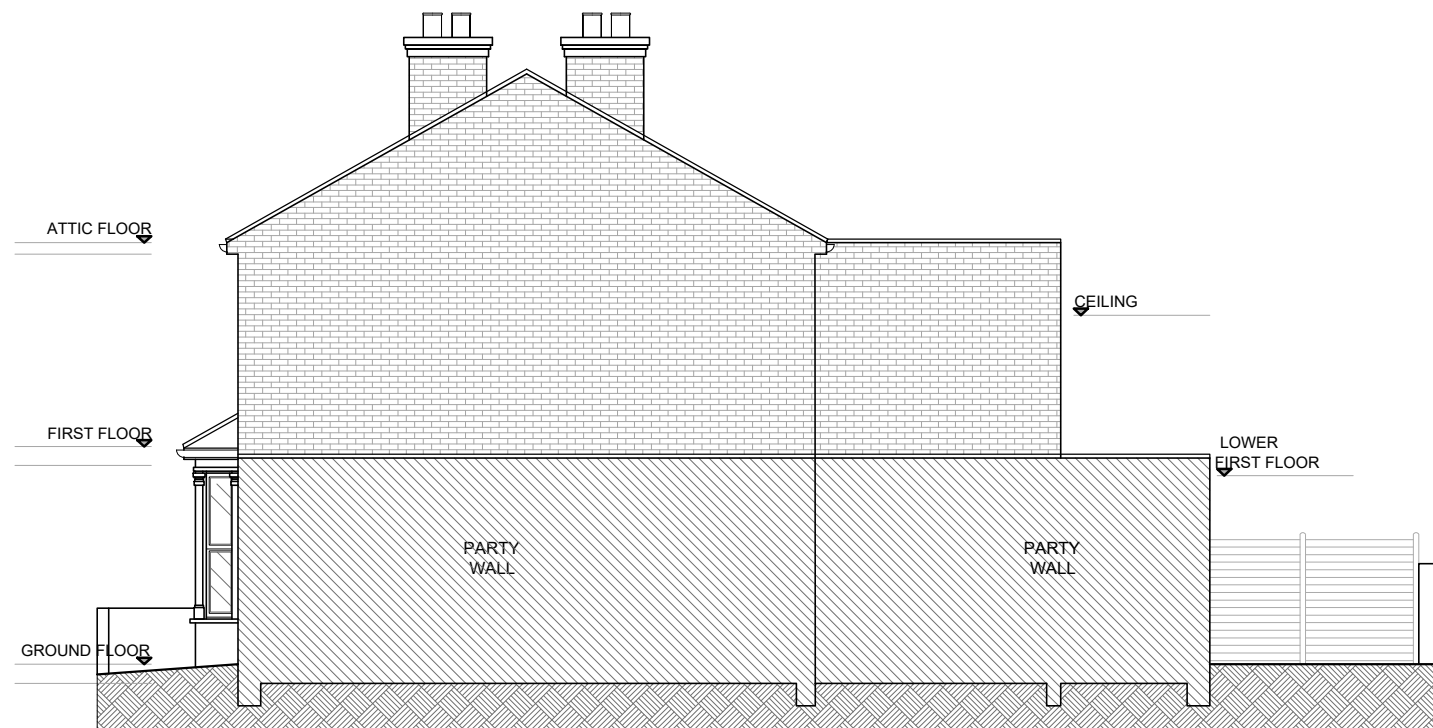


EXISTING SIDE ELEVATION



EXISTING SIDE ELEVATION

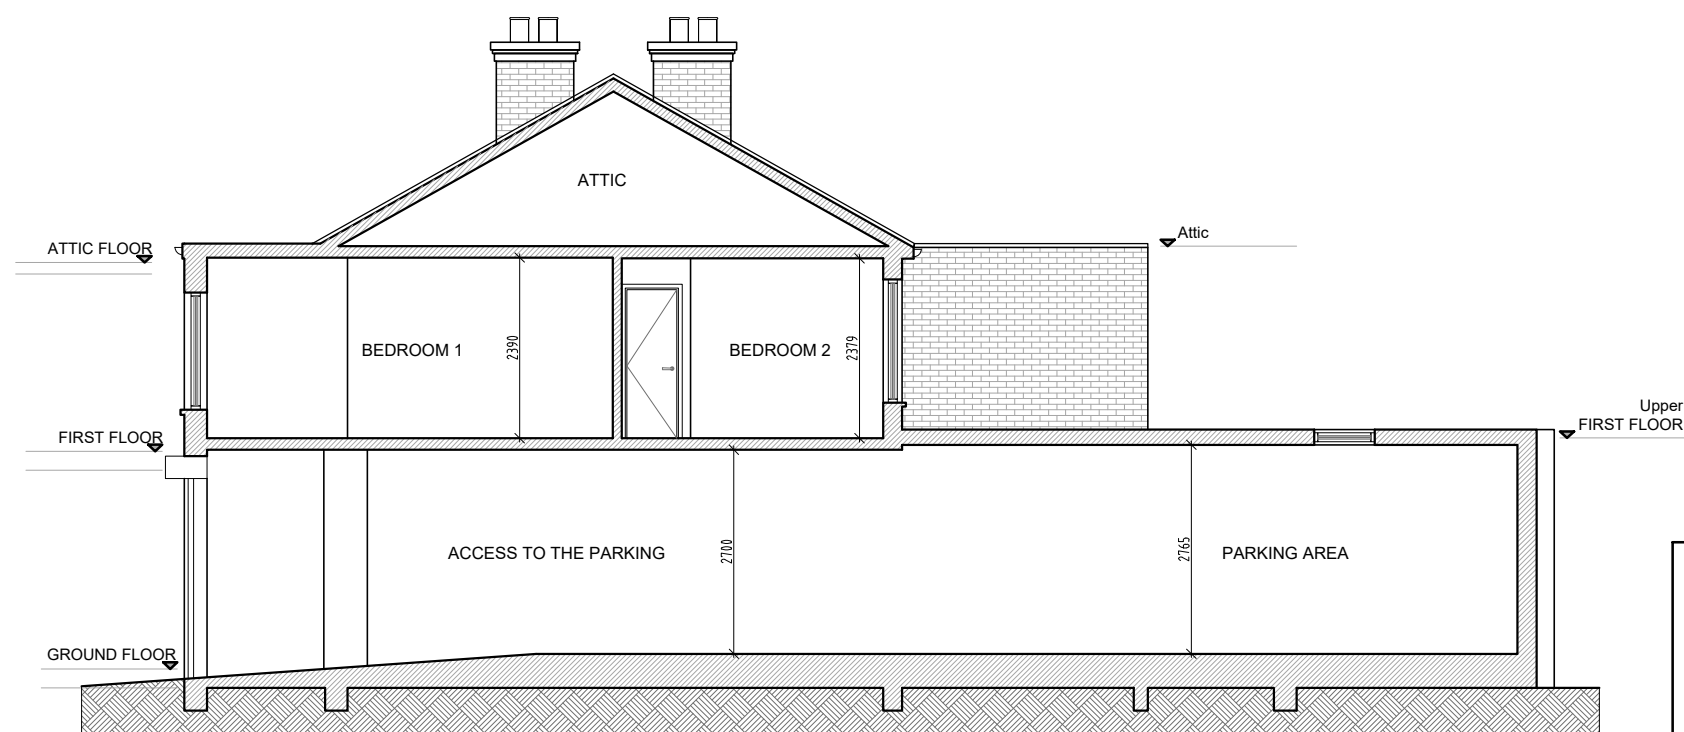

EXISTING SECTION B-B



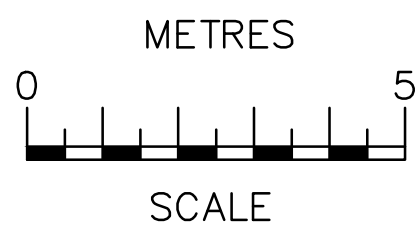


NOTES
The contractors are to check all the dimensions, levels, drain runs and general condition of the site before works commence.

All works are to be carried out in accordance with current Building Regulations, British Standards, Code of Practice and Local Authority Requirements.

Project: 20-22 Craven Park Road, London N15 6AB		
Title: EXISTING Section and Elevations		
Date: 16.06.26	Scale: 1:100 @ A3	
Dwg. No. CR.20-22.EX.03		Rev:

PROPOSED

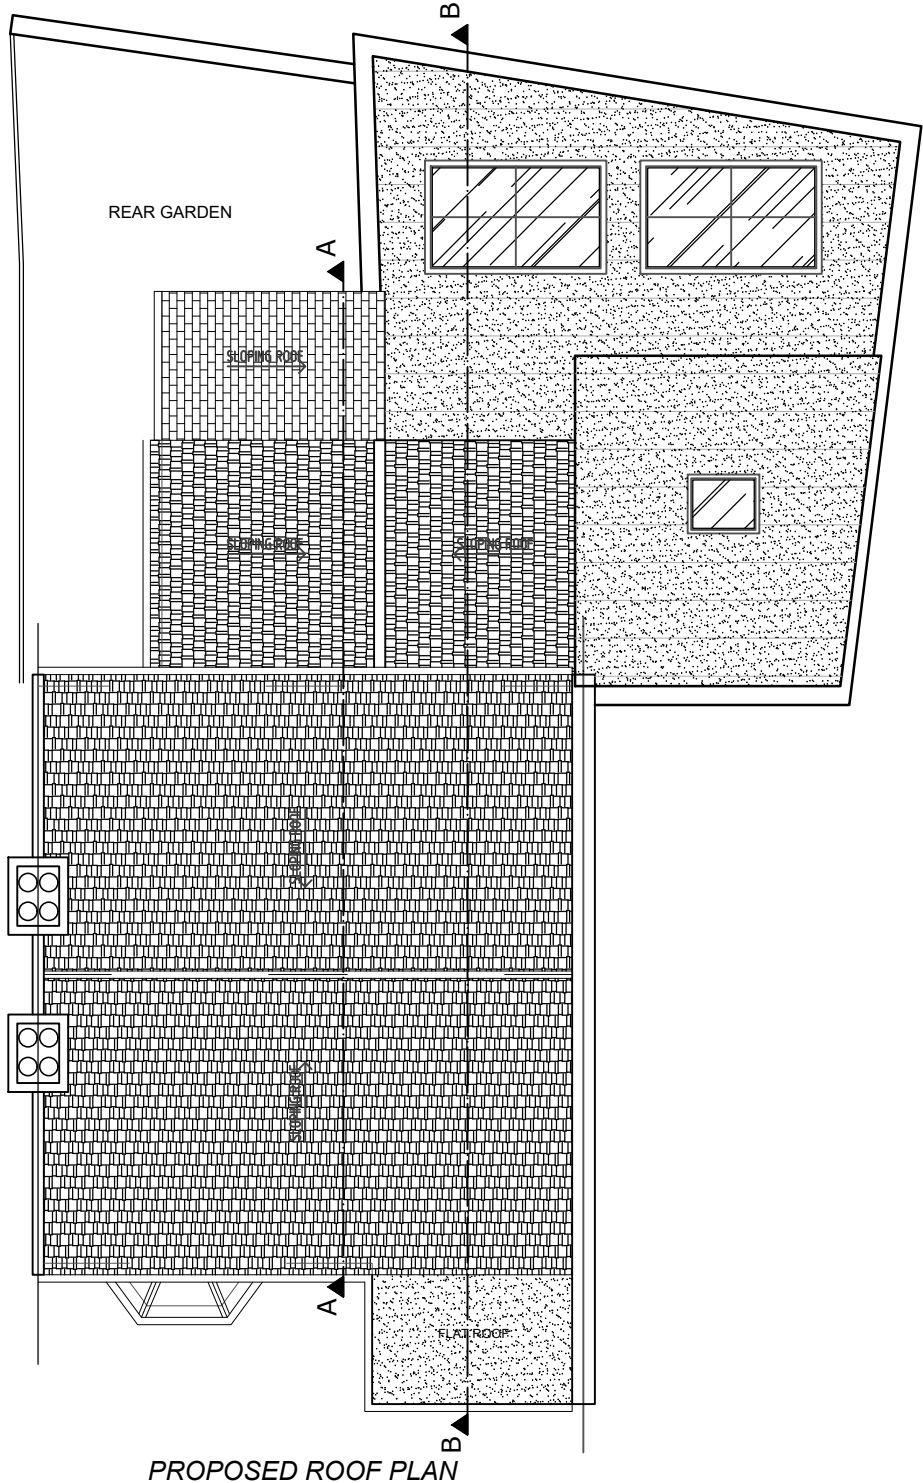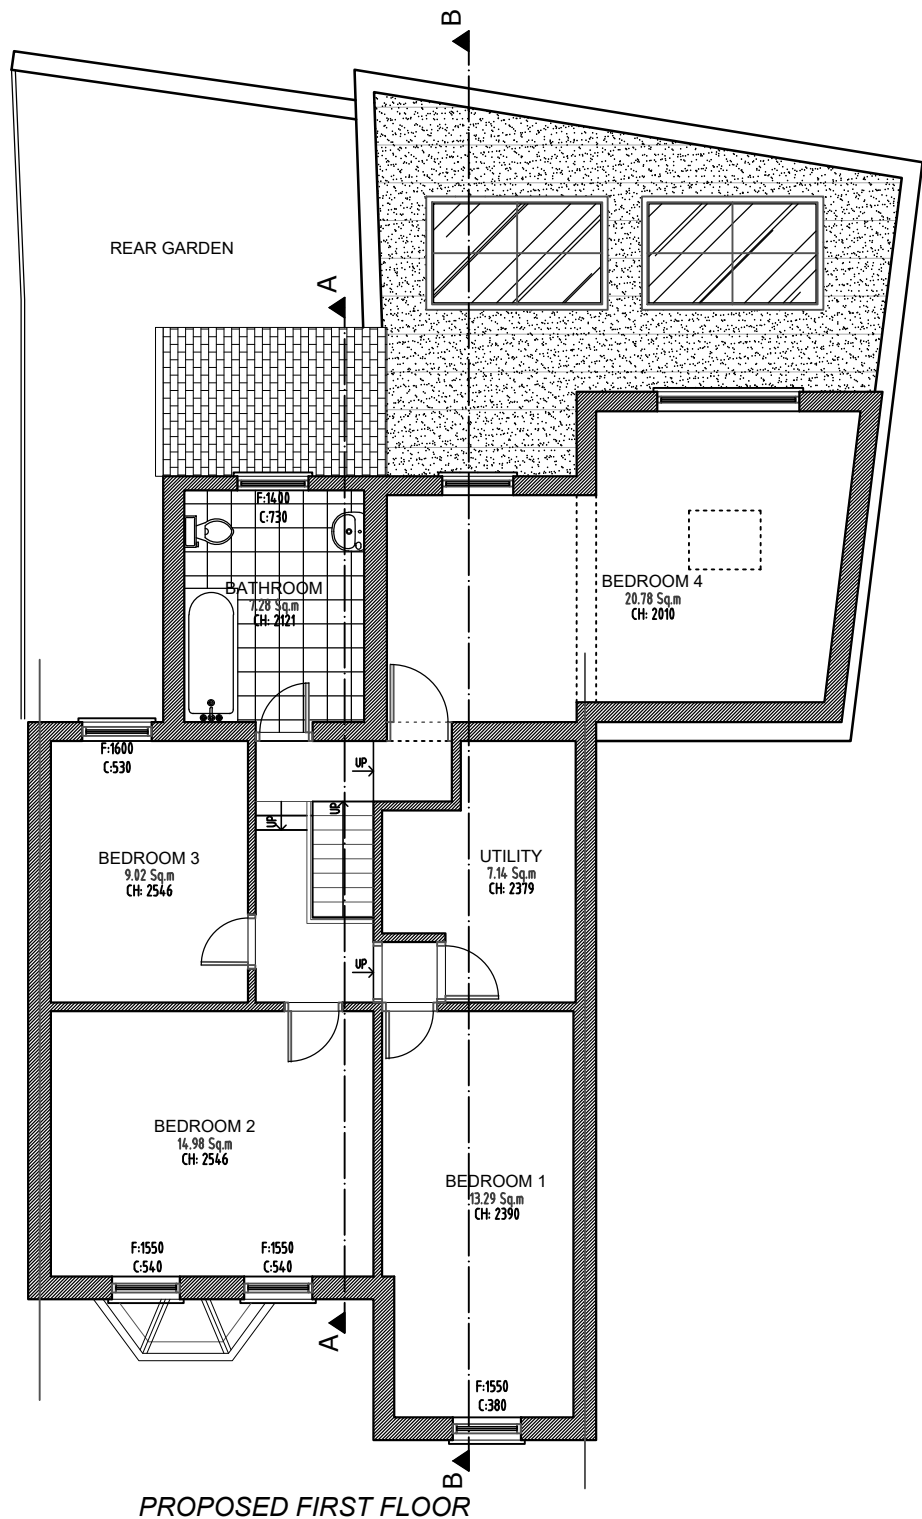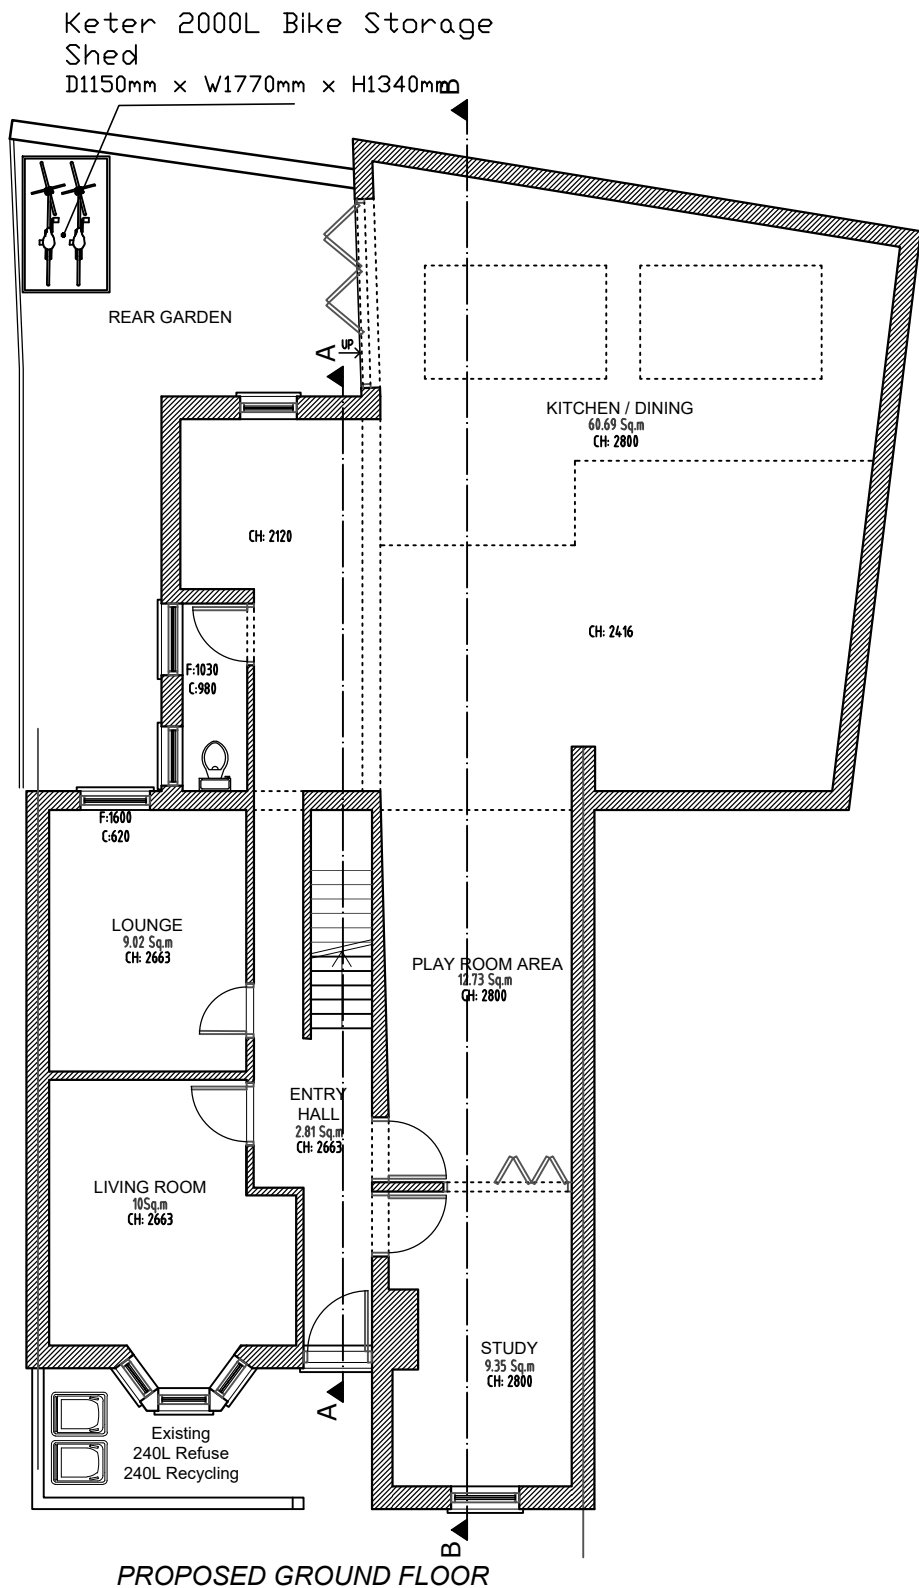


Keter 2000L Bike Storage Shed
D1150mm x W1770mm x H1340mm

METRES

0 5

SCALE

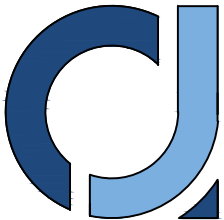

AJ PLANS
info@ajplans.co

NOTES
The contractors are to check all the dimensions, levels, drain runs and general condition of the site before works commence.


All works are to be carried out in accordance with current Building Regulations, British Standards, Code of Practice and Local Authority Requirements.

Project:
**20-29 Craven Park Road,
London N15 6AB**

Title: **PROPOSED
Floor Plans**

Date: 16.06.26	Scale: 1:100 @ A3
Dwg. No. CR.20-22.PR.01	Rev: C


PROPOSED

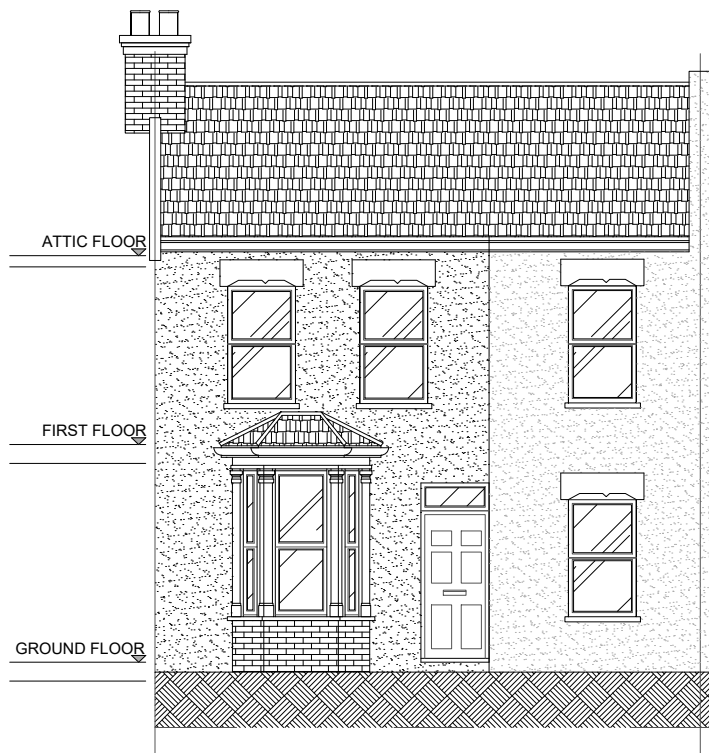


PROPOSED FRONT ELEVATION



PROPOSED REAR ELEVATION

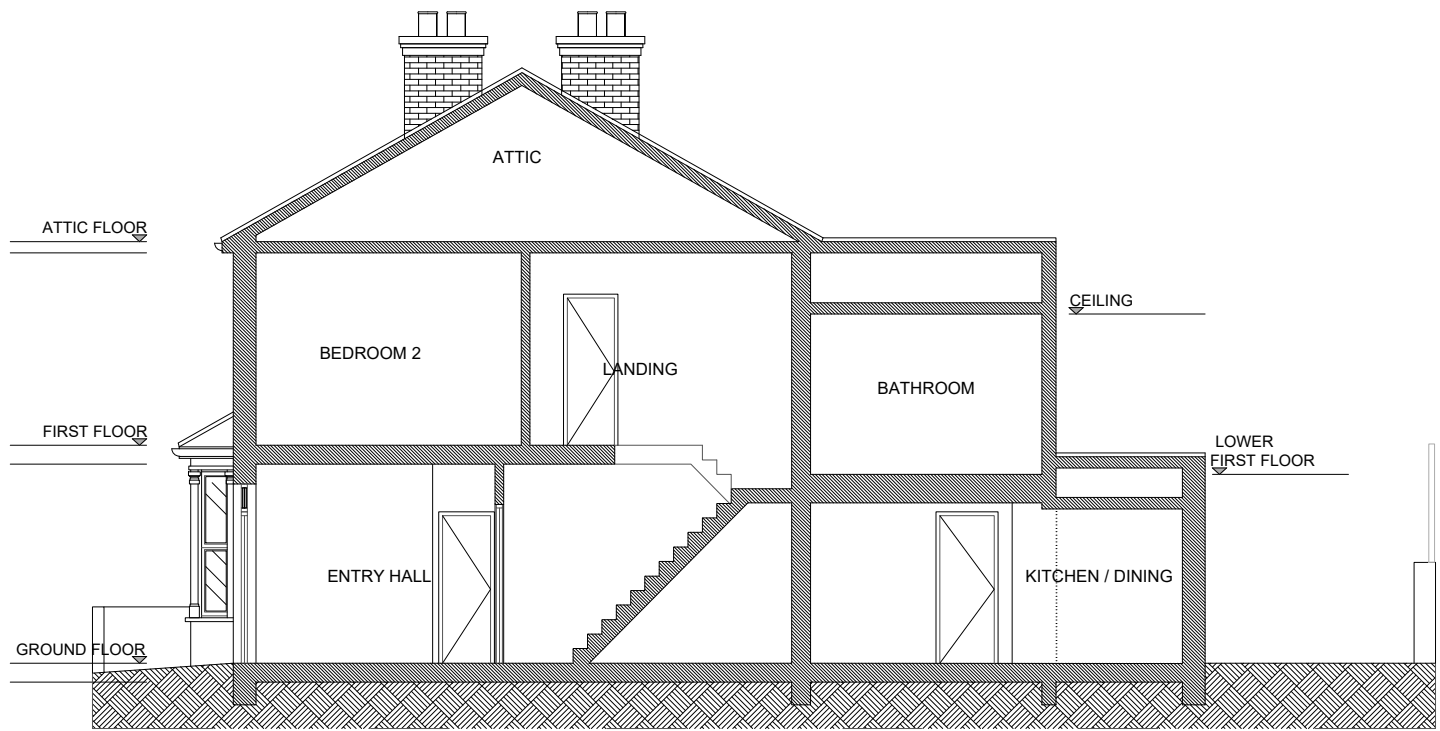

PROPOSED SECTION A-A

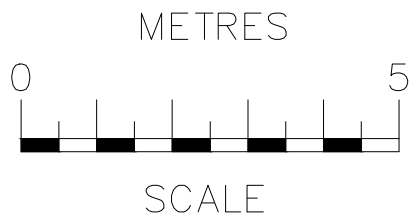


NOTES
The contractors are to check all the dimensions, levels, drain runs and general condition of the site before works commence.


All works are to be carried out in accordance with current Building Regulations, British Standards, Code of Practice and Local Authority Requirements.

Project: 20-22 Craven Park Road, London N15 6AB		
Title: PROPOSED Section and Elevations		
Date: 16.06.26	Scale: 1:100 @ A3	
Dwg. No. CR.20-22.PR.02	Rev: A	


PROPOSED

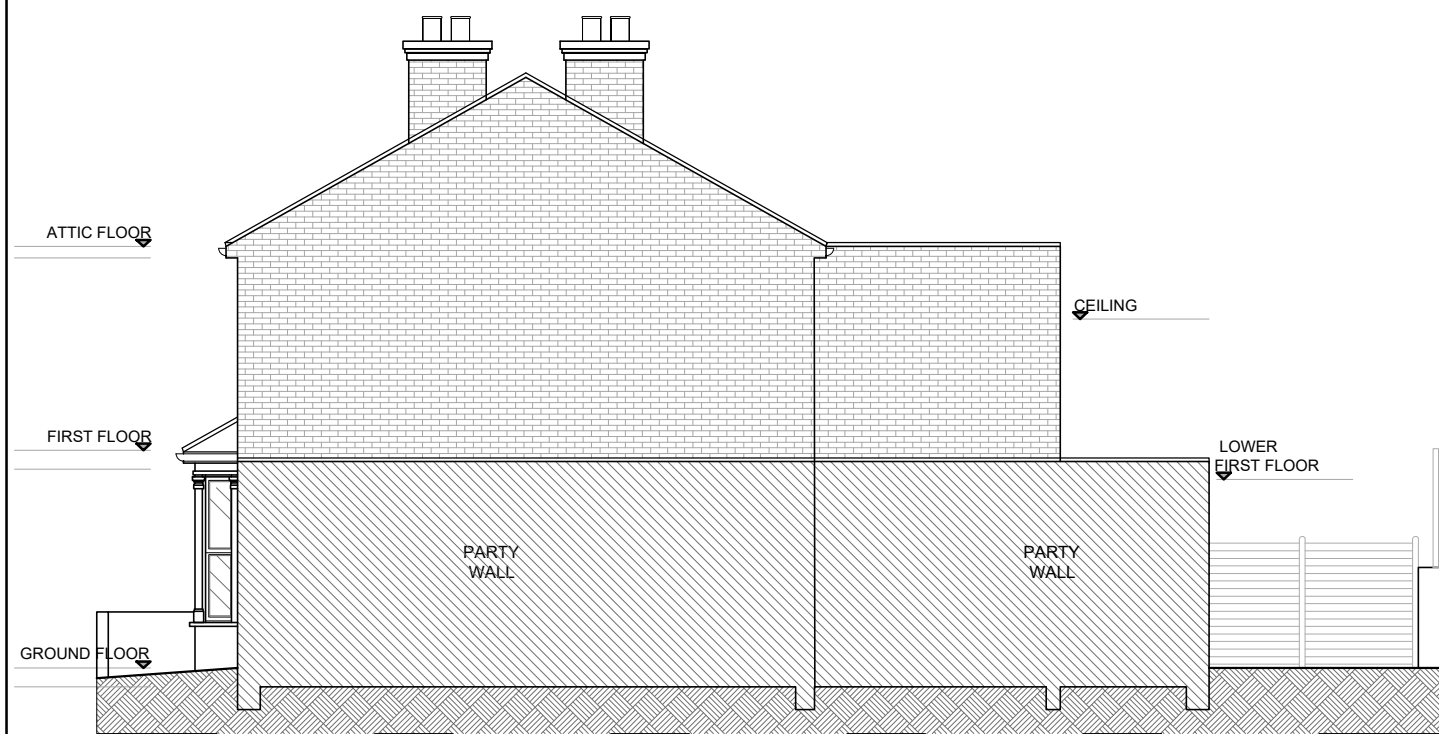


PROPOSED SIDE ELEVATION

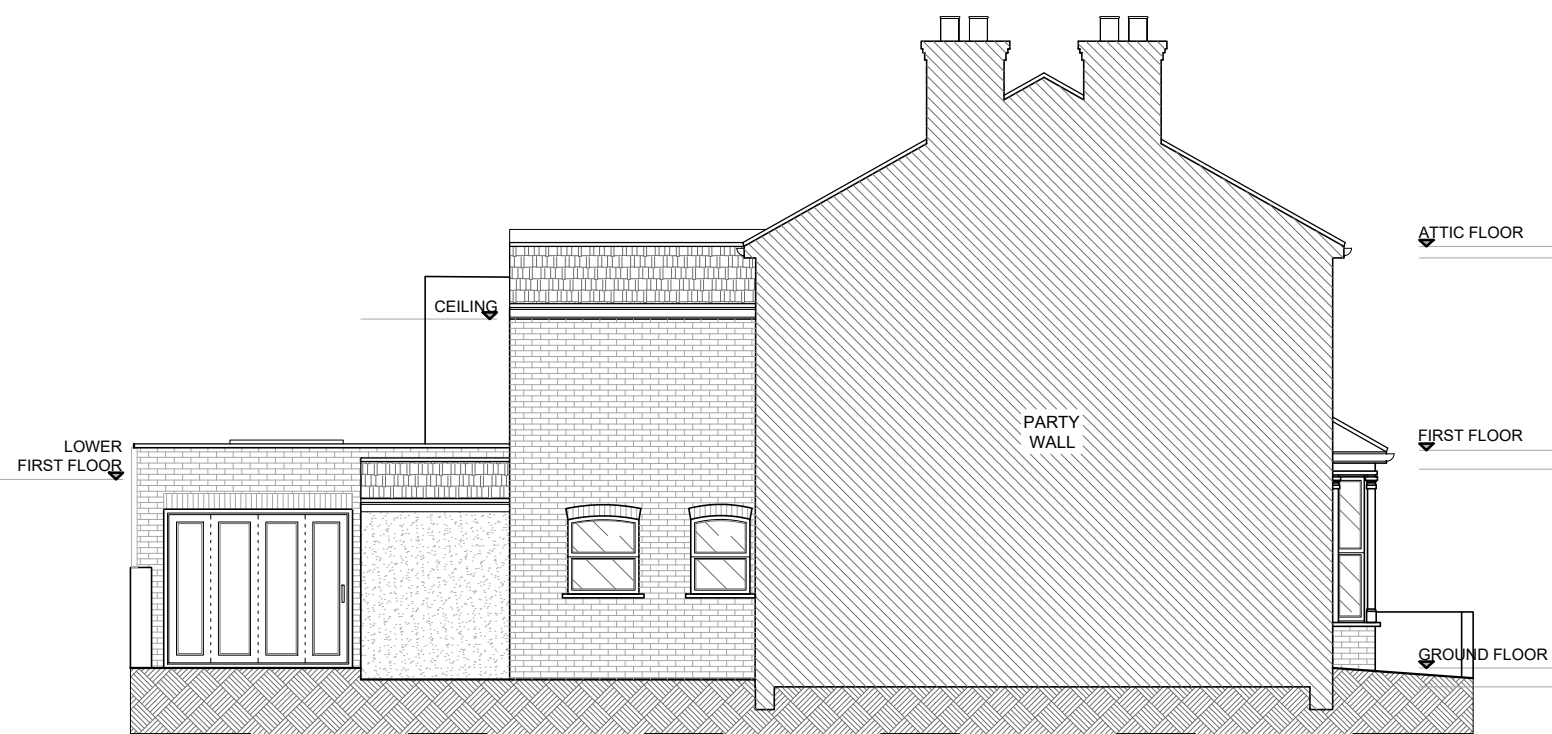

PROPOSED SIDE ELEVATION

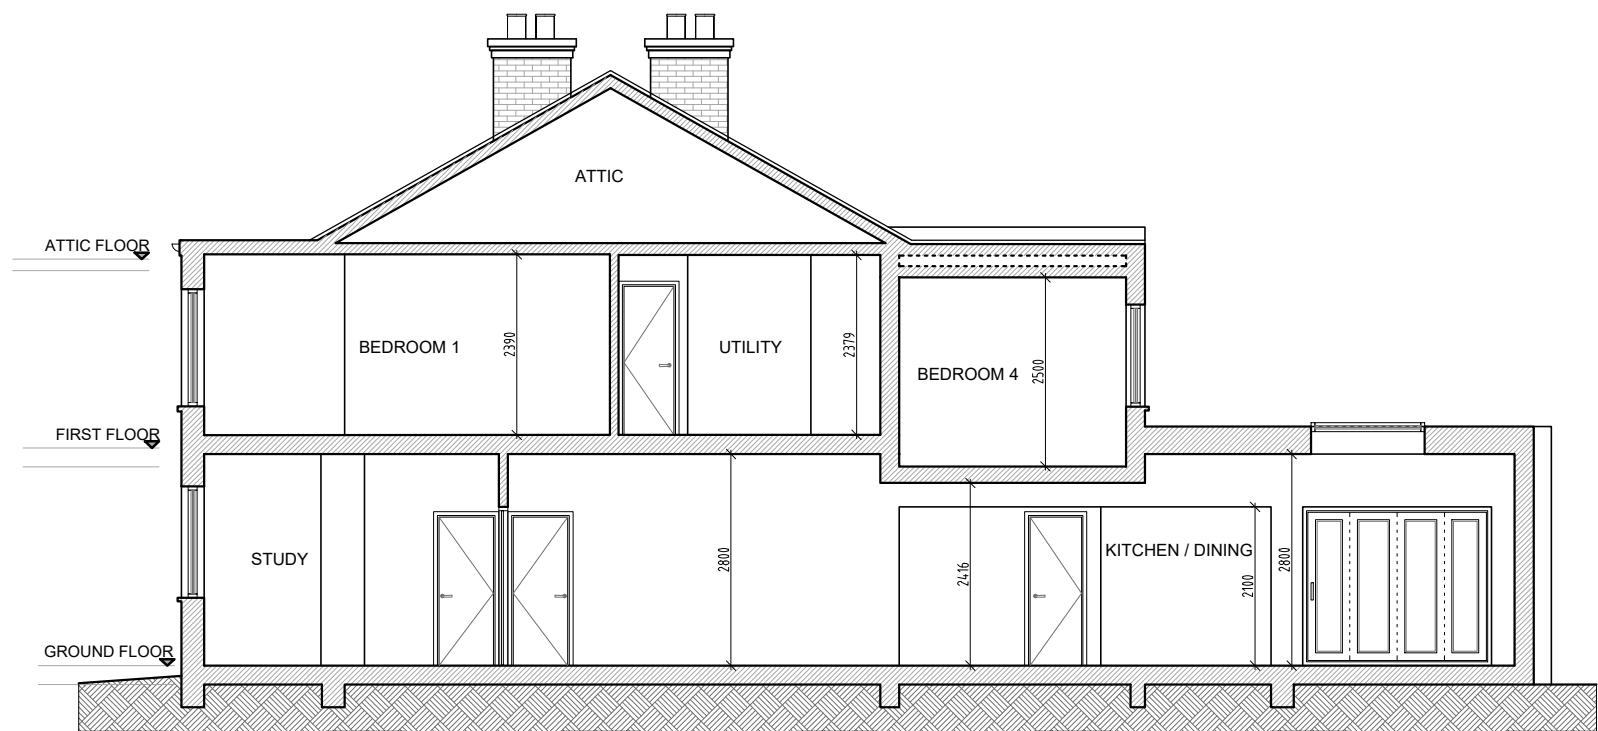

PROPOSED SECTION B-B

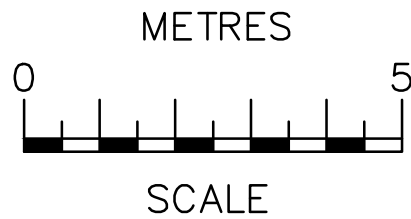

NOTES
The contractors are to check all the dimensions, levels, drain runs and general condition of the site before works commence.

All works are to be carried out in accordance with current Building Regulations, British Standards, Code of Practice and Local Authority Requirements.

Project: 20-22 Craven Park Road, London N15 6AB		
Title: PROPOSED Section and Elevations		
Date: 16.06.26	Scale: 1:100 @ A3	
Dwg. No. CR.20-22.PR.03		Rev: