



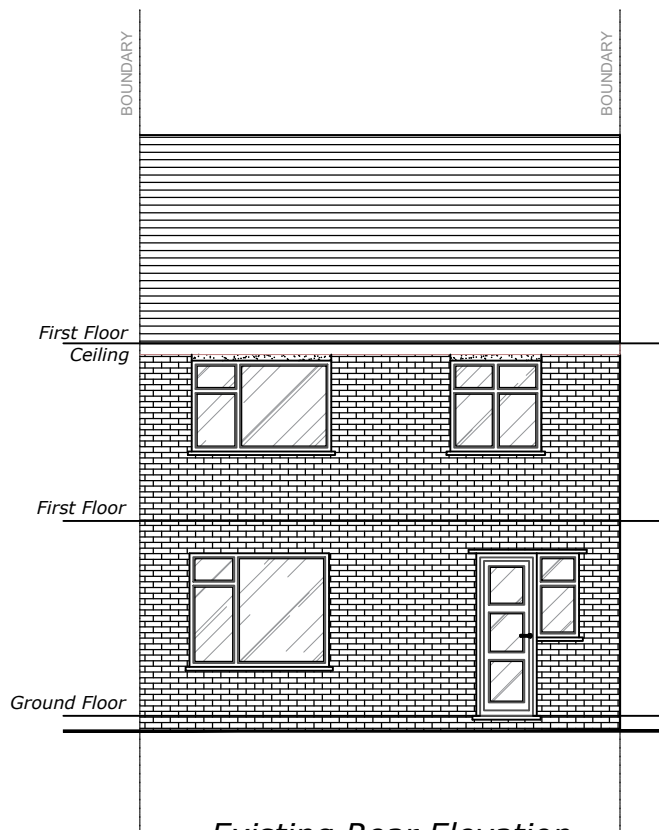


*Existing Rear Elevation*  
Scale 1:100

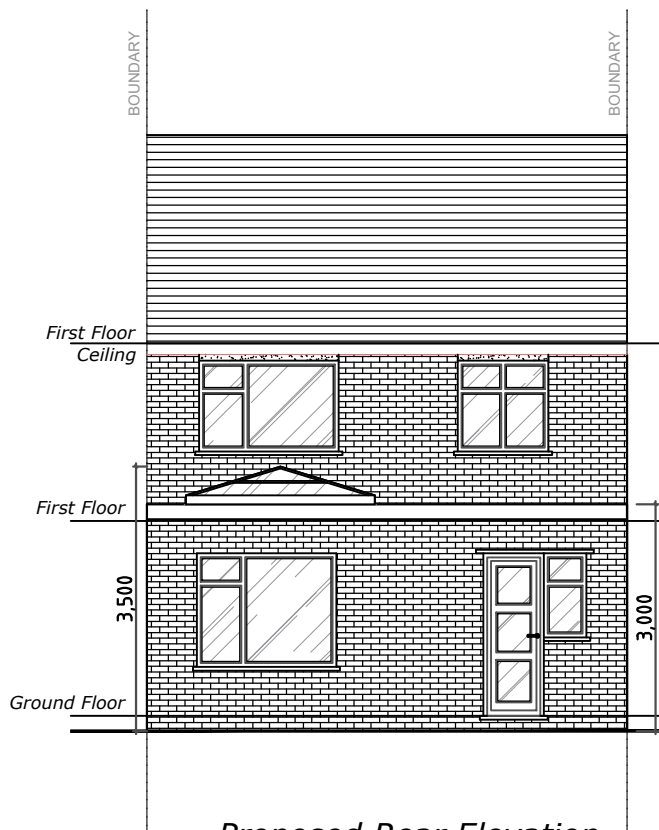


*Proposed Rear Elevation*  
Scale 1:100


Proposed materials to match existing

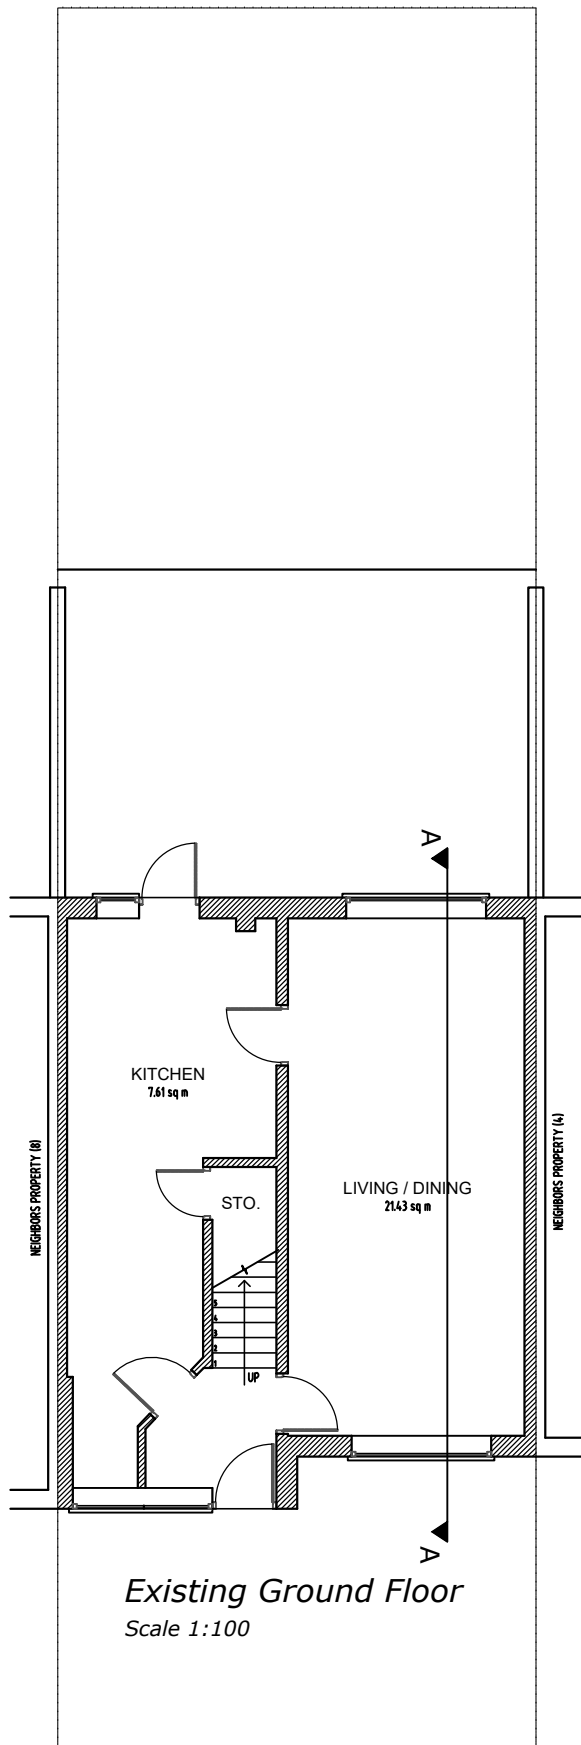

*Existing Ground Floor*  
Scale 1:100

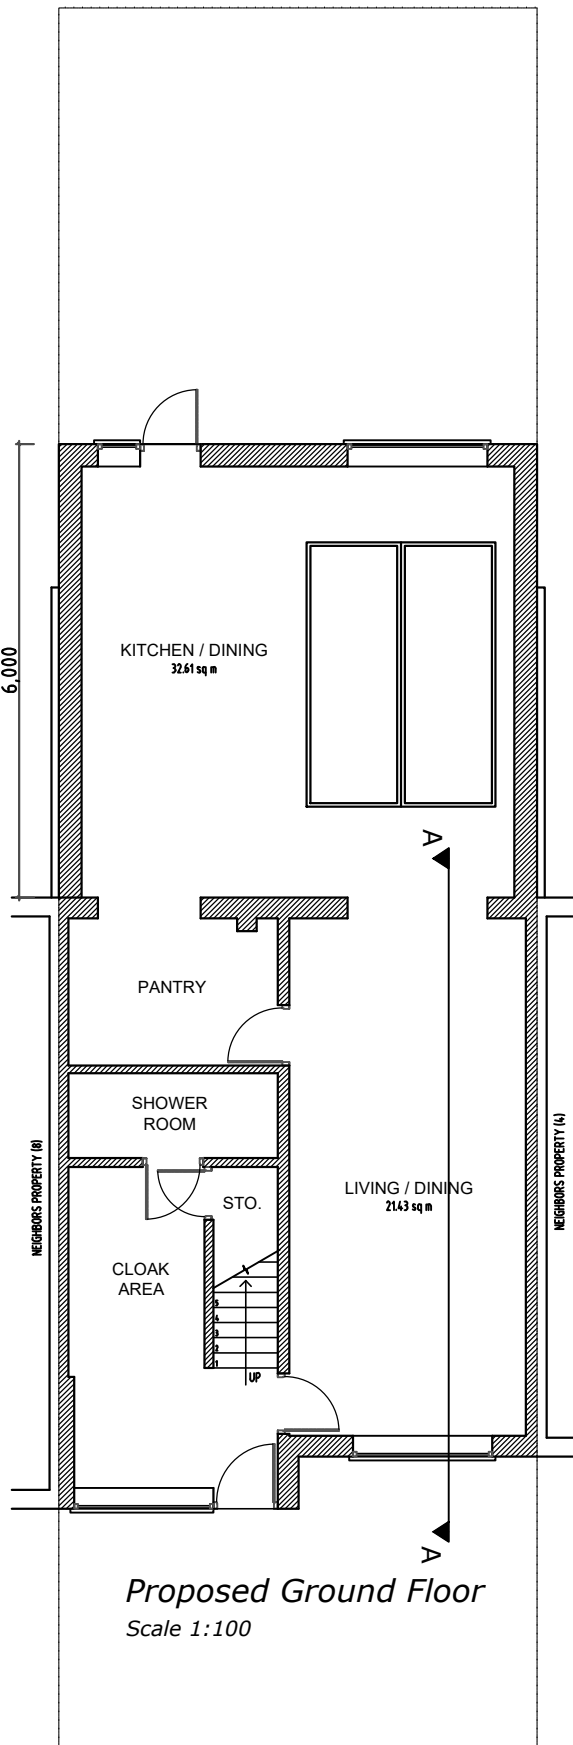

*Proposed Ground Floor*  
Scale 1:100

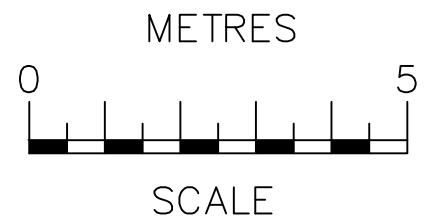

NOTES  
The contractors are to check all the dimensions, levels, drain runs and general condition of the site before works commence.  
All works are to be carried out in accordance with current Building Regulations, British Standards, Code of Practice and Local Authority Requirements.

|                                                     |                   |
|-----------------------------------------------------|-------------------|
| Project:<br>6 Franklin Street, London<br>N15 6QH    |                   |
| Title: EXISTING & PROPOSED<br>Plan + Rear Elevation |                   |
| Date: 28.09.26                                      | Scale: 1:100 @ A3 |
| Dwg. No. FS.06.EX.PR.01                             | Rev:              |