





Produced on 11 May 2026 from the Ordnance Survey National Geographic Database and incorporating surveyed revision available at this date.
This map shows the area bounded by 529416 190748, 529516 190748, 529516 190848, 529416 190848, 529416 190748

Data licence expires 11 May 2027. Unique plan reference: v1f/1417689/1898295

Location Plan

 


SCALE 1:1250

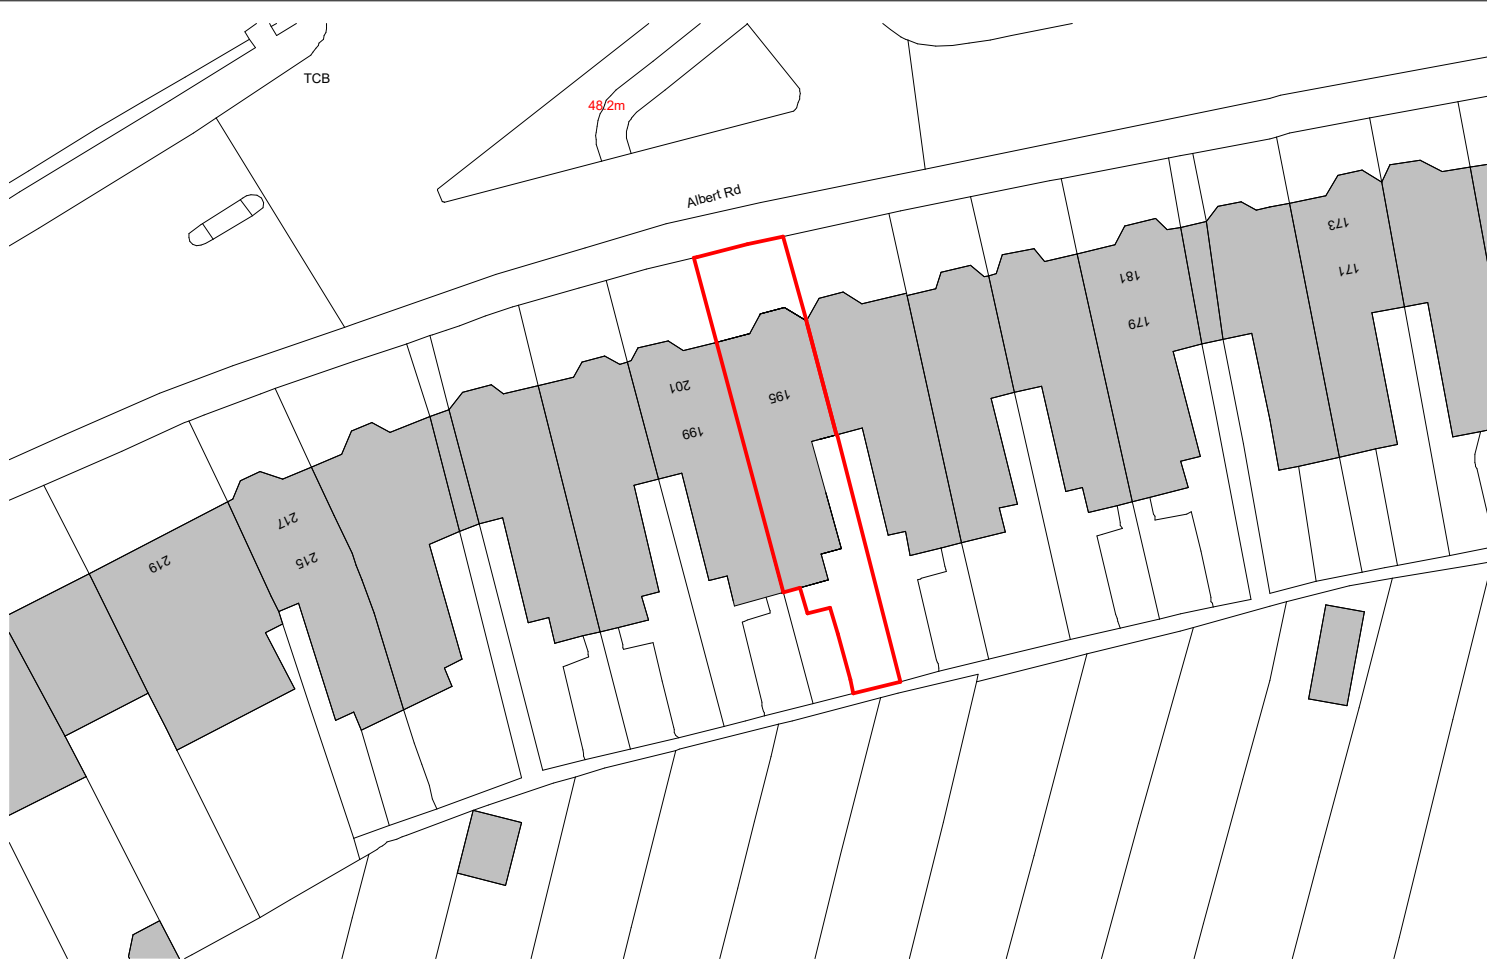

Existing Block Plan



Proposed Block Plan

 

SCALE 1:500

AMENDMENTS				
Rev No.	Date	Issued by	Description	
P1	01.10.2026	MT	Issued to Planning	

DO NOT SCALE FOR CONSTRUCTION



PROJECT

195 Albert Rd, London
N22 7AQ

CLIENT

Mr Mas Bashir

DRAWN	CHECKED	FOR
DG	GU	Planning

SCALE

As indicated@A3

TITLE

Location plan

DRAWING N°

0258-SA-XX-XX-DR-A-1000 P1

PROJECT N° ORIGINATOR ZONE LEVEL DOC TYPE DIS DRG N° REV

AMENDMENTS			
Rev No.	Date	Issued by	Description
P1	01.10.2026	MT	Issued to Planning

Artificial grass

A

A

Kitchen/Dining
13.6 m²

Bedroom
8.4 m²

Bathroom
4.6 m²

Hall
10.8 m²

Bedroom
13.2 m²

Living room
15.7 m²

195 Albert Road

197 Albert Road


Existing Ground floor plan

First Floor
197 Albert Road
Out of scope

Existing First floor plan

Flat roof

Existing Roof plan

 

DO NOT SCALE FOR CONSTRUCTION

SPEEDY
PLANS.CO.UK
admin@speedyplans.co.uk



PROJECT

195 Albert Rd, London
N22 7AQ

CLIENT

Mr Mas Bashir

DRAWN	CHECKED	FOR
DG	GU	Planning


SCALE
1 : 100@A3

TITLE
Existing floor plans and roof
plan


DRAWING N°		P1
0258-SA-XX-XX-DR-A-1100		
PROJECT N°	ORIGINATOR	ZONE
LEVEL	DOC TYPE	DIS
DRG N°	REV	

AMENDMENTS			
Rev No.	Date	Issued by	Description
P1	01.10.2026	MT	Issued to Planning


Artificial grass

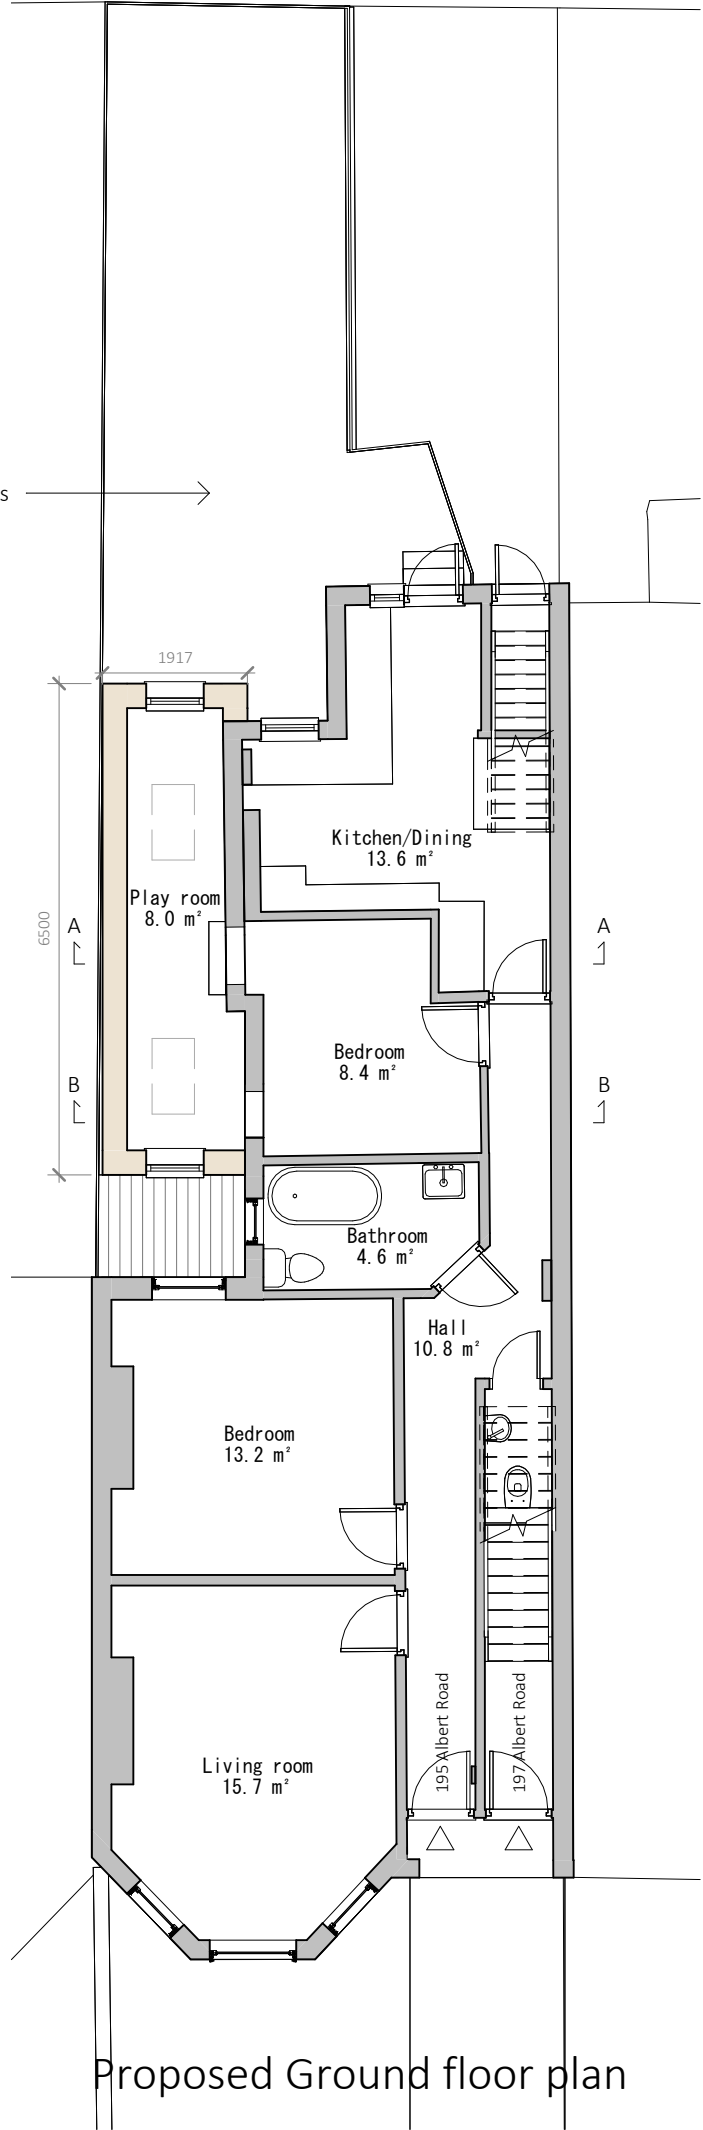


Proposed Ground floor plan

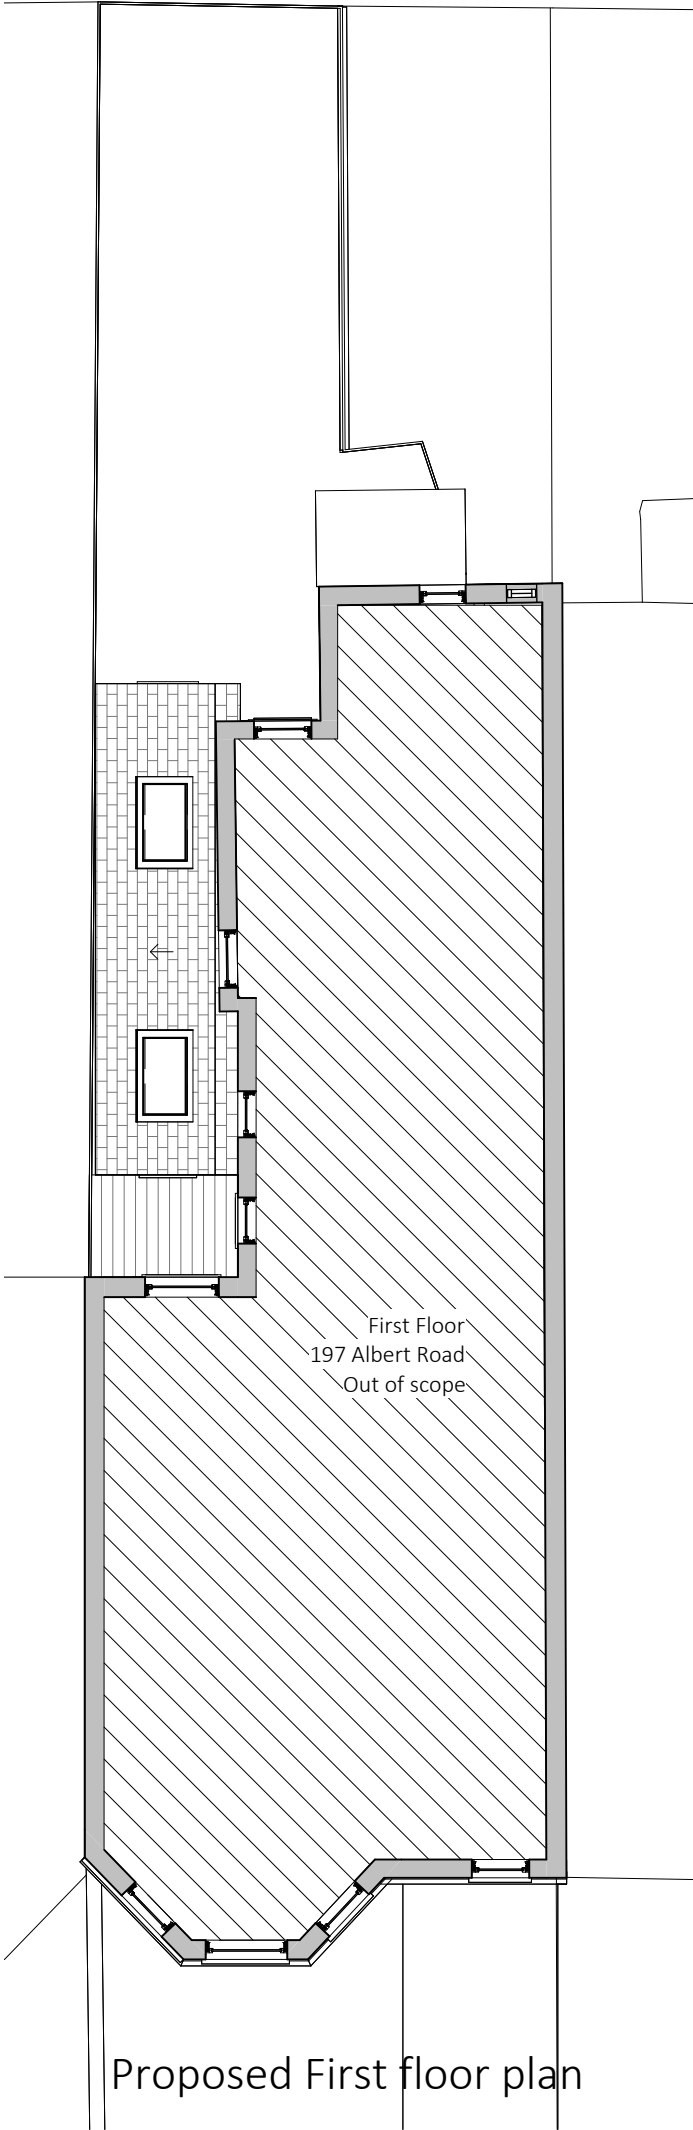

Proposed First floor plan

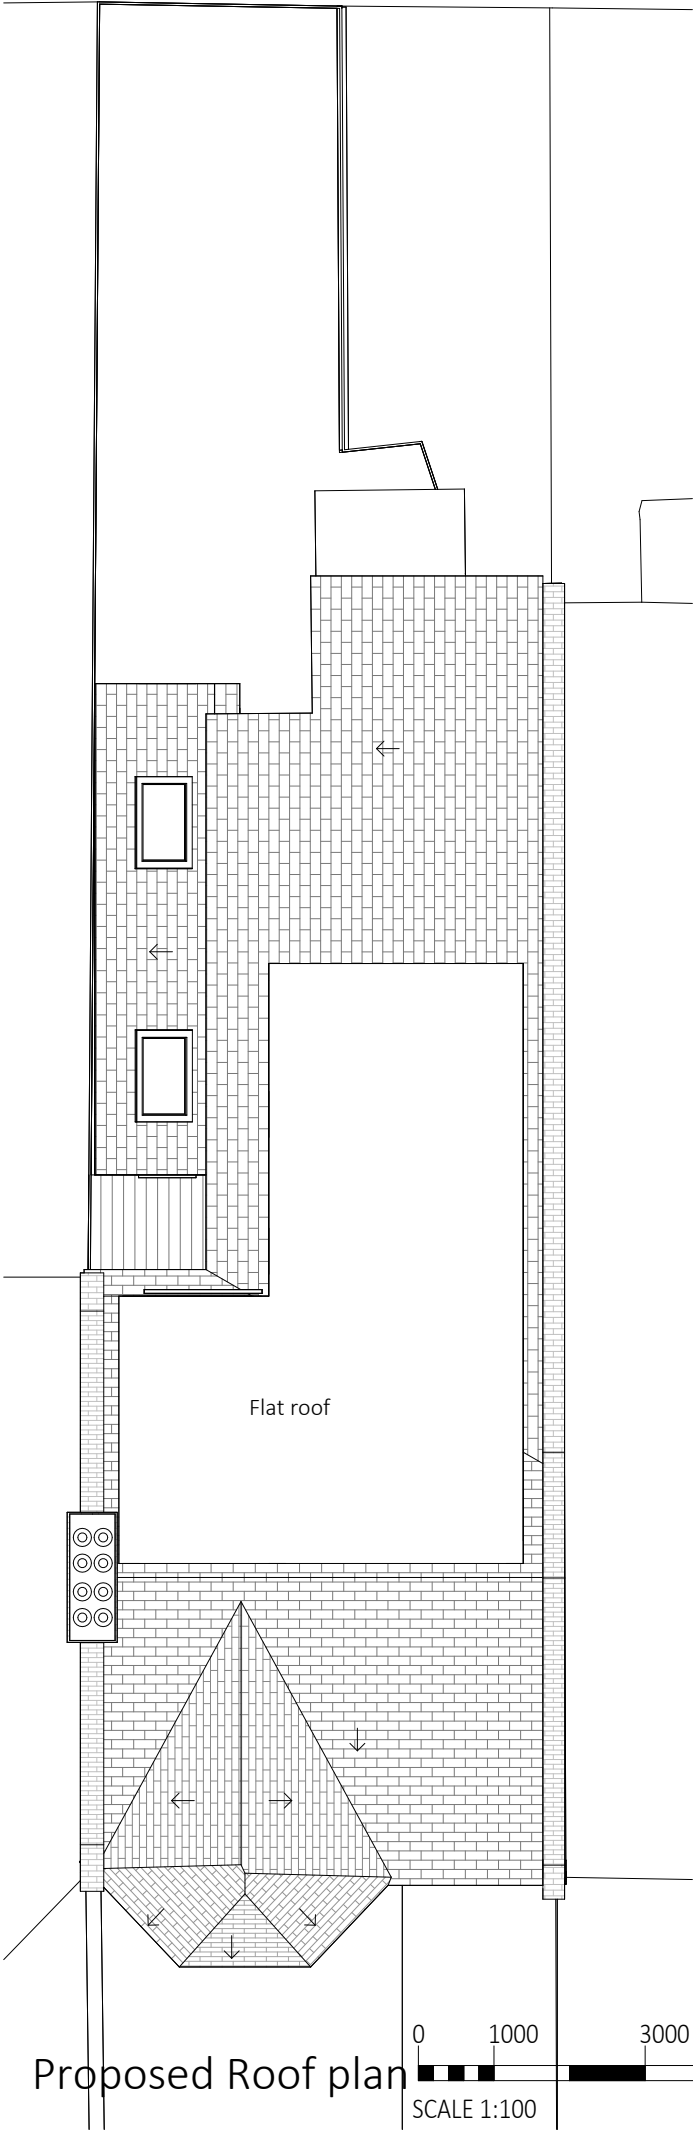

Proposed Roof plan

 

DO NOT SCALE FOR CONSTRUCTION



PROJECT

195 Albert Rd, London
N22 7AQ

CLIENT

Mr Mas Bashir

DRAWN	CHECKED	FOR
DG	GU	Planning

SCALE

1 : 100@A3

TITLE

Proposed floor plans and roof
plan

DRAWING N°

0258-SA-XX-XX-DR-A-1110 P1

PROJECT N° ORIGINATOR ZONE LEVEL DOC TYPE DIS DRG N° REV


AMENDMENTS			
Rev No.	Date	Issued by	Description
P1	01.10.2026	MT	Issued to Planning




Existing Front Elevation




Existing Side 1 Elevation

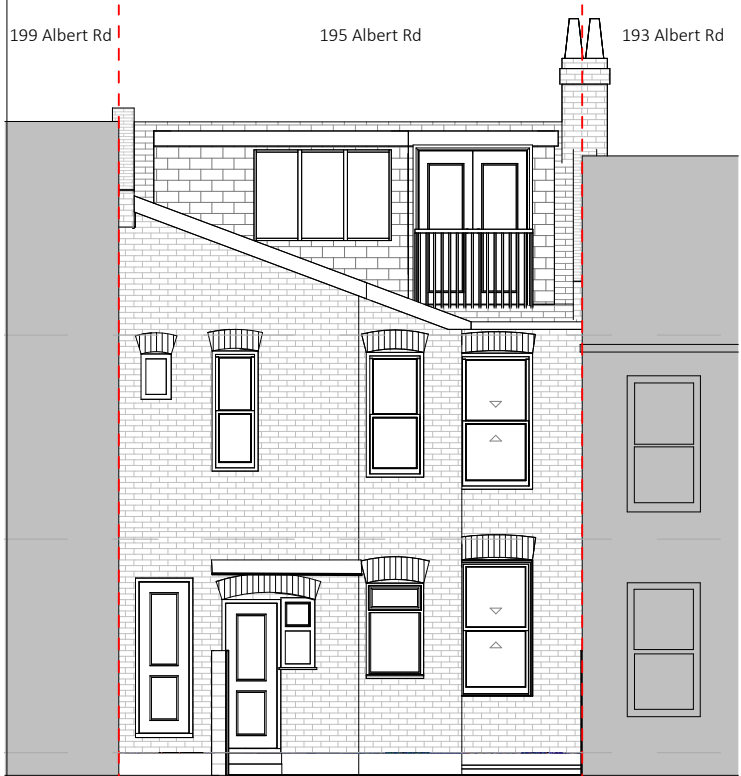

Existing Rear Elevation

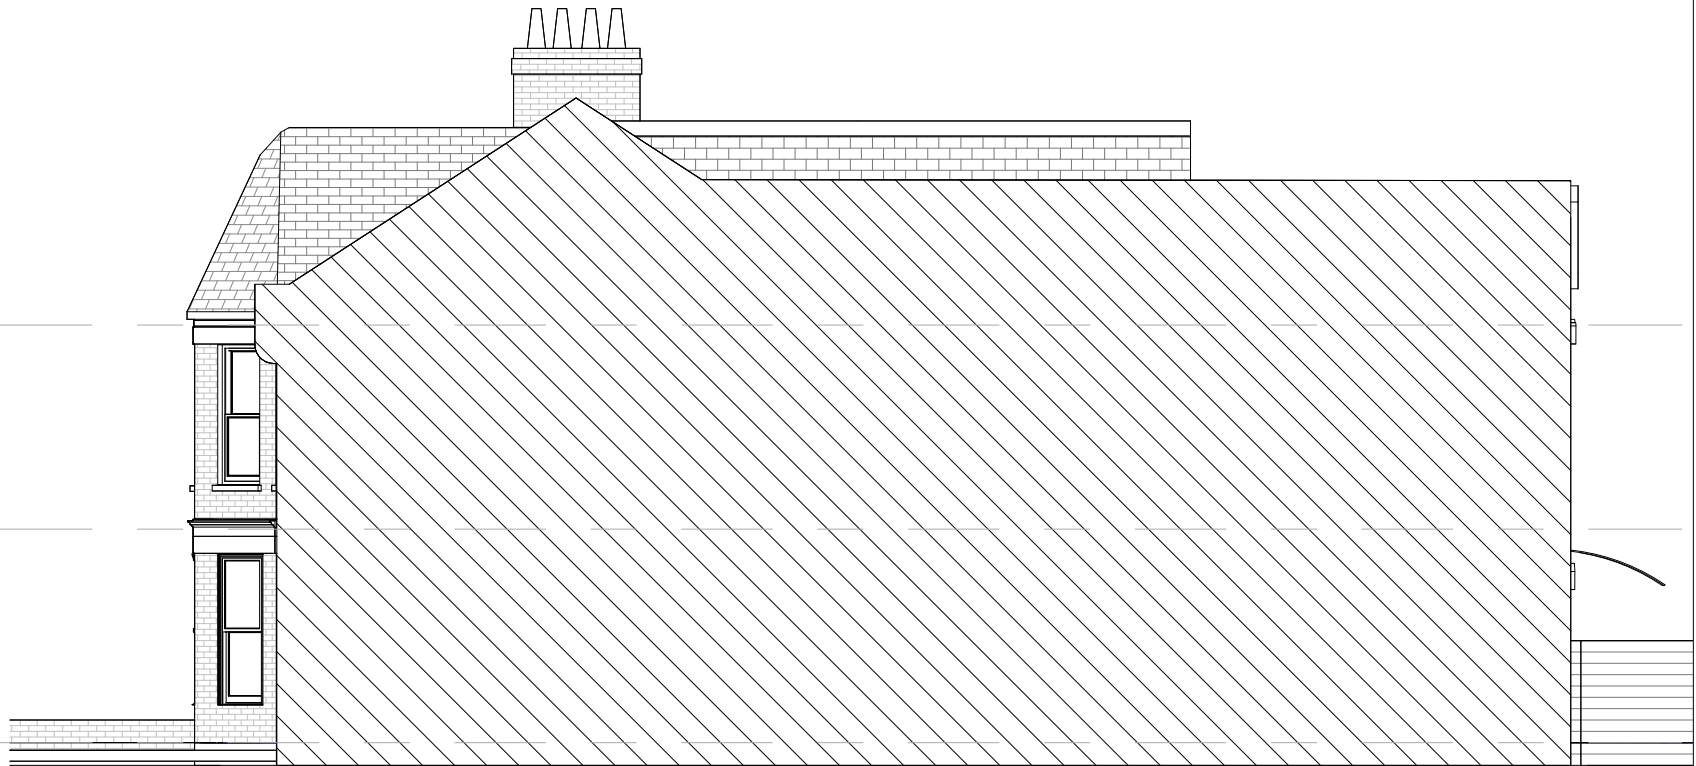

Existing Side 2 Elevation

 

DO NOT SCALE FOR CONSTRUCTION



PROJECT

195 Albert Rd, London
N22 7AQ

CLIENT

Mr Mas Bashir

DRAWN	CHECKED	FOR
DG	GU	Planning

SCALE

1 : 100@A3

TITLE

Existing elevations

DRAWING N°

0258-SA-XX-XX-DR-A-2100 P1

PROJECT N°	ORIGINATOR	ZONE	LEVEL	DOC TYPE	DIS	DRG N°	REV
------------	------------	------	-------	----------	-----	--------	-----

AMENDMENTS			
Rev No.	Date	Issued by	Description
P1	01.10.2026	MT	Issued to Planning




Proposed Front Elevation



Proposed Side 1 Elevation




Proposed Rear Elevation

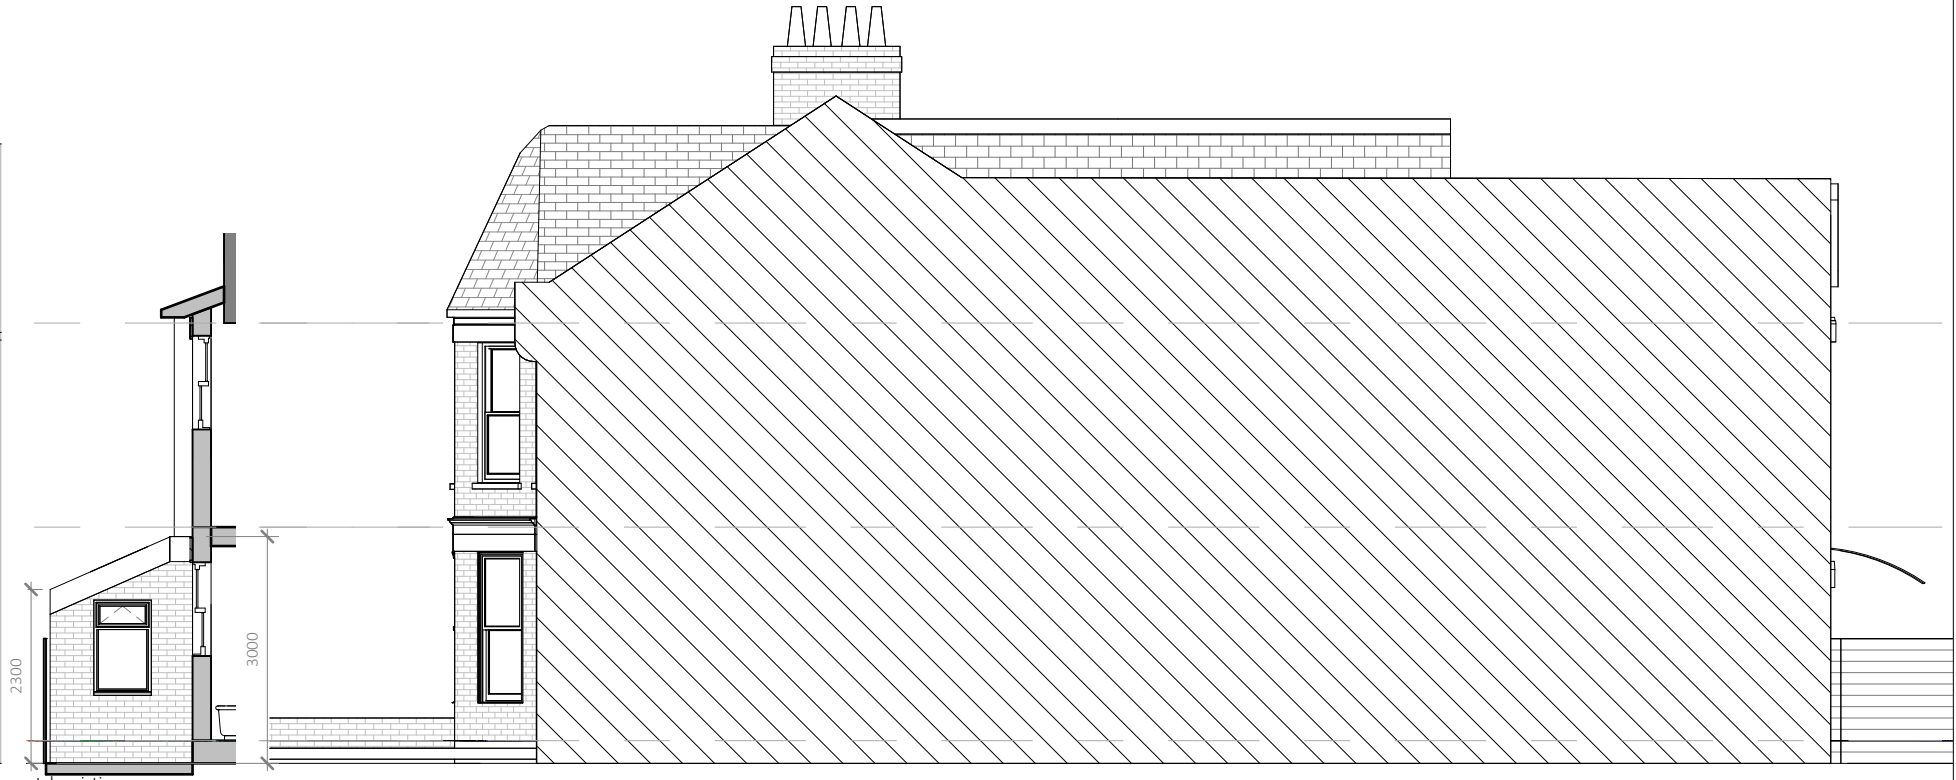

Proposed Courtyard Elevation

Proposed Side 2 Elevation

 

DO NOT SCALE FOR CONSTRUCTION



PROJECT
195 Albert Rd, London
N22 7AQ

CLIENT
Mr Mas Bashir


DRAWN	CHECKED	FOR
DG	GU	Planning

SCALE
1 : 100@A3

TITLE
Proposed elevations

DRAWING N°		
0258-SA-XX-XX-DR-A-2110		P1
PROJECT N°	ORIGINATOR	ZONE
LEVEL	DOC TYPE	DIS
DRG N°	REV	

AMENDMENTS			
Rev No.	Date	Issued by	Description
P1	01.10.2026	MT	Issued to Planning

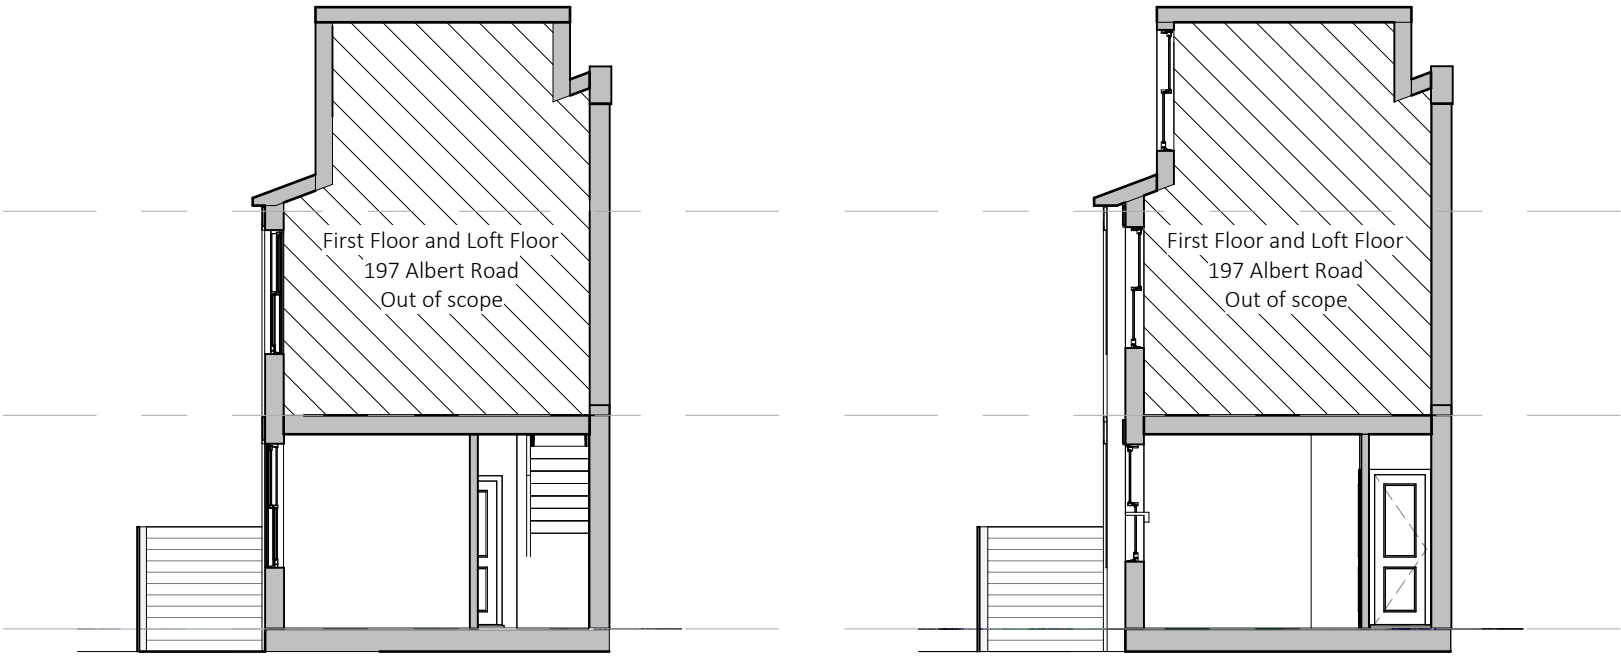

Existing Section A-A

Existing Section B-B

DO NOT SCALE FOR CONSTRUCTION



PROJECT
195 Albert Rd, London
N22 7AQ


CLIENT
Mr Mas Bashir

DRAWN	CHECKED	FOR
DG	GU	Planning


SCALE
1 : 100@A3

TITLE
Existing section

DRAWING N°							
0258-SA-XX-XX-DR-A-3100						P1	
PROJECT N°	ORIGINATOR	ZONE	LEVEL	DOC TYPE	DIS	DRG N°	REV

 

AMENDMENTS			
Rev No.	Date	Issued by	Description
P1	01.10.2026	MT	Issued to Planning

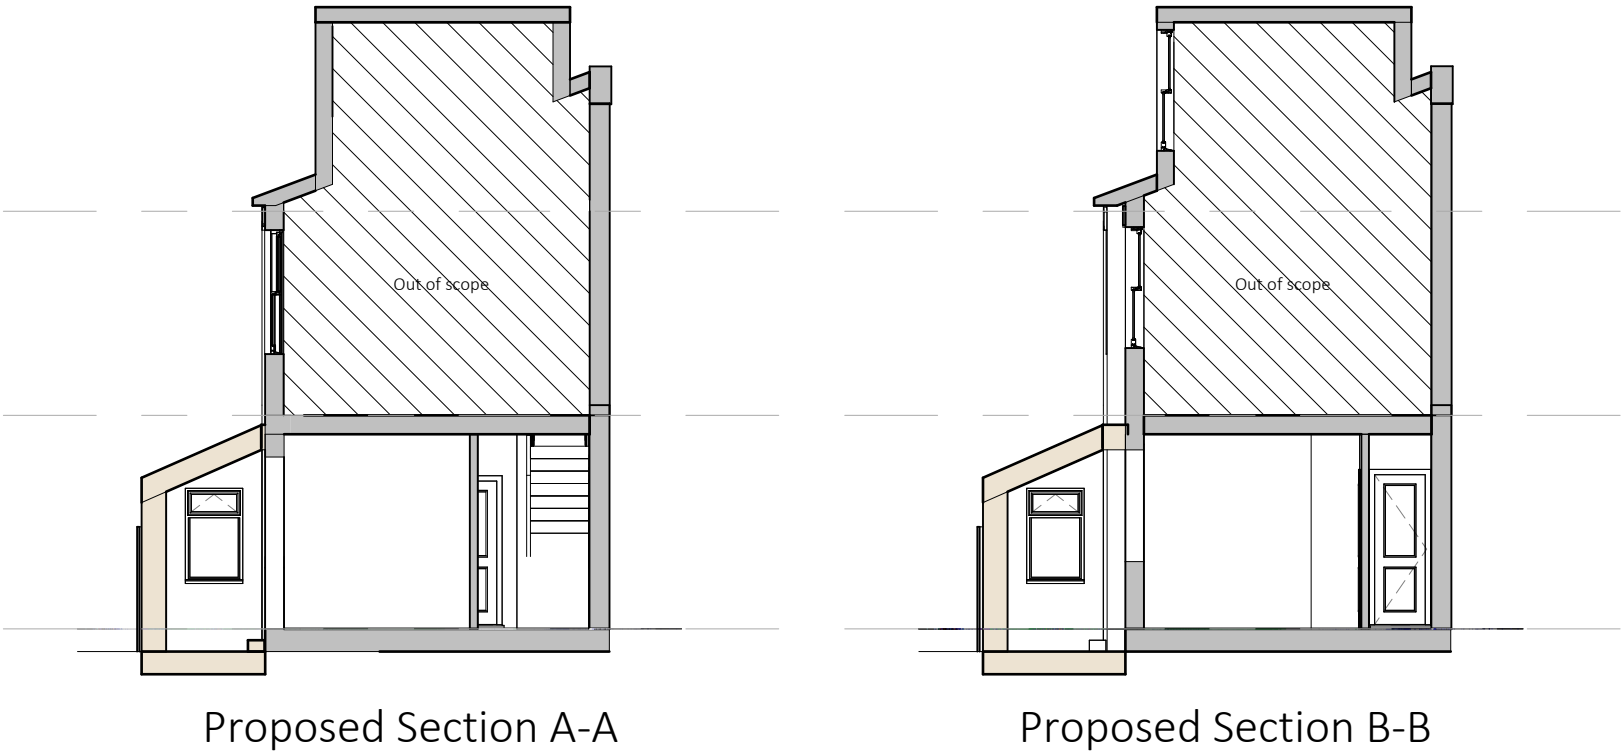

DO NOT SCALE FOR CONSTRUCTION



PROJECT
195 Albert Rd, London
N22 7AQ


CLIENT
Mr Mas Bashir


DRAWN	CHECKED	FOR
DG	GU	Planning

SCALE
1 : 100@A3

TITLE
Proposed section

DRAWING N°		
0258-SA-XX-XX-DR-A-3110		P1
PROJECT N°	ORIGINATOR	ZONE
LEVEL	DOC TYPE	DIS
DRG N°	REV	

 

 

AMENDMENTS			
Rev No.	Date	Issued by	Description
P1	01.10.2026	MT	Issued to Planning

DO NOT SCALE FOR CONSTRUCTION



PROJECT

195 Albert Rd, London
N22 7AQ

CLIENT



Mr Mas Bashir

DRAWN	CHECKED	FOR
DG	GU	Planning

SCALE
@A3

TITLE
Existing 3D Axo

DRAWING N°							
0258-SA-XX-XX-DR-A-4100						P1	
PROJECT N°	ORIGINATOR	ZONE	LEVEL	DOC TYPE	DIS	DRG N°	REV

 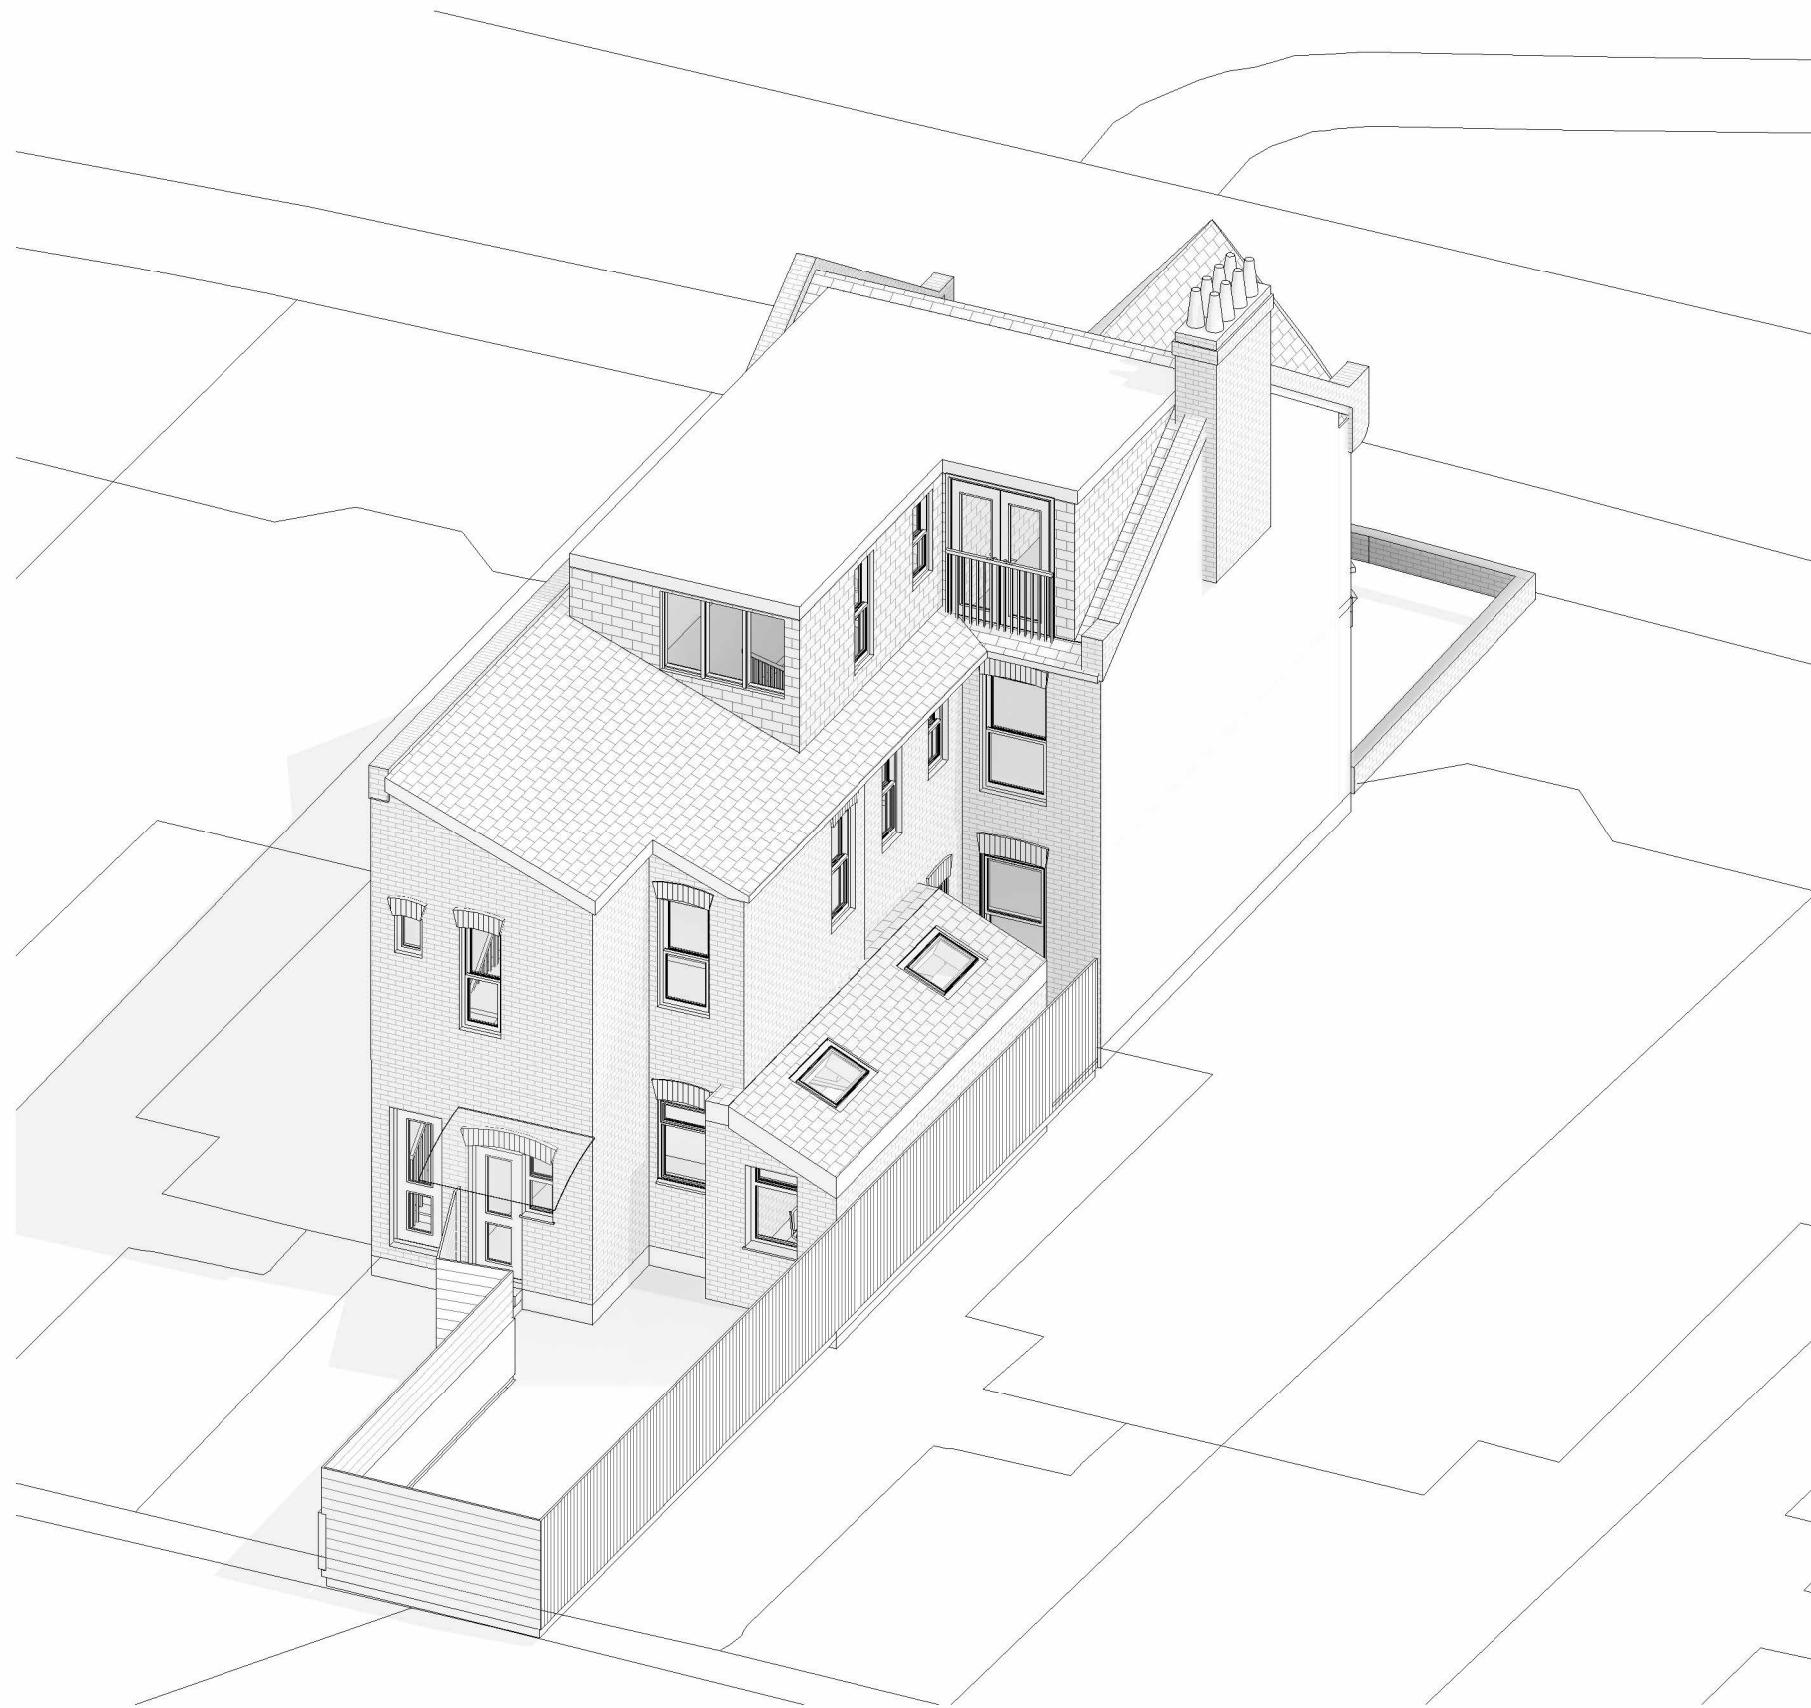

AMENDMENTS			
Rev No.	Date	Issued by	Description
P1	01.10.2026	MT	Issued to Planning

DO NOT SCALE FOR CONSTRUCTION



PROJECT

195 Albert Rd, London
N22 7AQ

CLIENT

Mr Mas Bashir

DRAWN	CHECKED	FOR
DG	GU	Planning

SCALE
@A3

TITLE
Proposed 3D Axo

DRAWING N°							
0258-SA-XX-XX-DR-A-4200 P1							
PROJECT N°	ORIGINATOR	ZONE	LEVEL	DOC TYPE	DIS	DRG N°	REV