



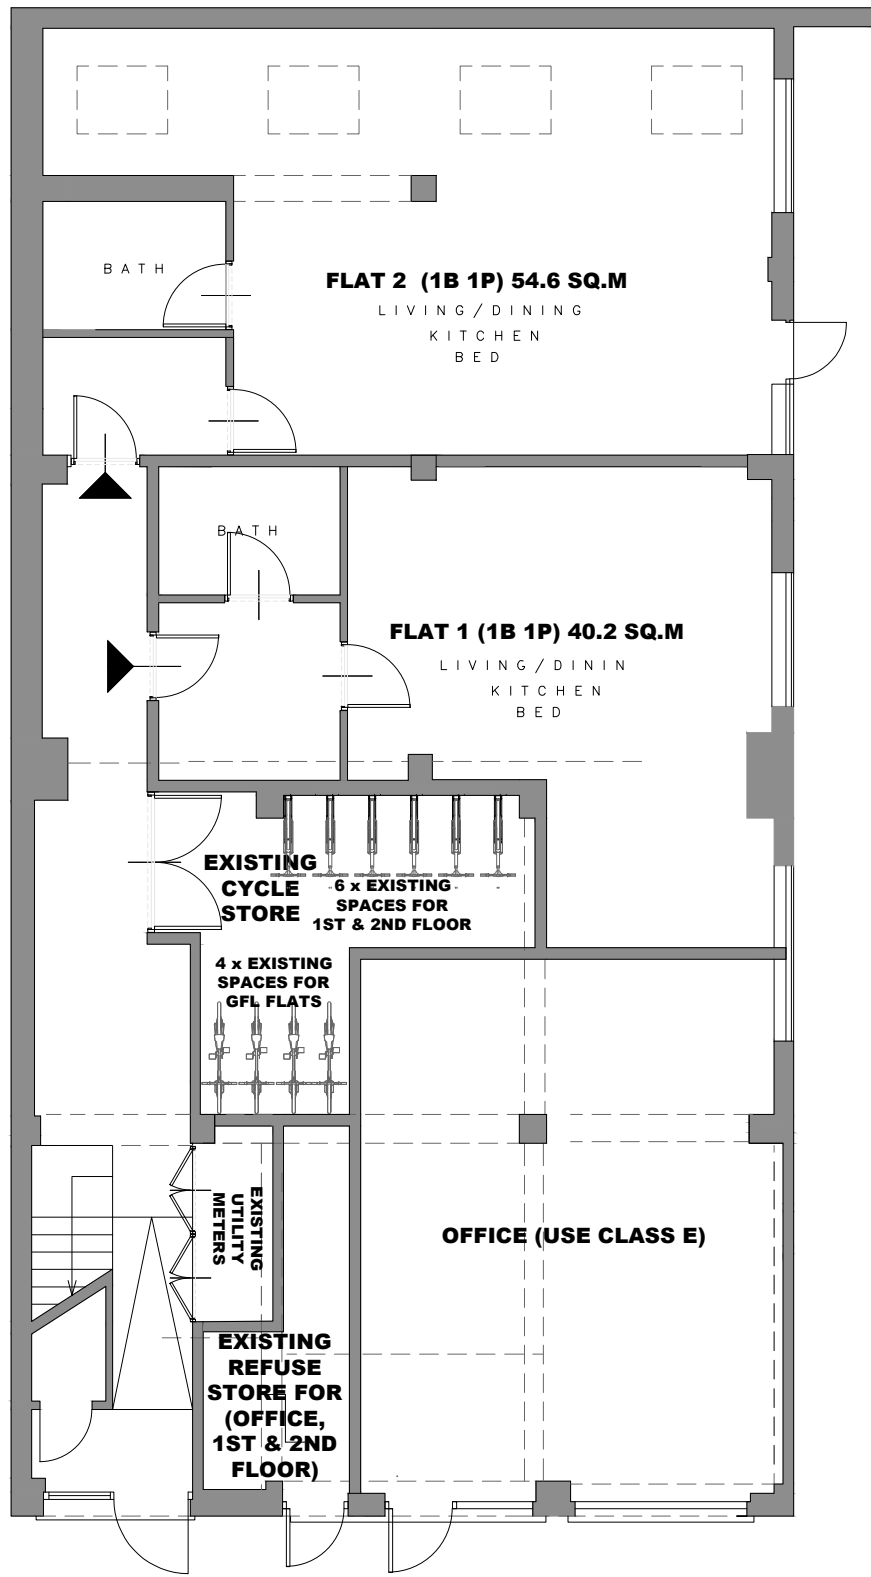


EXISTING GROUND FLOOR PLAN

SCALE 1:100

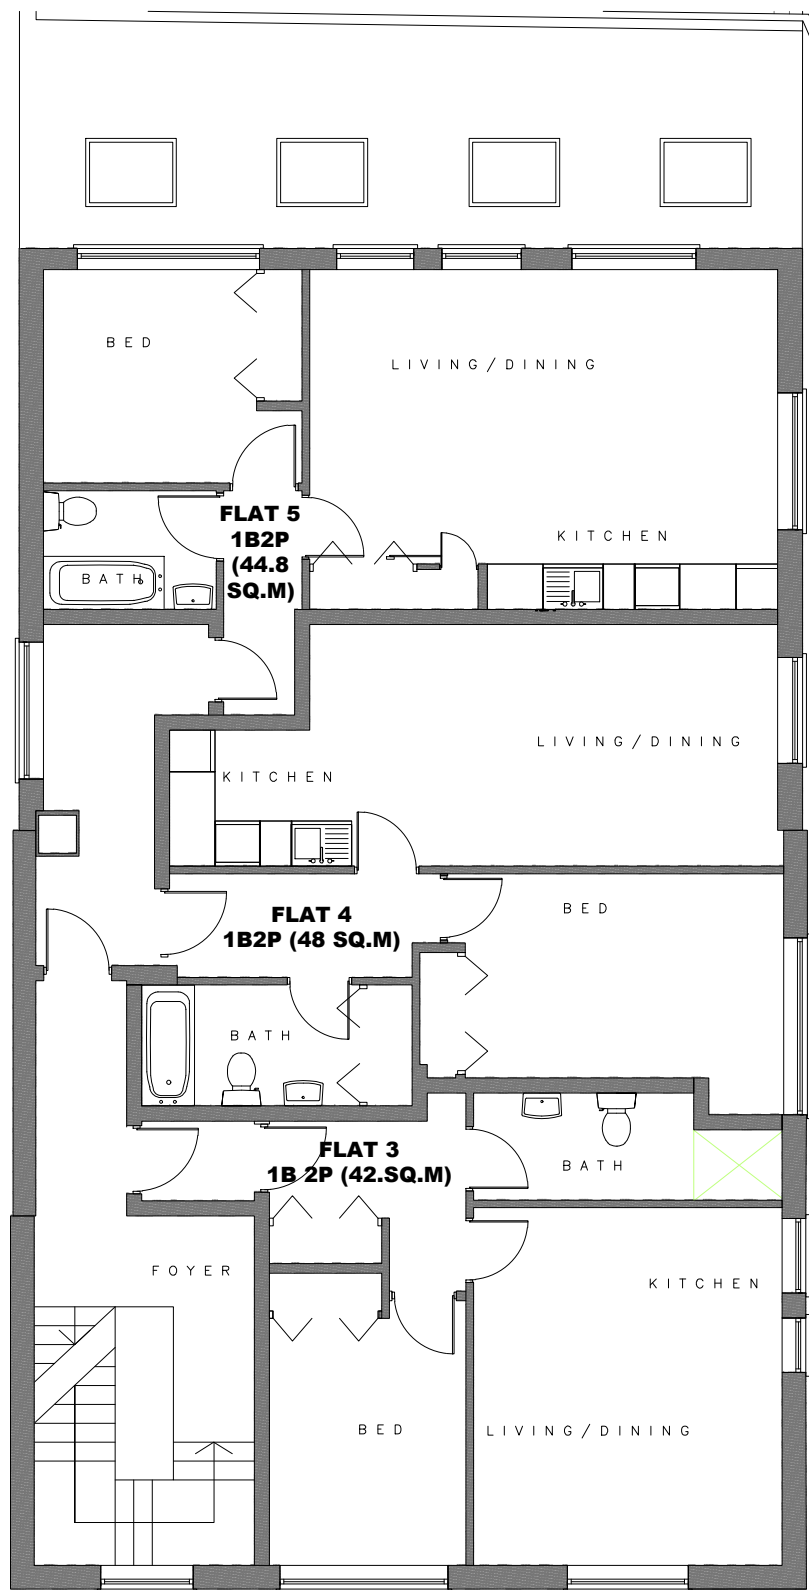


EXISTING FIRST FLOOR PLAN

SCALE 1:100

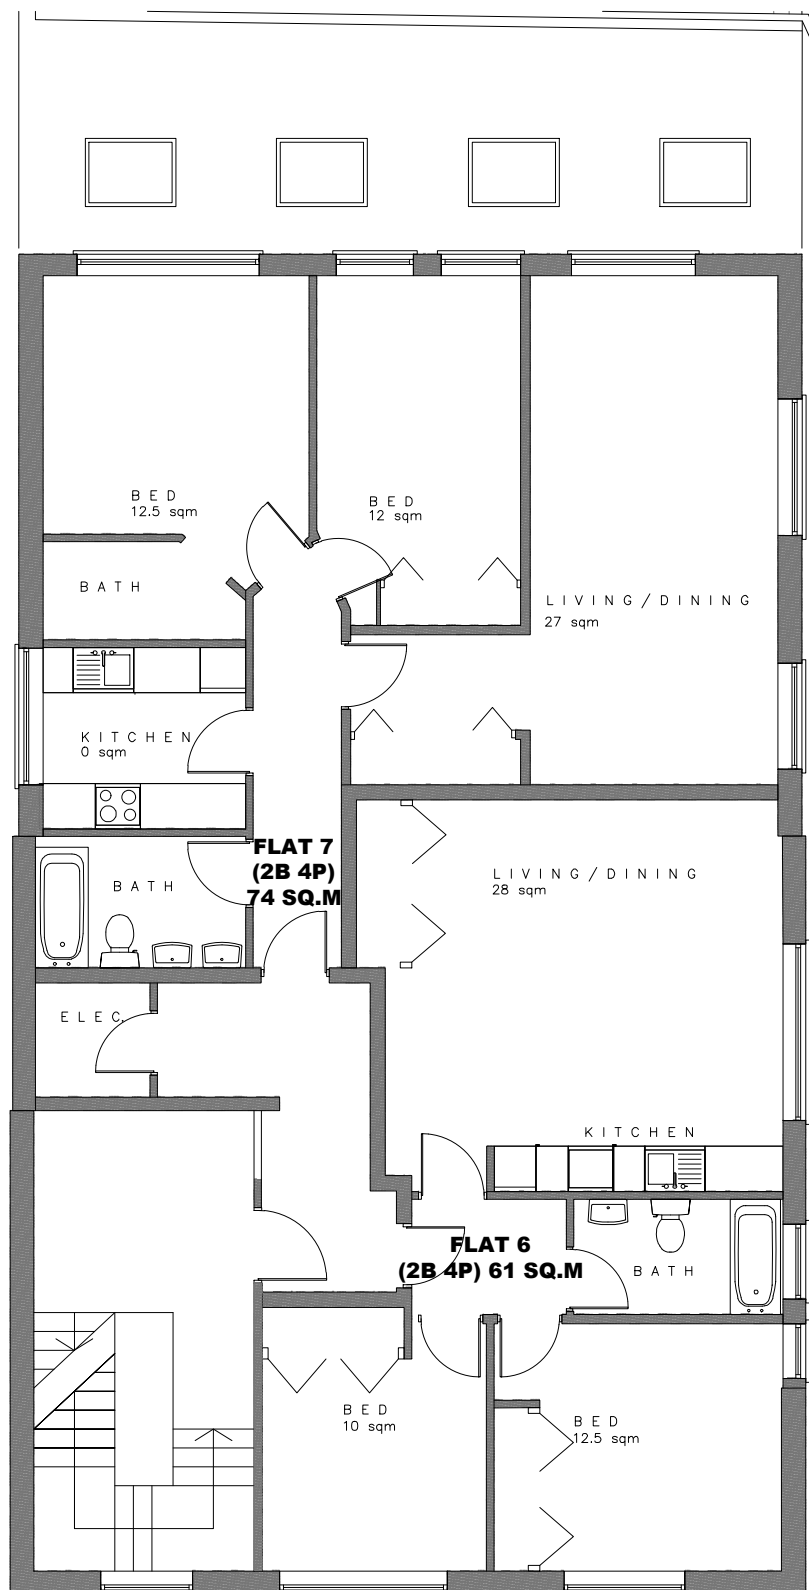


EXISTING SECOND FLOOR PLAN

SCALE 1:100

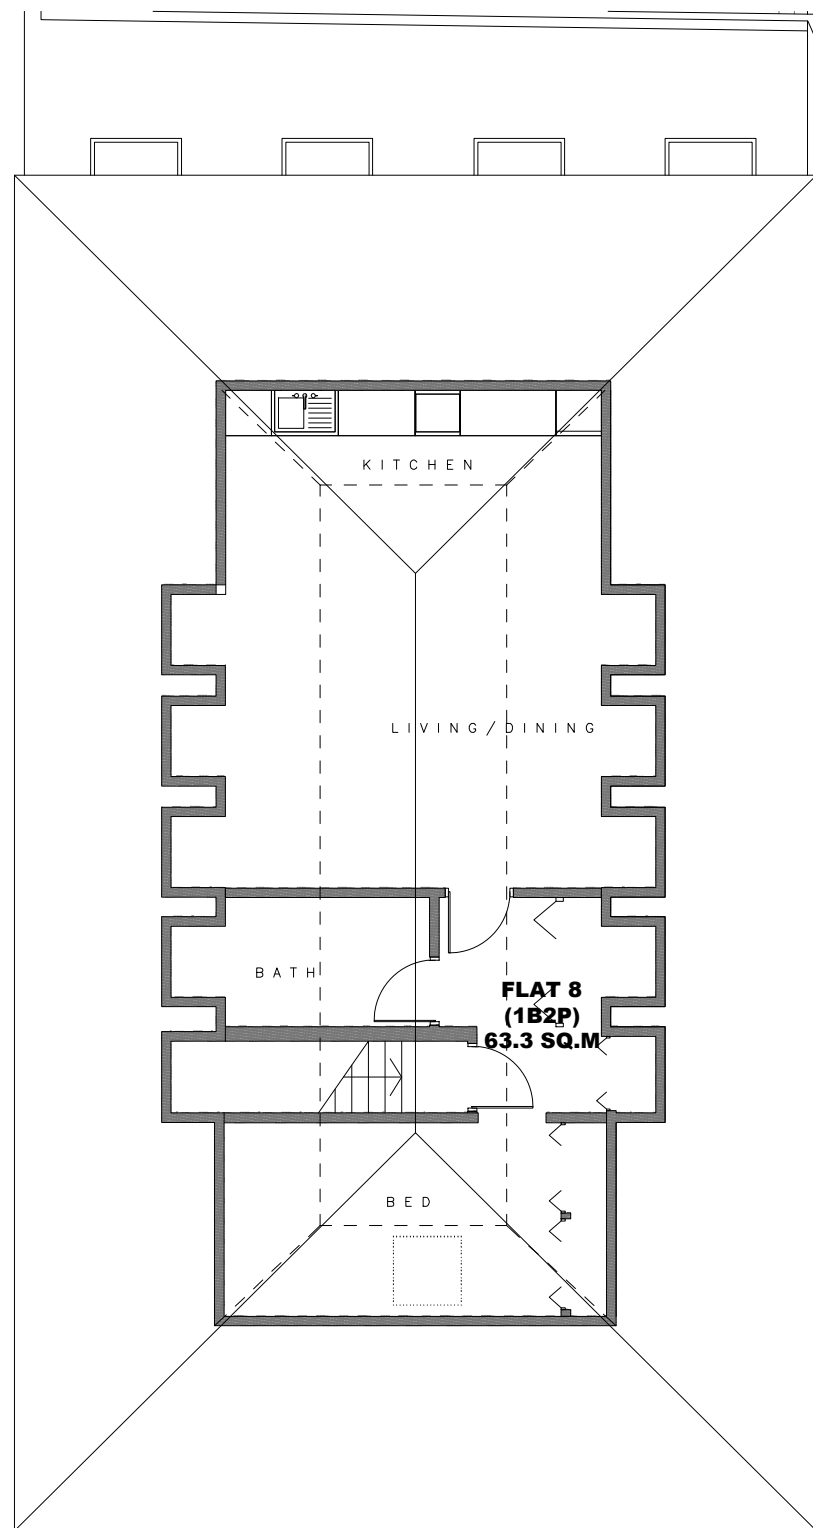


EXISTING LOFT PLAN

SCALE 1:100

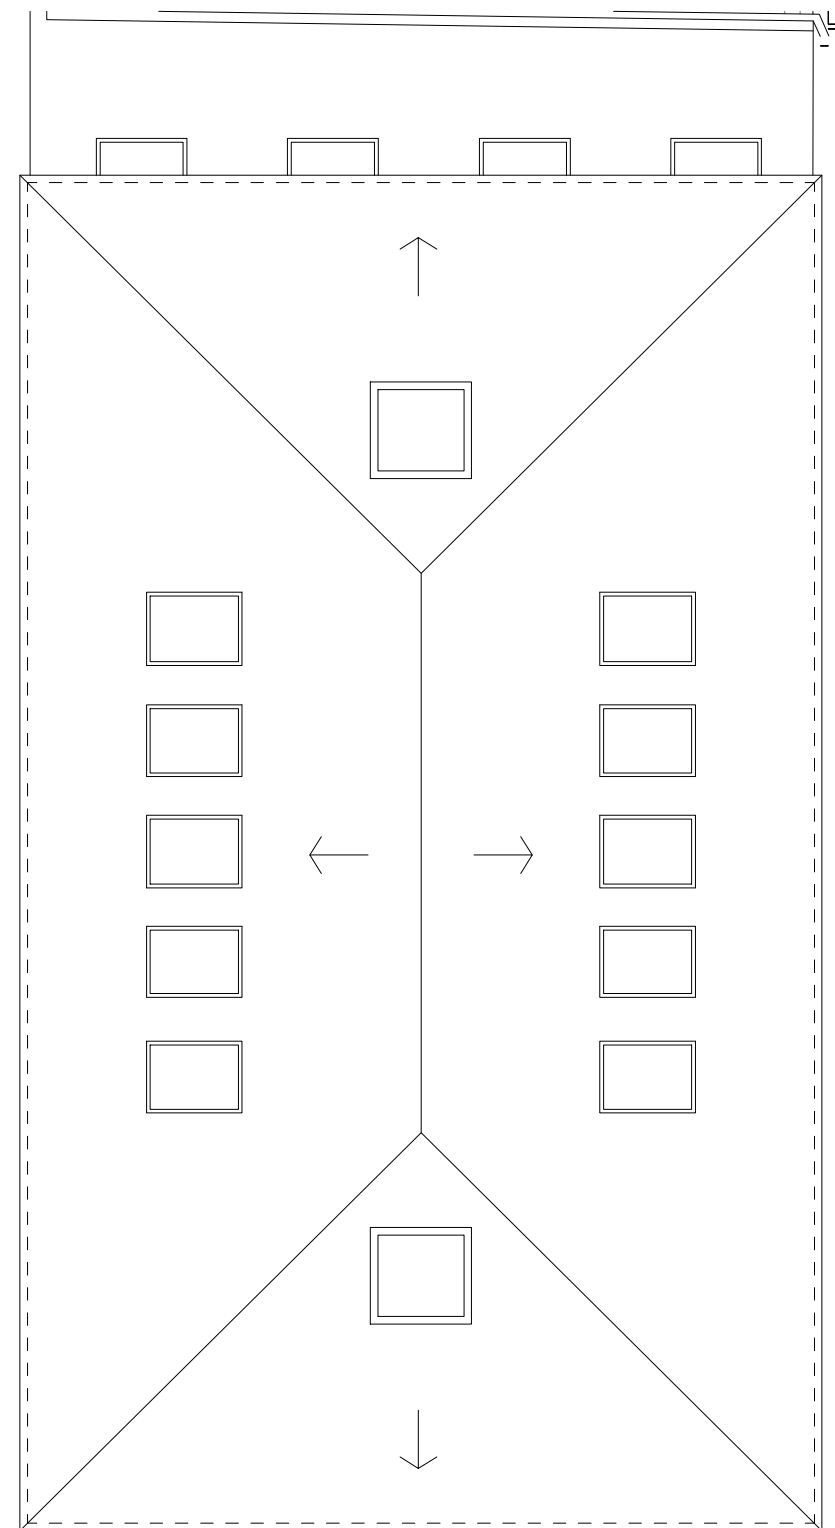

EXISTING ROOF PLAN

SCALE 1:100

 

NOTES
THIS DRAWING IS THE SUBJECT OF
COPYRIGHT AND DESIGN RIGHTS
AND SHALL NOT BE REPRODUCED,
LOANED, COPIED OR SUBMITTED
TO ANY OTHER PARTY WITHOUT
CONSENT.

B 06.10.2026 REVISED TO PO REQUEST

A 24.09.2026 MB AMENDED TO PO REQUEST

NO. DR. INFO
DATE

REVISION

PROJECT
107 MAYES ROAD,
LONDON,
N22 6UP

CLIENT

DRAWING TITLE
EXISTING FLOOR PLANS

SCALE 1:50 1:100
SIZE A1 A3
JOB NO. 202549
STAGE P
DWG NO. 202549.P.102
REVISION B
DATE APRIL 2026
DRAWN MB
CHECKED MB

M B M
STUDIO

1 MANOR DRIVE, LONDON, N20 0DZ
MBMSTUDIOARCHITECTURE@GMAIL.COM
PHONE: 0 7399 409 190

RIBA Architects
Registration
Board