




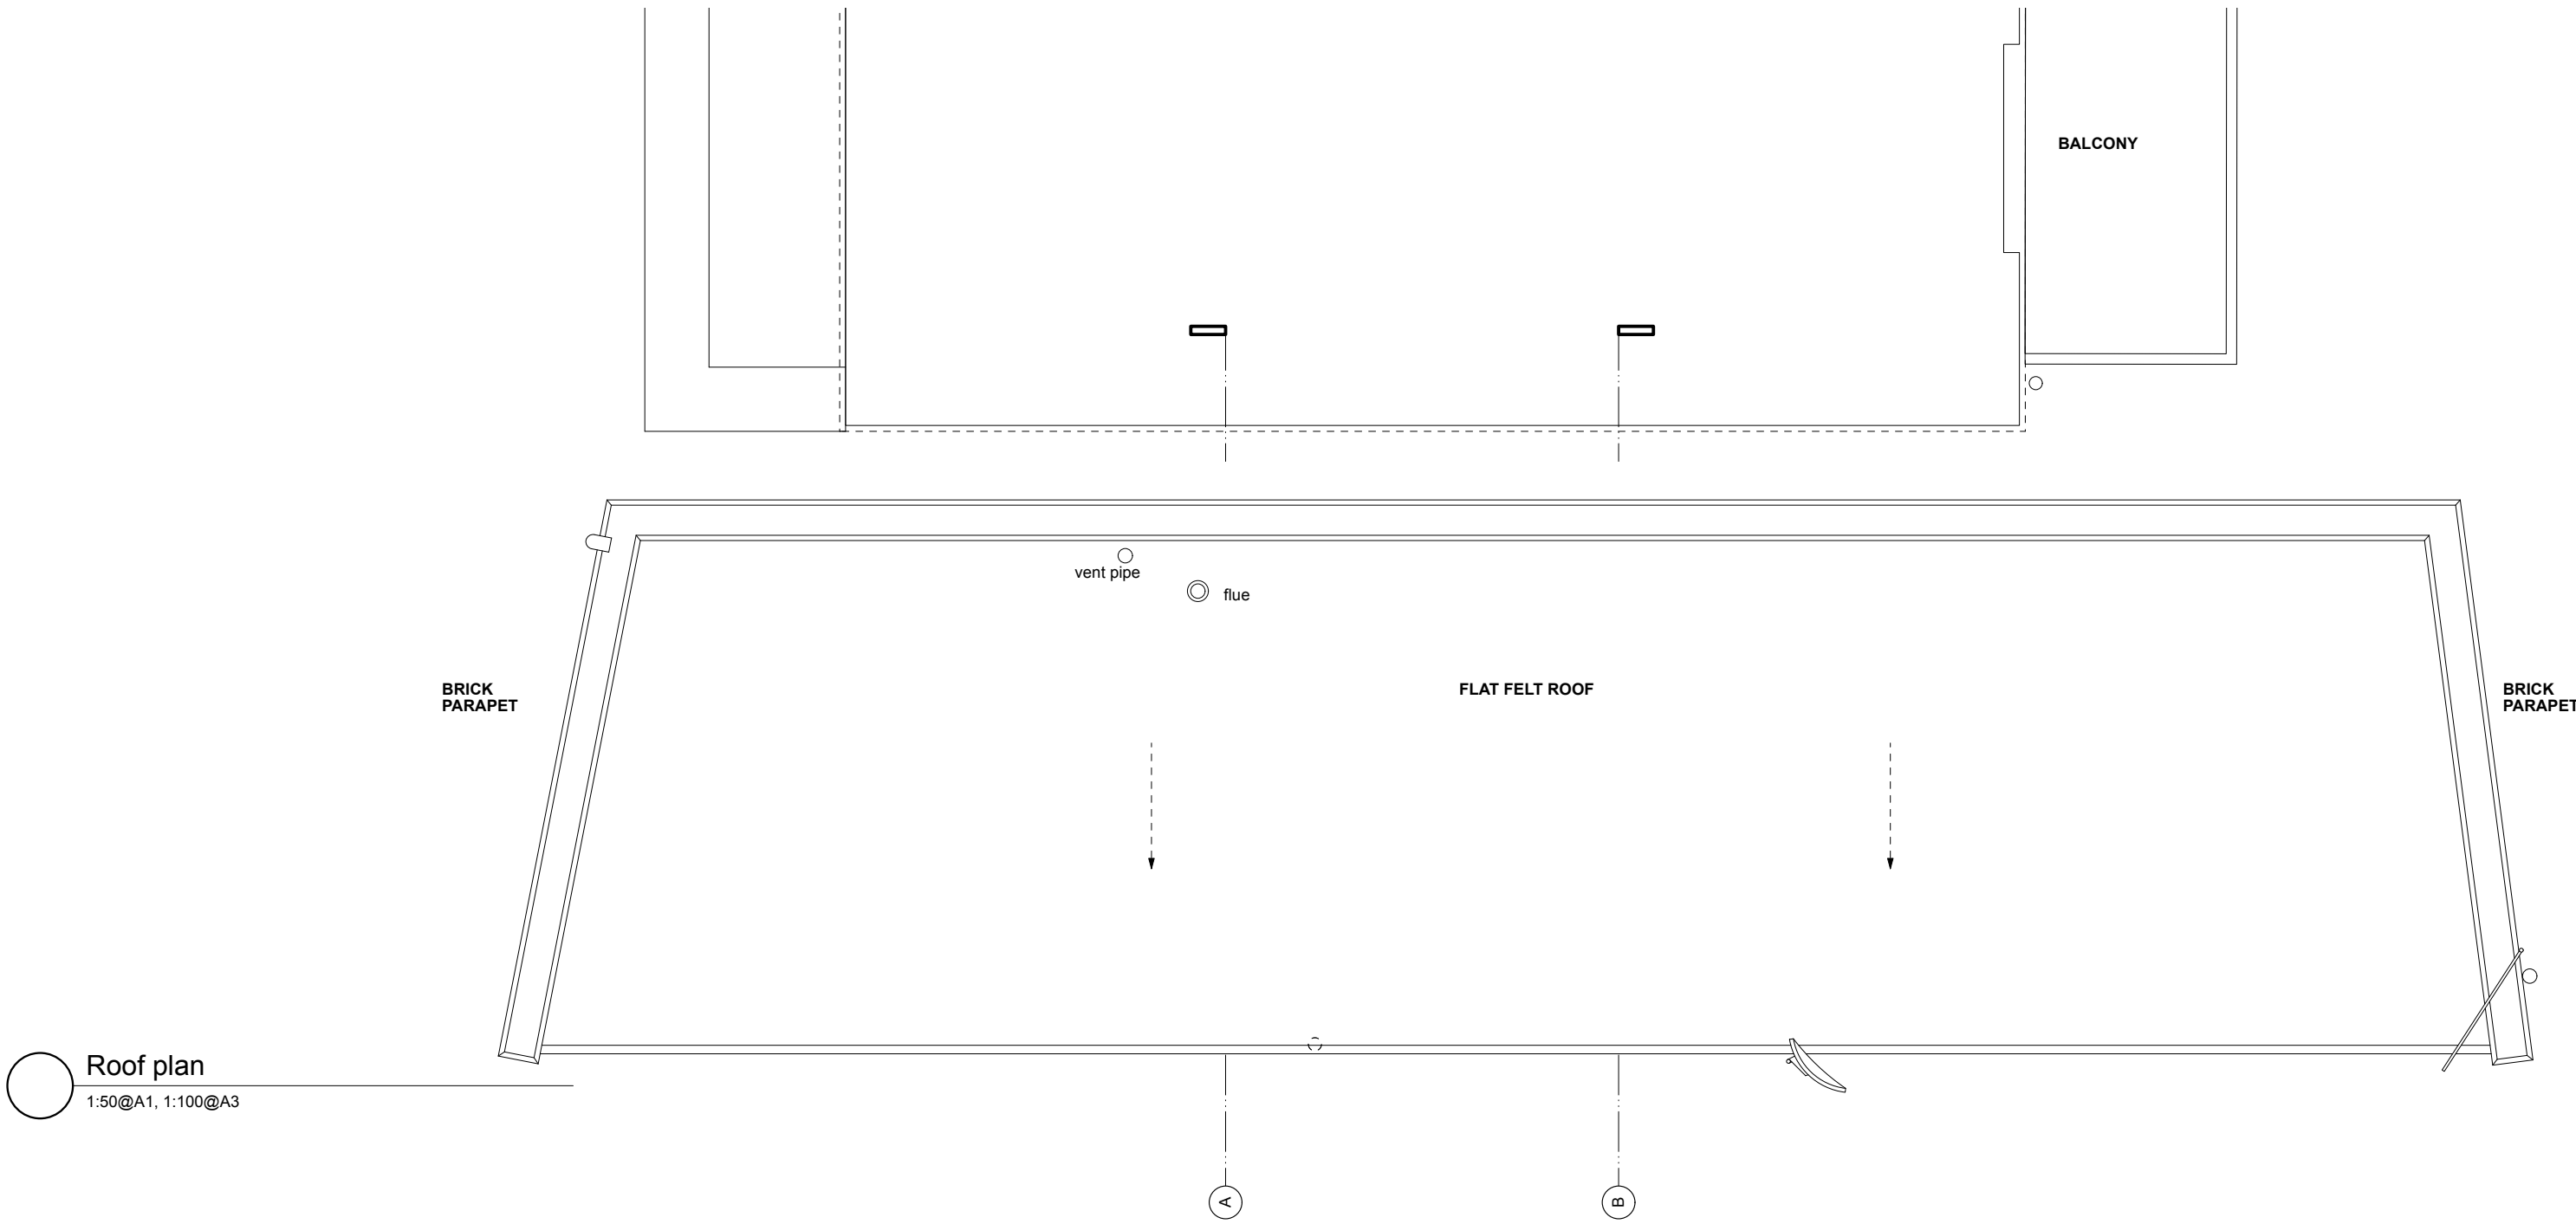


Roof plan
1:50@A1, 1:100@A3

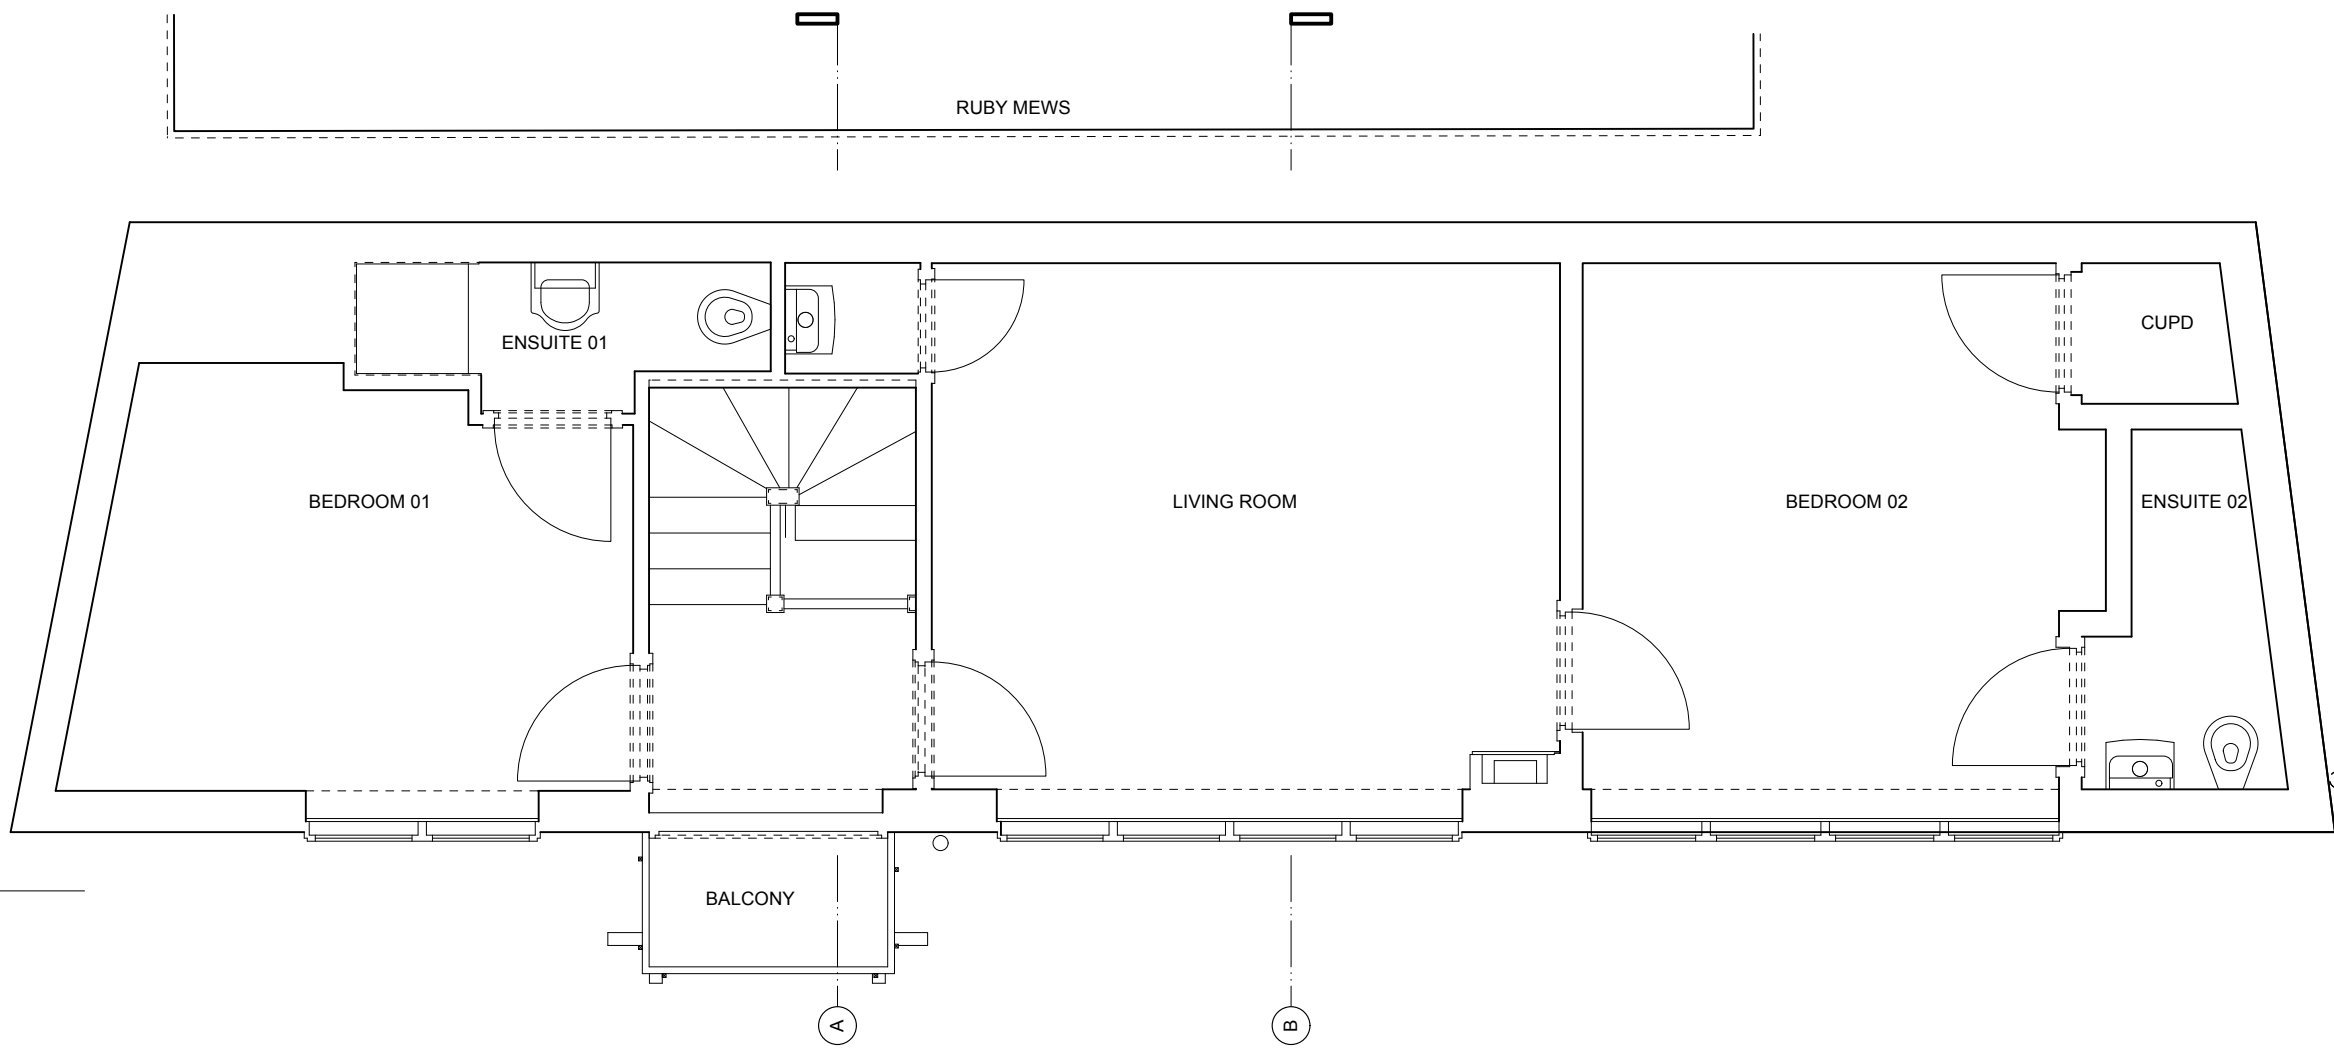

First floor plan
1:50@A1, 1:100@A3

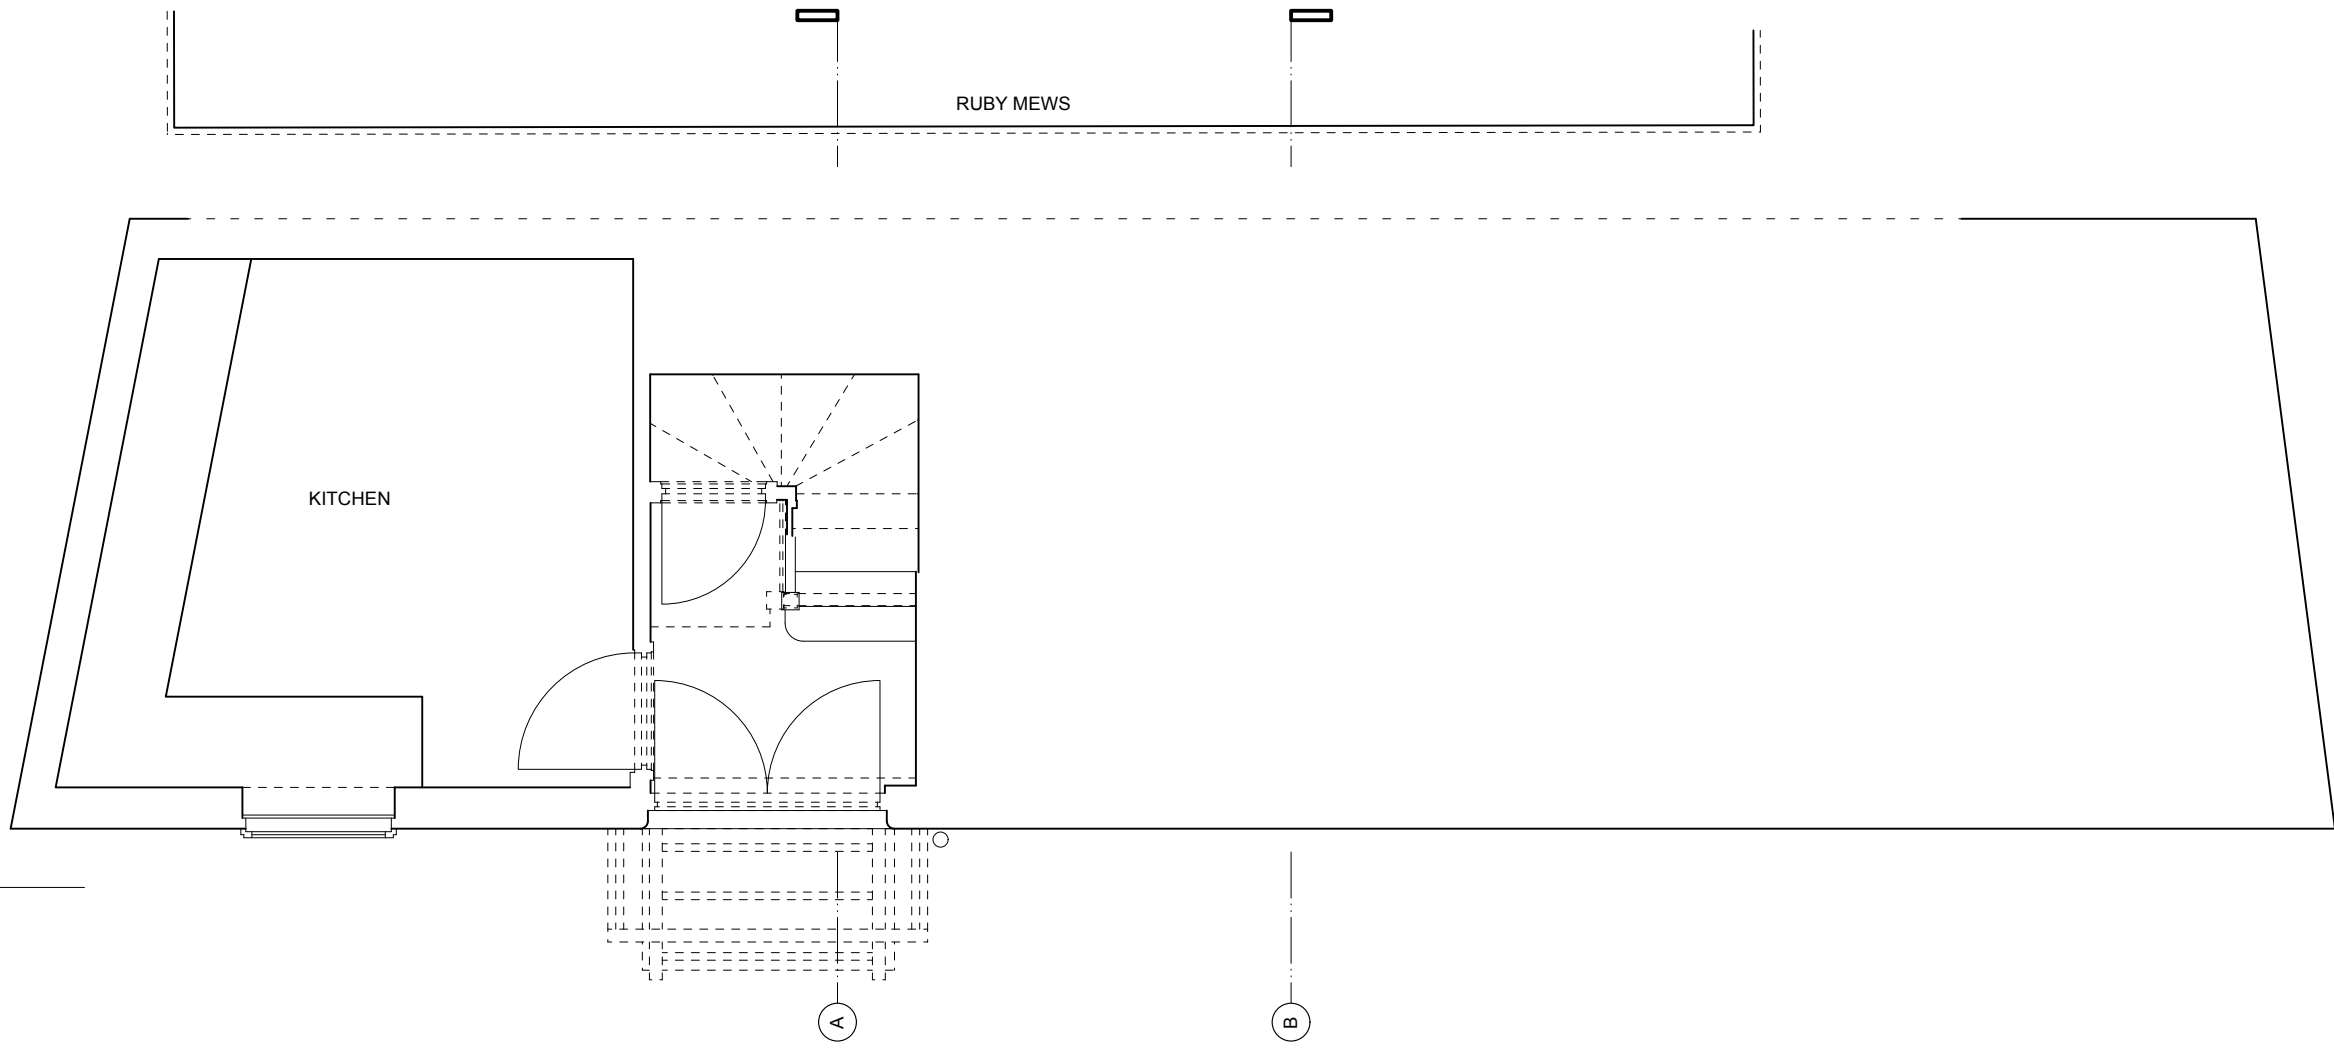

Ground floor plan
1:50@A1, 1:100@A3

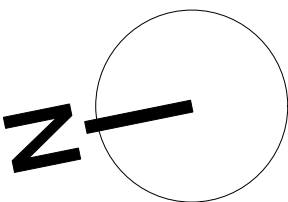

NOTE: BEDROOM 02, ENSUITE 02 AND KITCHEN
NOT PART OF DETAILED SURVEY

B 27/07/2026 General Update

REVISION	DATE	REVISION NOTE
----------	------	---------------

NOTES

All copyrights retained, all information remains the property of The Architects: London Ltd and may not be reproduced through any medium without written consent. No responsibility is accepted through unauthorised use. All information is subject to statutory consents, easements and survey. Except for planning purposes, do not scale from drawings but use figured dimensions only and verify on site. Please report any discrepancies. Use latest revision.

PROJECT

2nd Floor Extension

ADDRESS

2 Rose Place, London N8 9SU

DRAWING

Existing Plans

The Architects

020 7923 1559
mail@thearchitects.co.uk
www.thearchitects.co.uk

PROJECT # 227

DWG DATE 27/07/2026


SCALE @ A1/A3 DRAWING NO. REVISION

1:50@A1;1:
100@A3




ROS_10

B



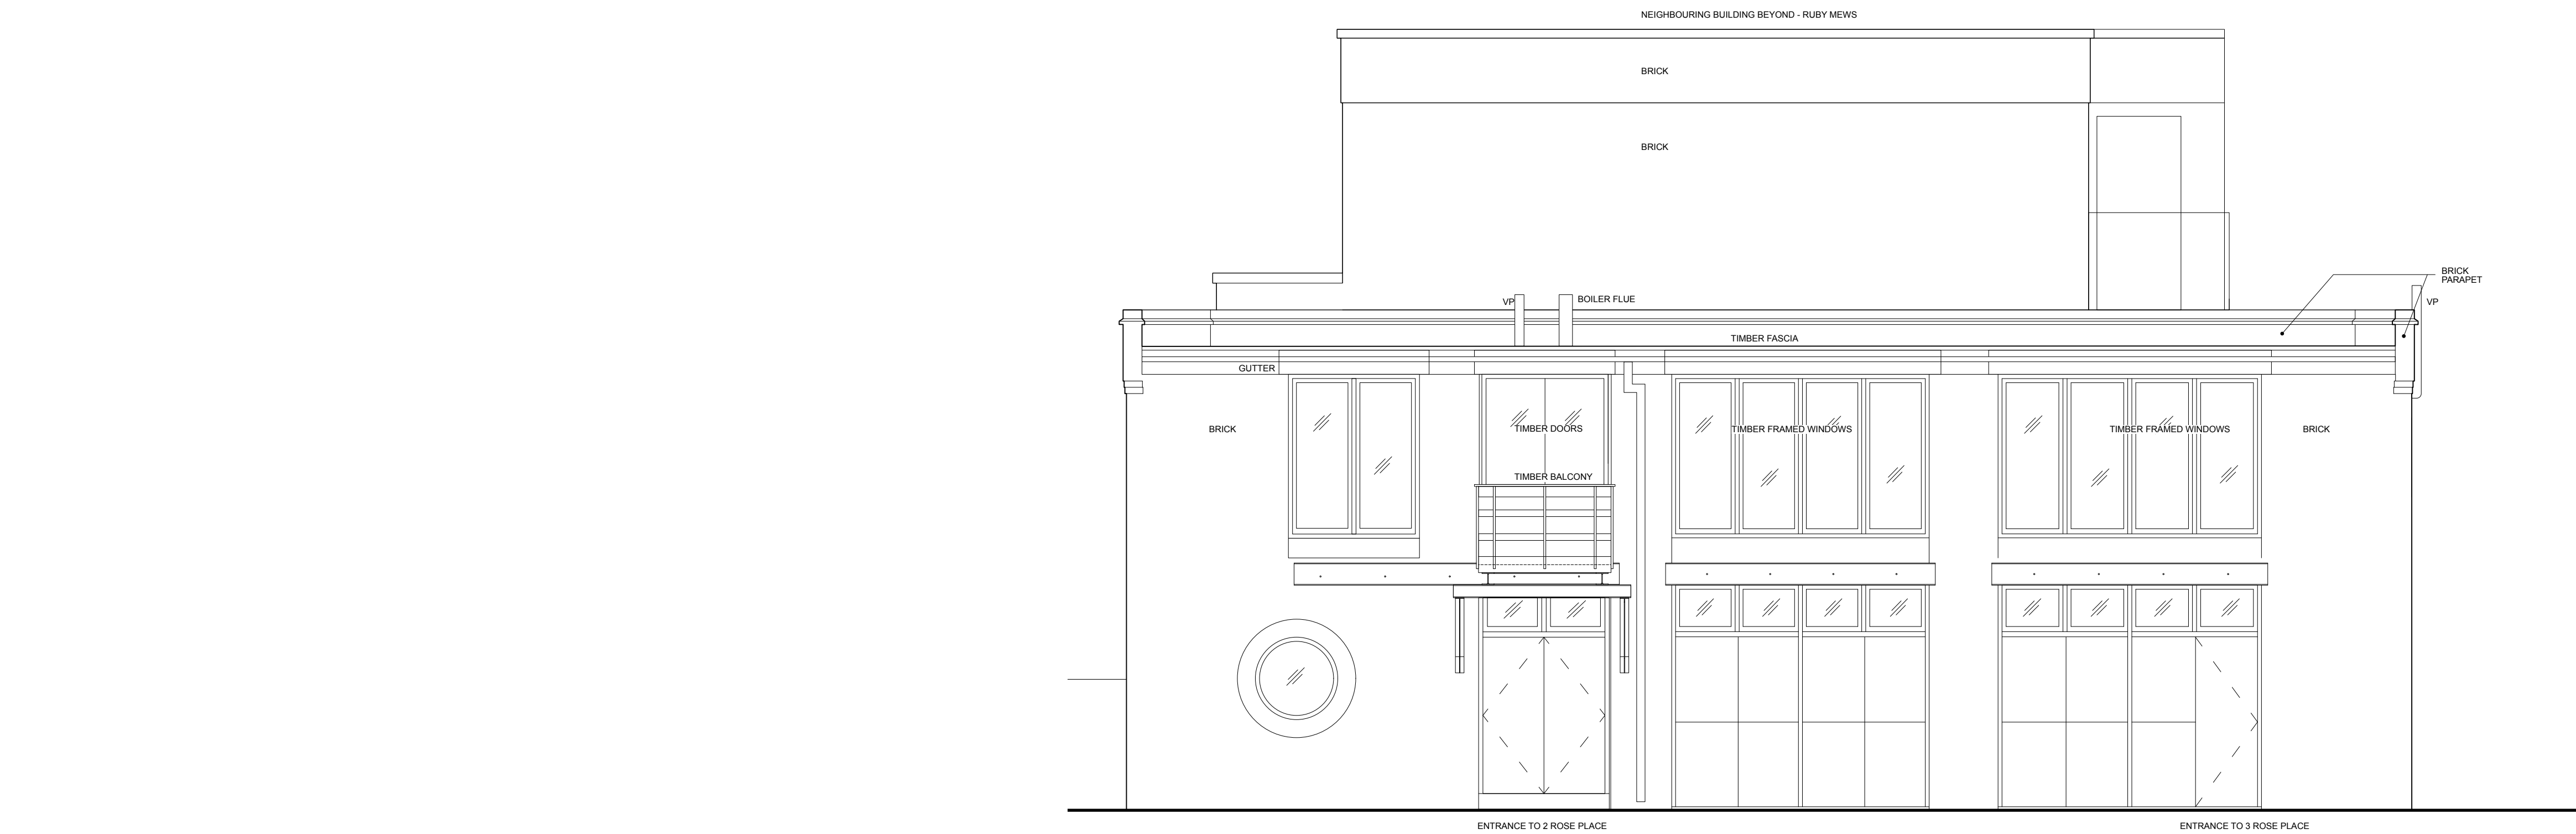

Front Elevation
1:50@A1, 1:100@A3

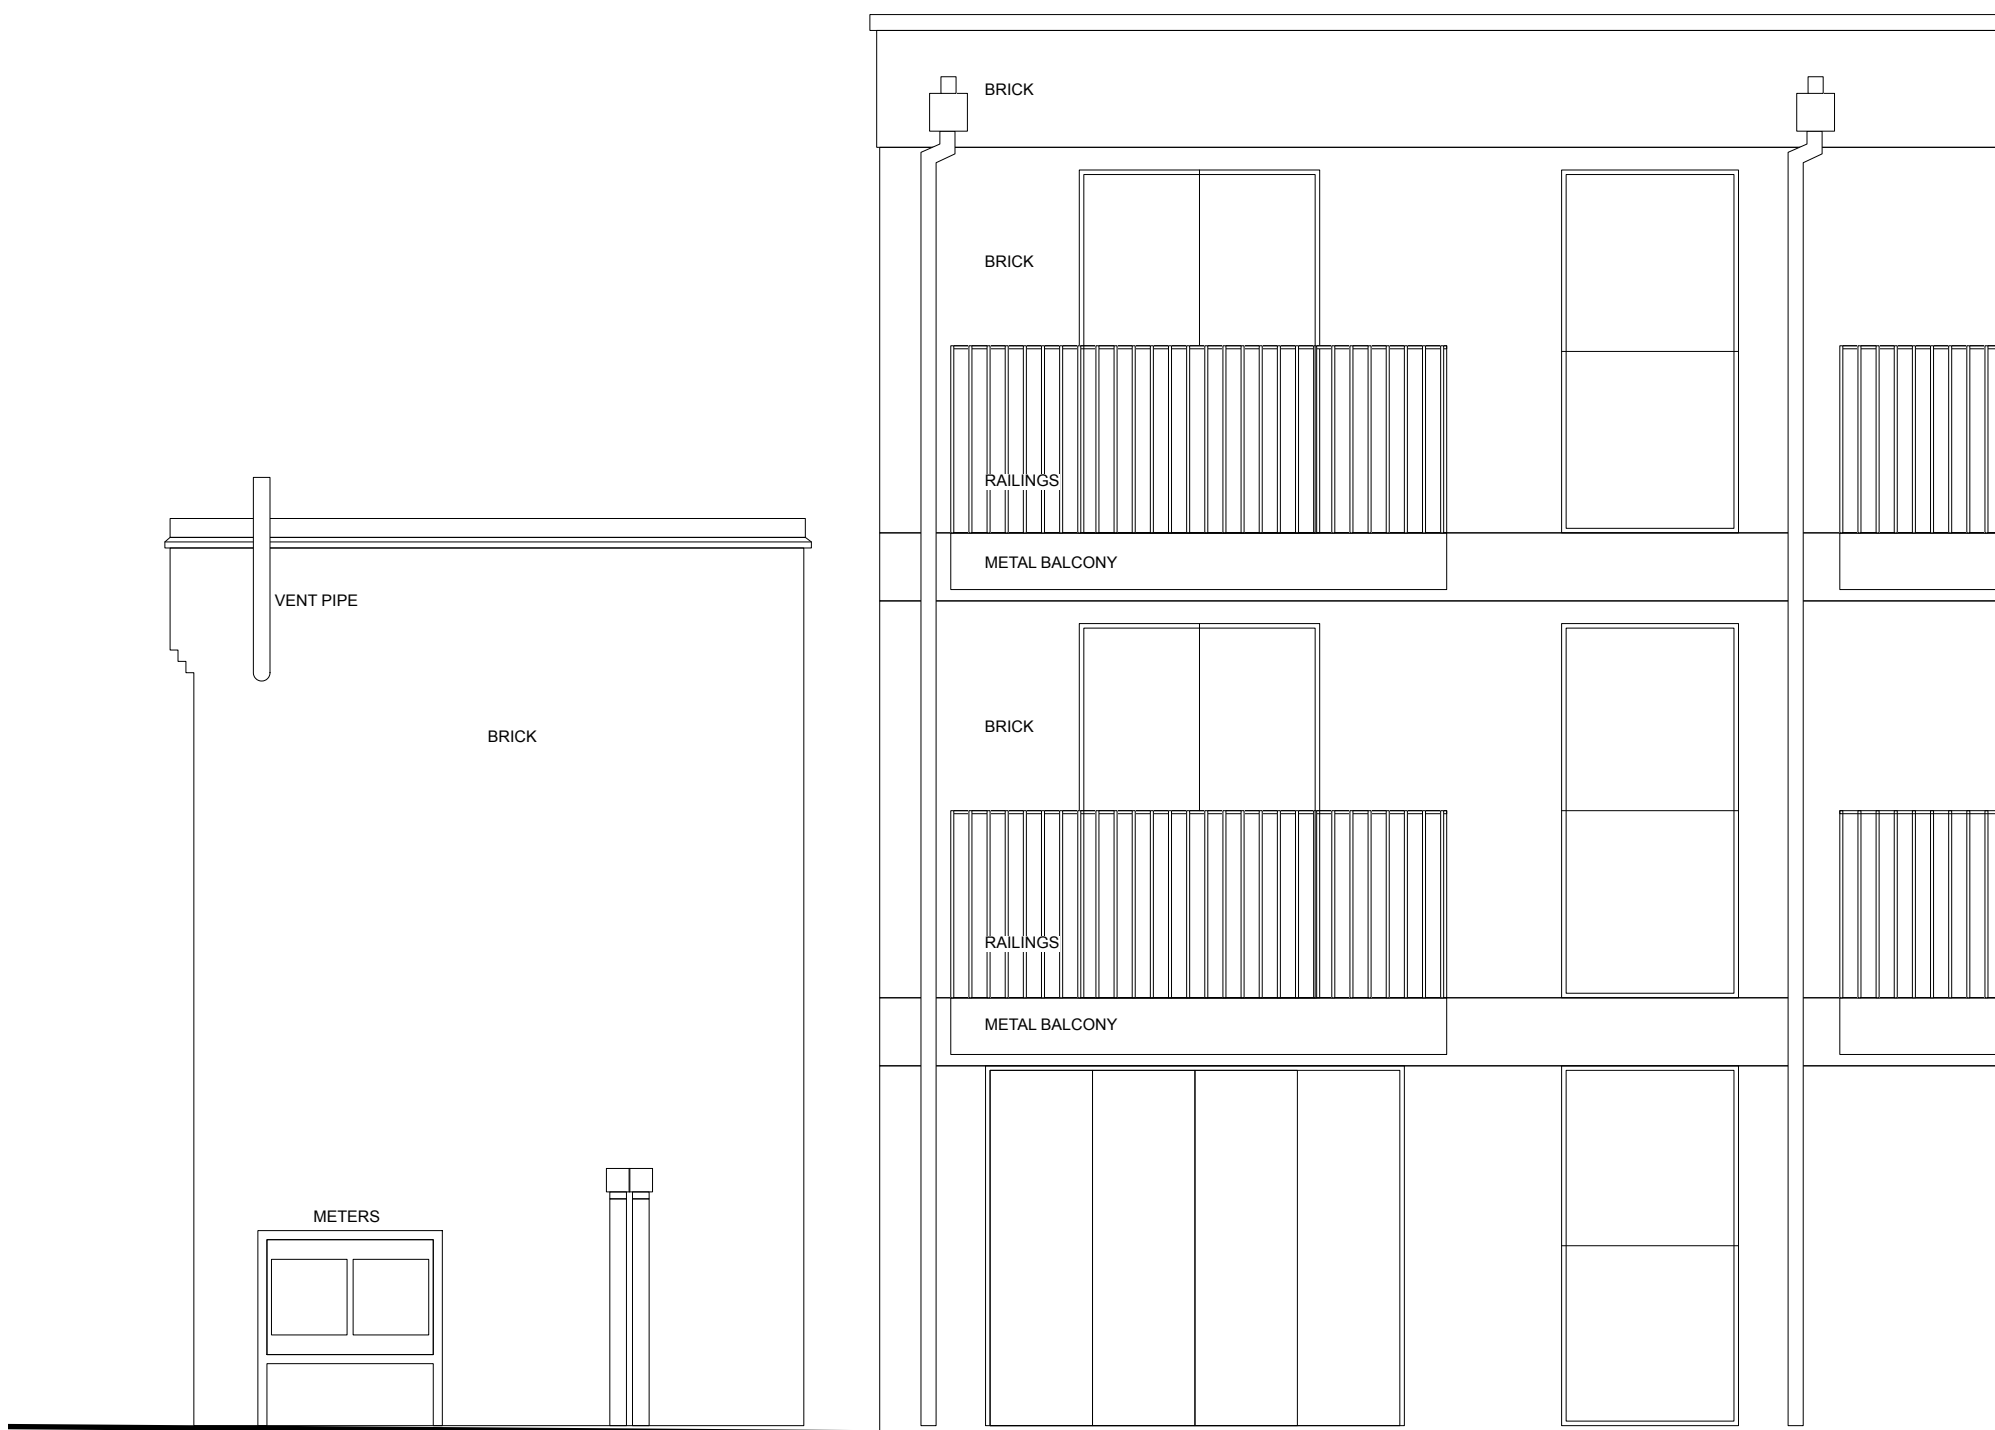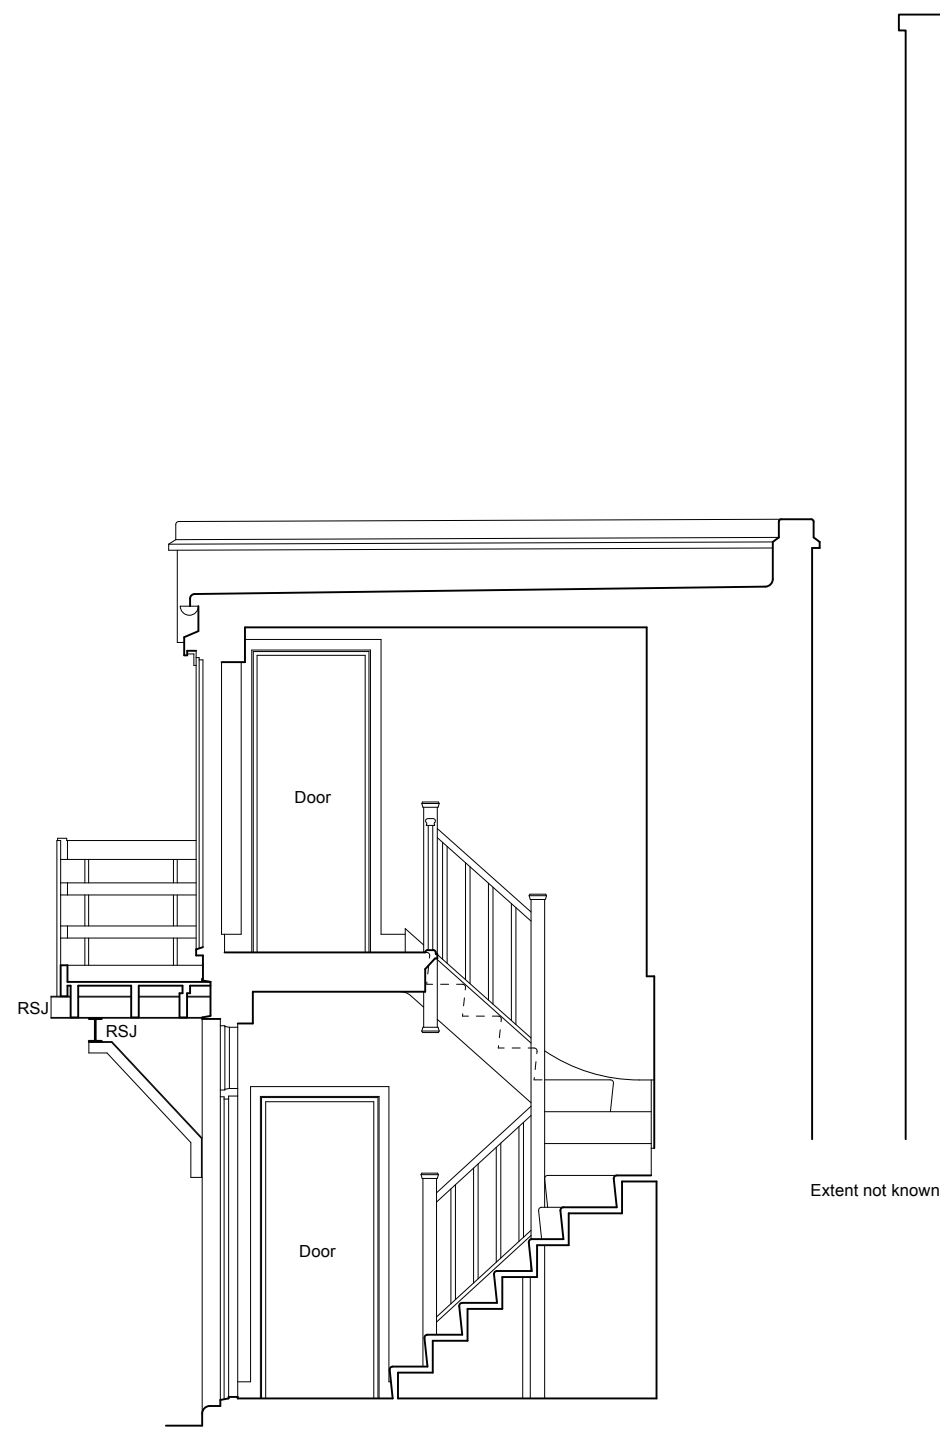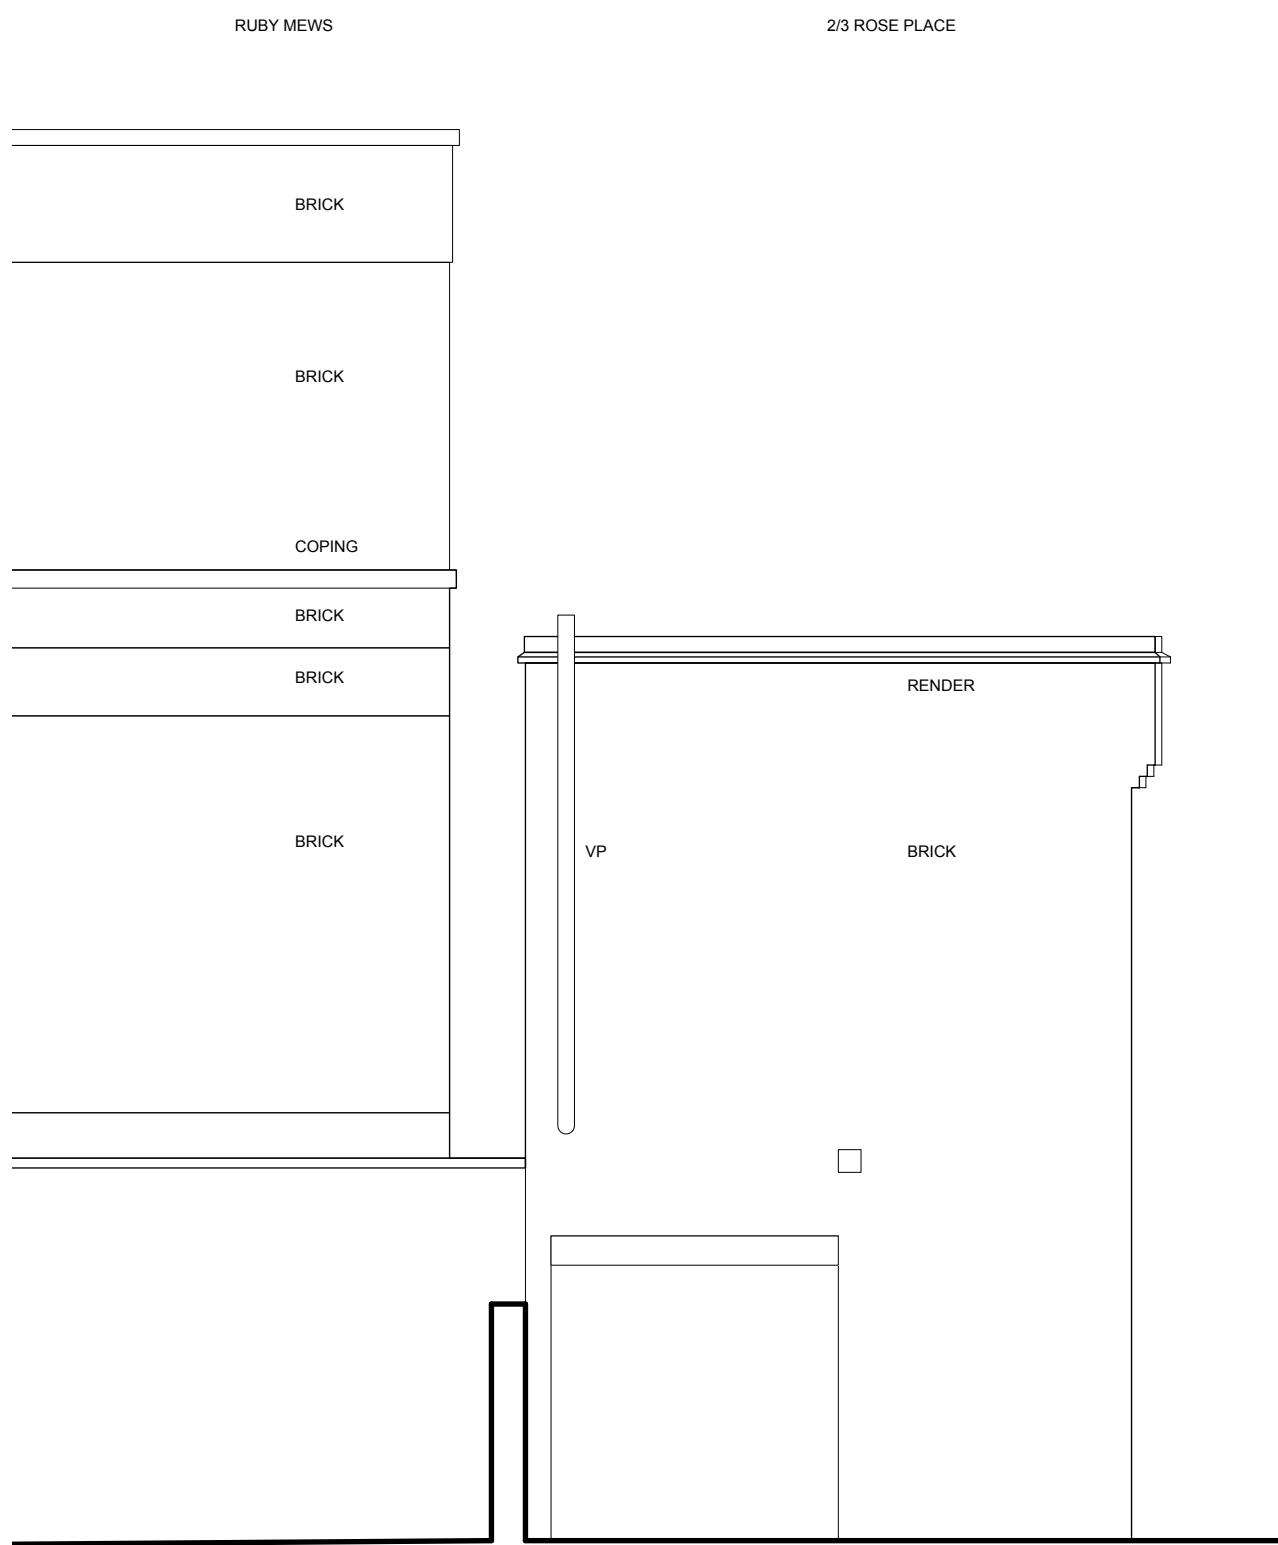

South Elevation
1:50@A1, 1:100@A3

B	28/09/2026	General Update
REVISION	DATE	REVISION NOTE

NOTES
All copyrights retained, all information remains the property of The Architects: London Ltd and may not be reproduced through any medium without written consent. No responsibility is accepted through unauthorised use. All information is subject to statutory consents, easements and survey. Except for planning purposes, do not scale from drawings but use figured dimensions only and verify on site. Please report any discrepancies. Use latest revision.

PROJECT
2nd Floor Extension

ADDRESS
2 Rose Place, London N8 9SU

DRAWING
Existing Section/Elevations

The Architects
020 7923 1559
mail@thearchitects.co.uk
www.thearchitects.co.uk

PROJECT # 227
DWG DATE 28/09/2026

SCALE @ A1/A3 1:50@A1, 1:100@A3
DRAWING NO. ROS_11
REVISION B

