




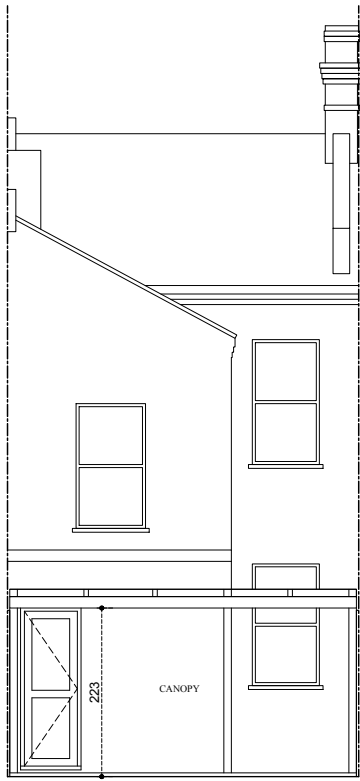


PROPOSED
REAR ELEVATION

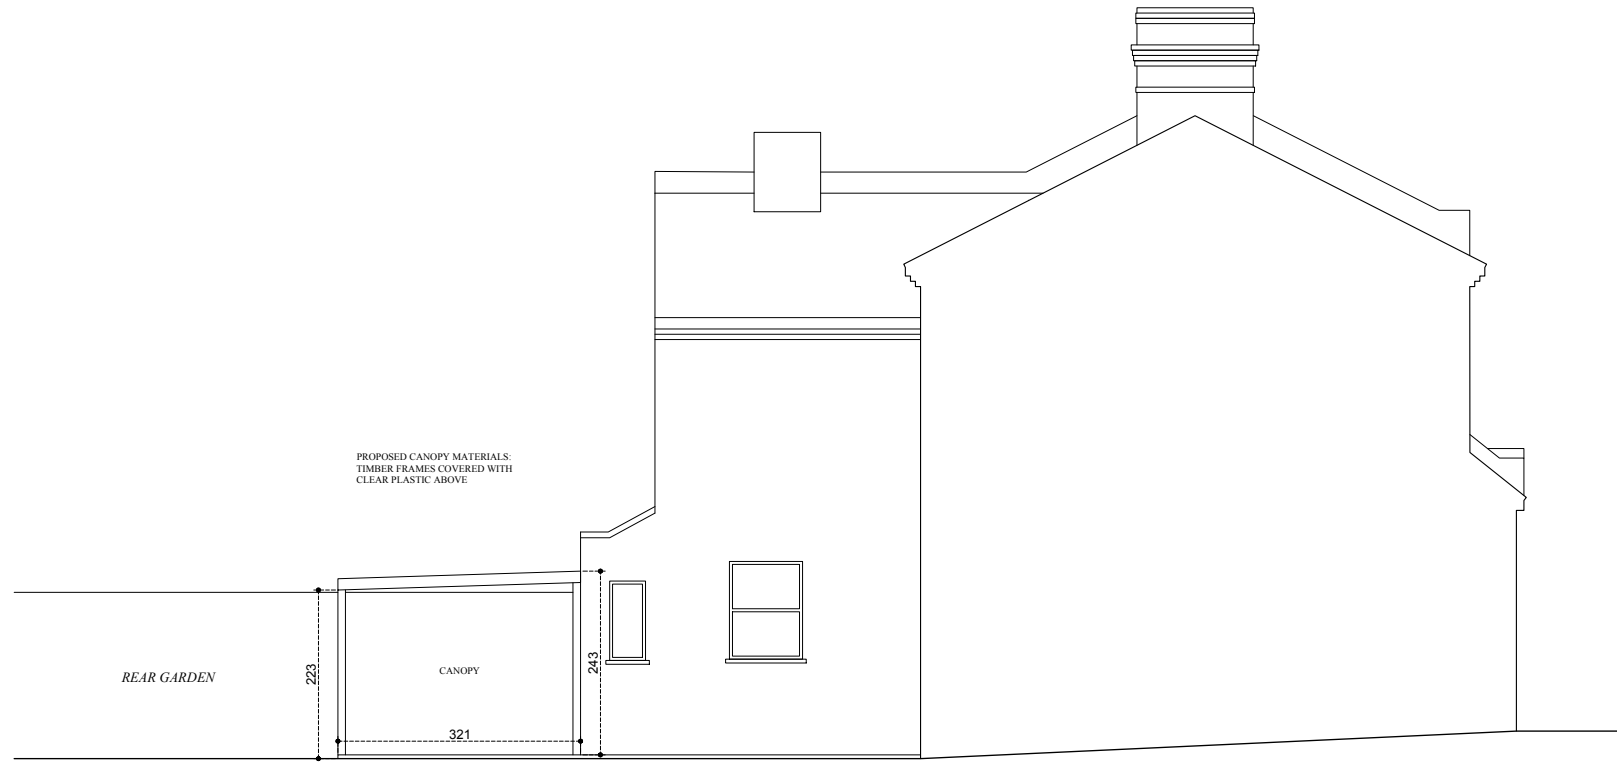


PROPOSED
SIDE ELEVATION

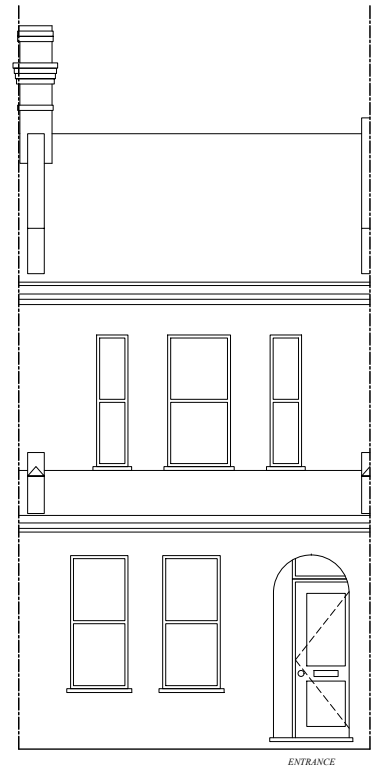


PROPOSED
FRONT ELEVATION

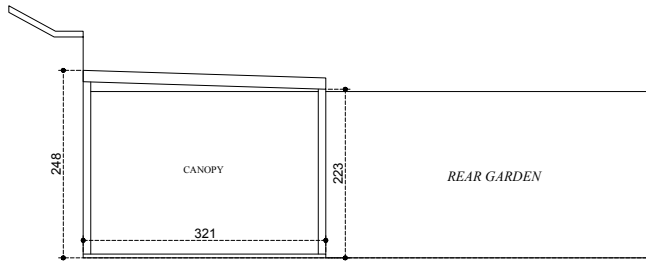


PROPOSED
SIDE ELEVATION

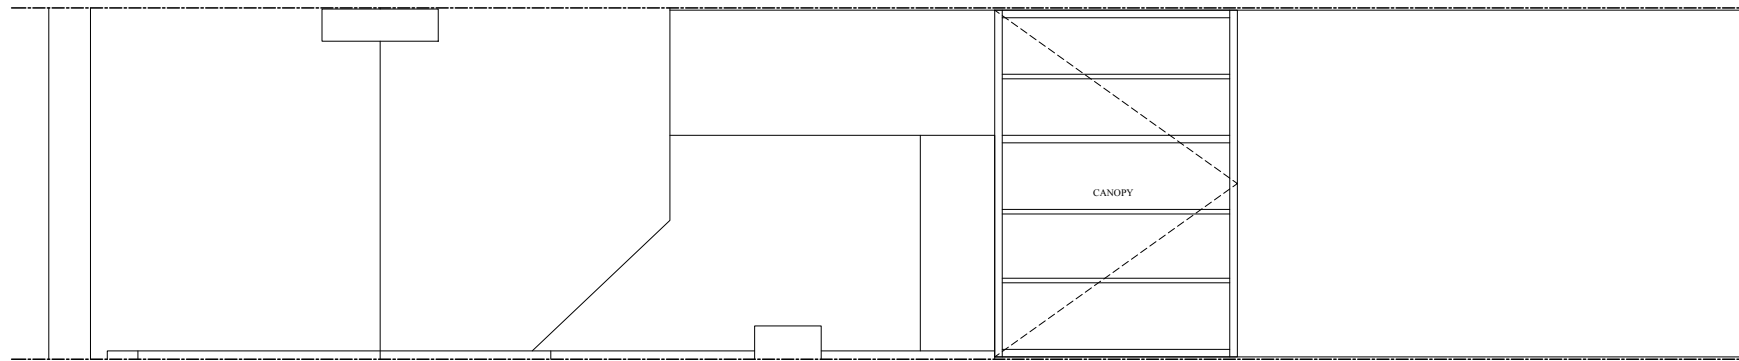

PROPOSED ROOF PLAN

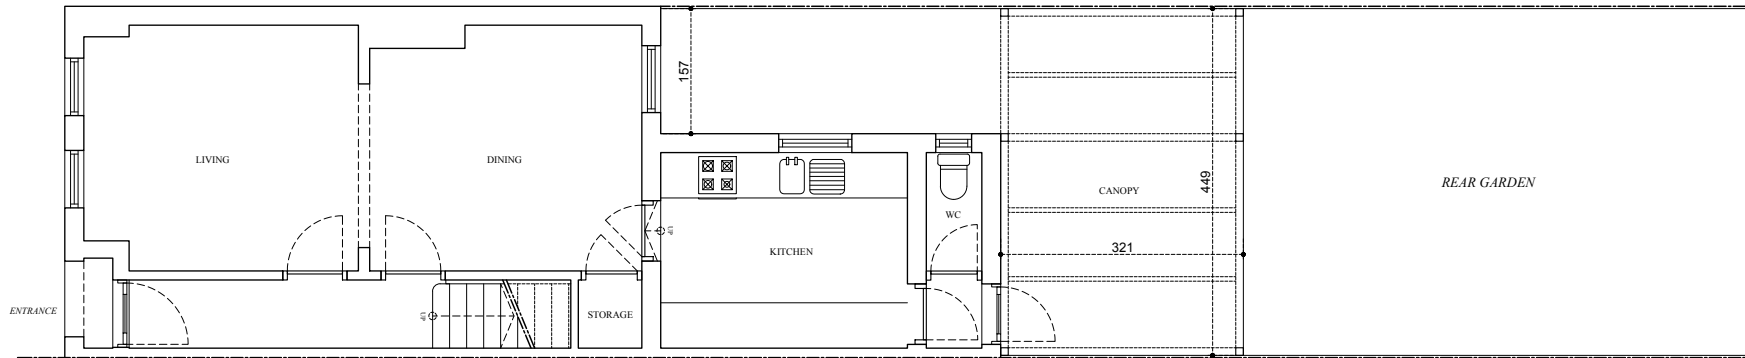

PROPOSED GROUND FLOOR PLAN

 

Notes:

1. All dimensions in millimetres (mm) and levels in metres (m) unless noted otherwise.
2. This drawing to be read in conjunction with all other relevant drawings and specification and the Engineer of the project's details.
3. All work to comply with the relevant British Standards, Codes of Practice and the Building Regulations.
4. Builder/owner must inform the Building Control Officer and the Engineer/Designer immediately of any unforeseen site conditions.
5. Any issues caused as a result of builders/owners not working to the approved drawings and or not following instructions of Building Control Officers, will make them liable for any consequential issues.
6. The appointment of Narch is limited to architectural planning drawings only.

Notes:

Project:

175 Lymington Ave,
Noel Park, London N22 6JL

Drawing Title:

PROPOSED
FLOOR PLANS & ELEVATIONS

Drawing No:

2609-02-02

Revision:

Scale:

1:100 @A3

Date:

September 2026

20 Commerce Road,
London N22 8ED
020 3138 7234

NARCH
DESIGN & BUILD
www.narch.co.uk