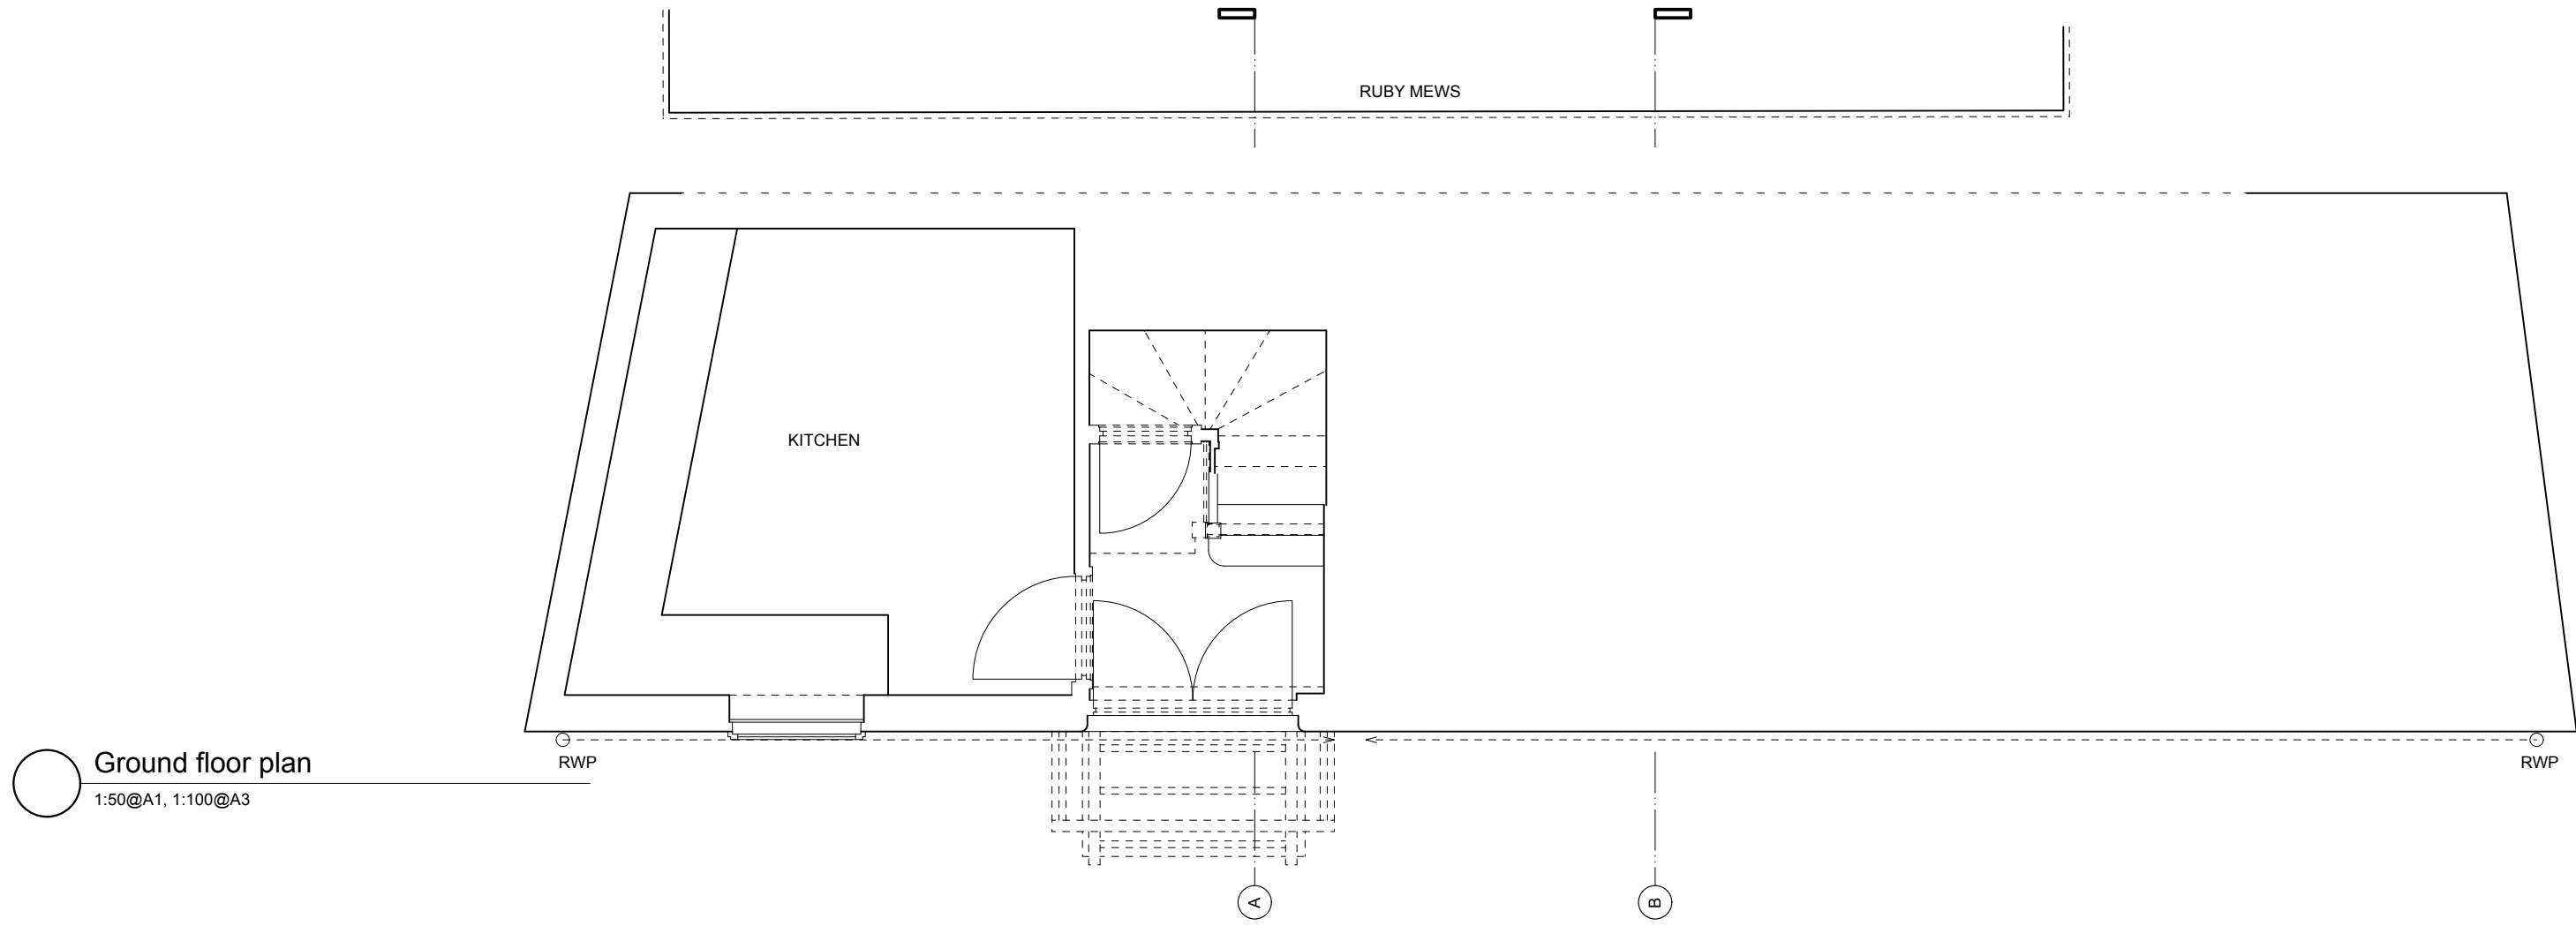
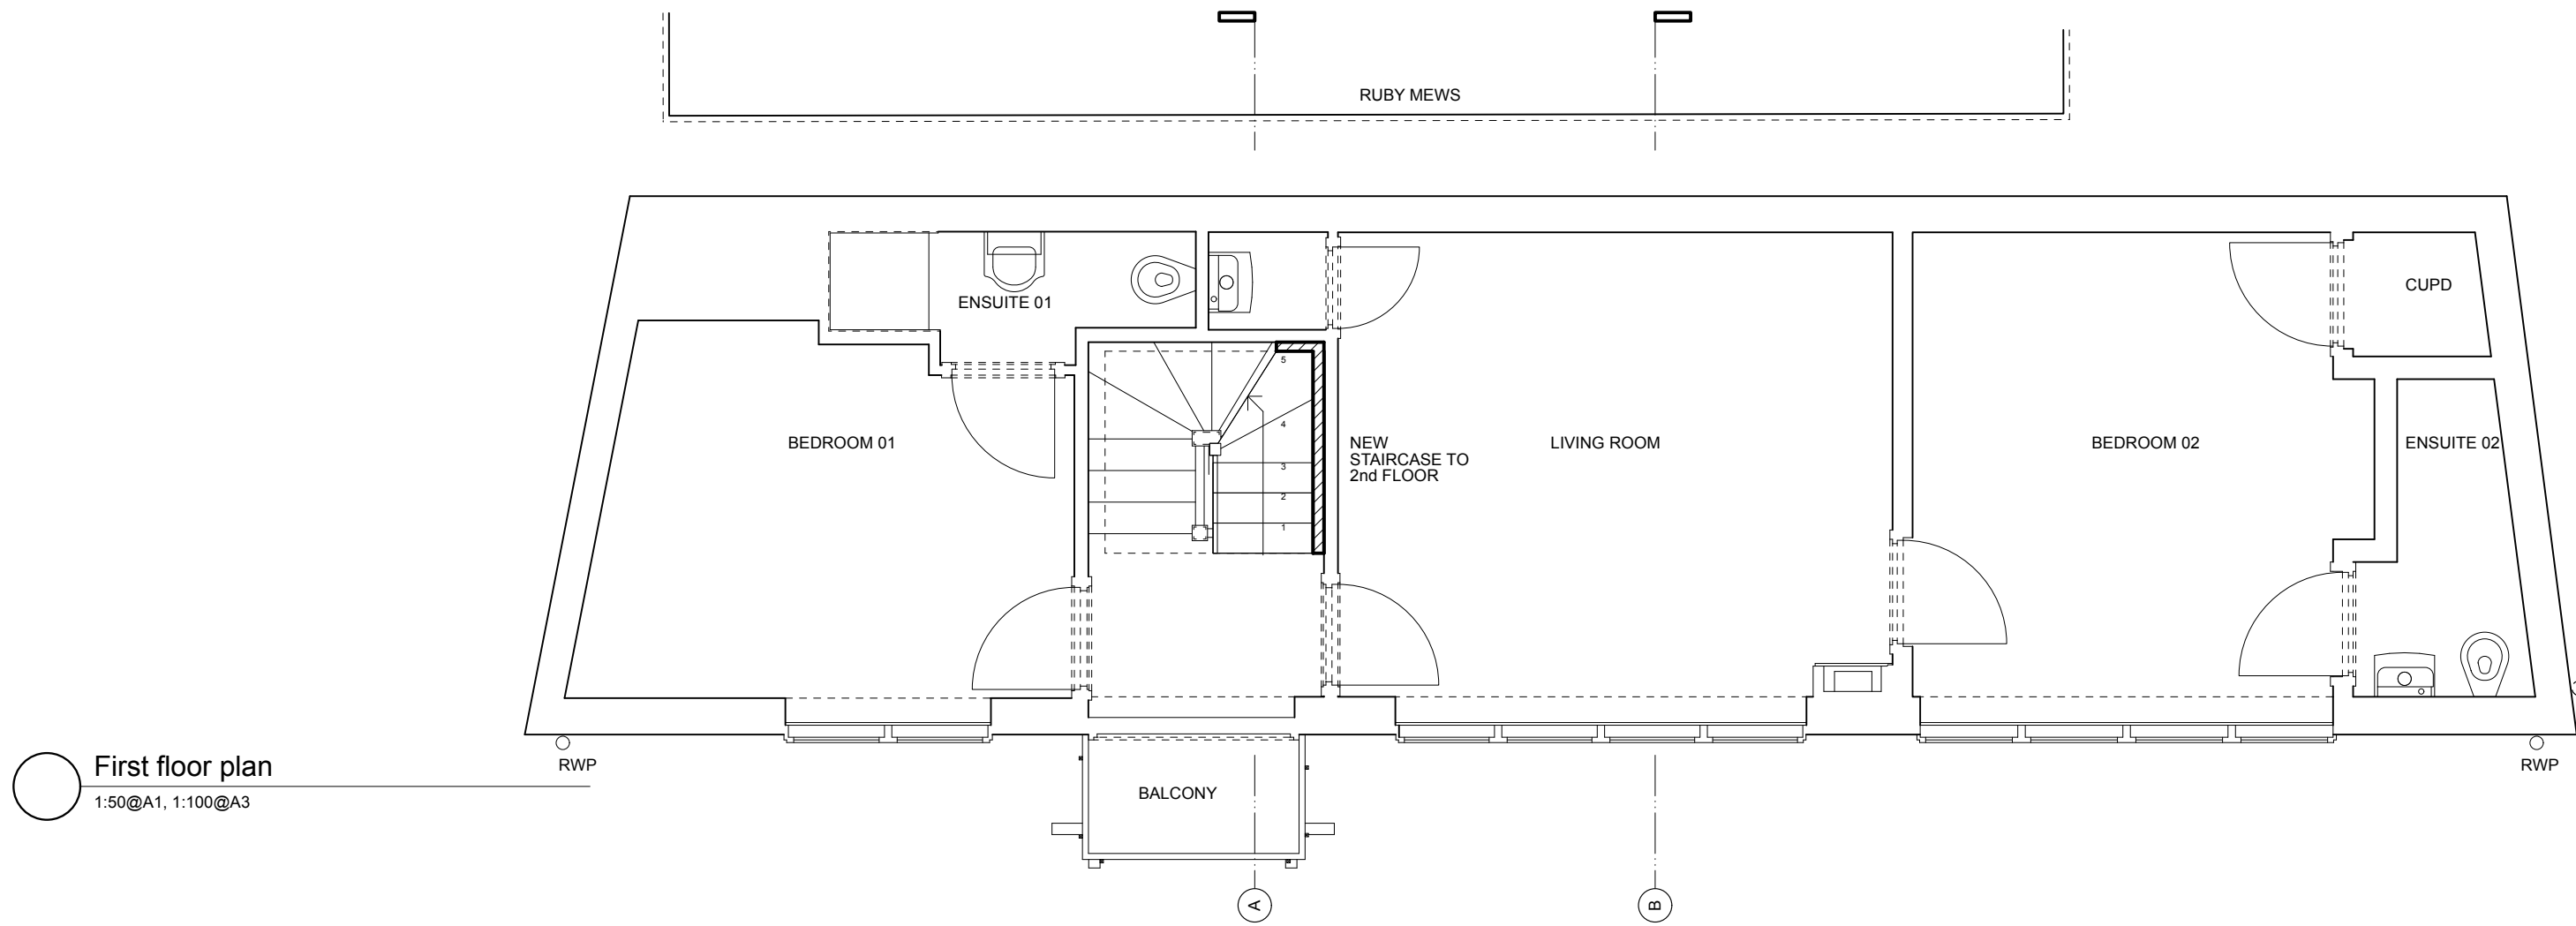
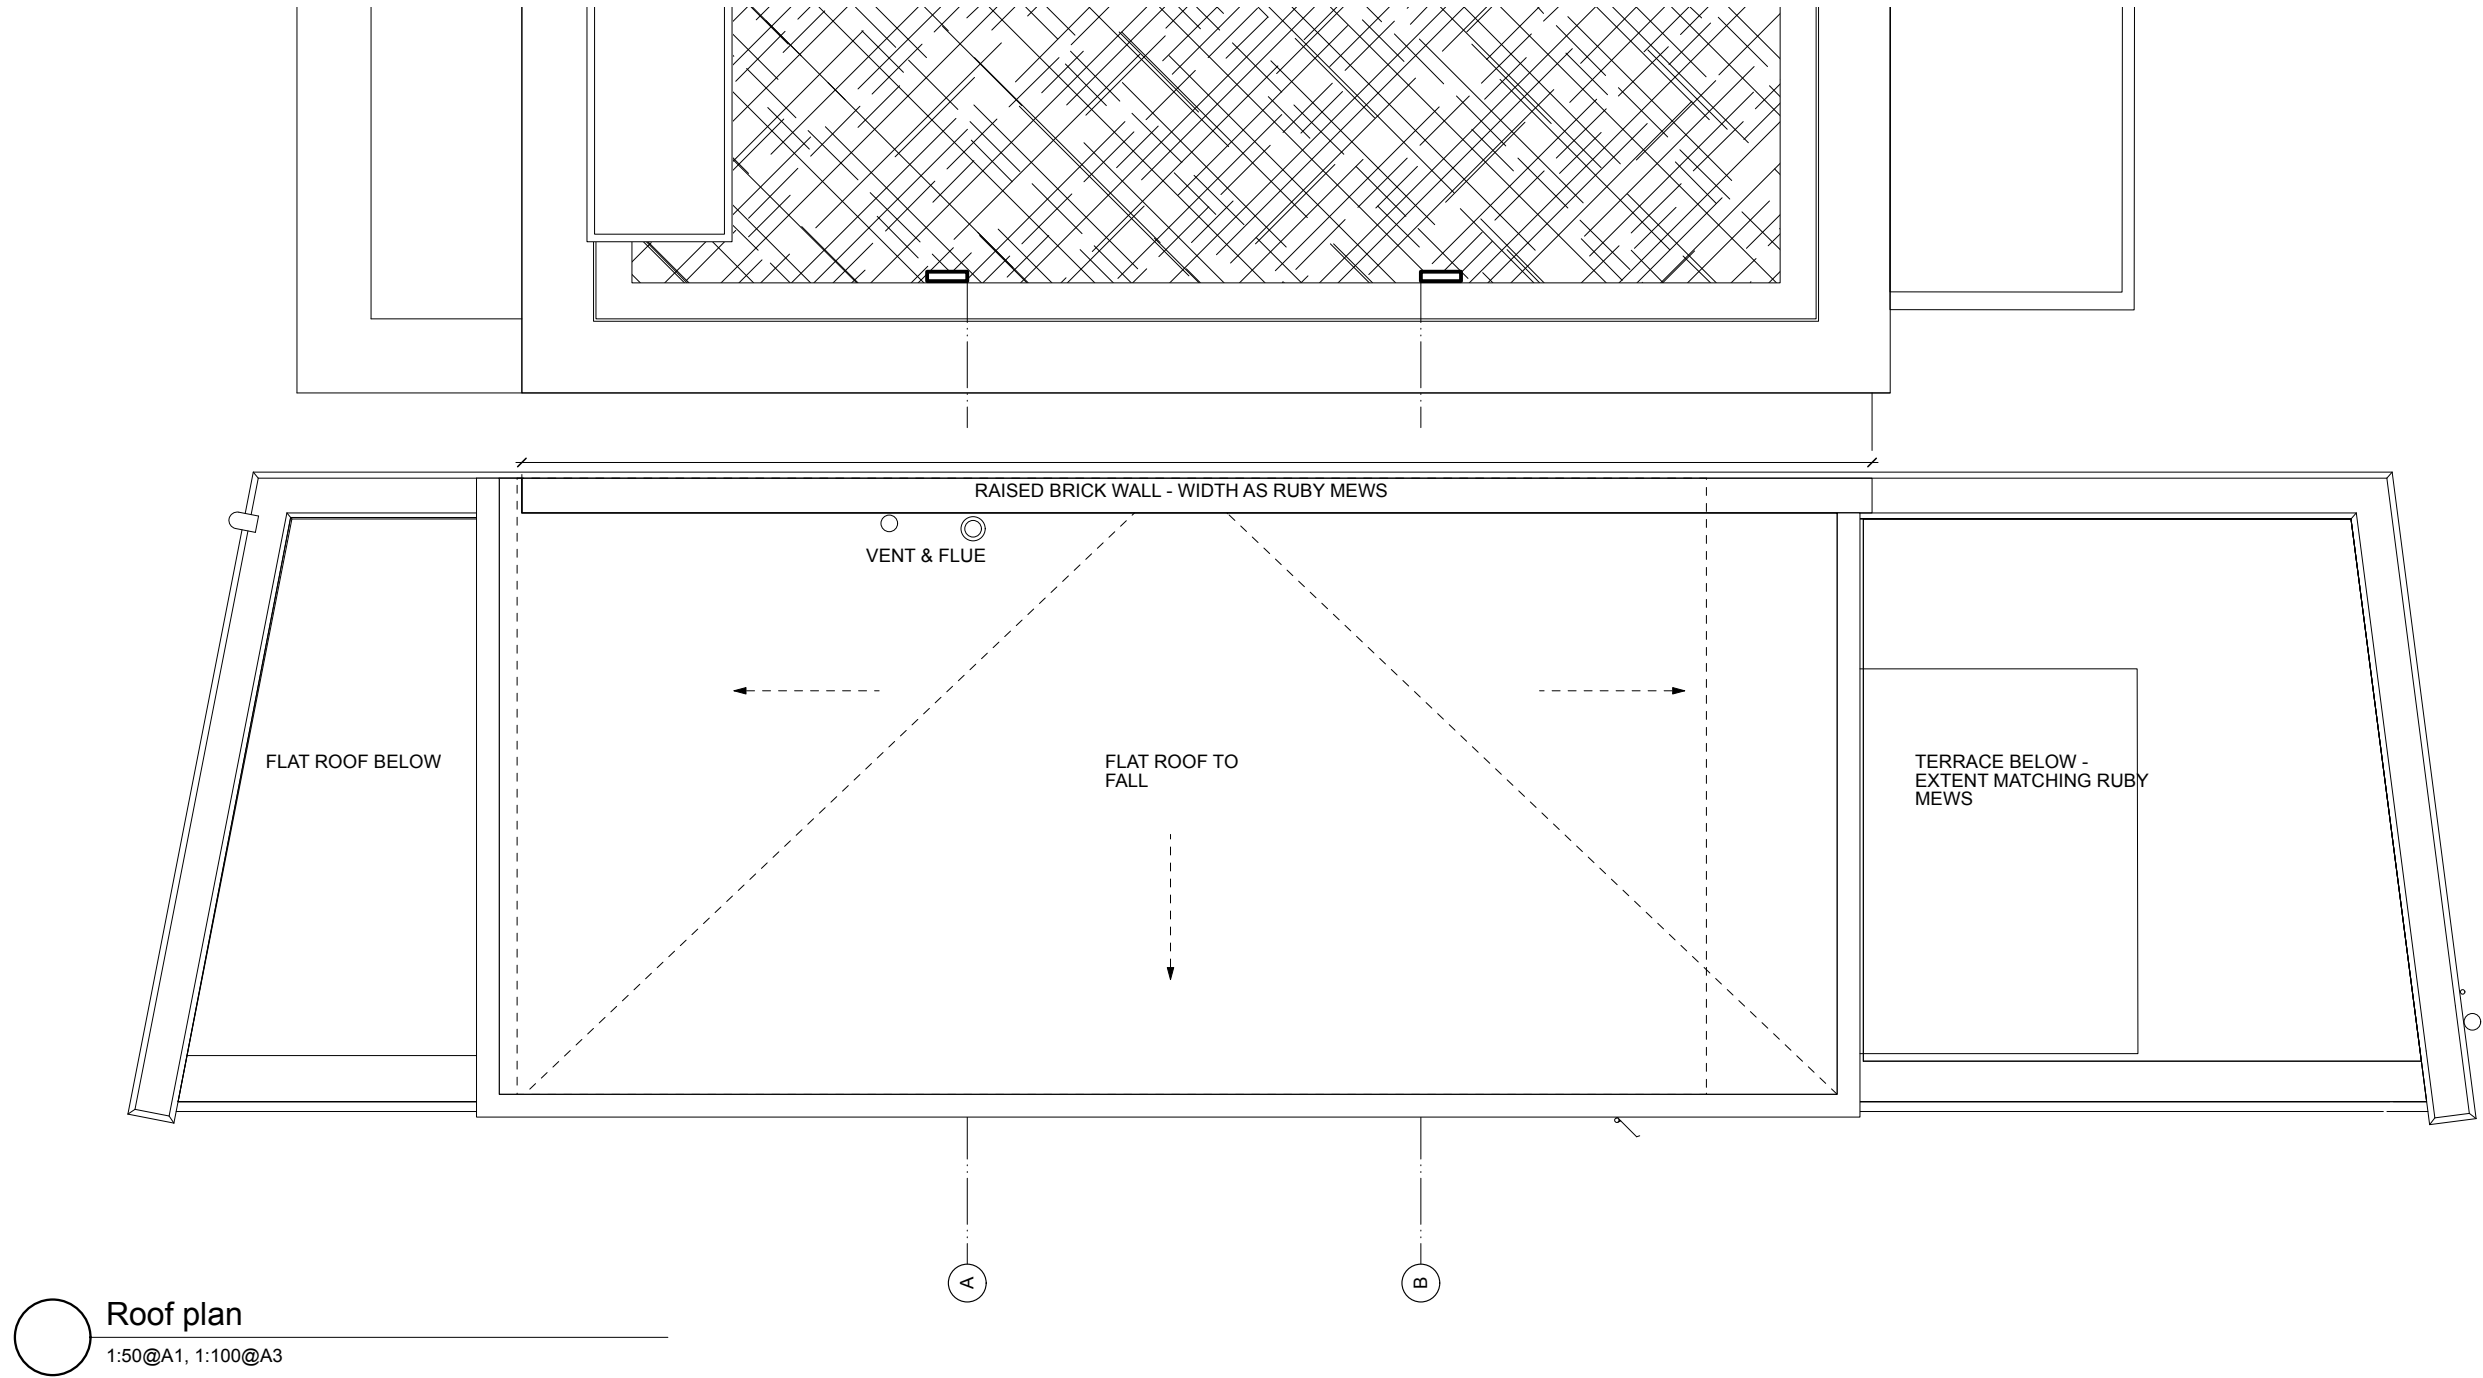
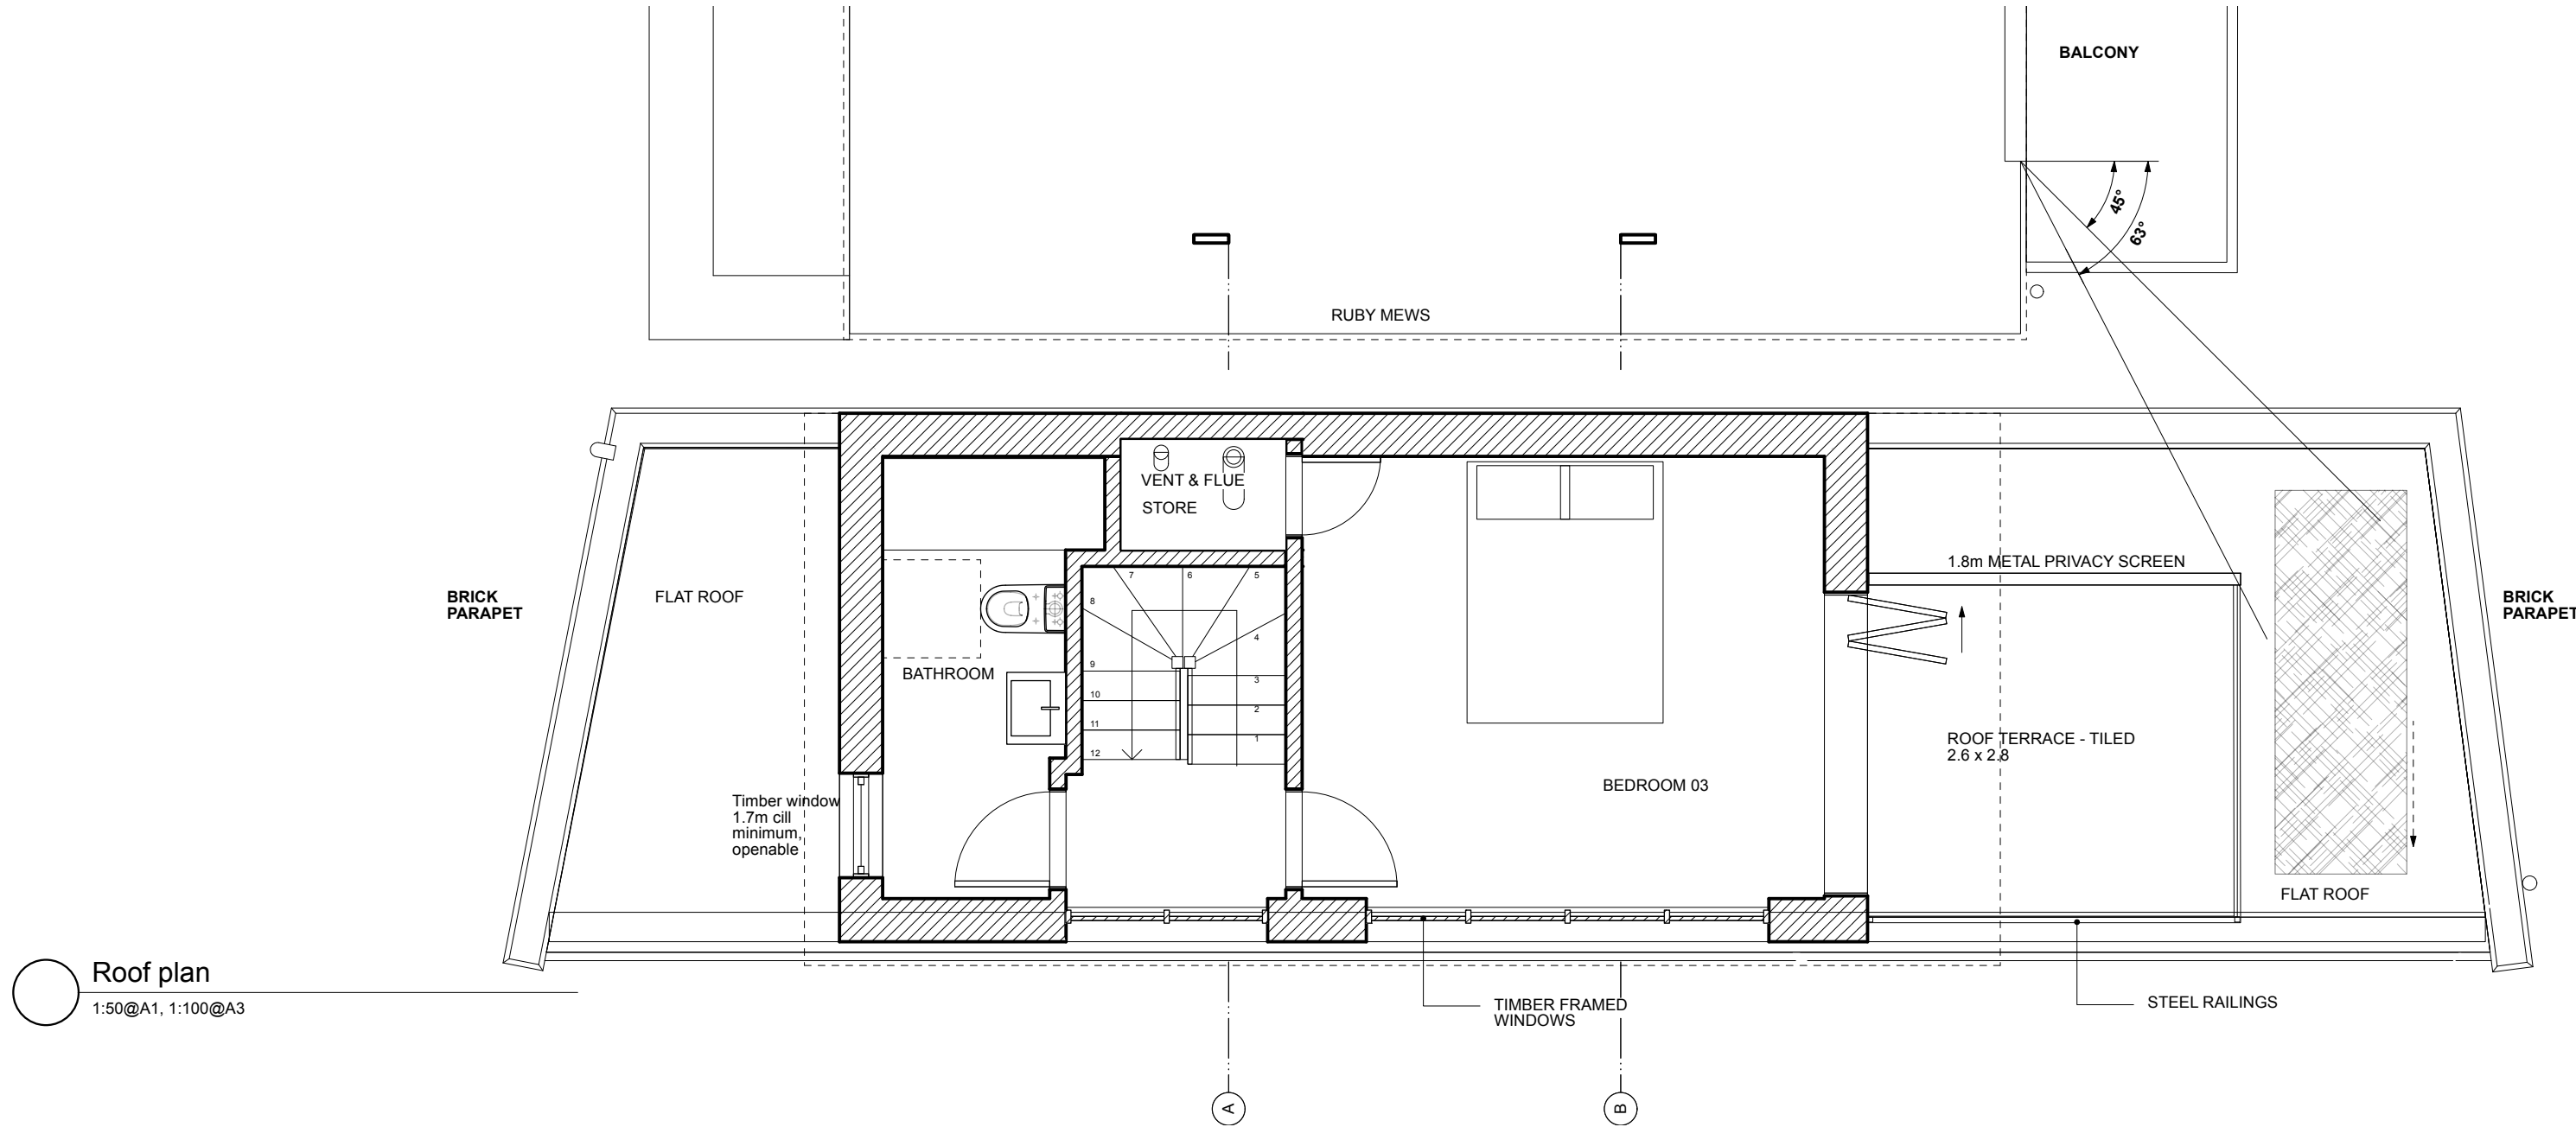


NOTE: BEDROOM 02, ENSUITE 02 AND KITCHEN NOT PART OF DETAILED SURVEY

D	28/08/2026	Planning Application
REVISION	DATE	REVISION NOTE

NOTES

All copyrights retained, all information remains the property of The Architects: London Ltd and may not be reproduced through any medium without written consent. No responsibility is accepted through unauthorised use. All information is subject to statutory consents, easements and survey. Except for planning purposes, do not scale from drawings but use figured dimensions only and verify on site. Please report any discrepancies. Use latest revision.

PROJECT

2nd Floor Extension

ADDRESS

2 Rose Place, London N8 9SU

DRAWING

Proposed Plans

The Architects

020 7923 1559
mail@thearchitects.co.uk
www.thearchitects.co.uk

PROJECT #

227

DWG DATE

12/08/2026

SCALE @ A1/A3

DRAWING NO.

REVISION

1:50/1:100

ROS_20

D



MATERIAL SCHEDULE

Zinc cladding (1):
VMZinc Anthracite


Metalwork & window frames:
RAL 7022

Brick - continuation of existing
brickwork to match




Front Elevation
1:50@A1, 1:100@A3

Draft Section Detail
1:50@A1, 1:100@A3

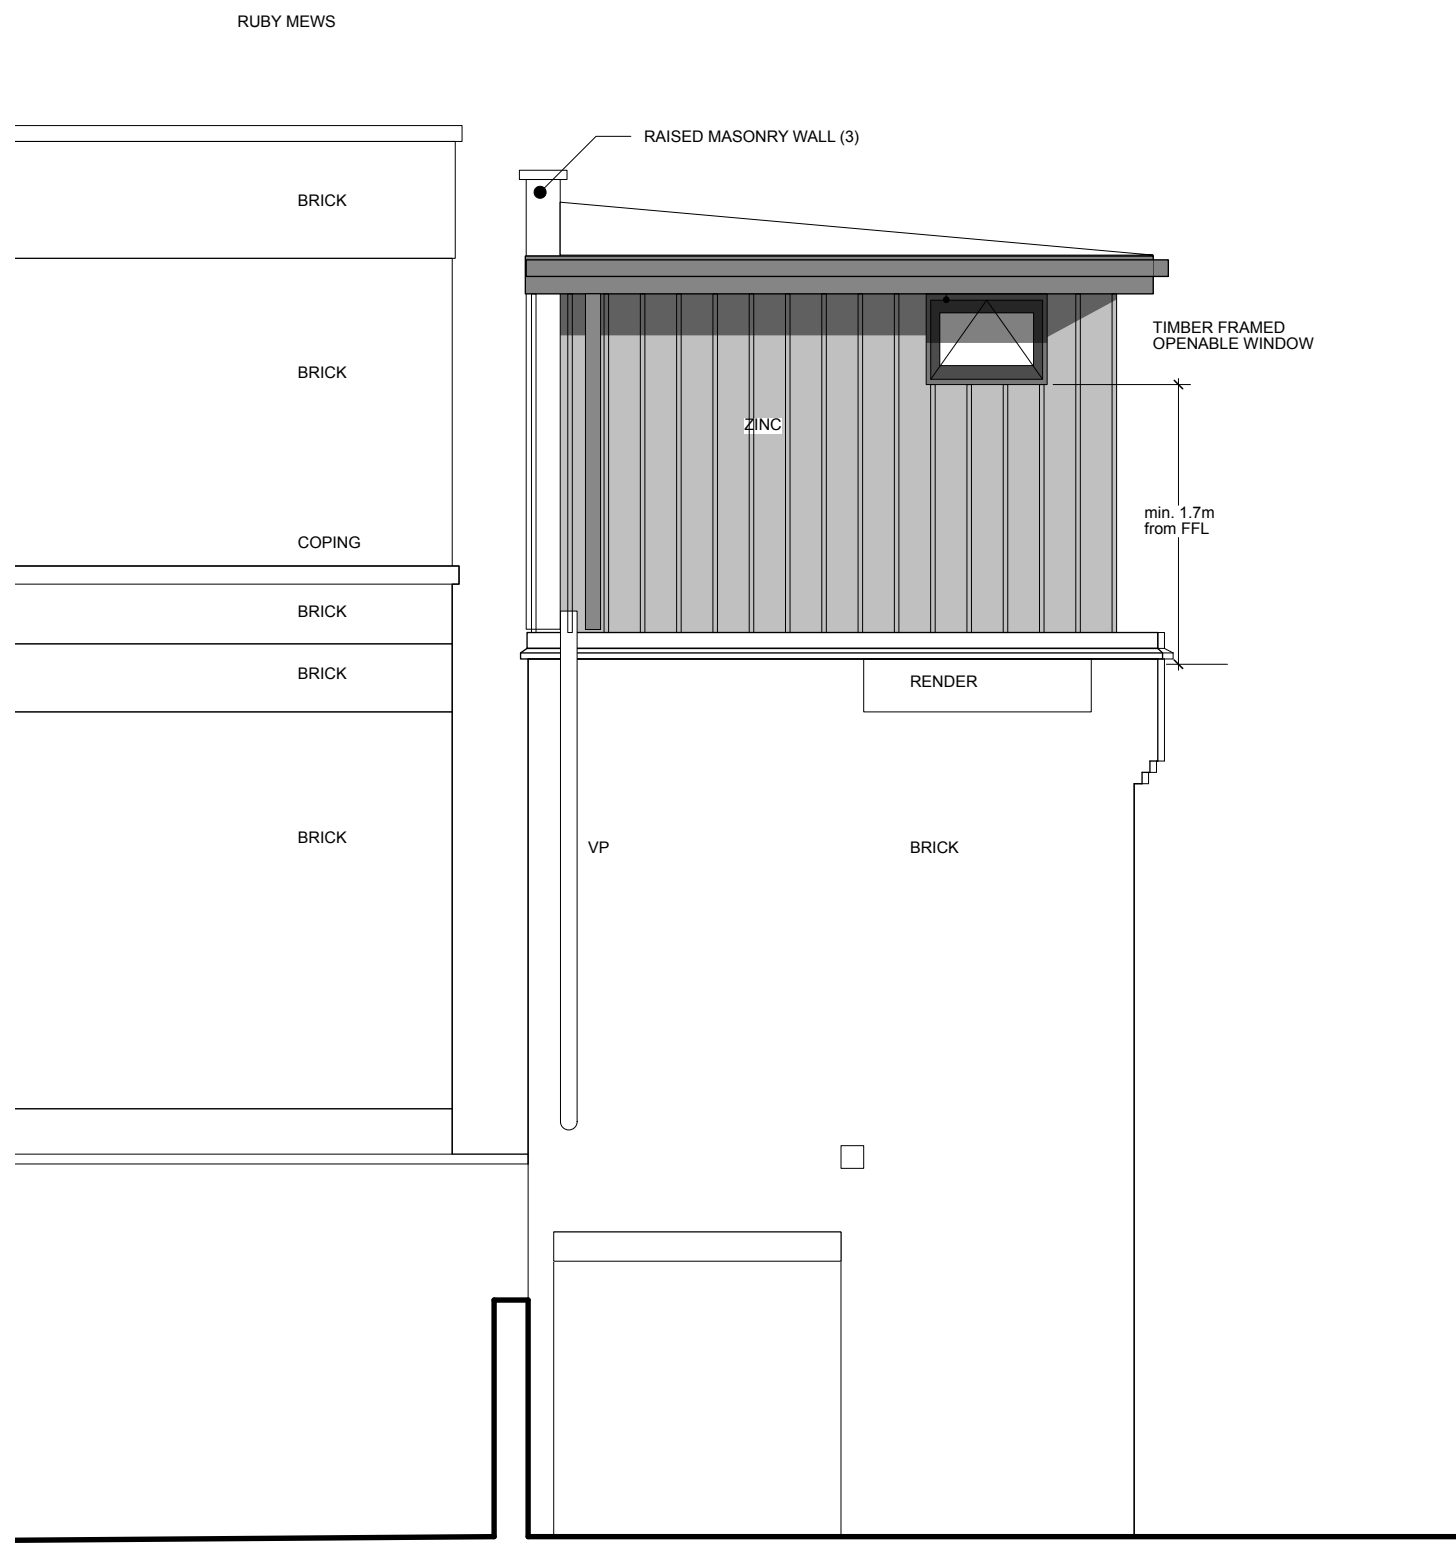

Front Elevation
1:50@A1, 1:100@A3

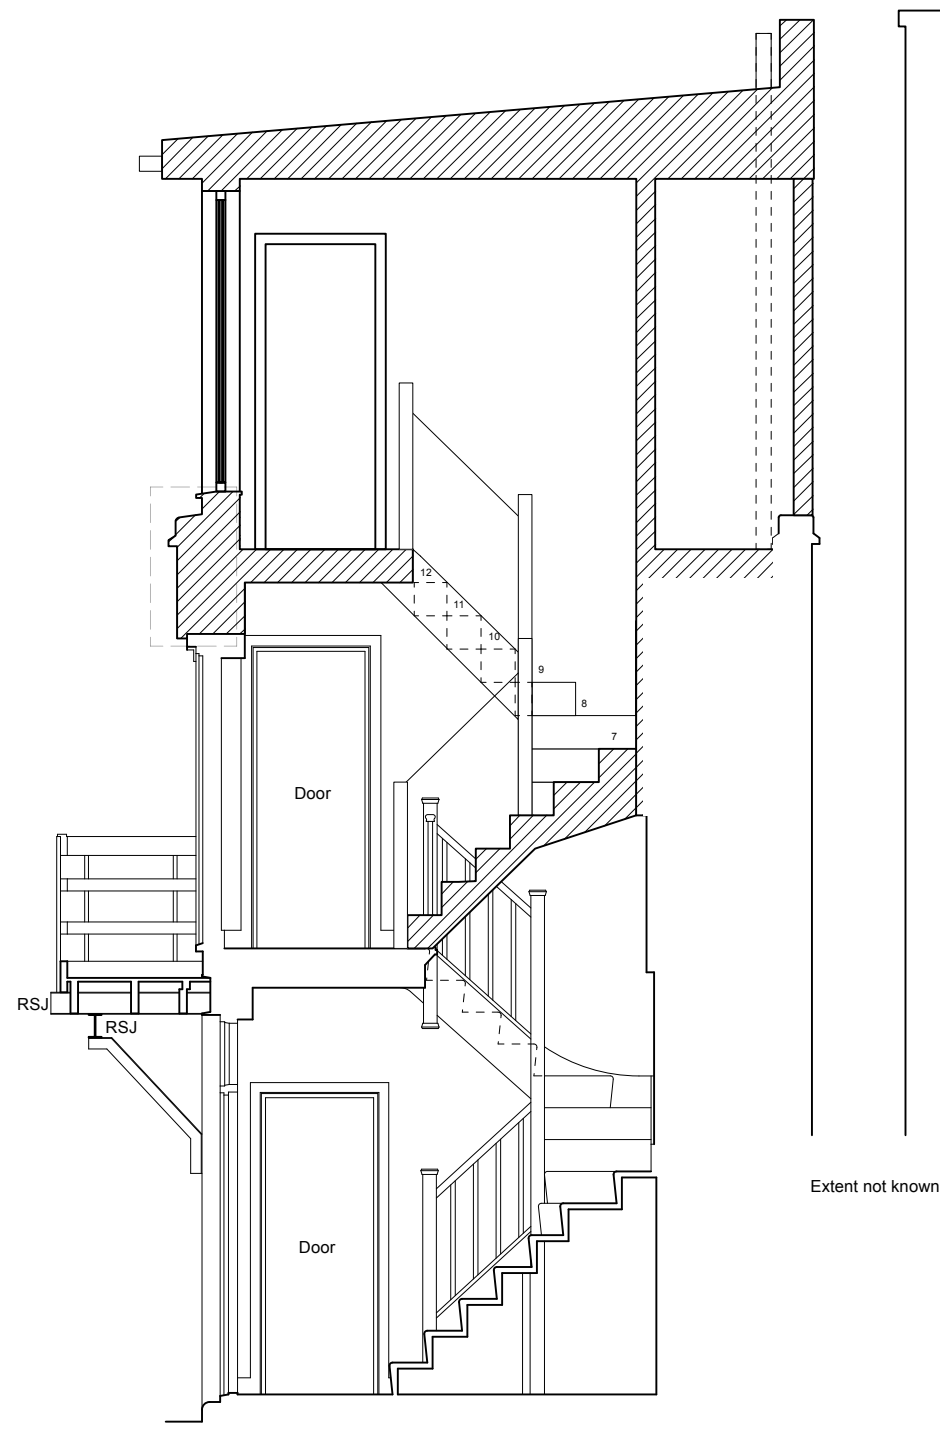

Section A
1:50@A1, 1:100@A3



South Elevation
1:50@A1, 1:100@A3

E	28/09/2026	Planning
REVISION	DATE	REVISION NOTE

NOTES
All copyrights retained, all information remains the property of The Architects: London Ltd and may not be reproduced through any medium without written consent. No responsibility is accepted through unauthorised use. All information is subject to statutory consents, easements and survey. Except for planning purposes, do not scale from drawings but use figured dimensions only and verify on site. Please report any discrepancies. Use latest revision.

PROJECT
2nd Floor Extension

ADDRESS
2 Rose Place, London N8 9SU

DRAWING
Proposed Elevations

The Architects
020 7923 1559
mail@thearchitects.co.uk
www.thearchitects.co.uk

PROJECT #
227


DWG DATE
02/09/2026

SCALE @ A1/A3
1:50/1:100


DRAWING NO.
ROS_21

REVISION
E


0 5 M

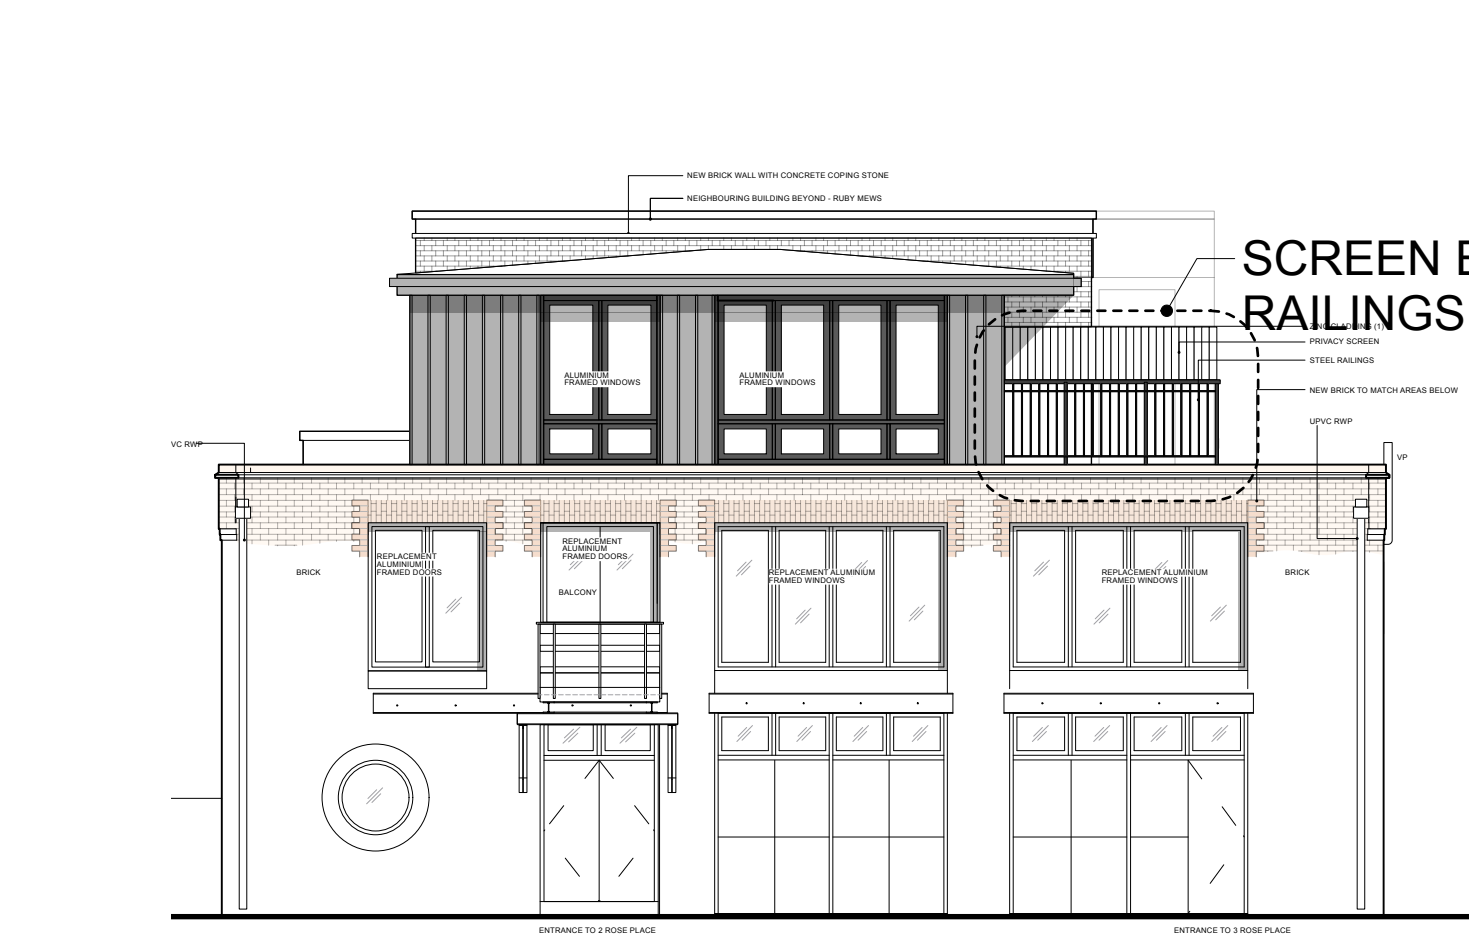


Front Elevation
1:50@A1, 1:100@A3

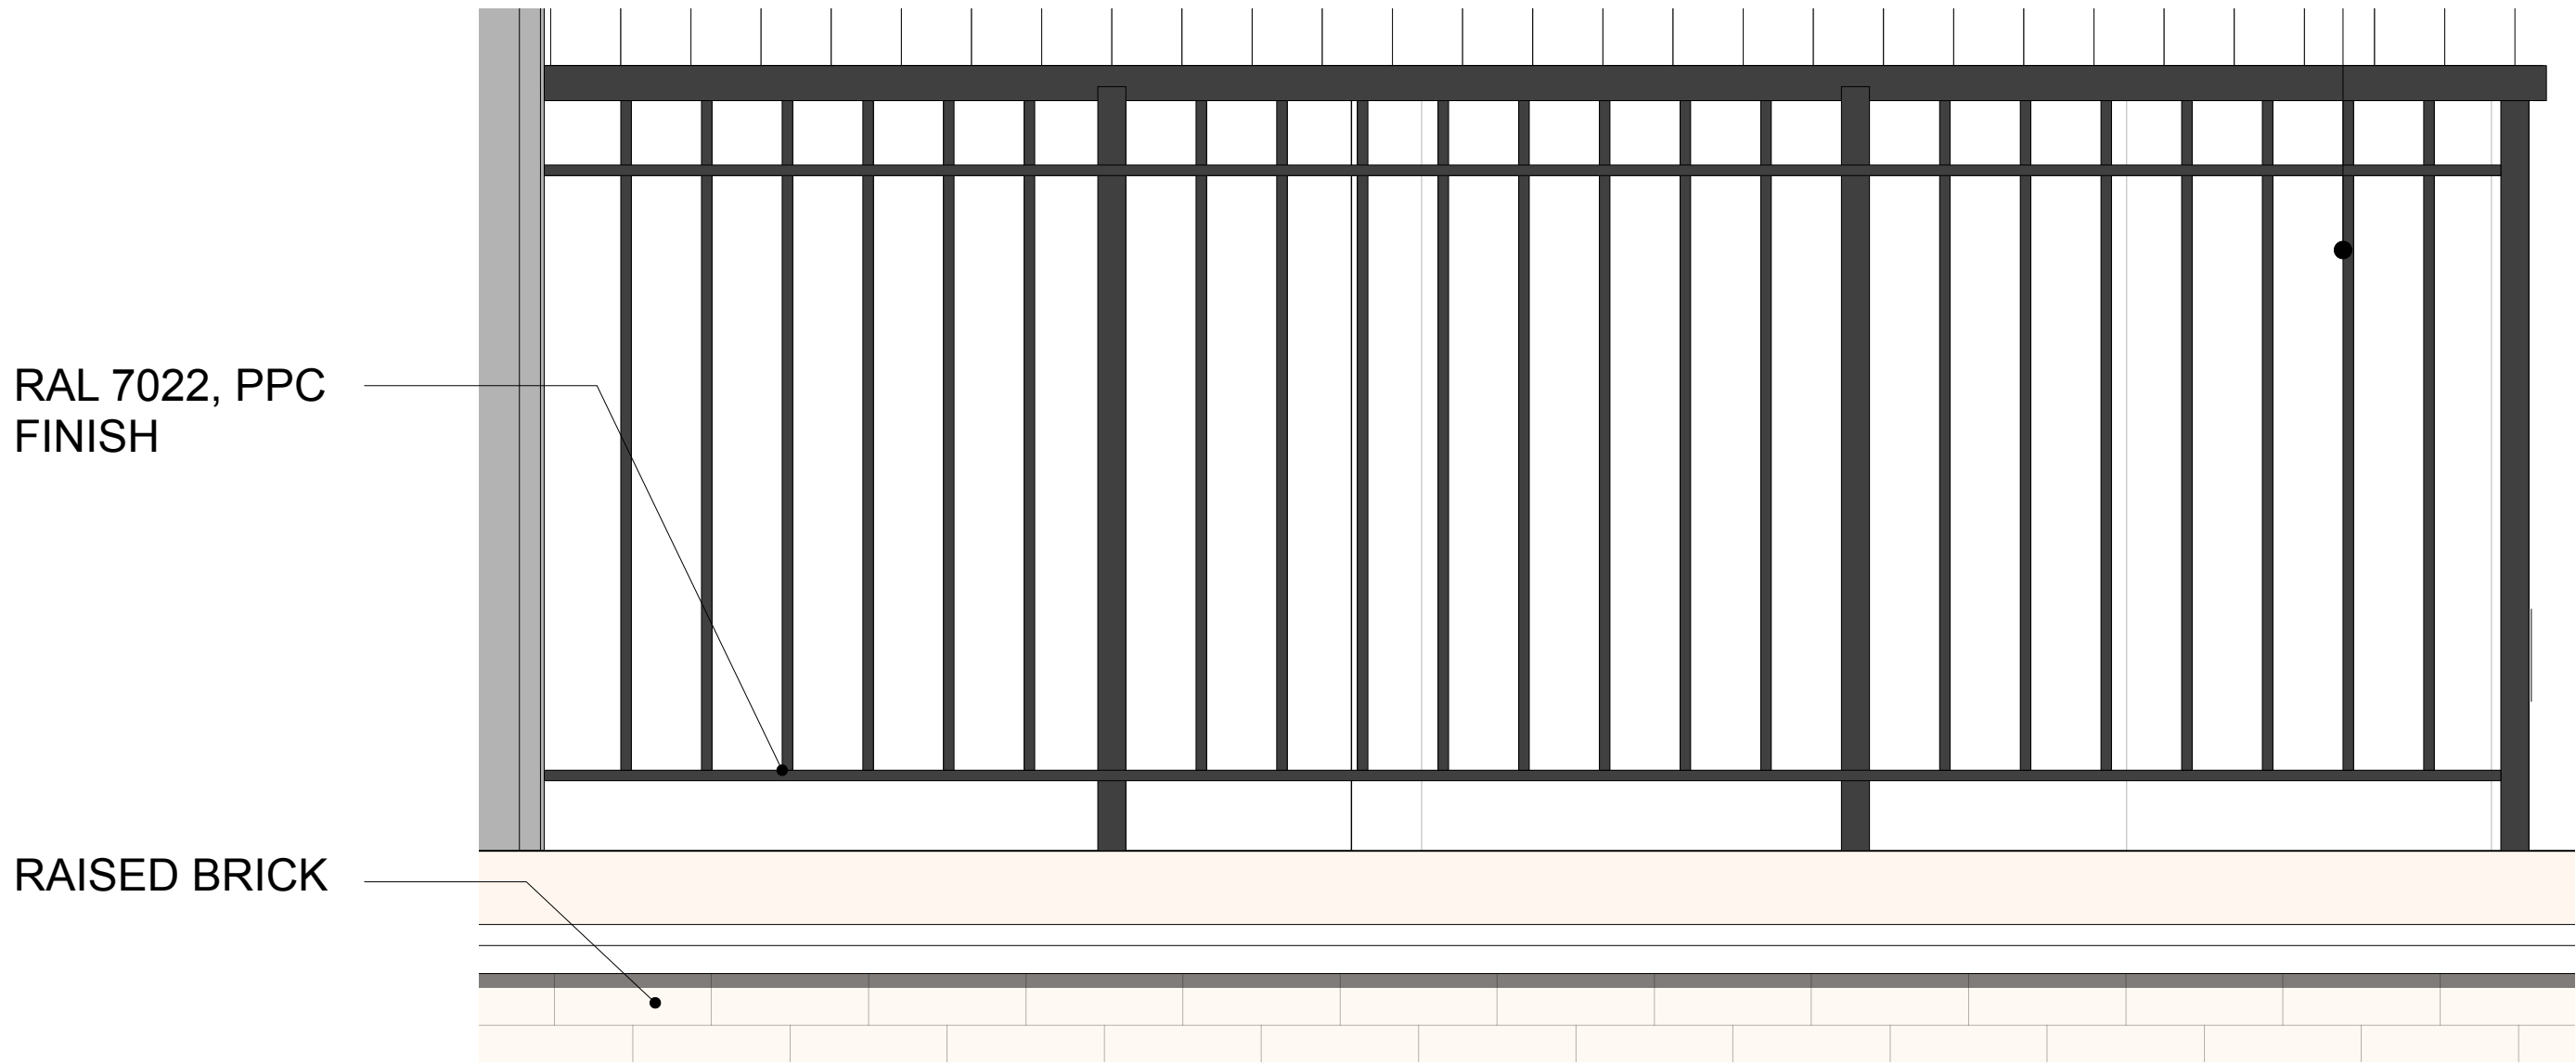


Railings (front)
1:20@A3

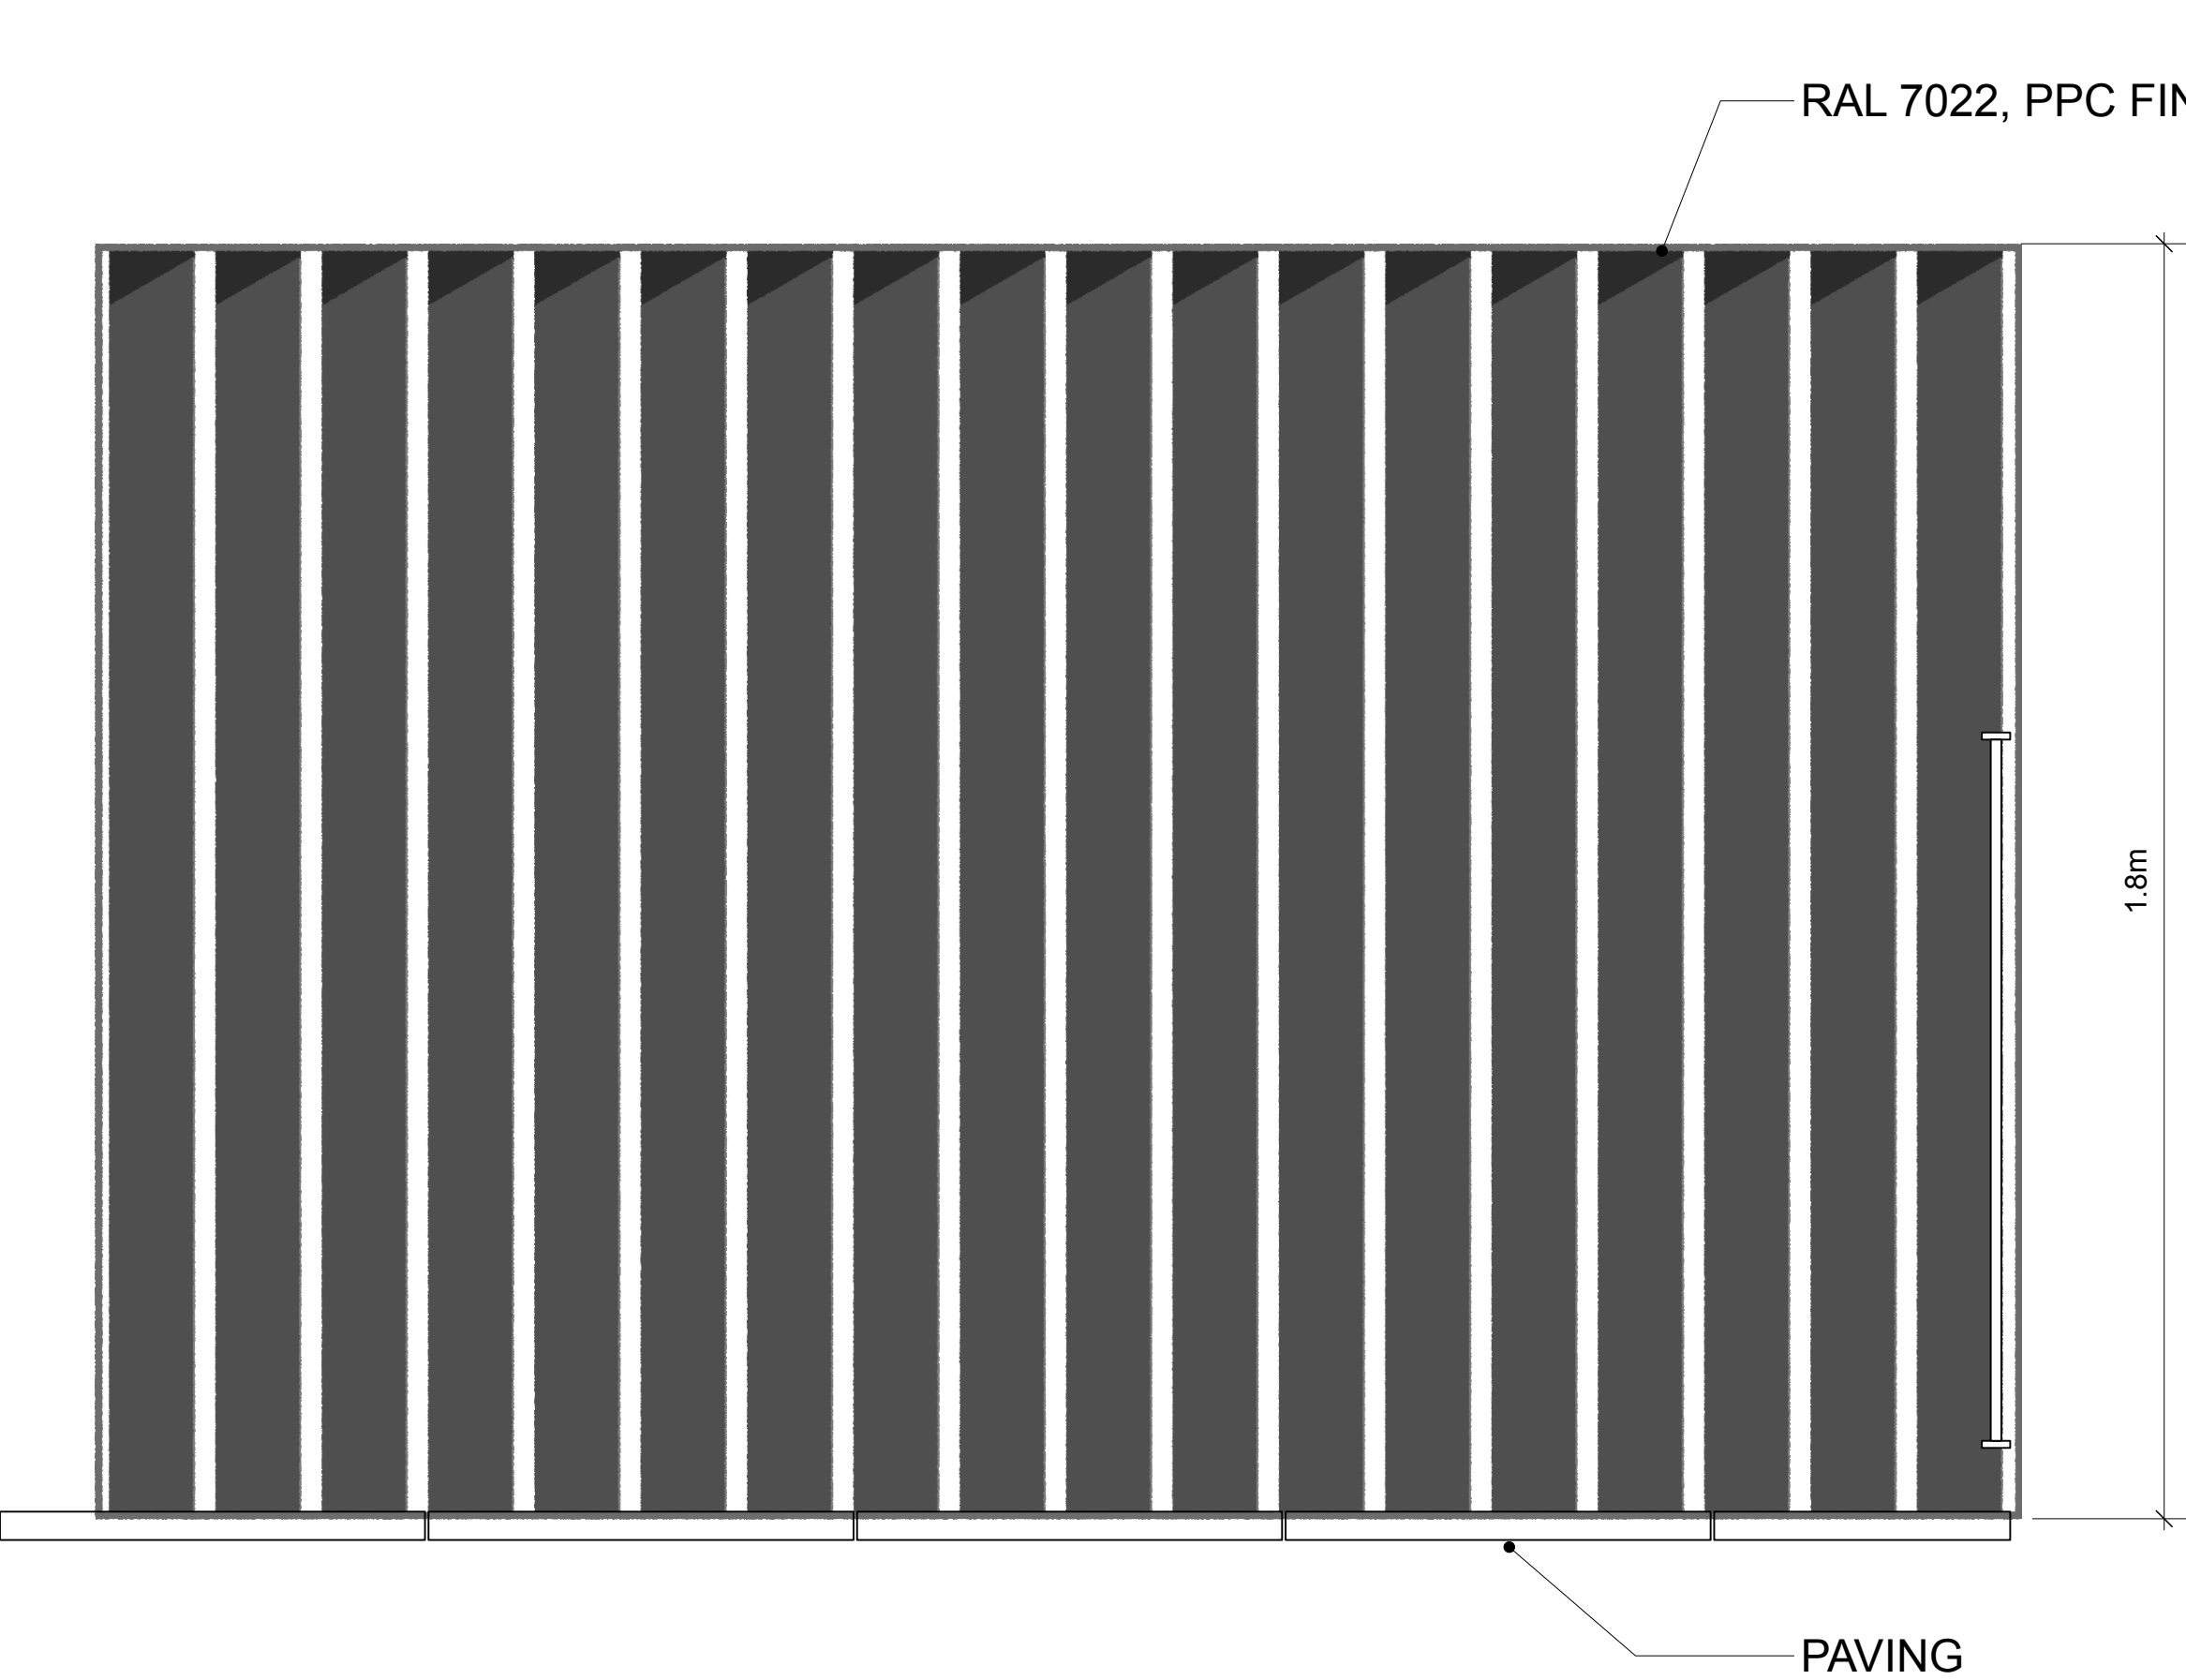


Side elevation
1:20@A3

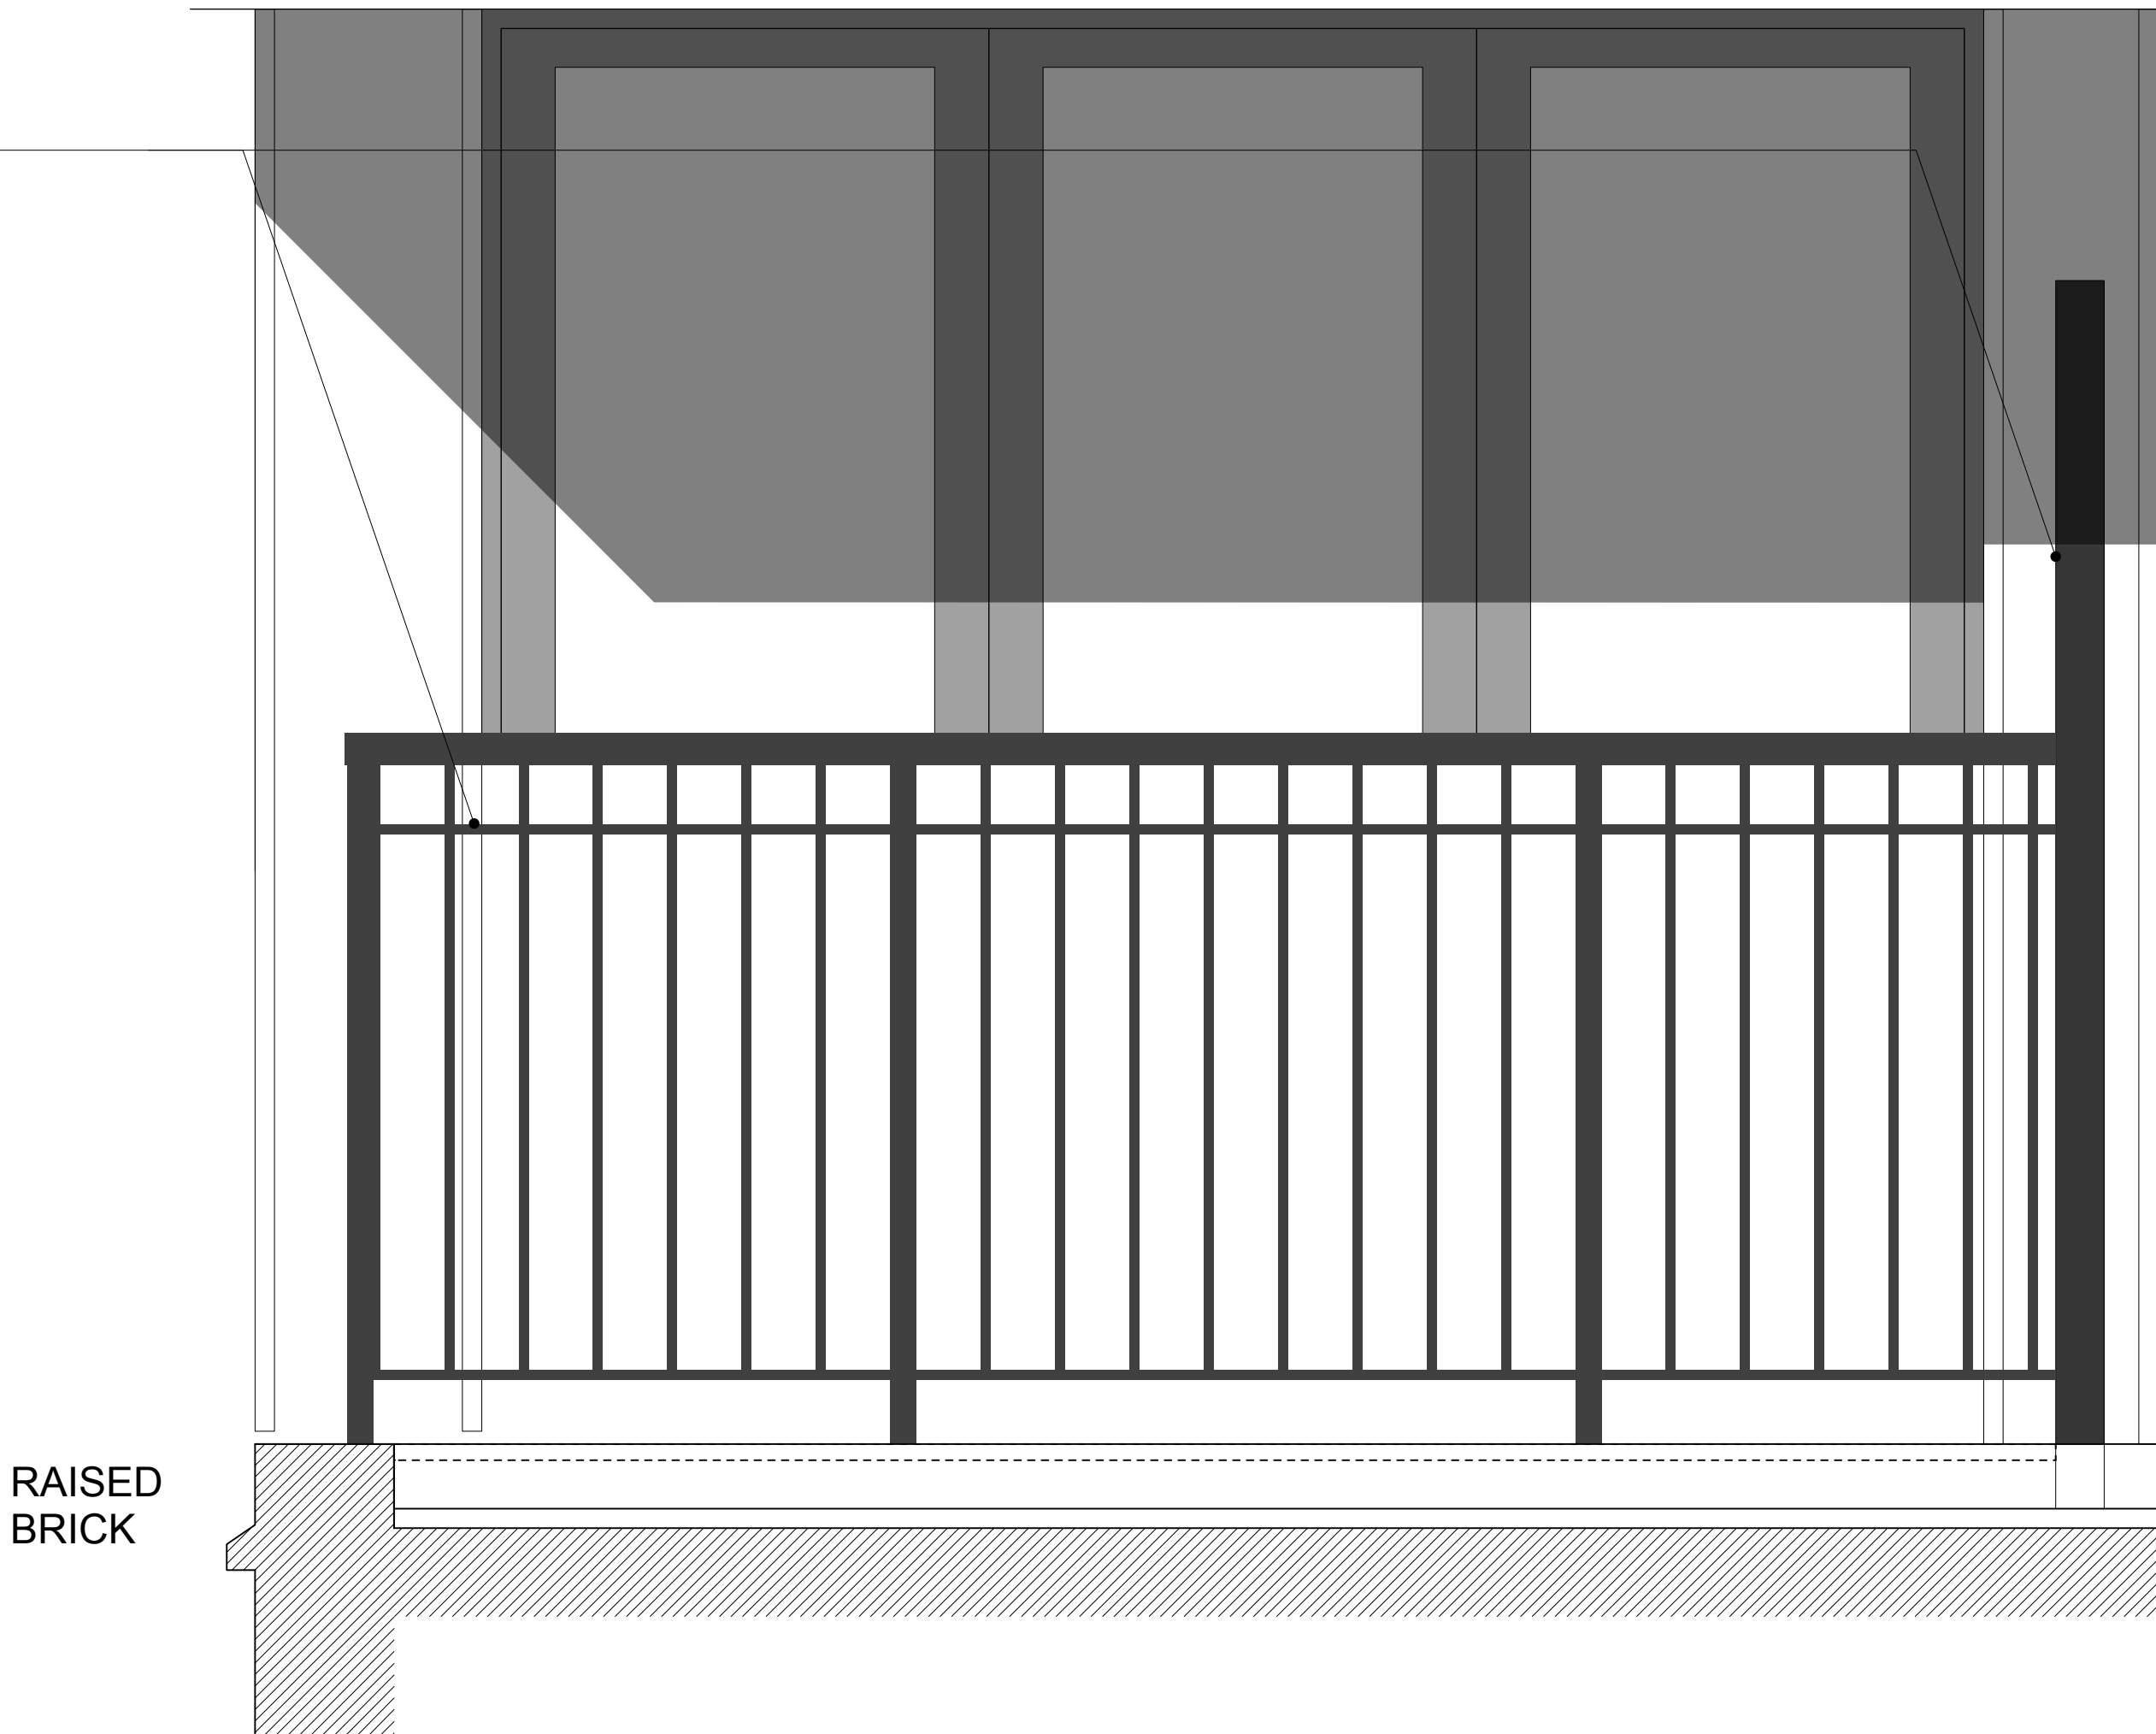

End elevation & railings
1:20@A3

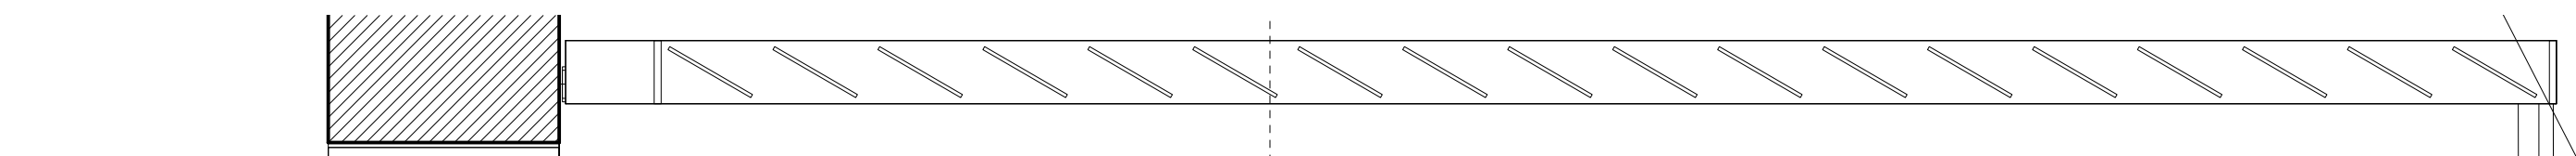

Screen Plan
1:20@A3

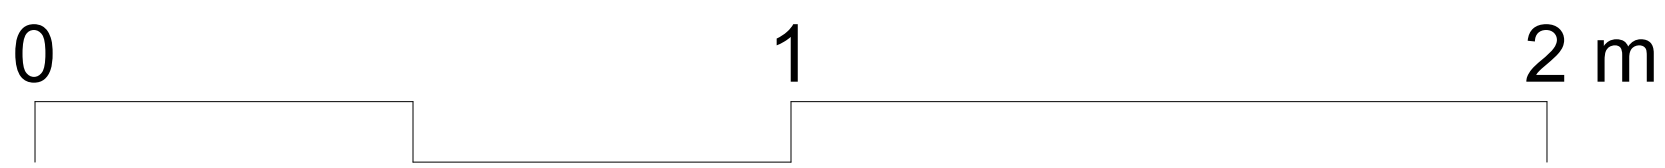

/ - 28/09/2026 for planning		
REVISION	DATE	REVISION NOTE

NOTES
All copyrights retained, all information remains the property of The Architects: London Ltd and may not be reproduced through any medium without written consent. No responsibility is accepted through unauthorised use. All information is subject to statutory consents, easements and survey. Except for planning purposes, do not scale from drawings but use figured dimensions only and verify on site. Please report any discrepancies. Use latest revision.

PROJECT
2nd Floor Extension

ADDRESS
2 Rose Place, London N8 9SU

DRAWING
Proposed Screen

The Architects
020 7923 1559
mail@thearchitects.co.uk
www.thearchitects.co.uk

PROJECT # 227

DWG DATE 02/09/2026

SCALE @ A1/A3 DRAWING NO. REVISION

1:20@A3 ROS_22 / -