


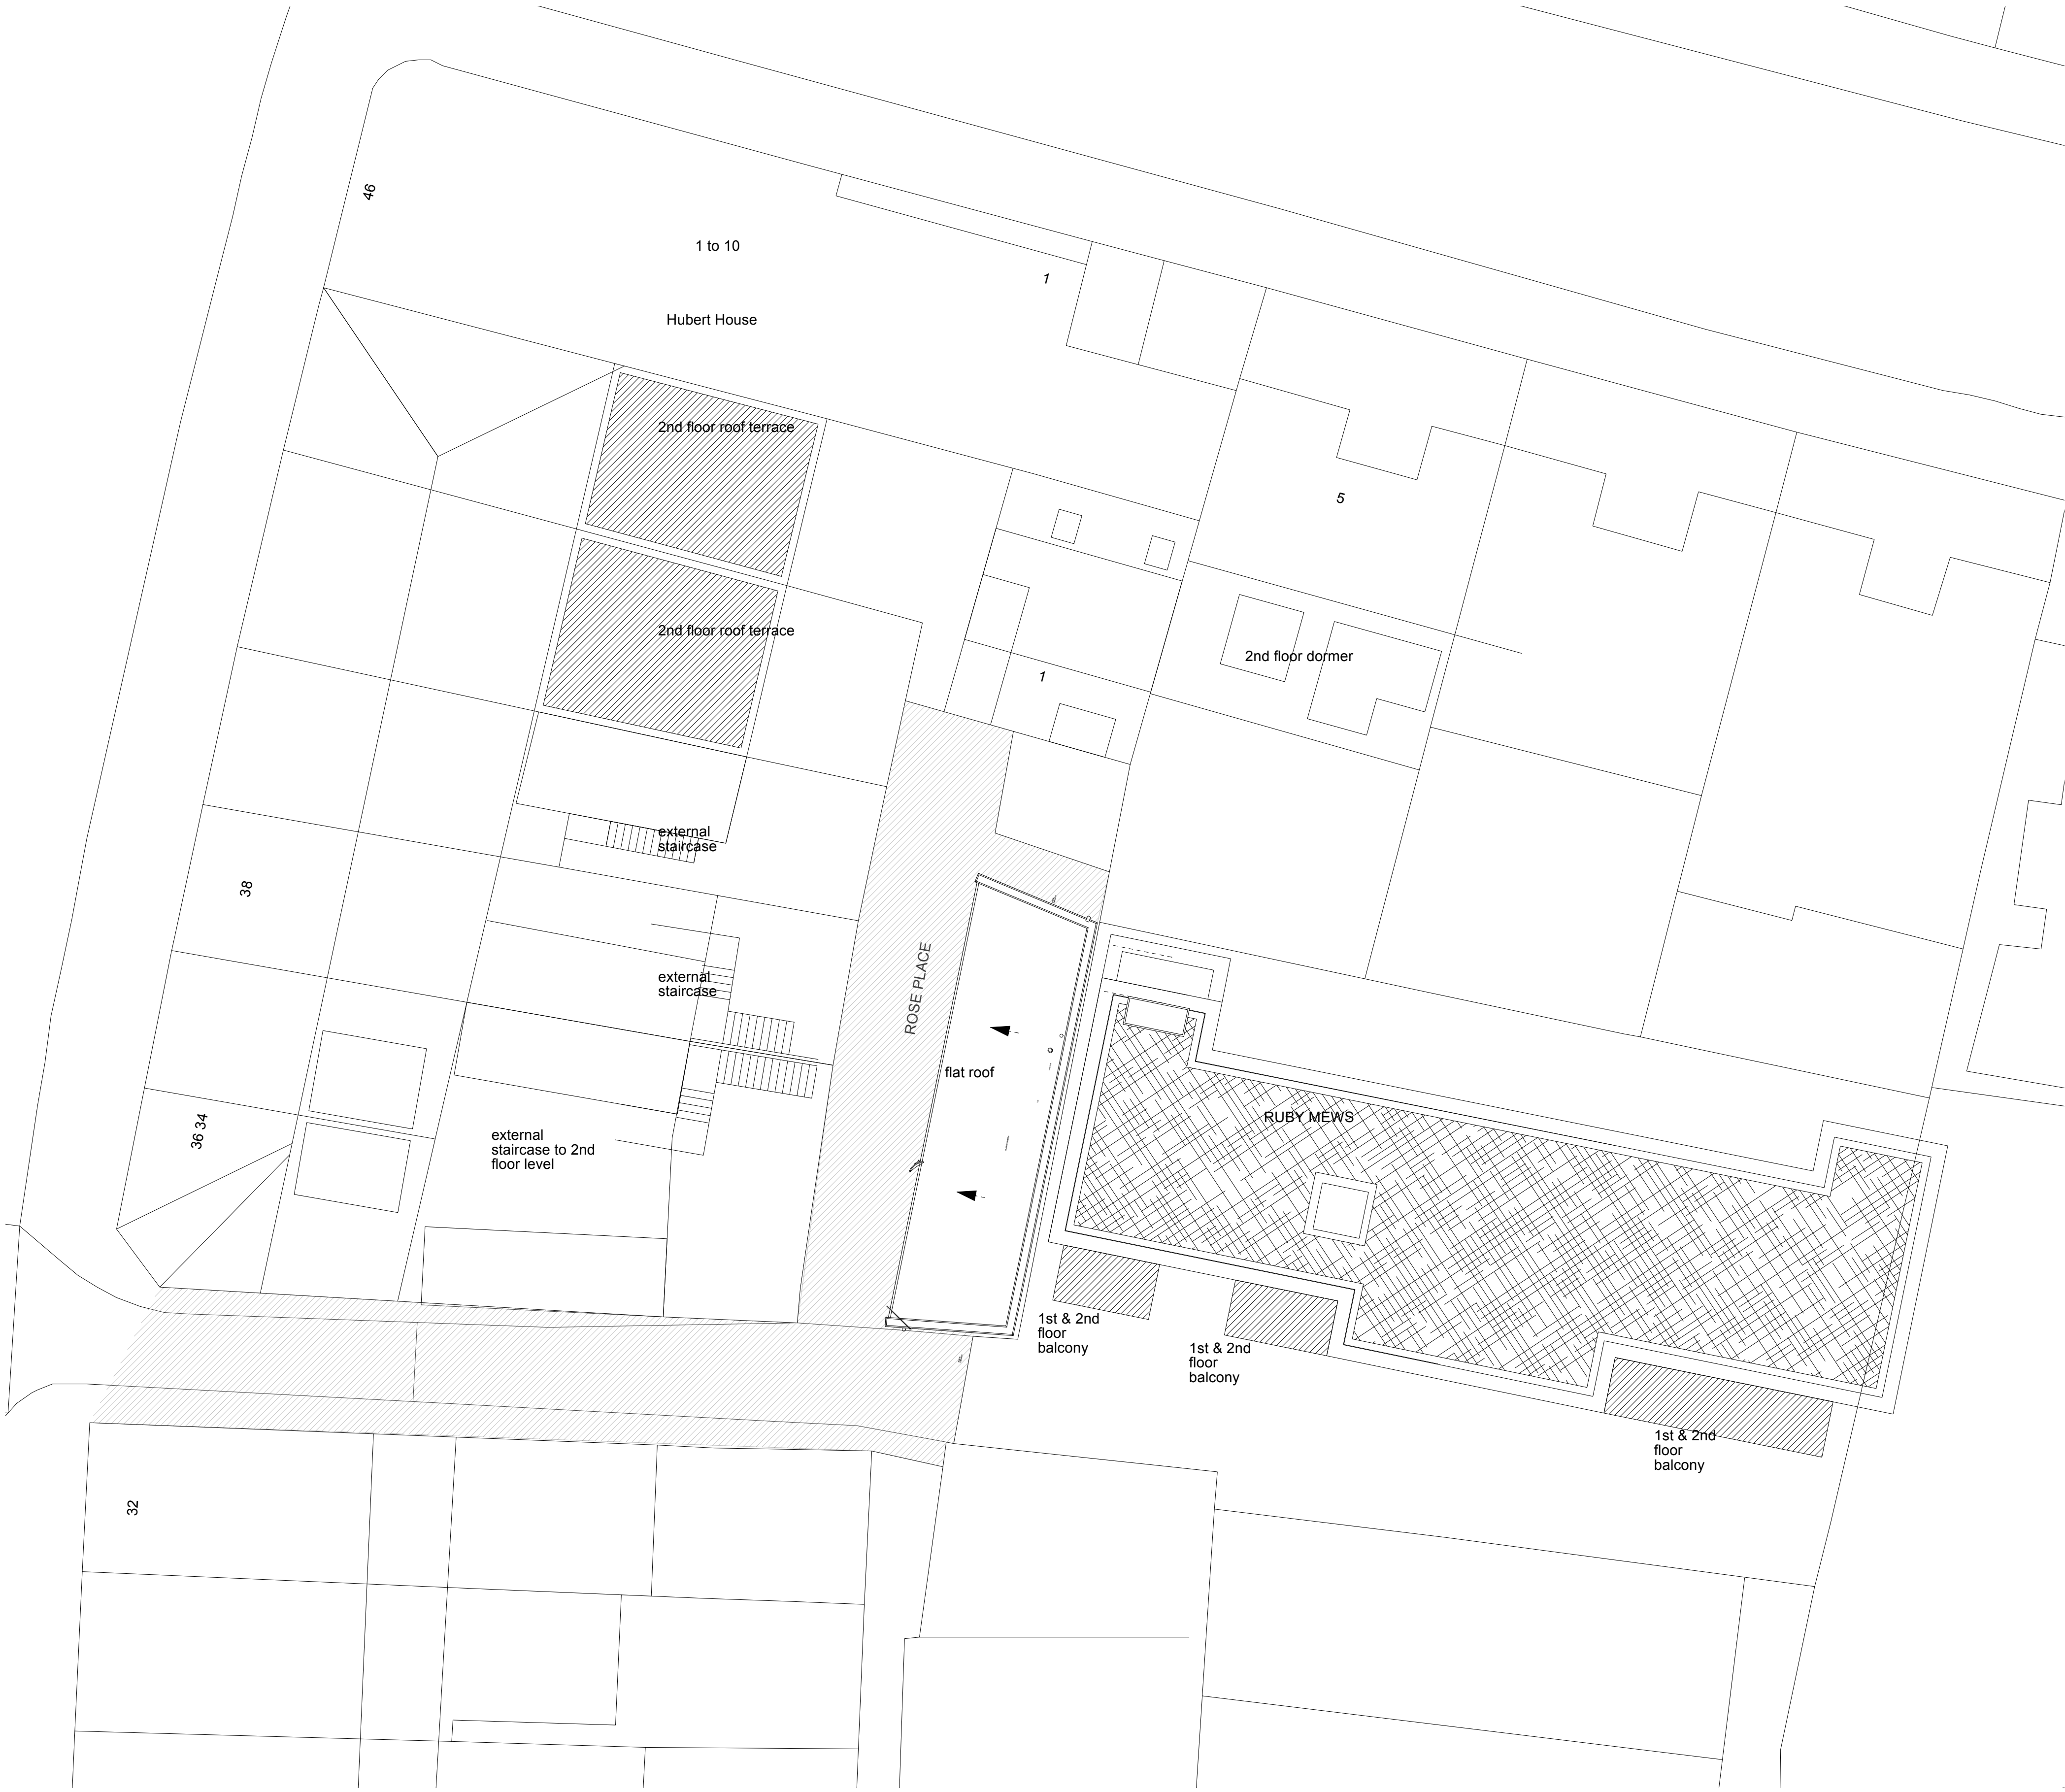

B 05/10/2026 For planning
A 08/05/2026 revised scheme
/- 28/09/2021 for planning

REVISION	DATE	REVISION NOTE

The Architects
020 7923 1559
mail@thearchitects.co.uk
www.thearchitects.co.uk


NOTES
All copyrights retained, all information remains the property of The Architects' London Ltd and may not be reproduced through any medium without written consent. No responsibility is accepted through unauthorised use. All information is subject to statutory consents, easements and survey. Except for planning purposes, do not scale from drawings but use figured dimensions only and verify on site. Please report any discrepancies. Use latest revision.


PROJECT
2nd Floor Extension

ADDRESS
2 Rose Place, London N8 9SU

DRAWING
Existing site plan

PROJECT #	227	DRAWING NO.	ROS_01	REVISION	B
DWG DATE	27/07/2026	SCALE @ A1/A3	1:500@A3		

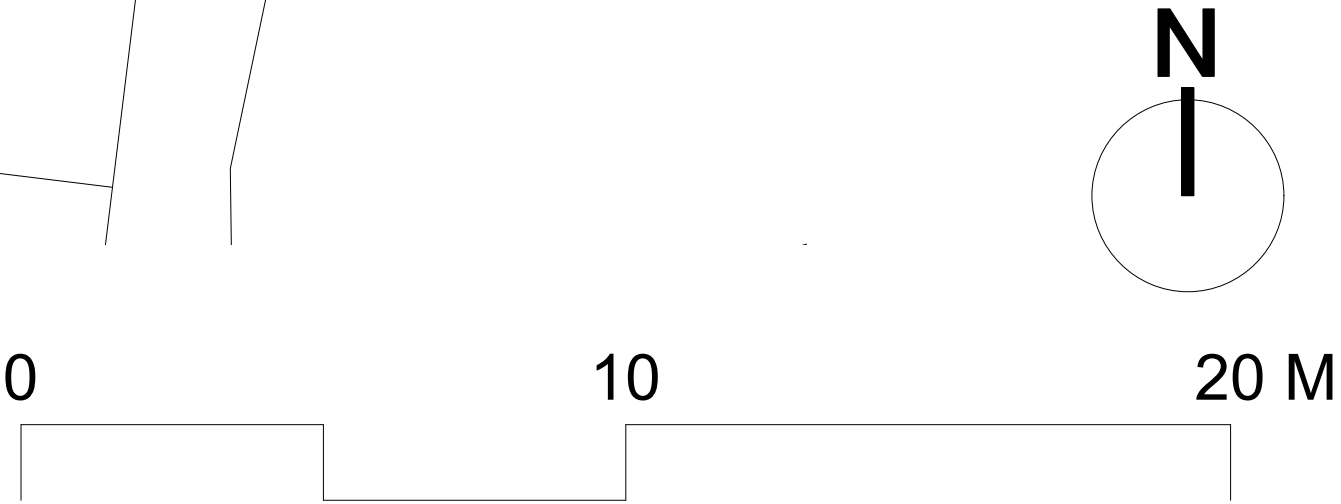

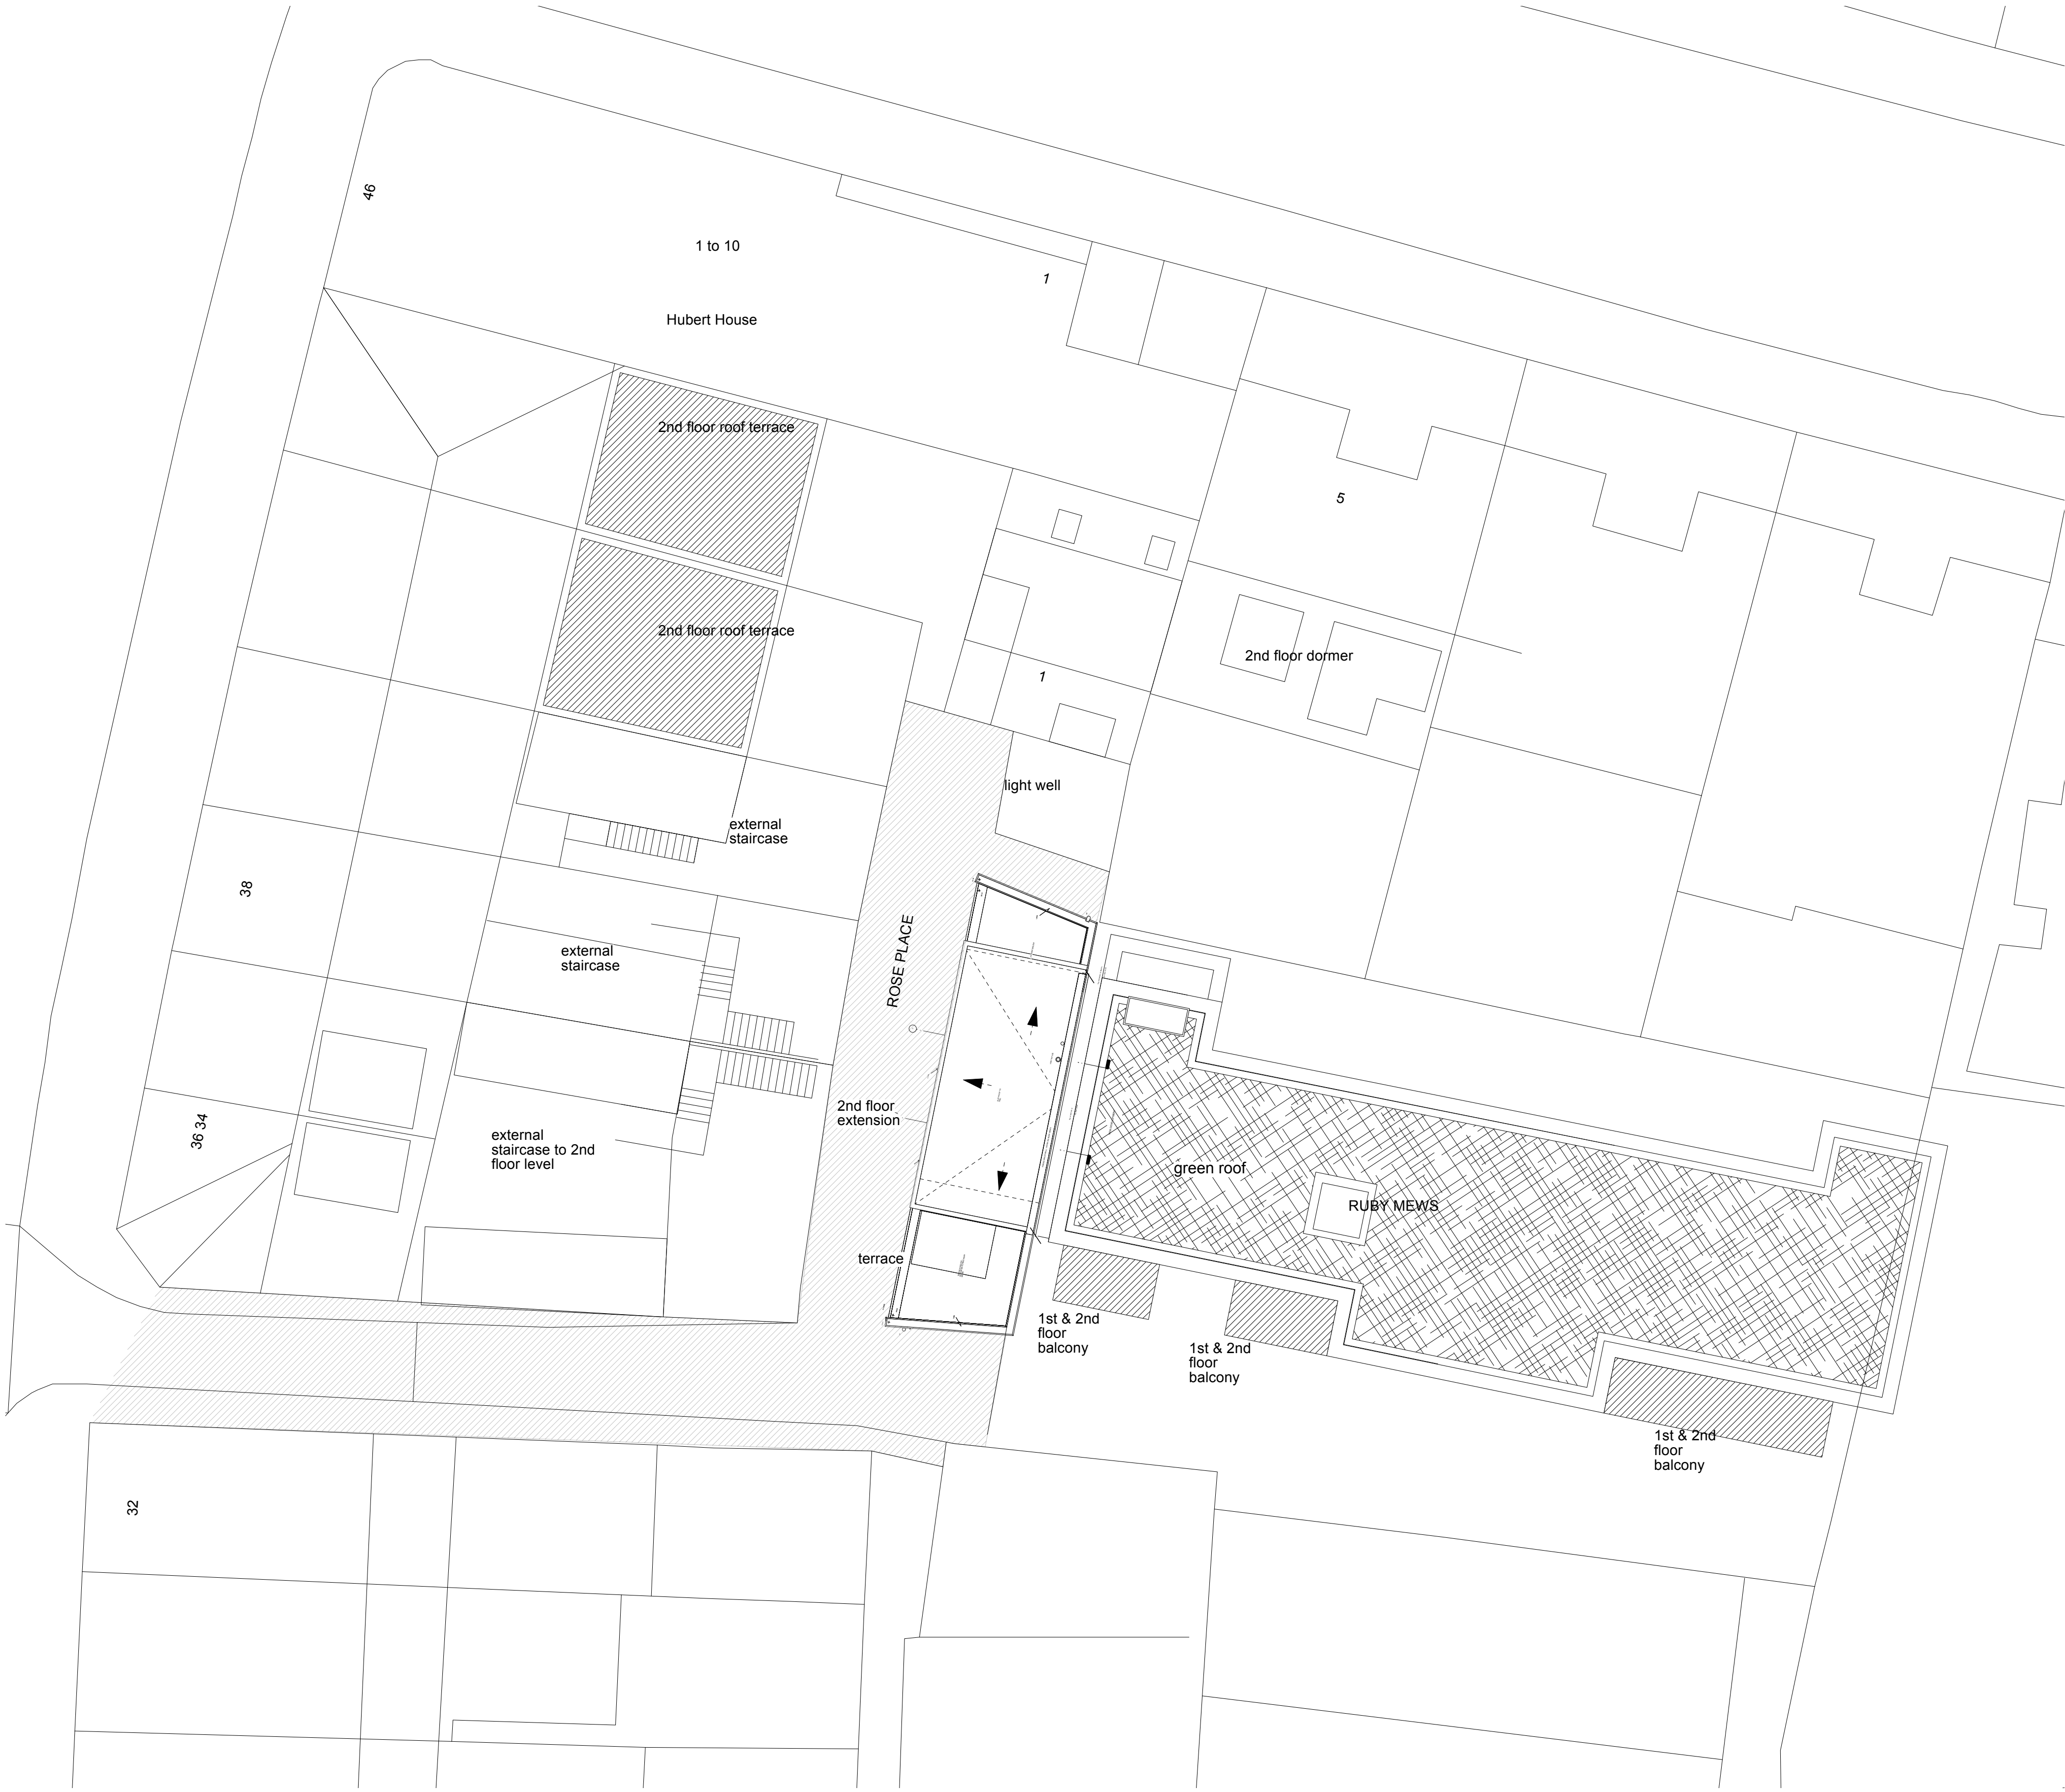

B 05/10/2026 For planning
A 08/05/2026 revised scheme
/- 28/09/2021 for planning

REVISION	DATE	REVISION NOTE
----------	------	---------------

The Architects

020 7923 1559
mail@thearchitects.co.uk
www.thearchitects.co.uk

NOTES
All copyrights retained, all information remains the property of The Architects' London Ltd and may not be reproduced through any medium without written consent. No responsibility is accepted through unauthorised use. All information is subject to statutory consents, easements and survey. Except for planning purposes, do not scale from drawings but use figured dimensions only and verify on site. Please report any discrepancies. Use latest revision.

PROJECT
2nd Floor Extension

ADDRESS
2 Rose Place, London N8 9SU

DRAWING
Proposed site plan

PROJECT # 227

DWG DATE 02/09/2026

SCALE @ A1/A3

1:500@A3

DRAWING NO.

ROS_02

REVISION

B