




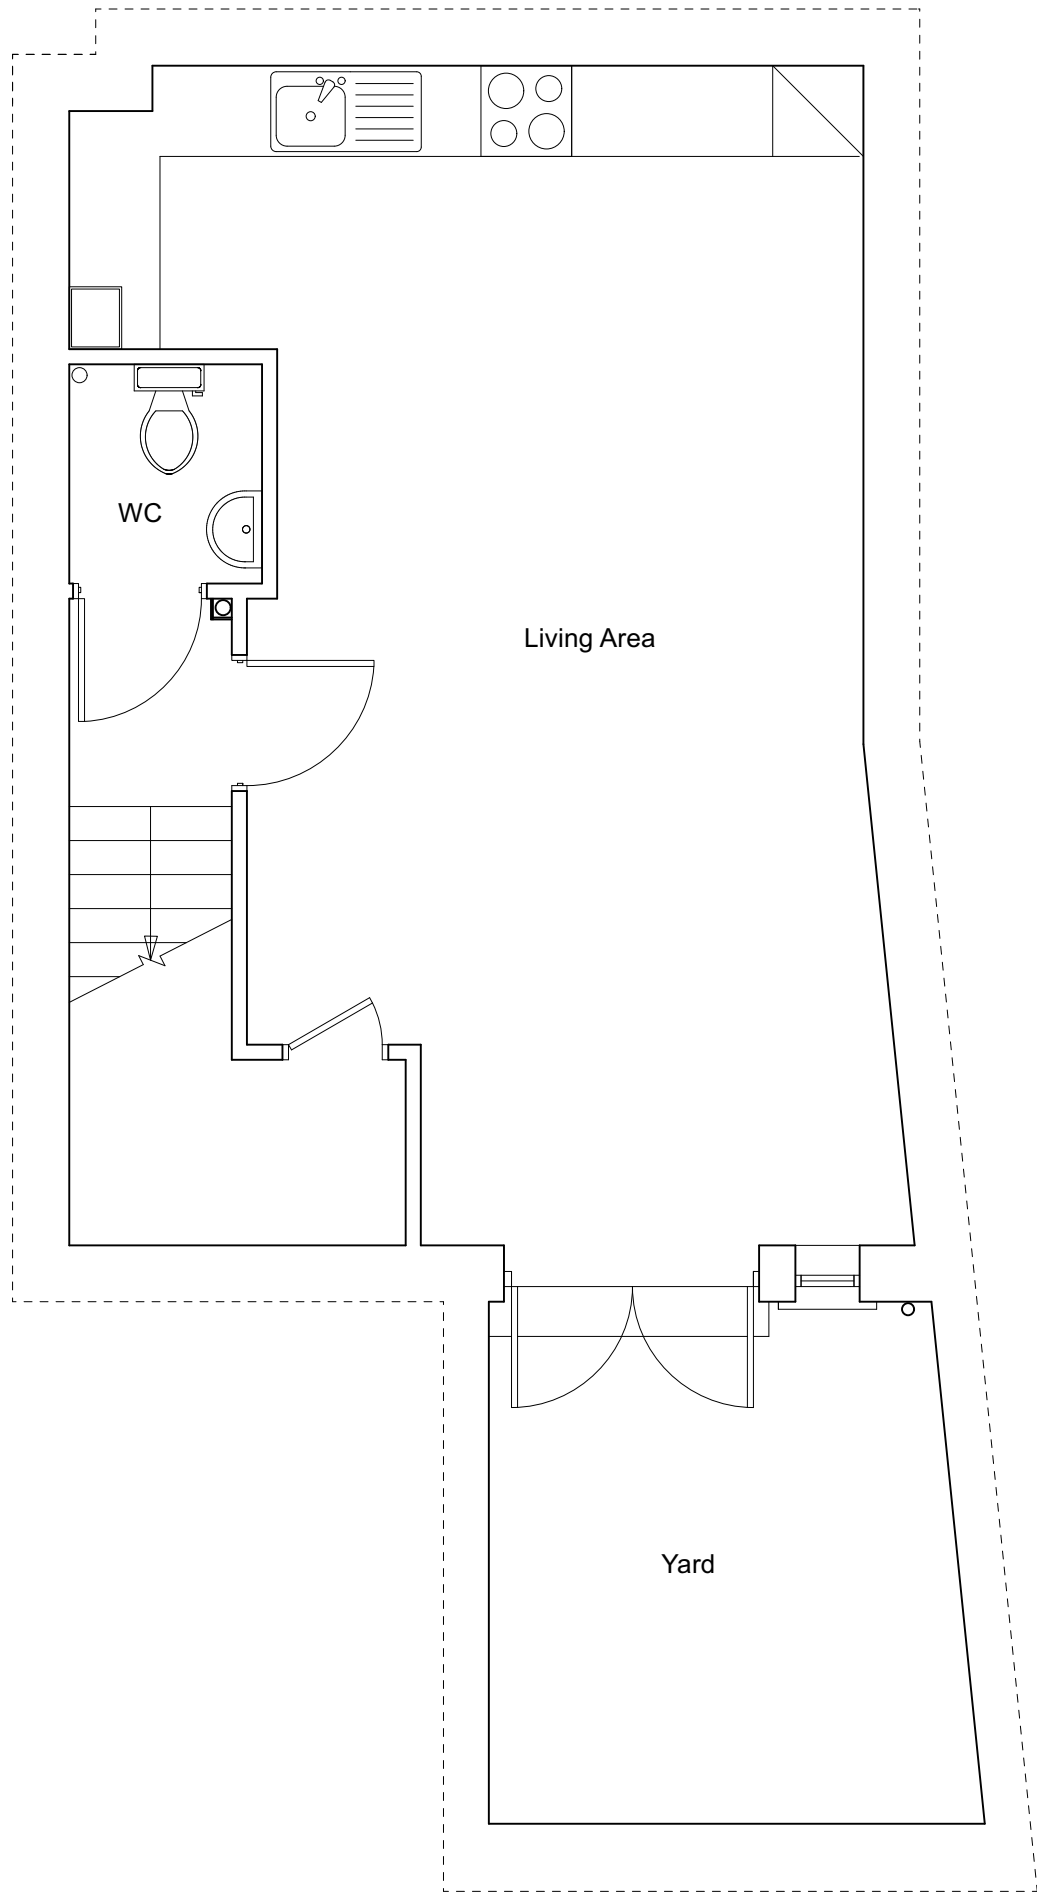


Lower ground floor plan
1:50@A1, 1:100@A3

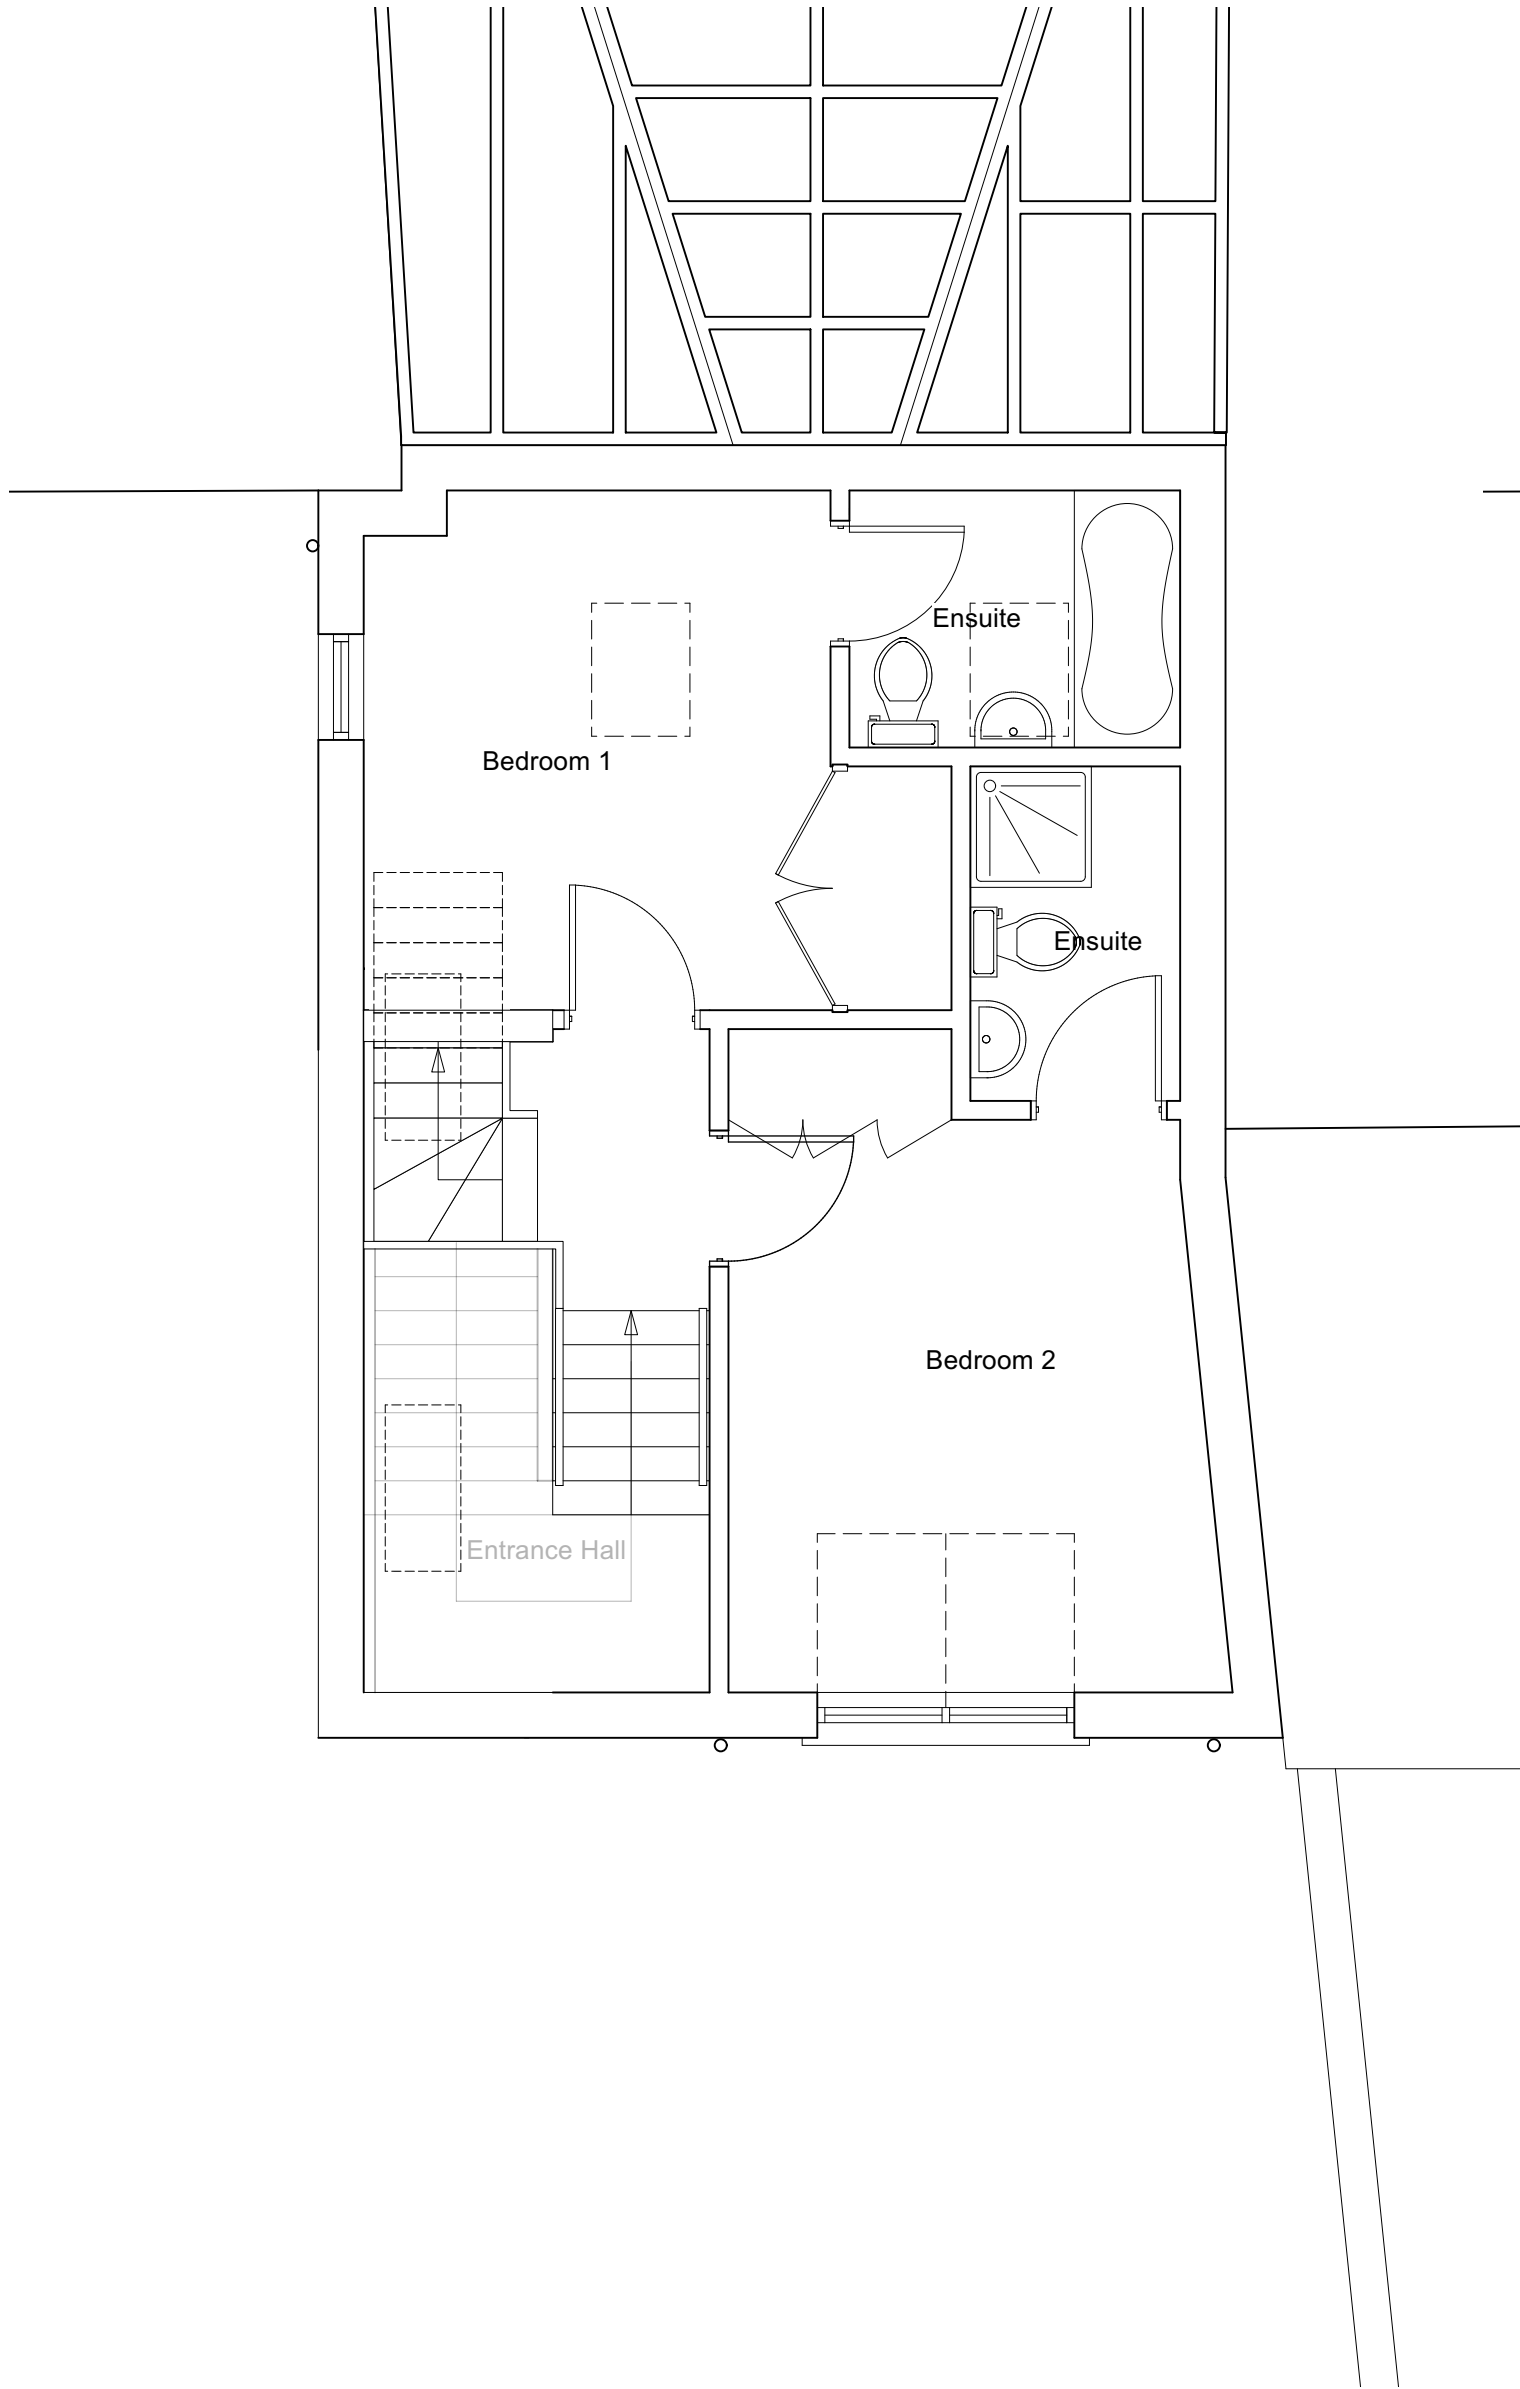


Upper ground floor plan
1:50@A1, 1:100@A3

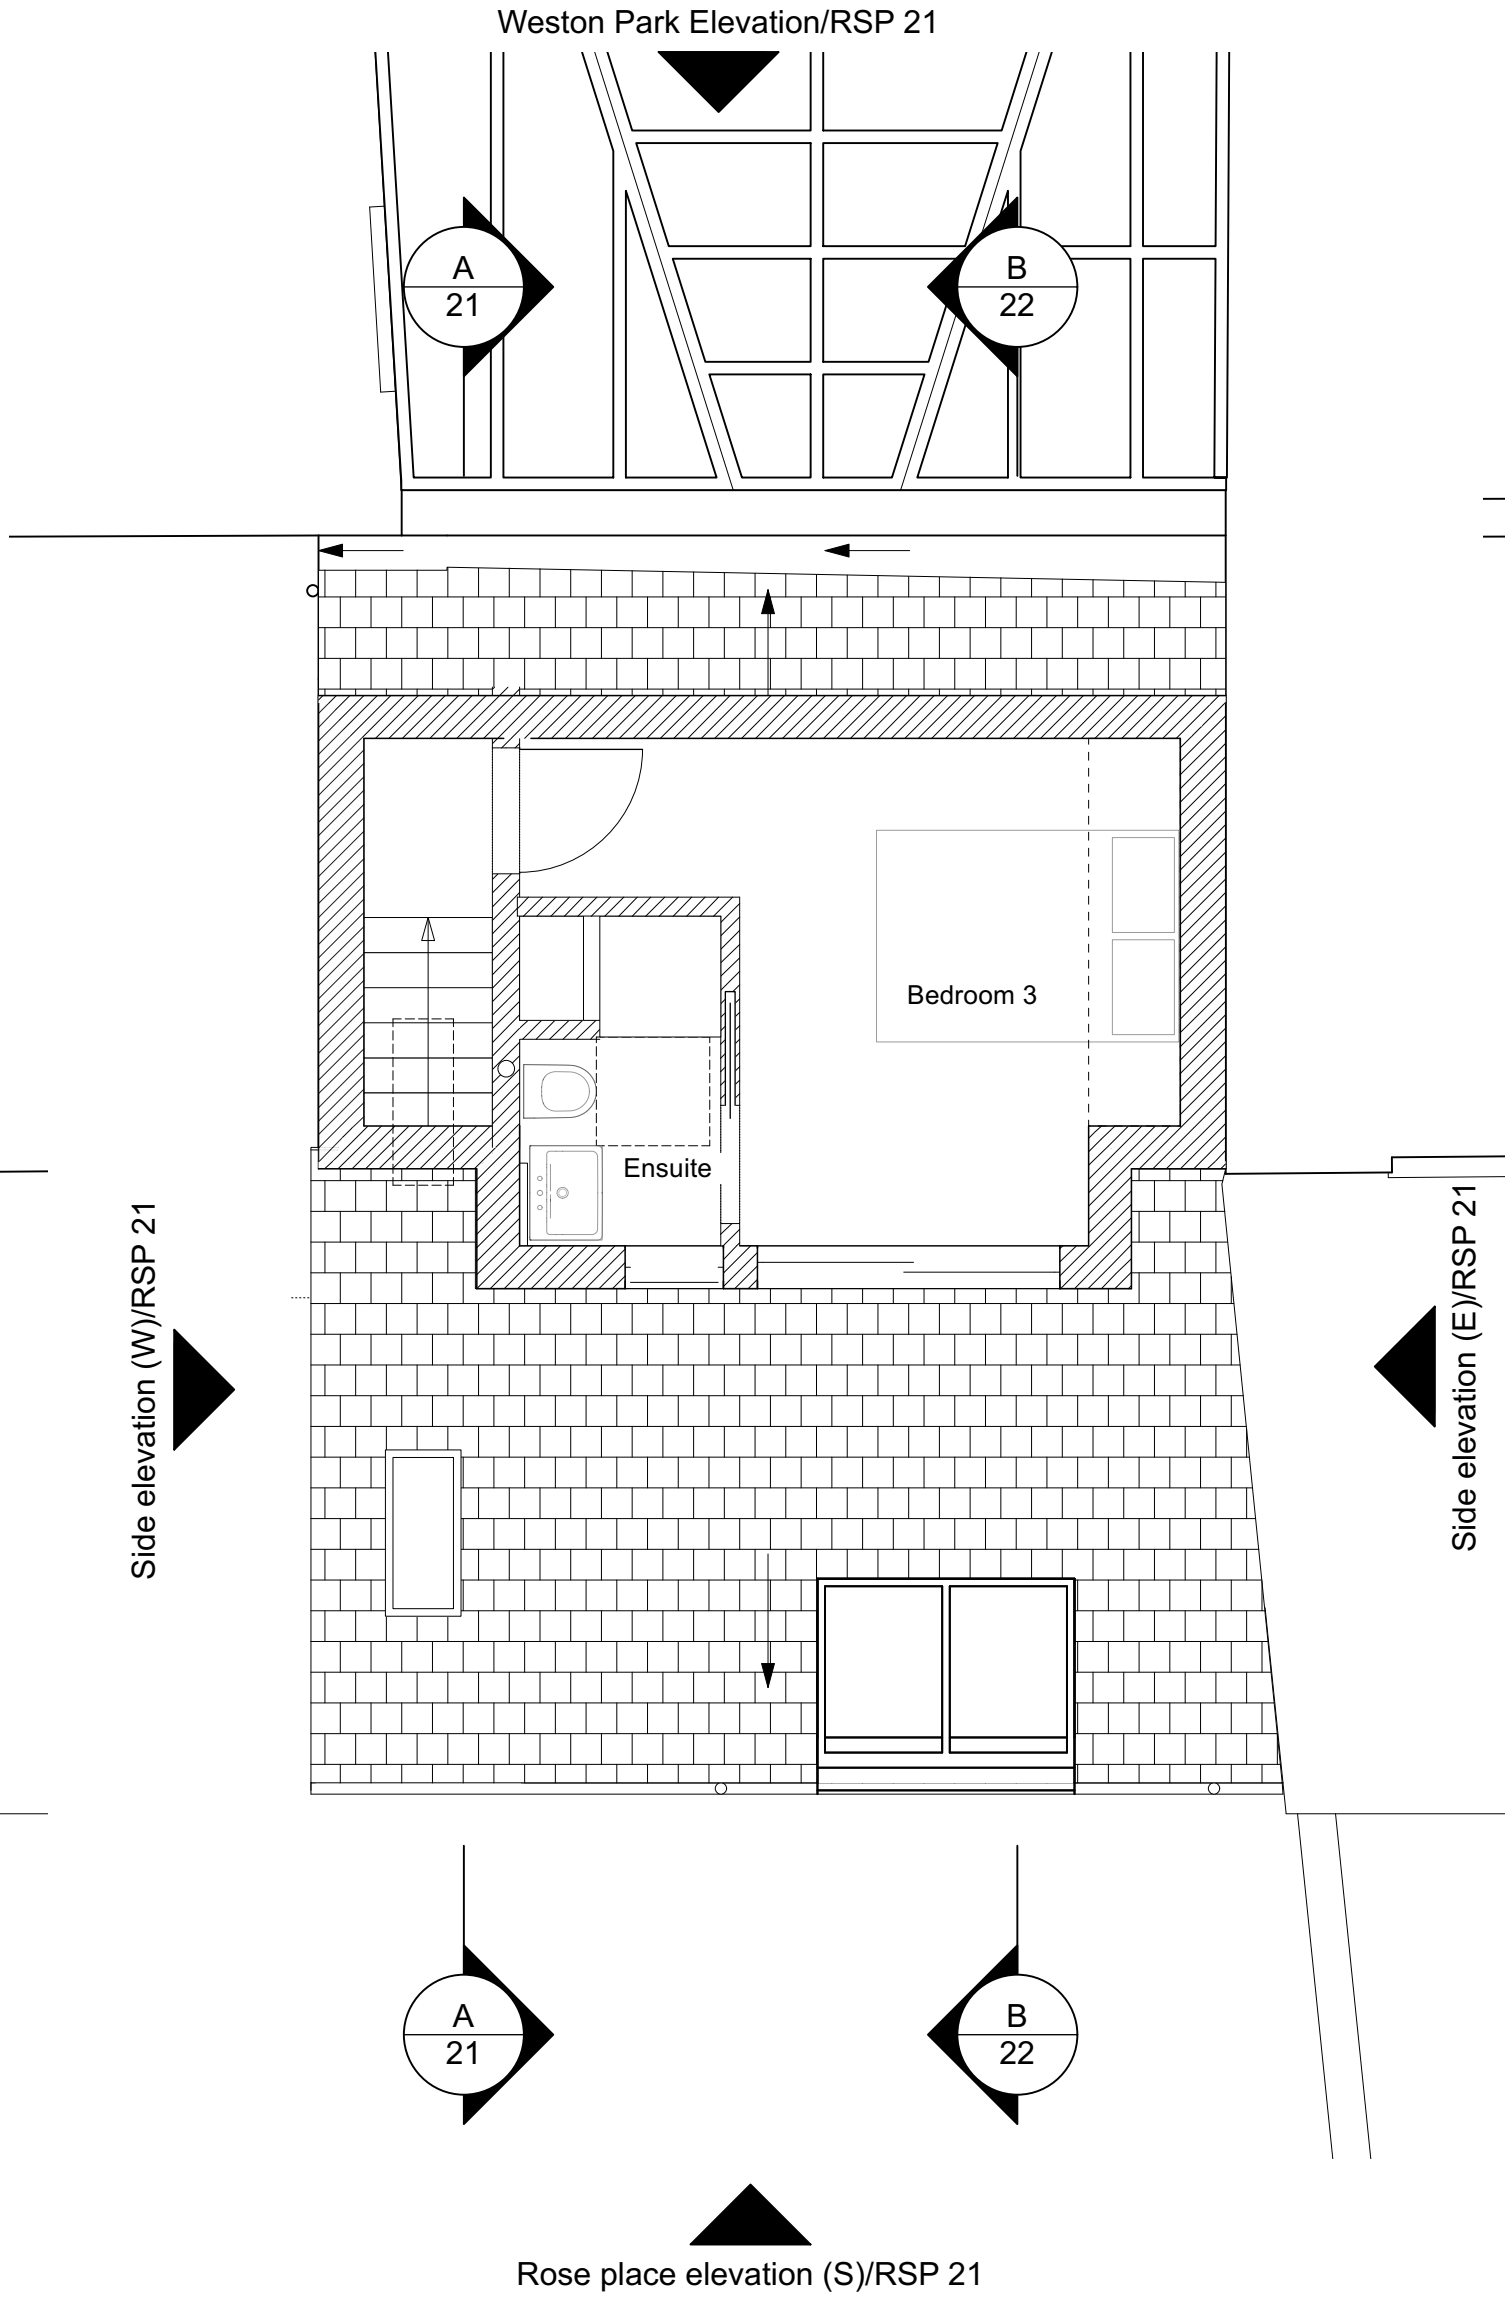



Roof plan plan
1:50@A1, 1:100@A3

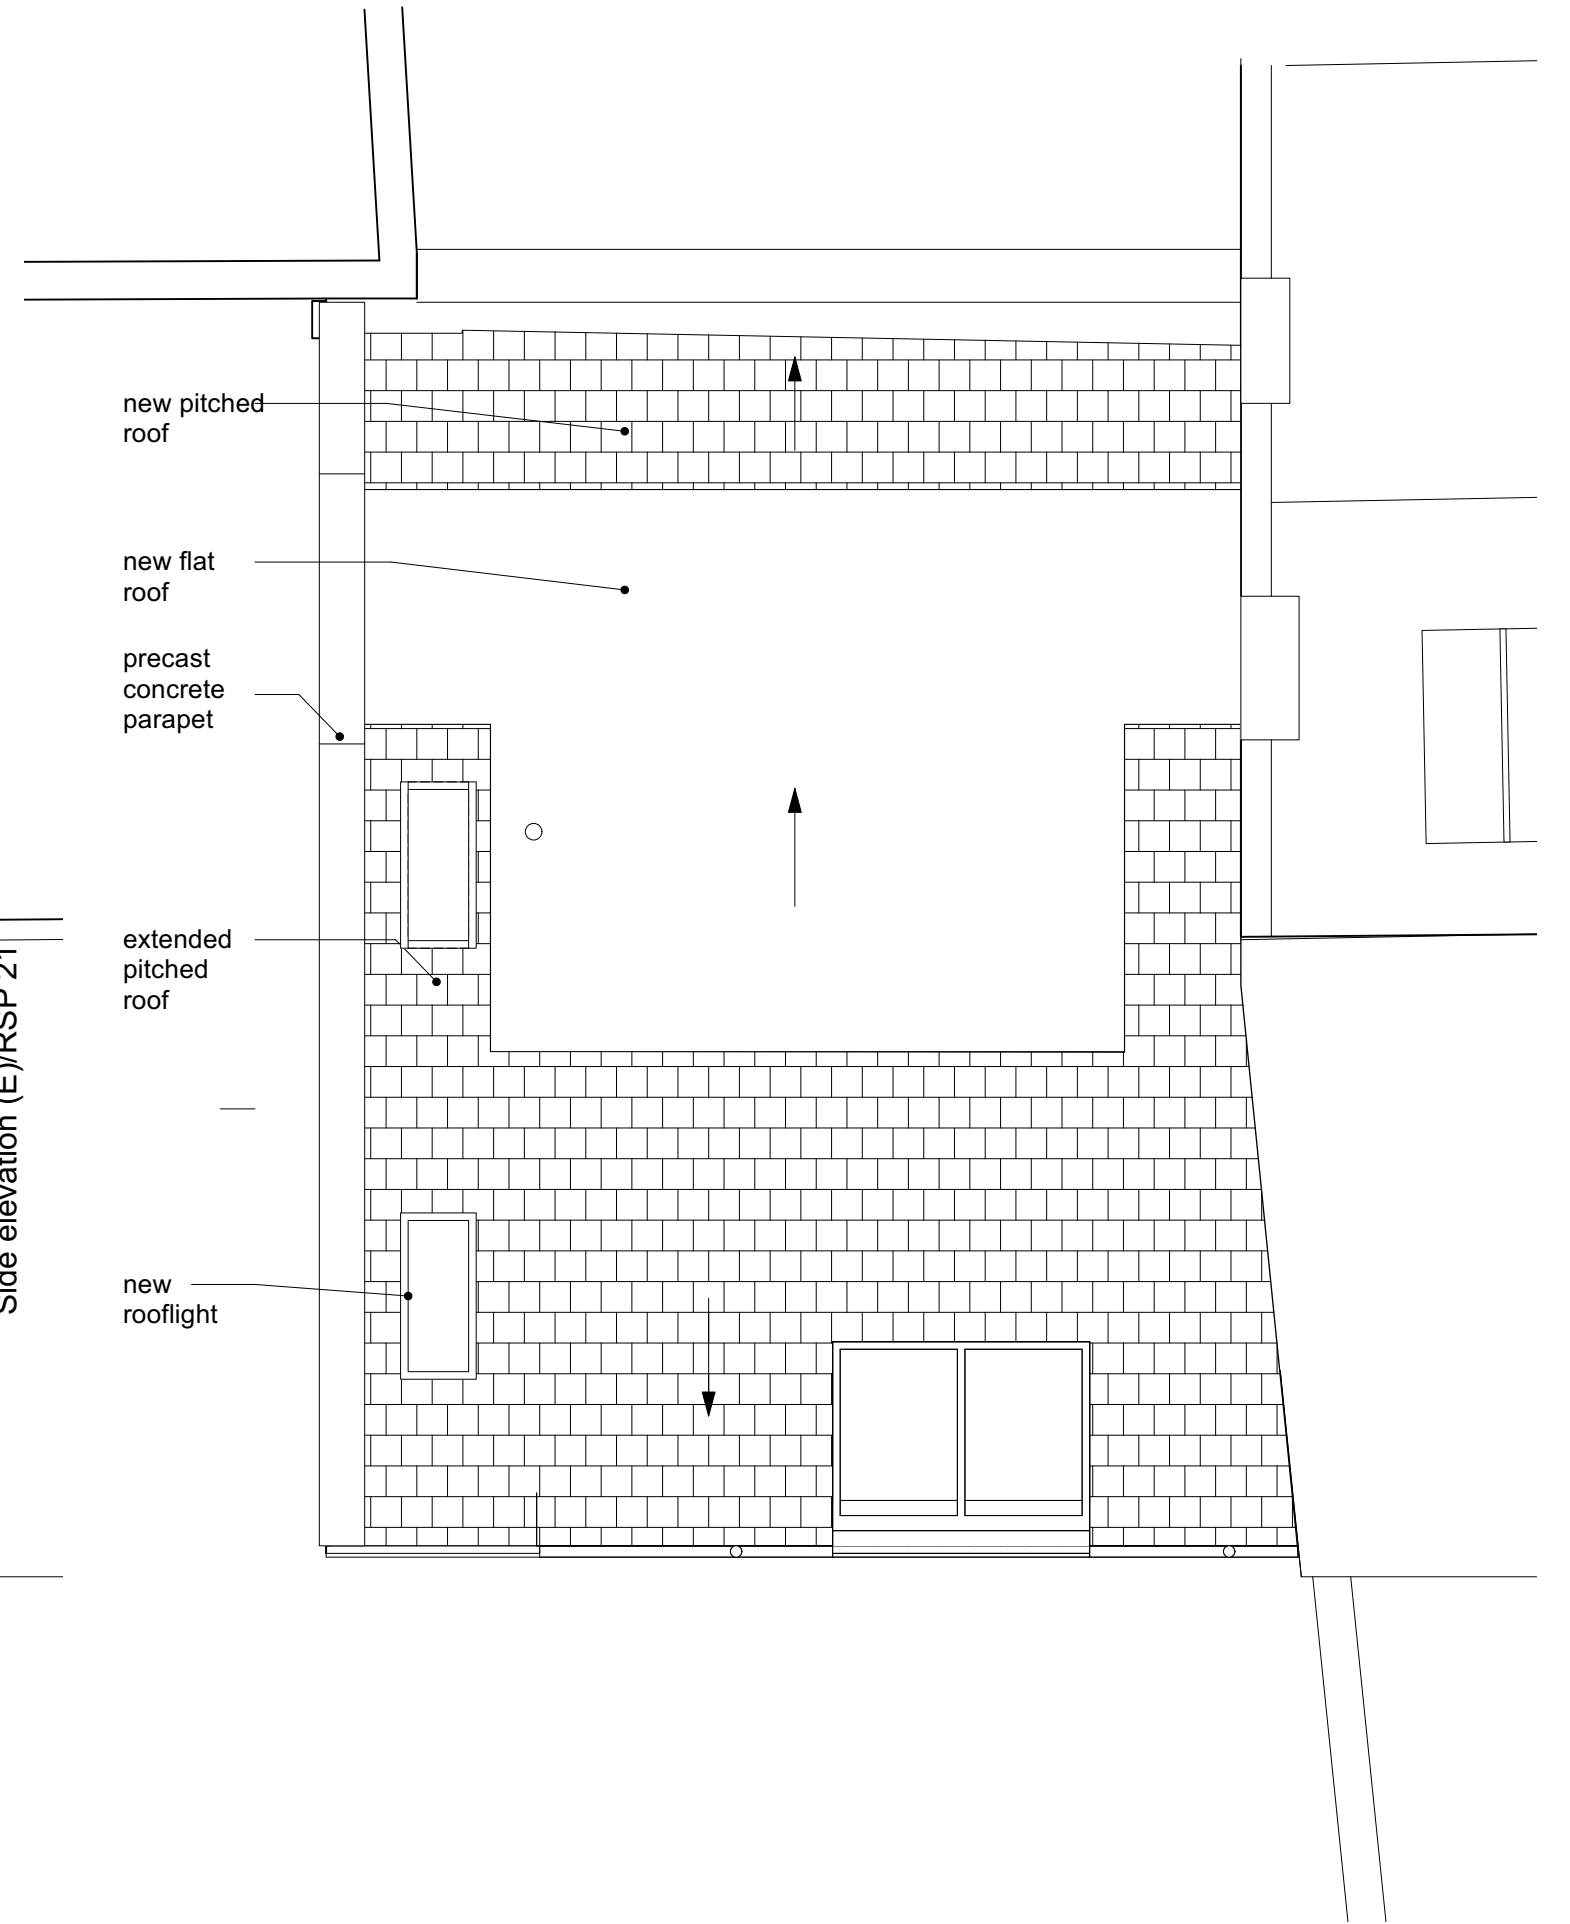


Roof plan plan
1:50@A1, 1:100@A3

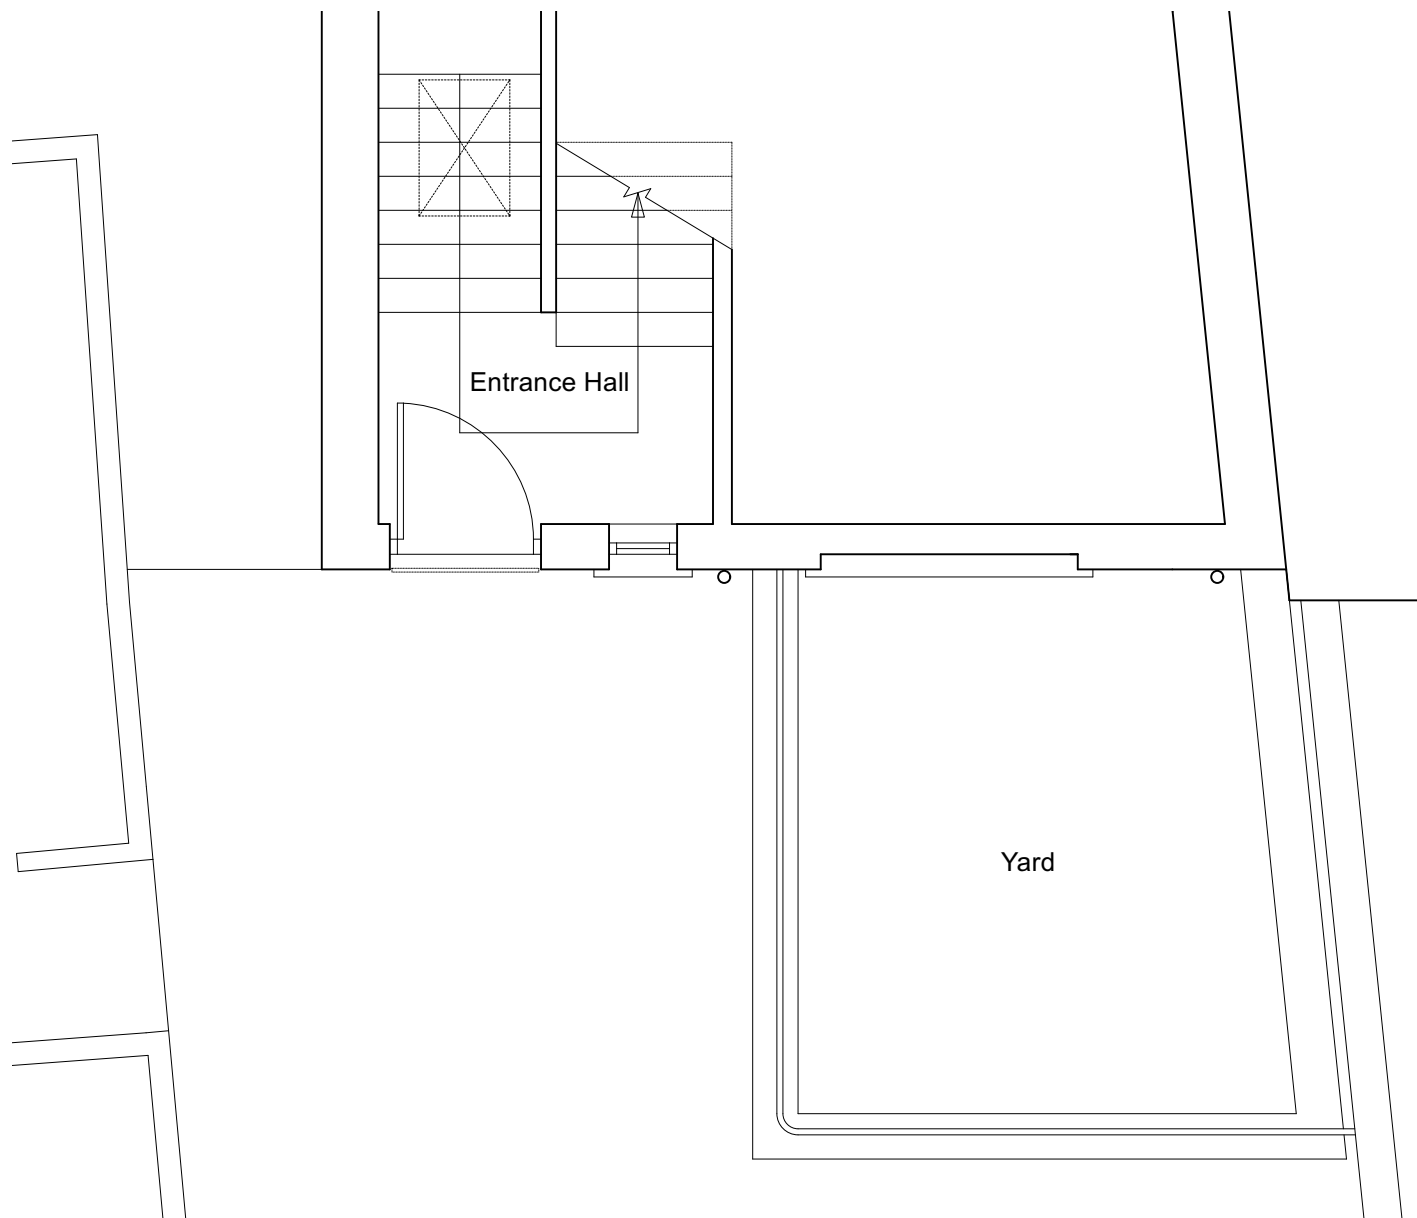


Entrance level plan
1:50@A1, 1:100@A3

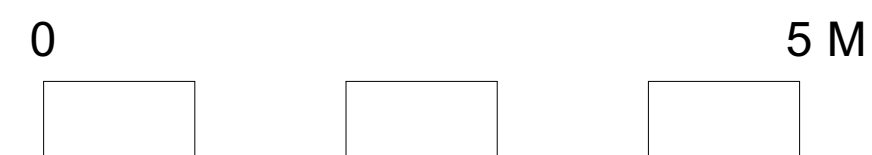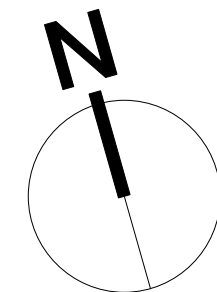


A	11/03/2024	minor drawing update
REVISION	DATE	REVISION NOTE
NOTES		
All copyrights retained, all information remains the property of The Architects: London Ltd and may not be reproduced through any medium without written consent. No responsibility is accepted through unauthorised use. All information is subject to statutory consents, easements and survey. Except for planning purposes, do not scale from drawings but use figured dimensions only and verify on site. Please report any discrepancies. Use latest revision.		
PROJECT		
Extension and Alterations		
ADDRESS		
1 Rose Place, N8 9SU, London, UK		
STATUS		
RIBA - Stage 2 - PLANNING ONLY		
DRAWING		
Proposed Plans		
The Architects		
020 7923 1559 mail@thearchitects.co.uk www.thearchitects.co.uk		
PROJECT #		
245		
DWG DATE		
10/08/2023		
SCALE @ A1/A3	DRAWING NO.	REVISION
1:50 / 1:100	RSP_020	A

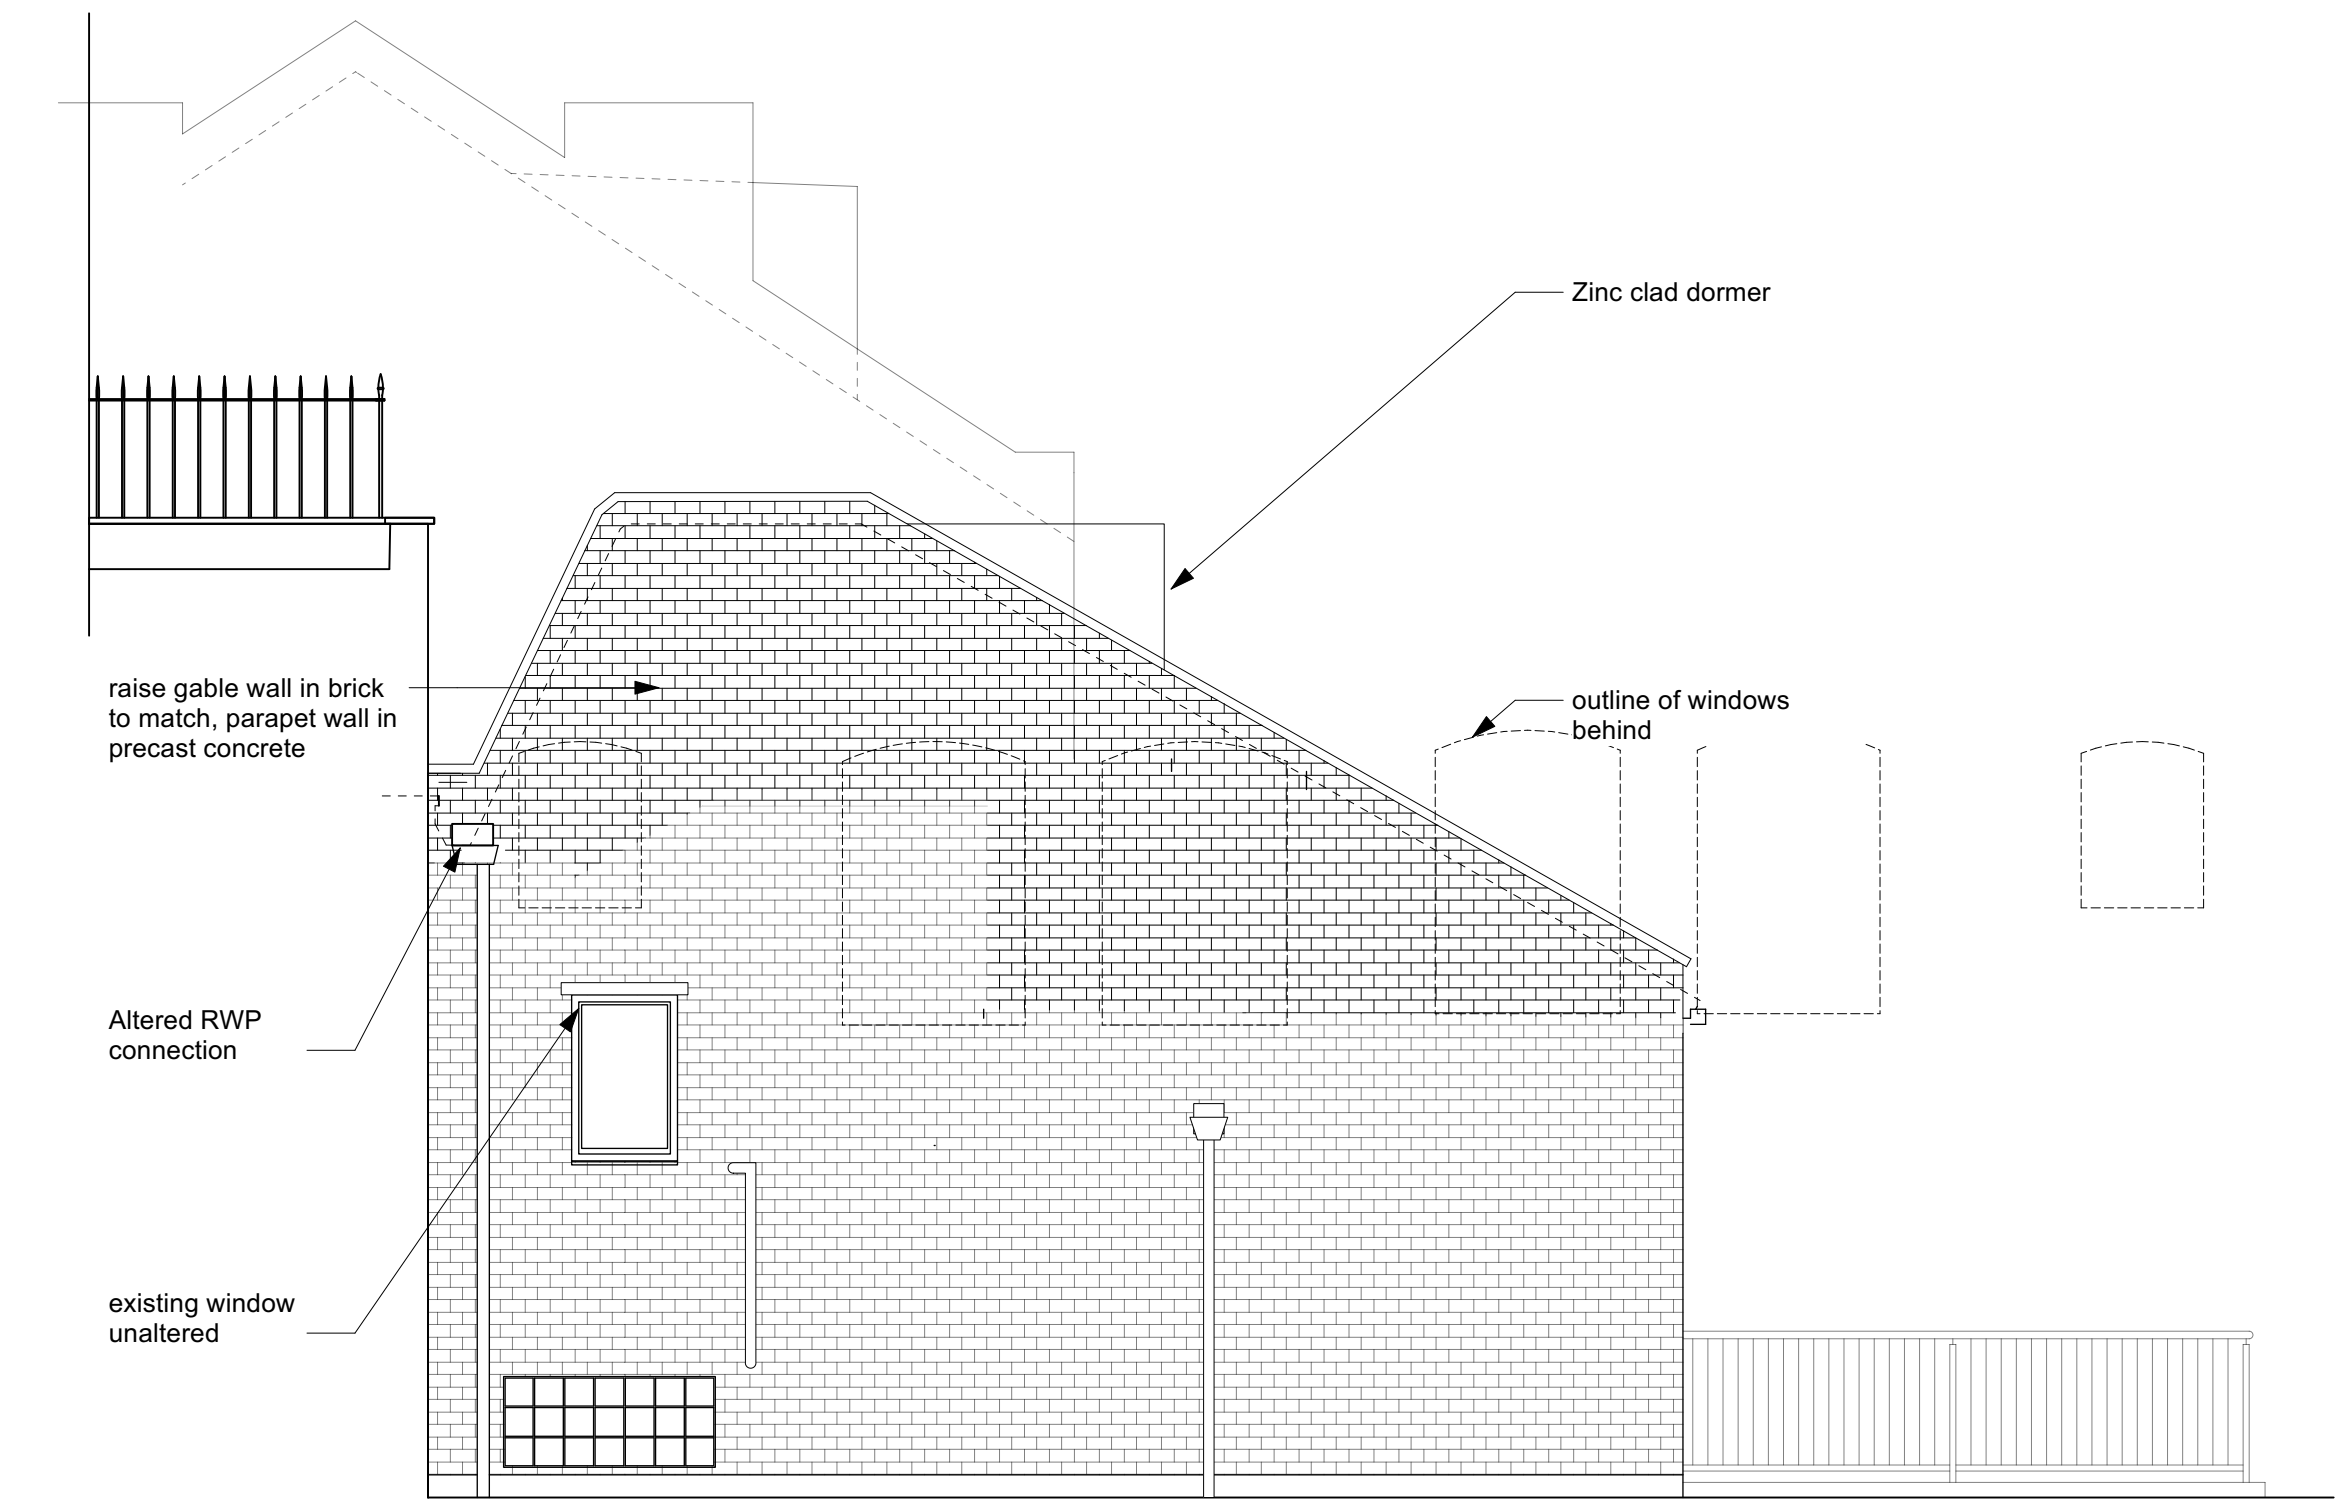


Side elevation (W)
1:50@A1, 1:100@A3

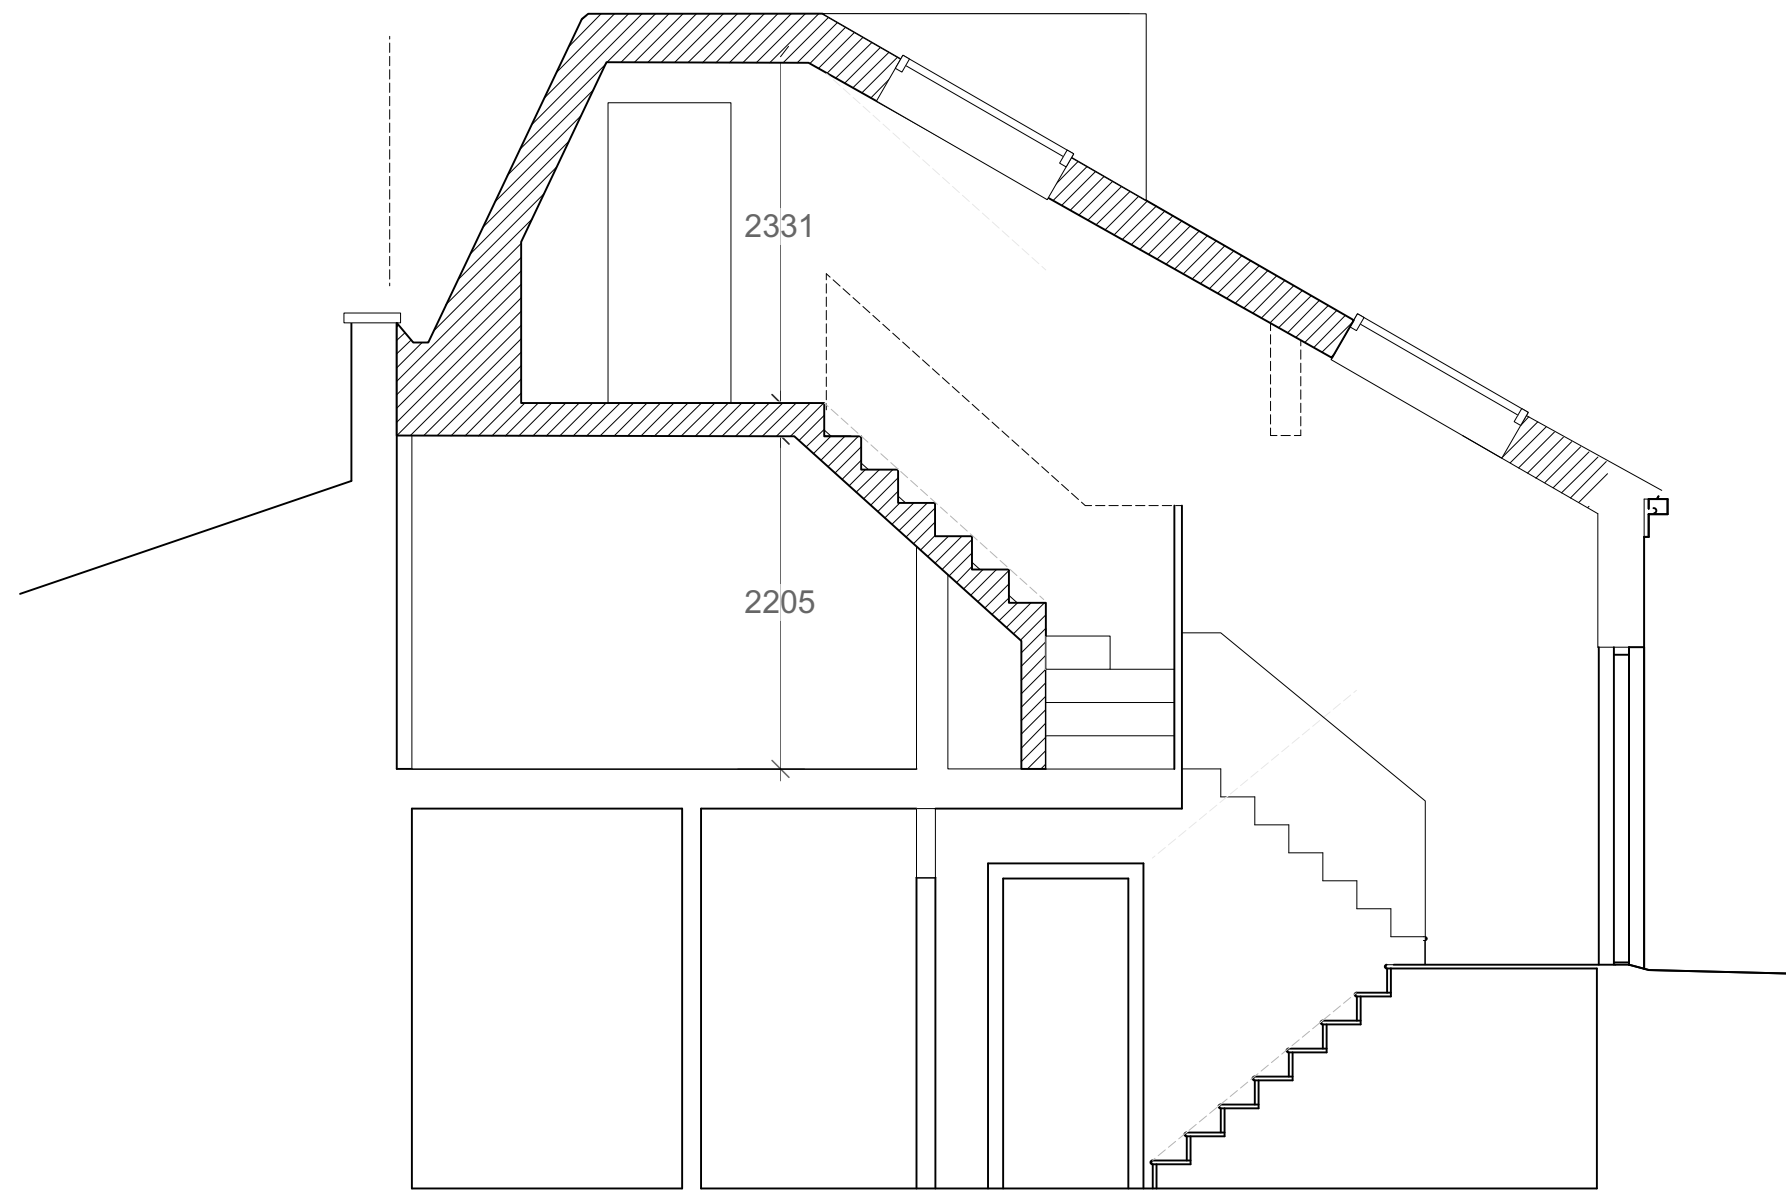


Section A
1:50@A1, 1:100@A3

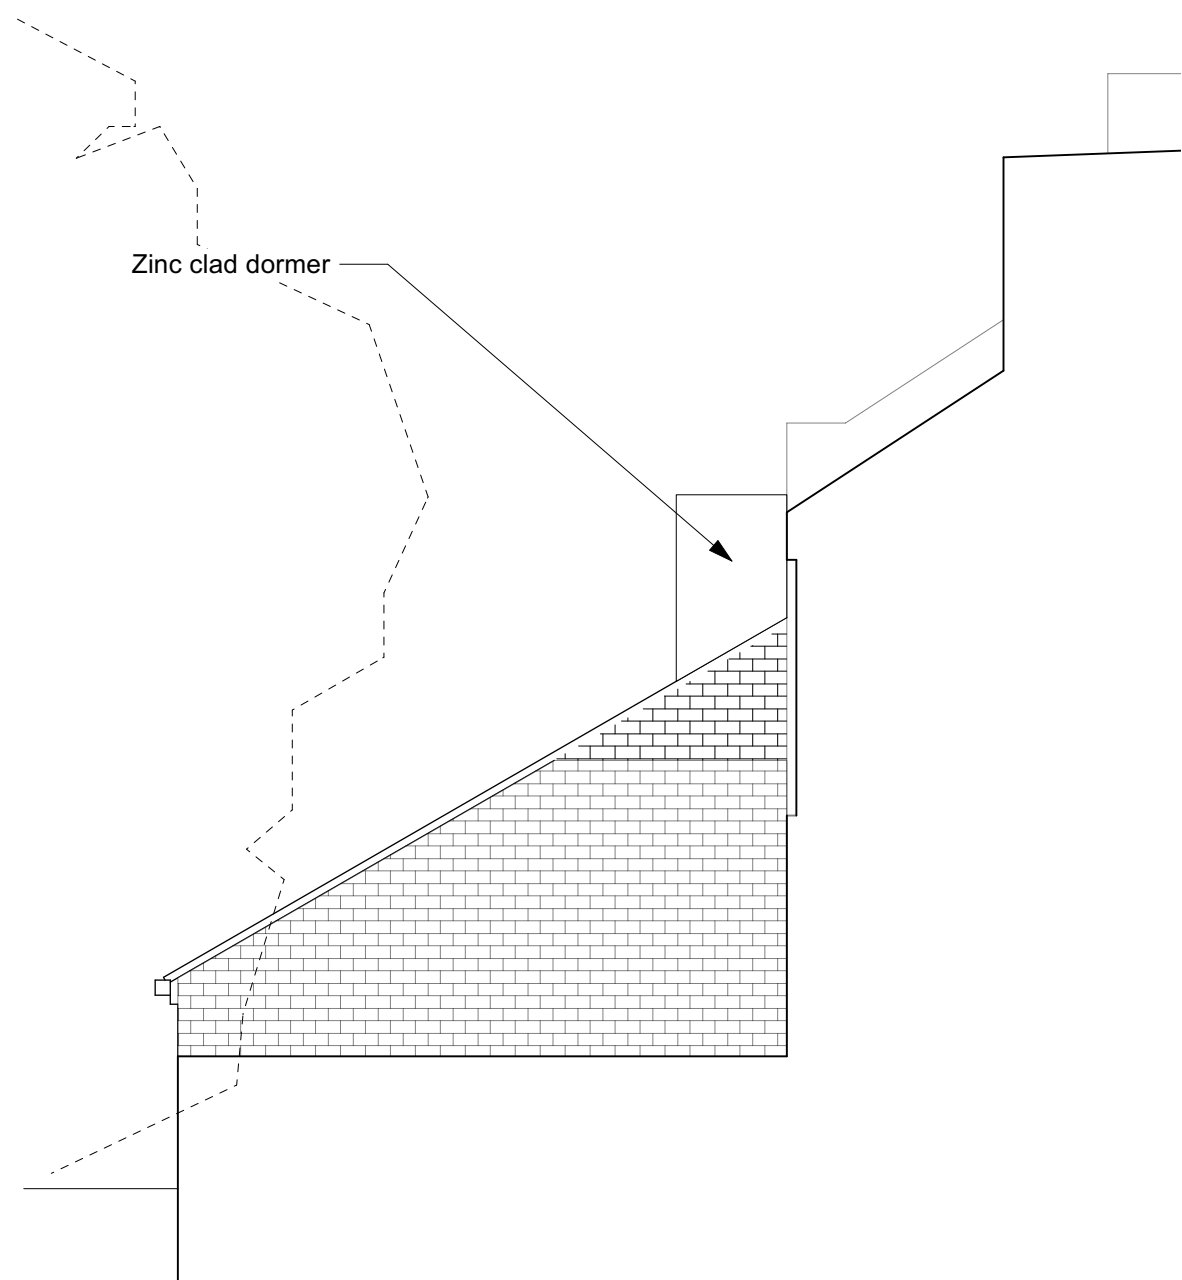


Side elevation (E)
1:50@A1, 1:100@A3

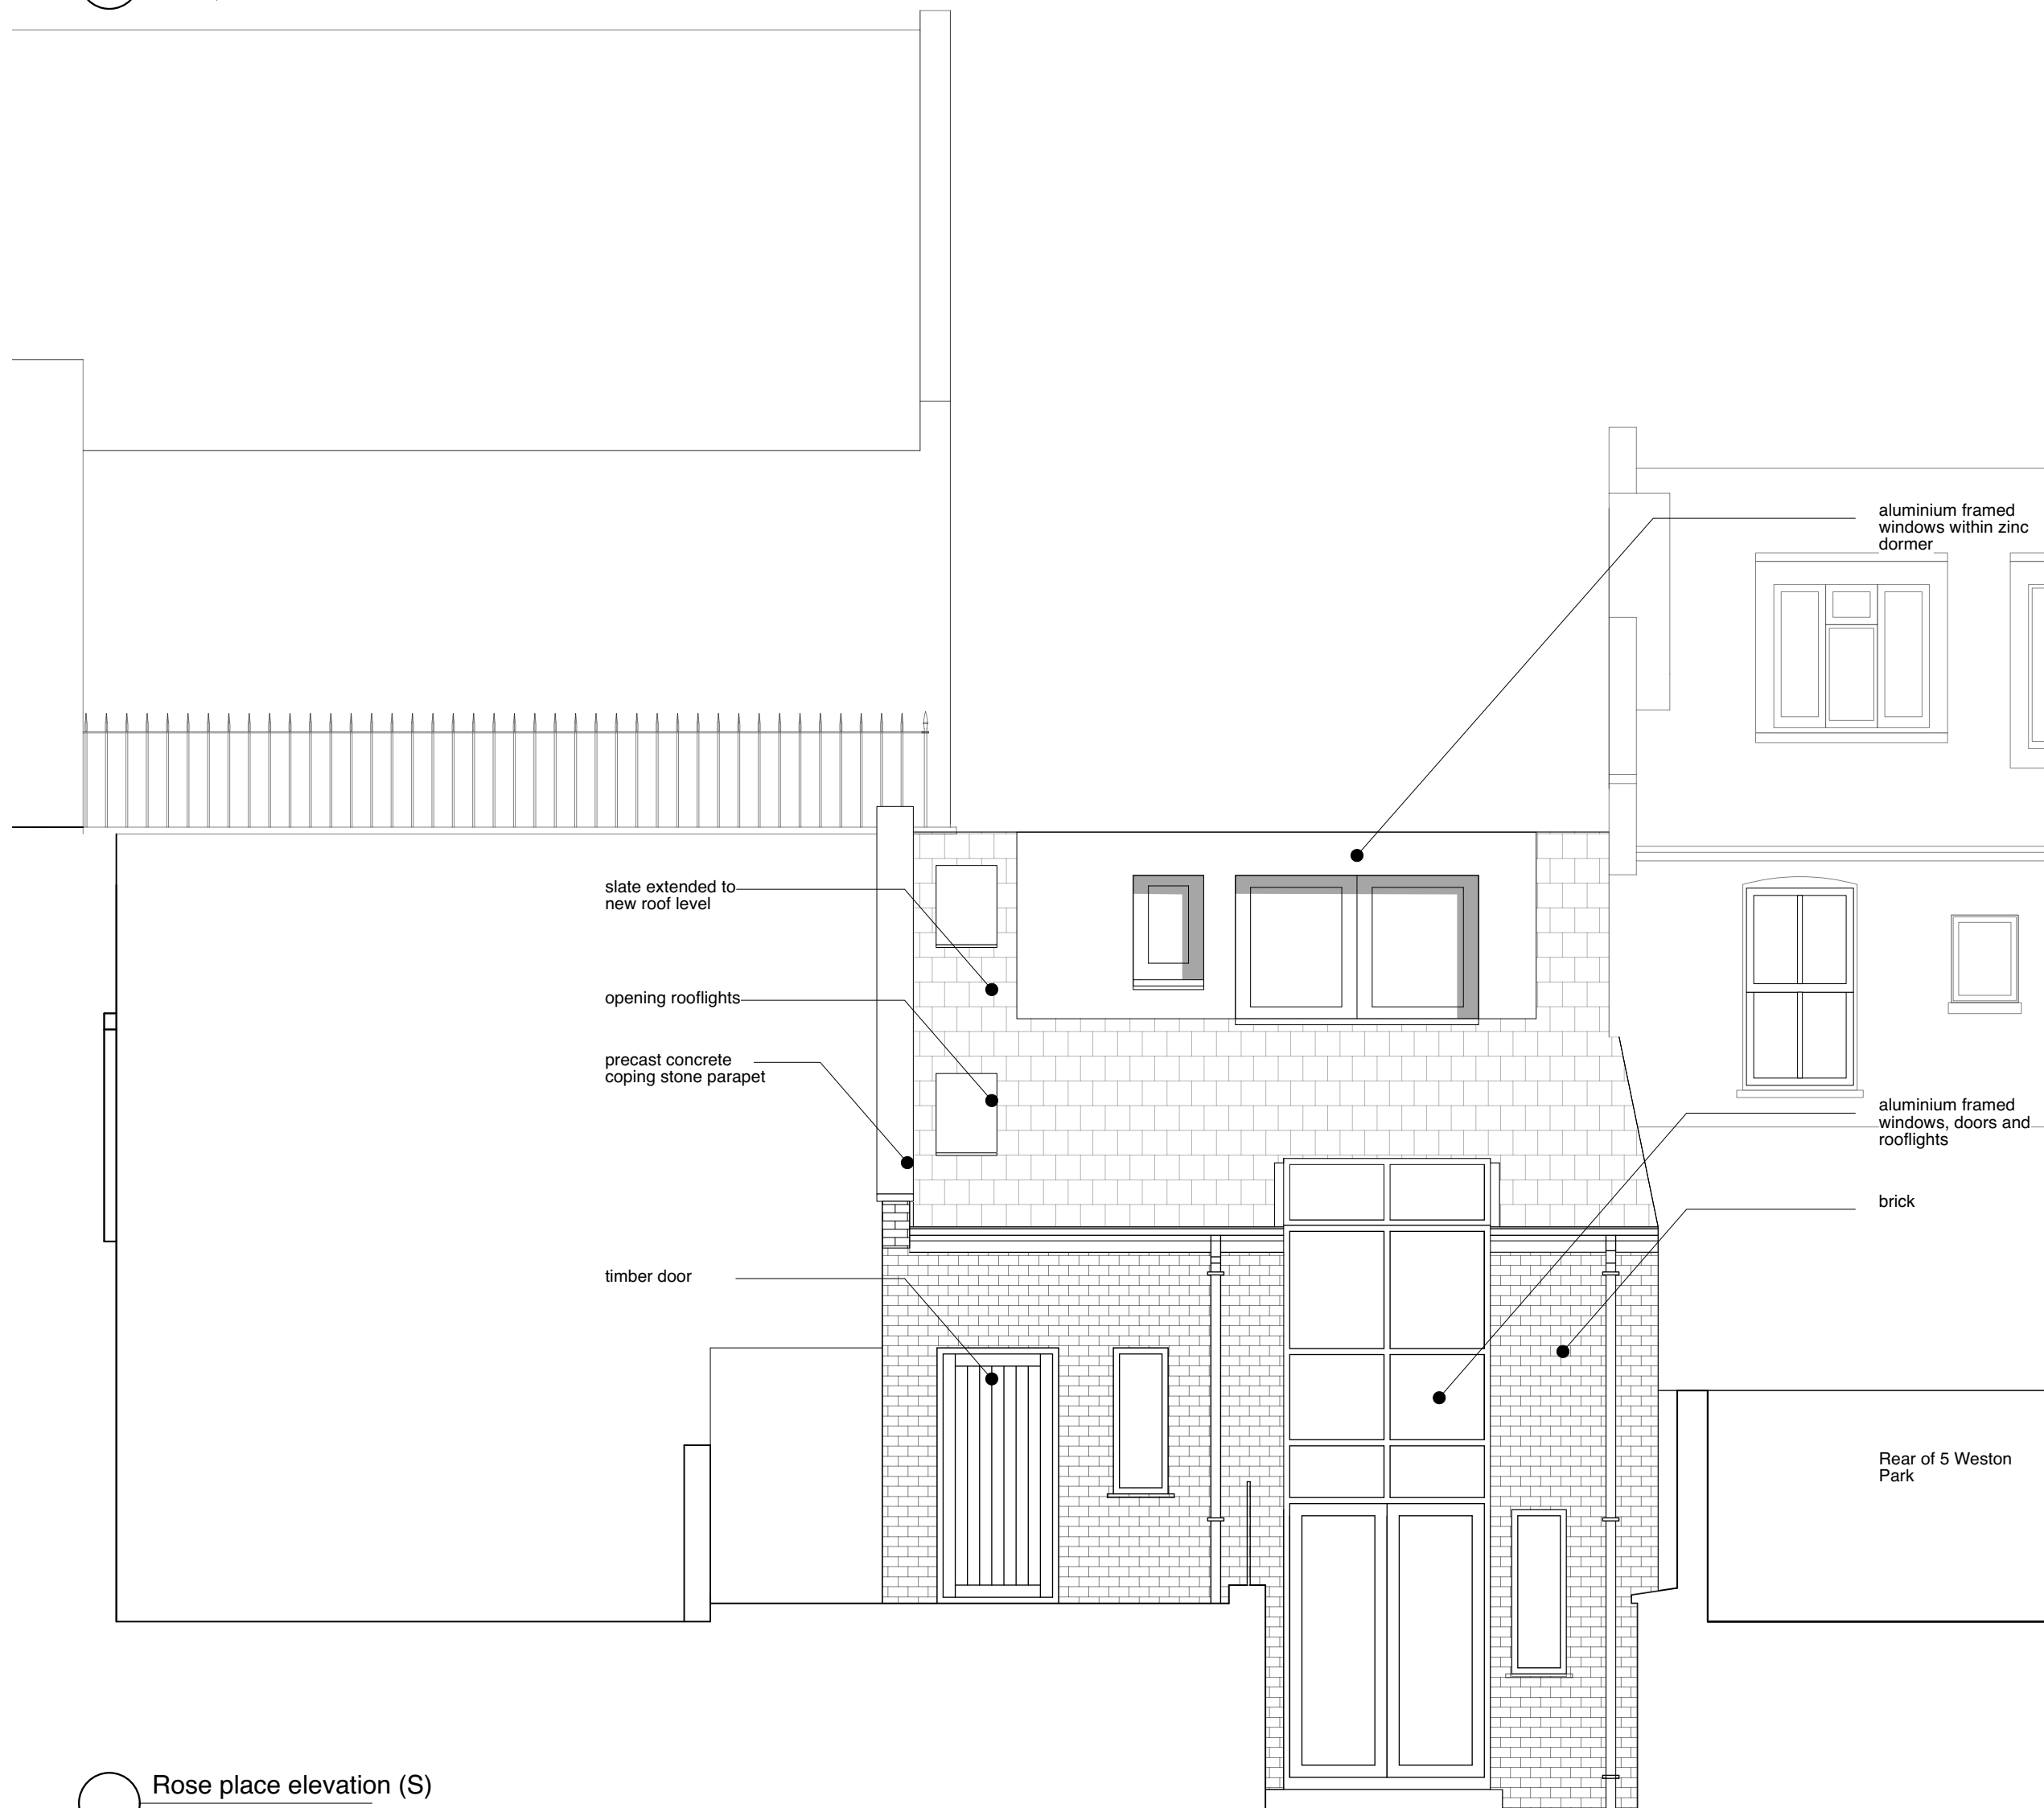

Rose place elevation (S)
1:50@A1, 1:100@A3

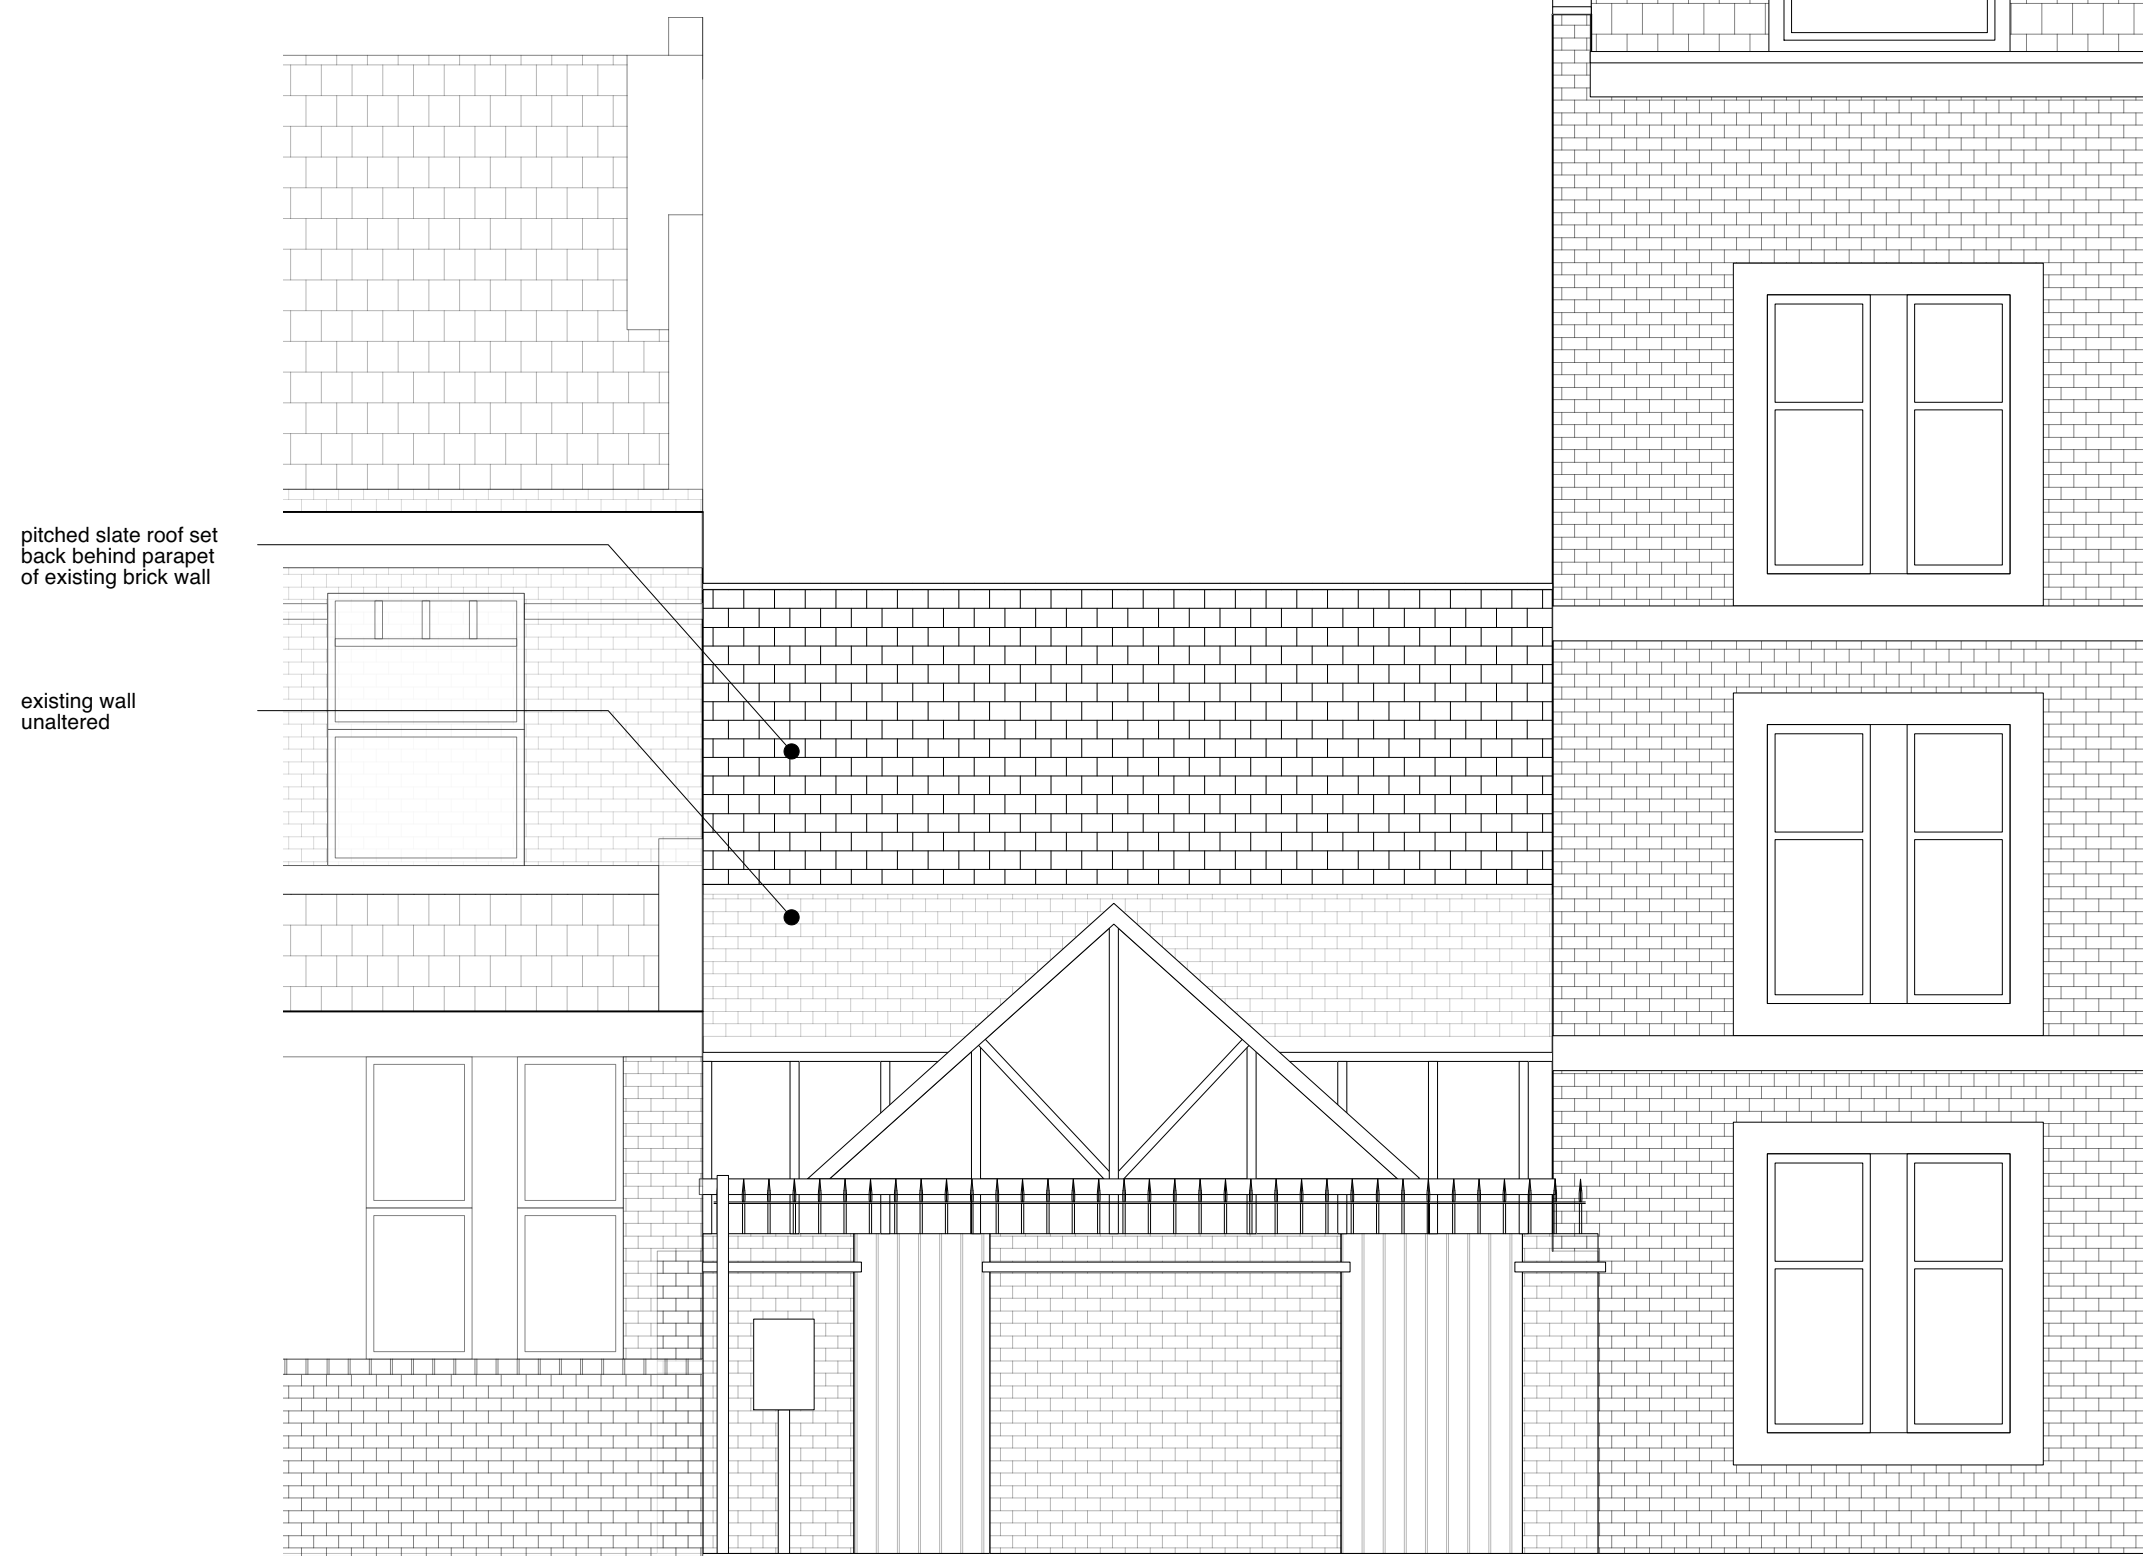

Weston Park elevation (N)
1:50@A1, 1:100@A3

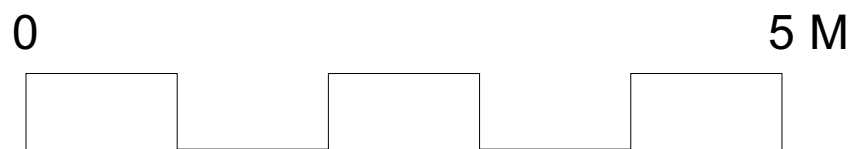


A 11/03/2024 minor drawing update		
REVISION	DATE	REVISION NOTE
NOTES		
All copyrights retained, all information remains the property of The Architects: London Ltd and may not be reproduced through any medium without written consent. No responsibility is accepted through unauthorised use. All information is subject to statutory consents, easements and survey. Except for planning purposes, do not scale from drawings but use figured dimensions only and verify on site. Please report any discrepancies. Use latest revision.		


PROJECT		
Extension and Alterations		
ADDRESS		
1 Rose Place, N8 9SU, London, UK		
STATUS		
RIBA - Stage 2 - PLANNING ONLY		
DRAWING		
Proposed Sections and Elevations		

The Architects
020 7923 1559
mail@thearchitects.co.uk
www.thearchitects.co.uk

PROJECT #		245
DWG DATE		10/08/2023
SCALE @ A1/A3	DRAWING NO.	REVISION
1:50 / 1:100	RSP_021	A

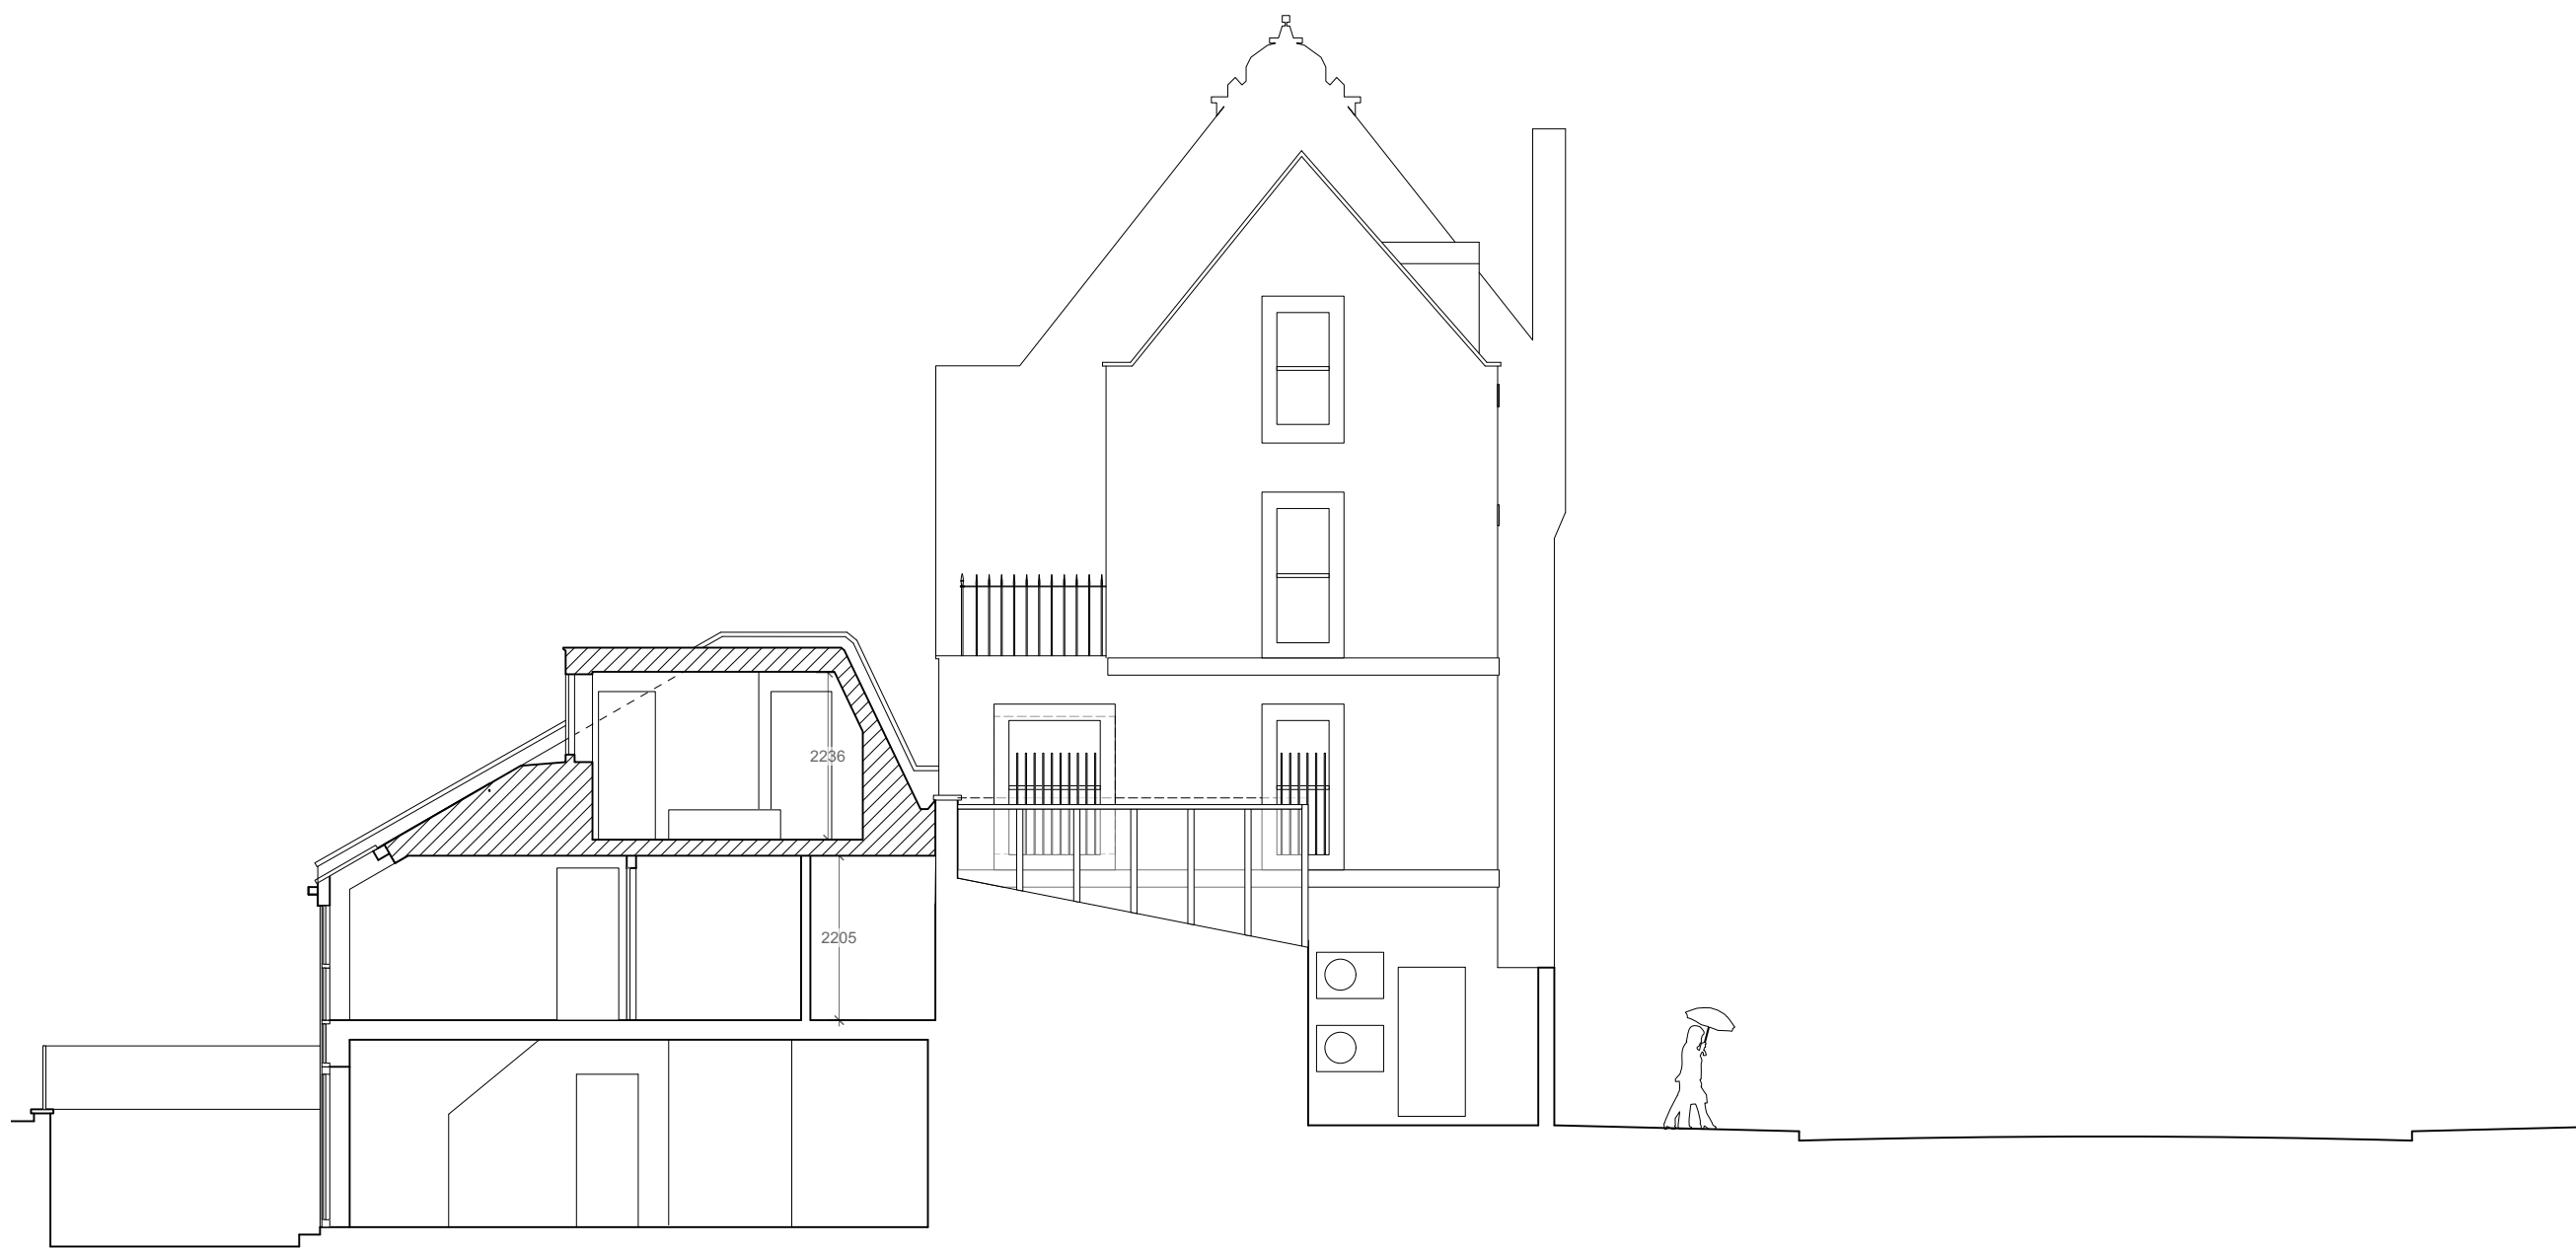

Section B (including Weston Park)
1:100@A1, 1:200@A3

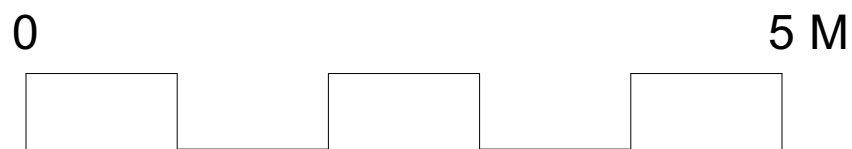

A 11/03/2024 minor drawing update		
REVISION	DATE	REVISION NOTE
NOTES		
All copyrights retained, all information remains the property of The Architects: London Ltd and may not be reproduced through any medium without written consent. No responsibility is accepted through unauthorised use. All information is subject to statutory consents, assessments and survey. Except for planning purposes, do not scale from drawings but use figured dimensions only and verify on site. Please report any discrepancies. Use latest revision.		
PROJECT		
Extension and Alterations		
ADDRESS		
1 Rose Place, N8 9SU, London, UK		
STATUS		
RIBA - Stage 2 - PLANNING ONLY		
DRAWING		
Proposed Section B		

The Architects
020 7923 1559
mail@thearchitects.co.uk
www.thearchitects.co.uk

PROJECT #		245
DWG DATE		10/08/2023
SCALE @ A1/A3	DRAWING NO.	REVISION
1:50 / 1:100	RSP_022	A

Section B
1:50@A1, 1:100@A3