




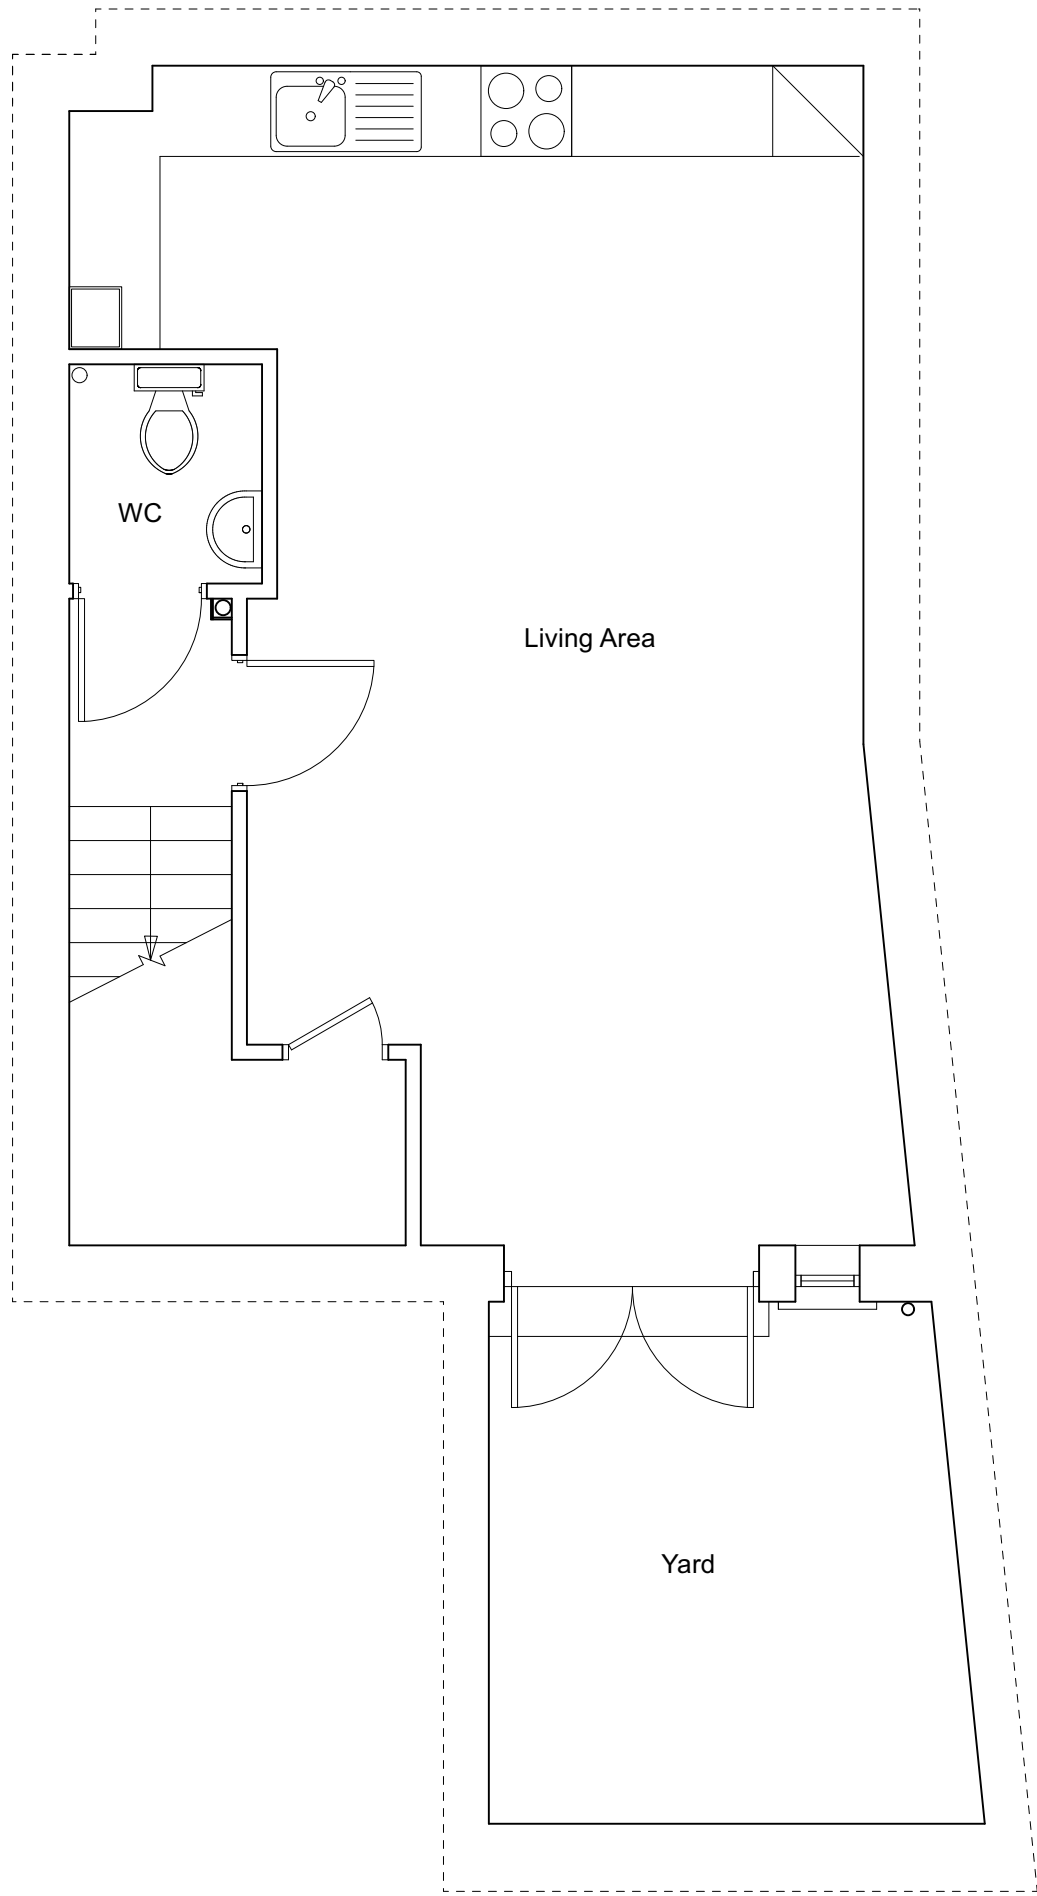


Lower ground floor plan
1:50@A1, 1:100@A3

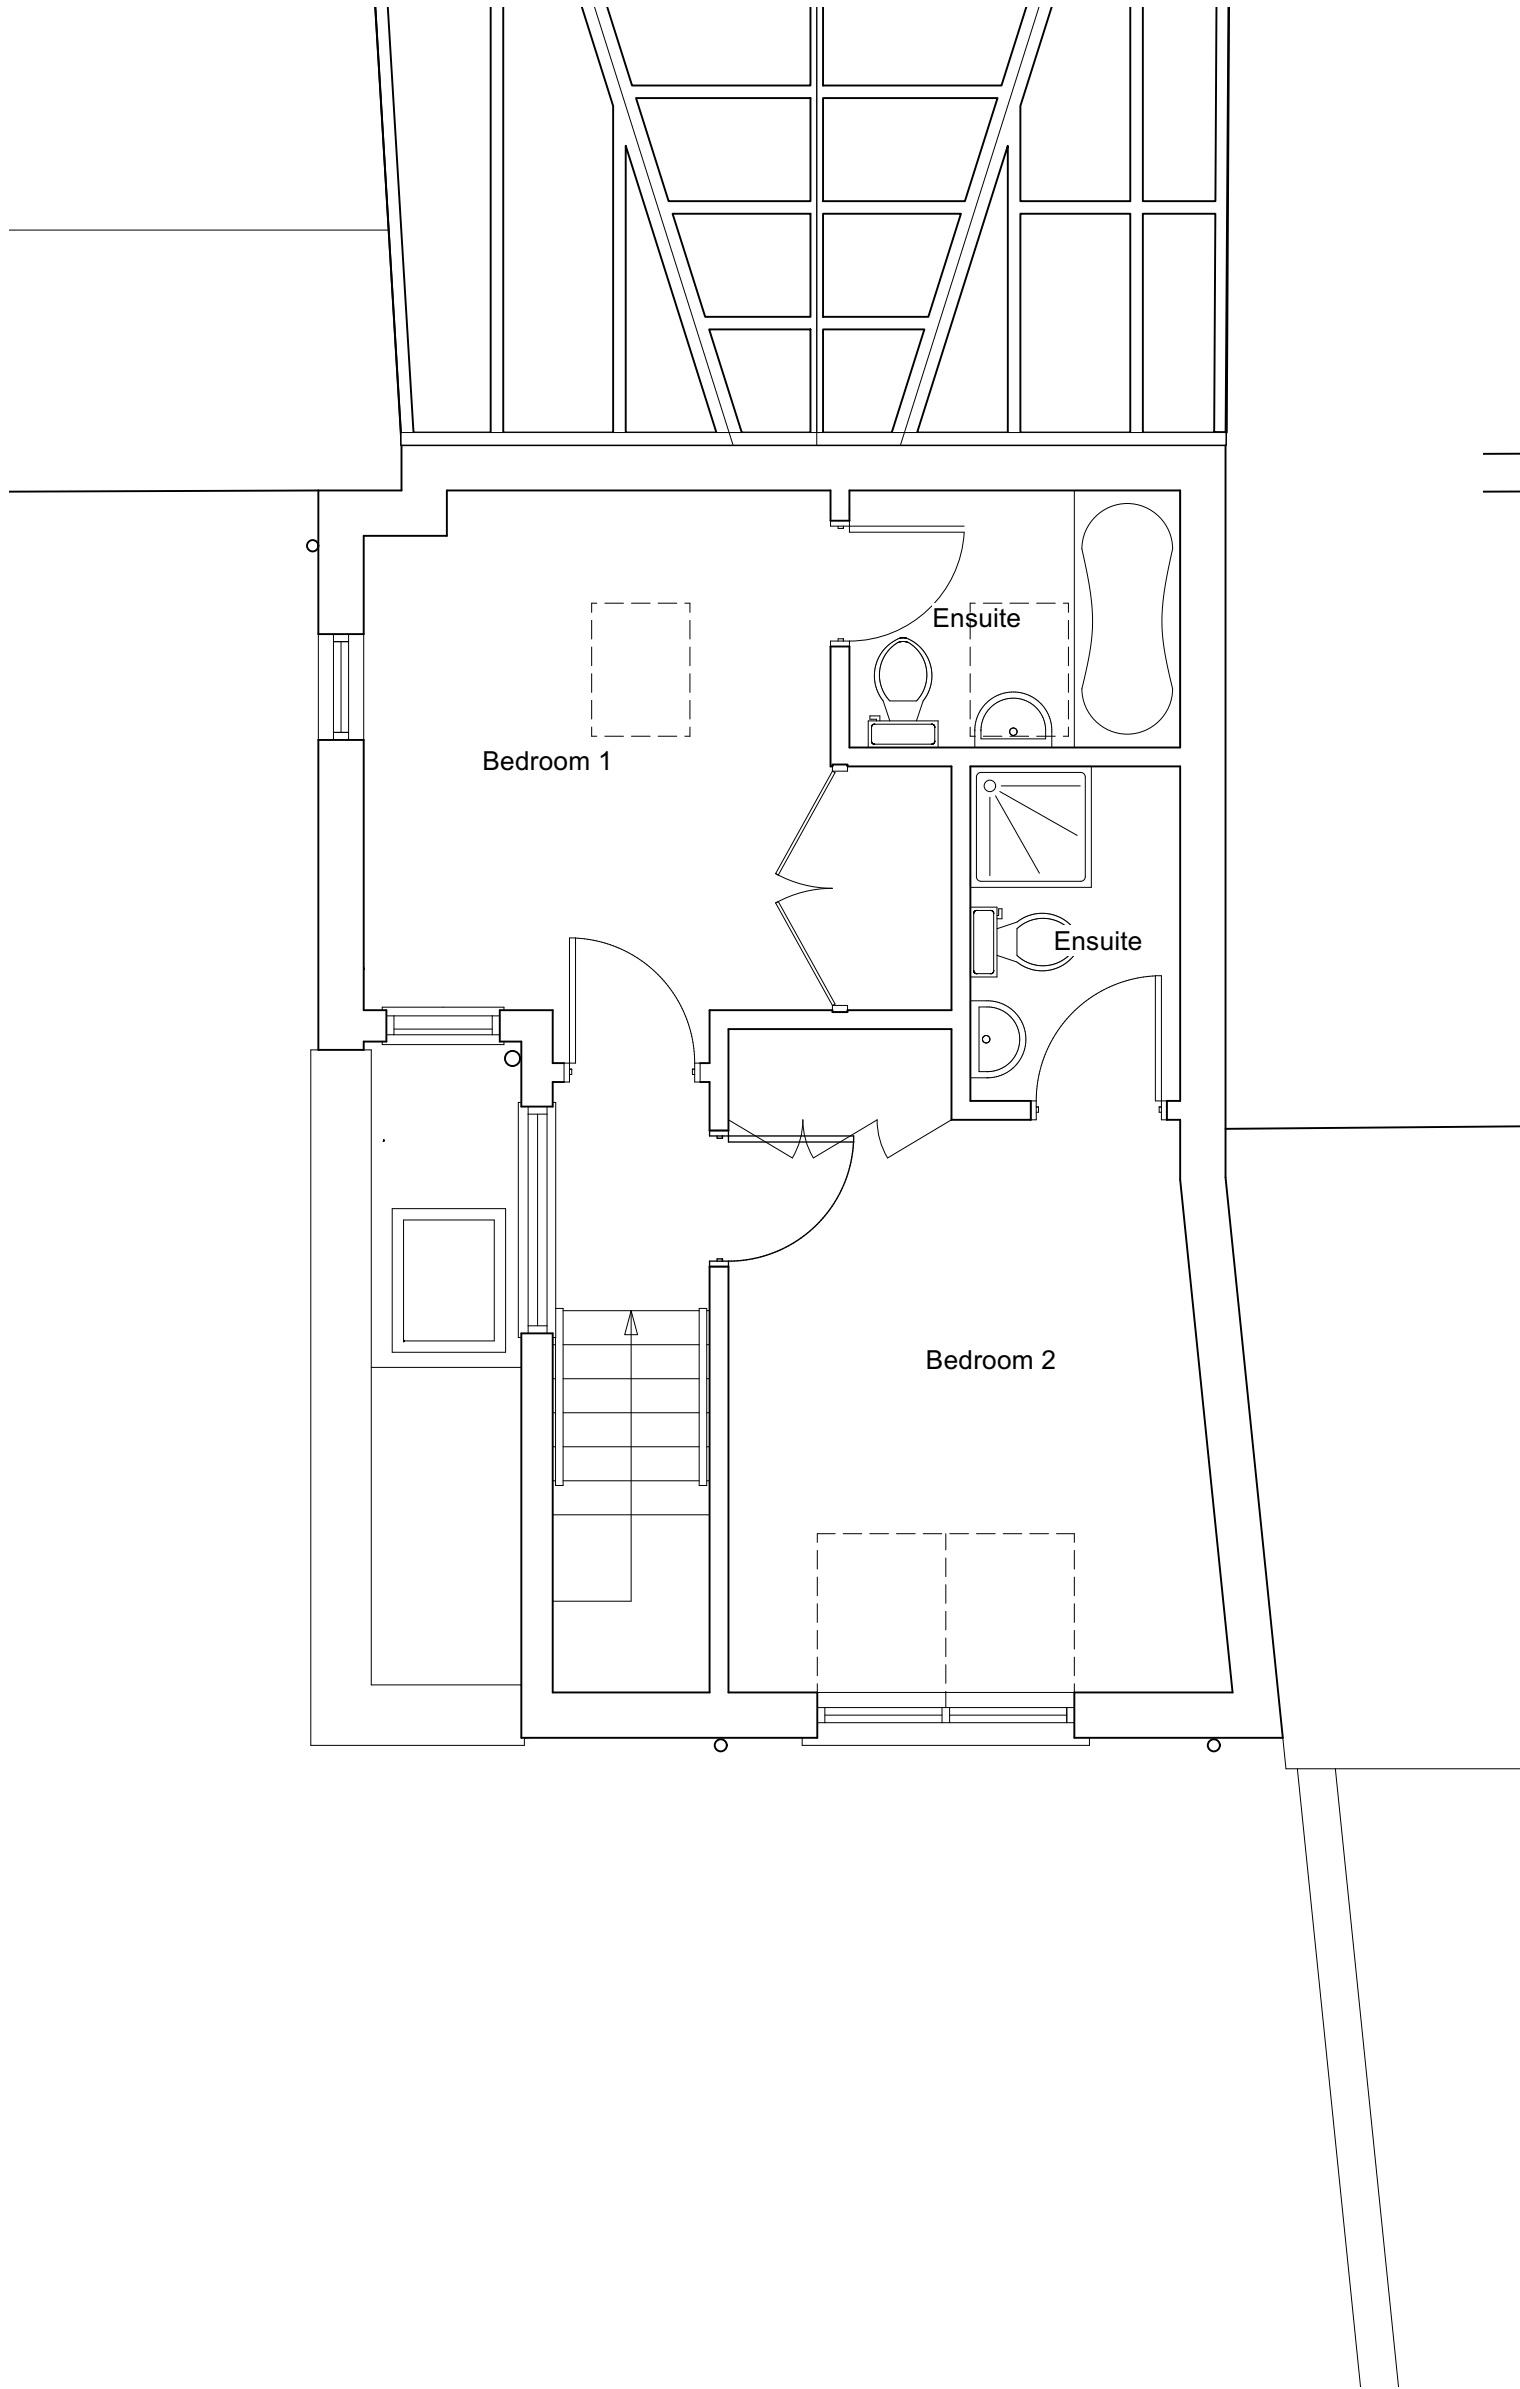



Upper ground floor plan
1:50@A1, 1:100@A3

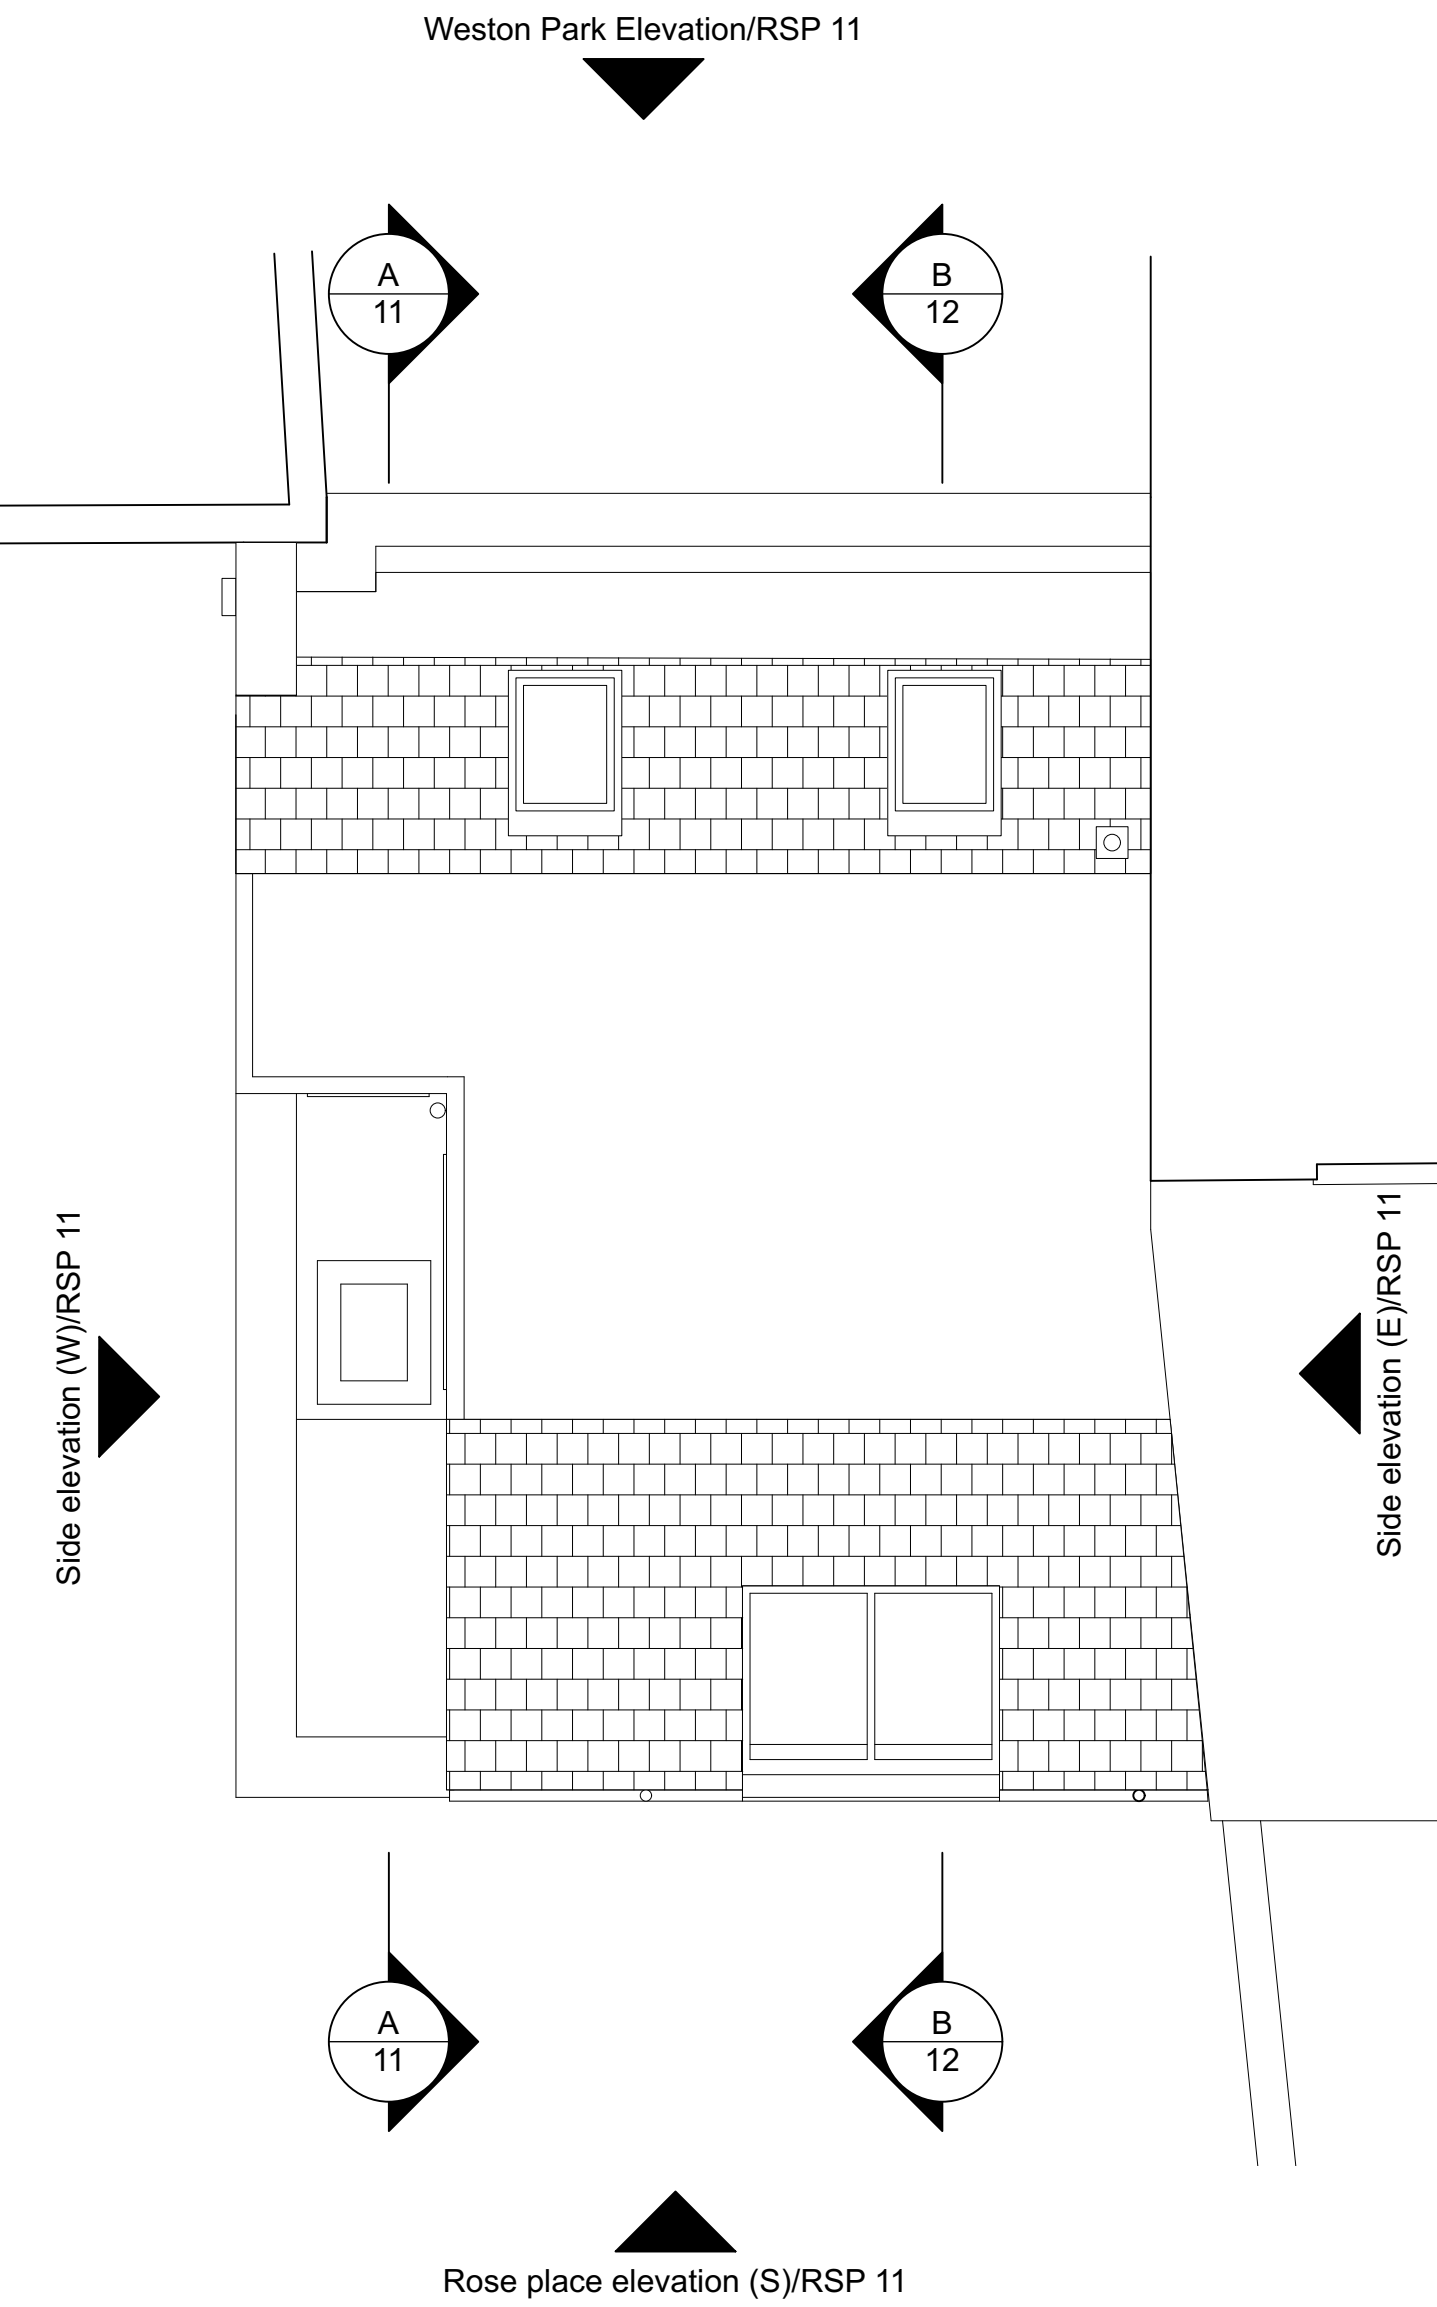

Roof plan plan
1:50@A1, 1:100@A3

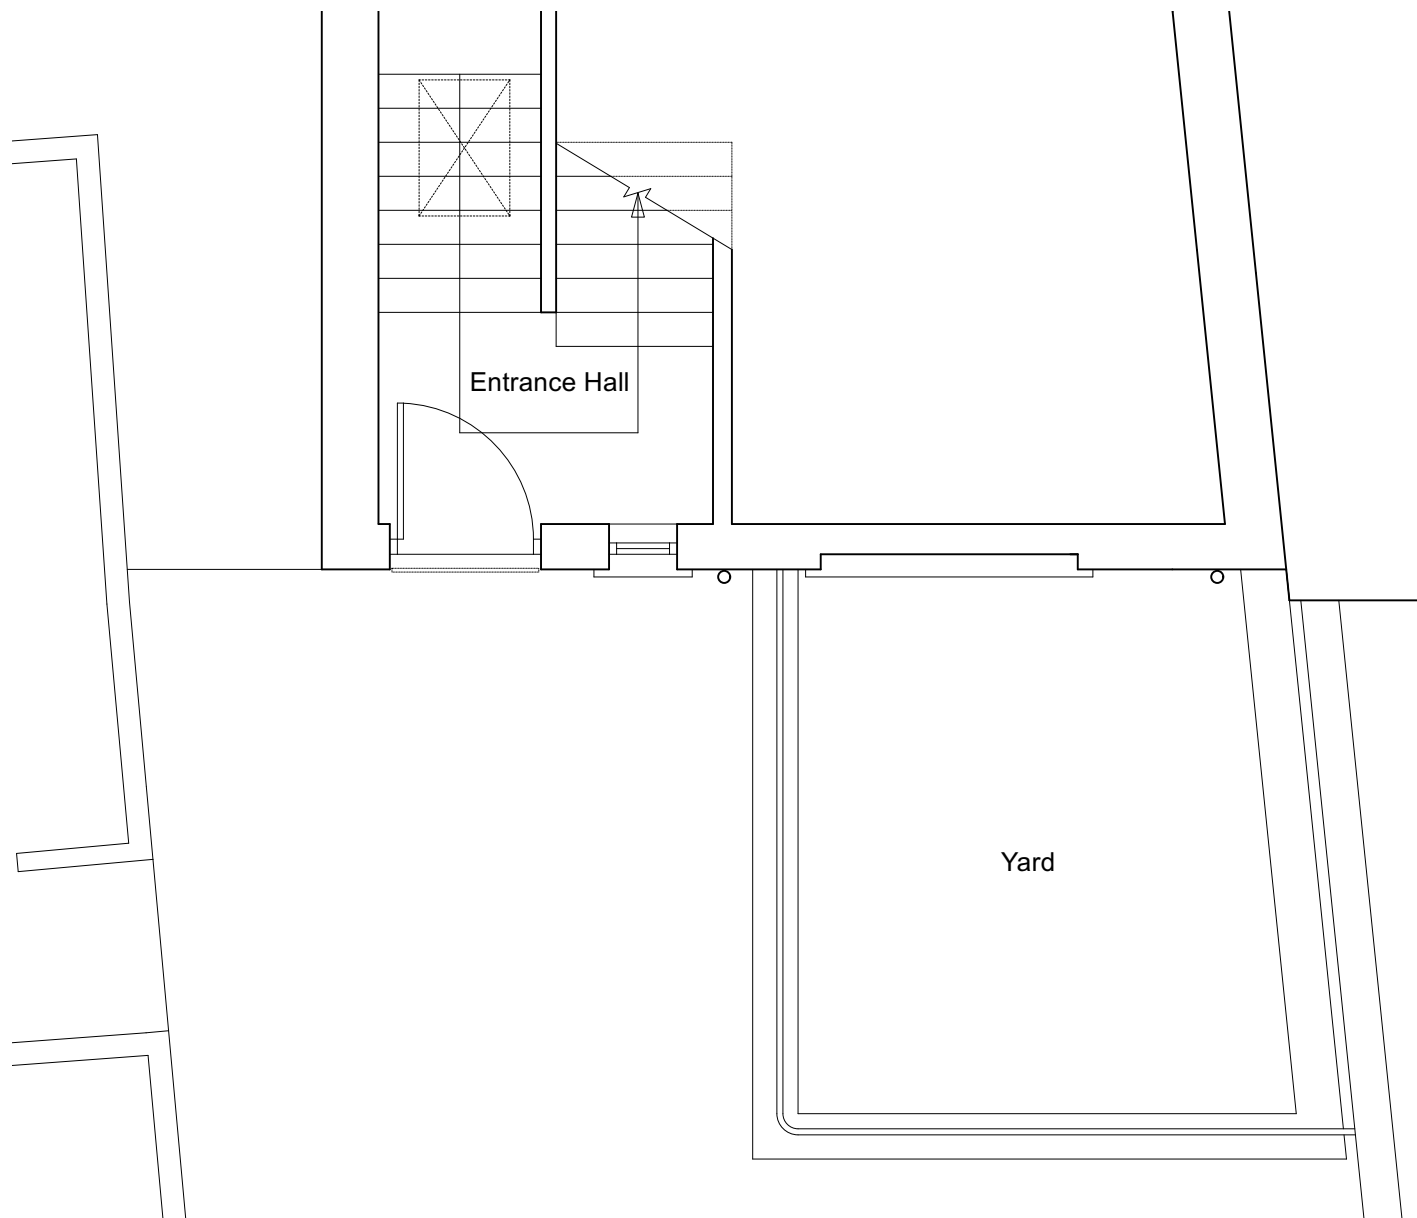

Entrance level plan
1:50@A1, 1:100@A3

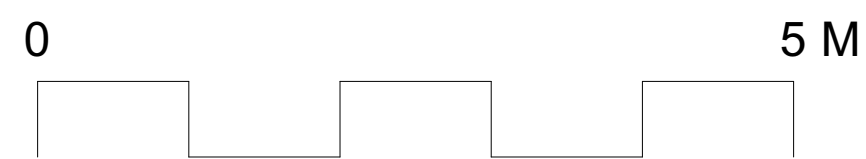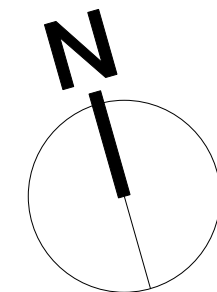

A	11/03/2024	minor drawing update
REVISION	DATE	REVISION NOTE

NOTES

All copyrights retained, all information remains the property of The Architects: London Ltd and may not be reproduced through any medium without written consent. No responsibility is accepted through unauthorised use. All information is subject to statutory consents, assessments and survey. Except for planning purposes, do not scale from drawings but use figured dimensions only and verify on site. Please report any discrepancies. Use latest revision.

PROJECT

Extension and Alterations

ADDRESS

1 Rose Place, N8 9SU, London, UK

STATUS

RIBA - Stage 2 - PLANNING ONLY

DRAWING

Existing Plans

The Architects

020 7923 1559
mail@thearchitects.co.uk
www.thearchitects.co.uk

PROJECT #

245

DWG DATE

10/08/2023

SCALE @ A1/A3


DRAWING NO.

REVISION


1:50 / 1:100

RSP_010


A

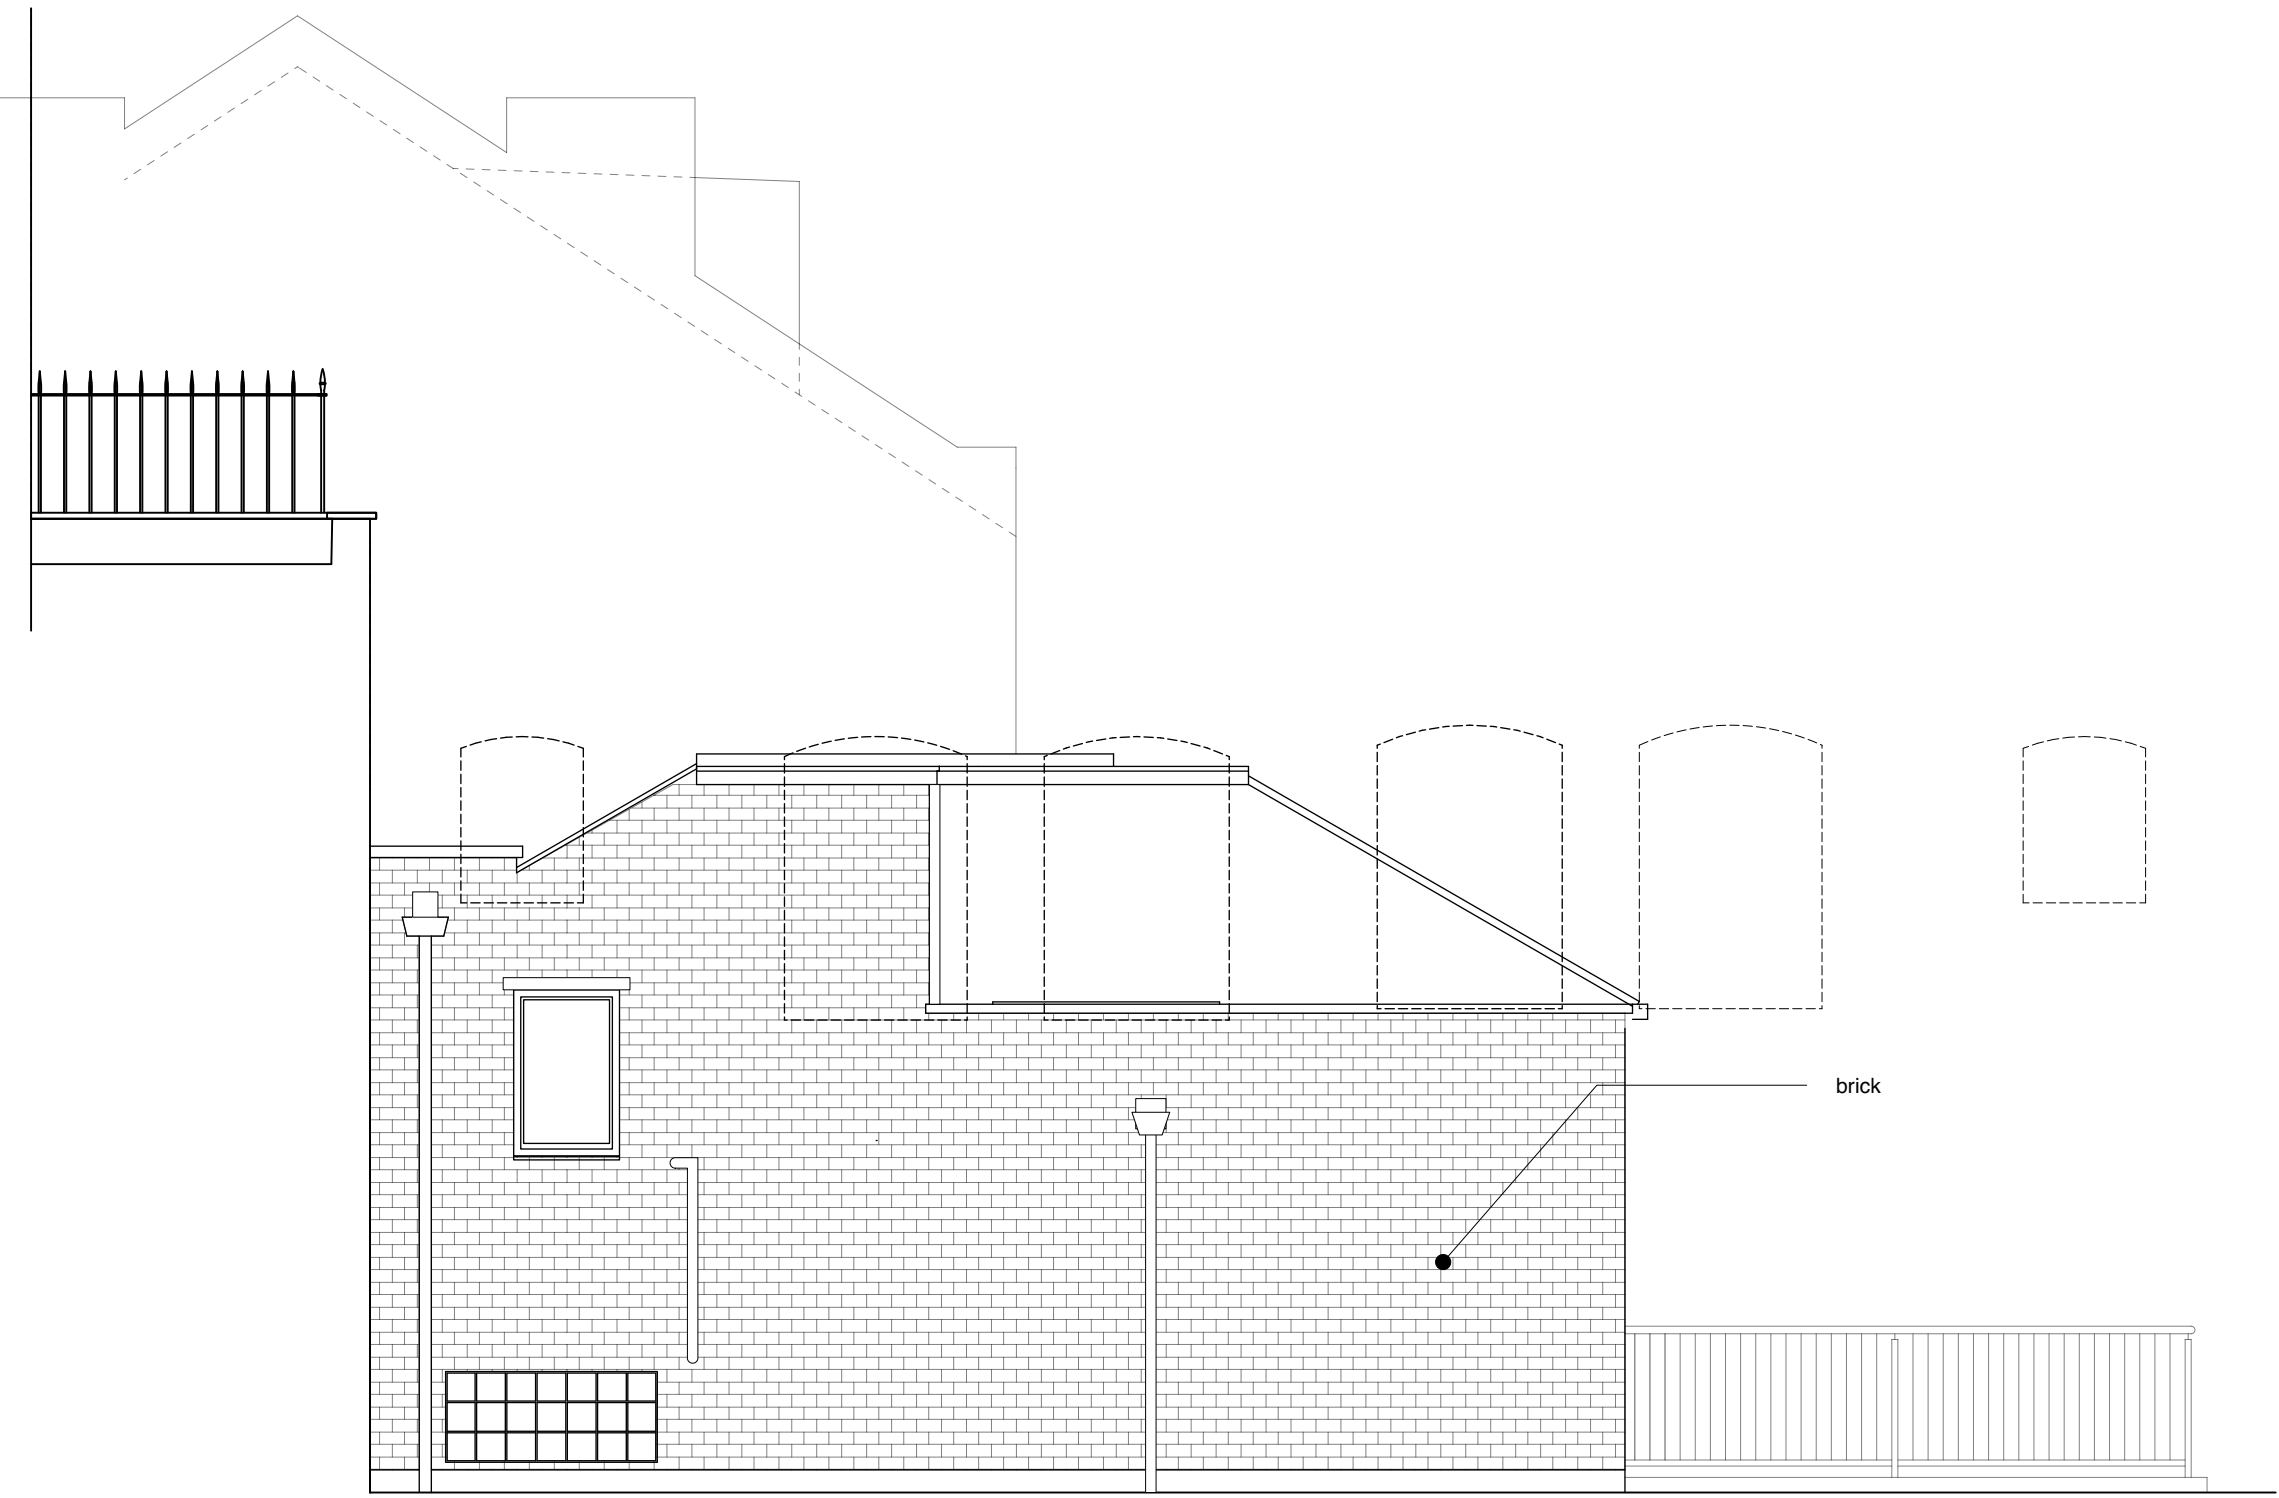


Side elevation (W)
1:50@A1, 1:100@A3

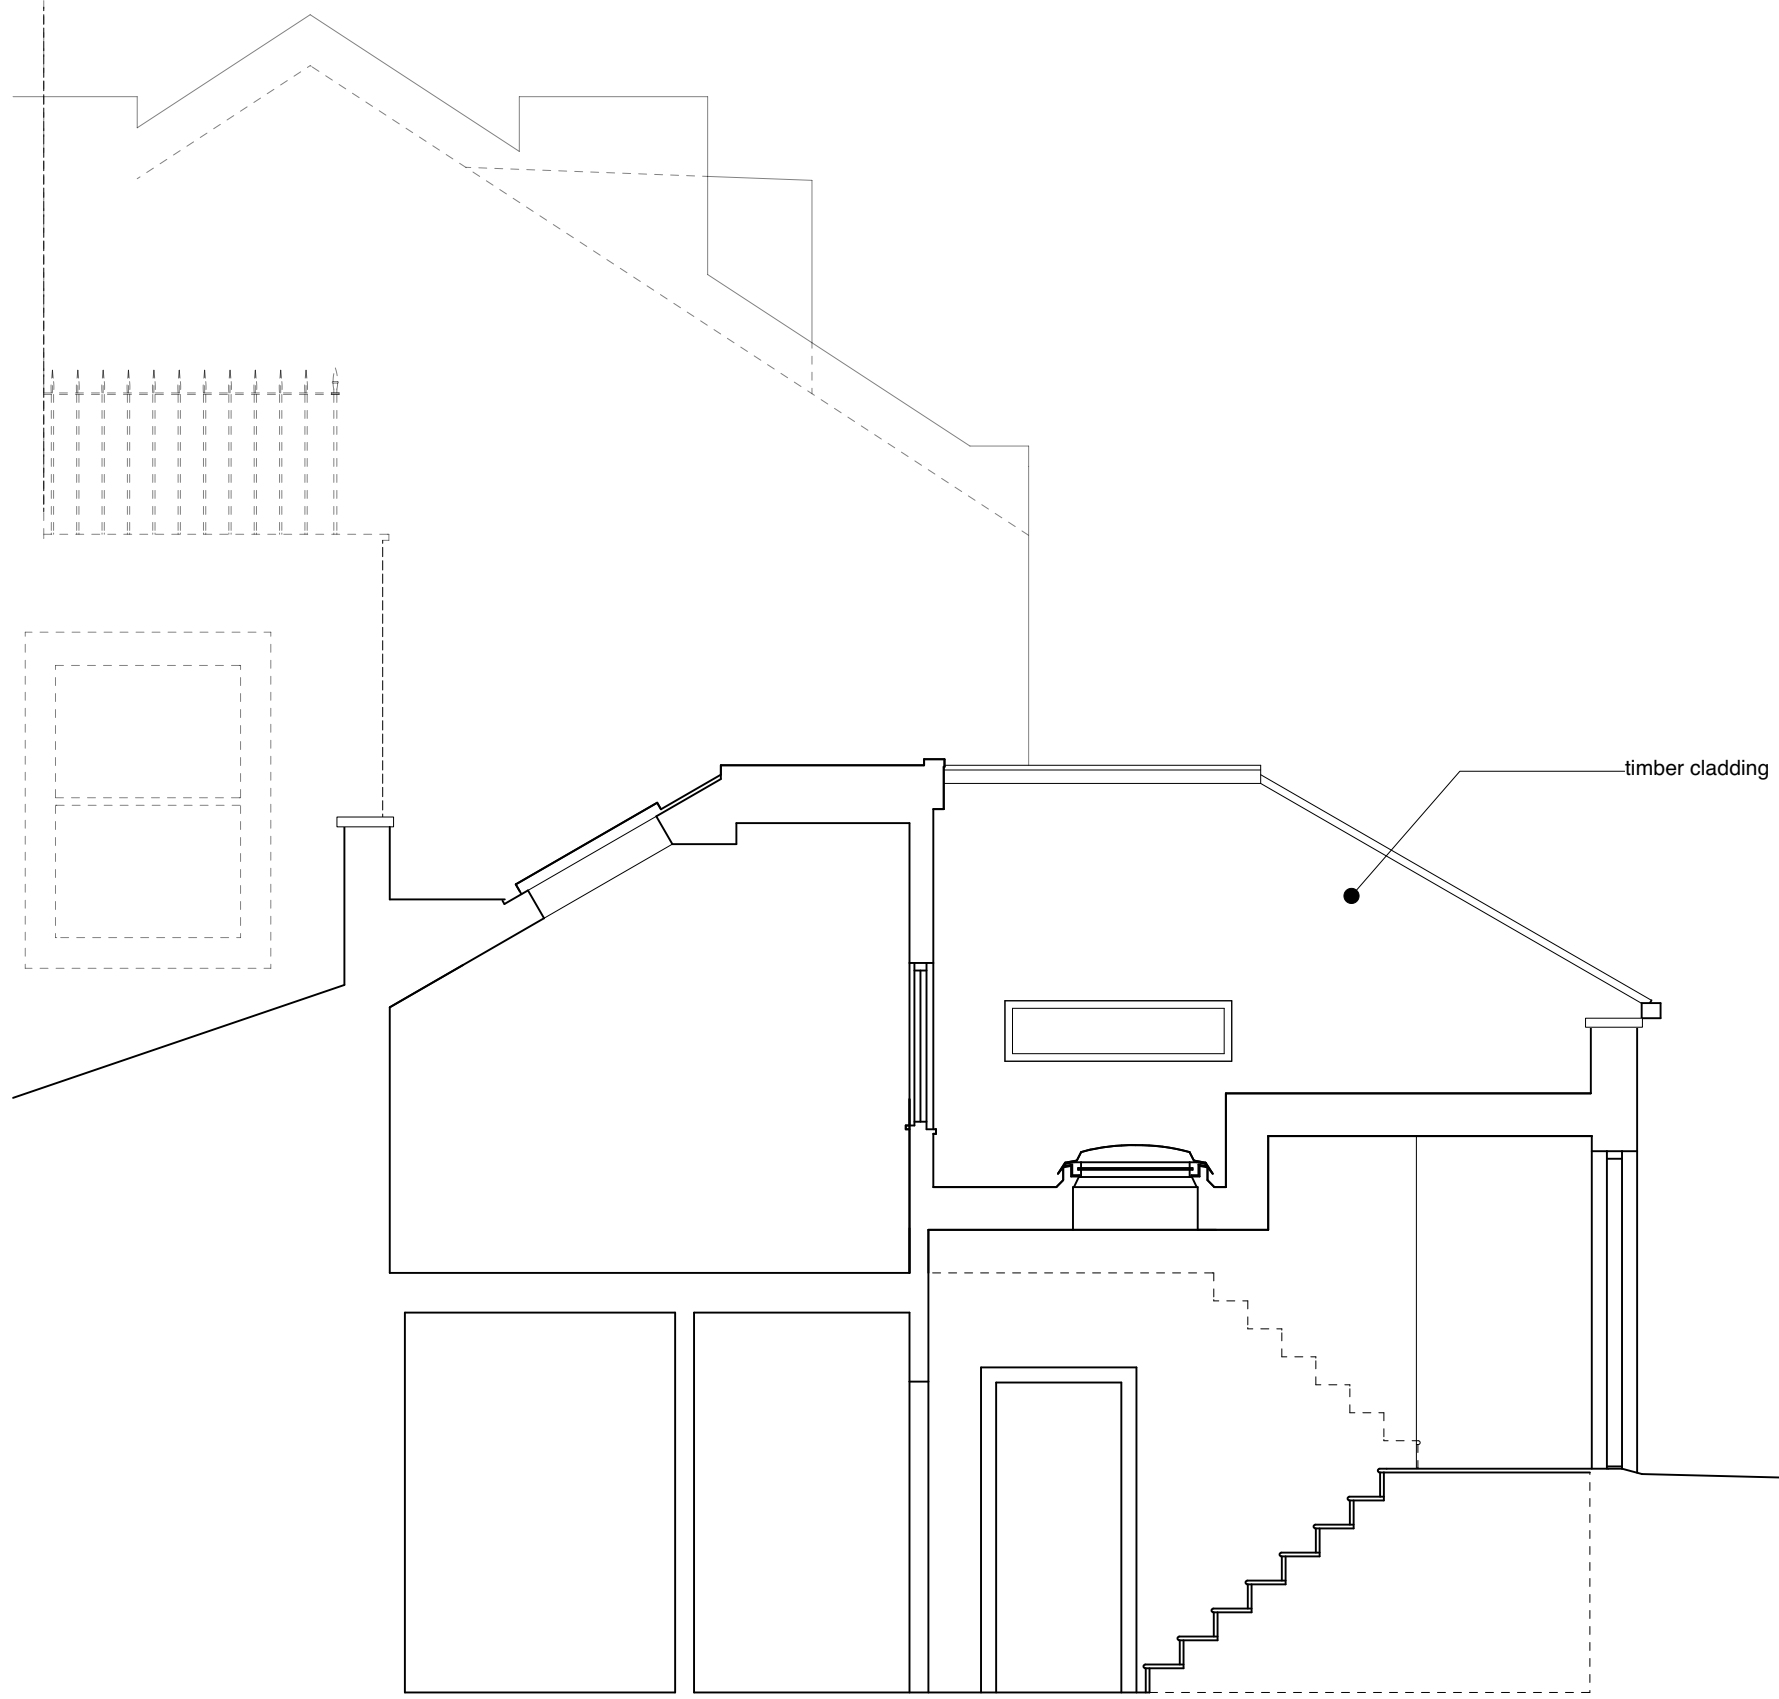

Section A
1:50@A1, 1:100@A3

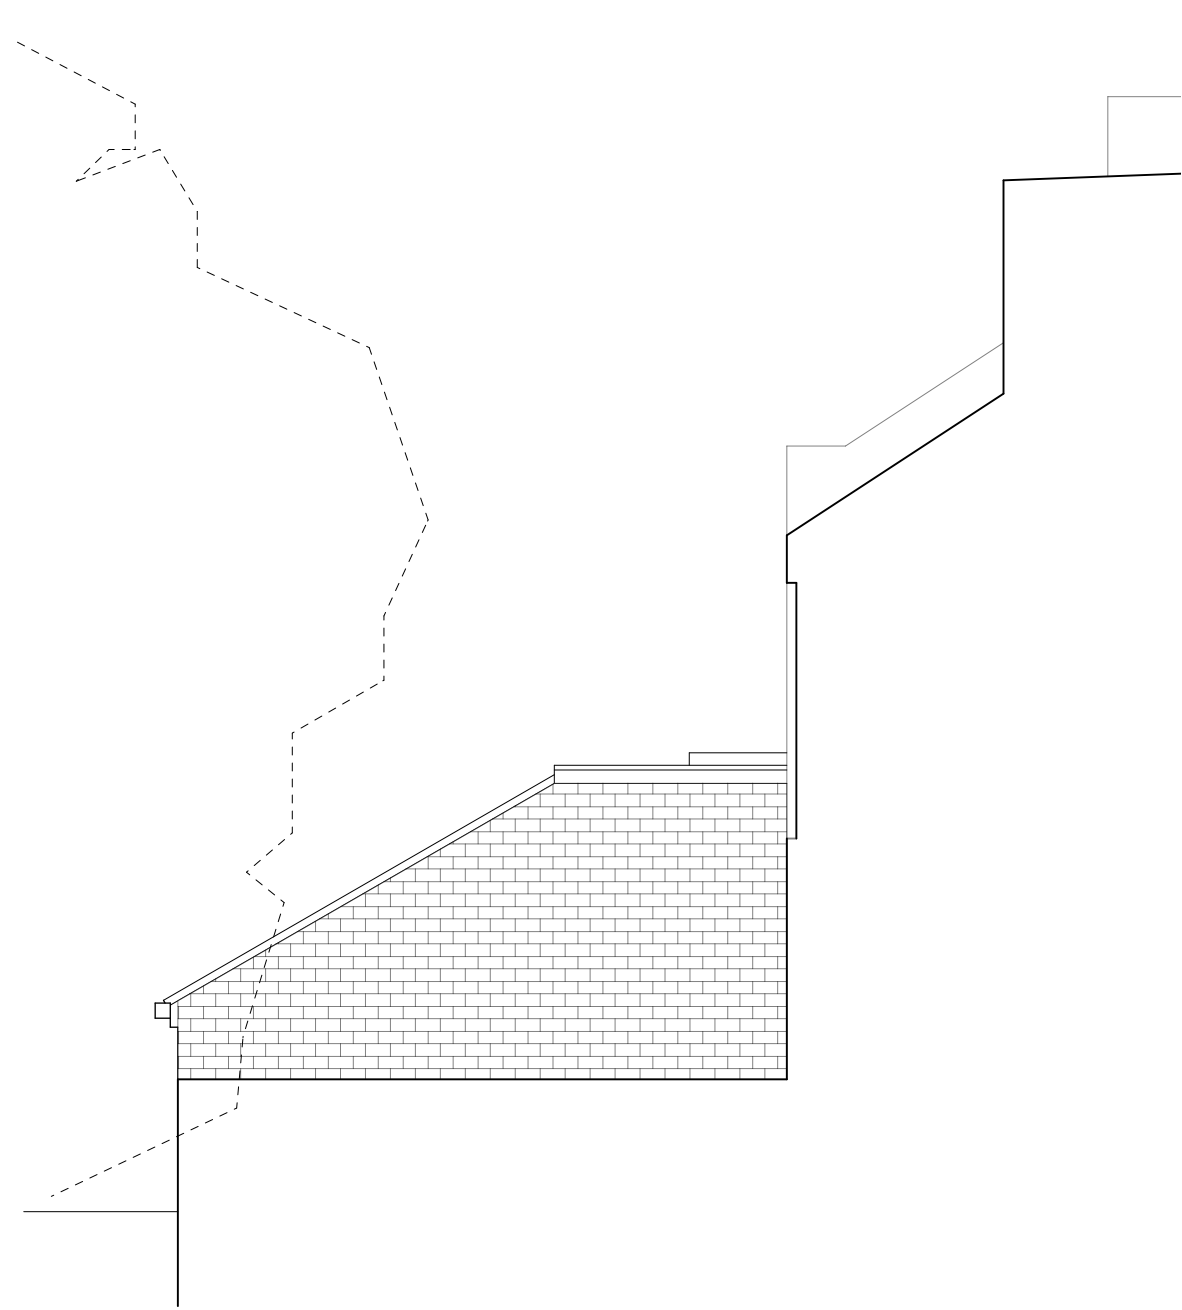


Side elevation (E)
1:50@A1, 1:100@A3

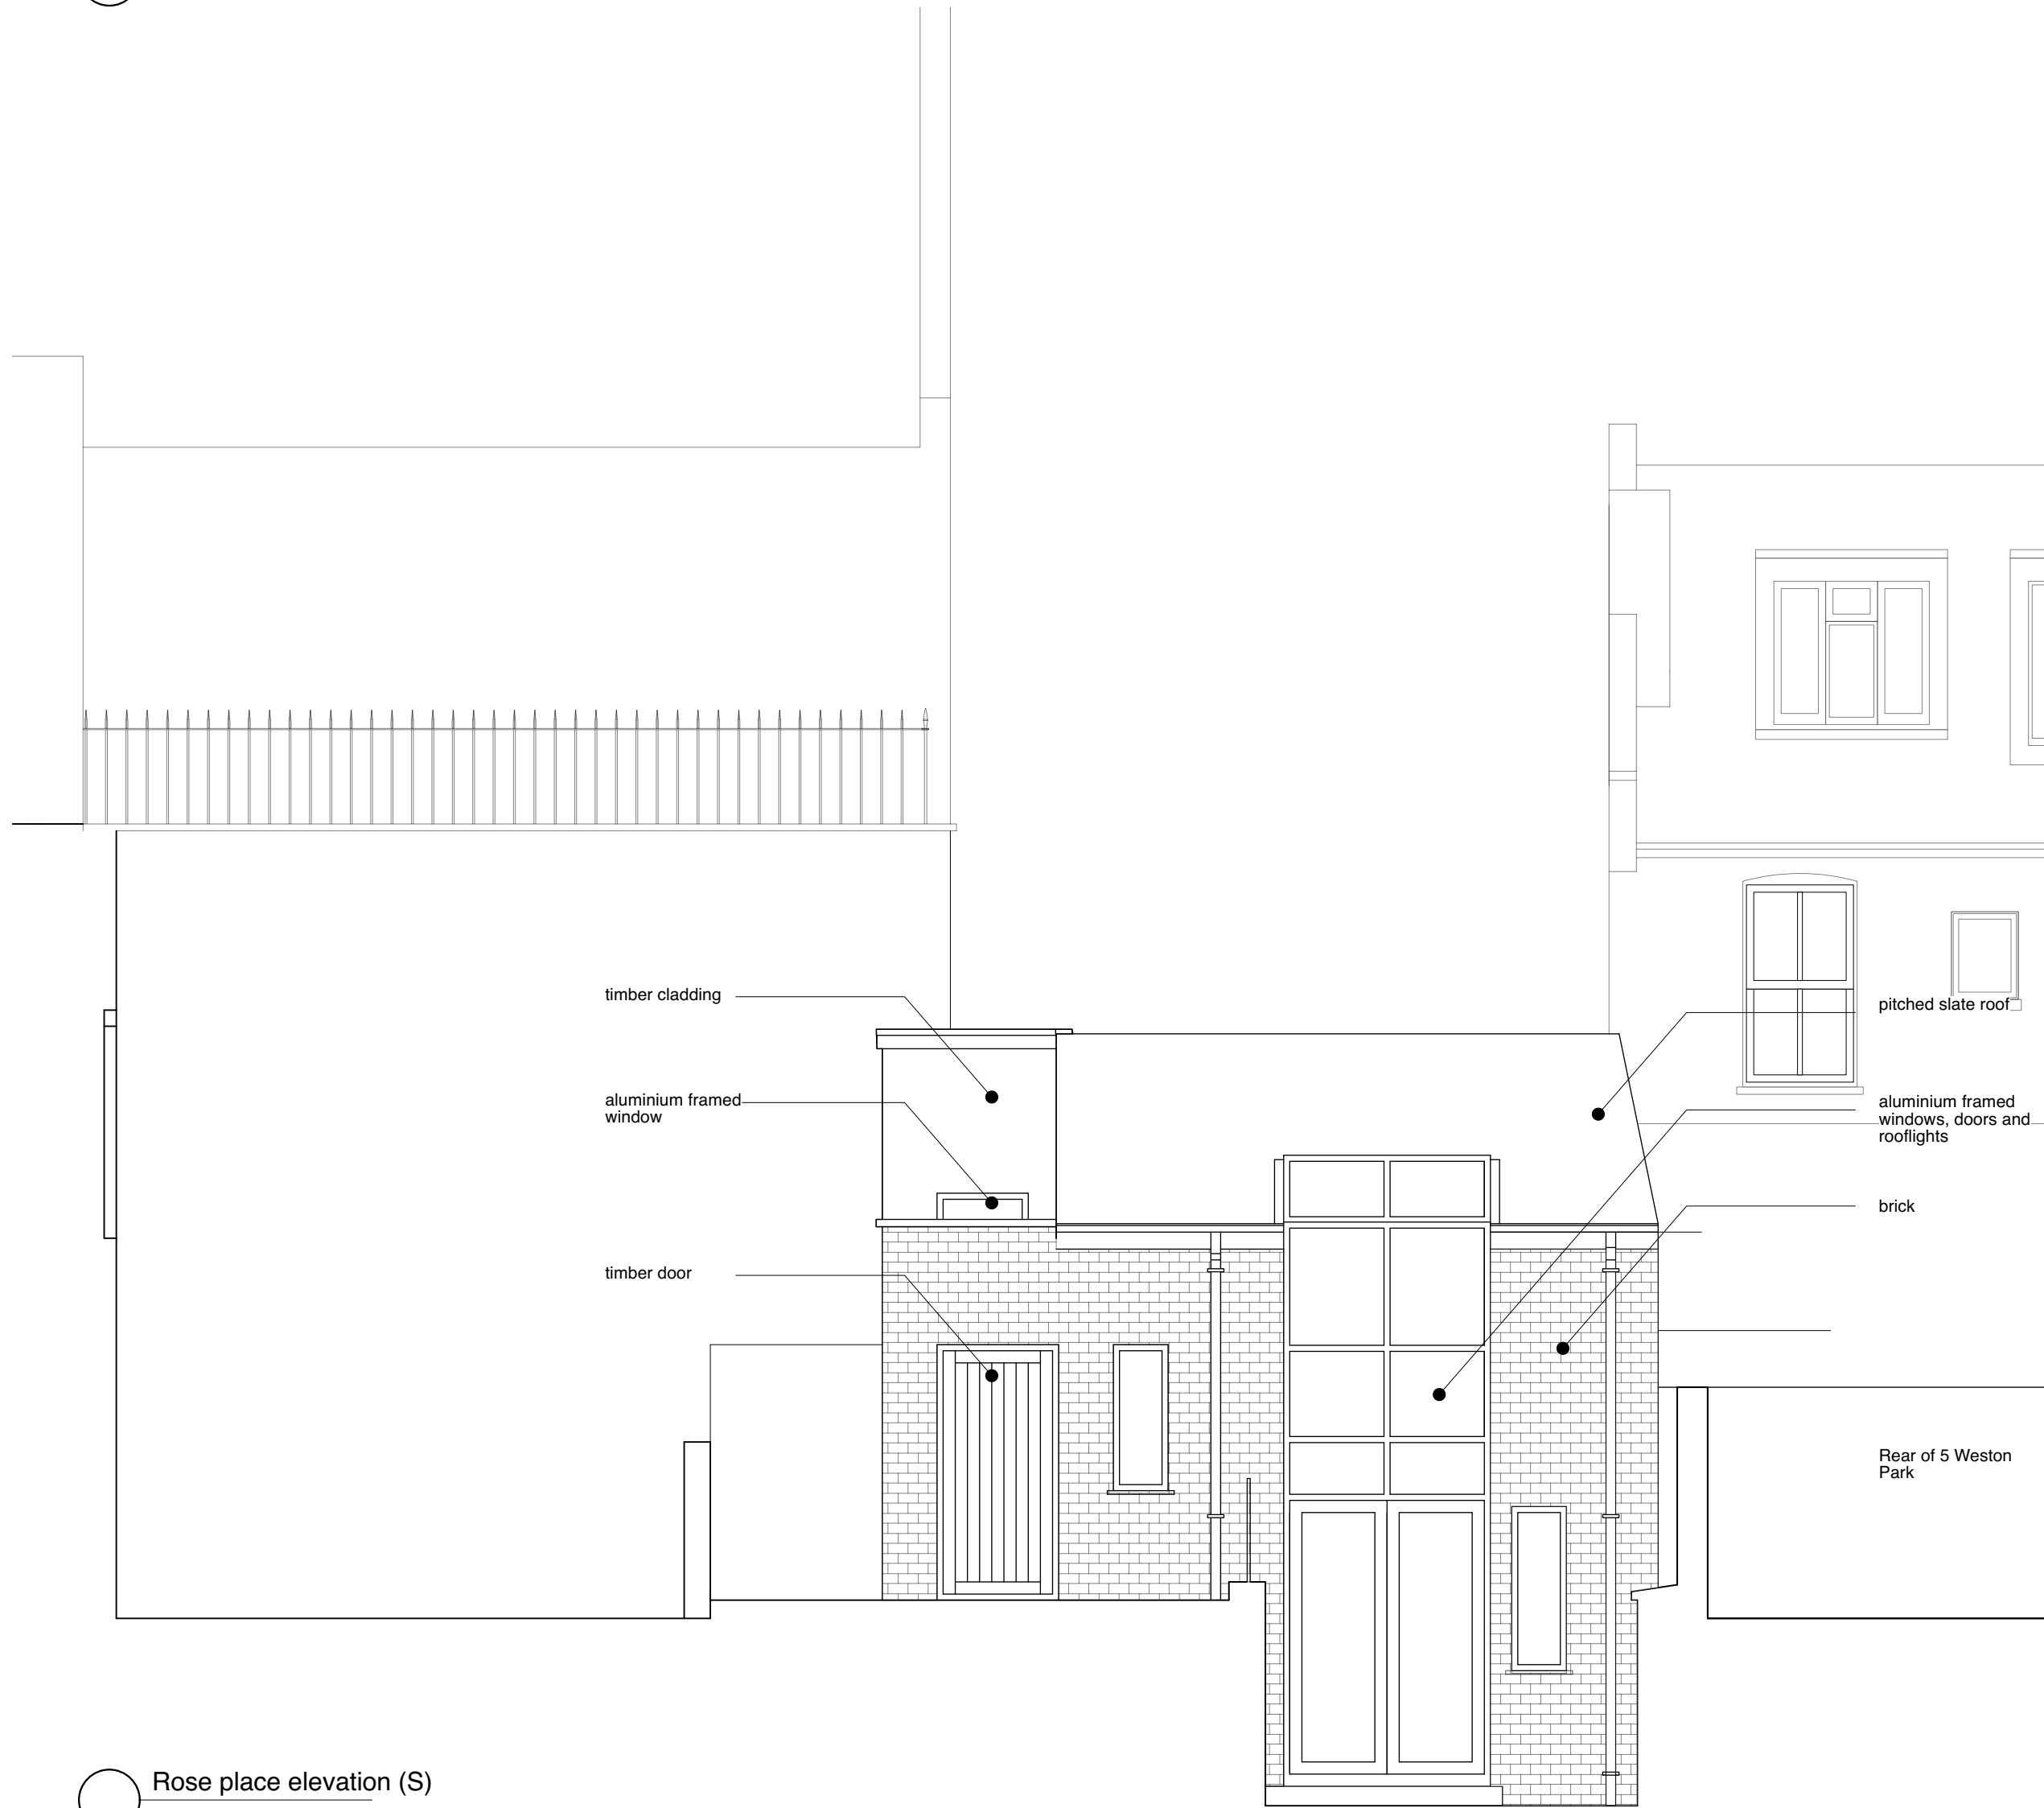

Rose place elevation (S)
1:50@A1, 1:100@A3



Weston Park elevation (N)
1:50@A1, 1:100@A3

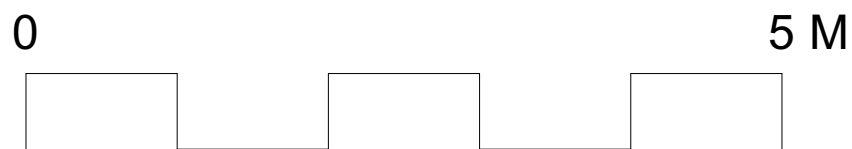


A	11/03/2024	minor drawing update
REVISION	DATE	REVISION NOTE
NOTES		
All copyrights retained, all information remains the property of The Architects: London Ltd and may not be reproduced through any medium without written consent. No responsibility is accepted through unauthorised use. All information is subject to statutory consents, easements and survey. Except for planning purposes, do not scale from drawings but use figured dimensions only and verify on site. Please report any discrepancies. Use latest revision.		

PROJECT	Extension and Alterations
ADDRESS	1 Rose Place, N8 9SU, London, UK
STATUS	RIBA - Stage 2 - PLANNING ONLY
DRAWING	Existing Sections and Elevation

The Architects
020 7923 1559
mail@thearchitects.co.uk
www.thearchitects.co.uk

PROJECT #	245
DWG DATE	10/08/2023
SCALE @ A1/A3	1:50 / 1:100
DRAWING NO.	RSP_011
REVISION	A

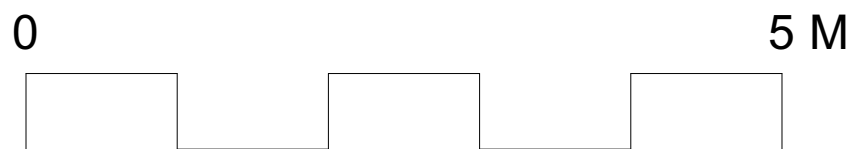

A 11/03/2024 minor drawing update		
REVISION	DATE	REVISION NOTE
NOTES		
All copyrights retained, all information remains the property of The Architects: London Ltd and may not be reproduced through any medium without written consent. No responsibility is accepted through unauthorised use. All information is subject to statutory consents, easements and survey. Except for planning purposes, do not scale from drawings but use figured dimensions only and verify on site. Please report any discrepancies. Use latest revision.		
PROJECT		
Extension and Alterations		
ADDRESS		
1 Rose Place, N8 9SU, London, UK		
STATUS		
RIBA - Stage 2 - PLANNING ONLY		
DRAWING		
Existing Section B		

The Architects 020 7923 1559
mail@thearchitects.co.uk
www.thearchitects.co.uk

PROJECT #	245		
DWG DATE	10/08/2023		
SCALE @ A1/A3	DRAWING NO.	REVISION	
1:50 / 1:100	RSP_012	A	