



- Legend
- Transparent double glazed structural glass unit
 - PPC metal privacy screen - RAL 1035 Pearl Beige
 - Louvred screening to concealed ASHPs and condensor - RAL 1035 Pearl Beige
See Detail View
 - PPC aluminium downpipe - RAL 1035 Pearl Beige
 - Wall Finish
 - Ibstock Dorset Ret
 - Wall Finish
 - Forticrete Sports Green Florentine - 43sqm
 - PPC aluminium panels above canopy - RAL 1035
 - Structural Glazing system to form new roof extension
 - Louvred Brise Soleil above door
PPC finish - RAL 1035
 - Sliding doorset
 - Structural Glazing system
 - Solar Control Glass
 - Automatic Opening Smoke Vent
 - Opaque glass


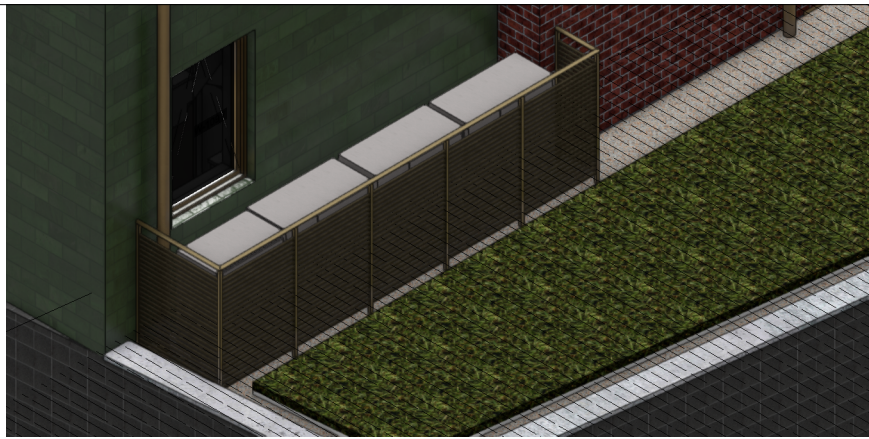


3 **Louvred Heat Pump Screen**
Scale: n/a

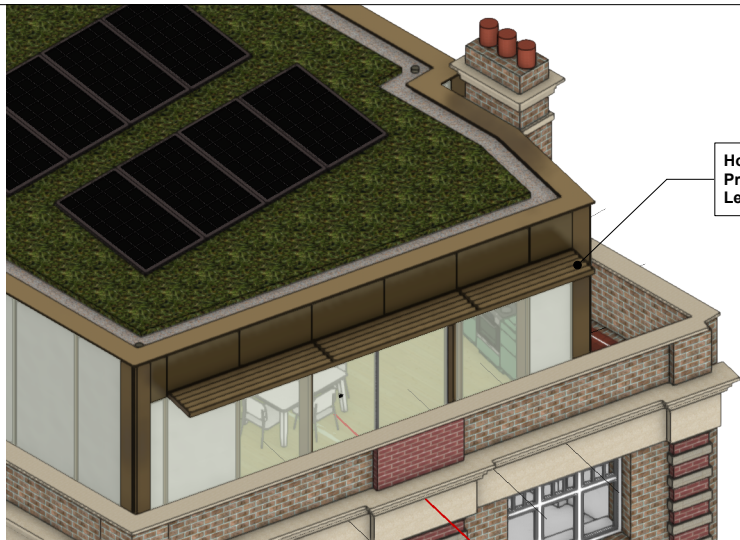

Horizontal Brise Soleil
Projection = 600mm
Length = 6300mm

4 **Horizontal Brise Soleil Detail - Front**
Scale: n/a

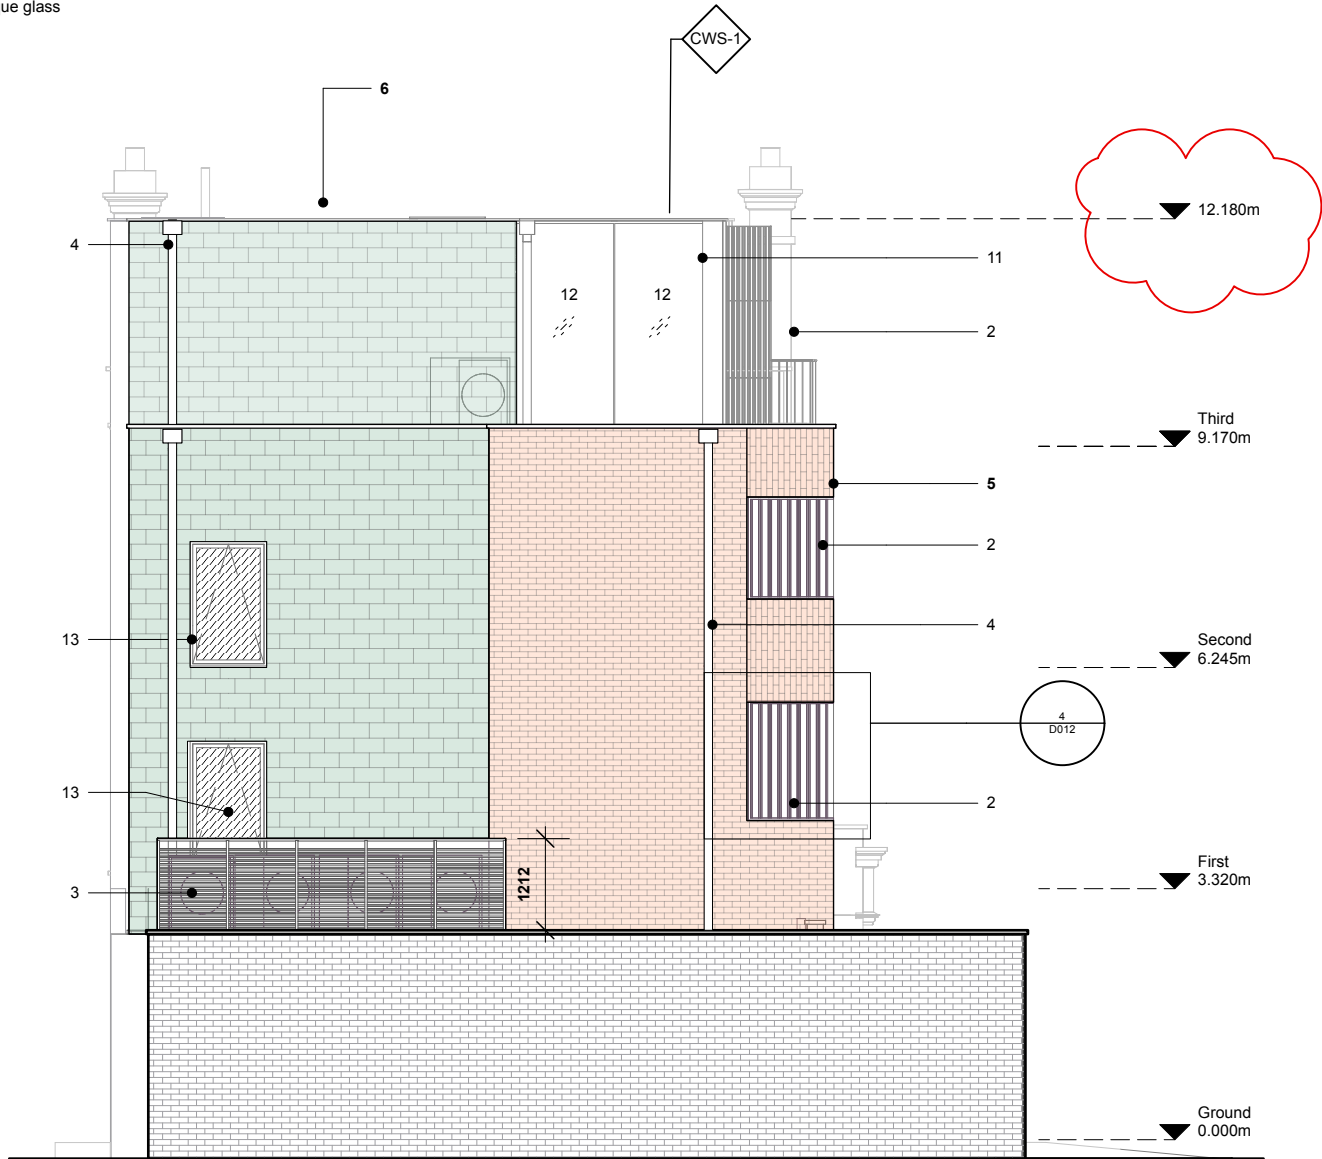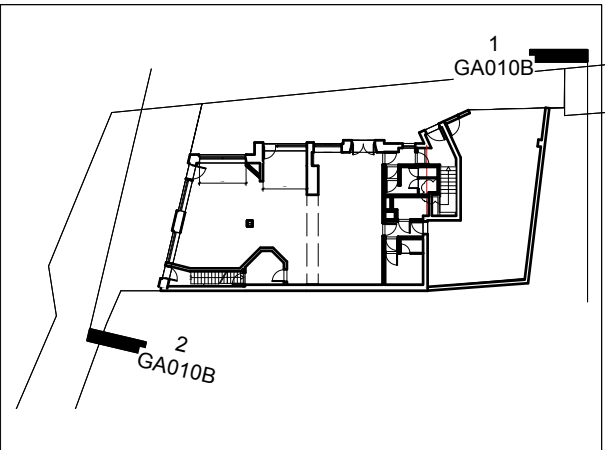

1 **Proposed - North Elevation**
Scale: 1:100



2 **Proposed - South Elevation**
Scale: 1:100

0 5 m

Roof height alterations	21/09/2026	13
Non Material Amendment		
Eaves height adjusted by 200mm		
Window apertures adjusted on		
N Elevation	24/06/2026	5
Issue Notes	Date	No.

All dimensions to be checked on site by the Contractor prior to construction and the Architect to be informed of any discrepancies. The drawings have been produced without the benefit of an accurate site survey, therefore the Contractor and Client can only proceed at their own risk. All dimensions are in millimetres unless otherwise stated. This drawing to be read in conjunction with all relevant Engineers and other specialist drawings. All work to be carried out to the approval of the Building Inspector. Contractor to provide full setting out drawings for approval by architect prior construction. NK Architects Ltd owns the copyright of this design & drawing, which must not be reproduced in whole or part without the written permission of Nicholas Kirk. Copyright NK ARCHITECTS LTD 2026

Project ID
492 WGR N15 3DA

Sheet Title
Proposed - Elevations

Project Title
492 W Green Road, London, N15 3DA

For Planning Purposes Only

CAD File Name
Joe Kelly, JKL Properties

Scale
As Shown

Date
29.09.26

Checked By
NKA

Drawn By
NK


Job No.
193

Sheet No.
GA010B

Nicholas Kirk Architects
Studio 110, Regents House
1 Thane Villas, London, N7 7PH
0203 290 5033 / 07905 315696
www.nicholaskirkarchitects.co.uk
info@nicholaskirkarchitects.co.uk

NKA

- Notes
1. Transparent double glazed structural glass unit
 2. PPC metal s/s privacy screen
 3. BioSOLAR PV Panels beyond
 4. Brickwork on Ancon Nexus XI Masonry Support System
 5. Terrace Railings - PPC stainless steel RAL 1035
 6. Ventilated louvred metal bin store door RAL 1035 Pearl Beige
 7. Ibstock Bradgate Dorset Red
 8. Sports Green Florentine - 15sqm
 9. MVHR Fresh Air Intake
 10. Vertical Brise Soleil - PPC Aluminium Louvres - RAL 1035 Pearl Beige
 11. Brise Soleil over terrace doorset to Flat A4 - PPC Aluminium Louvres RAL 1035 Pearl Beige
 12. Solar Control Glass
 13. Roof depth shown dashed behind
 14. PPC Aluminum downpipe RAL 1035 Pearl Beige
 15. Intensive planting zone behind
 16. Eurodec Once Weathered coping stone

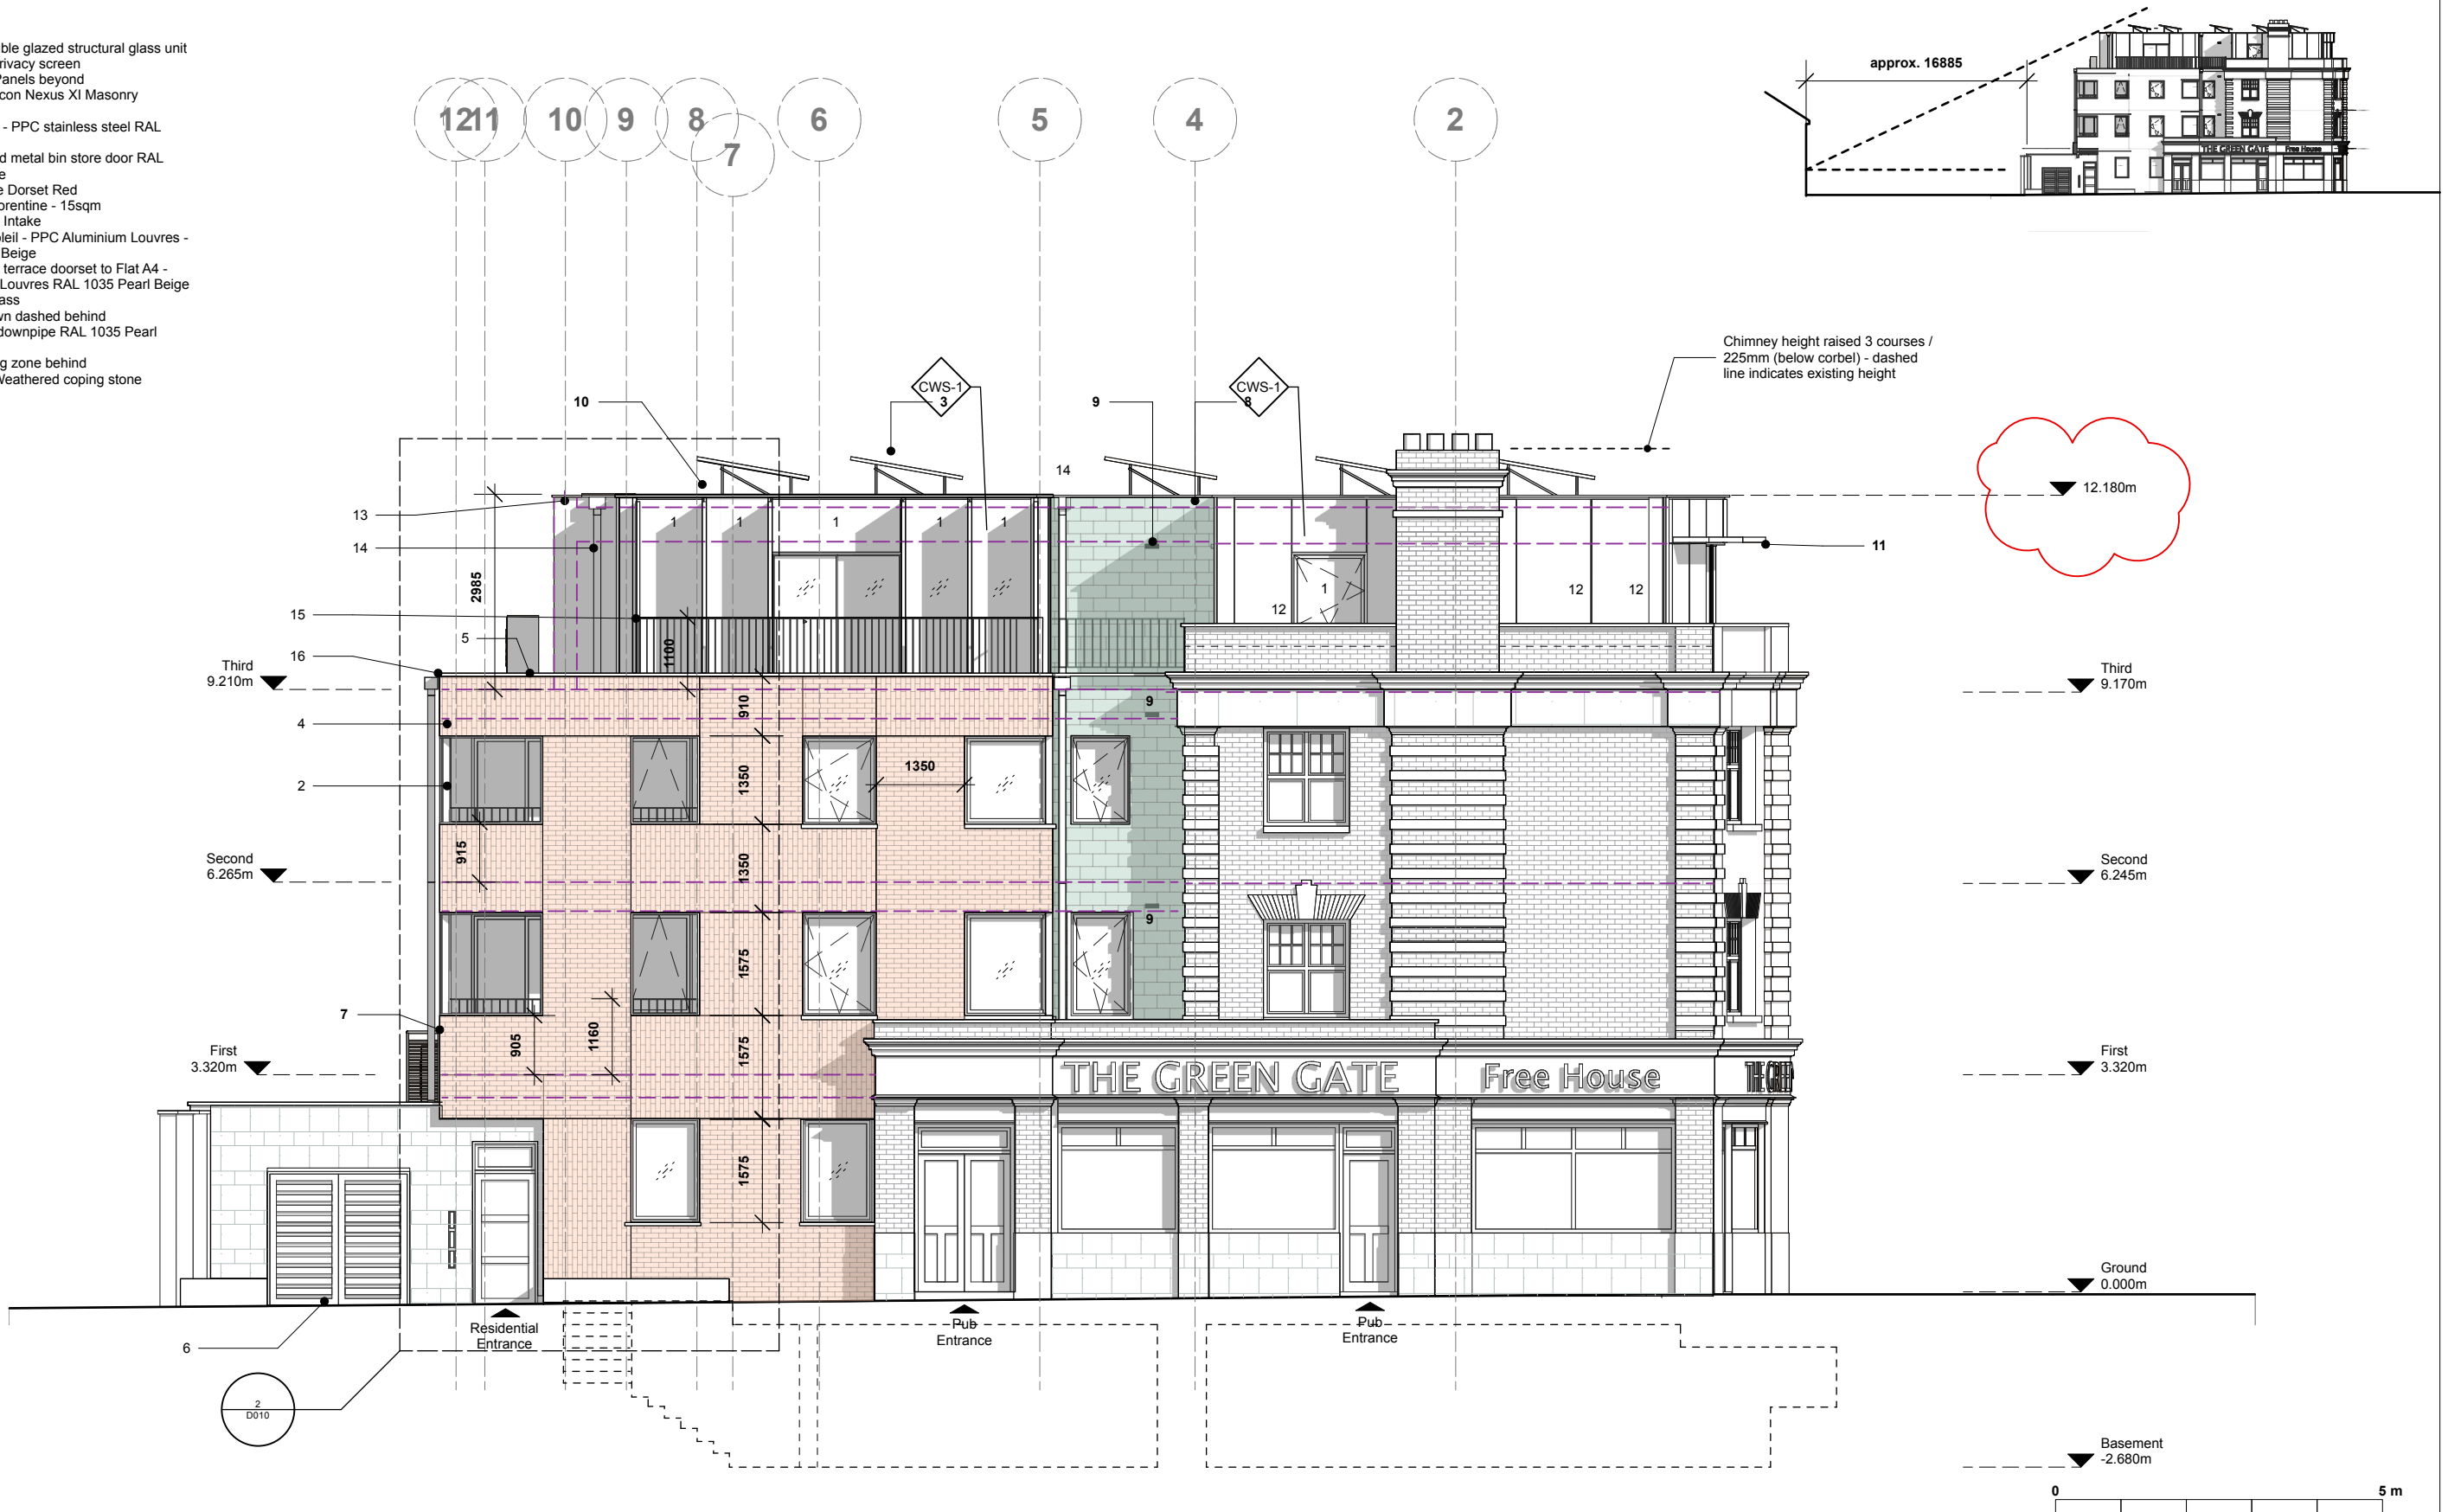

1 **Proposed - West Elevation**
Scale: 1:100

Roof height alterations	21/09/2026	13
Non Material Amendment		
Eaves height adjusted by 200mm		
Window apertures adjusted on		
N Elevation	24/06/2026	5
Issue Notes	Date	No.

All dimensions to be checked on site by the Contractor prior to construction and the Architect to be informed of any discrepancies. The drawings have been produced without the benefit of an accurate site survey, therefore the Contractor and Client can only proceed at their own risk. All dimensions are in millimetres unless otherwise stated. This drawing to be read in conjunction with all relevant Engineers and other specialist drawings. All work to be carried out to the approval of the Building Inspector. Contractor to provide full setting out drawings for approval by architect prior construction. NK Architects Ltd owns the copyright of this design & drawing, which must not be reproduced in whole or part without the written permission of Nicholas Kirk. Copyright NK ARCHITECTS LTD 2026

Project ID
492 WGR N15 3DA

For Planning Purposes Only

Sheet Title
Proposed - West Elevation

Project Title
492 W Green Road, London, N15 3DA

CAD File Name
Joe Kelly, JKL Properties

Scale
As Shown

Date
29.09.26

Checked By
NKA

Drawn By
NK

Job No.
193


Sheet No.
GA011B

Nicholas Kirk Architects
Studio 110, Regents House
1 Thane Villas, London, N7 7PH
0203 290 5033 / 07905 315696
www.nicholaskirkarchitects.co.uk
info@nicholaskirkarchitects.co.uk

NKA

- Notes
- Transparent double glazed structural glass unit
 - Wall Finish - Forticrete Sports Green Florentine - 100sqm
 - PPC Aluminium rainwater downpipe - RAL 1035 Pearl Beige
 - SVP - RAL 1035
 - ASHP on roof to serve Flat A4
 - Bauder PV Panel System on roof
 - MVHR Air Exhaust Grill

Chimney height raised 3 courses / 225mm (below corbel) - dashed line indicates existing height

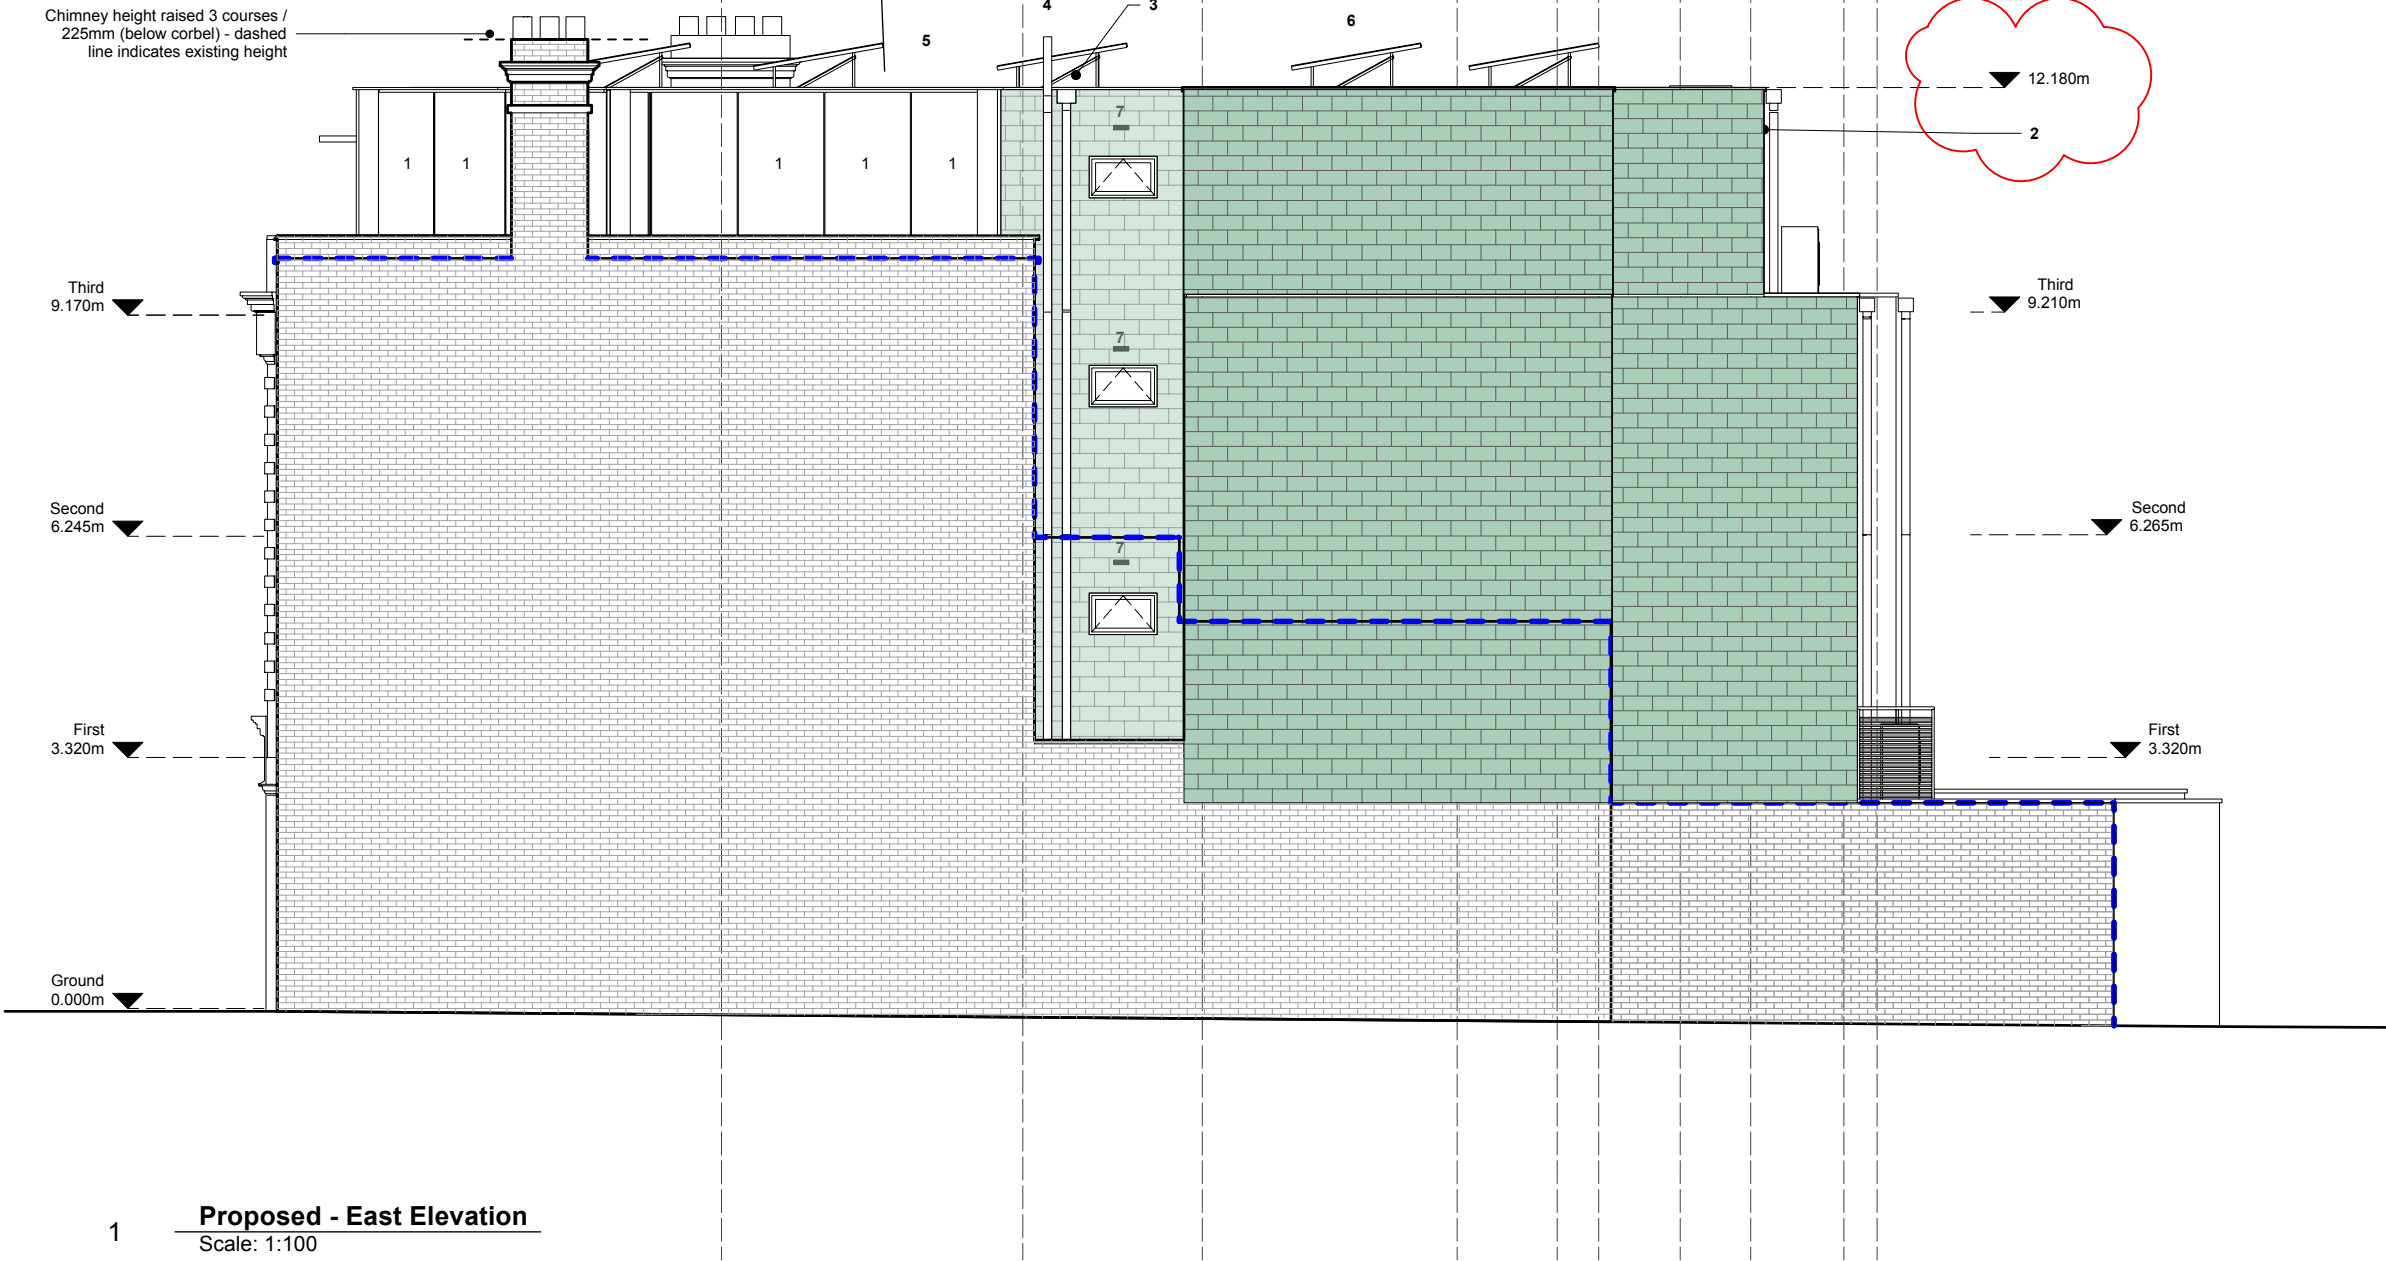

1 **Proposed - East Elevation**
Scale: 1:100

0 5 m

Roof height alterations		
Non Material Amendment	21/09/2026	13
Eaves height adjusted by 200mm		
Window apertures adjusted on		
N Elevation	24/06/2026	5
Issue Notes	Date	No.

All dimensions to be checked on site by the Contractor prior to construction and the Architect to be informed of any discrepancies. The drawings have been produced without the benefit of an accurate site survey, therefore the Contractor and Client can only proceed at their own risk. All dimensions are in millimetres unless otherwise stated. This drawing to be read in conjunction with all relevant Engineers and other specialist drawings. All work to be carried out to the approval of the Building Inspector. Contractor to provide full setting out drawings for approval by architect prior construction. NK Architects Ltd owns the copyright of this design & drawing, which must not be reproduced in whole or part without the written permission of Nicholas Kirk. Copyright NK ARCHITECTS LTD 2026

Project ID
492 WGR N15 3DA

For Planning Purposes Only

Sheet Title
Proposed - East Elevation

Project Title
492 W Green Road, London, N15 3DA

CAD File Name
Joe Kelly, JKL Properties

Scale
As Shown

Date
29.09.26

Checked By
NKA


Drawn By
NK

Job No.
193


Sheet No.
GA012B

Nicholas Kirk Architects
Studio 110, Regents House
1 Thane Villas, London, N7 7PH
0203 290 5033 / 07905 315696
www.nicholaskirkarchitects.co.uk
info@nicholaskirkarchitects.co.uk

NKA

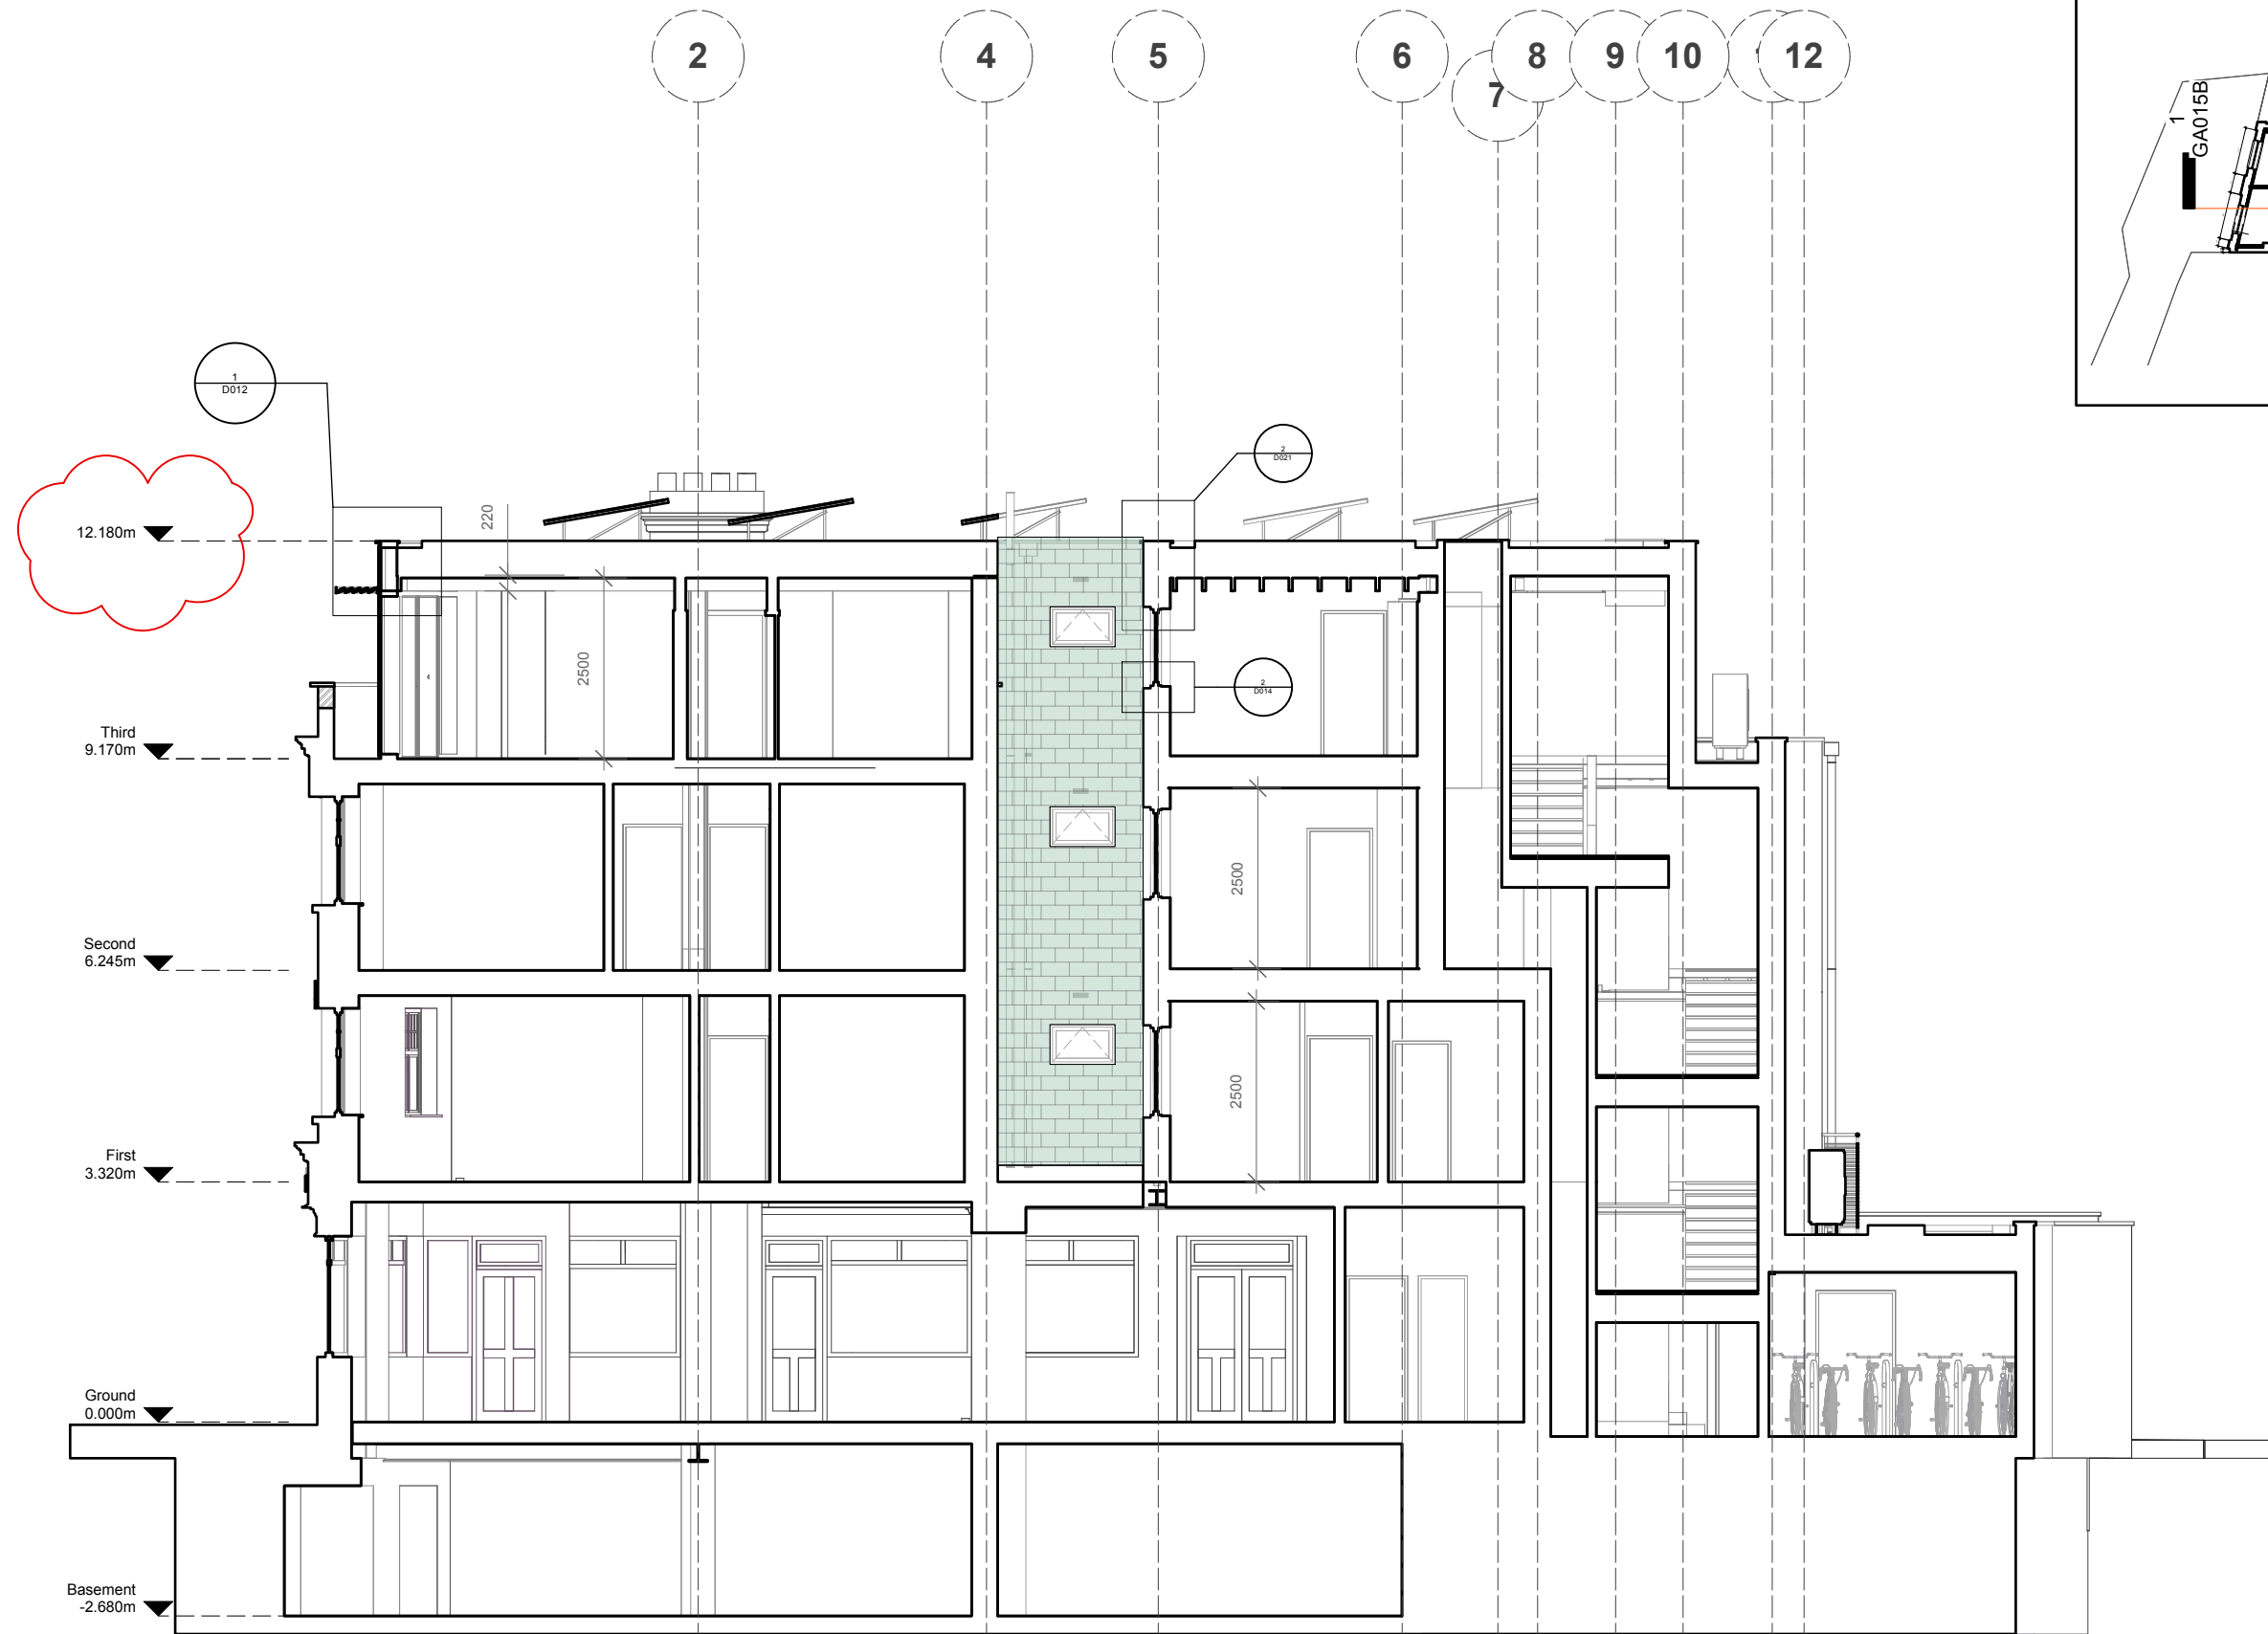

1 **Proposed - Section 01**
Scale: 1:100

 

Roof height alterations		
Non Material Amendment	21/09/2026	13
Eaves height adjusted by 200mm		
Window apertures adjusted on		
N Elevation	24/06/2026	5
Issue Notes	Date	No.

All dimensions to be checked on site by the Contractor prior to construction and the Architect to be informed of any discrepancies. The drawings have been produced without the benefit of an accurate site survey, therefore the Contractor and Client can only proceed at their own risk. All dimensions are in millimetres unless otherwise stated. This drawing to be read in conjunction with all relevant Engineers and other specialist drawings. All work to be carried out to the approval of the Building Inspector. Contractor to provide full setting out drawings for approval by architect prior construction. NK Architects Ltd owns the copyright of this design & drawing, which must not be reproduced in whole or part without the written permission of Nicholas Kirk. Copyright NK ARCHITECTS LTD 2026

Project ID
492 WGR N15 3DA

For Planning Purposes Only

Sheet Title
Proposed - Section 01

Project Title
492 W Green Road, London, N15 3DA

CAD File Name
Joe Kelly, JKL Properties

Scale
As Shown

Date
29.09.26

Checked By
NKA

Drawn By
NK

Job No.
193

Sheet No.
GA015B

Nicholas Kirk Architects
Studio 110, Regents House
1 Thane Villas, London, N7 7PH
0203 290 5033 / 07905 315696
www.nicholaskirkarchitects.co.uk
info@nicholaskirkarchitects.co.uk

NKA