




NKA		Elevation Comparisons	
Project No.		193	
Address:		492 West Green Road, London, N15 3DA	
Client:		JKL Properties	
Date:		03.09.26	
Status:		RIBA Stage 03 - Planning Conditions	

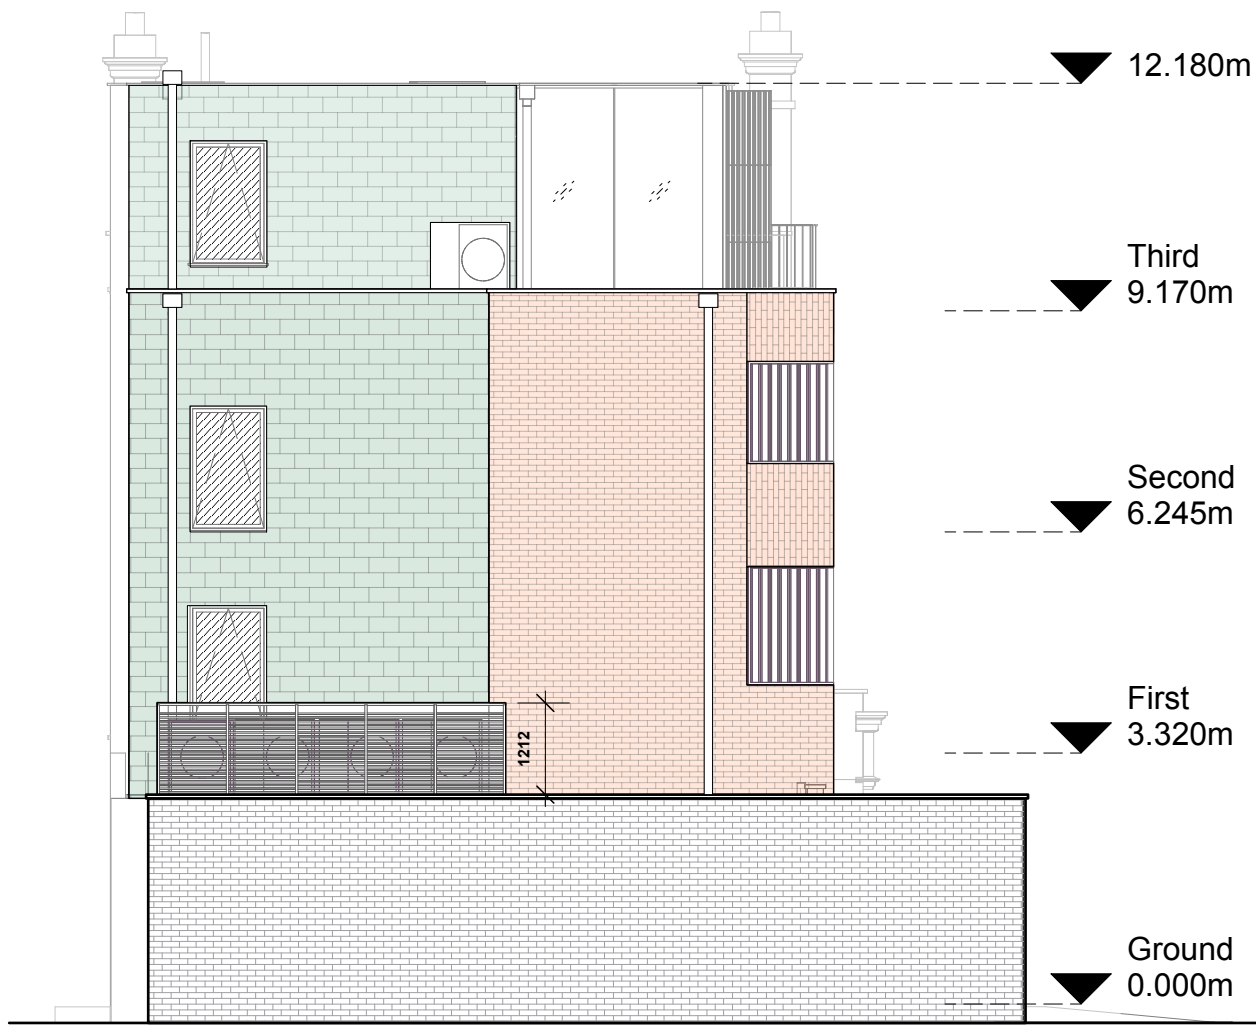


1 **Proposed - North Elevation**
Scale: 1:100

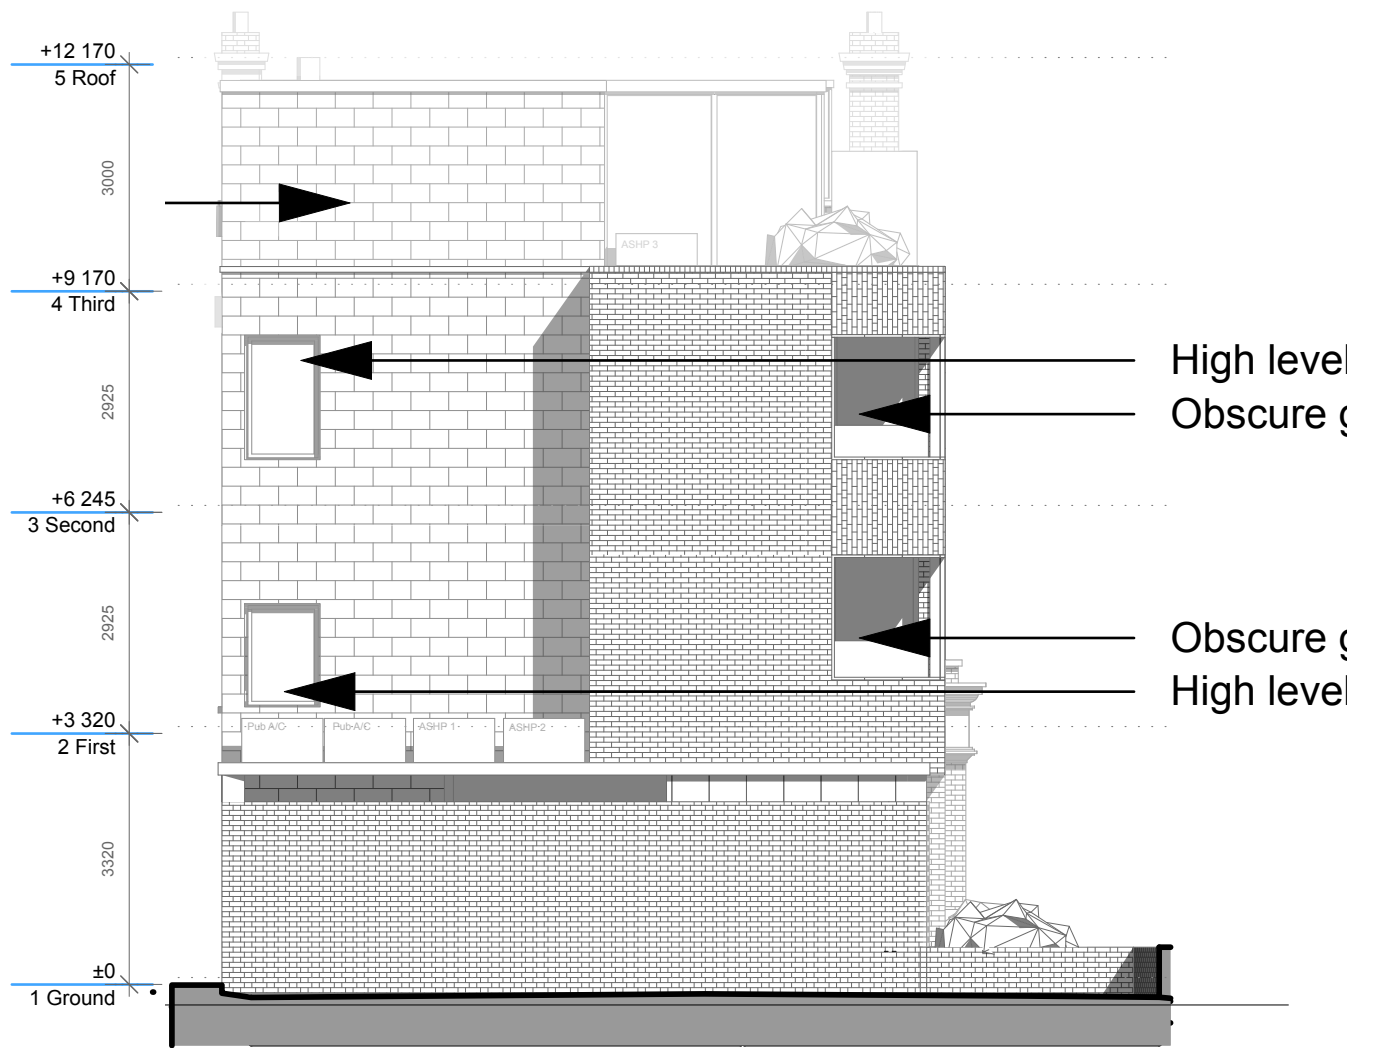


2 **Approved - North Elevation**
Scale: 1:100

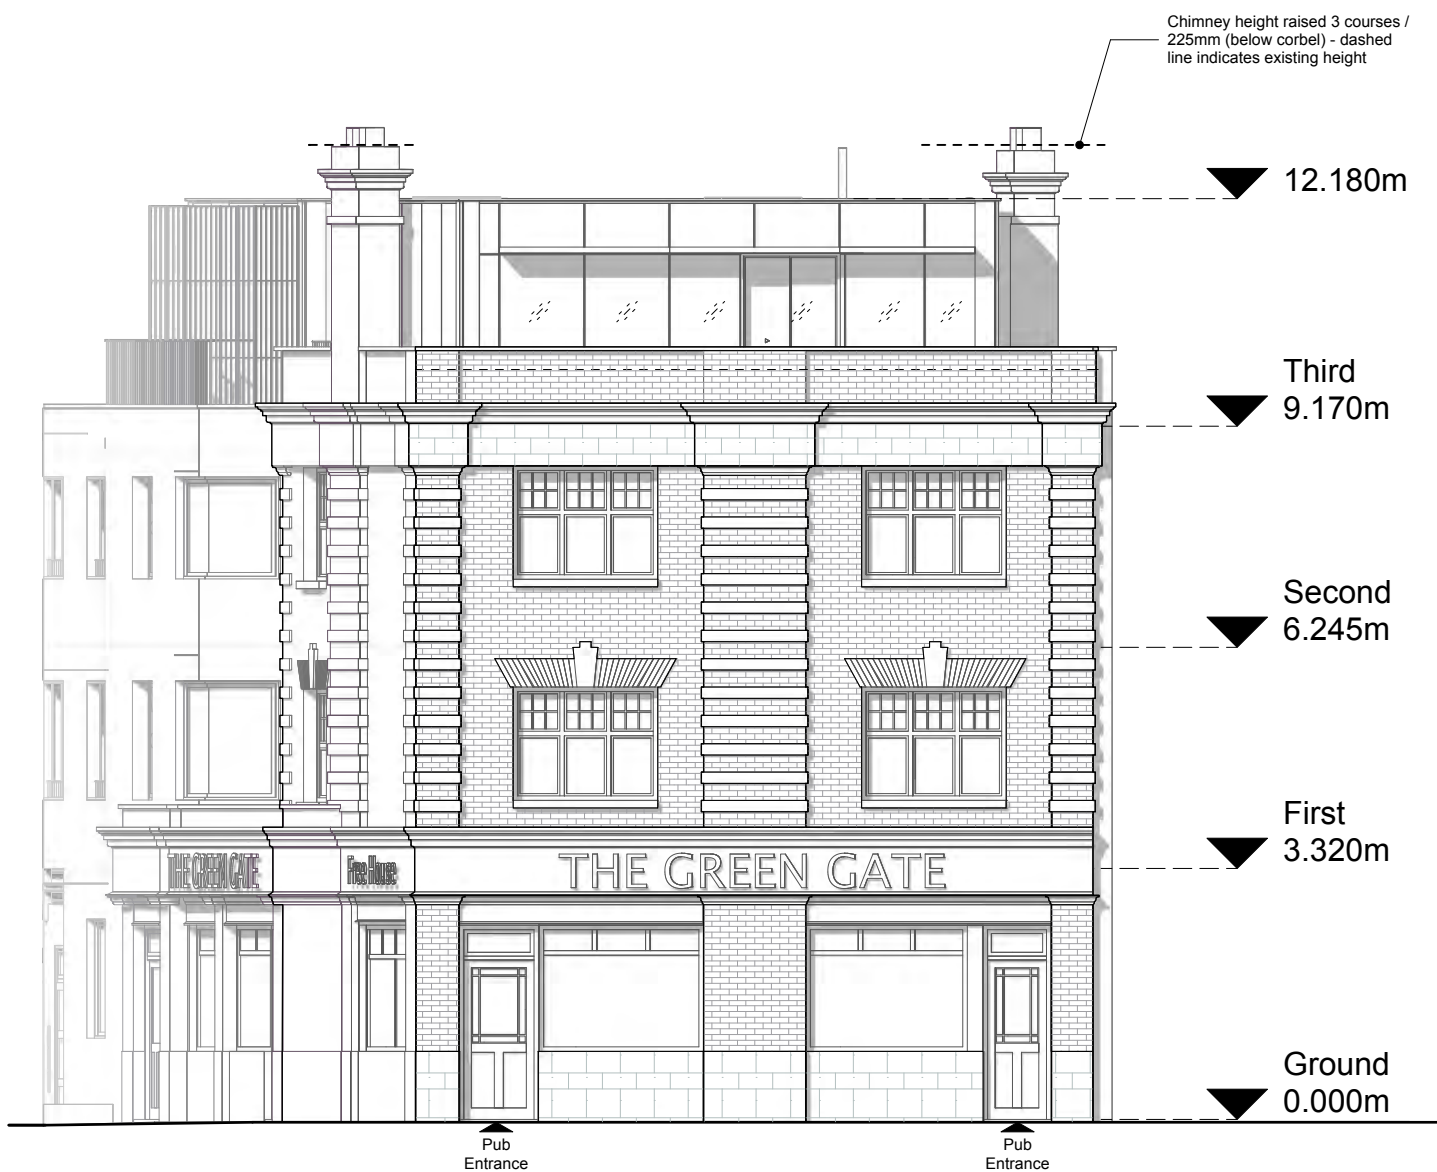

3 **Proposed - South Elevation**
Scale: 1:100

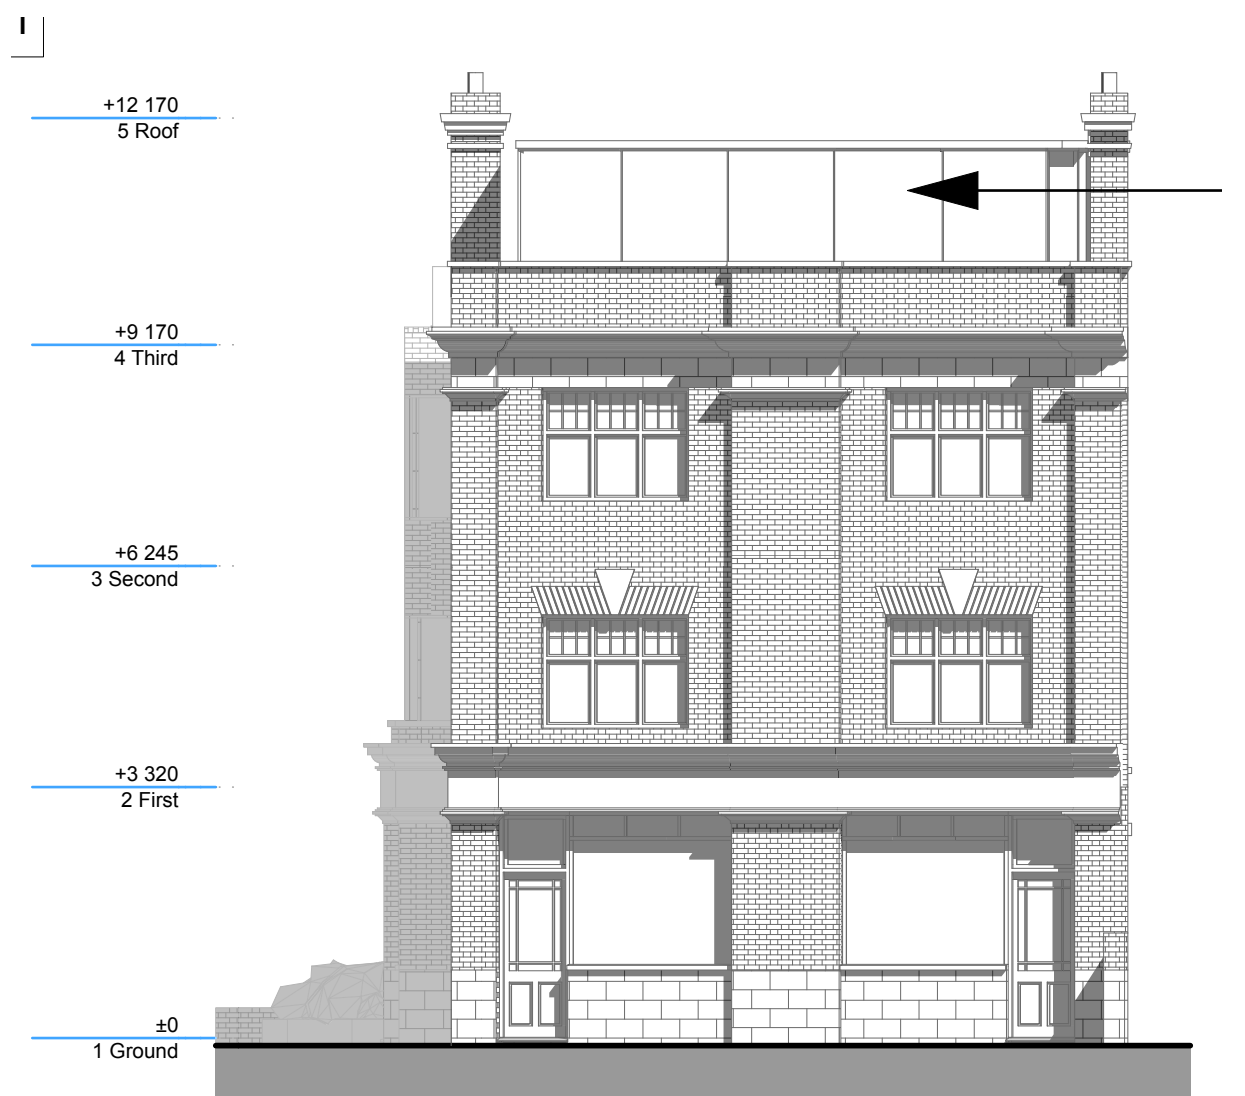

4 **Approved - South Elevation**
Scale: 1:100

 

All dimensions to be checked on site by the Contractor prior to construction and the Architect to be informed of any discrepancies. The drawings have been produced without the benefit of an accurate site survey, therefore the Contractor and Client can only proceed at their own risk. All dimensions are in millimetres unless otherwise stated. This drawing to be read in conjunction with all relevant Engineers and other specialist drawings. All work to be carried out to the approval of the Building Inspector. Contractor to provide full setting out drawings for approval by architect prior construction. NK Architects Ltd owns the copyright of this design & drawing, which must not be reproduced in whole or part without the written permission of Nicholas Kirk. Copyright NK ARCHITECTS LTD 2026

Project ID
492 WGR N15 3DA

For Planning Purposes Only

Sheet Title
Elevation Comparisons

Project Title
492 W Green Road, London, N15 3DA

CAD File Name
Joe Kelly, JKL Properties

Scale
As Shown

Date
03.09.26

Checked By
NKA


Drawn By
NK

Job No. Sheet No.
193 | GA100A

Exposed joists / parapet ht lowered
Eaves height lowered by 200mm
Window apertures adjusted on N Elevation
Issue Notes
24/06/2026
Date
No.

Nicholas Kirk Architects
Studio 110, Regents House
1 Thane Villas, London, N7 7PH
0203 290 5033 / 07905 315696
www.nicholaskirkarchitects.co.uk
info@nicholaskirkarchitects.co.uk

NKA

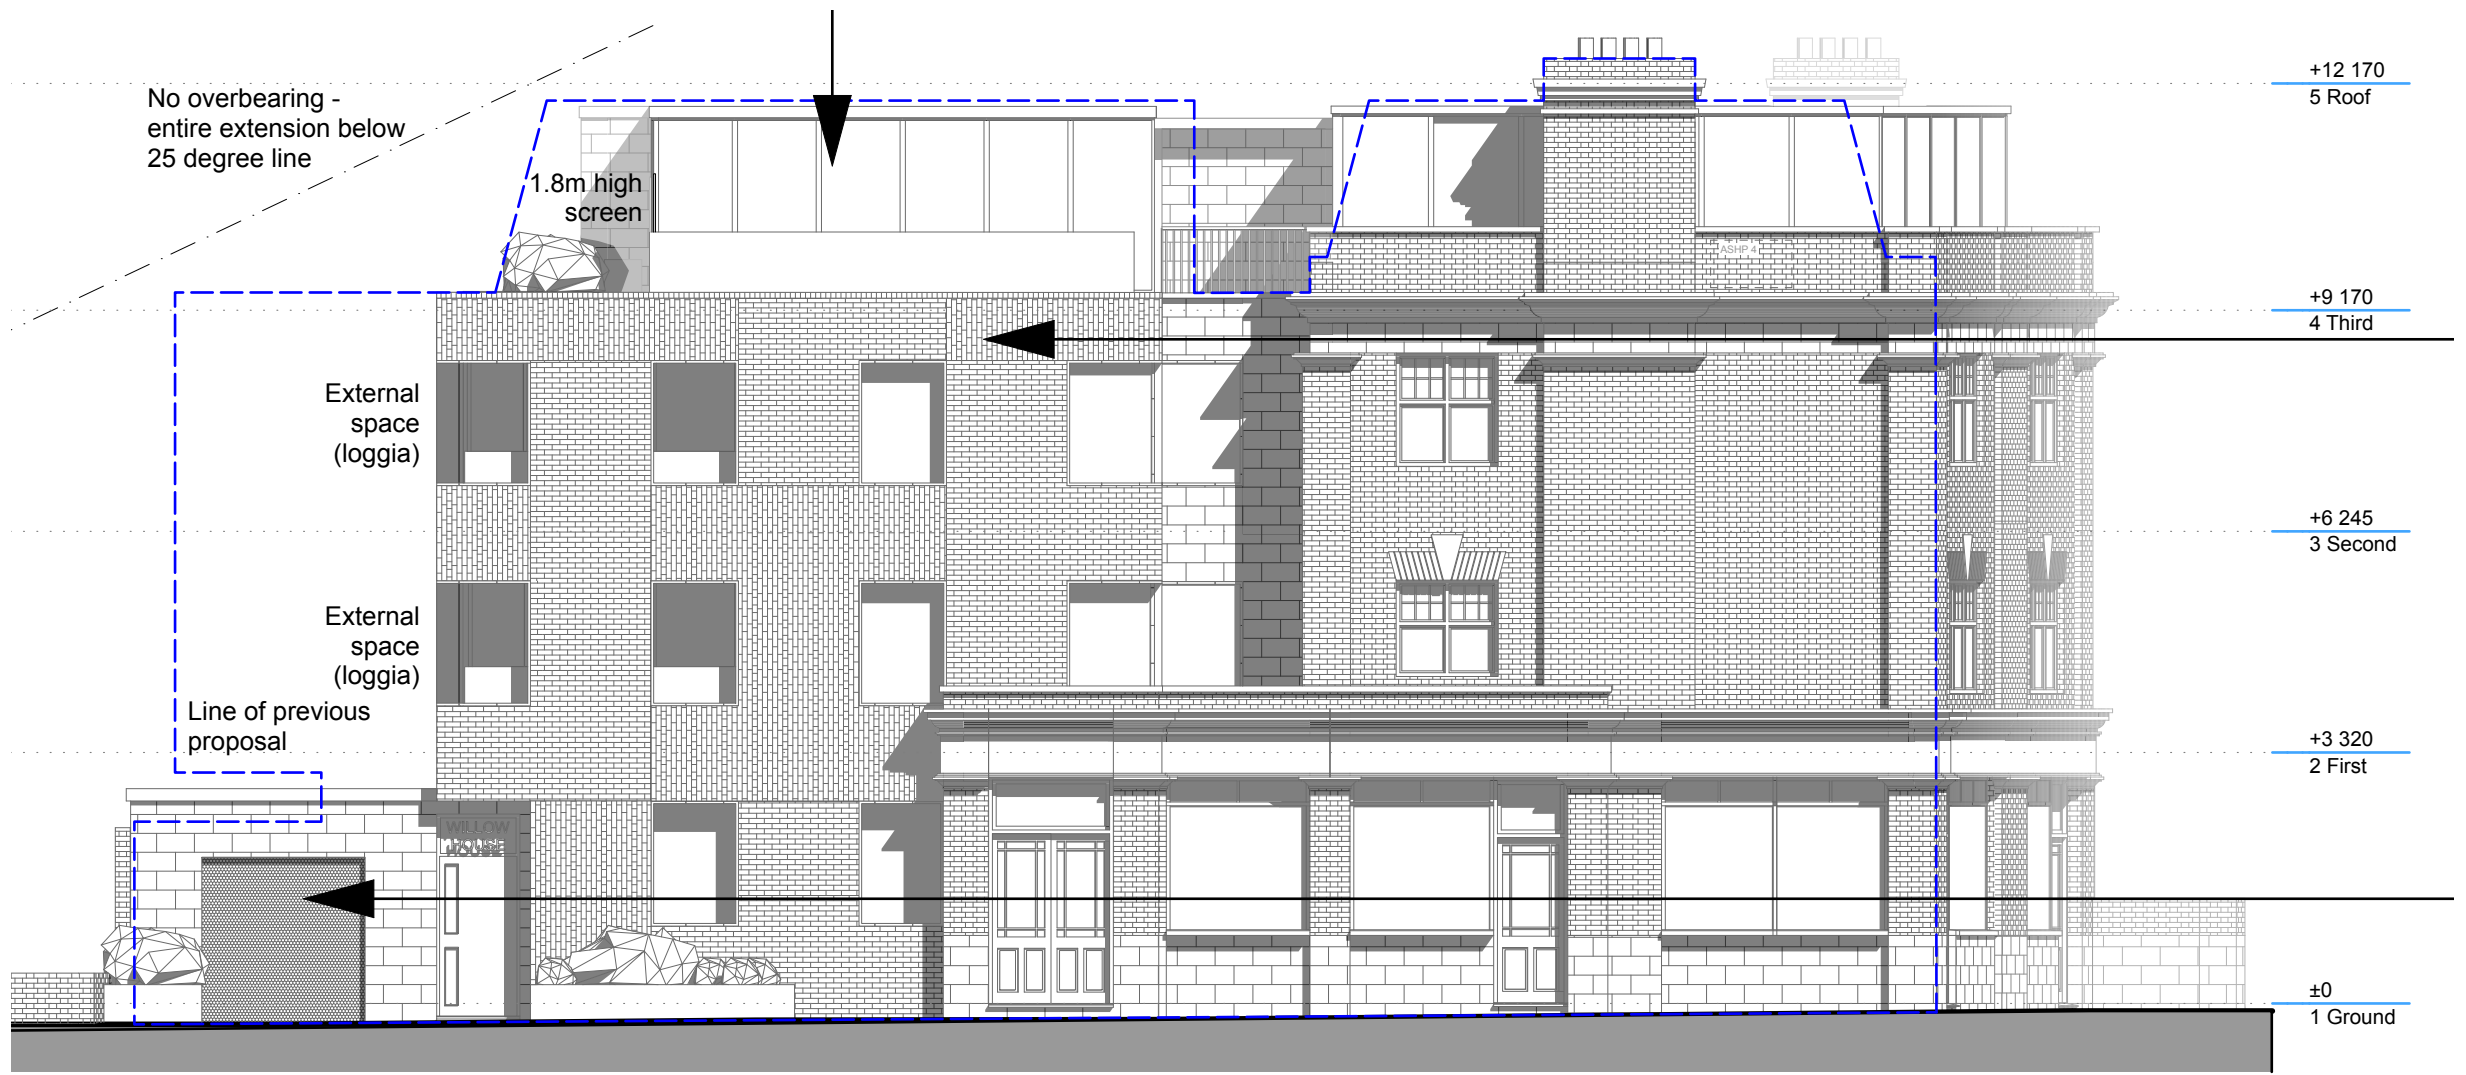


Proposed Side Elevation (West)
Scale 1:100

1 **Approved - West Elevation**
Scale: 1:100



2 **Proposed - West Elevation**
Scale: 1:100

 

All dimensions to be checked on site by the Contractor prior to construction and the Architect to be informed of any discrepancies. The drawings have been produced without the benefit of an accurate site survey, therefore the Contractor and Client can only proceed at their own risk. All dimensions are in millimetres unless otherwise stated. This drawing to be read in conjunction with all relevant Engineers and other specialist drawings. All work to be carried out to the approval of the Building Inspector. Contractor to provide full setting out drawings for approval by architect prior construction. NK Architects Ltd owns the copyright of this design & drawing, which must not be reproduced in whole or part without the written permission of Nicholas Kirk. Copyright NK ARCHITECTS LTD 2026

Project ID
492 WGR N15 3DA

For Planning Purposes Only

Sheet Title
Elevation Comparisons

Project Title
492 W Green Road, London, N15 3DA

CAD File Name
Joe Kelly, JKL Properties

Scale
As Shown

Checked By
NKA

Drawn By
NK


Job No.
193

Sheet No.
GA101A

Exposed joists /
parapet ht lowered
Eaves height lowered by 200mm
Window apertures adjusted on
N Elevation
Issue Notes
24/06/2026
Date
No.


10

NKA

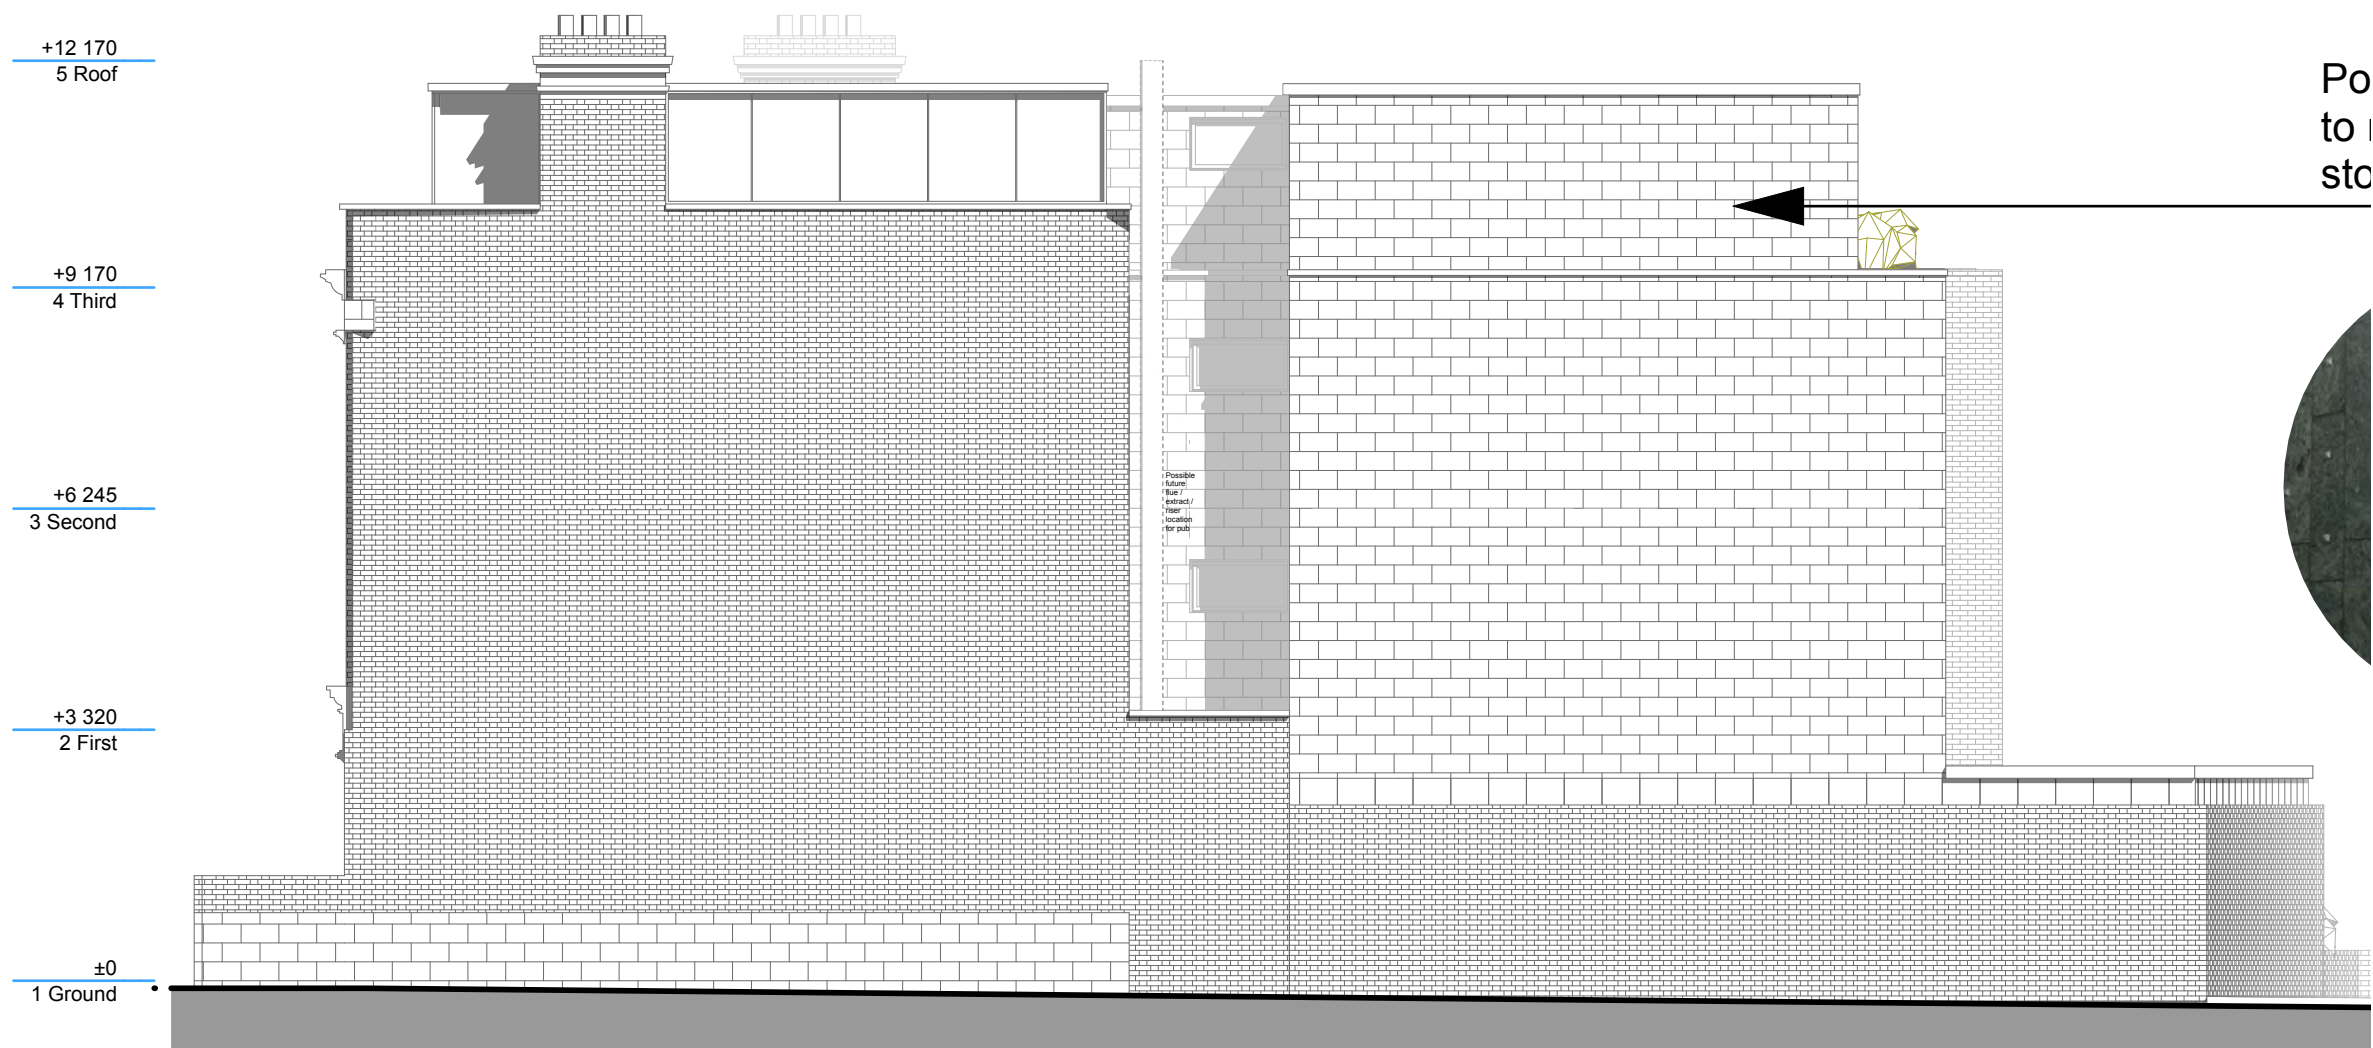


Proposed Side Elevation (East)
Scale 1:100

1 **Approved - East Elevation**
Scale: 1:100

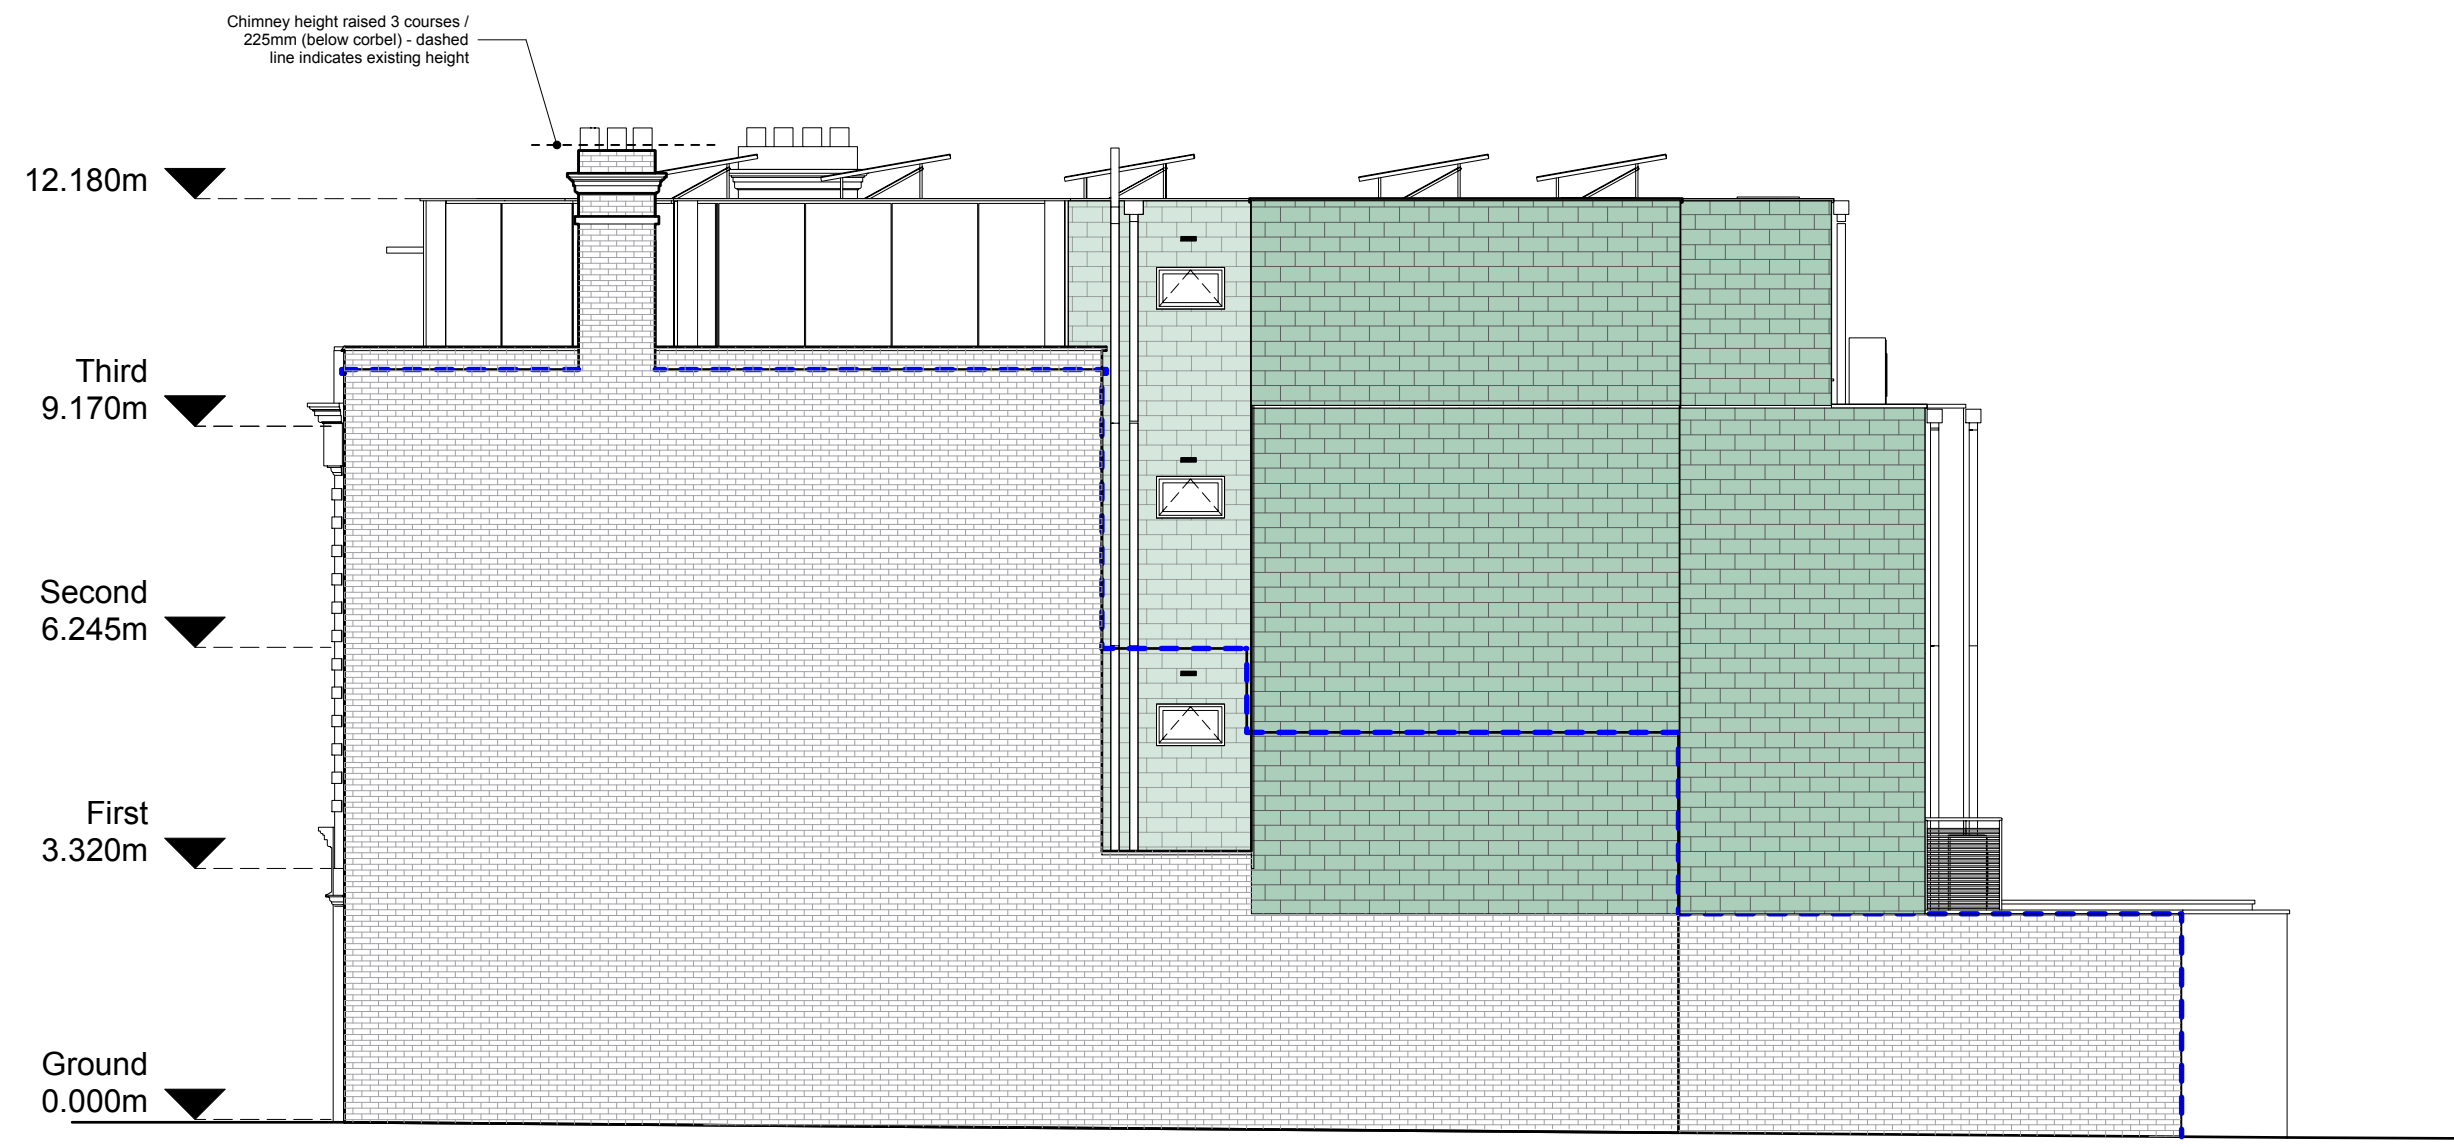

2 **Proposed - East Elevation**
Scale: 1:100

 

All dimensions to be checked on site by the Contractor prior to construction and the Architect to be informed of any discrepancies. The drawings have been produced without the benefit of an accurate site survey, therefore the Contractor and Client can only proceed at their own risk. All dimensions are in millimetres unless otherwise stated. This drawing to be read in conjunction with all relevant Engineers and other specialist drawings. All work to be carried out to the approval of the Building Inspector. Contractor to provide full setting out drawings for approval by architect prior construction. NK Architects Ltd owns the copyright of this design & drawing, which must not be reproduced in whole or part without the written permission of Nicholas Kirk. Copyright NK ARCHITECTS LTD 2026

Project ID
492 WGR N15 3DA

For Planning Purposes Only

Sheet Title
Elevation Comparisons

Project Title
492 W Green Road, London, N15 3DA

CAD File Name
Joe Kelly, JKL Properties

Scale
As Shown


Checked By
NKA

Drawn By
NK


Job No.
193
Sheet No.
GA102A

Exposed joists /
parapet ht lowered
Eaves height lowered by 200mm
Window apertures adjusted on
N Elevation
Issue Notes
03/09/2026
24/06/2026
Date
5
No.
Nicholas Kirk Architects
Studio 110, Regents House
1 Thane Villas, London, N7 7PH
0203 290 5033 / 07905 315696
www.nicholaskirkarchitects.co.uk
info@nicholaskirkarchitects.co.uk

NKA

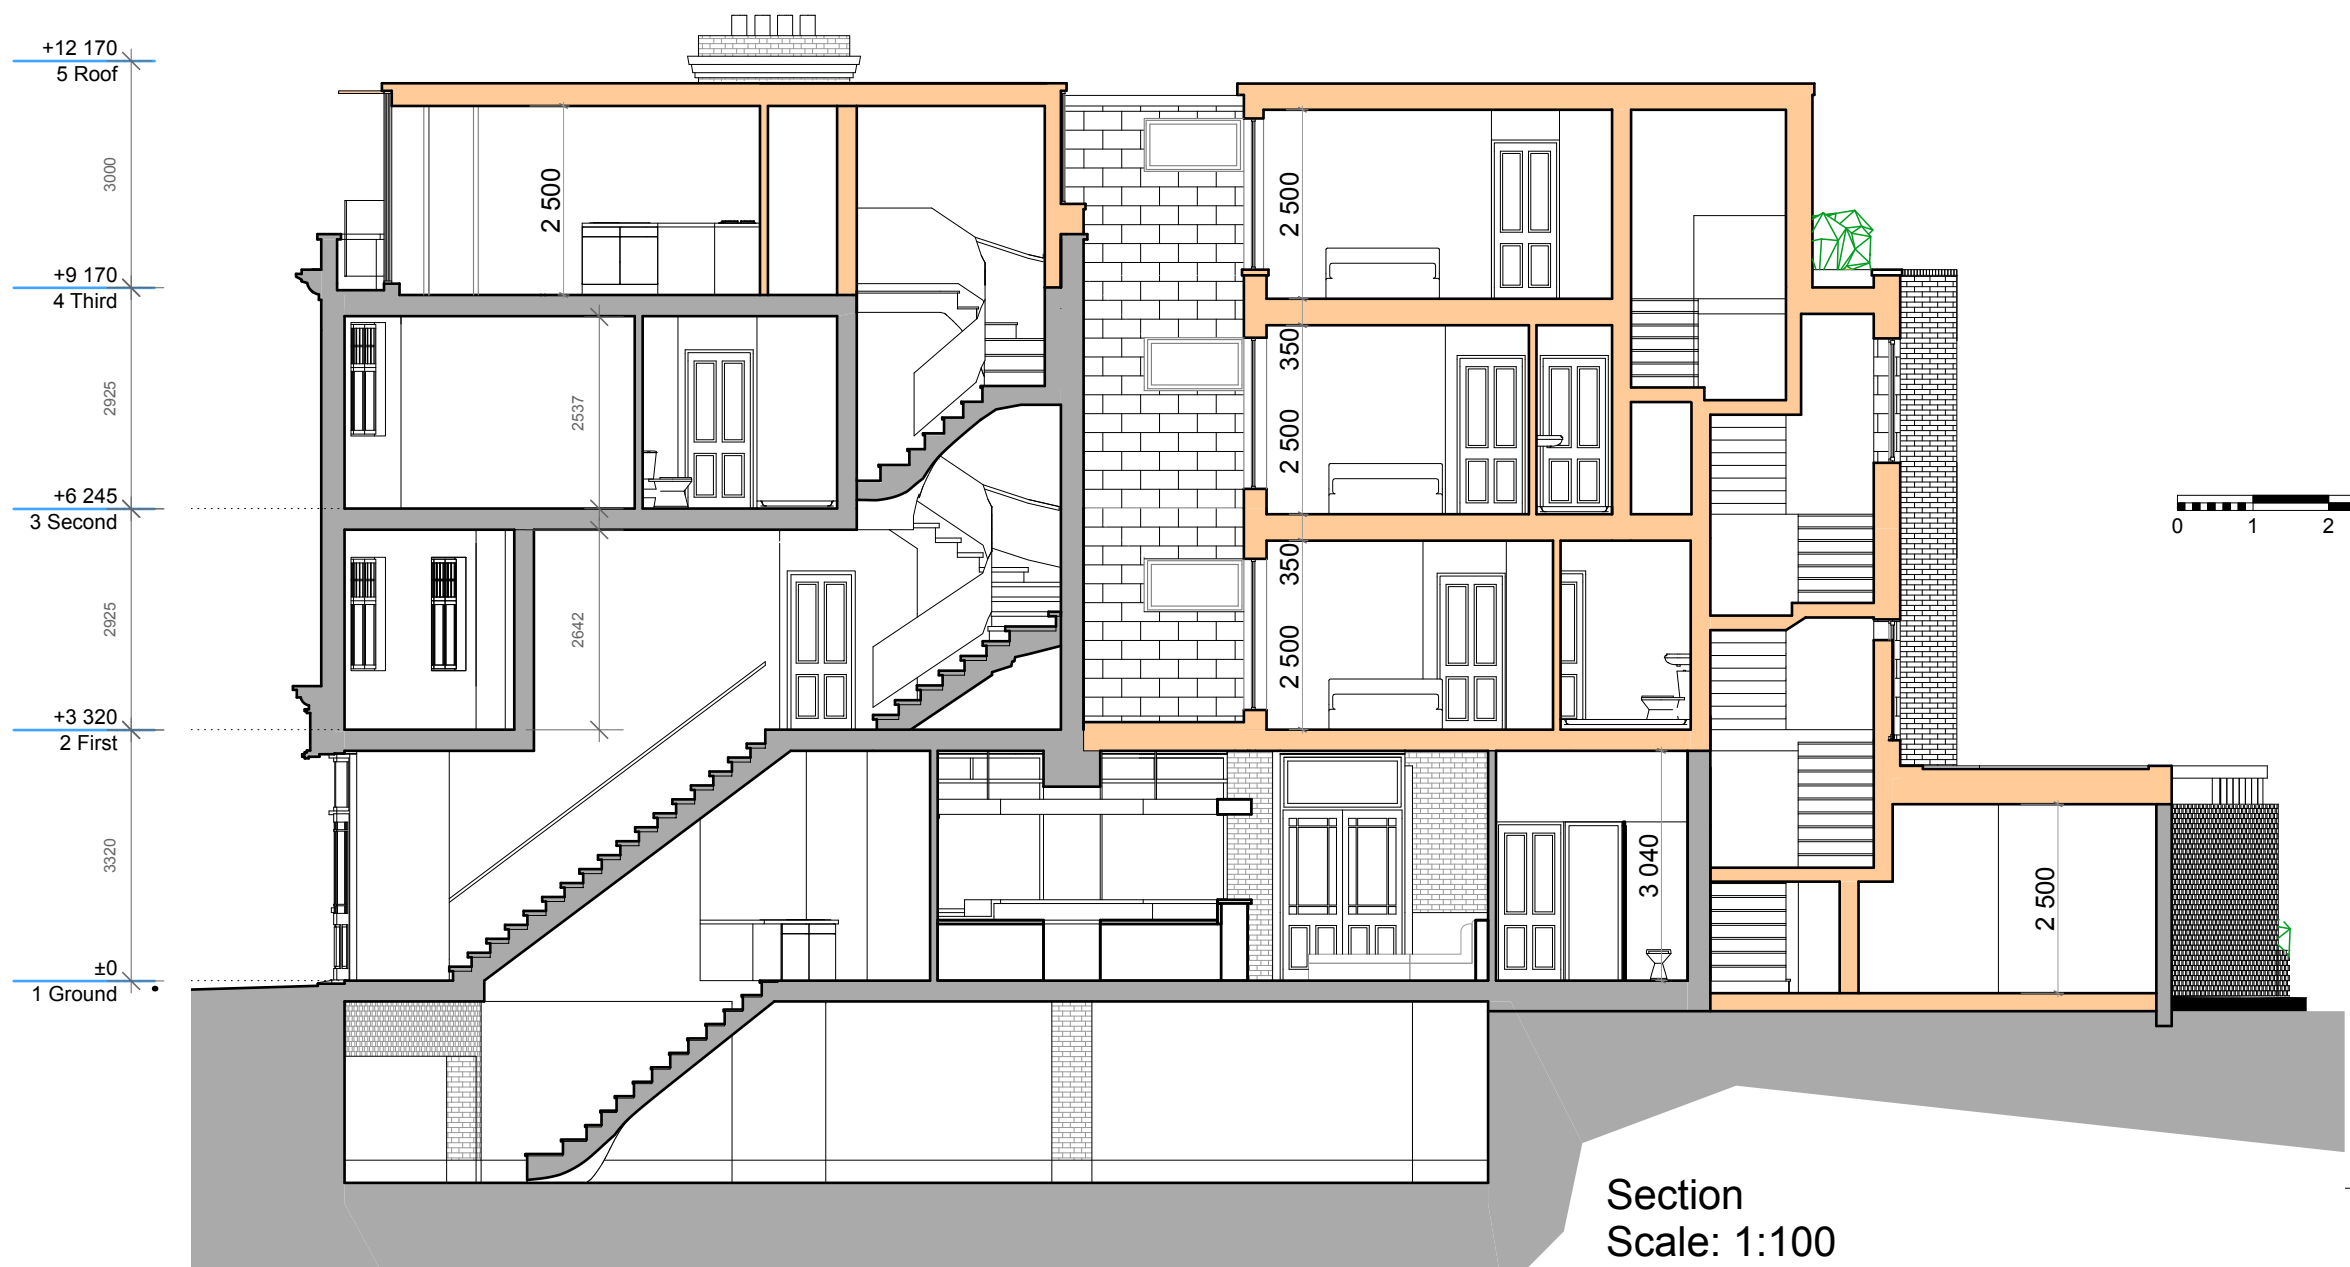

2 **Approved - Section**
Scale: 1:100

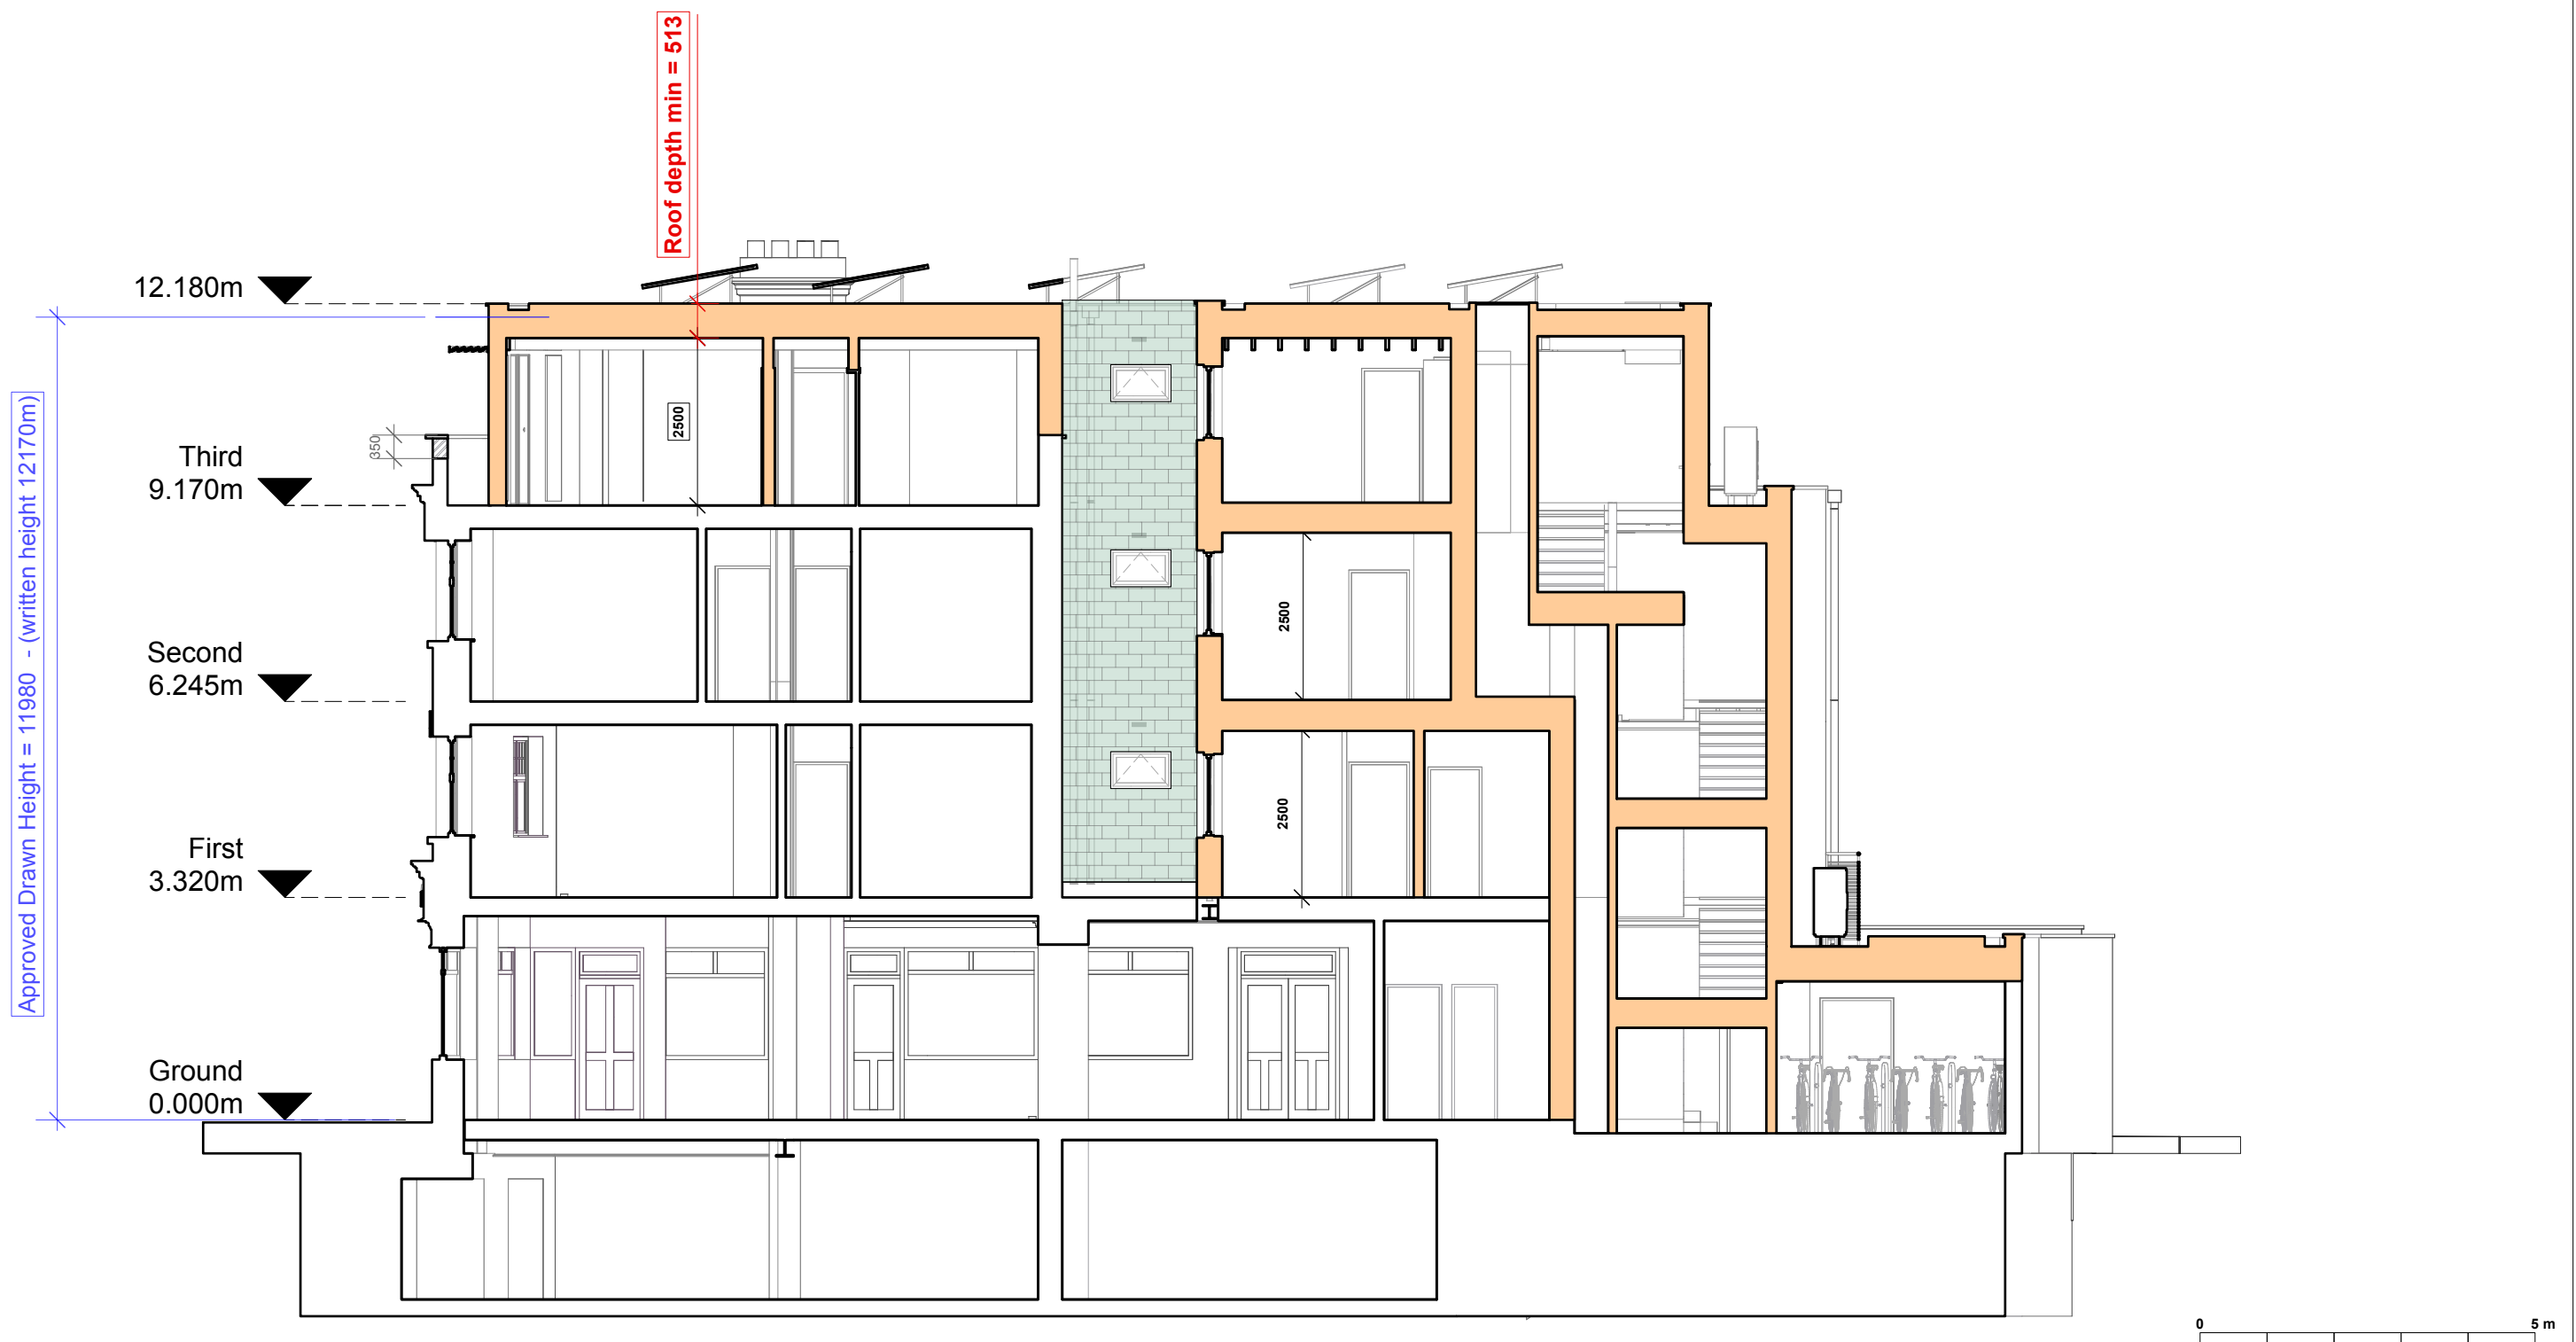

1 **Proposed - Section 01**
Scale: 1:100

All dimensions to be checked on site by the Contractor prior to construction and the Architect to be informed of any discrepancies. The drawings have been produced without the benefit of an accurate site survey, therefore the Contractor and Client can only proceed at their own risk. All dimensions are in millimetres unless otherwise stated. This drawing to be read in conjunction with all relevant Engineers and other specialist drawings. All work to be carried out to the approval of the Building Inspector. Contractor to provide full setting out drawings for approval by architect prior construction. NK Architects Ltd owns the copyright of this design & drawing, which must not be reproduced in whole or part without the written permission of Nicholas Kirk. Copyright NK ARCHITECTS LTD 2026

Project ID
492 WGR N15 3DA

For Planning Purposes Only

Sheet Title
Section Comparisons

Project Title
492 W Green Road, London, N15 3DA

CAD File Name
Joe Kelly, JKL Properties

Scale
As Shown

Date
03.09.26

Checked By
NKA


Drawn By
NK

Job No.
193
Sheet No.
GA104A

Exposed joists / parapet ht lowered	03/09/2026	8
Eaves height lowered by 200mm	24/06/2026	4
Issue Notes	Date	No.

Nicholas Kirk Architects
Studio 110, Regents House
1 Thane Villas, London, N7 7PH
0203 290 5033 / 07905 315696
www.nicholaskirkarchitects.co.uk
info@nicholaskirkarchitects.co.uk

NKA

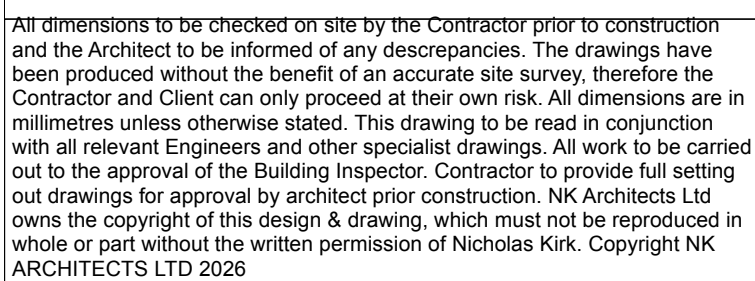

All dimensions approximate and generated without full measured survey.
Contractor & Client to proceed at risk as drawings are indicative only.
Accurate height dimensions have not been established.



1 **3D View - From W Green Road**
Scale: 1:50

Exposed joists / parapet ht lowered	03/09/2026	12
Chimney ht raised		
Updated chimney position	28/08/2026	6
Issue Notes	Date	No.

All dimensions to be checked on site by the Contractor prior to construction and the Architect to be informed of any discrepancies. The drawings have been produced without the benefit of an accurate site survey, therefore the Contractor and Client can only proceed at their own risk. All dimensions are in millimetres unless otherwise stated. This drawing to be read in conjunction with all relevant Engineers and other specialist drawings. All work to be carried out to the approval of the Building Inspector. Contractor to provide full setting out drawings for approval by architect prior construction. NK Architects Ltd owns the copyright of this design & drawing, which must not be reproduced in whole or part without the written permission of Nicholas Kirk. Copyright NK ARCHITECTS LTD 2026

Project ID
492 WGR N15 3DA

For Planning Purposes Only

Sheet Title
Proposed - 3D Views

Project Title
492 W Green Road, London, N15 3DA

CAD File Name
Joe Kelly, JKL Properties

Scale Date
As Shown 03.09.26

Checked By
NKA

Drawn By
NK

Job No. Sheet No.
193 GA050B

Nicholas Kirk Architects
Studio 110, Regents House
1 Thane Villas, London, N7 7PH
0203 290 5033 / 07905 315696
www.nicholaskirkarchitects.co.uk
info@nicholaskirkarchitects.co.uk

NKA