


NOTES:
1. planting
2. green roof
3. PV
4. existing profile

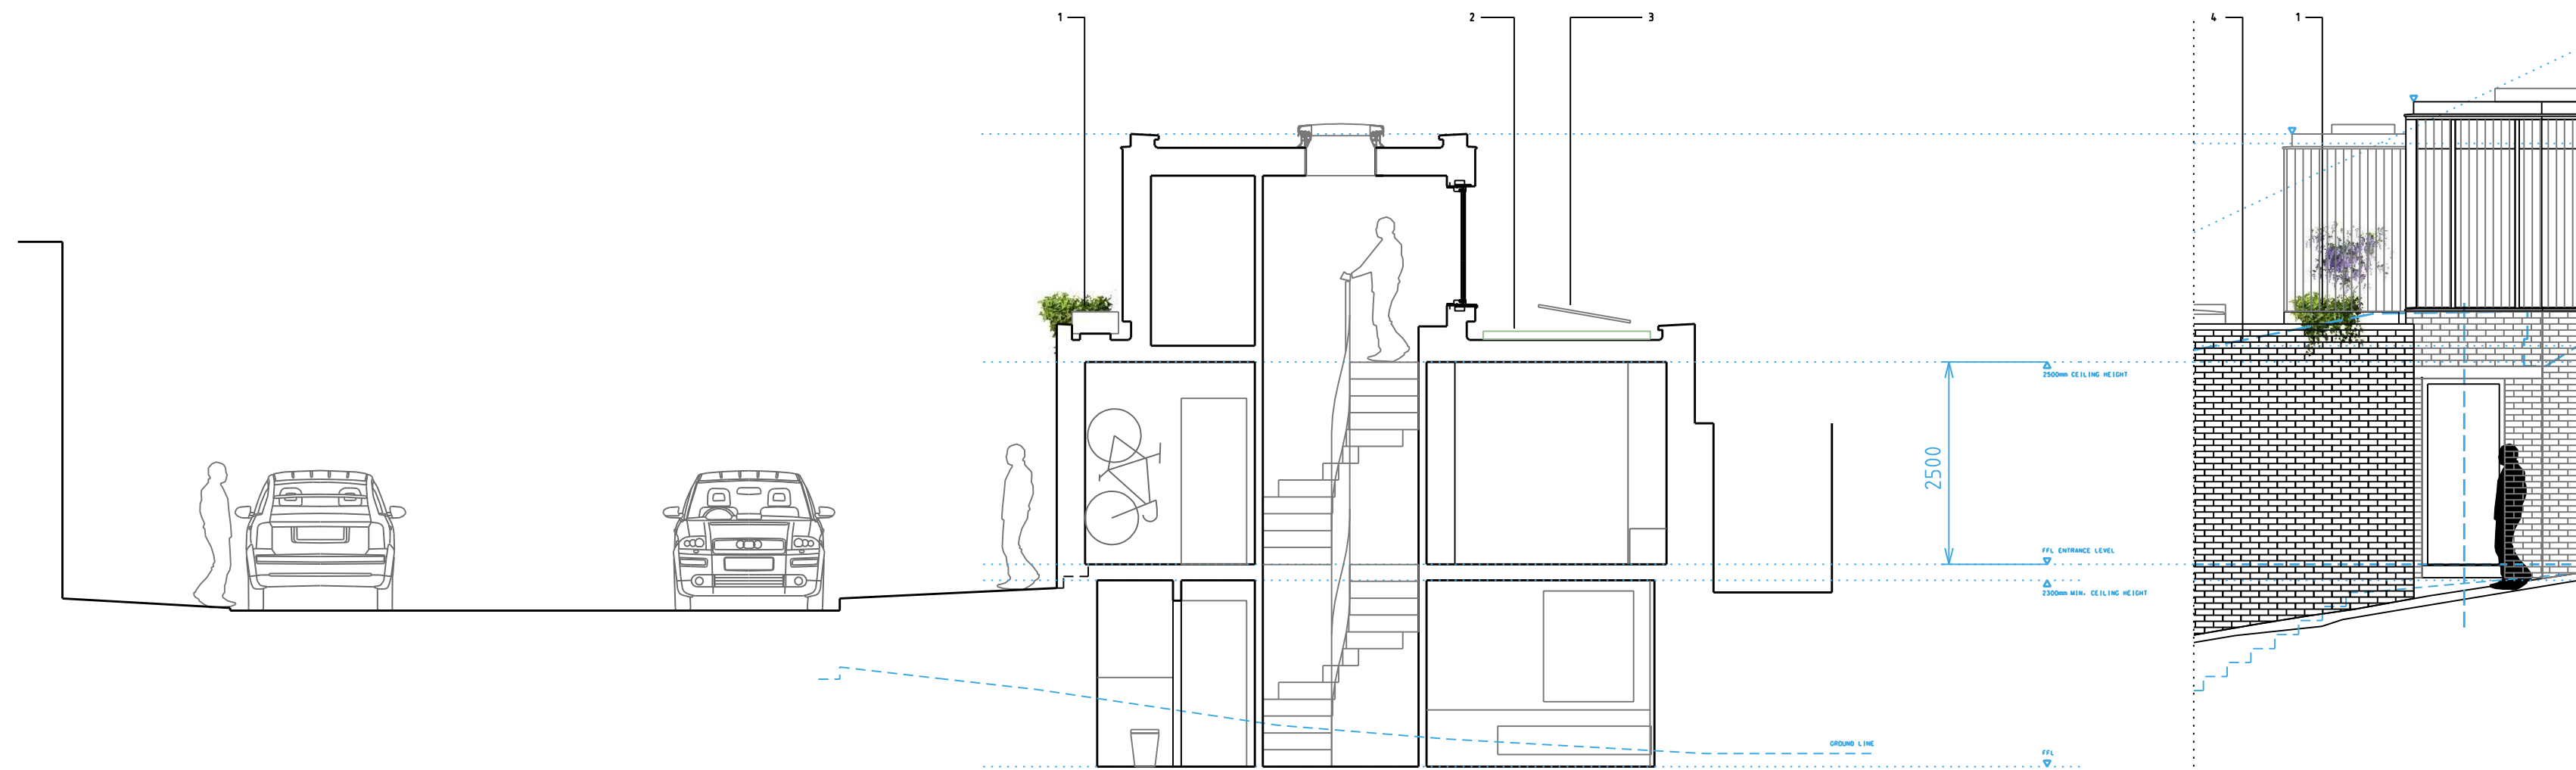


KINGSLEY PLACE

No.34

PASSAGE

NORTH ELEVATION DETAIL

 

Notes

Revisions

Rev. A 16.09.2026 staircase and fire lobby rearranged. roof light relocated
internal bike store shown. lower level WC relocated. upper floor plantroom enlarged.

David Hayhurst
Architect



David Hayhurst

34 Kingsley Place London N6 5EA
davidhayhurstriba@gmail.com mobile 07974256908

JOB TITLE
KINGSLEY PLACE

DRAWING TITLE
SECTION CC PROPOSED
WITH NORTH ELEVATION DETAIL

JOB NUMBER	DATE	SCALE	DRAWN BY
-	08.01.26	1:50/1:100	DBH

DRAWING NUMBER	REVISION
015	A