



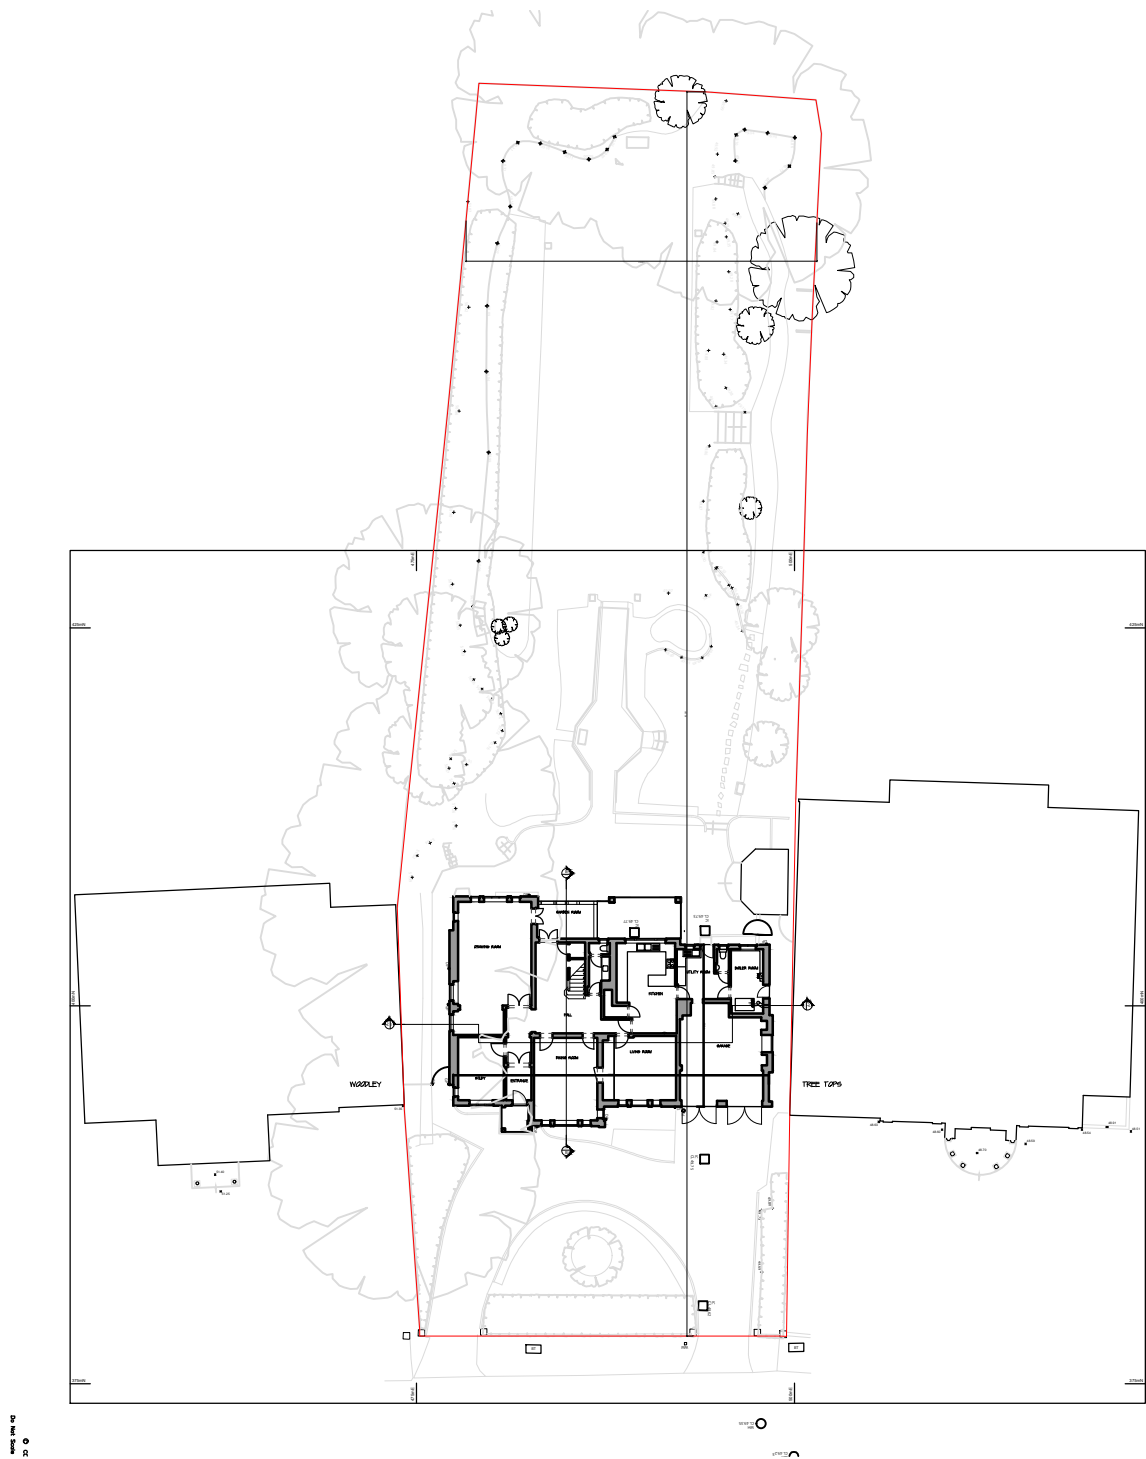


S I T E A R E A
2 0 3 1 s q . m e t r e
0 . 5 0 1 a c r e
0 . 2 0 3 1 h e c t a r e

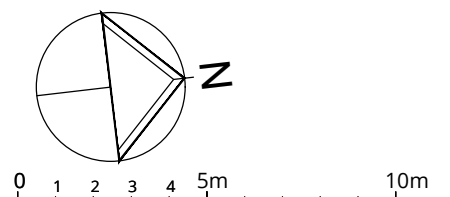

E X I S T I N G S I T E P L A N
1 : 5 0 0 @ A 3

Rev.	Description	Date	Rev.	Description	Date
0	First issue.	07.04.26			

Project Title Derwen, Compton Avenue, London N6 4LH					
Drawing Title EXISTING Site Plan @1:500					
Status PLANNING	Drawn by AW		Checked by		
Scale 1:500 @ A3	Project No. 2531	Work Stage PL	Dwg. No. 001	Rev. 0	

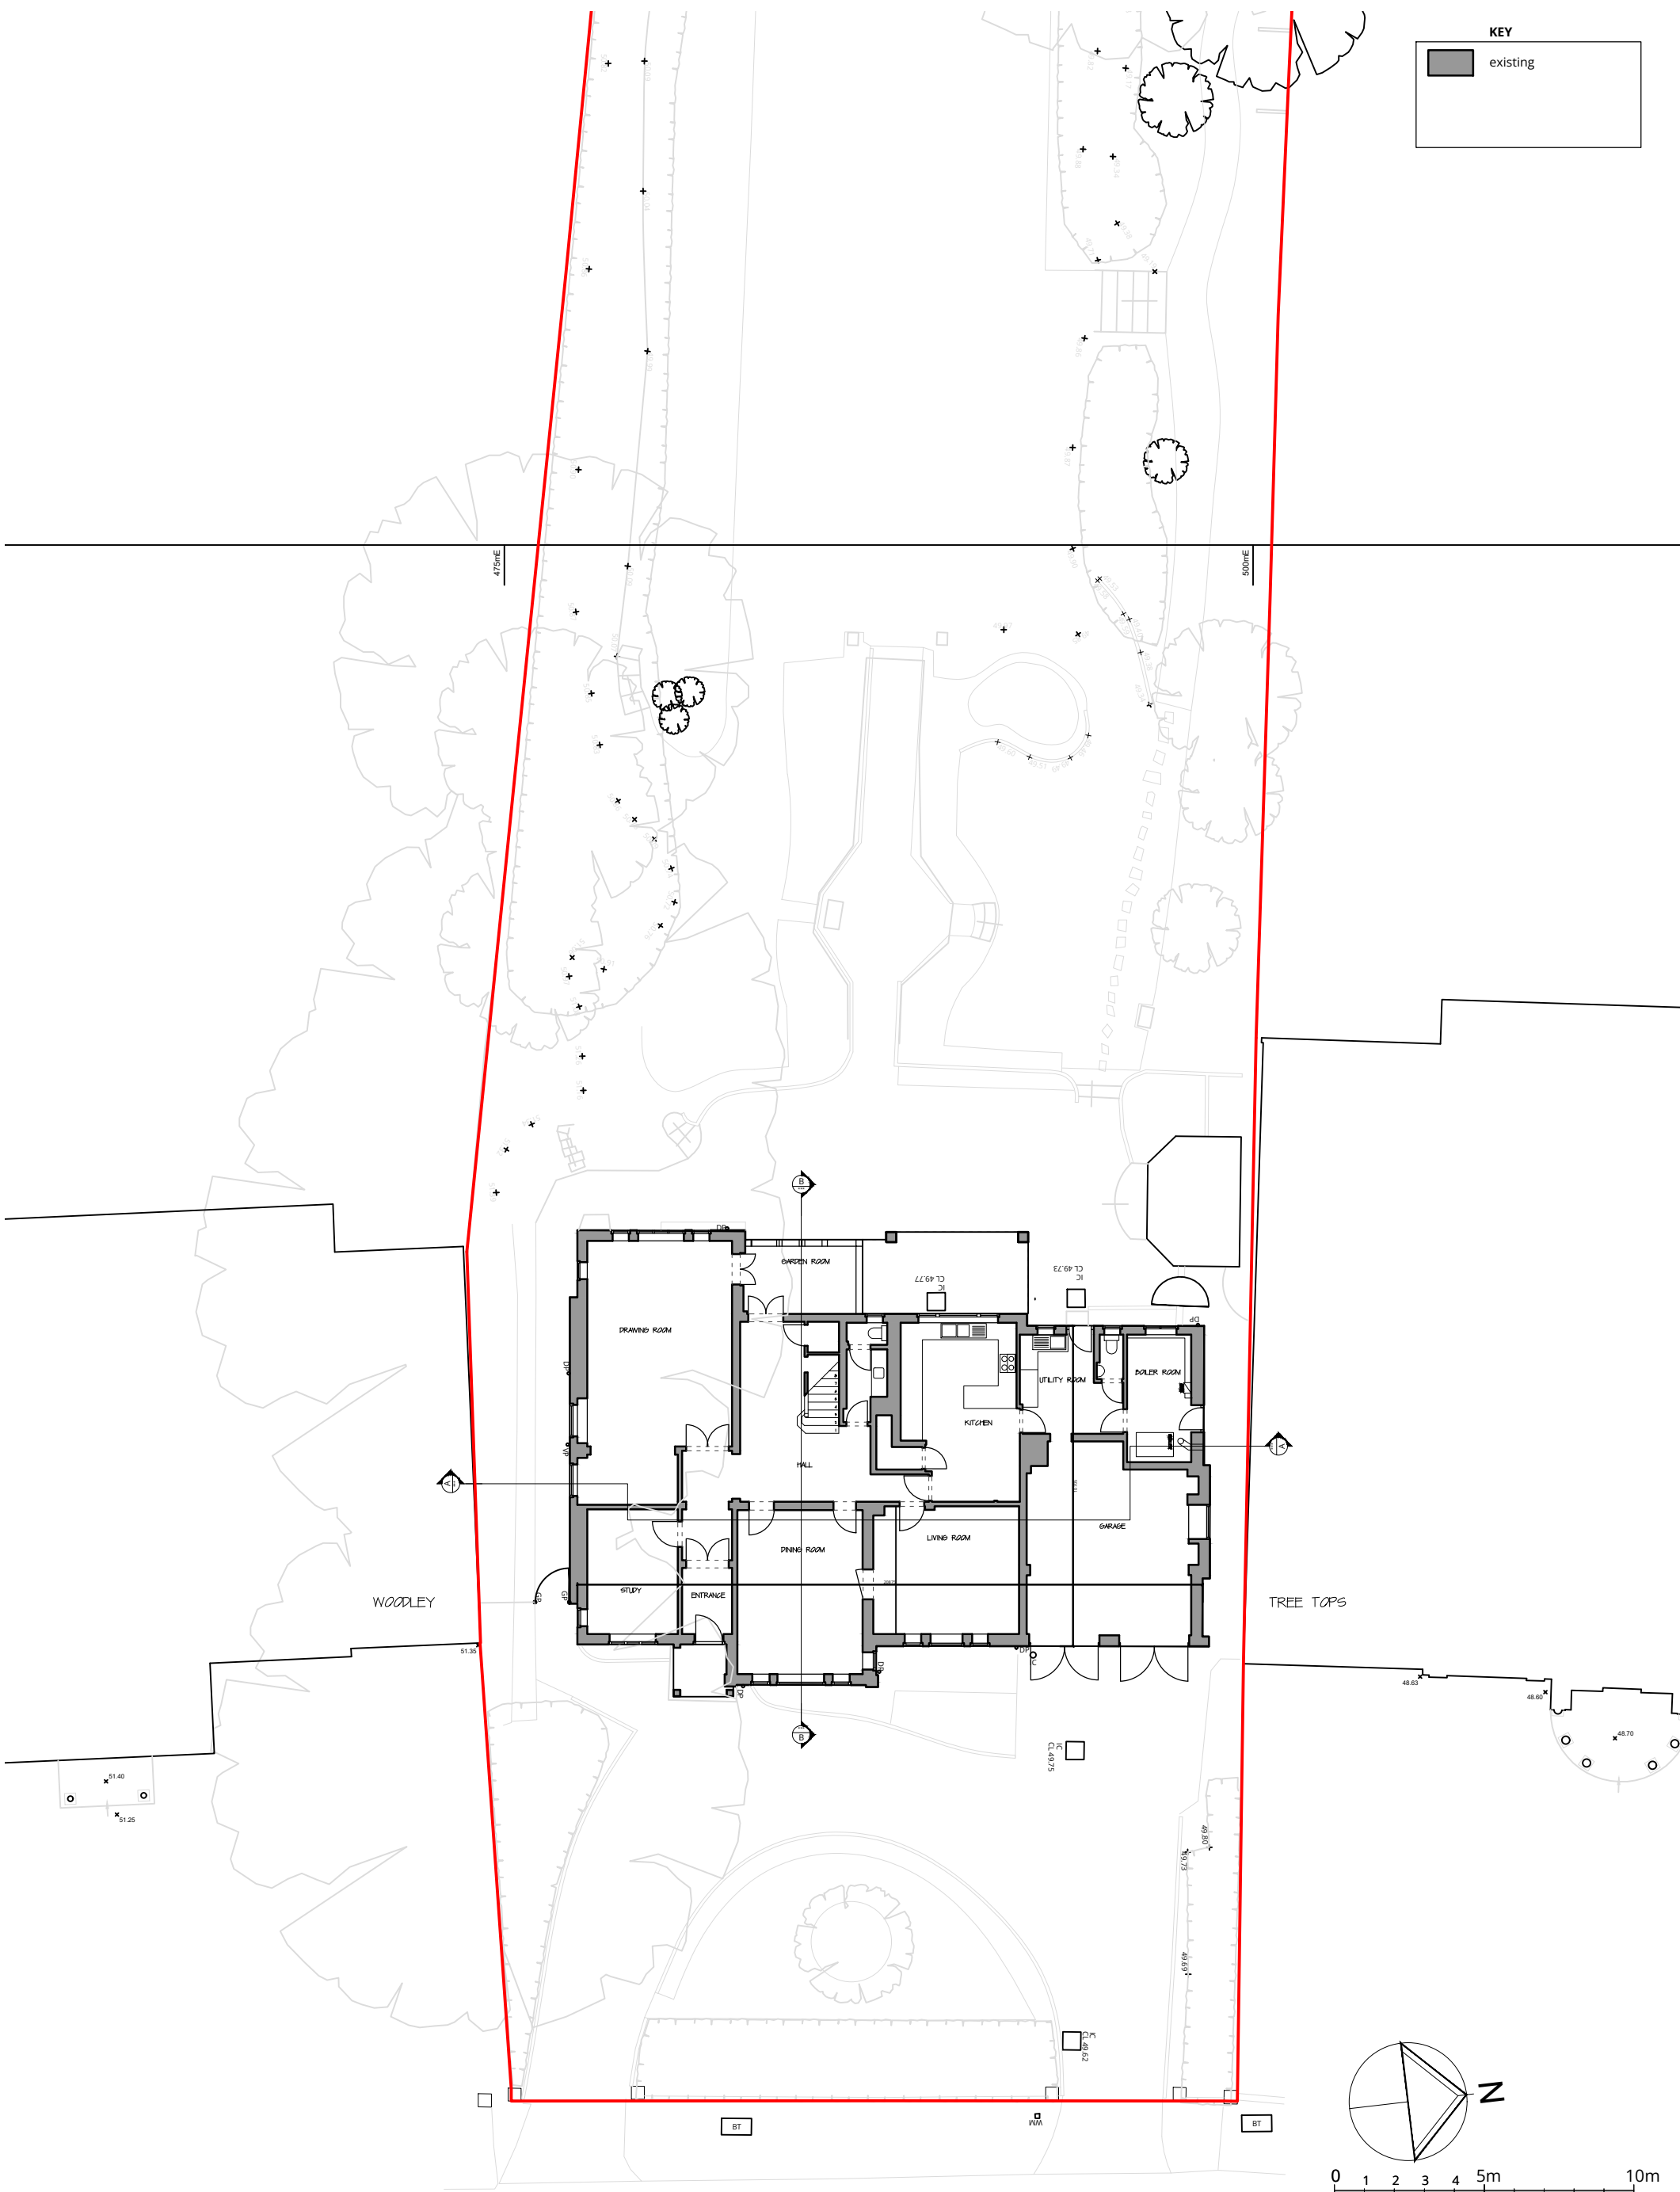

EXISTING SITE PLAN
1 : 2 0 0 @ A 3



London 16 Lambton Place Notting Hill
London W11 2SH T +44 (0)20 7229 3125
Oxford Chandos Yard 83 Bicester Road
Long Crendon HP18 9EE T +44 (0)1844 203310
W www.wolffarchitects.co.uk E info@wolffarchitects.co.uk
This drawing is protected under Copyright and at no time should any
portion be reproduced or copied without the permission of the
Architect (Design Copyright Act 1968).
It must not be used for purposes other than that for which it is
provided. It is supplied without liability for any errors or omissions.
All dimensions to be checked on site.

Rev.	Description	Date	Rev.	Description	Date
0	First issue.	07.04.26			

Project Title Derwen, Compton Avenue, London N6 4LH				
Drawing Title EXISTING Site Plan				
Status PLANNING	Drawn by AW	Checked by		
Scale 1:200 @ A3	Project No. 2531 - PL	Work Stage	Dwg. No. 002	Rev. 0





WOLFF ARCHITECTS



London 16 Lambton Place Notting Hill
London W11 2SH
T +44 (0)20 7229 3125

Oxford Chandos Yard 83 Bicester Road
Long Crendon HP18 9EE
T +44 (0)1844 203310

W www.wolffarchitects.co.uk
E info@wolffarchitects.co.uk

This drawing is protected under Copyright and at no time should any portion be reproduced or copied without the permission of the Architect (Design Copyright Act 1968). It must not be used for purposes other than that for which it is provided. It is supplied without liability for any errors or omissions. All dimensions to be checked on site.

KEY

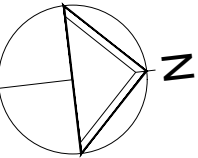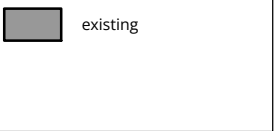

0	First issue.	07.04.26
Rev.	Description	Date


Project Title
Derwen, Compton Avenue,
London N6 4LH

Drawing Title
EXISTING
Ground Floor Layout

Status
PLANNING

Drawn by AW	Checked by	Scale 1:100 @ A3
-----------------------	------------	----------------------------

Project No. 2531	Work Stage PL	Dwg. No. 010	Rev. 0
----------------------------	-------------------------	------------------------	------------------

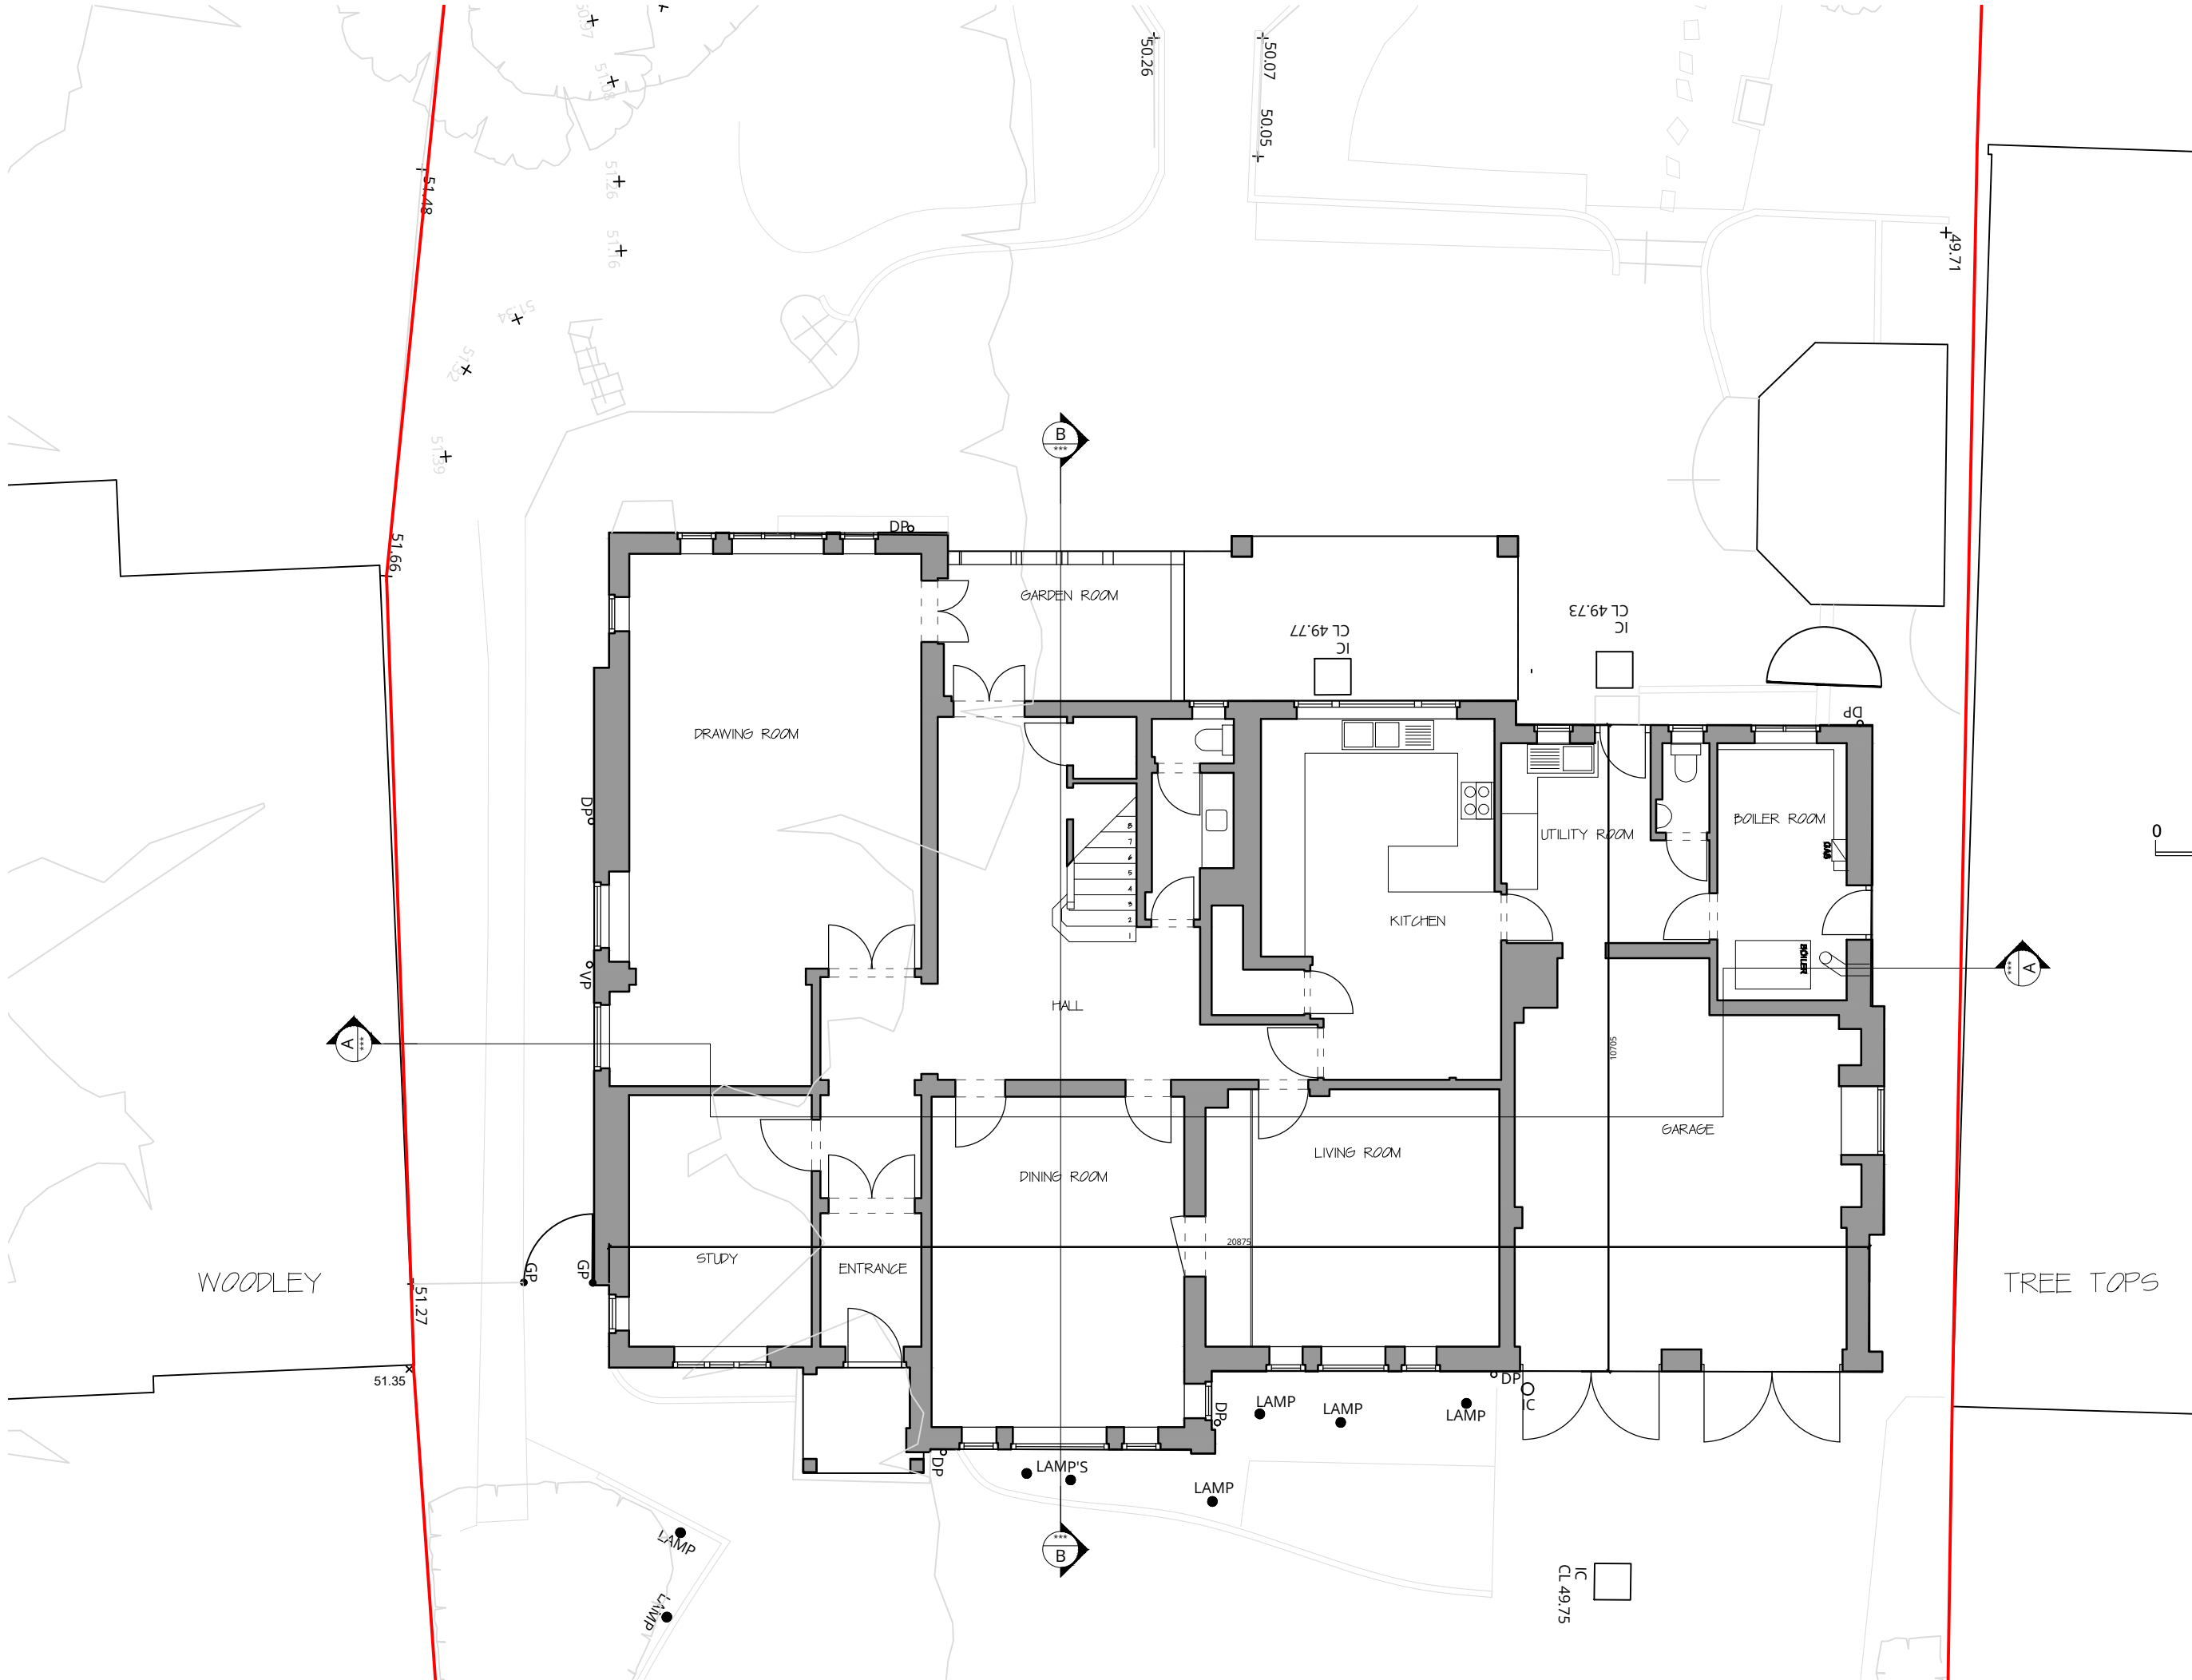

EXISTING GROUND FLOOR PLAN



WOLFF ARCHITECTS



London 16 Lambton Place Notting Hill
London W11 2SH
T +44 (0)20 7229 3125

Oxford Chandos Yard 83 Bicester Road
Long Crendon HP18 9EE
T +44 (0)1844 203310

W www.wolffarchitects.co.uk
E info@wolffarchitects.co.uk

This drawing is protected under Copyright and at no time should any portion be reproduced or copied without the permission of the Architect (Design Copyright Act 1968). It must not be used for purposes other than that for which it is provided. It is supplied without liability for any errors or omissions. All dimensions to be checked on site.

KEY

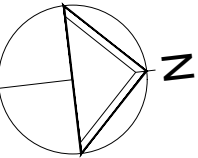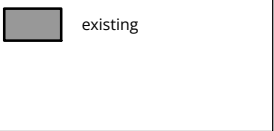

0 1 2 3 4 5m

Rev.	Description	Date
0	First issue.	07.04.26




Project Title
Derwen, Compton Avenue,
London N6 4LH

Drawing Title
EXISTING
First Floor Layout

Status
PLANNING

Drawn by	Checked by	Scale
AW		1:100 @ A3

Project No.	Work Stage	Dwg. No.	Rev.
2531	PL	011	0

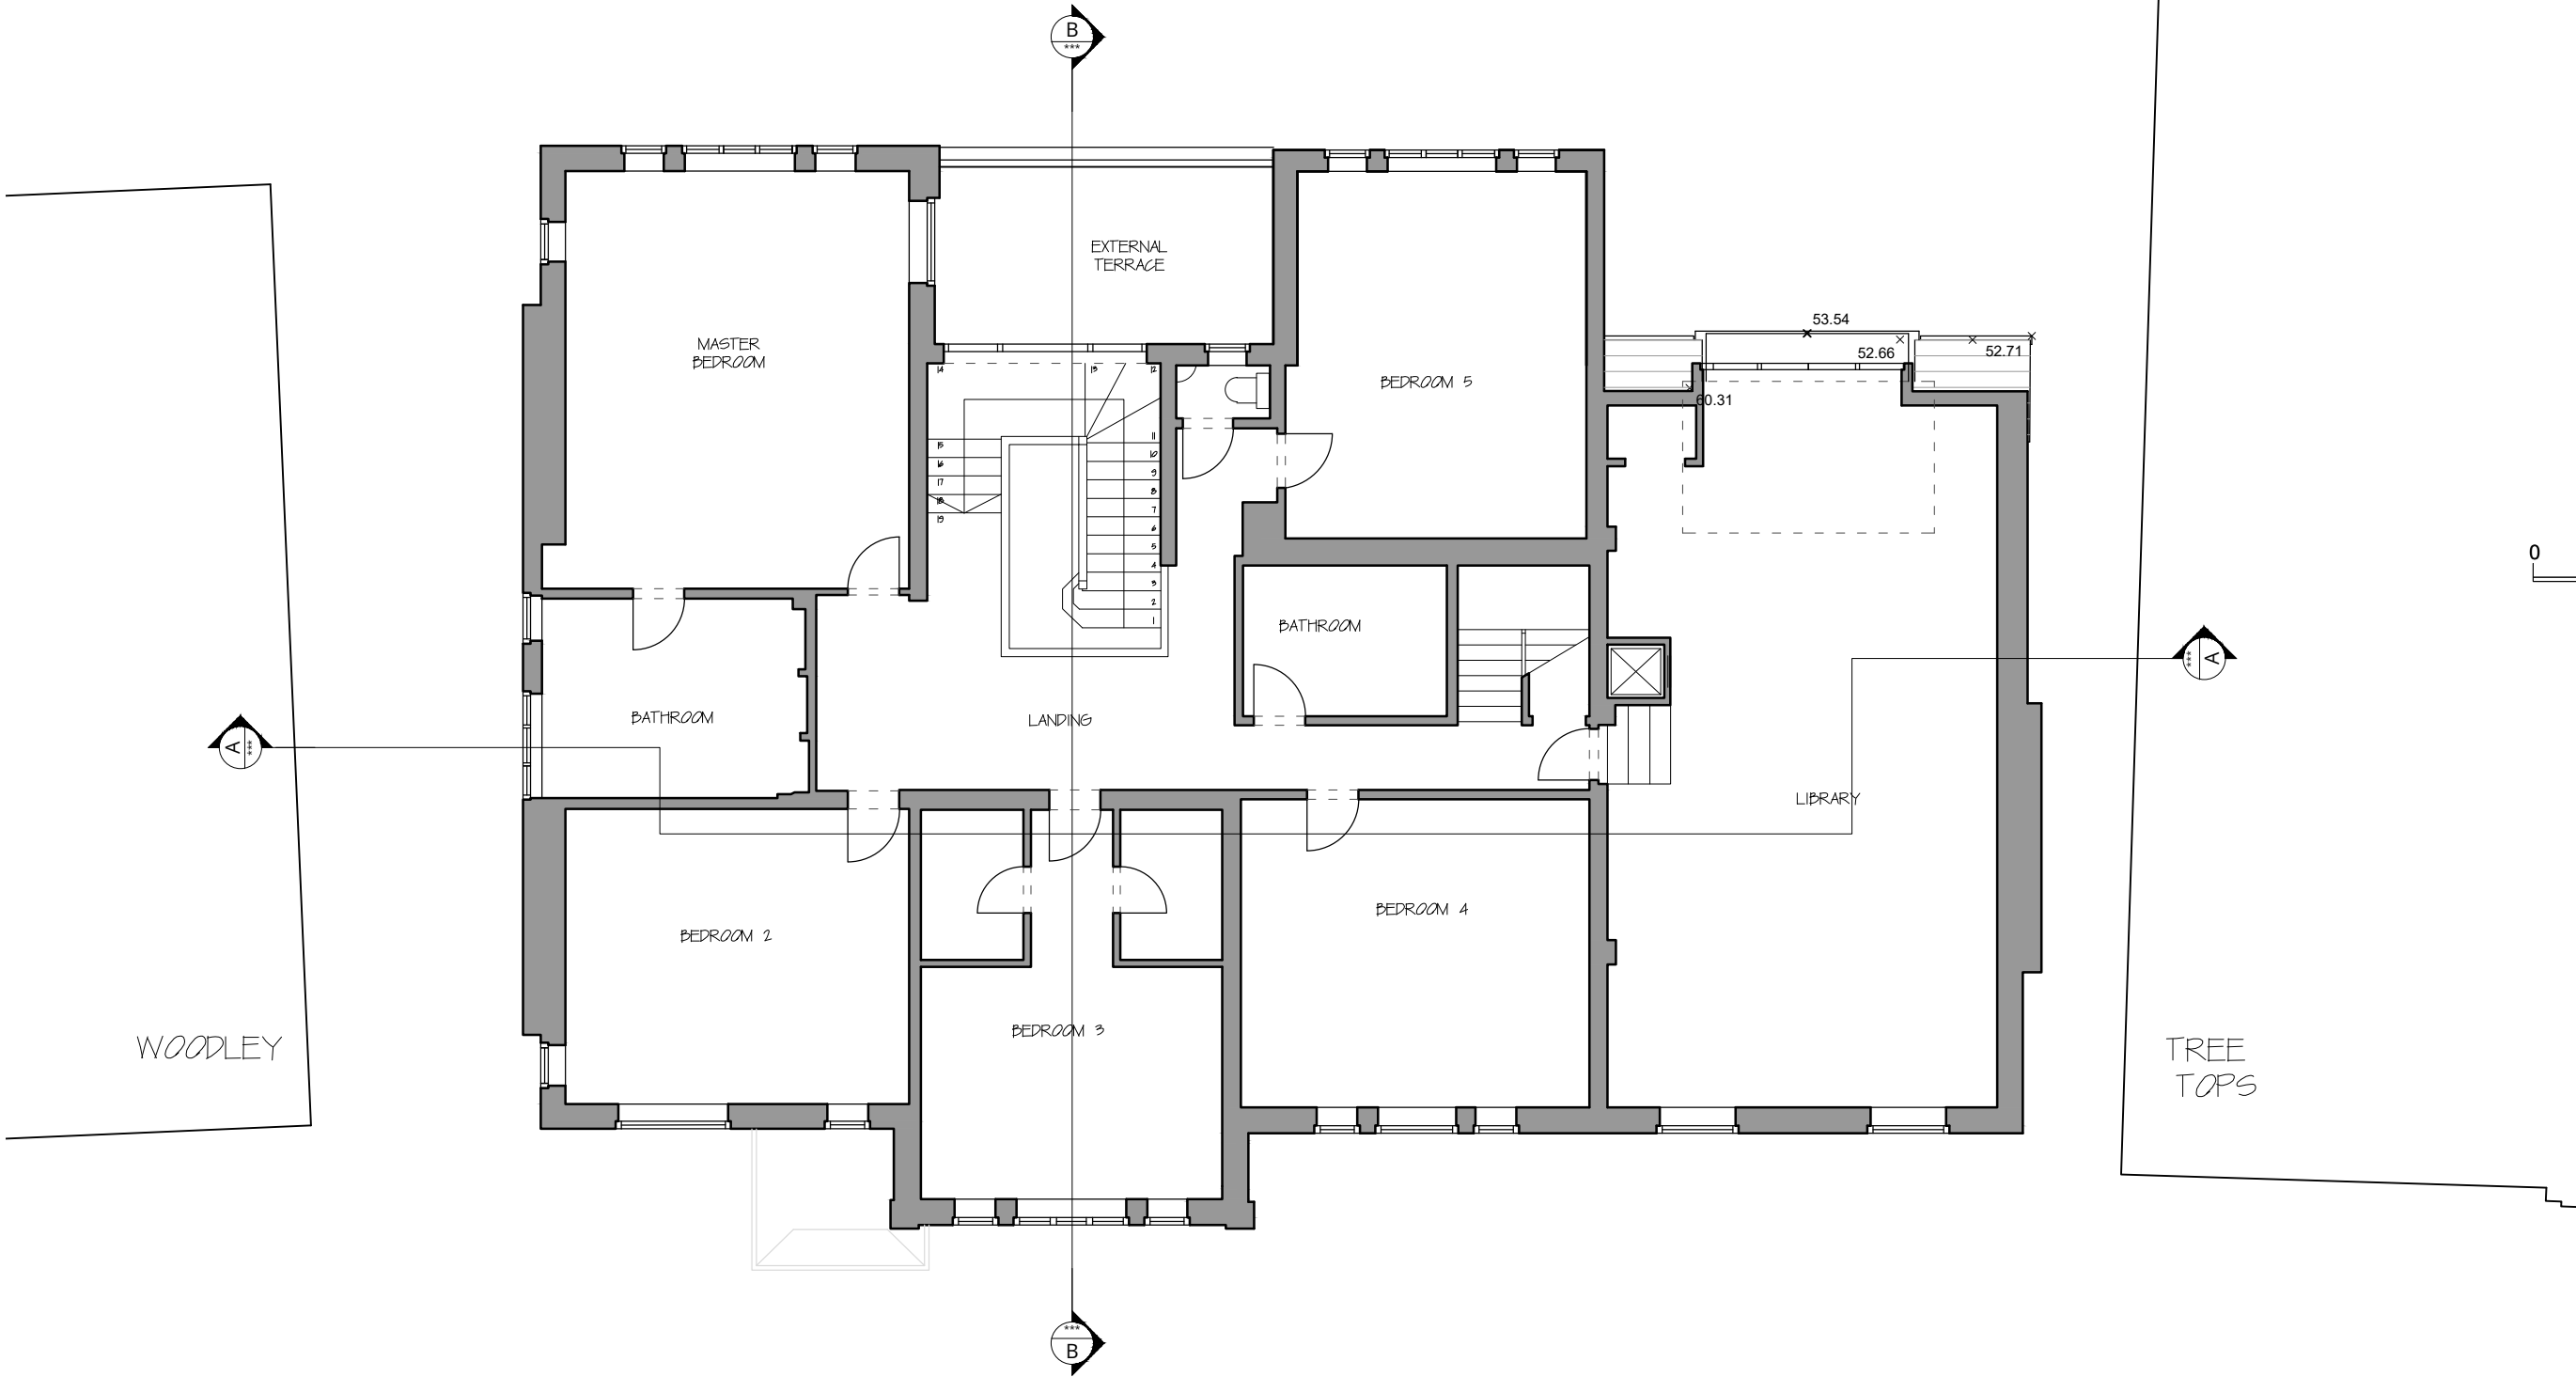

EXISTING FIRST FLOOR PLAN



WOLFF ARCHITECTS




London 16 Lambton Place Notting Hill
London W11 2SH
T +44 (0)20 7229 3125

Oxford Chandos Yard 83 Bicester Road
Long Crendon HP18 9EE
T +44 (0)1844 203310

W www.wolffarchitects.co.uk
E info@wolffarchitects.co.uk

This drawing is protected under Copyright and at no time should any portion be reproduced or copied without the permission of the Architect (Design Copyright Act 1968). It must not be used for purposes other than that for which it is provided. It is supplied without liability for any errors or omissions. All dimensions to be checked on site.

KEY

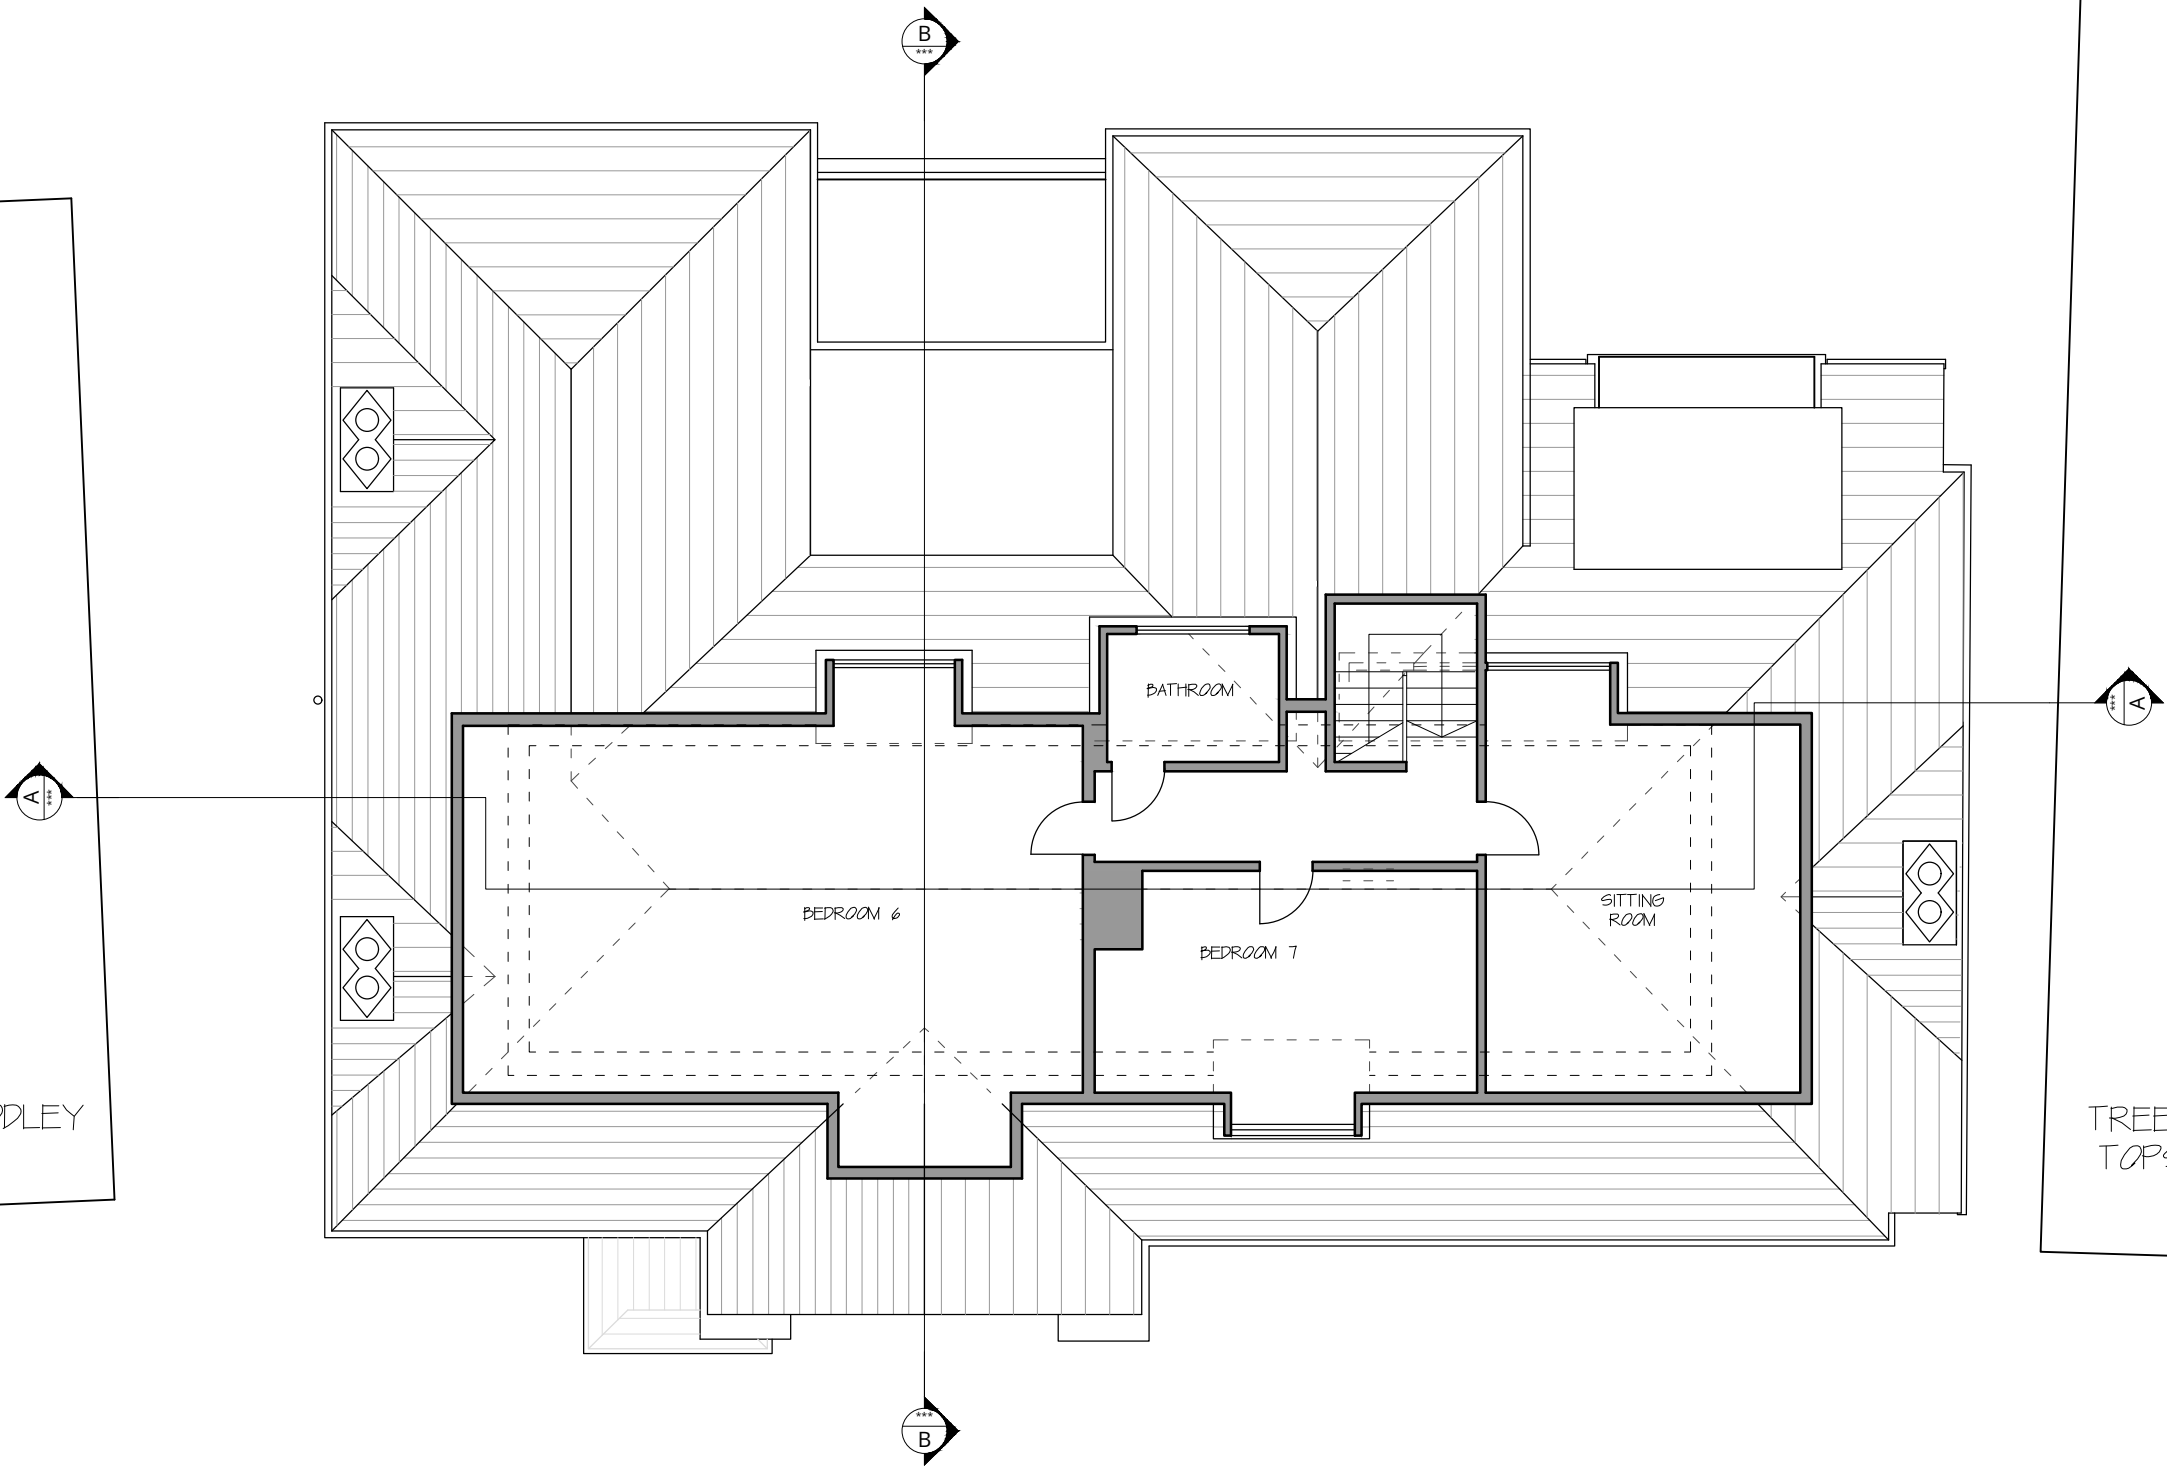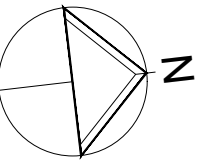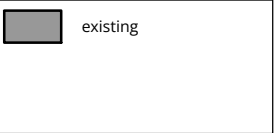

WOODLEY

TREE
TOPS

0	First issue.	07.04.26
Rev.	Description	Date



Project Title
Derwen, Compton Avenue,
London N6 4LH

Drawing Title
EXISTING
Second Floor Layout

Status
PLANNING

Drawn by	Checked by	Scale
AW		1:100 @ A3

Project No.	Work Stage	Dwg. No.	Rev.
2531	PL	012	0

EXISTING SECOND FLOOR PLAN



WOLFF ARCHITECTS



London 16 Lambton Place Notting Hill
London W11 2SH
T +44 (0)20 7229 3125

Oxford Chandos Yard 83 Bicester Road
Long Crendon HP18 9EE
T +44 (0)1844 203310

W www.wolffarchitects.co.uk
E info@wolffarchitects.co.uk

This drawing is protected under Copyright and at no time should any portion be reproduced or copied without the permission of the Architect (Design Copyright Act 1968). It must not be used for purposes other than that for which it is provided. It is supplied without liability for any errors or omissions. All dimensions to be checked on site.

KEY

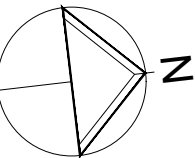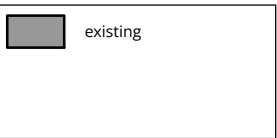

0 1 2 3 4 5m

0	First issue.	07.04.26
Rev.	Description	Date


Project Title
Derwen, Compton Avenue,
London N6 4LH

Drawing Title
EXISTING
Roof Layout

Status
PLANNING

Drawn by AW	Checked by	Scale 1:100 @ A3
-----------------------	------------	----------------------------

Project No. 2531	Work Stage PL	Dwg. No. 013	Rev. 0
----------------------------	-------------------------	------------------------	------------------

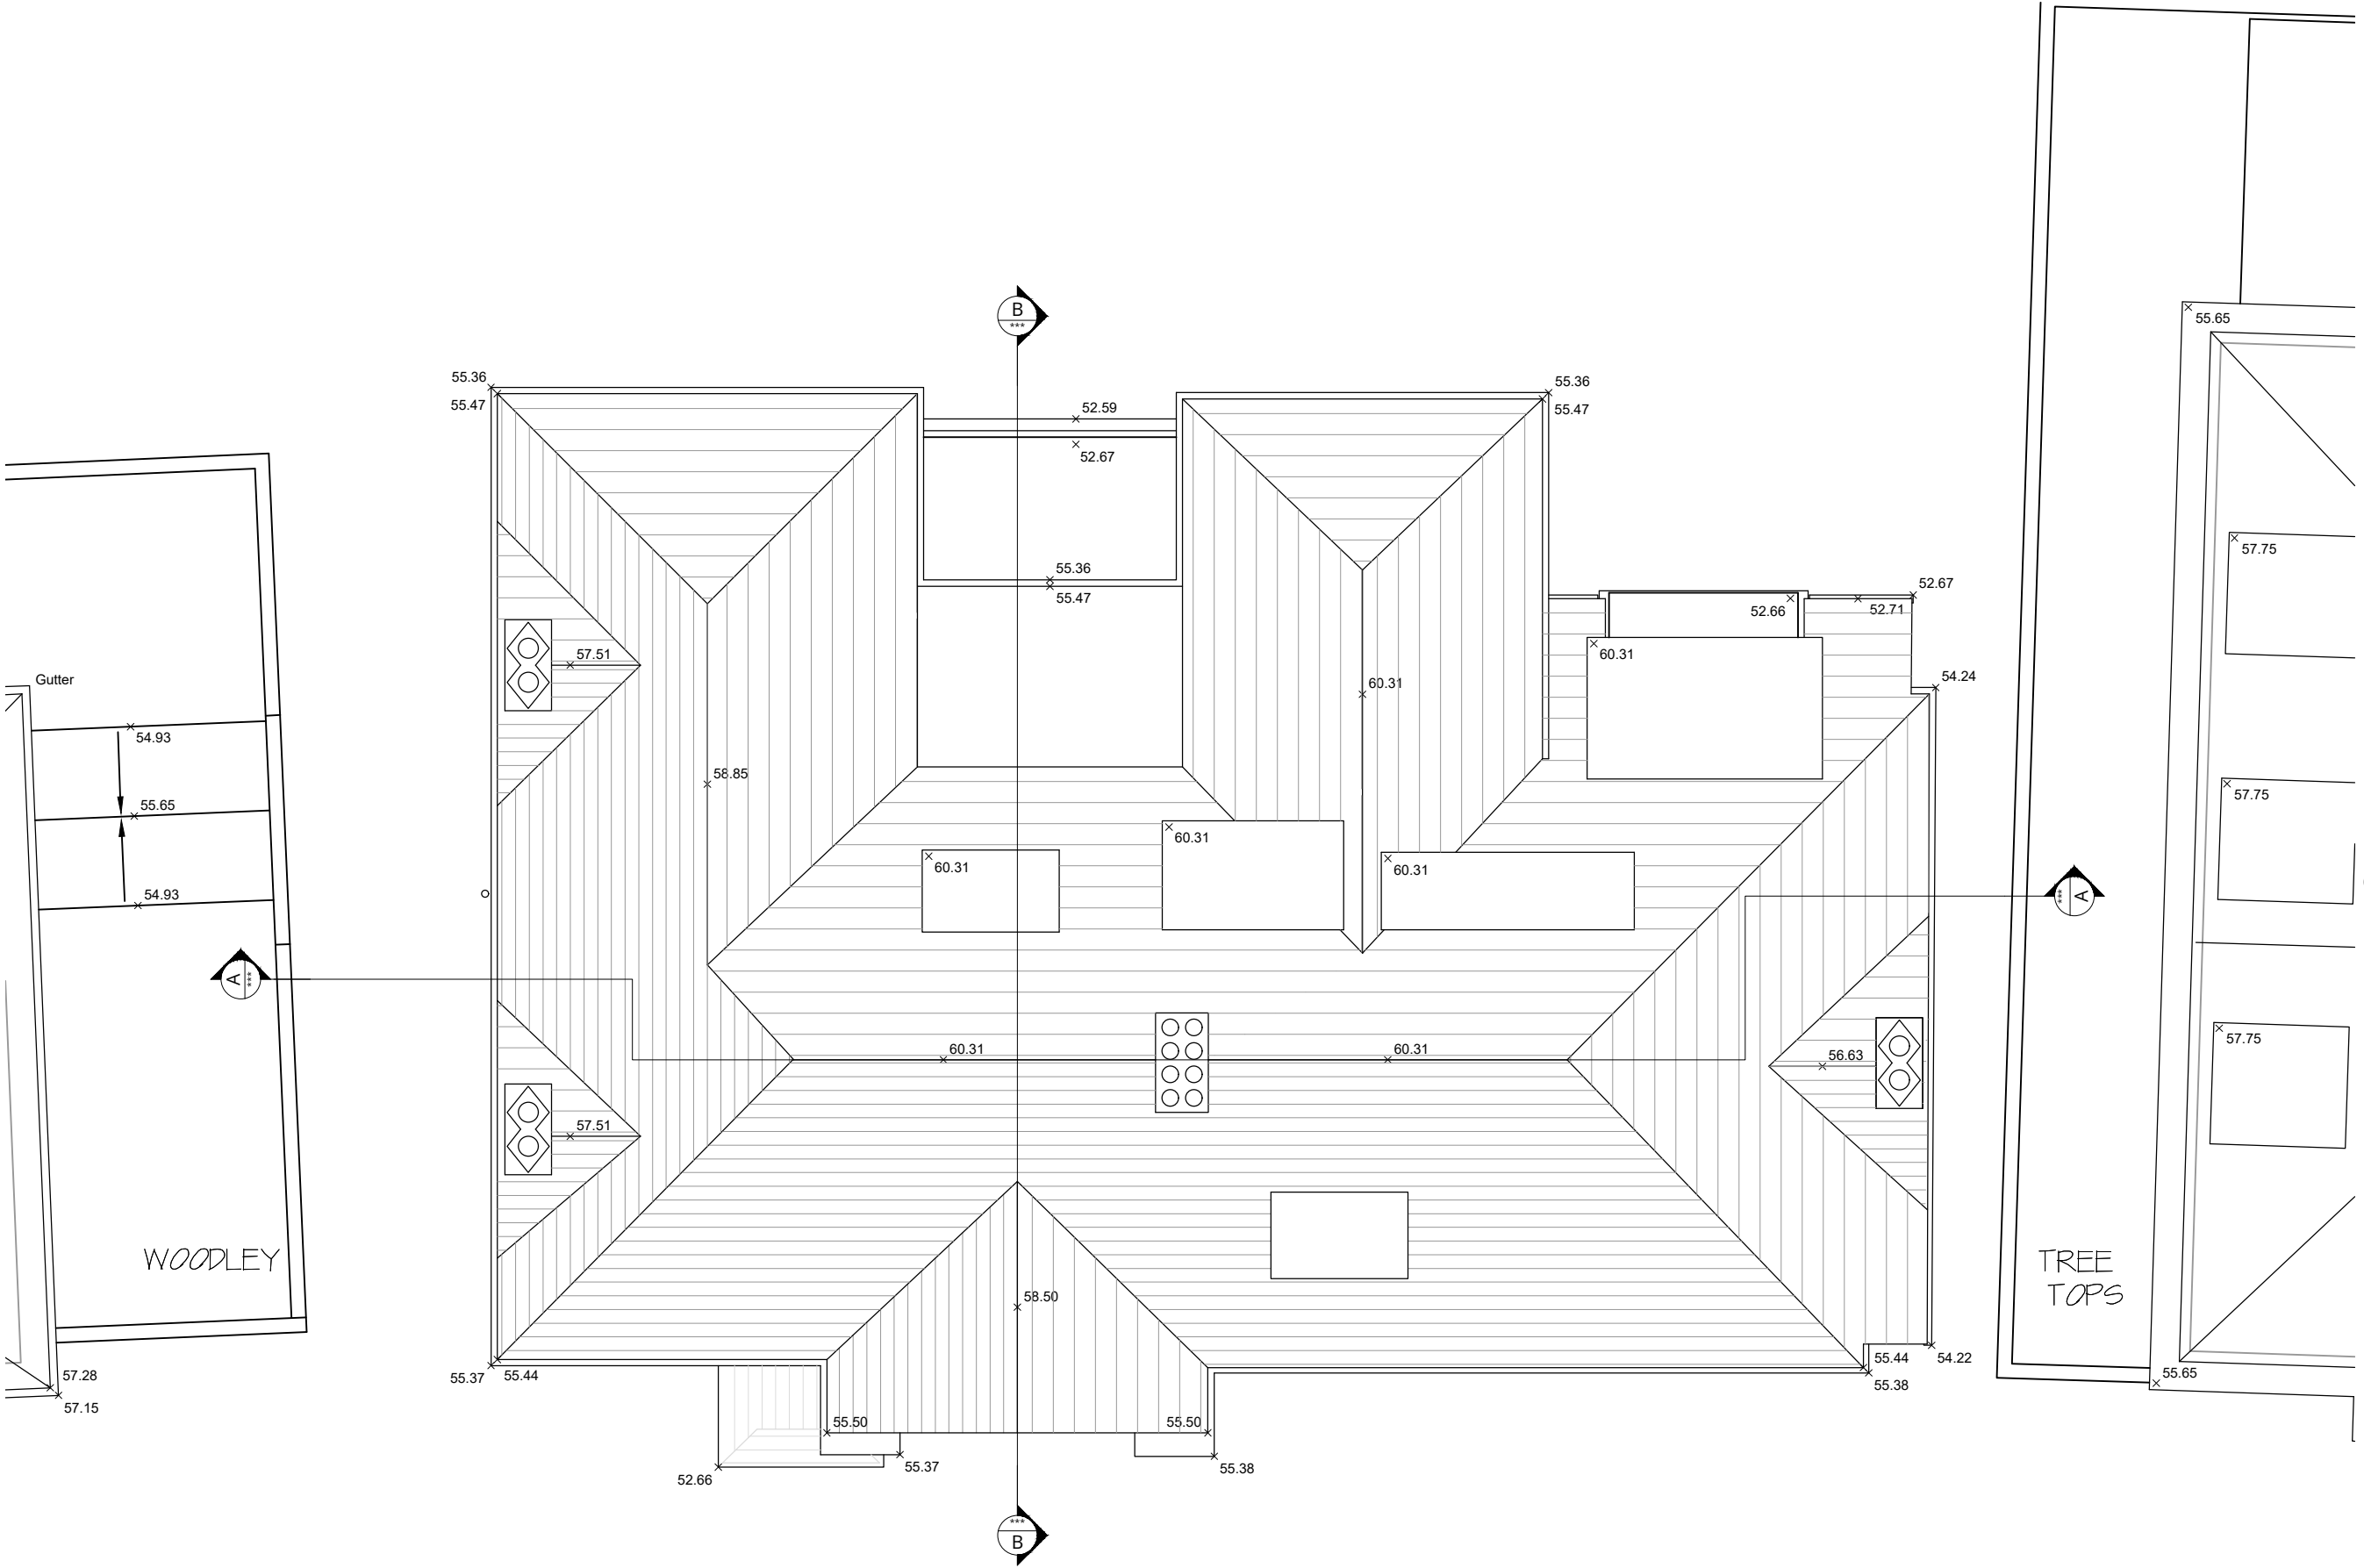

EXISTING ROOF PLAN



WOLFF ARCHITECTS



London 16 Lambton Place Notting Hill
London W11 2SH
T +44 (0)20 7229 3125

Oxford Chandos Yard 83 Bicester Road
Long Crendon HP18 9EE
T +44 (0)1844 203310

W www.wolffarchitects.co.uk
E info@wolffarchitects.co.uk

This drawing is protected under Copyright and at no time should any portion be reproduced or copied without the permission of the Architect (Design Copyright Act 1968). It must not be used for purposes other than that for which it is provided. It is supplied without liability for any errors or omissions. All dimensions to be checked on site.

KEY

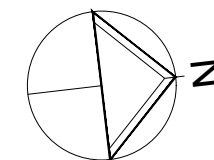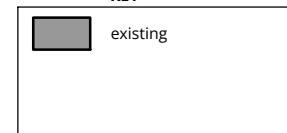

0 1 2 3 4 5m



EXISTING STREET ELEVATION



EXISTING FRONT (EAST) ELEVATION

Rev.	Description	Date
0	First issue.	07.04.26

Project Title
Derwen, Compton Avenue,
London N6 4LH

Drawing Title
EXISTING
Front (East) Elevation

Status
PLANNING

Drawn by AW	Checked by	Scale 1:100 @ A3
Project No. 2531	Work Stage PL	Dwg. No. 020
		Rev. 0



WOLFF ARCHITECTS



London 16 Lambton Place Notting Hill
London W11 2SH
T +44 (0)20 7229 3125

Oxford Chandos Yard 83 Bicester Road
Long Crendon HP18 9EE
T +44 (0)1844 203310

W www.wolffarchitects.co.uk
E info@wolffarchitects.co.uk

This drawing is protected under Copyright and at no time should any portion be reproduced or copied without the permission of the Architect (Design Copyright Act 1968). It must not be used for purposes other than that for which it is provided. It is supplied without liability for any errors or omissions. All dimensions to be checked on site.

KEY

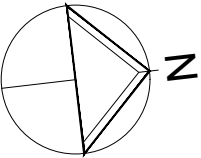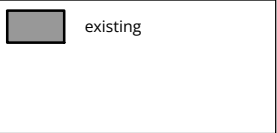

0	First issue.	07.04.26
Rev.	Description	Date

Project Title
Derwen, Compton Avenue,
London N6 4LH

Drawing Title
EXISTING
Rear (West) Elevation

Status
PLANNING

Drawn by AW	Checked by	Scale 1:100 @ A3
----------------	------------	---------------------

Project No. 2531	Work Stage PL	Dwg. No. 022	Rev. 0
---------------------	------------------	-----------------	-----------



EXISTING REAR (WEST) ELEVATION



WOLFF ARCHITECTS




London 16 Lambton Place Notting Hill
London W11 2SH
T +44 (0)20 7229 3125

Oxford Chandos Yard 83 Bicester Road
Long Crendon HP18 9EE
T +44 (0)1844 203310

W www.wolffarchitects.co.uk
E info@wolffarchitects.co.uk

This drawing is protected under Copyright and at no time should any portion be reproduced or copied without the permission of the Architect (Design Copyright Act 1968). It must not be used for purposes other than that for which it is provided. It is supplied without liability for any errors or omissions. All dimensions to be checked on site.

KEY

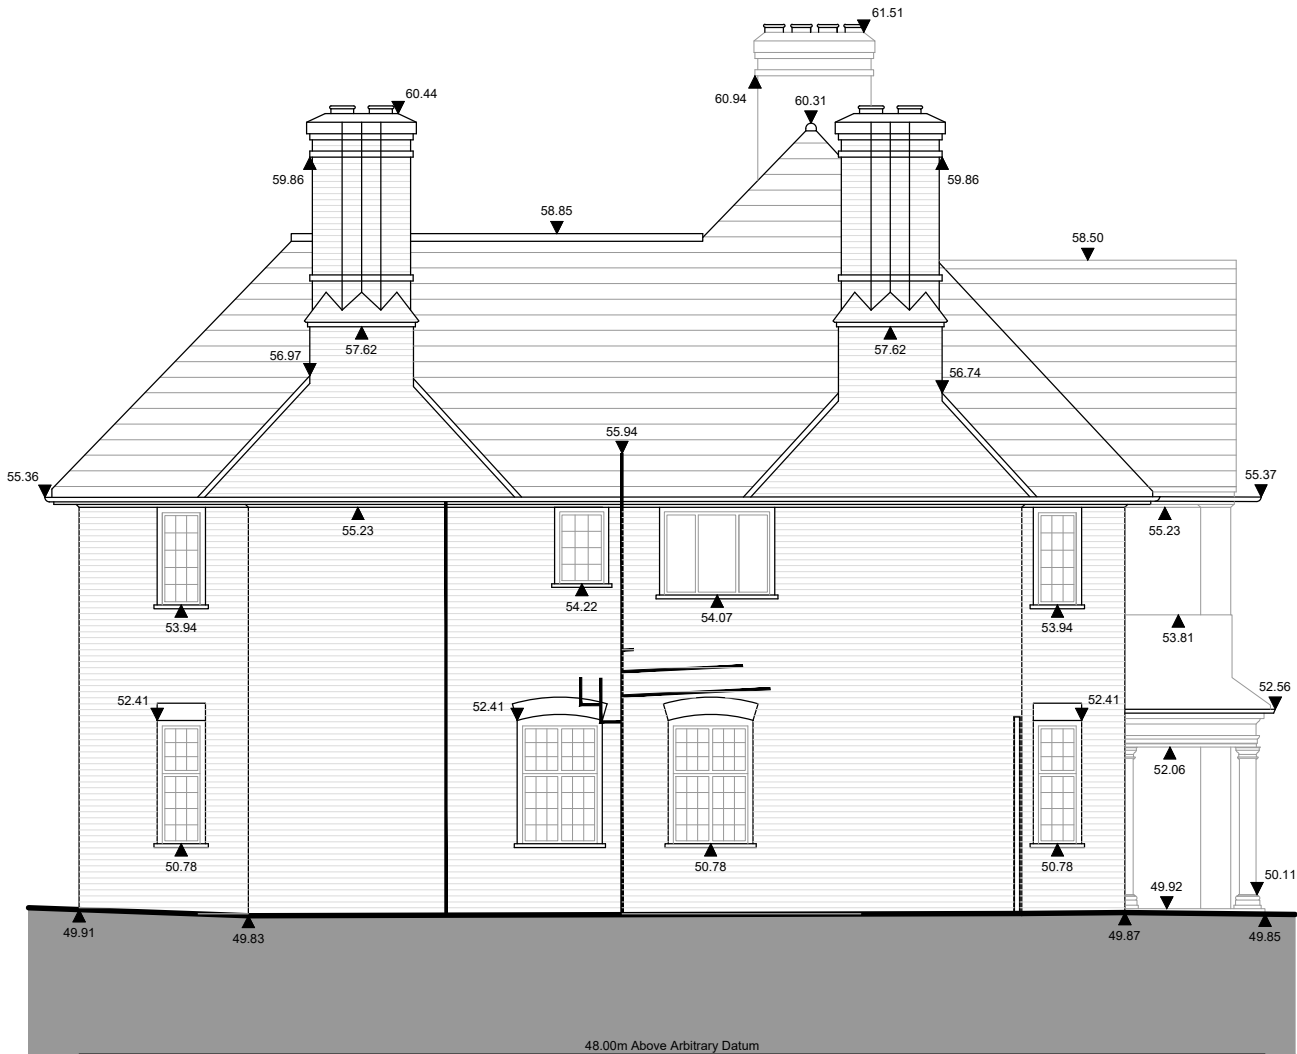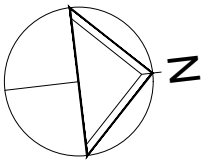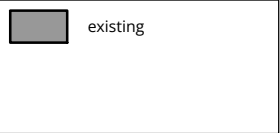

EXISTING SIDE (SOUTH) ELEVATION

Rev.	Description	Date
0	First issue.	07.04.26

Project Title
Derwen, Compton Avenue,
London N6 4LH

Drawing Title
EXISTING
Side (South) Elevation

Status
PLANNING

Drawn by	Checked by	Scale
AW		1:100 @ A3

Project No.	Work Stage	Dwg. No.	Rev.
2531	PL	024	0



WOLFF ARCHITECTS




London 16 Lambton Place Notting Hill
London W11 2SH
T +44 (0)20 7229 3125

Oxford Chandos Yard 83 Bicester Road
Long Crendon HP18 9EE
T +44 (0)1844 203310

W www.wolffarchitects.co.uk
E info@wolffarchitects.co.uk

This drawing is protected under Copyright and at no time should any portion be reproduced or copied without the permission of the Architect (Design Copyright Act 1968). It must not be used for purposes other than that for which it is provided. It is supplied without liability for any errors or omissions. All dimensions to be checked on site.

KEY

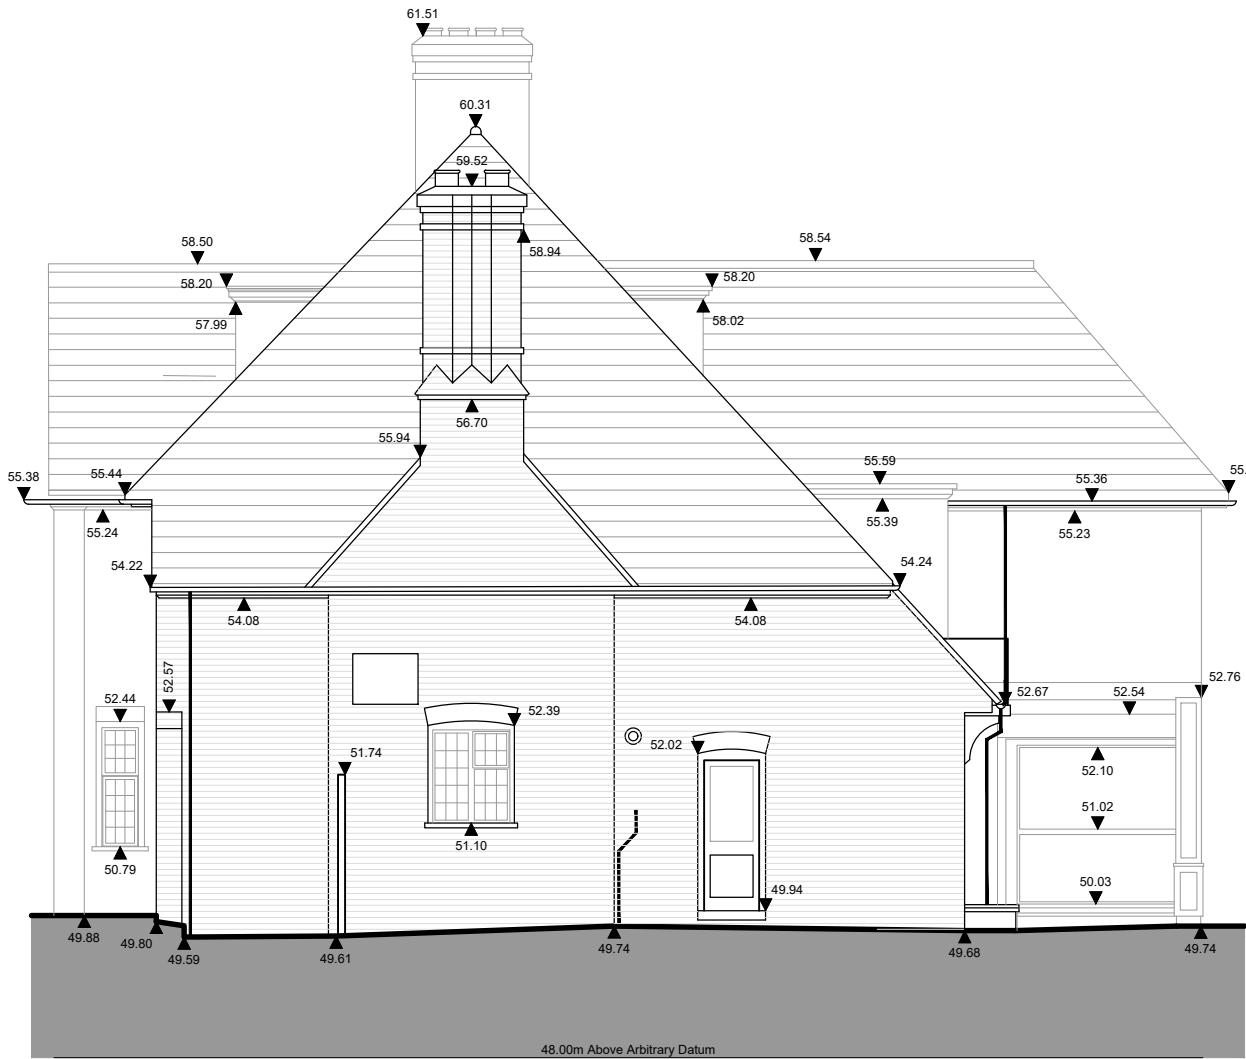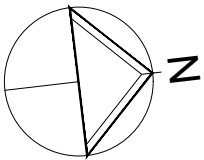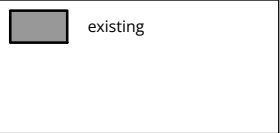

EXISTING SIDE (NORTH) ELEVATION

Rev.	Description	Date
0	First issue.	07.04.26

Project Title
Derwen, Compton Avenue,
London N6 4LH

Drawing Title
EXISTING
Side (North) Elevation

Status
PLANNING

Drawn by	Checked by	Scale
AW		1:100 @ A3

Project No.	Work Stage	Dwg. No.	Rev.
2531	PL	026	0



WOLFF ARCHITECTS



London 16 Lambton Place Notting Hill
London W11 2SH
T +44 (0)20 7229 3125

Oxford Chandos Yard 83 Bicester Road
Long Crendon HP18 9EE
T +44 (0)1844 203310

W www.wolffarchitects.co.uk
E info@wolffarchitects.co.uk

This drawing is protected under Copyright and at no time should any portion be reproduced or copied without the permission of the Architect (Design Copyright Act 1968). It must not be used for purposes other than that for which it is provided. It is supplied without liability for any errors or omissions. All dimensions to be checked on site.

KEY

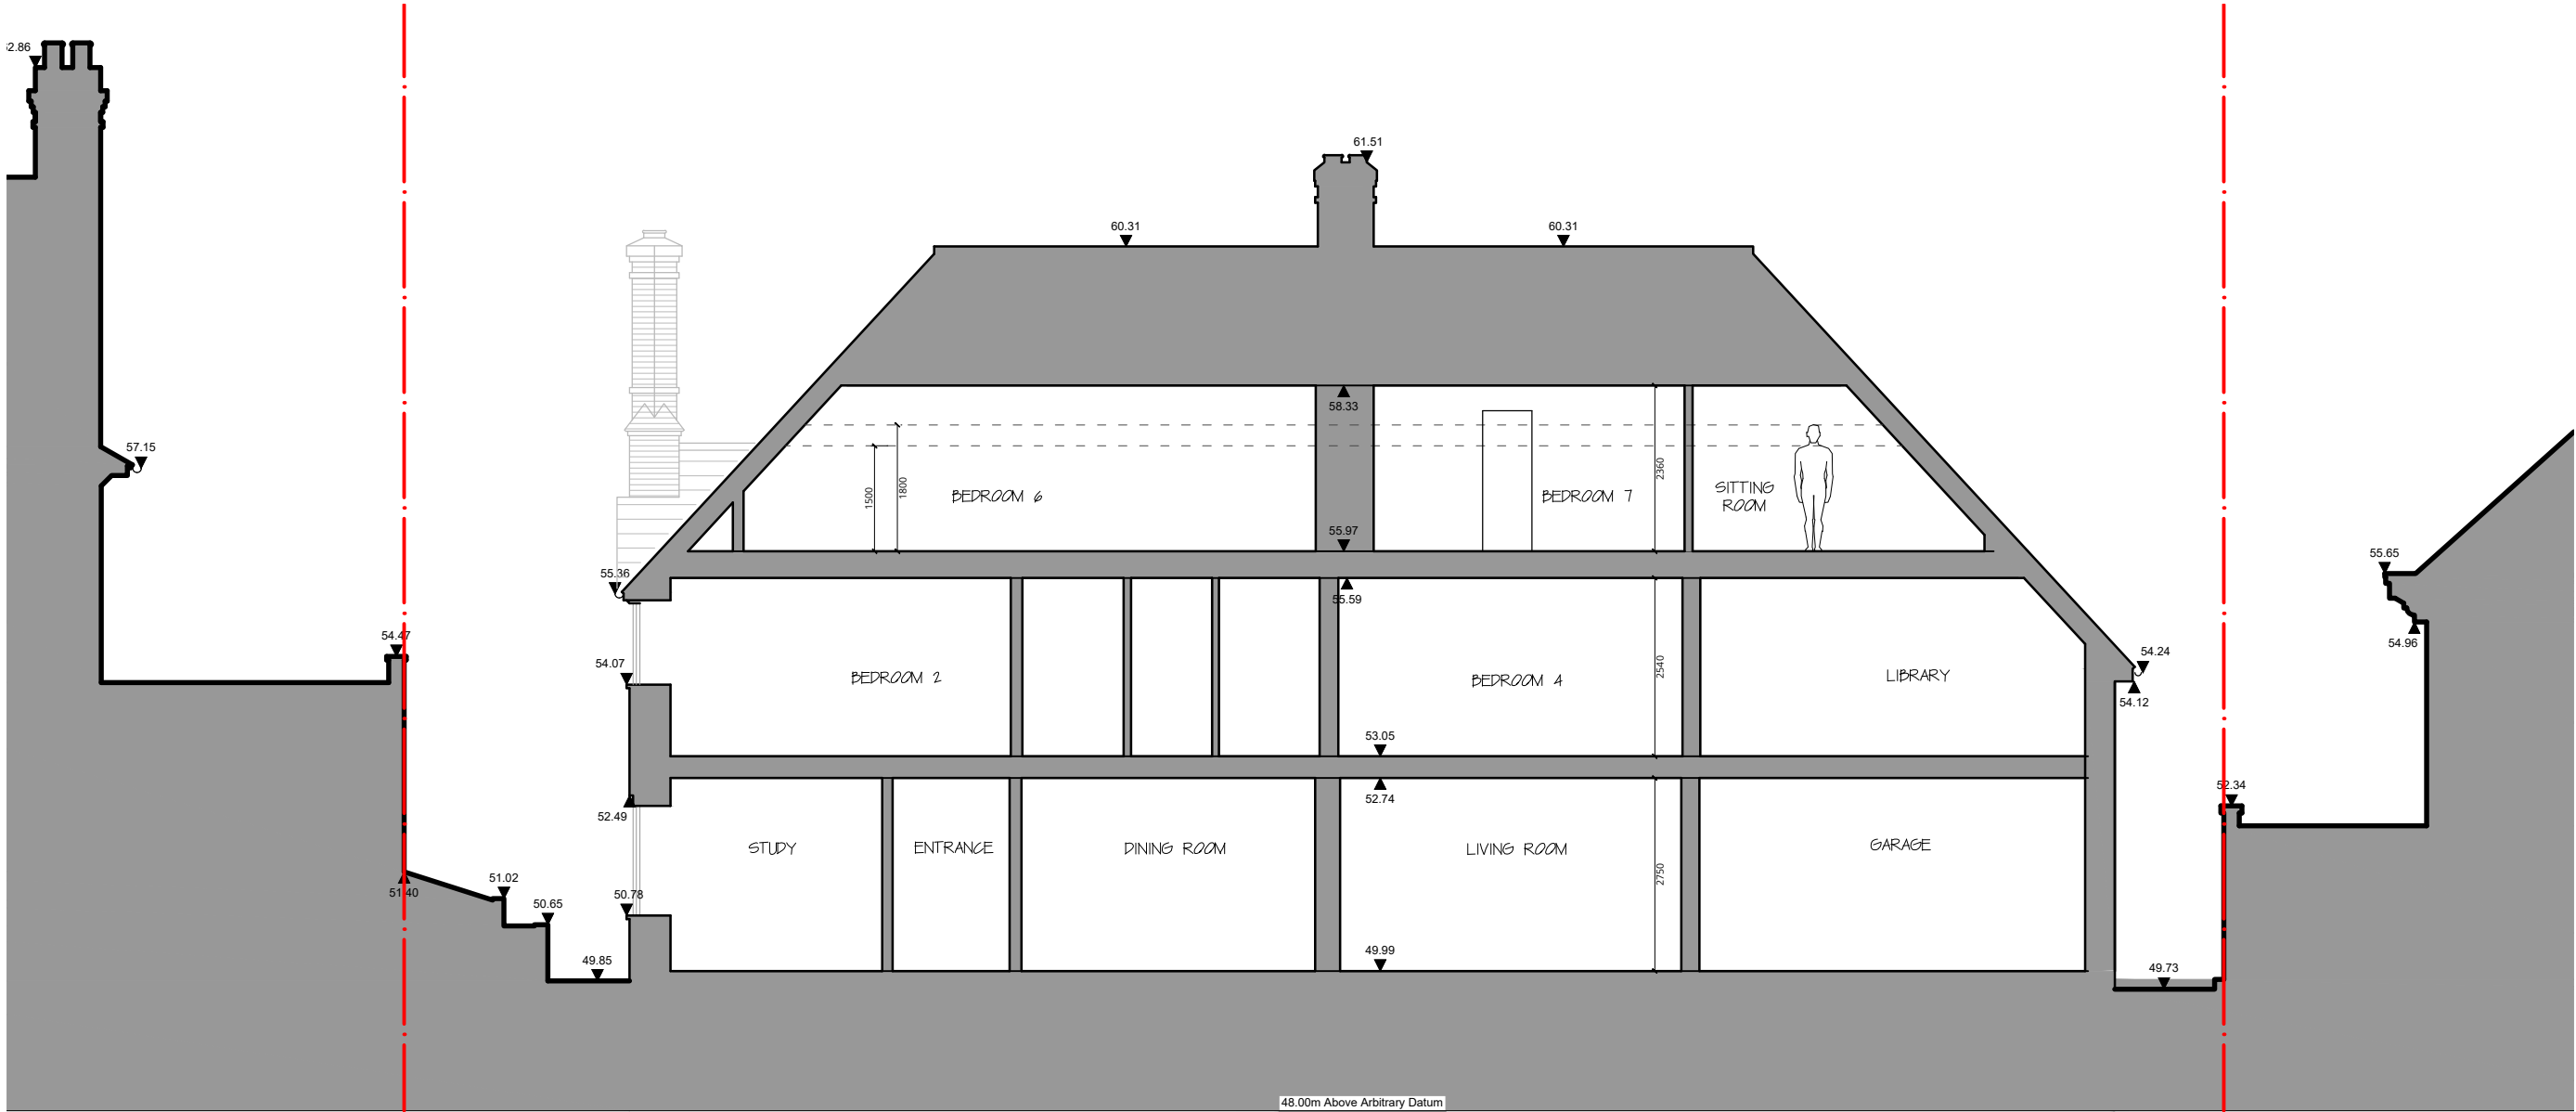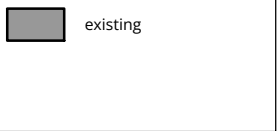

EXISTING SECTION A - A

0	First issue.	07.04.26
Rev.	Description	Date

Project Title
Derwen, Compton Avenue,
London N6 4LH

Drawing Title
EXISTING
Section A-A

Status
PLANNING

Drawn by	Checked by	Scale
AW		1:100 @ A3

Project No.	Work Stage	Dwg. No.	Rev.
2531	PL	030	0



WOLFF ARCHITECTS




London 16 Lambton Place Notting Hill
London W11 2SH
T +44 (0)20 7229 3125

Oxford Chandos Yard 83 Bicester Road
Long Crendon HP18 9EE
T +44 (0)1844 203310

W www.wolffarchitects.co.uk
E info@wolffarchitects.co.uk

This drawing is protected under Copyright and at no time should any portion be reproduced or copied without the permission of the Architect (Design Copyright Act 1968). It must not be used for purposes other than that for which it is provided. It is supplied without liability for any errors or omissions. All dimensions to be checked on site.

KEY

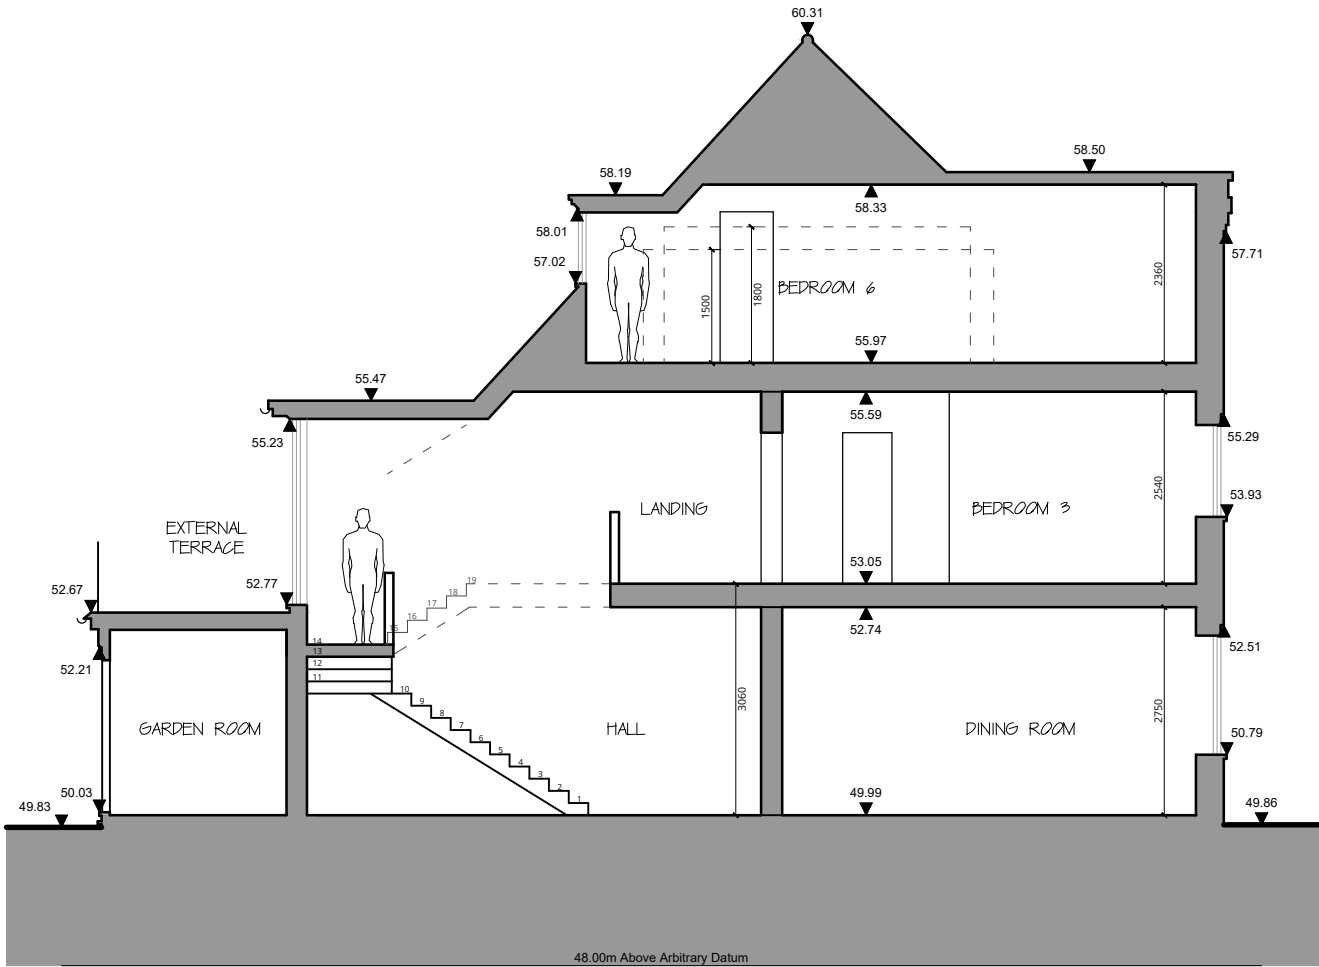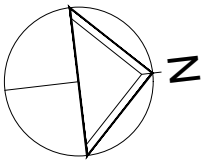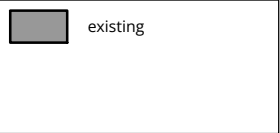

EXISTING SECTION B - B

0	First issue.	07.04.26
Rev.	Description	Date

Project Title
Derwen, Compton Avenue,
London N6 4LH

Drawing Title
EXISTING
Section B-B

Status
PLANNING

Drawn by	Checked by	Scale
AW		1:100 @ A3

Project No.	Work Stage	Dwg. No.	Rev.
2531	PL	032	0