



PROPOSED FRONT ELEVATION 1:50 @ A2


S&A Designs: 19 BROOK WALK, STRAWBERRY VALE, LONDON, N2 9RB

Drawg No.
58

MR/1PA

LOCATION: 15 MILTON ROAD, HIGHGATE, LONDON, N6 5QD

PROPOSAL: JOIN REAR ROOMS TO FRONT
STUDIO FLATS TO CREATE
3X1 BED FLATS & 1X1 BED FLAT
DATE 02-04-2025 58

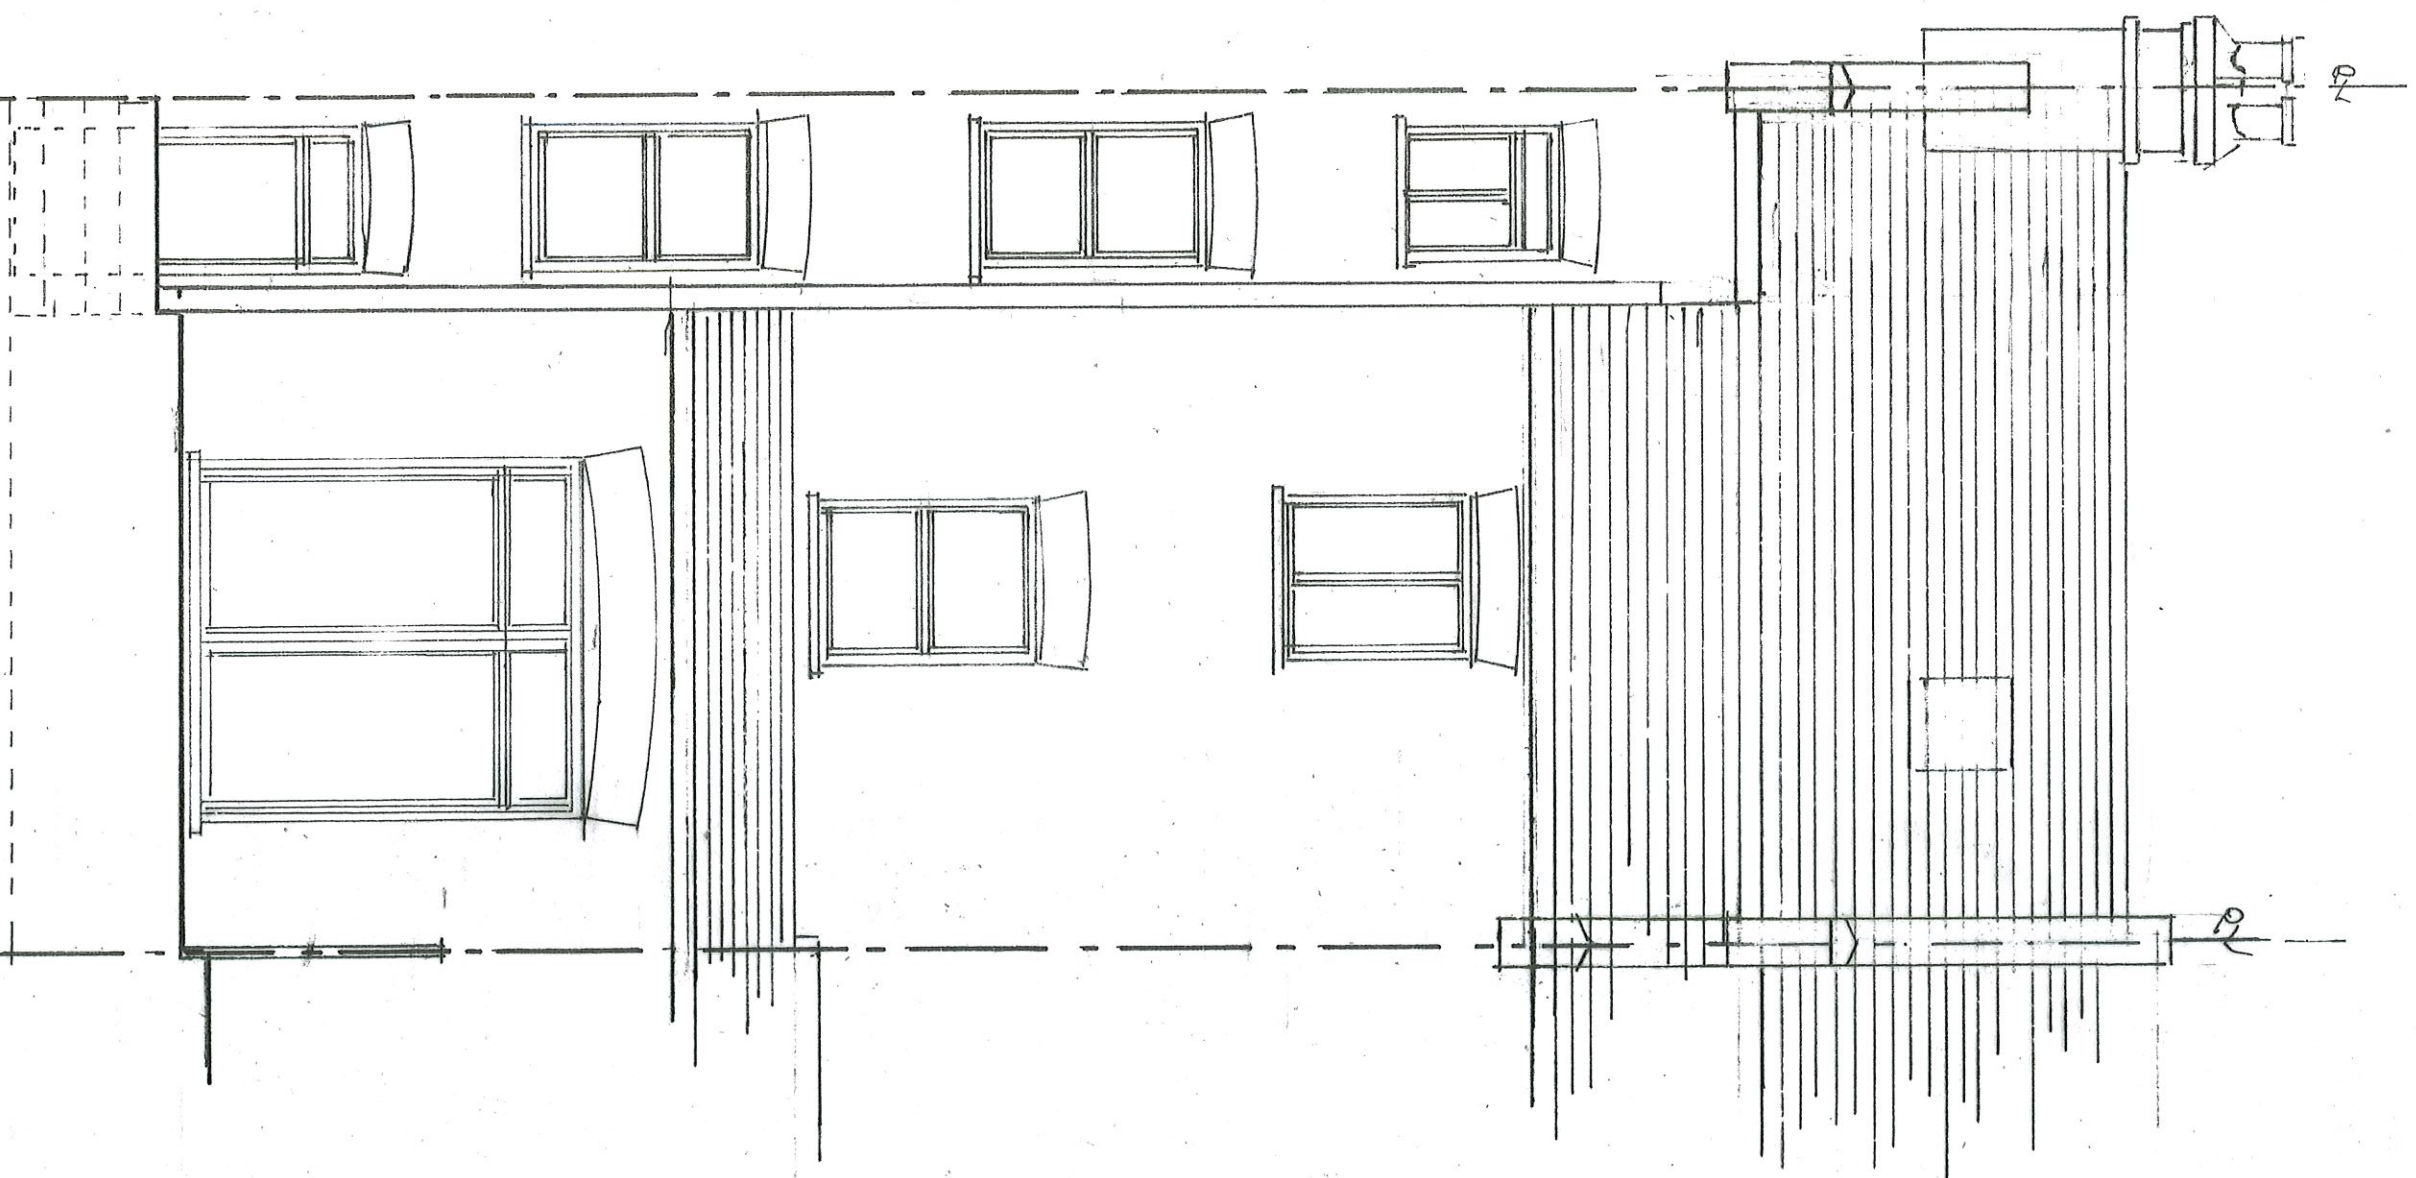

EXISTING REAR ELEVATION 1:50 A2 [RETAINED]

0 1 2 3 4 5 METRES
SCALE BAR


S & A Designs
19 BROOK WALK,
STRAWBERRY VALE,
LONDON, N2 9RB

LOCATION: 15 MILTON ROAD, HIGHGATE, N6 5QD

PROPOSAL: JOIN REAR BEDSITS TO STUDIOS AT FRONT TO
CREATE 3 x 2 BED FLATS & 1 x 1 BED FLAT

EXISTING REAR ELEVATION 1:50 A2

Drawn by
MR/REA
Date 29.10.2026

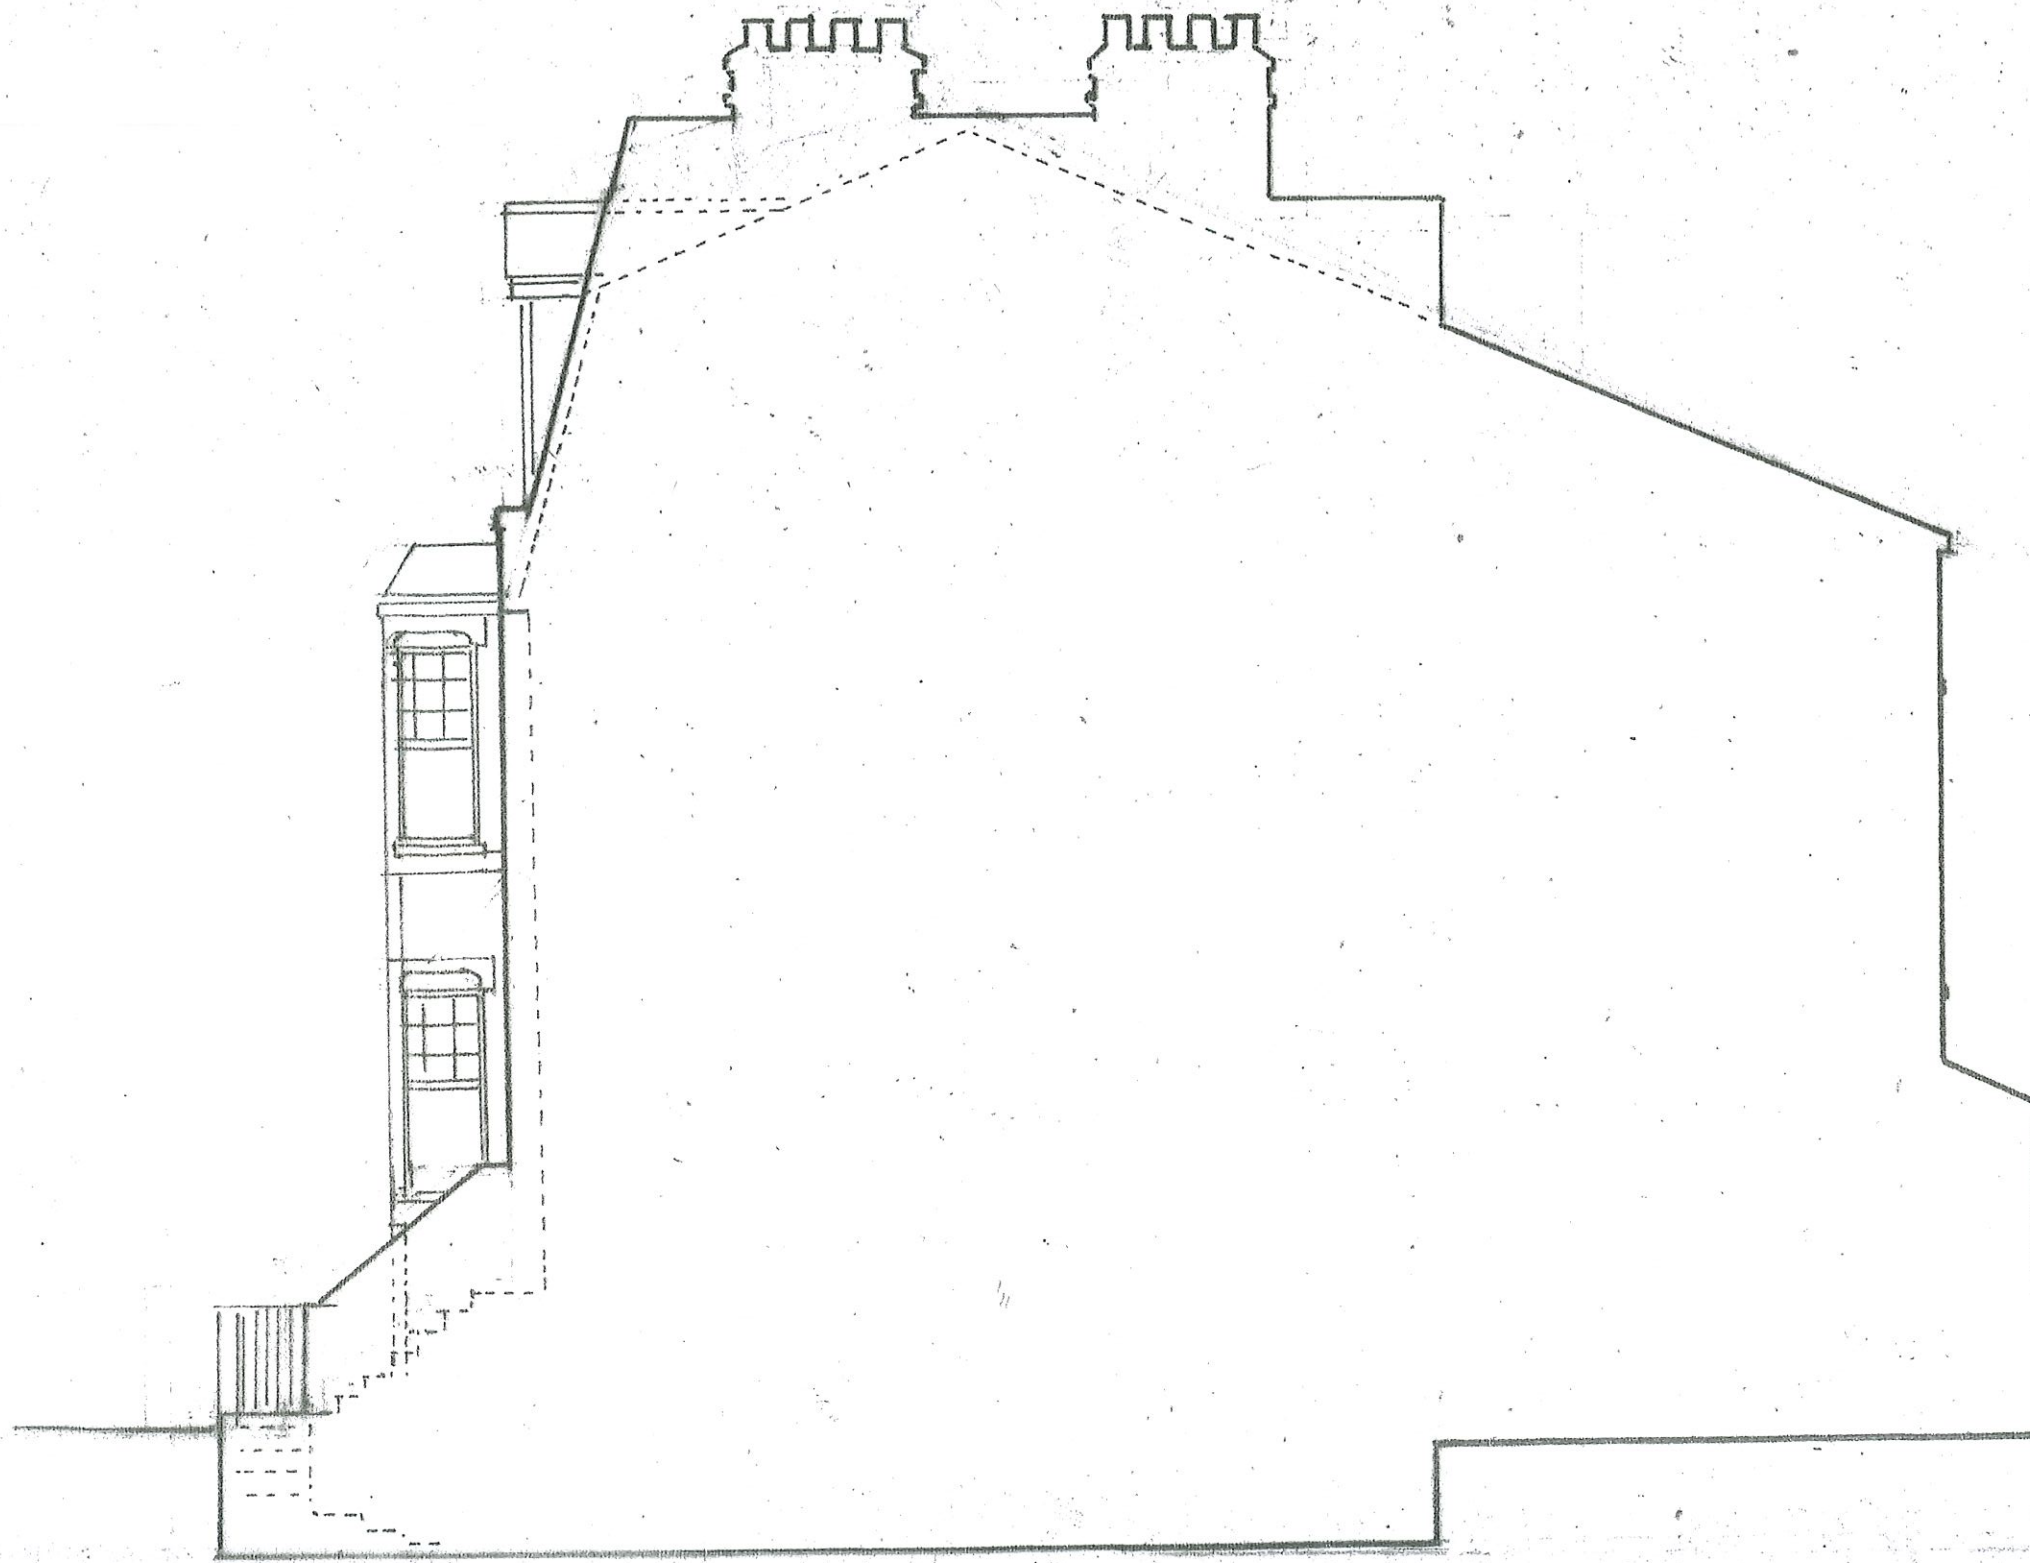


[RETAINED] 1:50 @ A2



EXISTING NORTH SIDE ELEVATION

S & A Designs 19 BROOK WALK, STRAWBERRY VALE, LONDON, N2 9RB	LOCATION: 15 MILTON ROAD, HIGHGATE, N6 5QD	
	PROPOSAL: JOIN REAR ROOMS TO FRONT STUDIO FLATS TO CREATE 3x2 BEDROOM FLATS AND 1x1 BEDROOM FLAT	Drawg. No <i>BB</i> MR/4 AR
	EXISTING NORTH SIDE ELEVATION, 1:50 @ A2	Date 29.03.2025

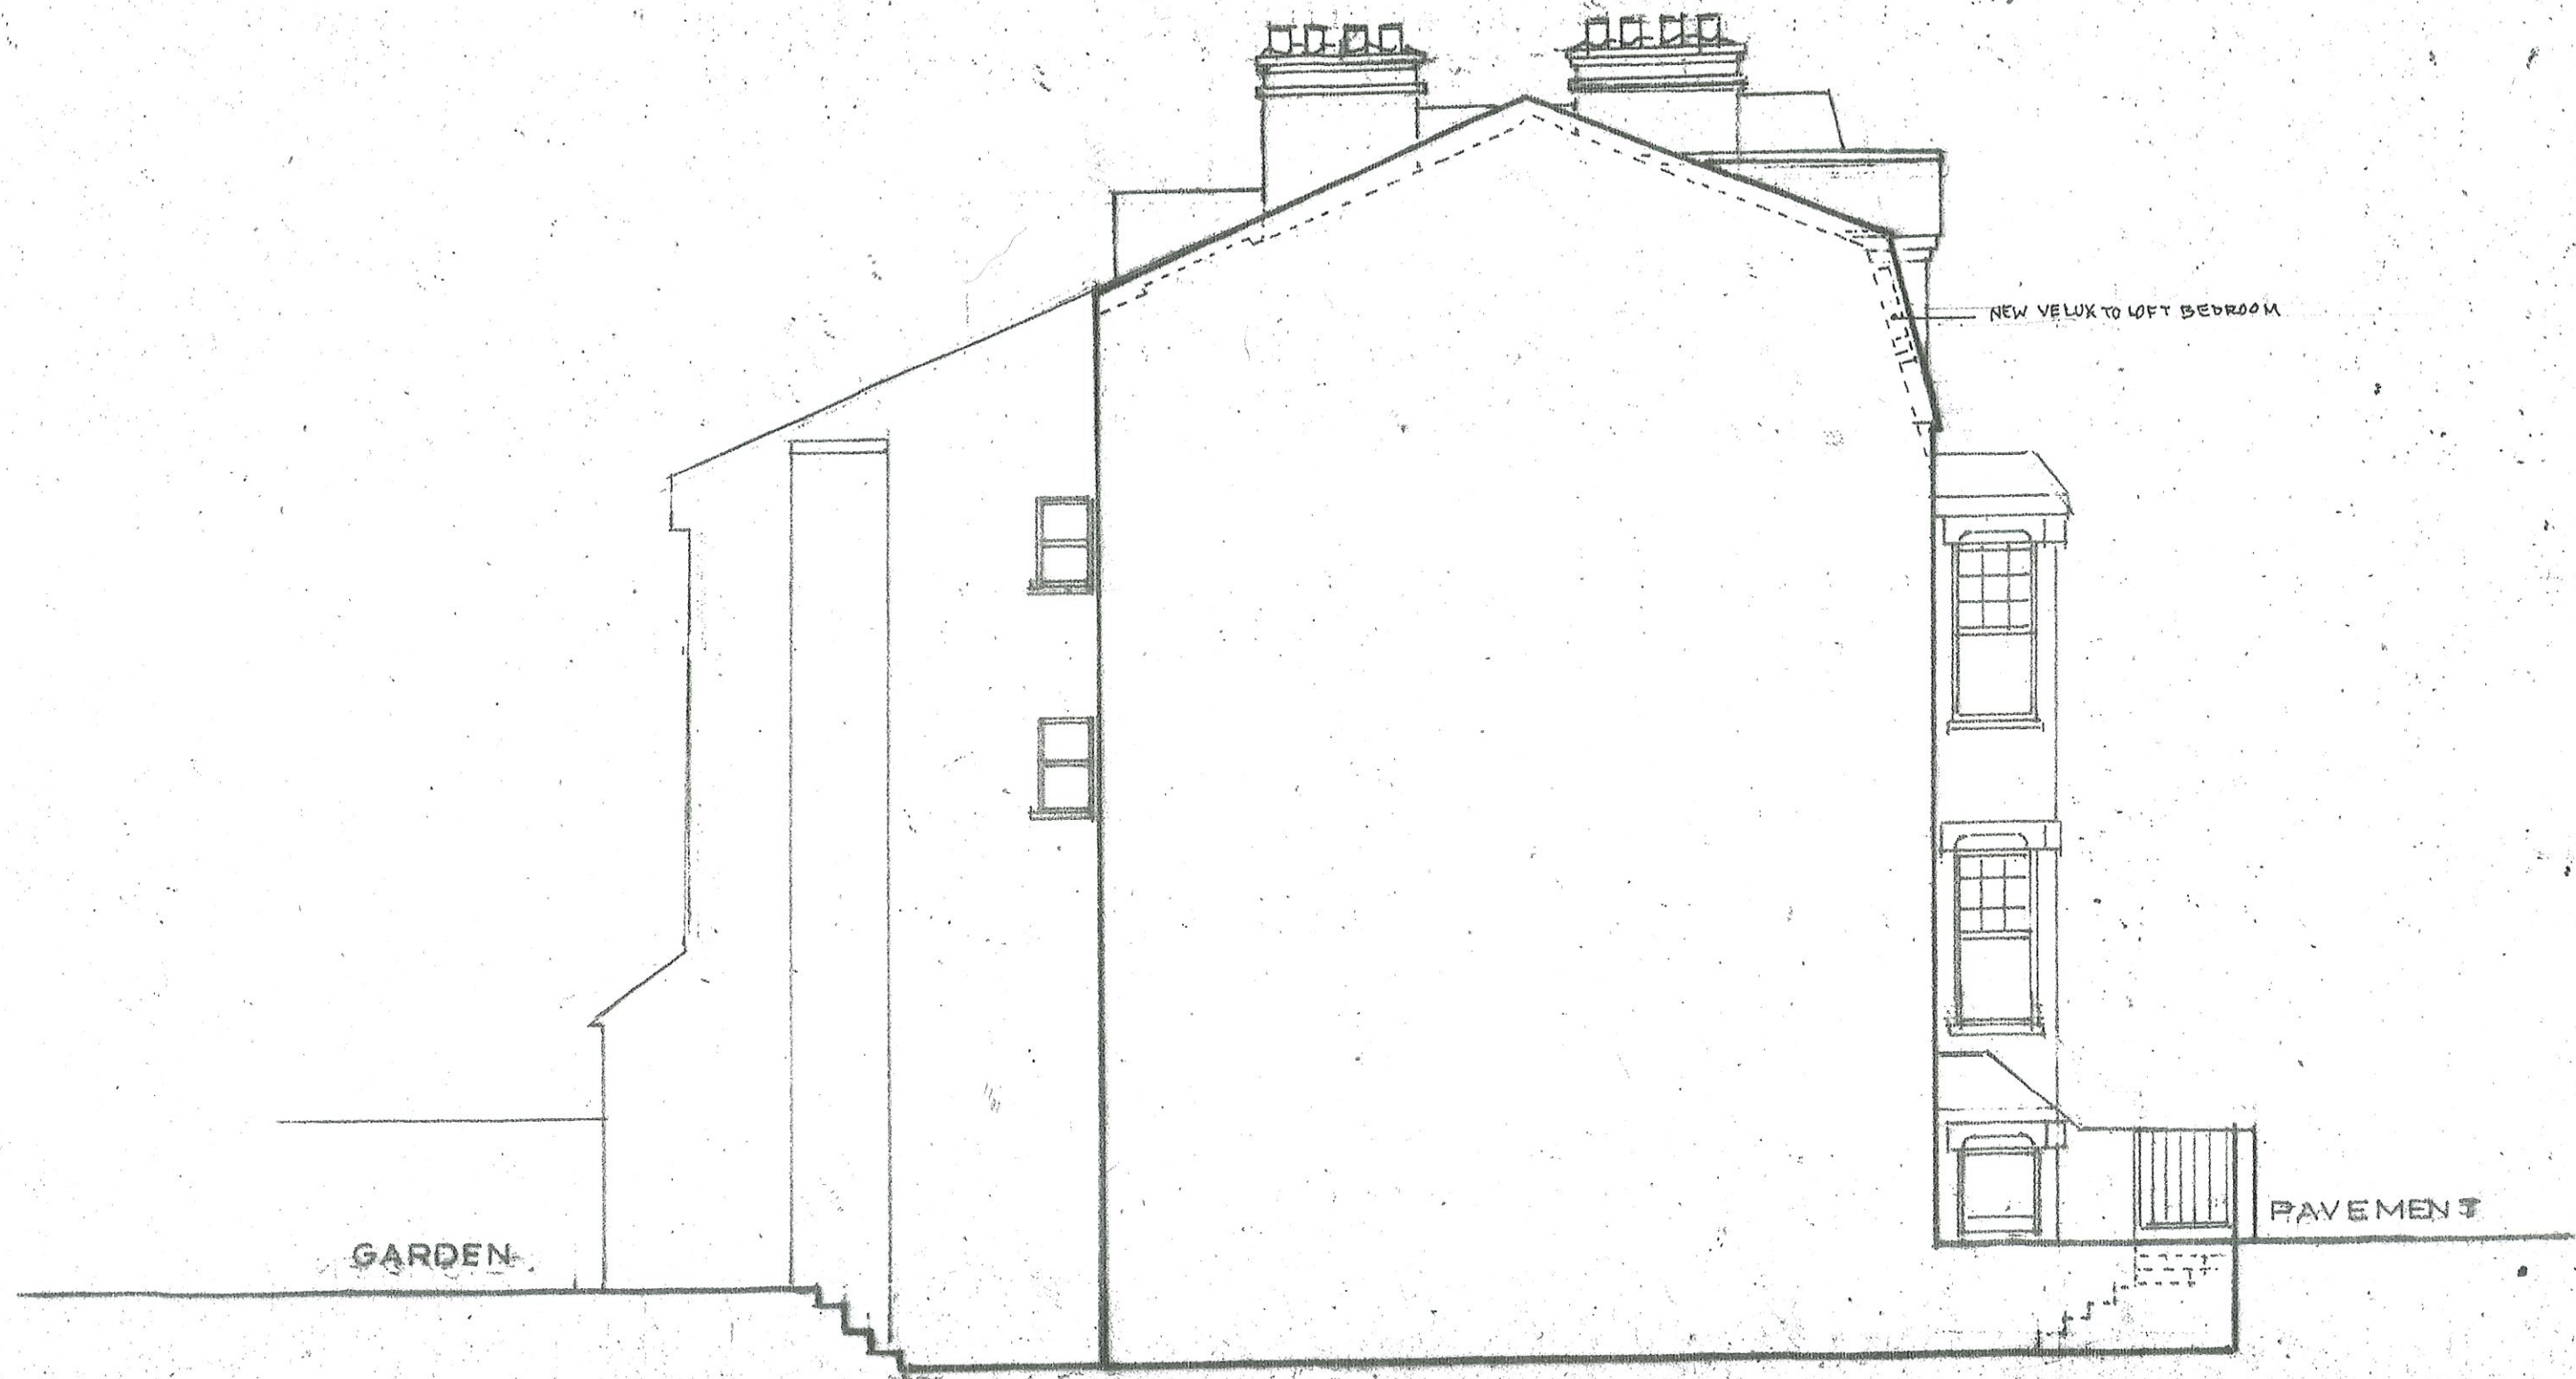

1:50 @ A2



PROPOSED SIDE ELEVATION [SOUTH]

S & A Designs

19 BROOK WALK,
STRAWBERRY VALE,
LONDON, W14 9AA


LOCATION : 15 MILTON ROAD, HIGHGATE, N6 5QD

PROPOSAL : JOIN REAR ROOMS TO RIGHT STUDIO FLATS TO
CREATE 3x2 BEDROOM FLATS AND 1x1 BEDROOM FLAT

PROPOSED SOUTH SIDE ELEVATION. 1:50 @ A2

Drawn By *JS*
MR/4 AP1

Date 29.03.2025

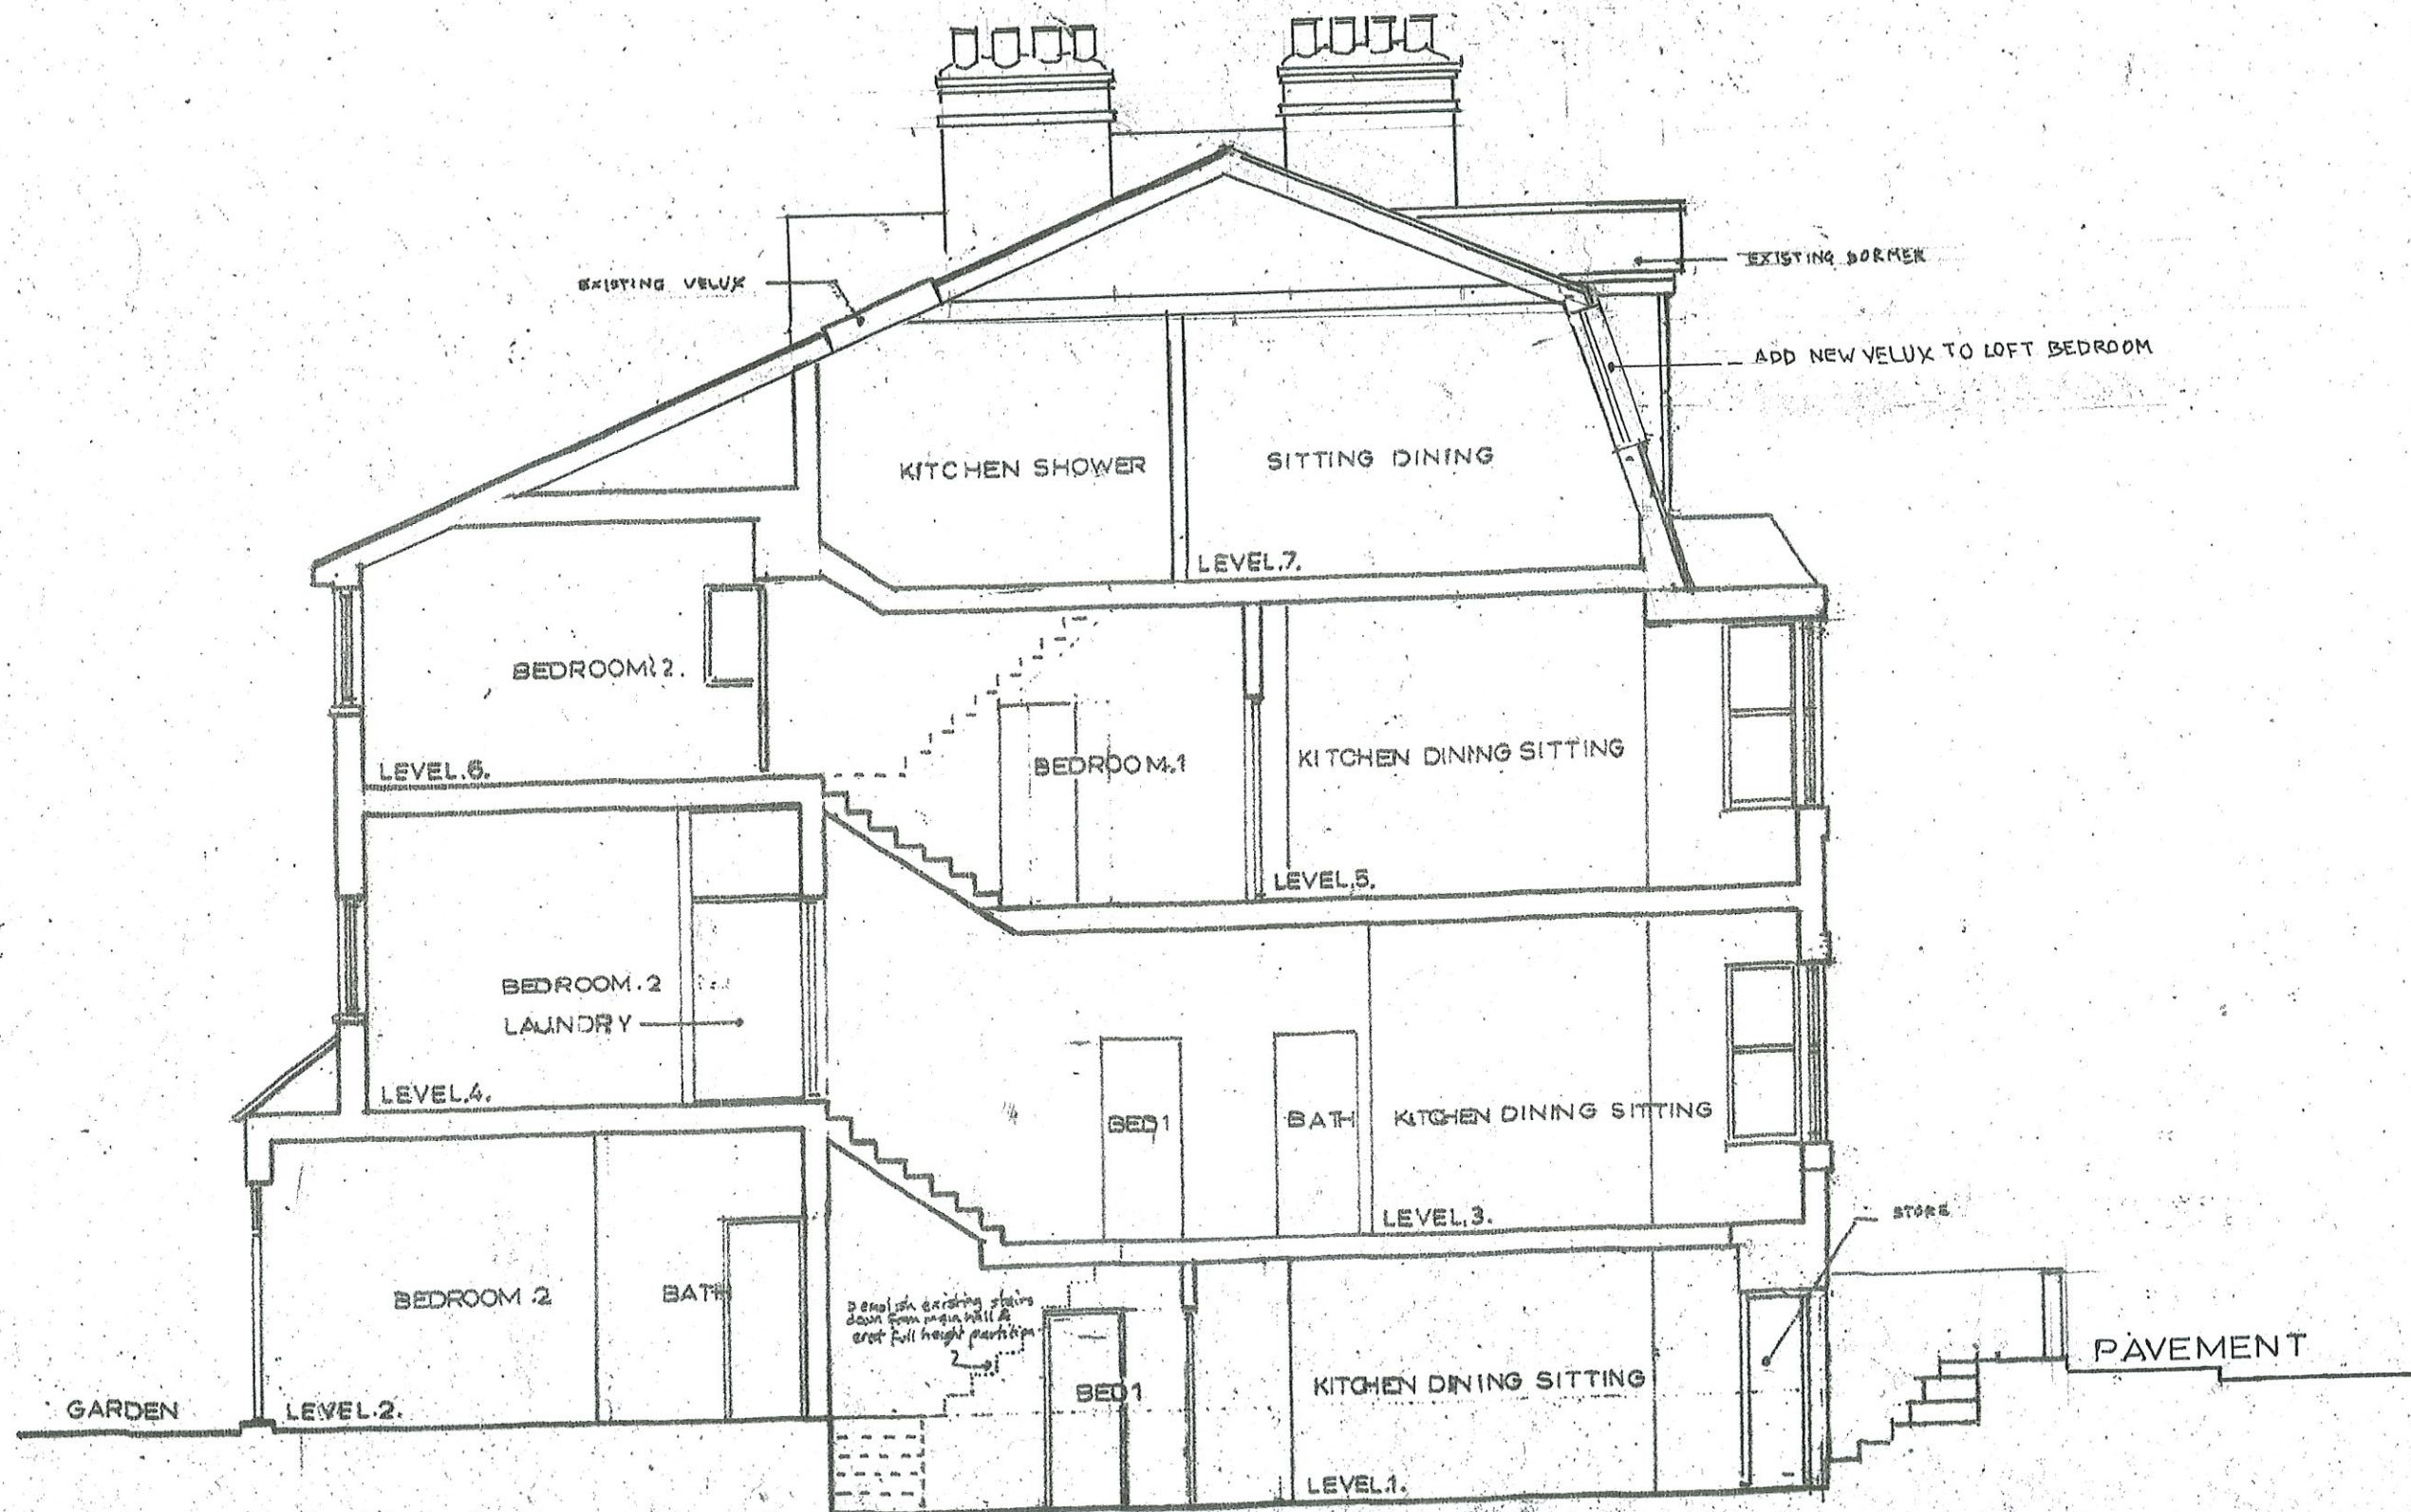

PROPOSED SECTION 'B-B' SCALE 1:50 A2

S&A Designs

19 BROOK WALK,
STRAWBERRY VALE, LONDON, N2 9RB

LOCATION: 15 MILTON ROAD, HIGHGATE, LONDON, N6 5QD

PROPOSAL:

JOIN REAR ROOMS TO FRONT STUDDO FLAT
TO CREATE 3+2 BEDROOM FLATS AND 1 x
LOBBY FLAT

PROPOSED SECTION 'B-B'

Drawn By: *SK* MR 010A

Date: 02-04-2025
SCALE 1:50 A2

AMENDMENTS:

ROOF PITCHES NOTED. RIDGE
SHOWN. VELUX WINDOWS ETC.
INDICATED.
Drawn MR 010A SUPERCEDED
BY MR 010A 12-09-20-26