


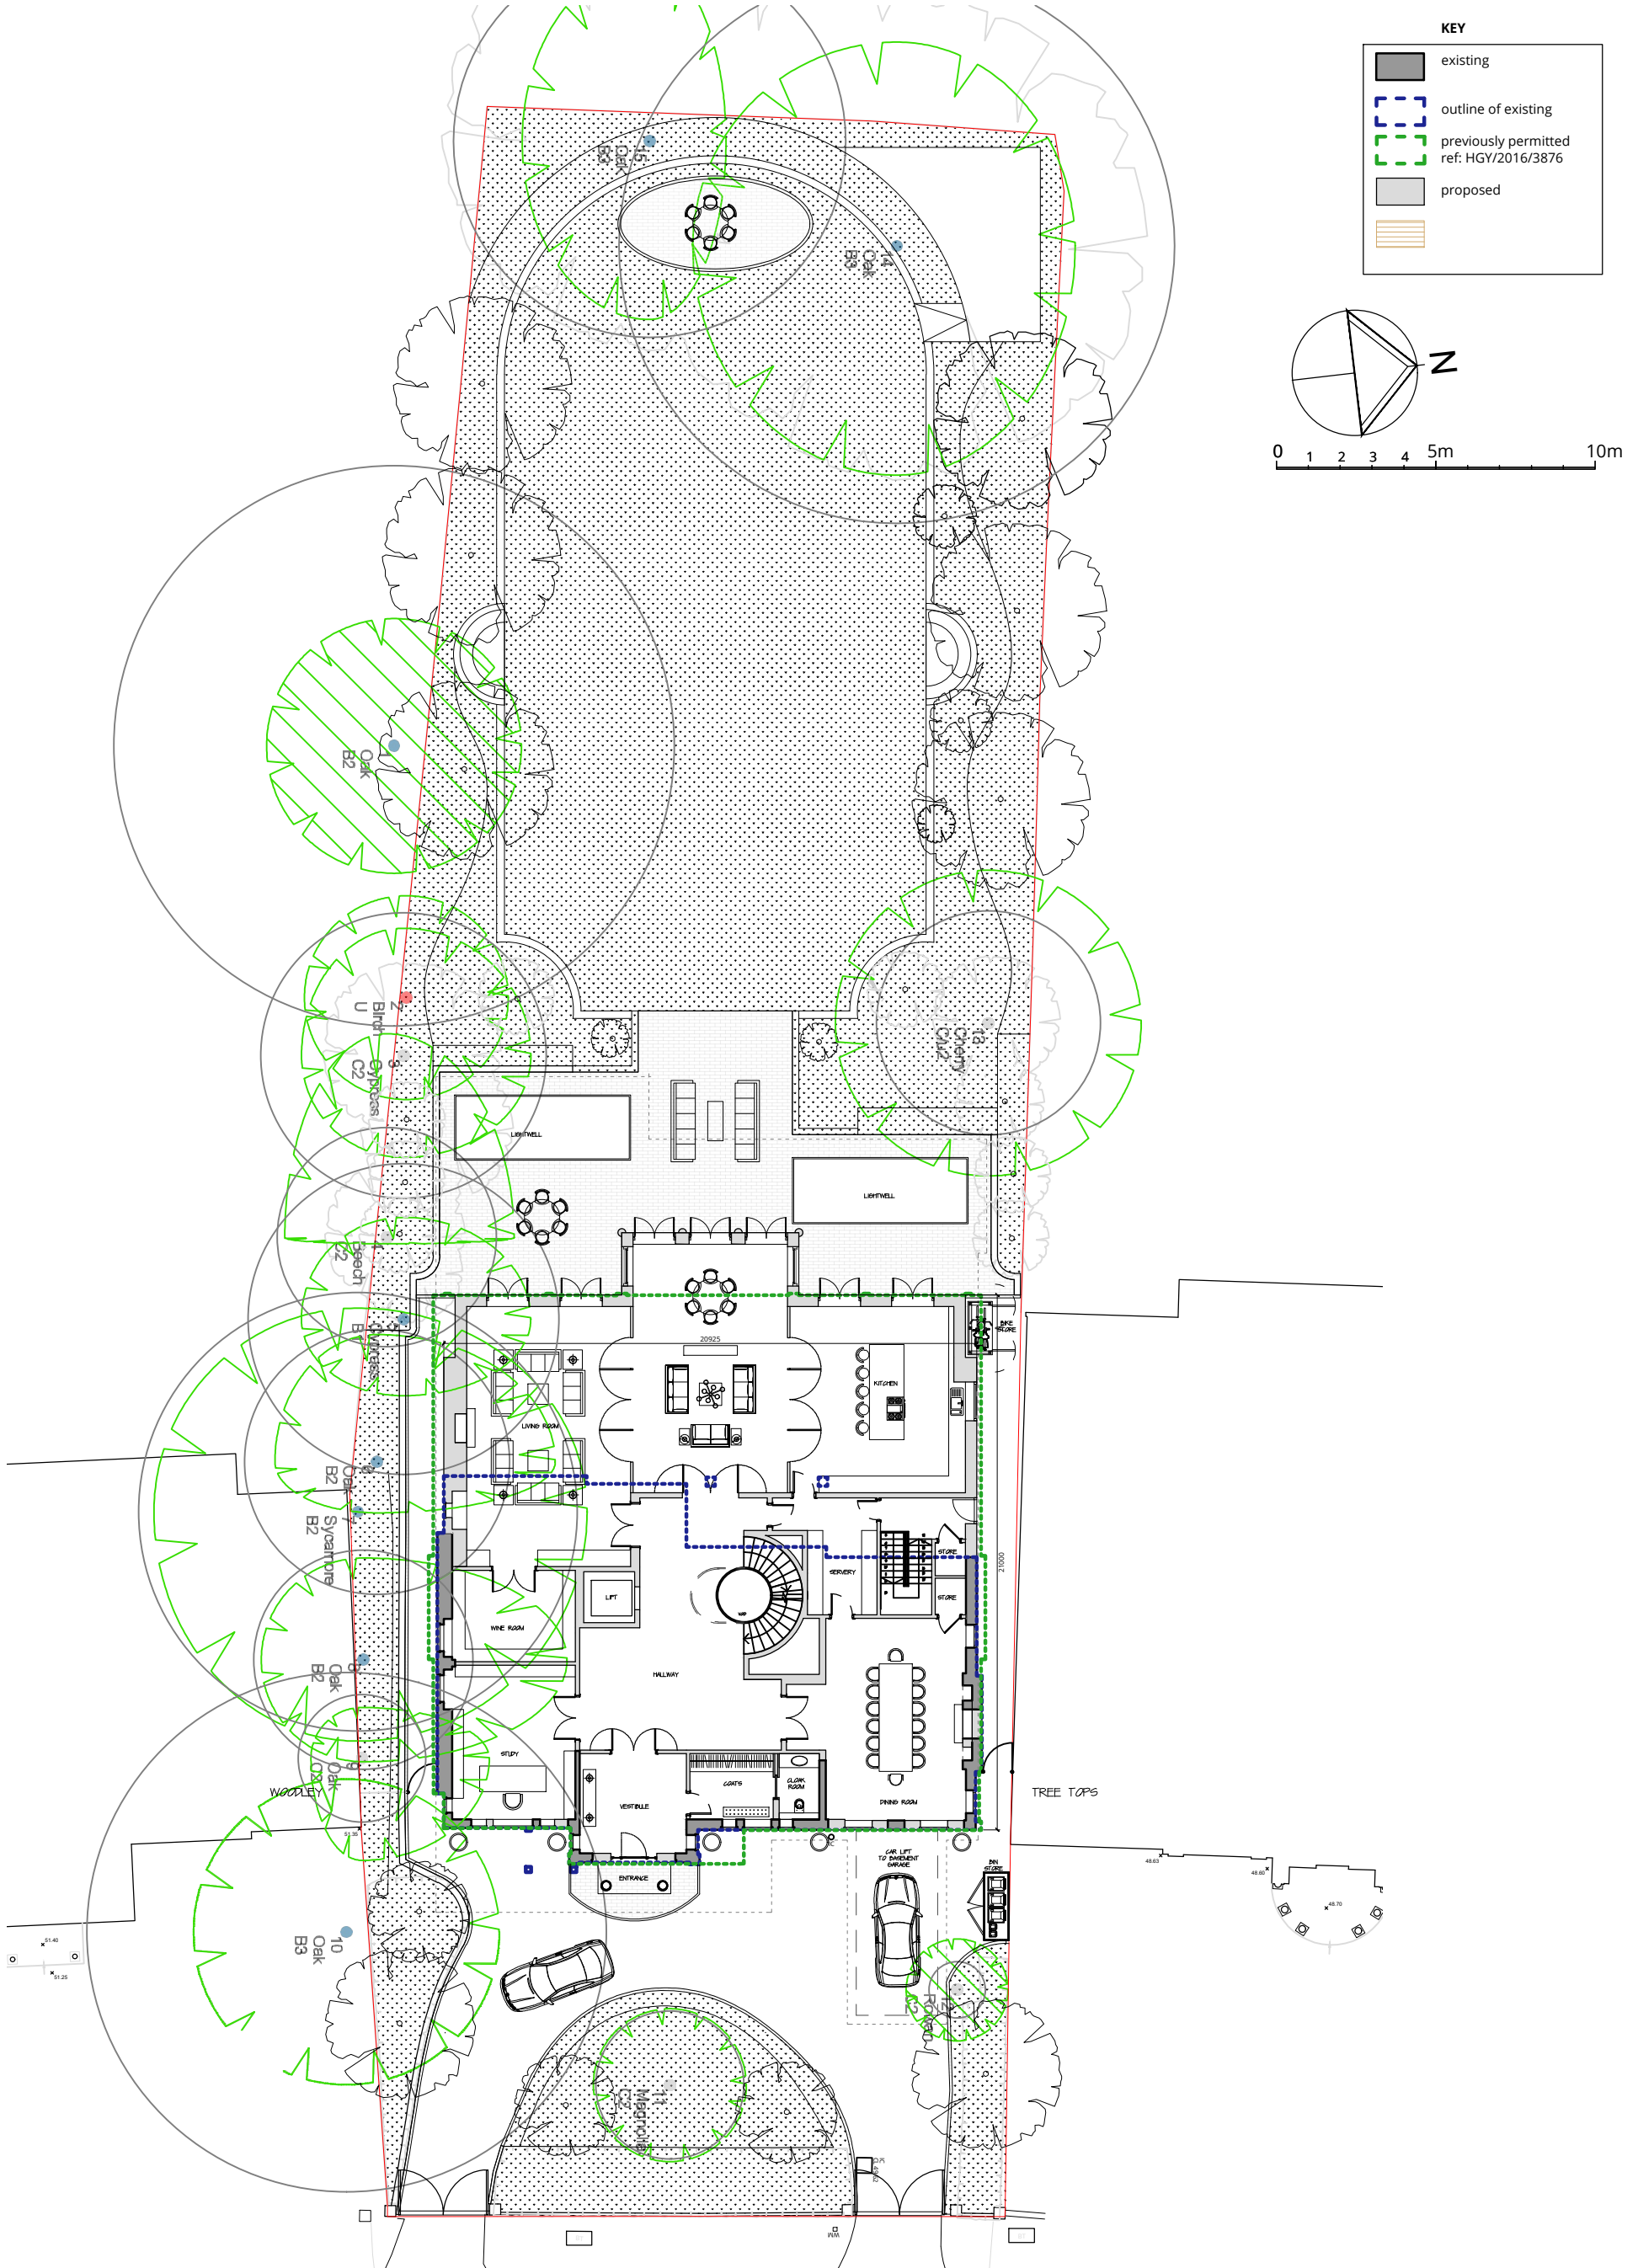

PROPOSED SITE PLAN
- Refer to Landscaping Plan by Cowley White
1:250 @ A3




WOLFF ARCHITECTS

London 16 Lambton Place Notting Hill
London W11 2SH T +44 (0)20 7229 3125
Oxford Chandos Yard 83 Bicester Road
Long Crendon HP18 9EE T +44 (0)1844 203310
W www.wolffarchitects.co.uk E info@wolffarchitects.co.uk
This drawing is protected under Copyright and at no time should any
portion be reproduced or copied without the permission of the
Architect (Design Copyright Act 1968).
It must not be used for purposes other than that for which it is
provided. It is supplied without liability for any errors or omissions.
All dimensions to be checked on site.

Rev.	Description	Date	Rev.	Description	Date
0	First issue.	12.05.26			

Project Title Derwen, Compton Avenue, London N6 4LH				
Drawing Title PROPOSED Site Plan 1:250				
Status PLANNING	Drawn by AW	Checked by		
Scale 1:250 @ A3	Project No. 2531	Work Stage PL	Dwg. No. 201	Rev. 0



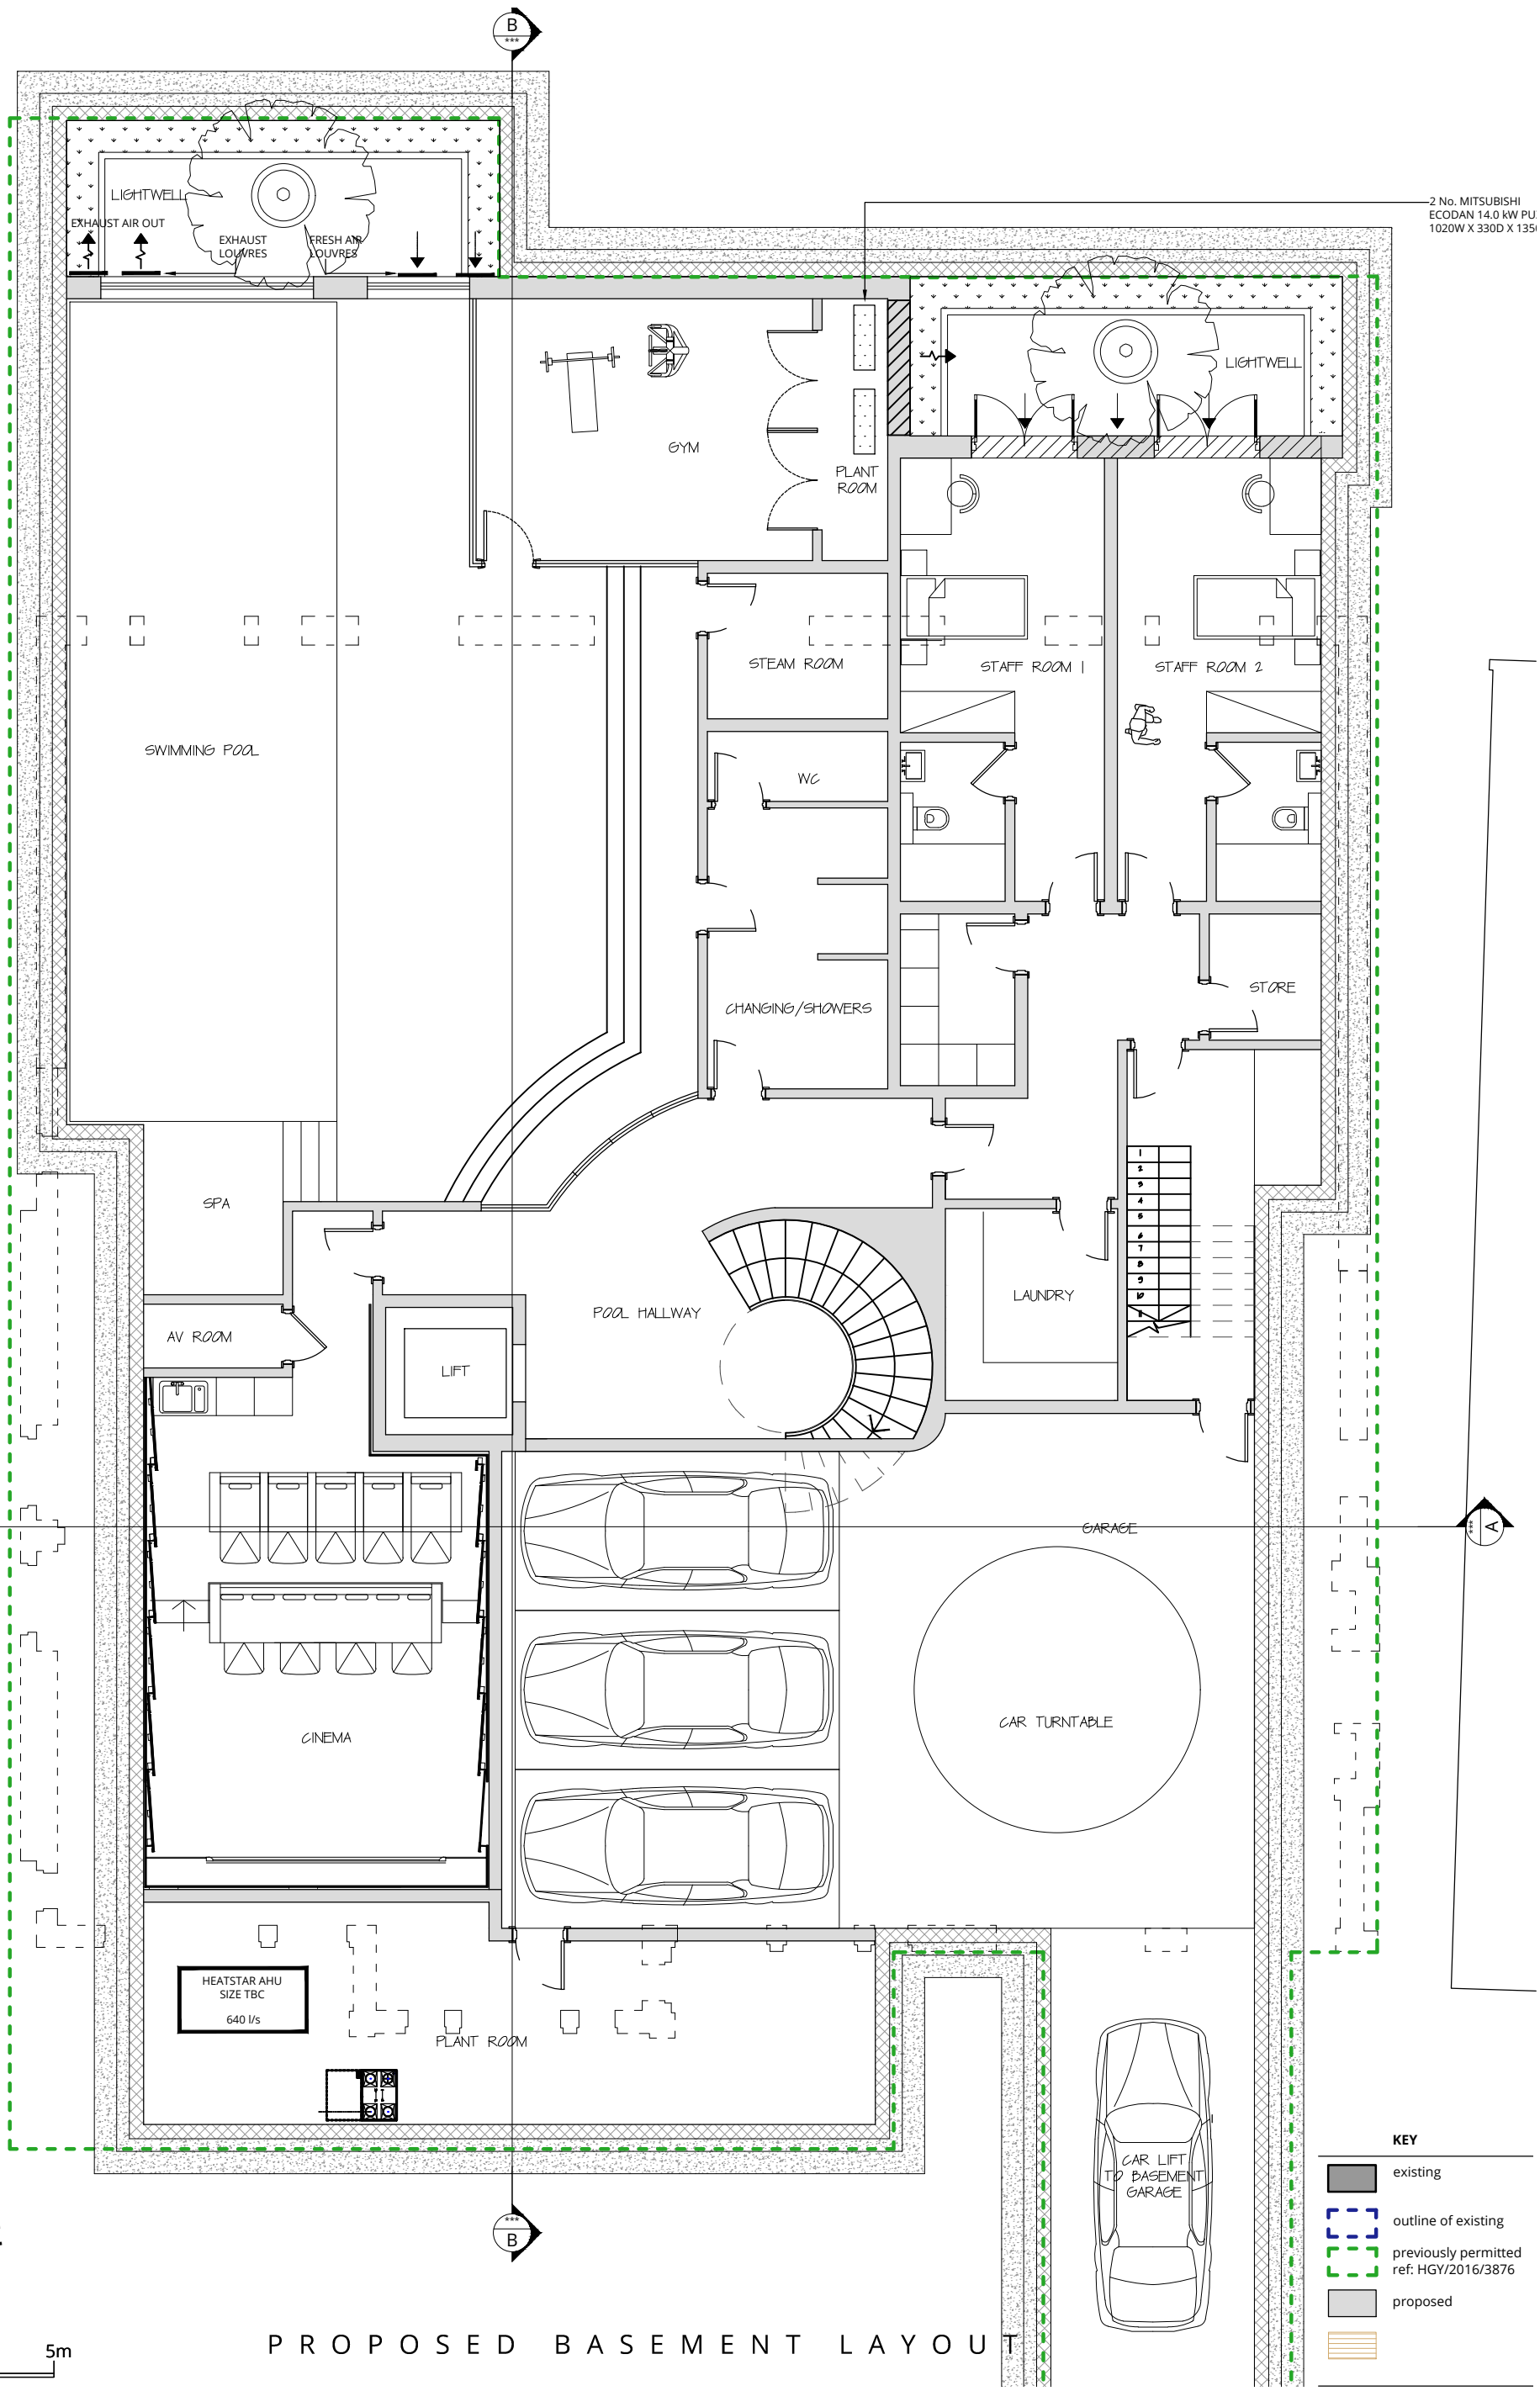

2 No. MITSUBISHI
ECODAN 14.0 kW PU
1020W X 330D X 135i

KEY

- existing
- outline of existing
- previously permitted
ref: HGY/2016/3876
- proposed

PROPOSED BASEMENT LAYOUT



London 16 Lambton Place Notting Hill
London W11 2SH T +44 (0)20 7229 3125
Oxford Chandos Yard 83 Bicester Road
Long Crendon HP18 9EE T +44 (0)1844 203310
W www.wolffarchitects.co.uk E info@wolffarchitects.co.uk
This drawing is protected under Copyright and at no time should any
portion be reproduced or copied without the permission of the
Architect (Design Copyright Act 1968).
It must not be used for purposes other than that for which it is
provided. It is supplied without liability for any errors or omissions.
All dimensions to be checked on site.

Rev.	Description	Date	Rev.	Description	Date
0	First issue.	07.04.26			

Project Title Derwen, Compton Avenue, London N6 4LH					
Drawing Title PROPOSED Basement Layout					
Status PLANNING	Drawn by AW		Checked by		
Scale 1:100 @ A3	Project No. 2531	Work Stage PL	Dwg. No. 209	Rev. 0	



WOLFF ARCHITECTS



London 16 Lambton Place Notting Hill
London W11 2SH
T +44 (0)20 7229 3125

Oxford Chandos Yard 83 Bicester Road
Long Crendon HP18 9EE
T +44 (0)1844 203310

W www.wolffarchitects.co.uk
E info@wolffarchitects.co.uk

This drawing is protected under Copyright and at no time should any portion be reproduced or copied without the permission of the Architect (Design Copyright Act 1968). It must not be used for purposes other than that for which it is provided. It is supplied without liability for any errors or omissions. All dimensions to be checked on site.

KEY

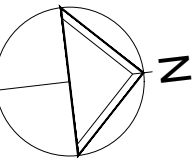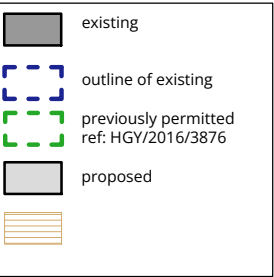


Rev.	Description	Date
0	First issue.	07.04.26

Project Title
Derwen, Compton Avenue,
London N6 4LH

Drawing Title
**PROPOSED
Ground Floor Layout**

Status
PLANNING

Drawn by AW	Checked by	Scale 1:100 @ A3
Project No. 2531	Work Stage PL	Dwg. No. 210
		Rev. 0

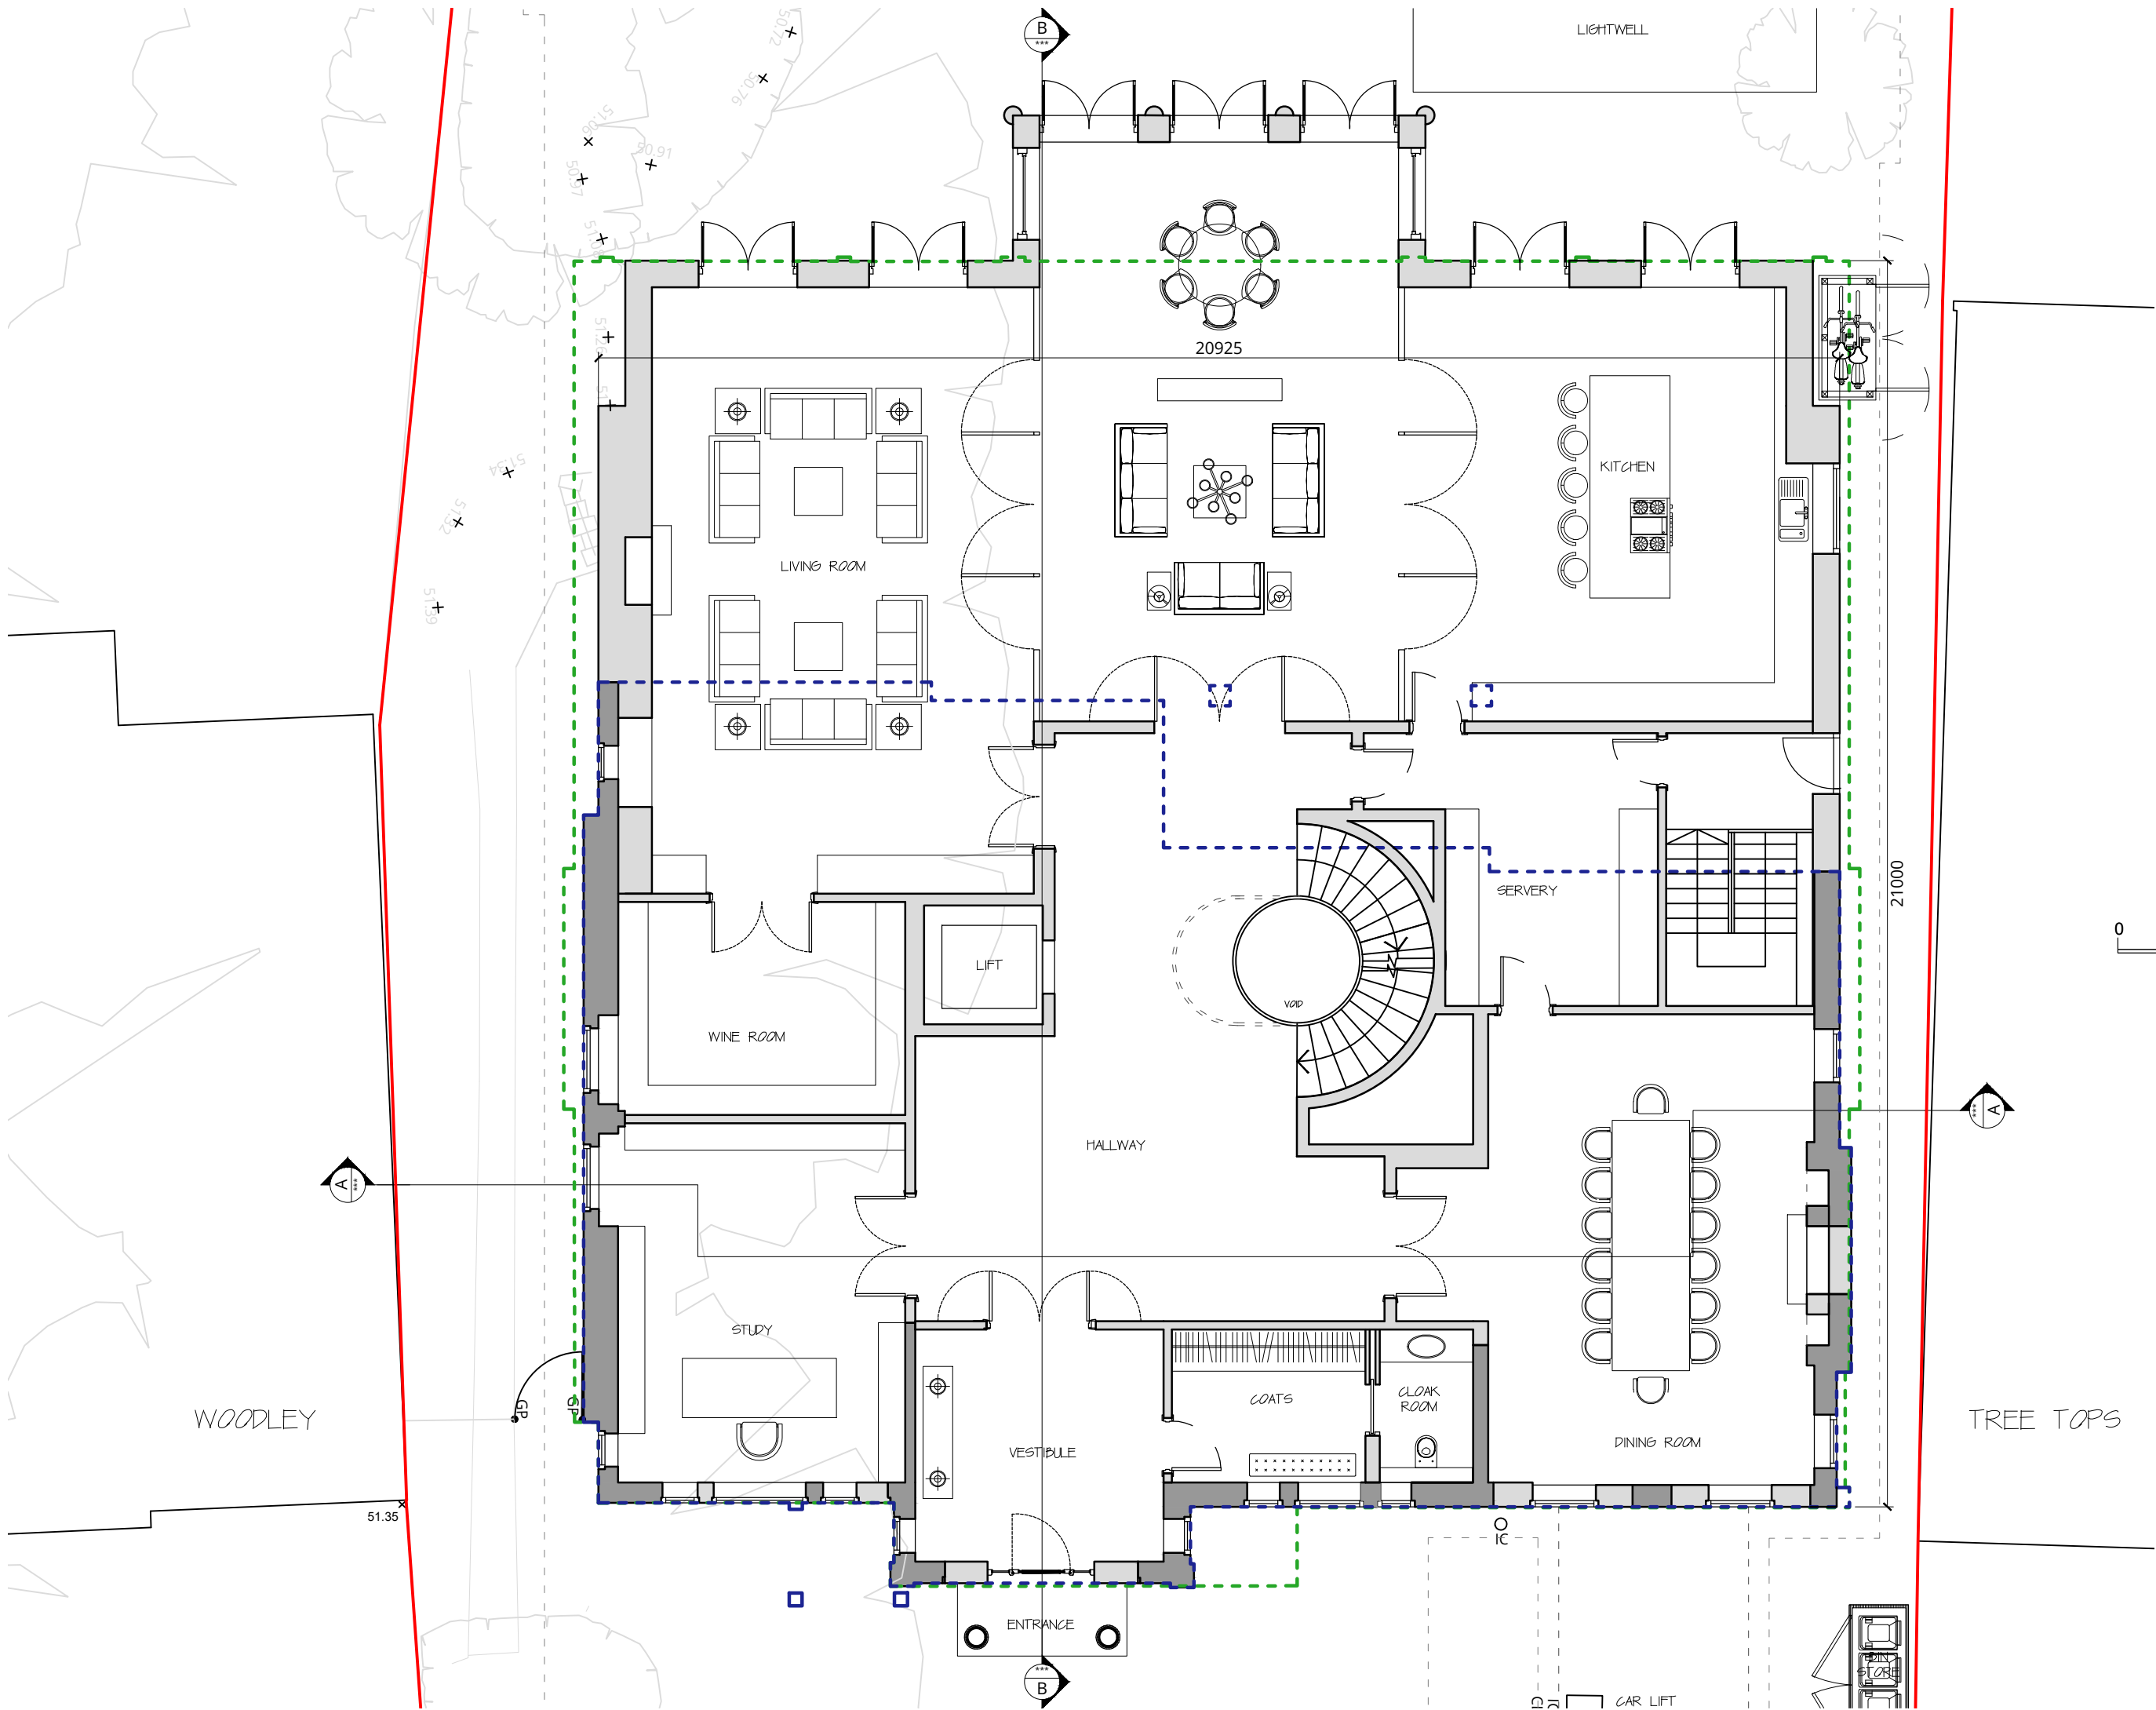

PROPOSED GROUND FLOOR PLAN



WOLFF ARCHITECTS

London 16 Lambton Place Notting Hill
London W11 2SH
T +44 (0)20 7229 3125



Oxford Chandos Yard 83 Bicester Road
Long Crendon HP18 9EE
T +44 (0)1844 203310

W www.wolffarchitects.co.uk
E info@wolffarchitects.co.uk

This drawing is protected under Copyright and at no time should any portion be reproduced or copied without the permission of the Architect (Design Copyright Act 1968). It must not be used for purposes other than that for which it is provided. It is supplied without liability for any errors or omissions. All dimensions to be checked on site.

KEY

	existing
	outline of existing
	previously permitted ref: HGY/2016/3876
	proposed

 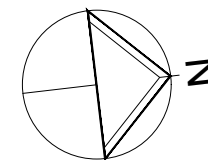


0	First issue.	07.04.26
Rev.	Description	Date

Project Title
Derwen, Compton Avenue,
London N6 4LH

Drawing Title
PROPOSED
First Floor Layout

Status
PLANNING

Drawn by AW	Checked by	Scale 1:100 @ A3
Project No. 2531	Work Stage PL	Dwg. No. Rev. 211 - 0

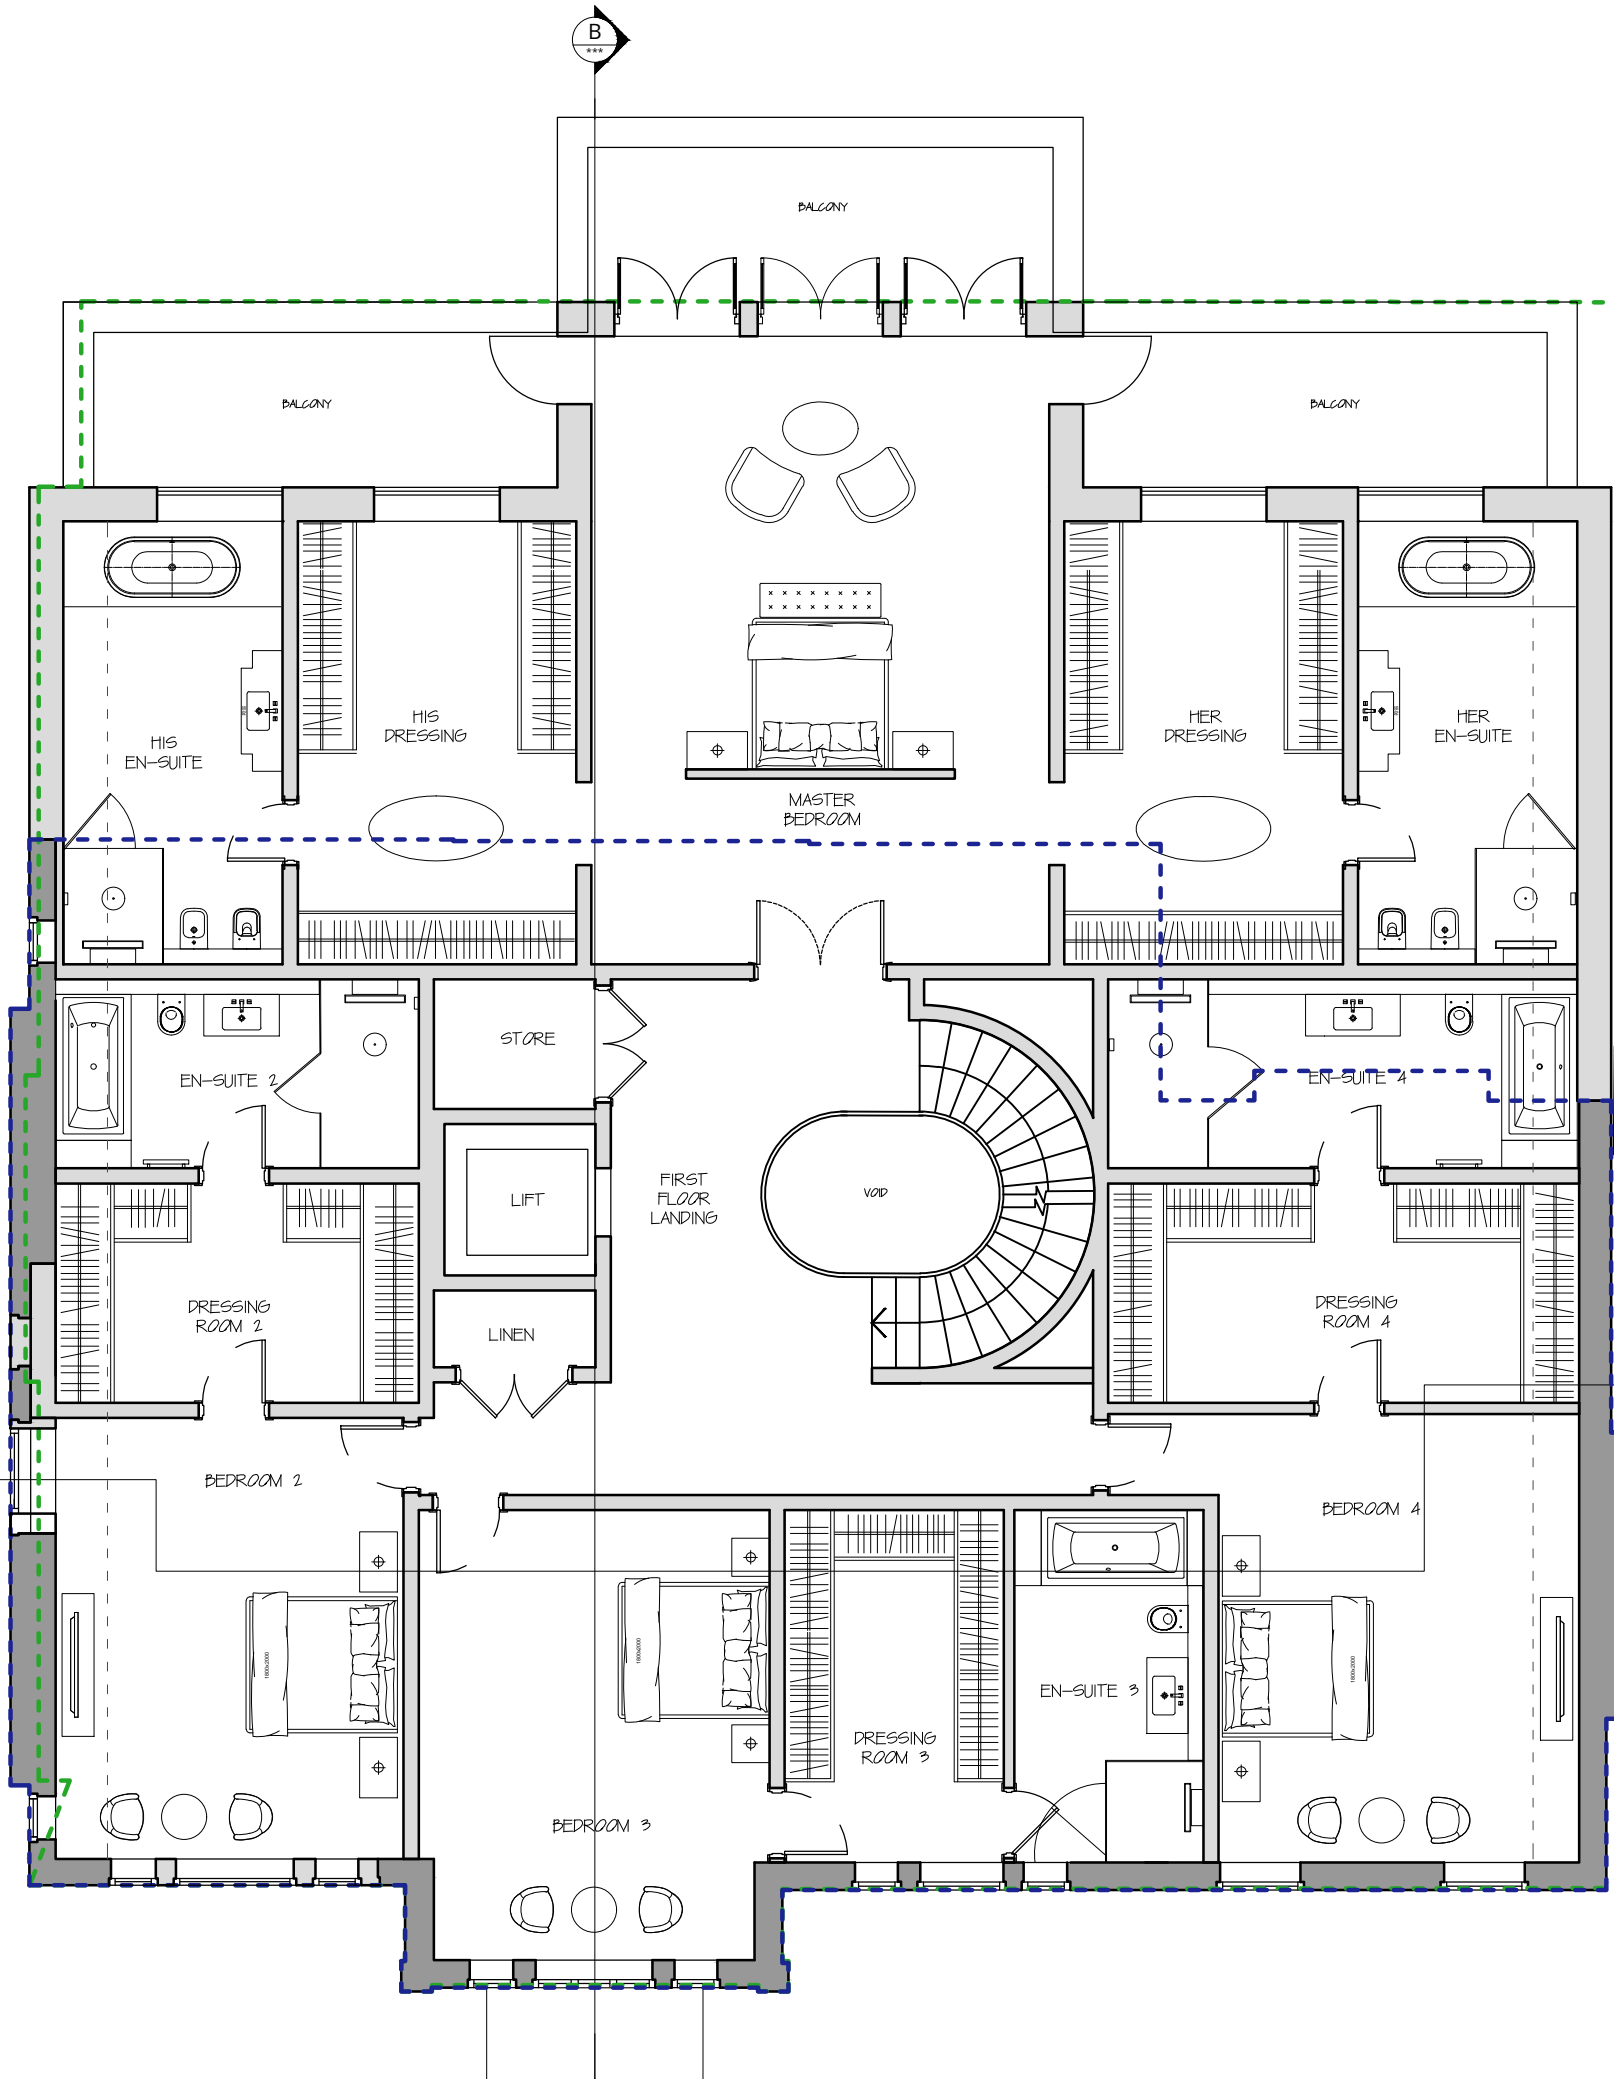

PROPOSED FIRST FLOOR PLAN

WOODLEY

TREE
TOPS



WOLFF ARCHITECTS

London 16 Lambton Place Notting Hill
London W11 2SH
T +44 (0)20 7229 3125


Oxford Chandos Yard 83 Bicester Road
Long Crendon HP18 9EE
T +44 (0)1844 203310

W www.wolffarchitects.co.uk
E info@wolffarchitects.co.uk

This drawing is protected under Copyright and at no time should any portion be reproduced or copied without the permission of the Architect (Design Copyright Act 1968). It must not be used for purposes other than that for which it is provided. It is supplied without liability for any errors or omissions. All dimensions to be checked on site.

KEY

	existing
	outline of existing
	previously permitted ref: HGY/2016/3876
	proposed

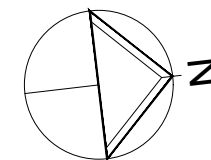


Rev.	Description	Date
0	First issue.	07.04.26

Project Title
Derwen, Compton Avenue,
London N6 4LH


Drawing Title
**PROPOSED
Second Floor Layout**

Status
PLANNING

Drawn by AW	Checked by	Scale 1:100 @ A3
Project No. 2531	Work Stage PL	Dwg. No. Rev. 212 - 0

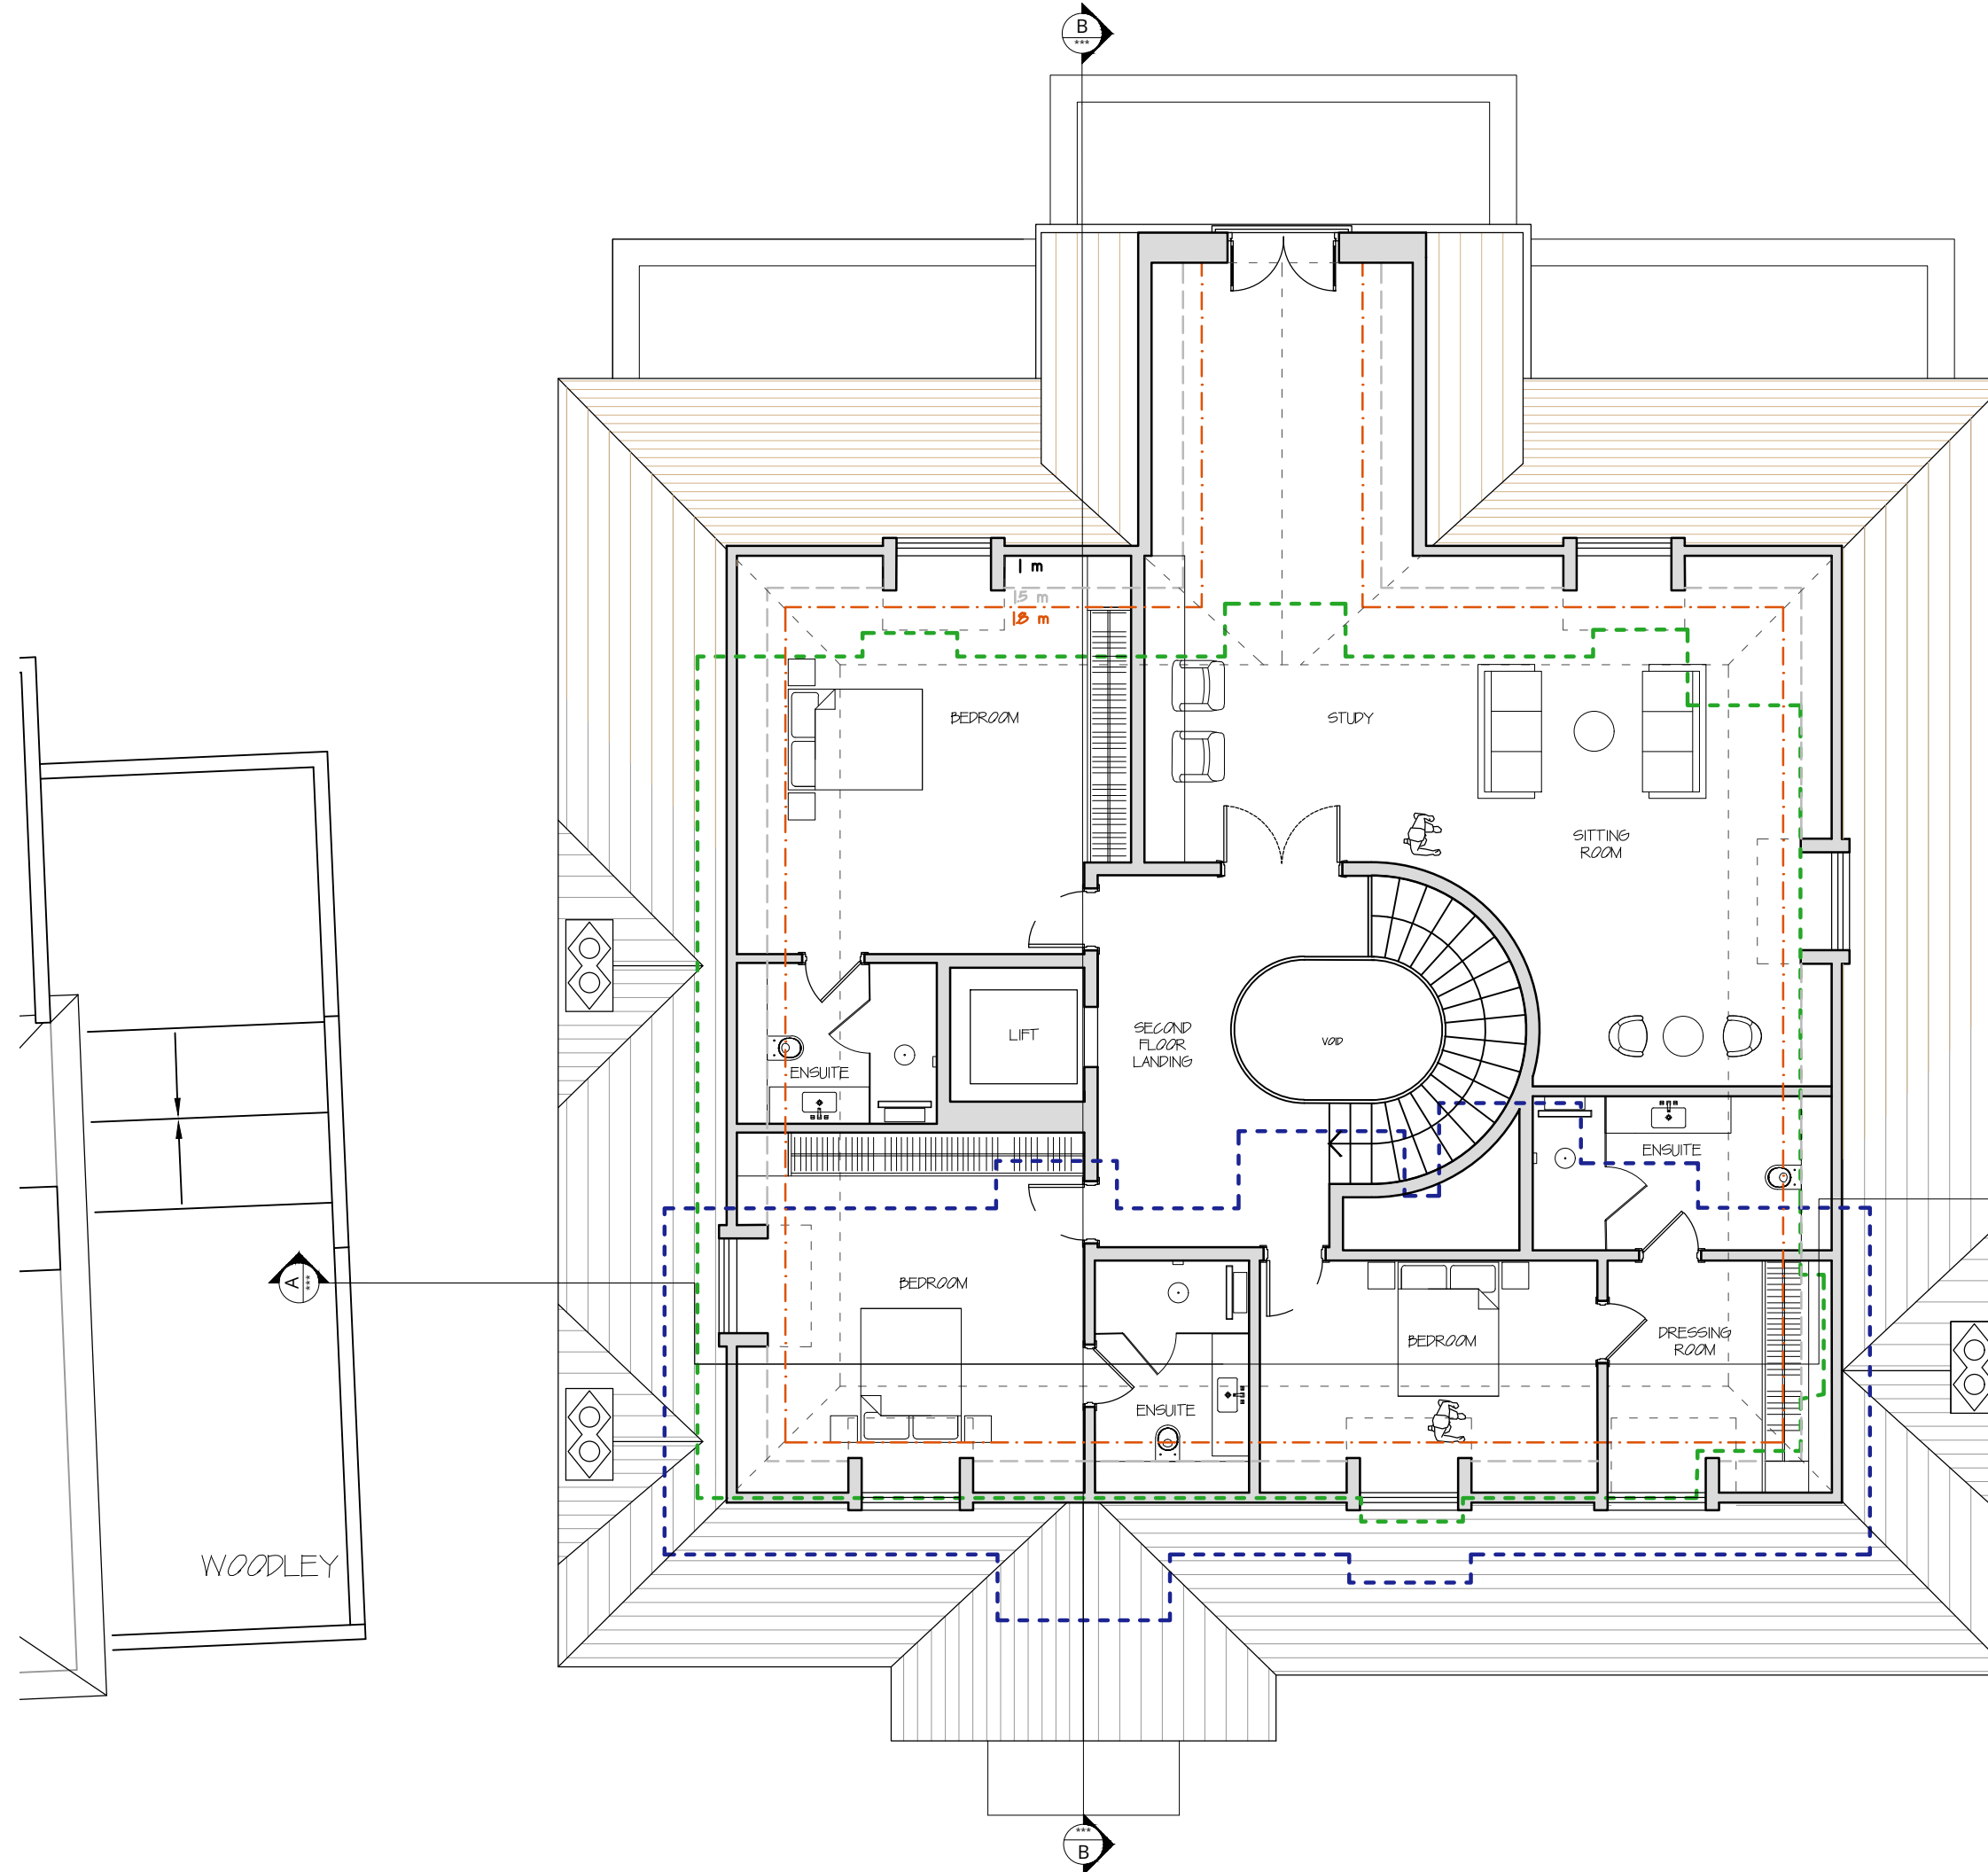

PROPOSED SECOND FLOOR PLAN

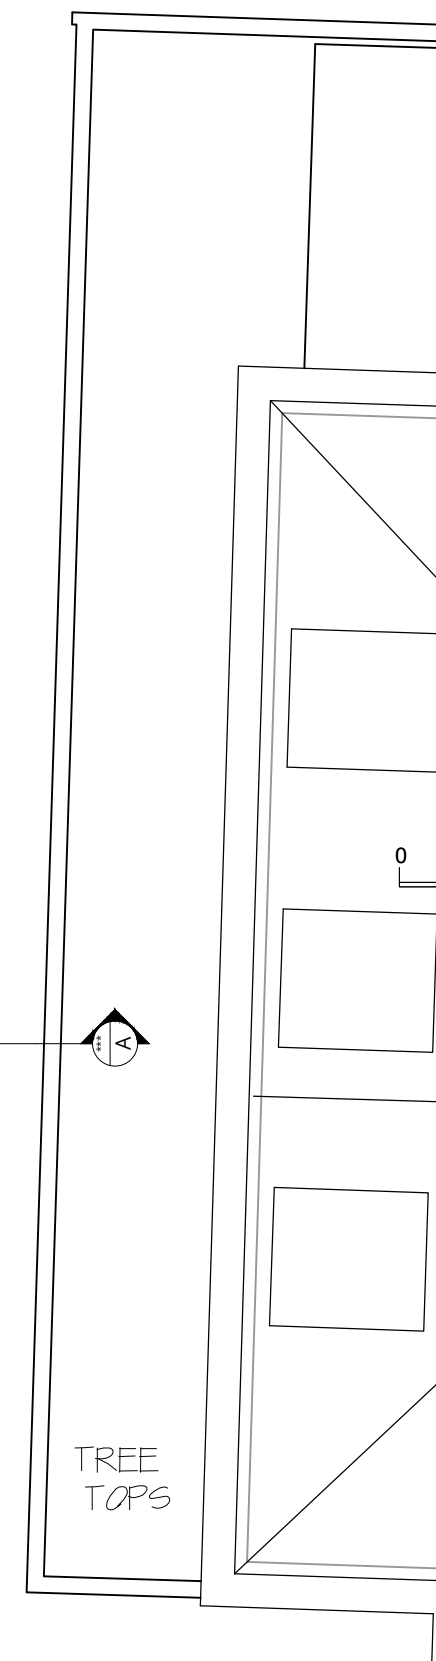



WOLFF ARCHITECTS

London 16 Lambton Place Notting Hill
London W11 2SH
T +44 (0)20 7229 3125

Oxford Chandos Yard 83 Bicester Road
Long Crendon HP18 9EE
T +44 (0)1844 203310

W www.wolffarchitects.co.uk
E info@wolffarchitects.co.uk

This drawing is protected under Copyright and at no time should any portion be reproduced or copied without the permission of the Architect (Design Copyright Act 1968). It must not be used for purposes other than that for which it is provided. It is supplied without liability for any errors or omissions. All dimensions to be checked on site.


KEY

existing


outline of existing

previously permitted
ref: HGY/2016/3876

proposed

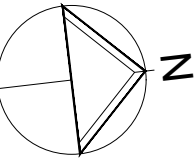

0	First issue.	07.04.26
Rev.	Description	Date

 


Project Title
Derwen, Compton Avenue,
London N6 4LH

Drawing Title
**PROPOSED
Roof Layout**

Status
PLANNING

Drawn by AW	Checked by	Scale 1:100 @ A3
-----------------------	------------	----------------------------

Project No. 2531	Work Stage PL	Dwg. No. 213	Rev. 0
----------------------------	-------------------------	------------------------	------------------

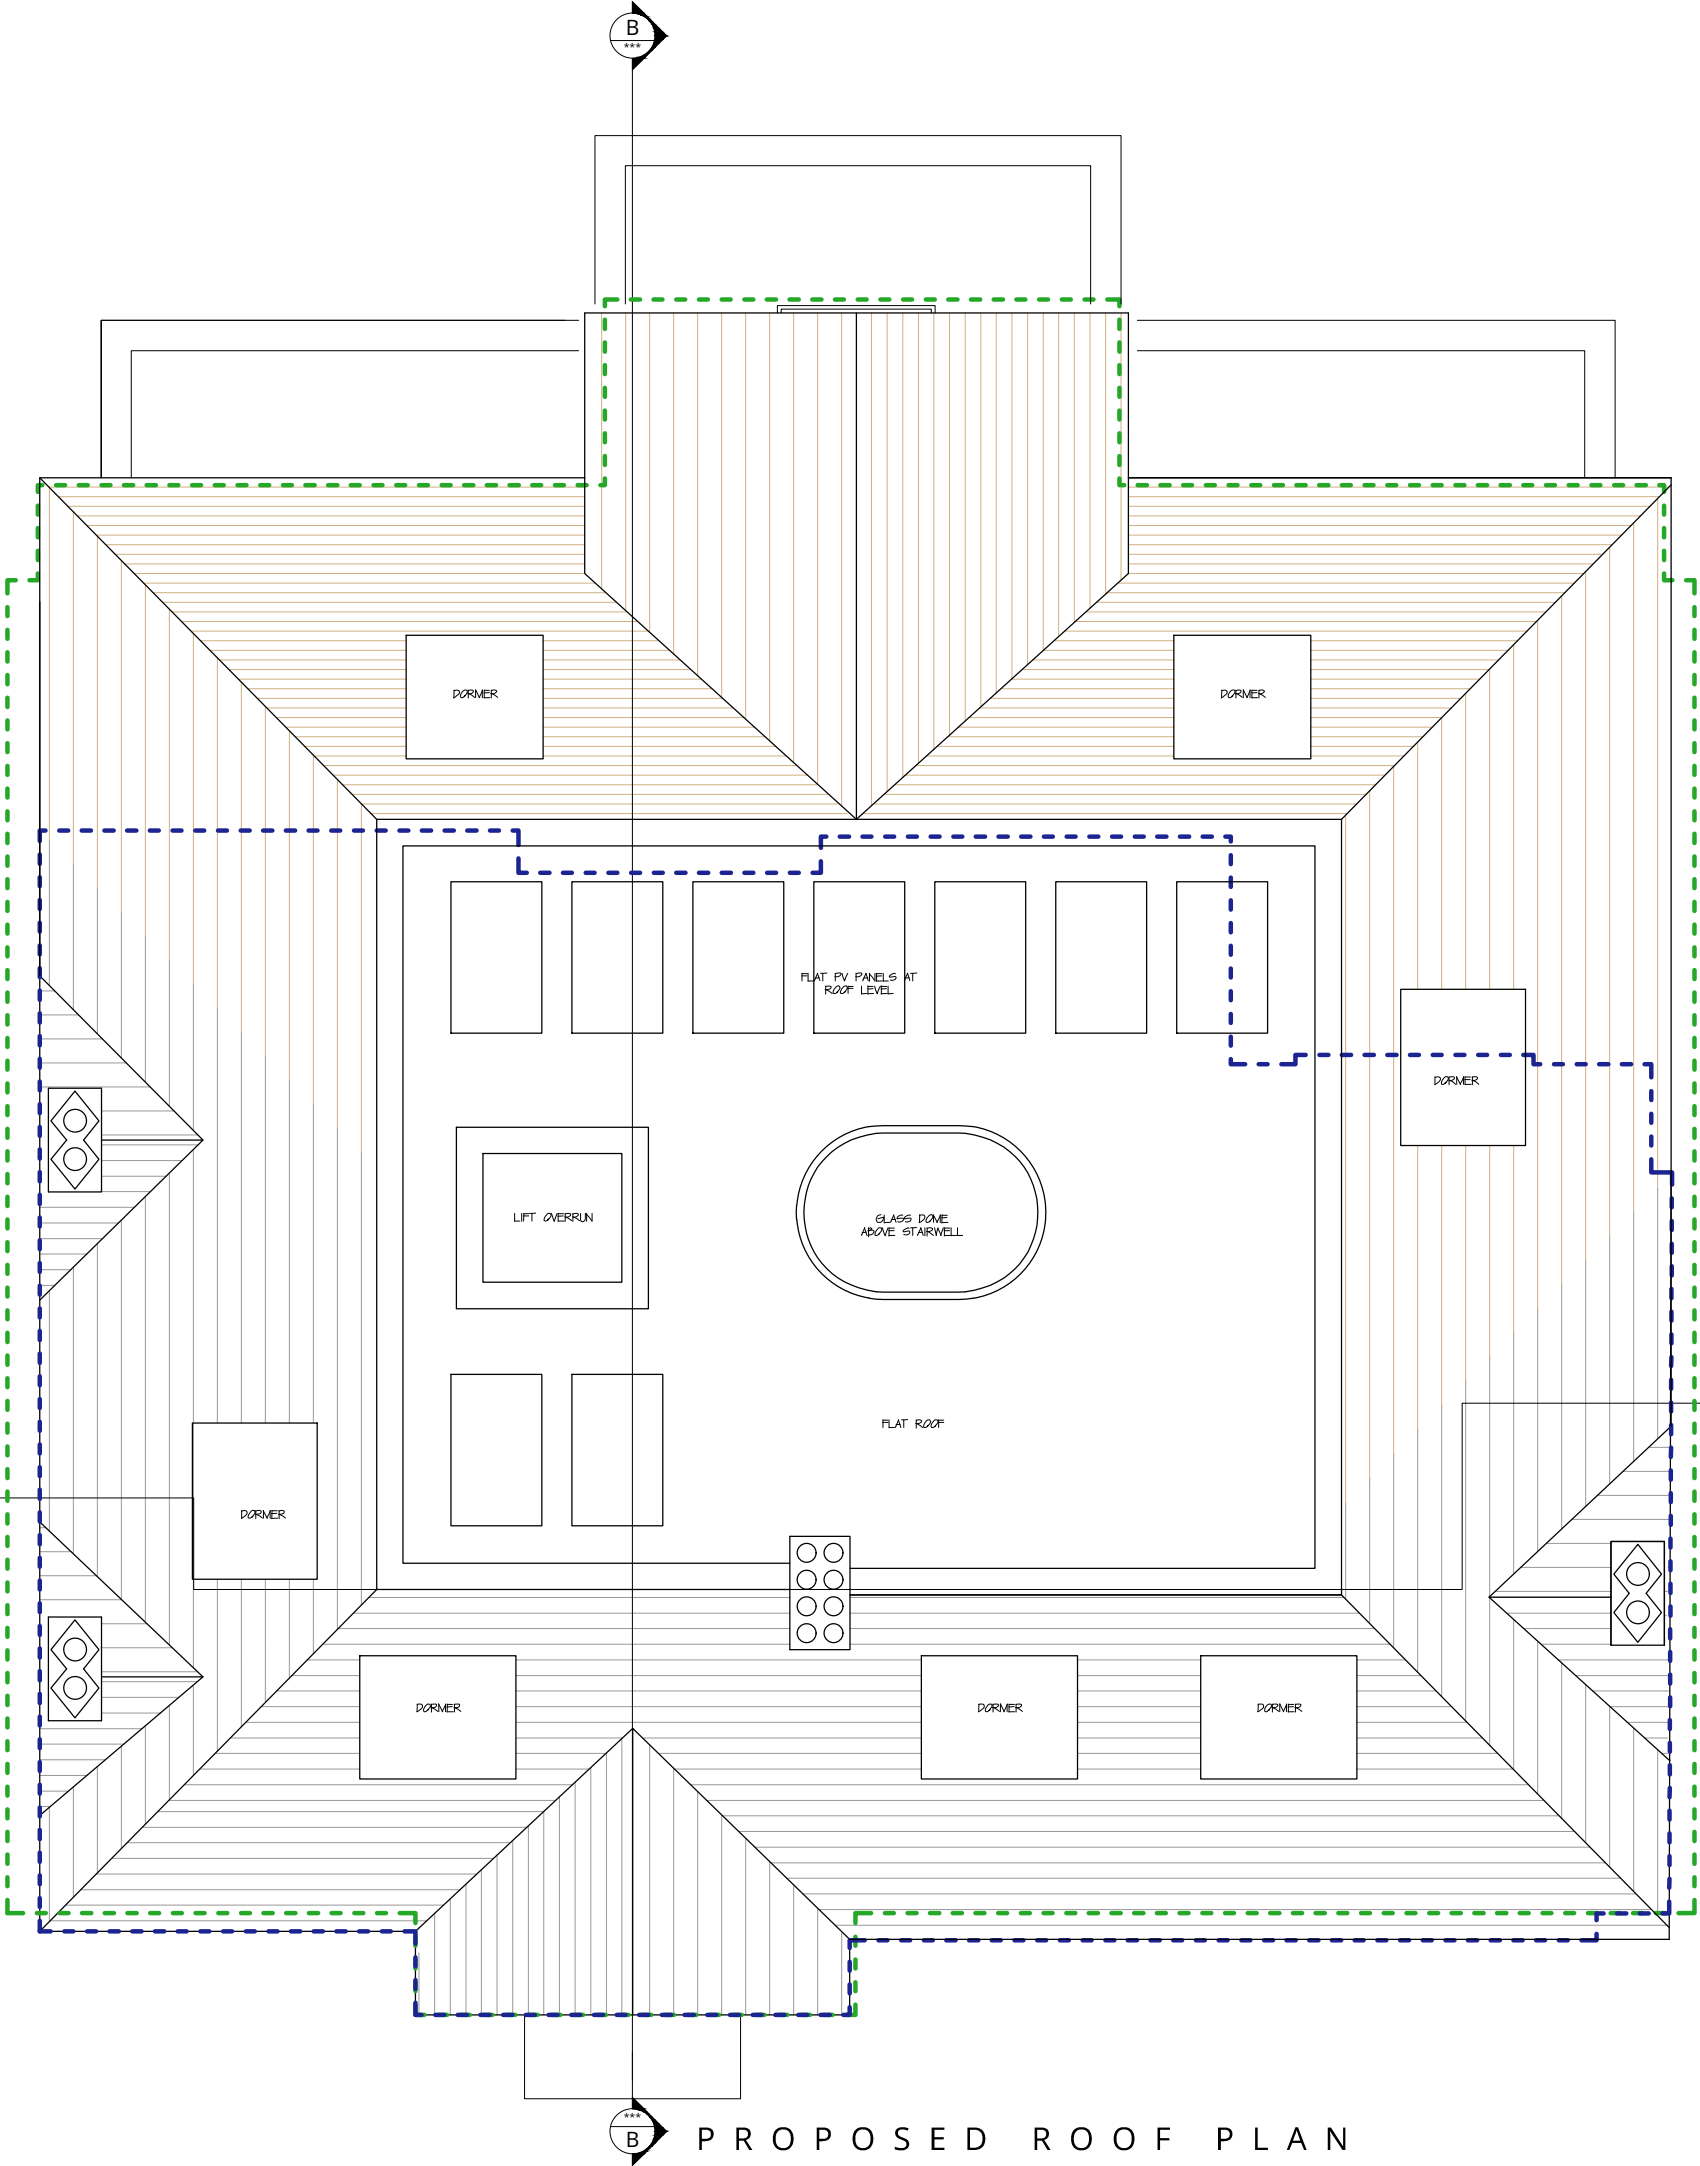

PROPOSED ROOF PLAN



PROPOSED STREET ELEVATION



WOLFF ARCHITECTS

London 16 Lambton Place Notting Hill
London W11 2SH
T +44 (0)20 7229 3125

Oxford Chandos Yard 83 Bicester Road
Long Crendon HP18 9EE
T +44 (0)1844 203310

W www.wolffarchitects.co.uk
E info@wolffarchitects.co.uk

This drawing is protected under Copyright and at no time should any portion be reproduced or copied without the permission of the Architect (Design Copyright Act 1968). It must not be used for purposes other than that for which it is provided. It is supplied without liability for any errors or omissions. All dimensions to be checked on site.

KEY

- existing
- outline of existing
- previously permitted ref: HGY/2016/3876
- demolition
- proposed



PROPOSED FRONT (EAST) ELEVATION

0	First issue.	07.01.26
Rev.	Description	Date

Project Title
Derwen, Compton Avenue,
London N6 4LH

Drawing Title
**PROPOSED
Front (East) Elevation**

Status
PLANNING

Drawn by AW	Checked by	Scale 1:100 @ A3
Project No. 2531	Work Stage PL	Dwg. No. 220
		Rev. 0



WOLFF ARCHITECTS

London 16 Lambton Place Notting Hill
London W11 2SH
T +44 (0)20 7229 3125


Oxford Chandos Yard 83 Bicester Road
Long Crendon HP18 9EE
T +44 (0)1844 203310

W www.wolffarchitects.co.uk
E info@wolffarchitects.co.uk

This drawing is protected under Copyright and at no time should any portion be reproduced or copied without the permission of the Architect (Design Copyright Act 1968). It must not be used for purposes other than that for which it is provided. It is supplied without liability for any errors or omissions. All dimensions to be checked on site.

KEY

	existing
	outline of existing
	previously permitted ref: HGY/2016/3876
	demolition
	proposed

 

PROPOSED REAR (WEST) ELEVATION

0	First issue.	07.01.26
Rev.	Description	Date

Project Title
Derwen, Compton Avenue,
London N6 4LH

Drawing Title
PROPOSED
Rear (West) Elevation

Status
PLANNING

Drawn by AW	Checked by	Scale 1:100 @ A3
----------------	------------	---------------------

Project No. 2531	Work Stage PL	Dwg. No. 222	Rev. 0
---------------------	------------------	-----------------	-----------



WOLFF ARCHITECTS

London 16 Lambton Place Notting Hill
London W11 2SH
T +44 (0)20 7229 3125

Oxford Chandos Yard 83 Bicester Road
Long Crendon HP18 9EE
T +44 (0)1844 203310

W www.wolffarchitects.co.uk
E info@wolffarchitects.co.uk

This drawing is protected under Copyright and at no time should any portion be reproduced or copied without the permission of the Architect (Design Copyright Act 1968). It must not be used for purposes other than that for which it is provided. It is supplied without liability for any errors or omissions. All dimensions to be checked on site.

KEY


existing

outline of existing

previously permitted
ref: HGY/2016/3876

demolition

proposed

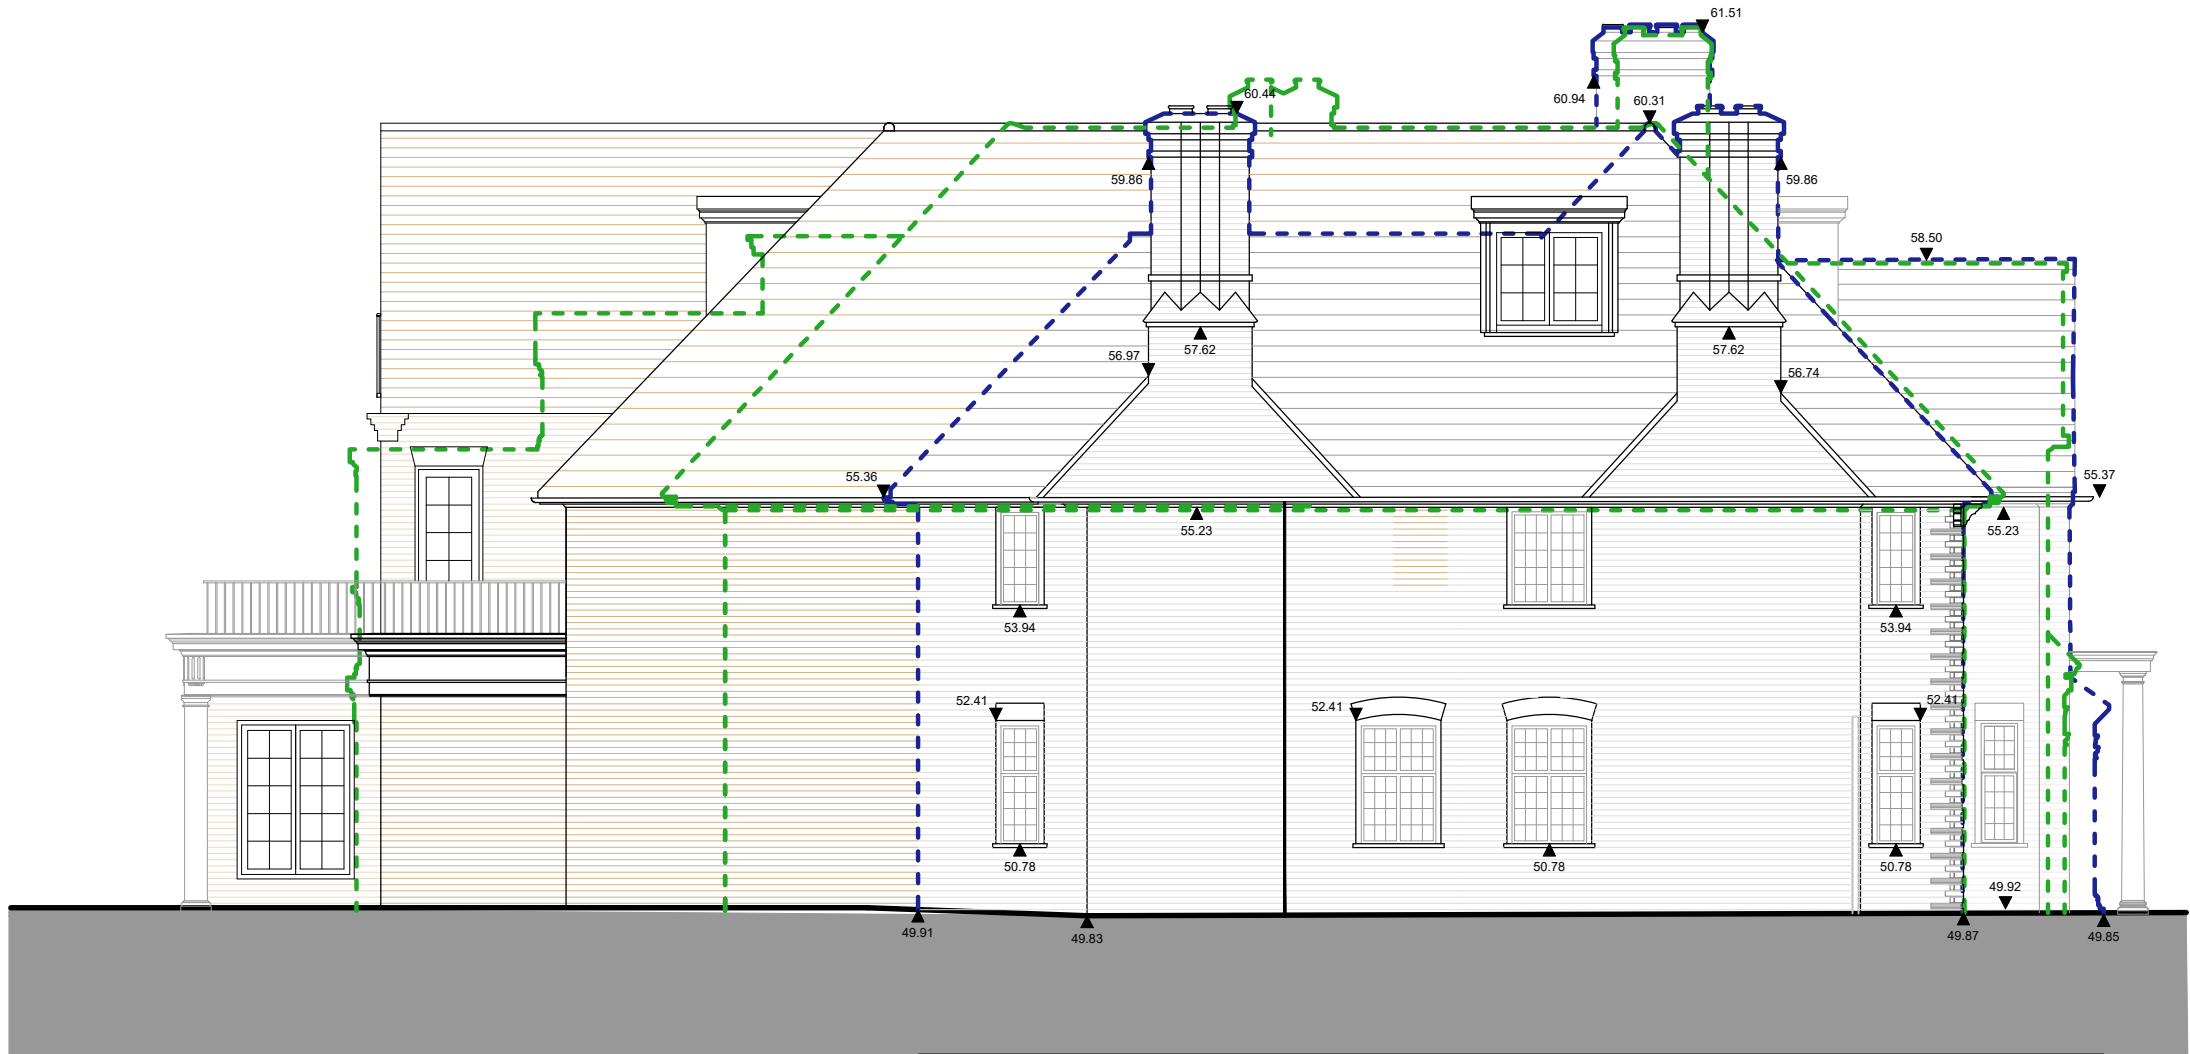

48.00m Above Arbitrary Datum

PROPOSED SIDE (SOUTH) ELEVATION

0	First issue.	07.01.26
Rev.	Description	Date



Project Title
Derwen, Compton Avenue,
London N6 4LH

Drawing Title
PROPOSED
Side (South) Elevation

Status
PLANNING

Drawn by AW	Checked by	Scale 1:100 @ A3
Project No. 2531	Work Stage PL	Dwg. No. 224
Rev. 0		



WOLFF ARCHITECTS

London 16 Lambton Place Notting Hill
London W11 2SH
T +44 (0)20 7229 3125



Oxford Chandos Yard 83 Bicester Road
Long Crendon HP18 9EE
T +44 (0)1844 203310

W www.wolffarchitects.co.uk
E info@wolffarchitects.co.uk

This drawing is protected under Copyright and at no time should any portion be reproduced or copied without the permission of the Architect (Design Copyright Act 1968). It must not be used for purposes other than that for which it is provided. It is supplied without liability for any errors or omissions. All dimensions to be checked on site.

KEY

	existing
	outline of existing
	previously permitted ref: HGY/2016/3876
	demolition
	proposed

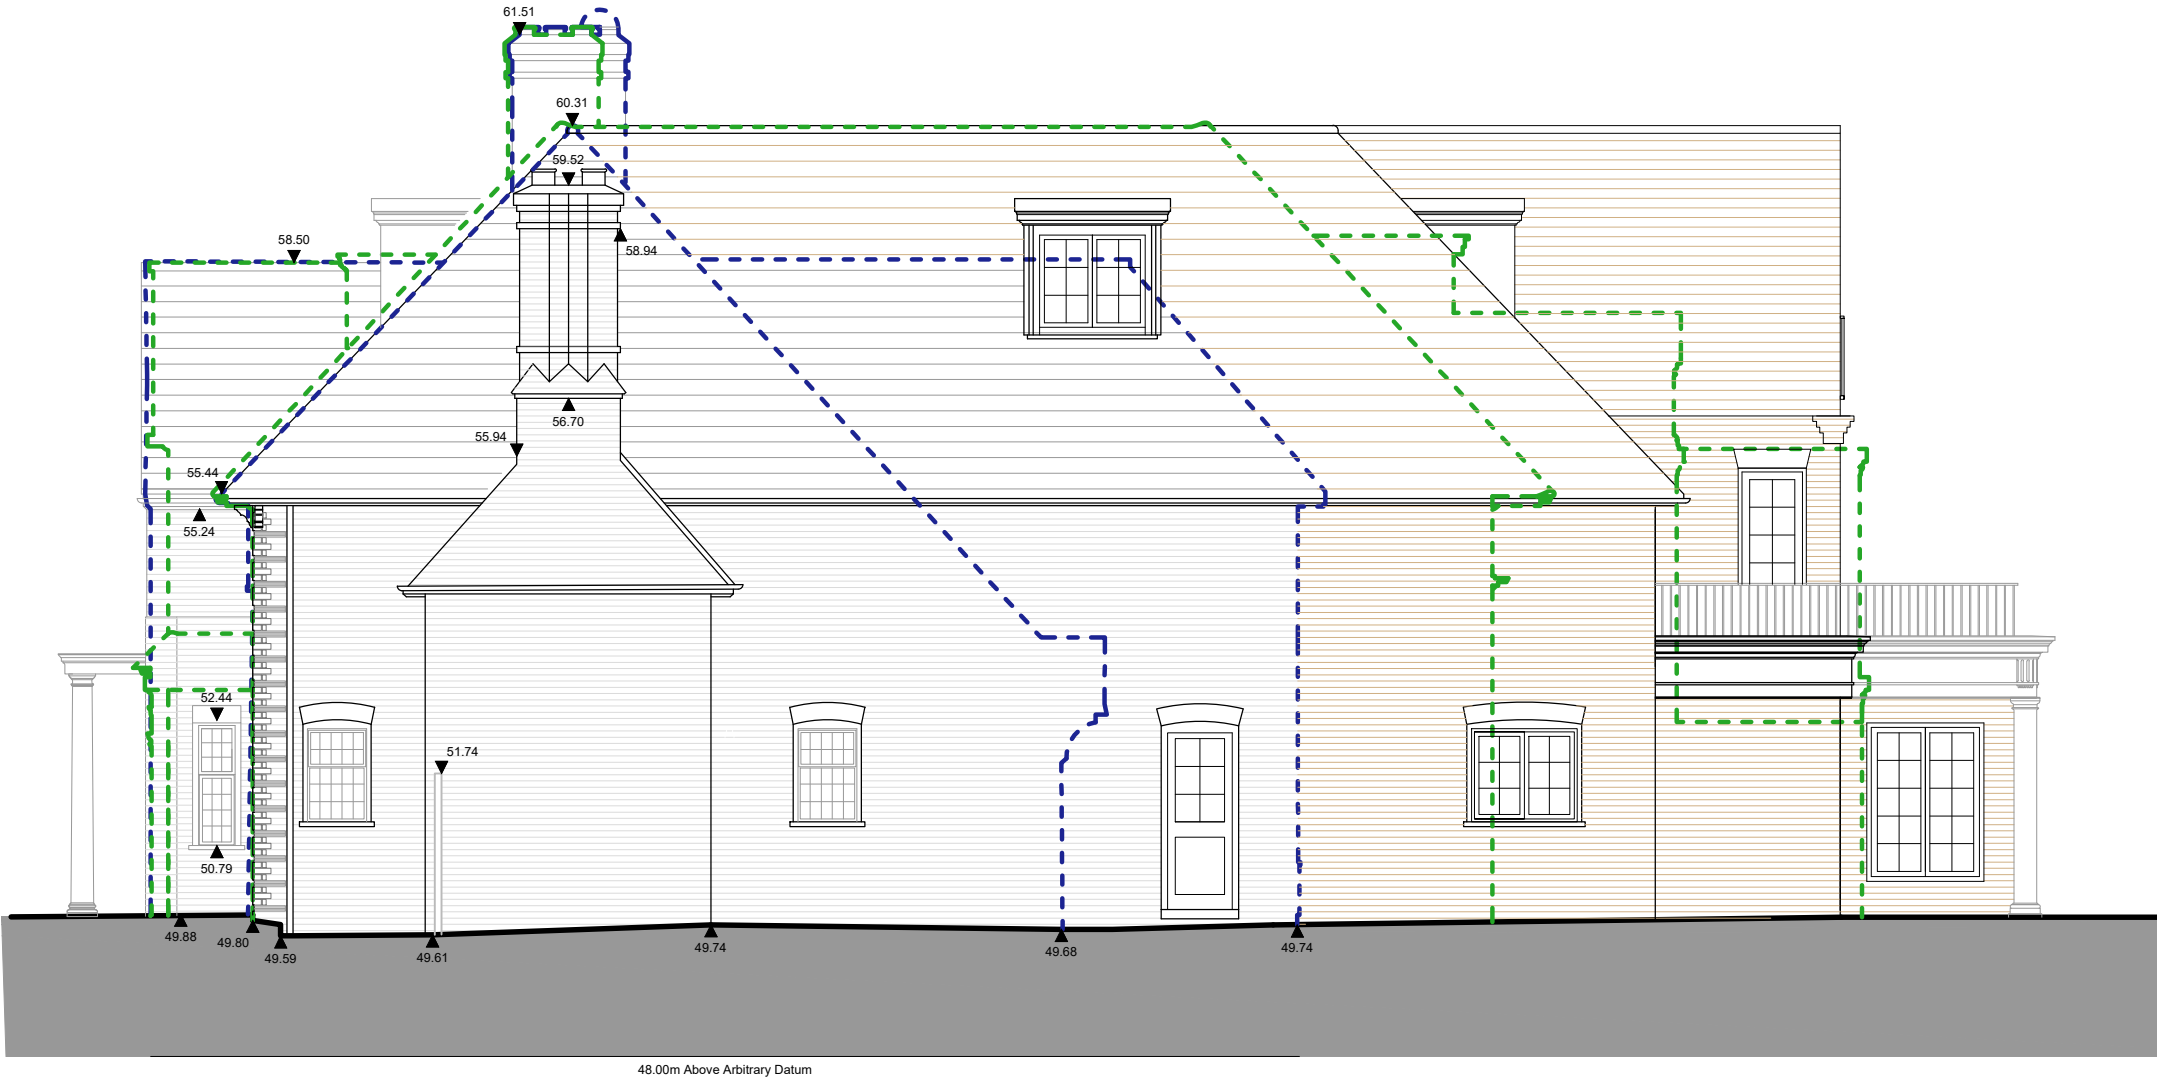 

PROPOSED SIDE (NORTH) ELEVATION

0	First issue.	07.01.26
Rev.	Description	Date



Project Title
Derwen, Compton Avenue,
London N6 4LH

Drawing Title
PROPOSED
Side (North) Elevation

Status
PLANNING

Drawn by AW	Checked by	Scale 1:100 @ A3
-----------------------	------------	----------------------------

Project No. 2531	Work Stage PL	Dwg. No. 226	Rev. 0
----------------------------	-------------------------	------------------------	------------------



WOLFF ARCHITECTS

London 16 Lambton Place Notting Hill
London W11 2SH
T +44 (0)20 7229 3125


Oxford Chandos Yard 83 Bicester Road
Long Crendon HP18 9EE
T +44 (0)1844 203310

W www.wolffarchitects.co.uk
E info@wolffarchitects.co.uk

This drawing is protected under Copyright and at no time should any portion be reproduced or copied without the permission of the Architect (Design Copyright Act 1968). It must not be used for purposes other than that for which it is provided. It is supplied without liability for any errors or omissions. All dimensions to be checked on site.

KEY	
	existing
	outline of existing
	previously permitted ref: HGY/2016/3876
	demolition
	proposed

0 1 2 3 4 5m

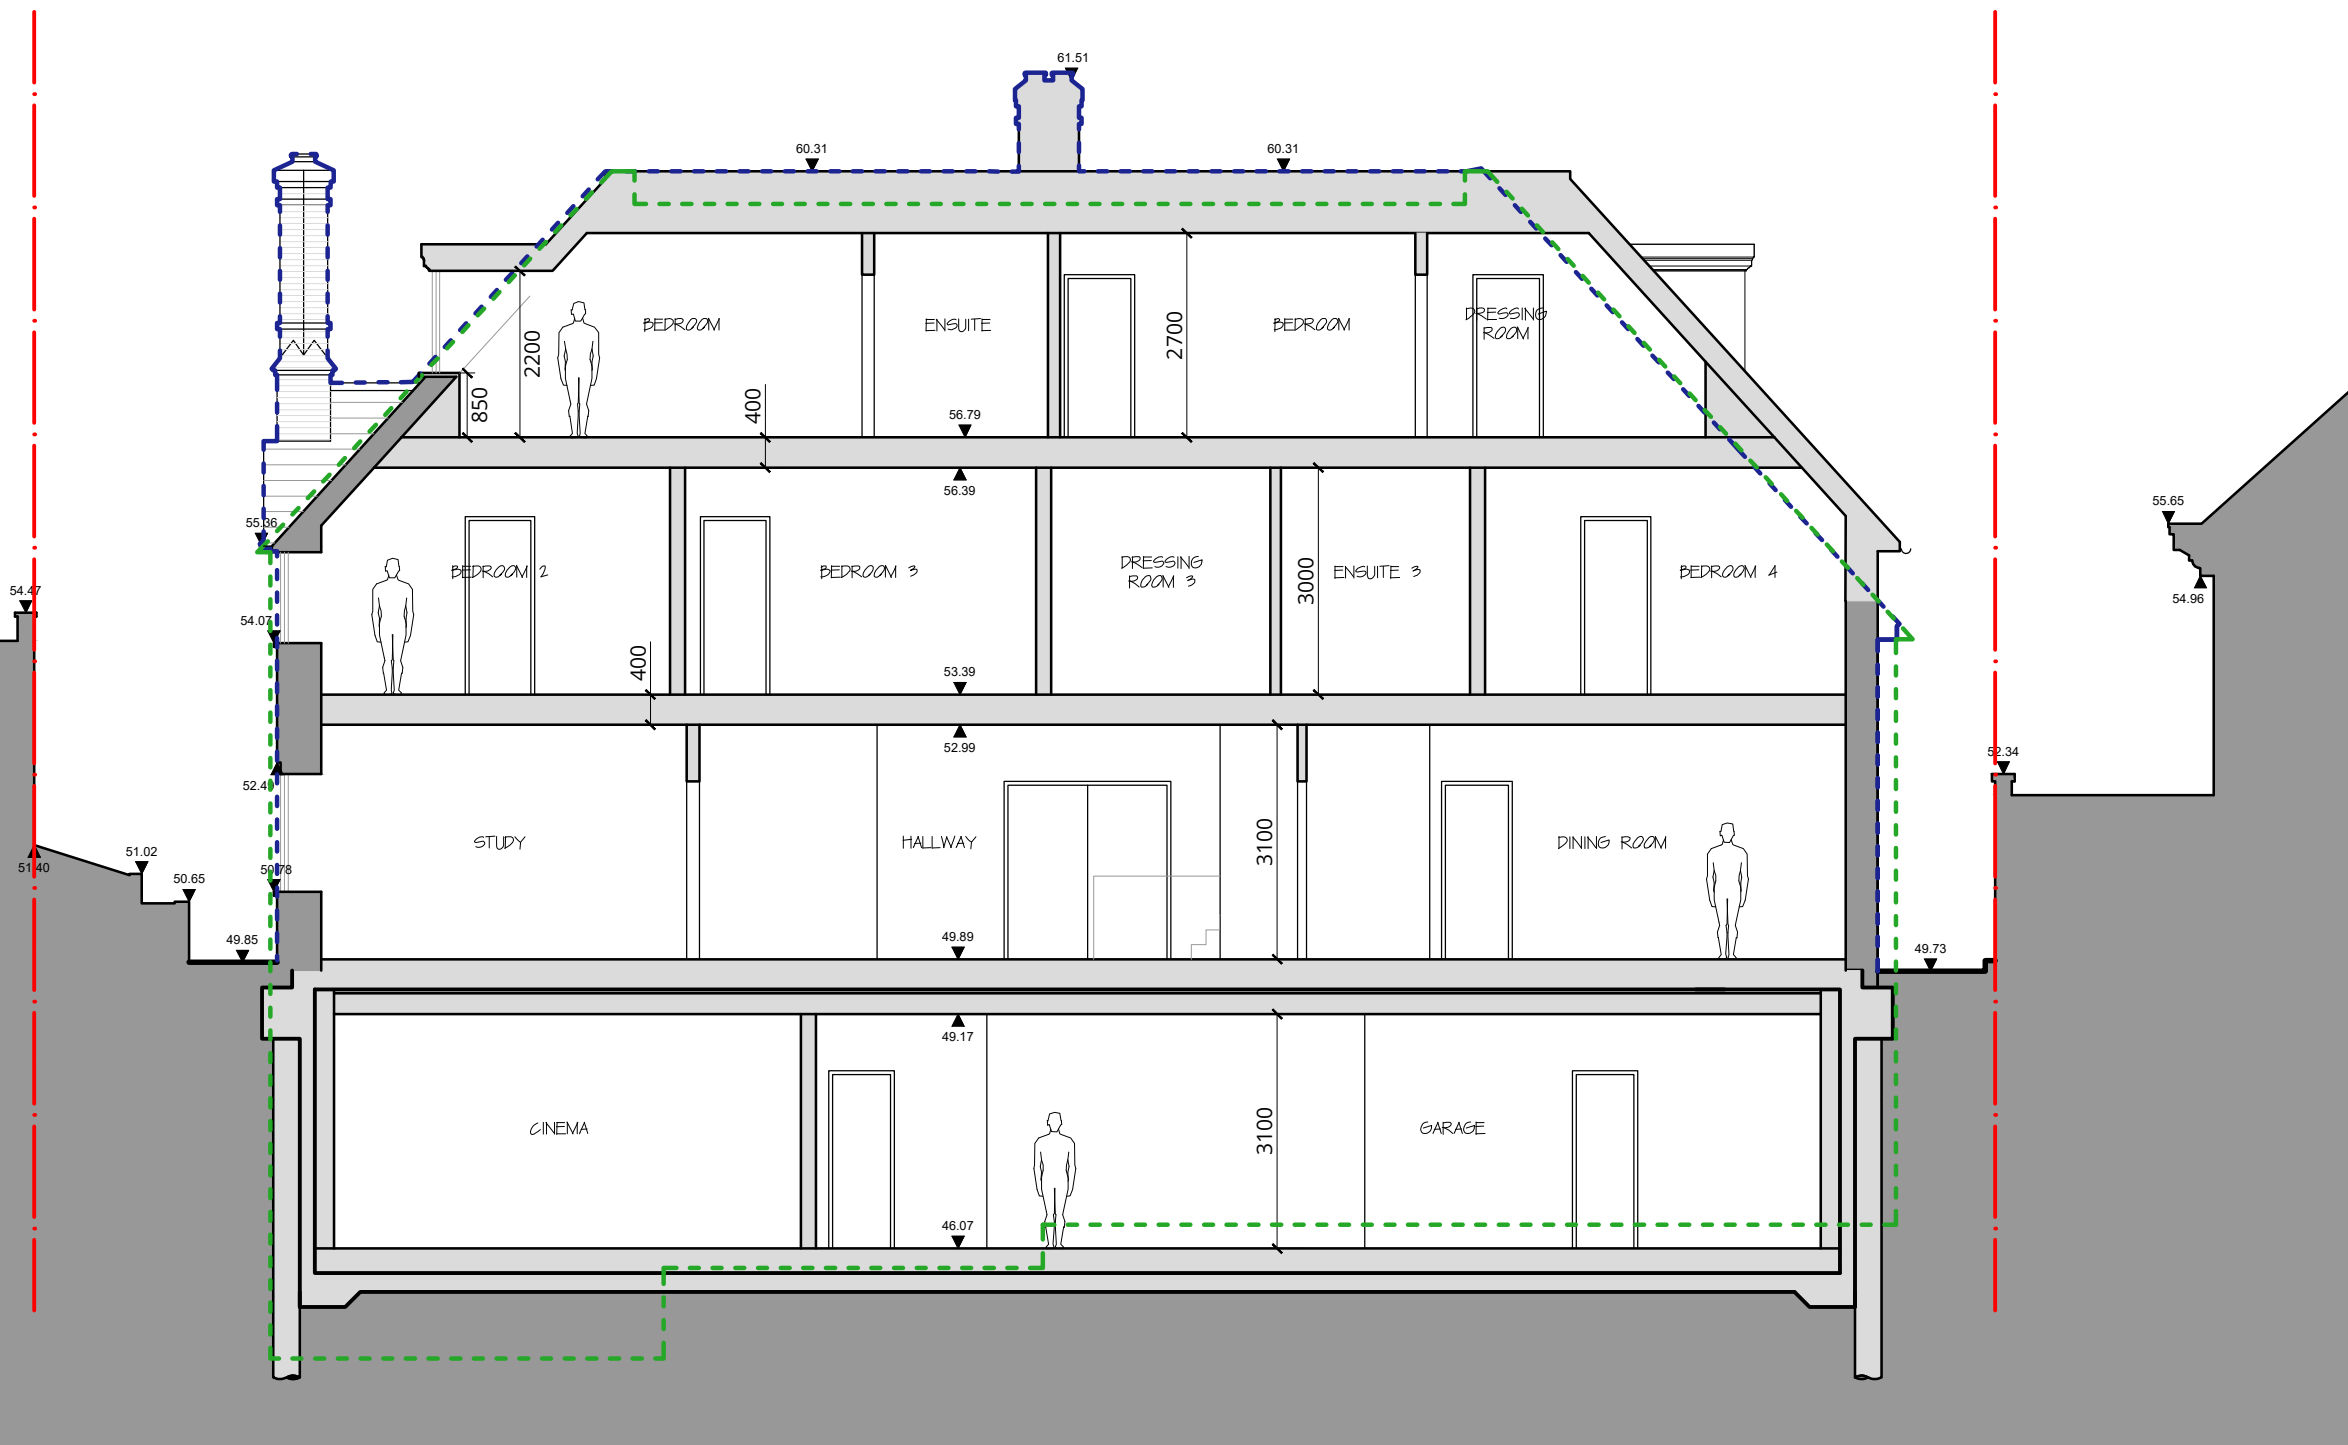

PROPOSED SECTION A - A

0	First issue.	07.04.26
Rev.	Description	Date

Project Title
Derwen, Compton Avenue,
London N6 4LH

Drawing Title
**PROPOSED
Section A-A**

Status
PLANNING

Drawn by AW	Checked by	Scale 1:100 @ A3
Project No. 2531	Work Stage PL	Dwg. No. 230
Rev. 0		



WOLFF ARCHITECTS

London 16 Lambton Place Notting Hill
London W11 2SH
T +44 (0)20 7229 3125

Oxford Chandos Yard 83 Bicester Road
Long Crendon HP18 9EE
T +44 (0)1844 203310

W www.wolffarchitects.co.uk
E info@wolffarchitects.co.uk

This drawing is protected under Copyright and at no time should any portion be reproduced or copied without the permission of the Architect (Design Copyright Act 1968). It must not be used for purposes other than that for which it is provided. It is supplied without liability for any errors or omissions. All dimensions to be checked on site.

KEY

existing

outline of existing

previously permitted
ref: HGY/2016/3876

demolition

proposed



PROPOSED SECTION B - B

0	First issue.	07.04.26
Rev.	Description	Date

Project Title
Derwen, Compton Avenue,
London N6 4LH

Drawing Title
**PROPOSED
Section B-B**

Status
PLANNING

Drawn by AW	Checked by	Scale 1:100 @ A3
----------------	------------	---------------------

Project No. 2531	Work Stage PL	Dwg. No. 232	Rev. 0
---------------------	------------------	-----------------	-----------