




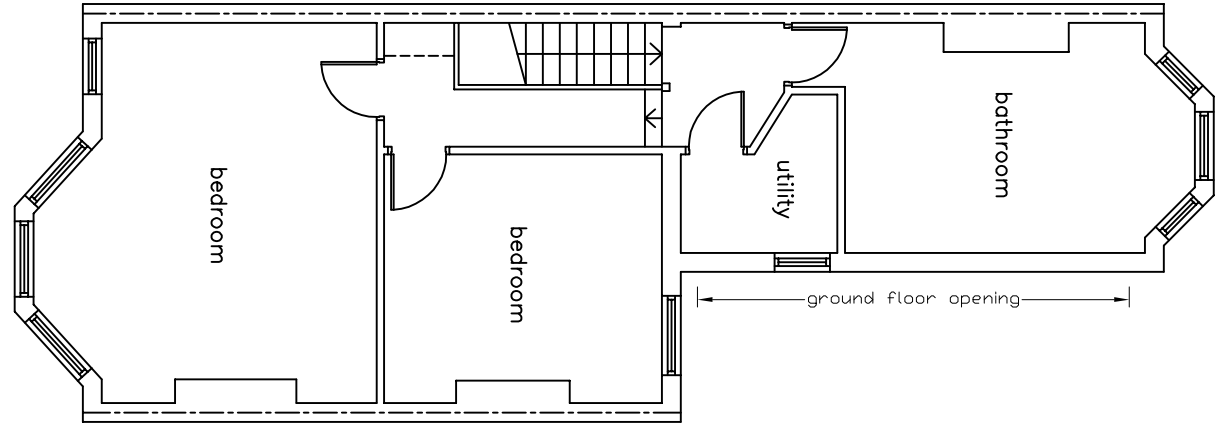


EXISTING FIRST FLOOR

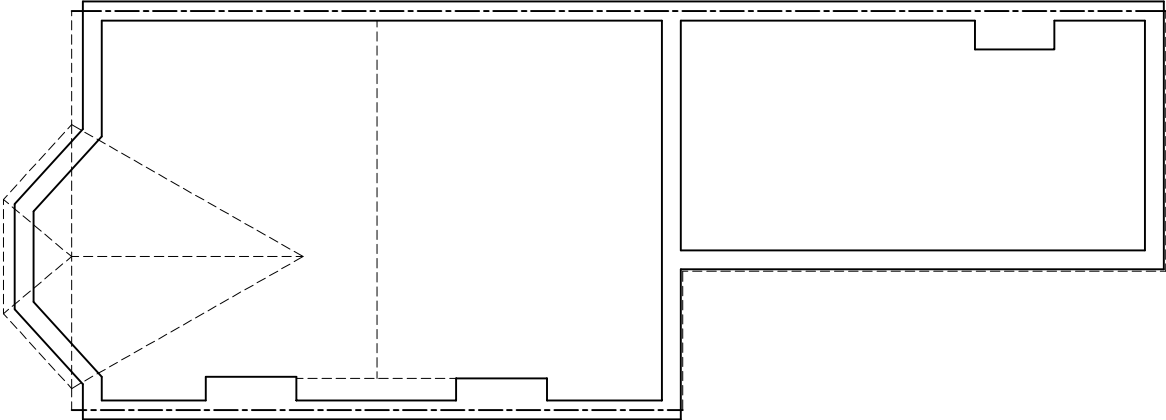


EXISTING LOFT

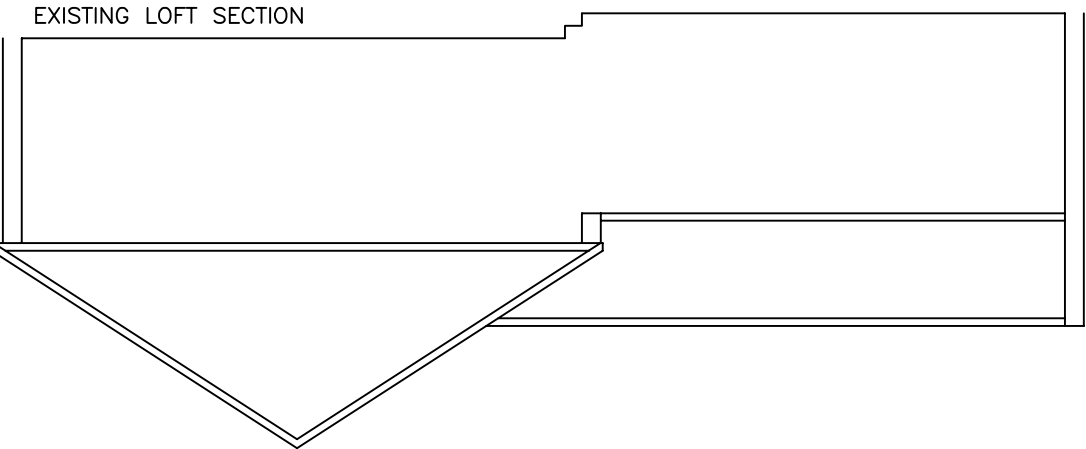


EXISTING LOFT SECTION

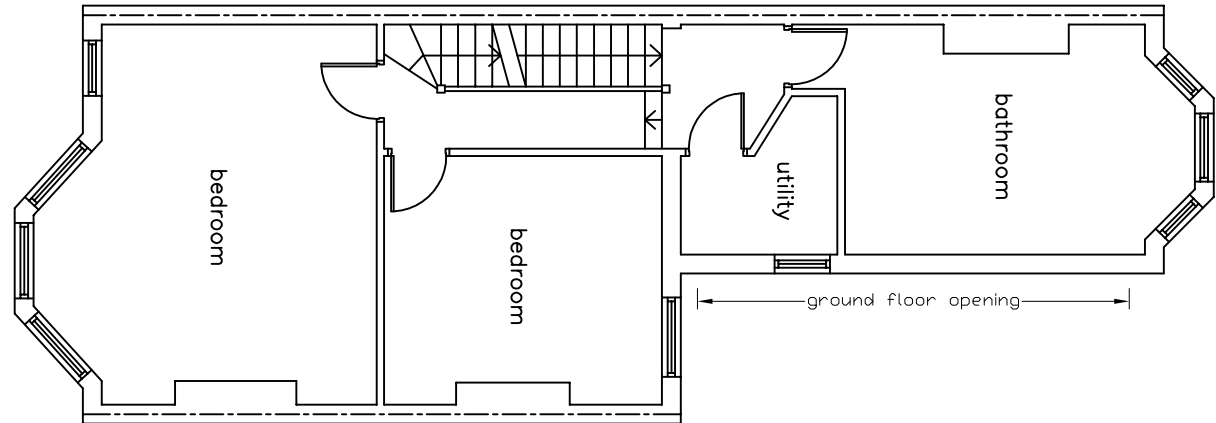


PROPOSED FIRST FLOOR

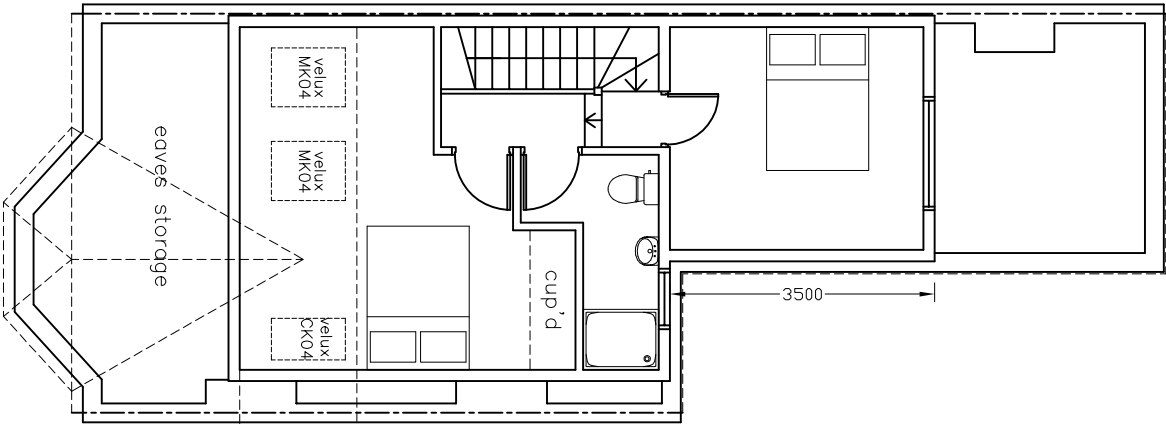


PROPOSED LOFT

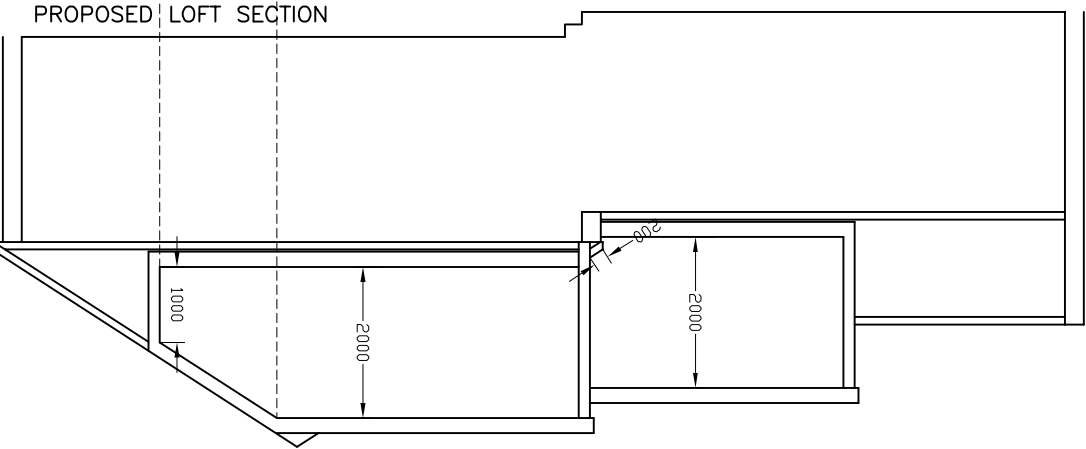


PROPOSED LOFT SECTION

 


	
ADDRESS: 112 CARLINGFORD RD LONDON N15 3ER	
DETAILS: REAR DORMER LOFT CONVERSION	
SCALE: 1:100	DATE: OCT 2026
SIZE: A3	DRAWING NO: 112/01
T: 0845 124 9552 www.ionicplans.co.uk	

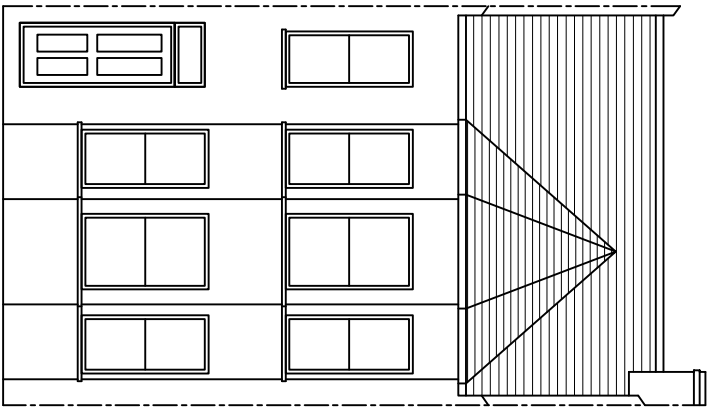


EXISTING FRONT ELEVATION

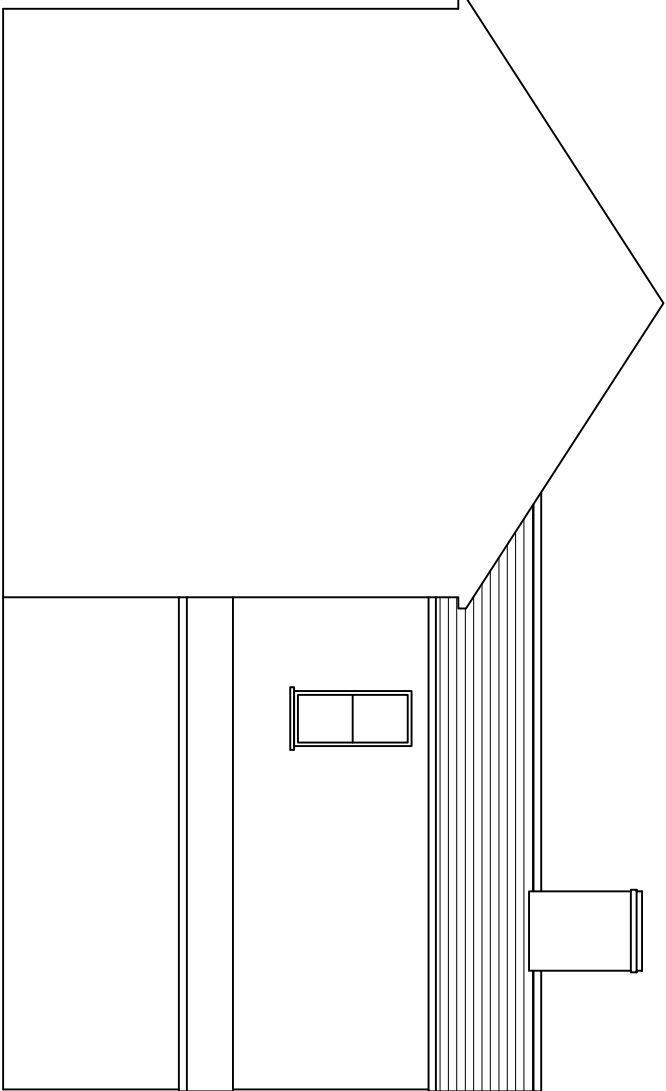


EXISTING SIDE ELEVATION

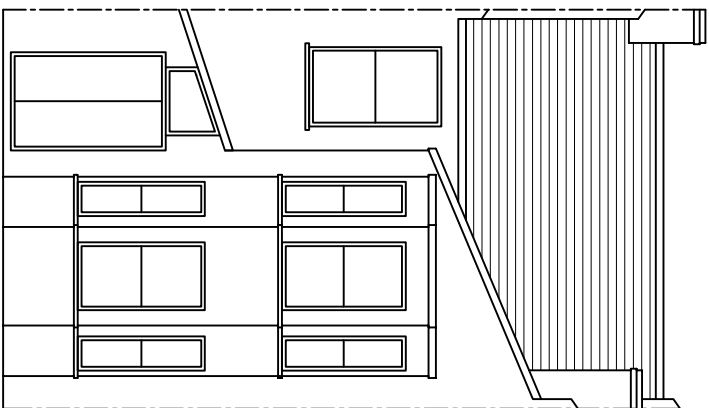


EXISTING REAR ELEVATION

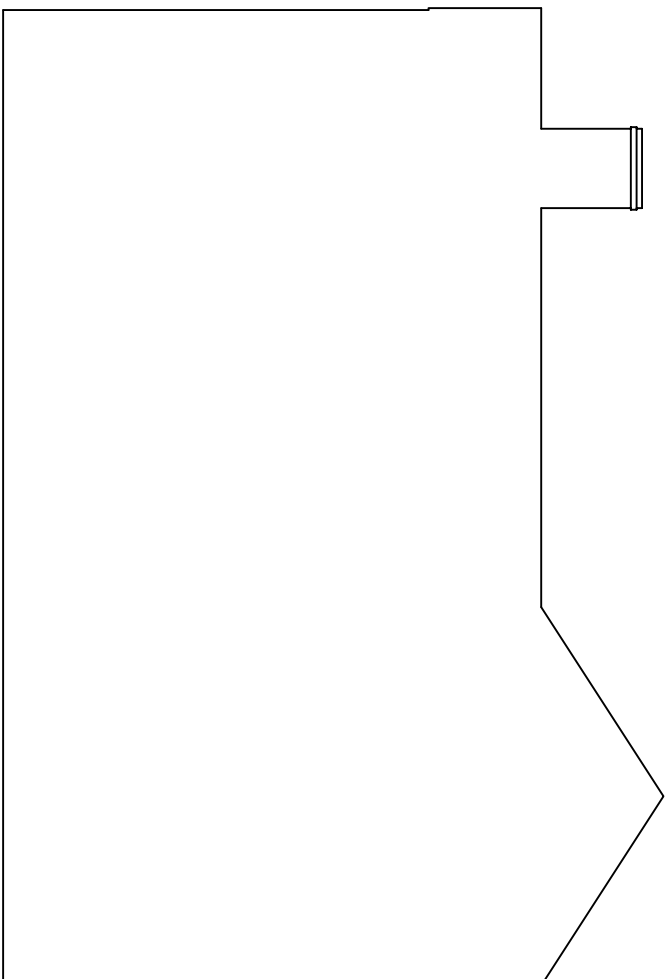


EXISTING SIDE ELEVATION

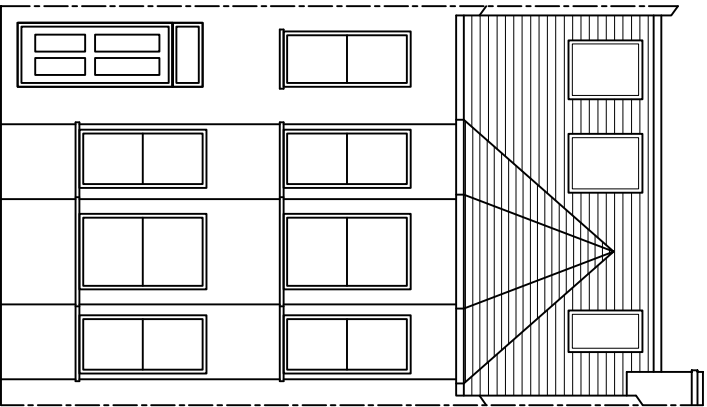


PROPOSED FRONT ELEVATION
materials to match existing

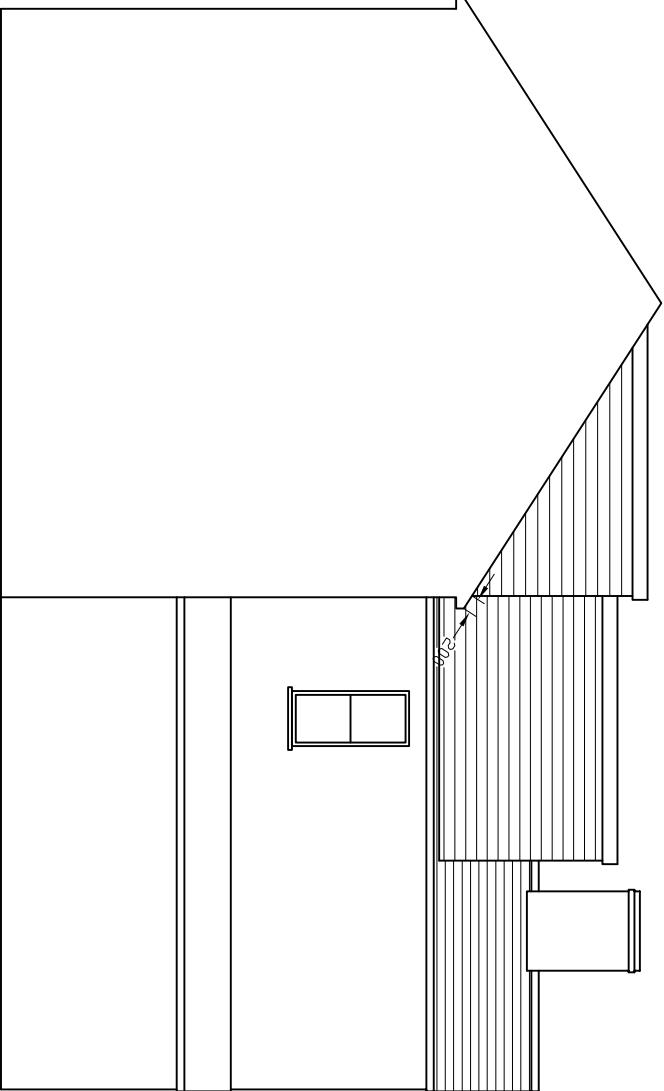

PROPOSED SIDE ELEVATION
materials to match existing

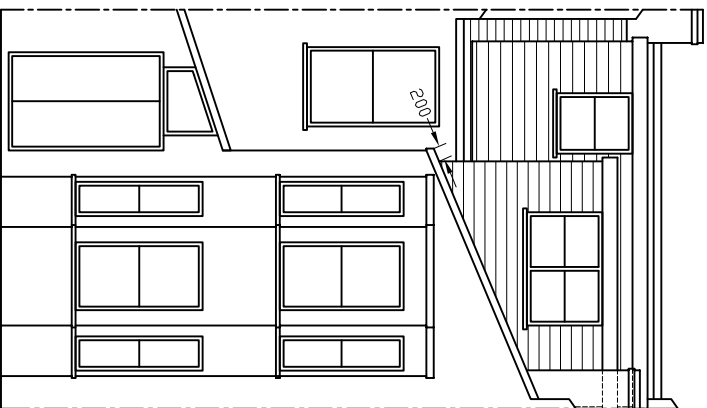

PROPOSED REAR ELEVATION
materials to match existing

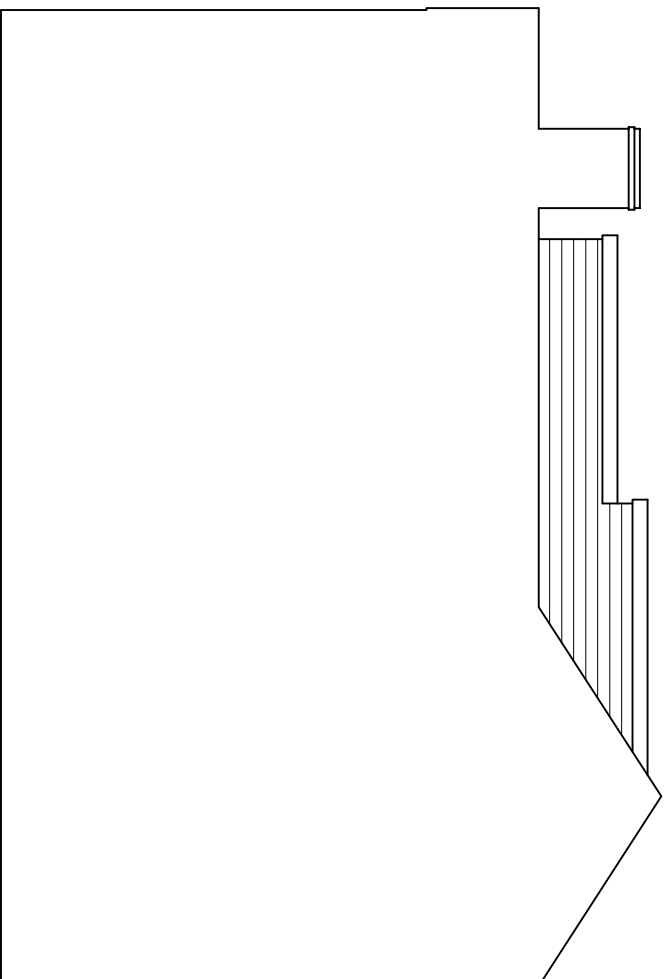

PROPOSED SIDE ELEVATION
materials to match existing



ADDRESS: 112 CARLINGFORD RD
LONDON
N15 3ER

DETAILS: REAR DORMER
LOFT CONVERSION

www.ionicplans.co.uk
T: 0845 124 9552

SCALE: 1:100 DATE: OCT 2026 SIZE: A3 DRAWING NO: 112/02