



WOLFF ARCHITECTS

London 16 Lambton Place Notting Hill
London W11 2SH
T +44 (0)20 7229 3125


Oxford Chandos Yard 83 Bicester Road
Long Crendon HP18 9EE
T +44 (0)1844 203310

W www.wolffarchitects.co.uk
E info@wolffarchitects.co.uk


This drawing is protected under Copyright and at no time should any portion be reproduced or copied without the permission of the Architect (Design Copyright Act 1968). It must not be used for purposes other than that for which it is provided. It is supplied without liability for any errors or omissions. All dimensions to be checked on site.

KEY

	existing
	demolition

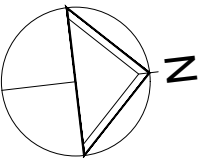

0	First issue.	07.04.26
Rev.	Description	Date

 


Project Title
Derwen, Compton Avenue,
London N6 4LH

Drawing Title
**Demolition
Ground Floor Layout**

Status
PLANNING

Drawn by AW	Checked by	Scale 1:100 @ A3
----------------	------------	---------------------

Project No. 2531	Work Stage PL	Dwg. No. 110	Rev. 0
---------------------	------------------	-----------------	-----------

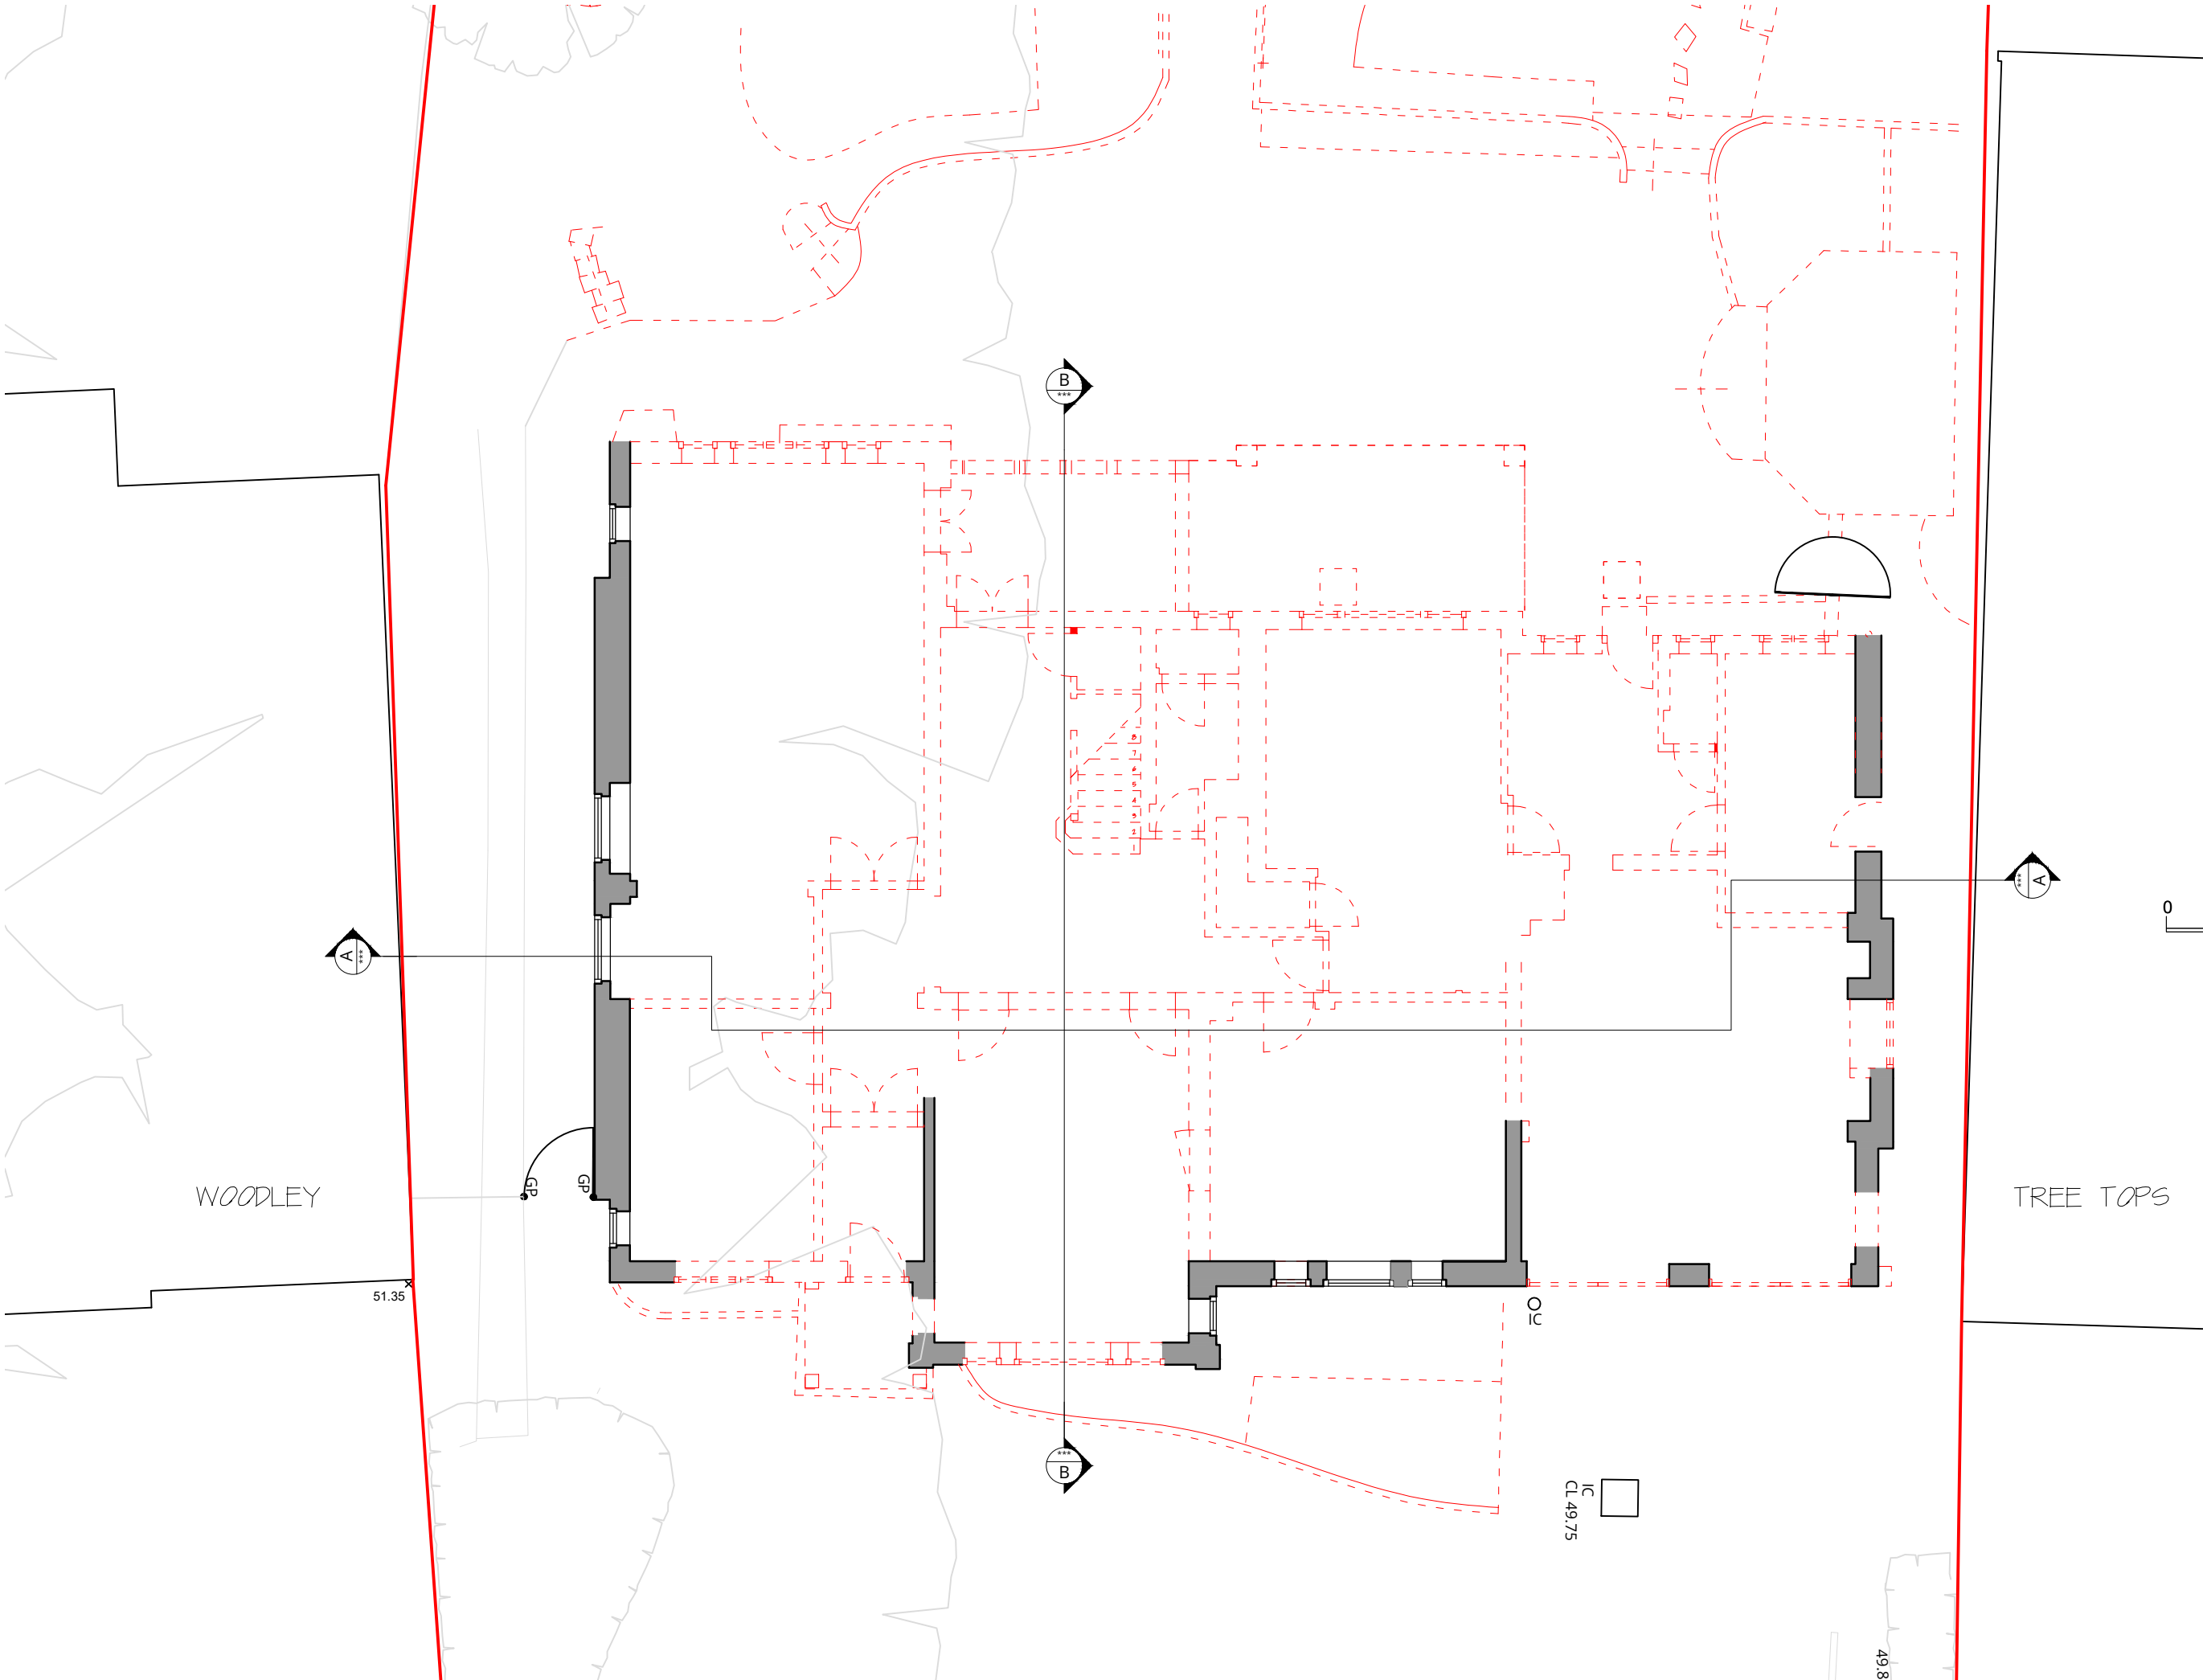

DEMOLITION GROUND FLOOR PLAN



WOLFF ARCHITECTS

London 16 Lambton Place Notting Hill
London W11 2SH
T +44 (0)20 7229 3125



Oxford Chandos Yard 83 Bicester Road
Long Crendon HP18 9EE
T +44 (0)1844 203310

W www.wolffarchitects.co.uk
E info@wolffarchitects.co.uk

This drawing is protected under Copyright and at no time should any portion be reproduced or copied without the permission of the Architect (Design Copyright Act 1968). It must not be used for purposes other than that for which it is provided. It is supplied without liability for any errors or omissions. All dimensions to be checked on site.

KEY

	existing
	demolition

 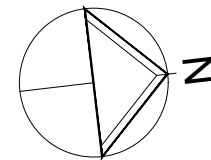

0	First issue.	07.04.26
Rev.	Description	Date


Project Title
Derwen, Compton Avenue,
London N6 4LH

Drawing Title
**Demolition
First Floor Layout**


Status
PLANNING

Drawn by AW	Checked by	Scale 1:100 @ A3
-----------------------	------------	----------------------------

Project No. 2531	Work Stage PL	Dwg. No. 111	Rev. 0
----------------------------	-------------------------	------------------------	------------------

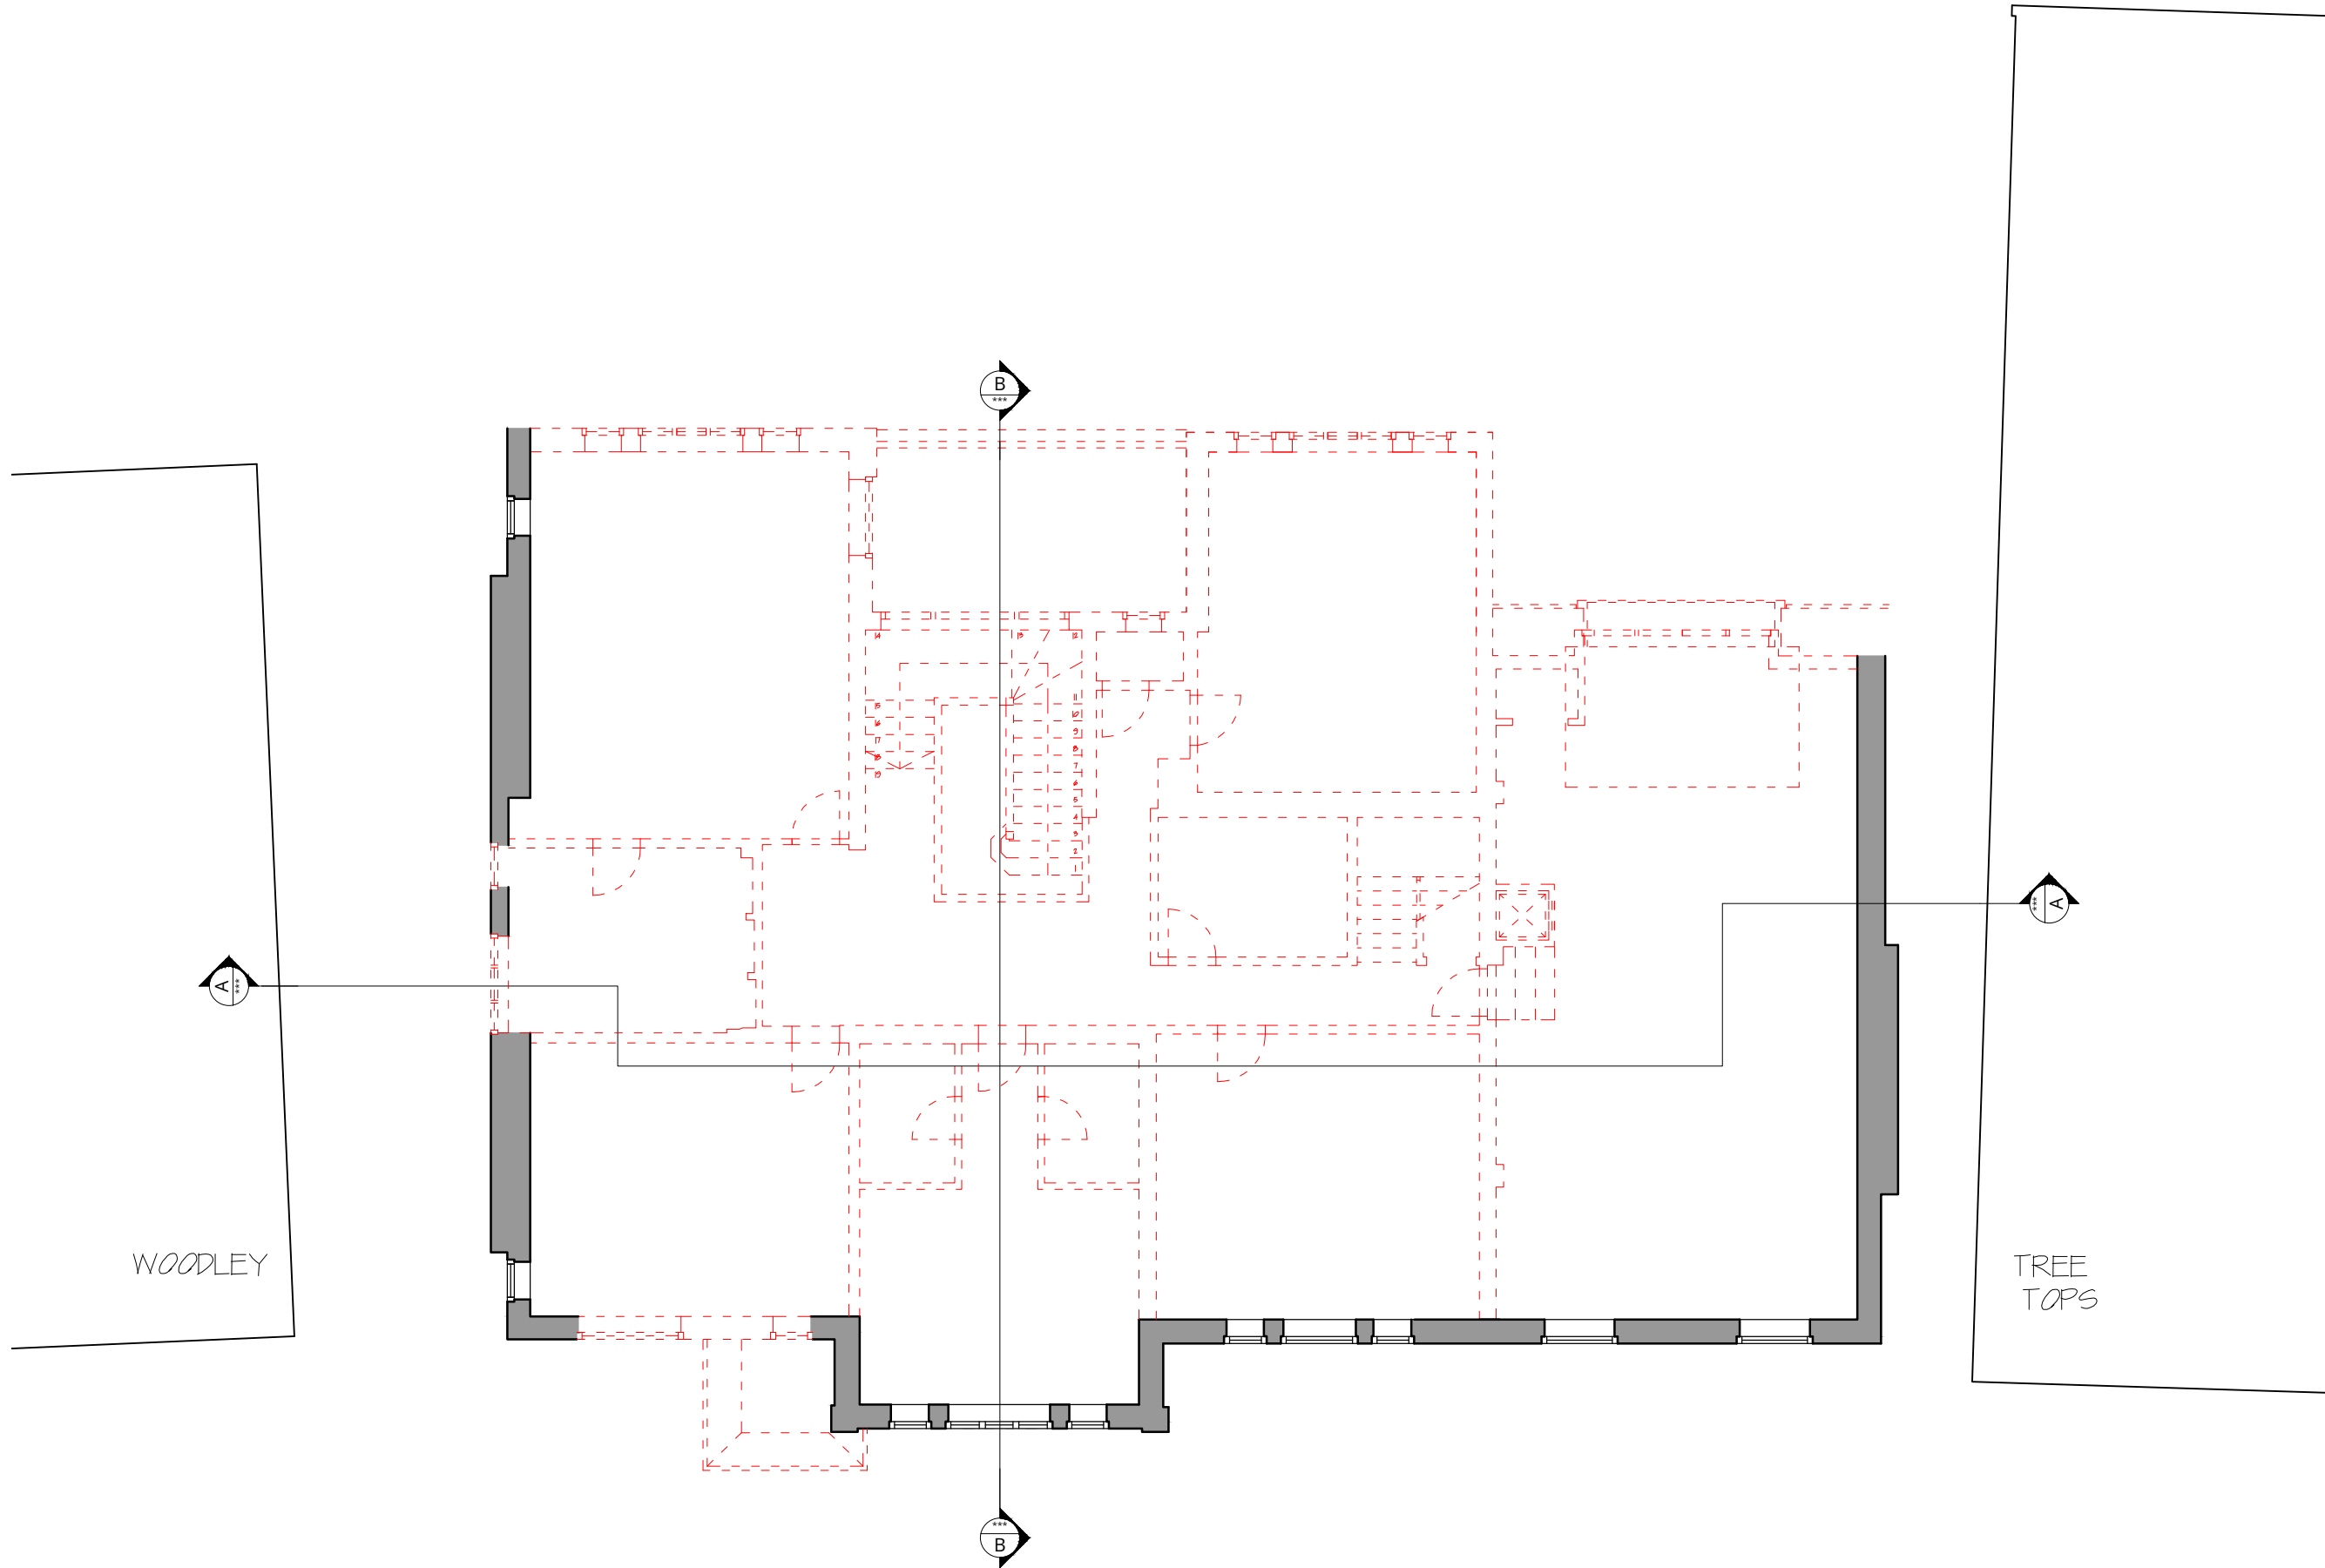

DEMOLITION FIRST FLOOR PLAN

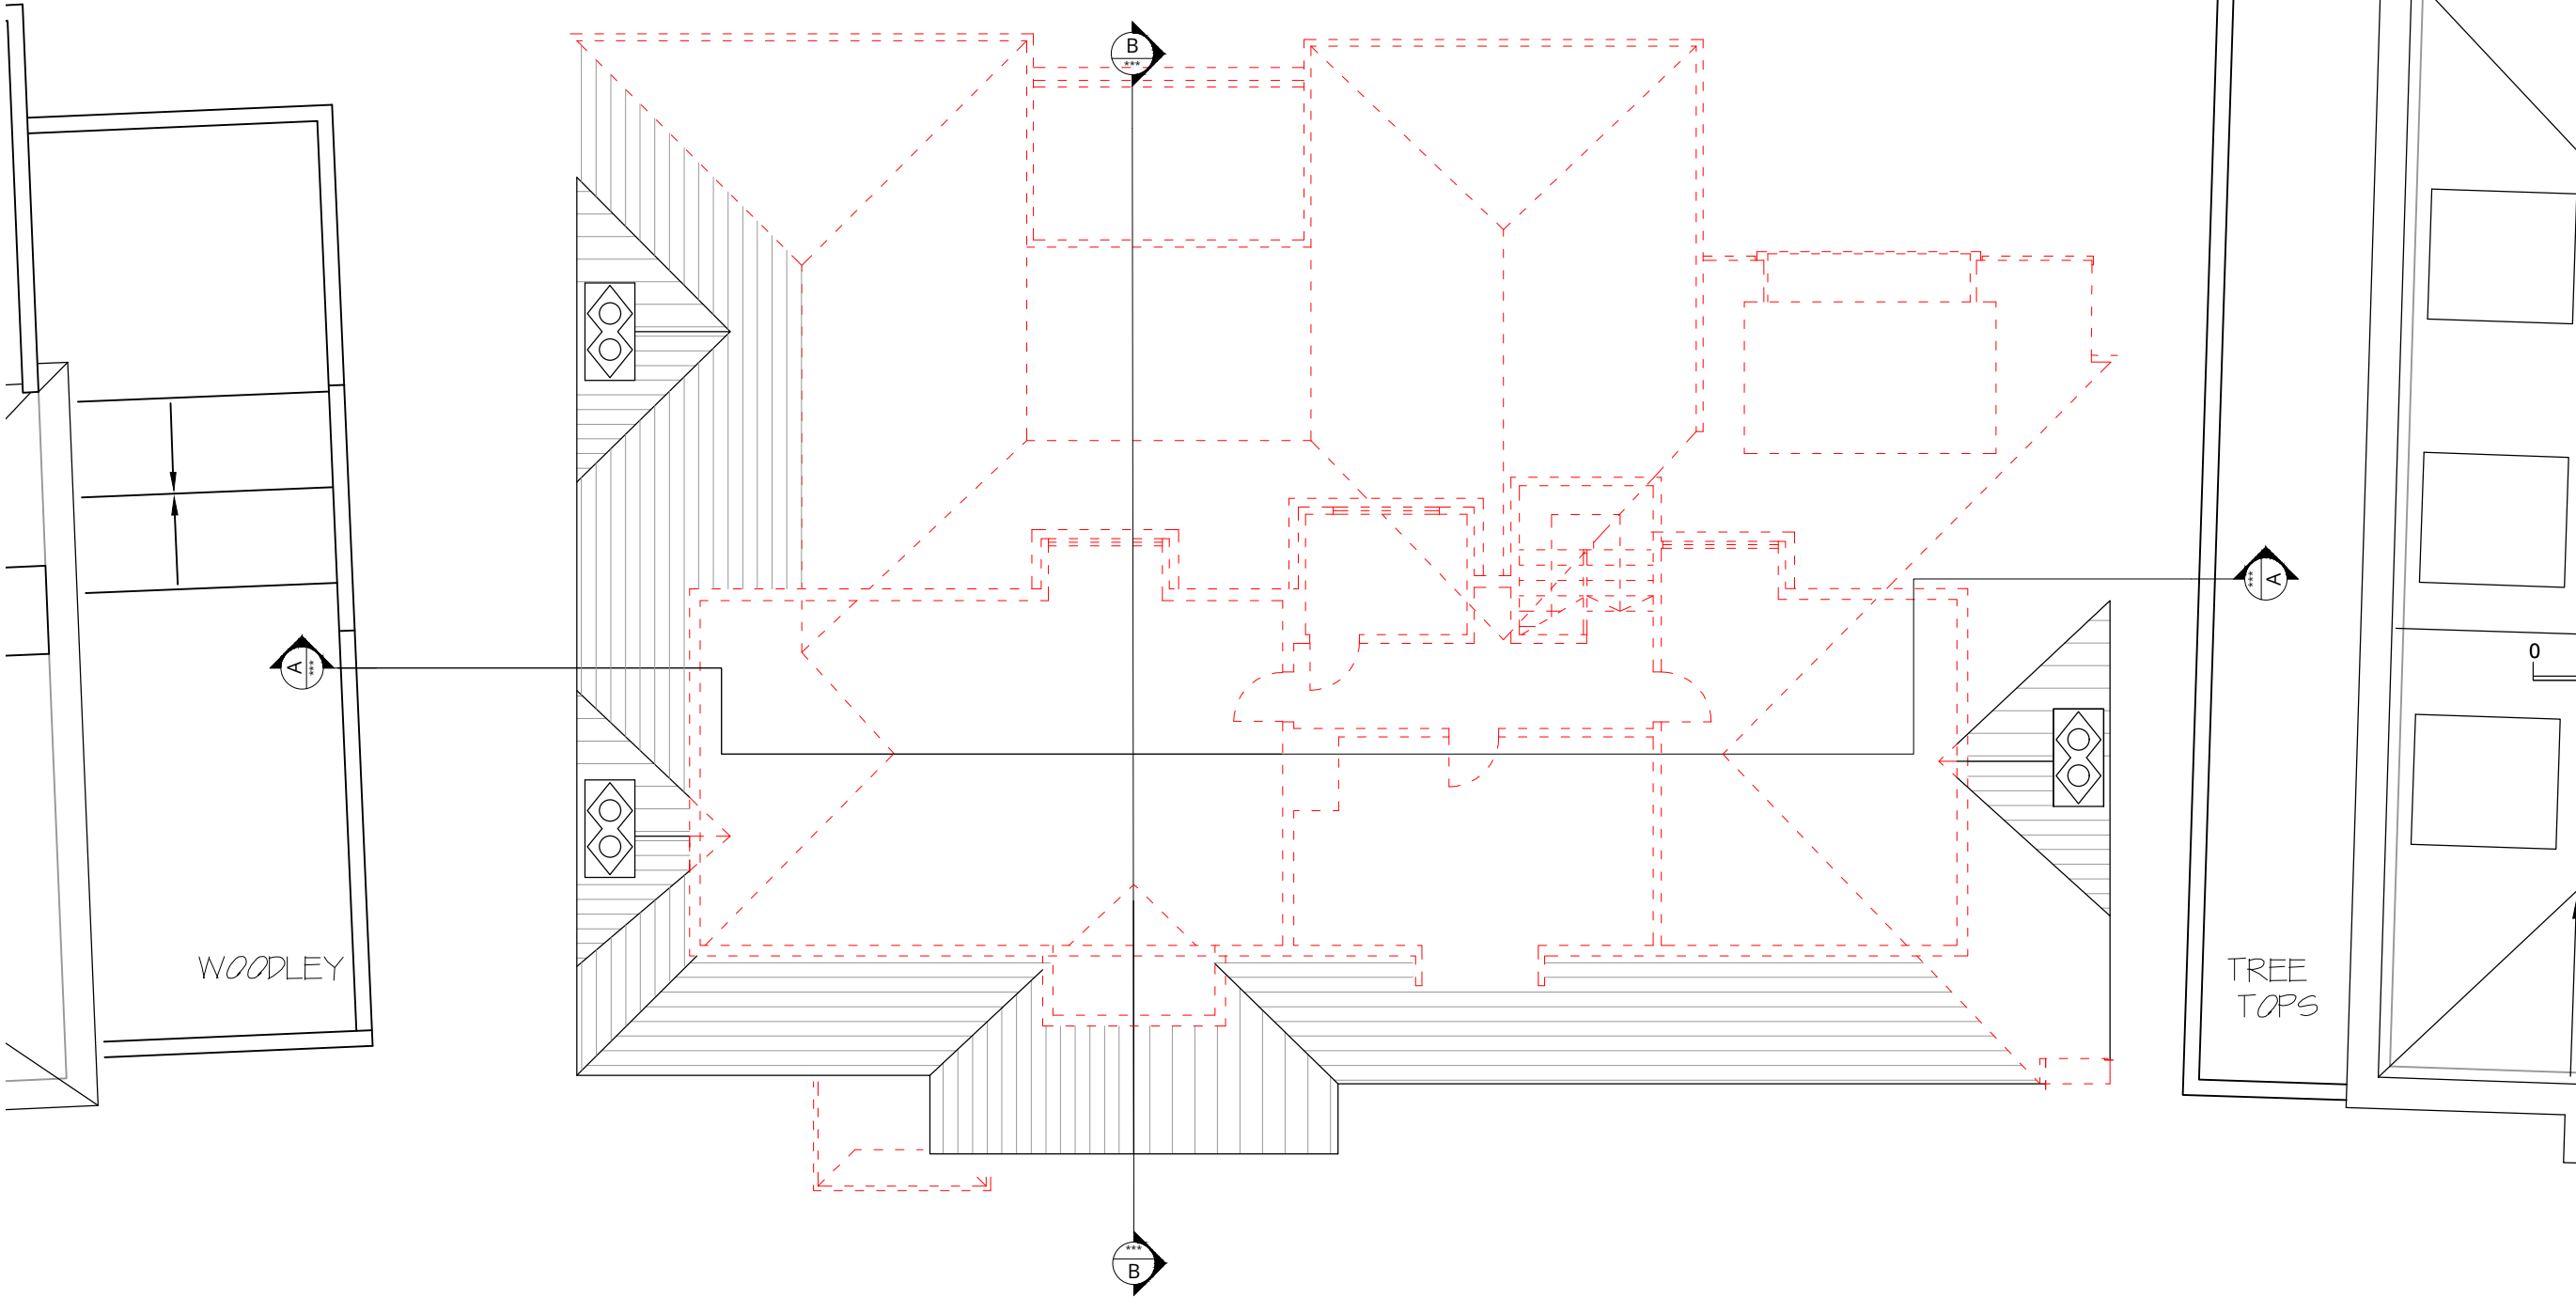

WOLFF ARCHITECTS


London 16 Lambton Place Notting Hill
London W11 2SH
T +44 (0)20 7229 3125

Oxford Chandos Yard 83 Bicester Road
Long Crendon HP18 9EE
T +44 (0)1844 203310

W www.wolffarchitects.co.uk
E info@wolffarchitects.co.uk


This drawing is protected under Copyright and at no time should any portion be reproduced or copied without the permission of the Architect (Design Copyright Act 1968). It must not be used for purposes other than that for which it is provided. It is supplied without liability for any errors or omissions. All dimensions to be checked on site.

KEY	
	existing
	demolition

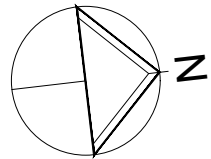

0 1 2 3 4 5m

Rev.	Description	Date
0	First issue.	07.04.26

 

Project Title
Derwen, Compton Avenue,
London N6 4LH

Drawing Title
**Demolition
Second Floor Layout**

Status
PLANNING

Drawn by AW	Checked by	Scale 1:100 @ A3
-----------------------	------------	----------------------------

Project No. 2531	Work Stage PL	Dwg. No. 112	Rev. 0
----------------------------	-------------------------	------------------------	------------------

DEMOLITION SECOND FLOOR PLAN



WOLFF ARCHITECTS

London 16 Lambton Place Notting Hill
London W11 2SH
T +44 (0)20 7229 3125



Oxford Chandos Yard 83 Bicester Road
Long Crendon HP18 9EE
T +44 (0)1844 203310

W www.wolffarchitects.co.uk
E info@wolffarchitects.co.uk

This drawing is protected under Copyright and at no time should any portion be reproduced or copied without the permission of the Architect (Design Copyright Act 1968). It must not be used for purposes other than that for which it is provided. It is supplied without liability for any errors or omissions. All dimensions to be checked on site.

KEY

	existing
	demolition

 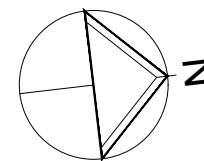

Rev.	Description	Date
0	First issue.	07.04.26


Project Title
**Derwen, Compton Avenue,
London N6 4LH**

Drawing Title
**Demolition
Roof Layout**

Status
PLANNING

Drawn by AW	Checked by	Scale 1:100 @ A3
-----------------------	------------	----------------------------

Project No. 2531	Work Stage PL	Dwg. No. 113	Rev. 0
----------------------------	-------------------------	------------------------	------------------

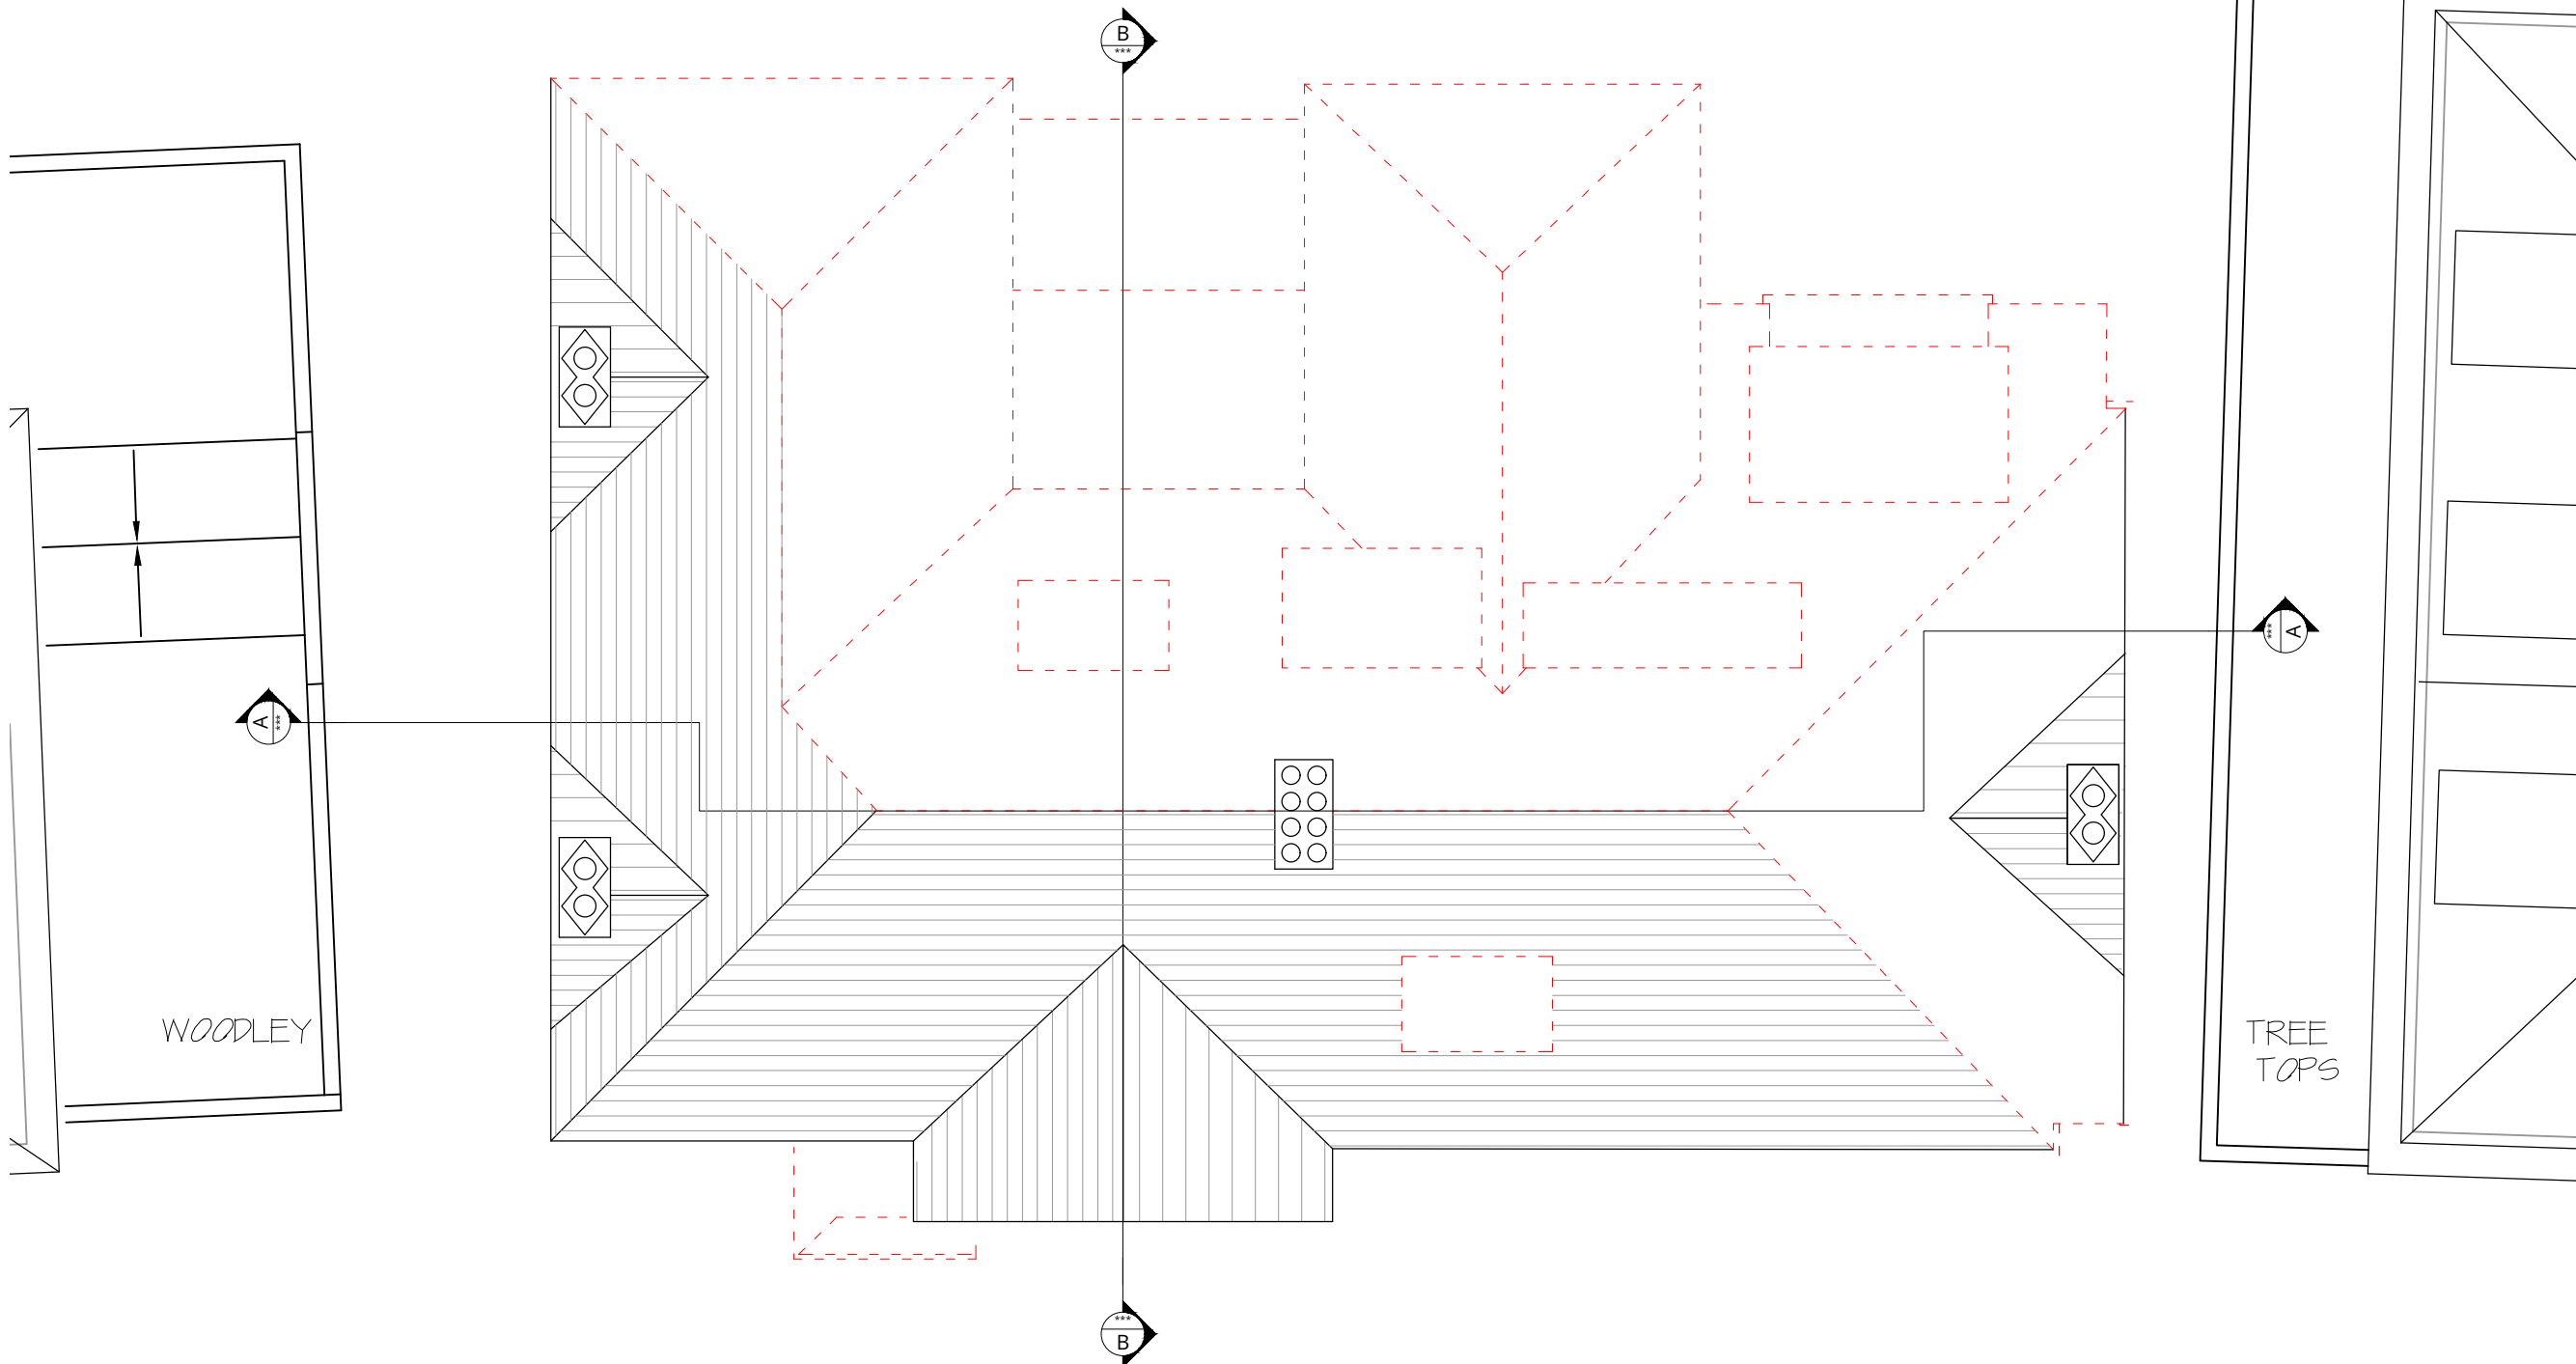

DEMOLITION ROOF PLAN



WOLFF ARCHITECTS

London 16 Lambton Place Notting Hill
London W11 2SH
T +44 (0)20 7229 3125

Oxford Chandos Yard 83 Bicester Road
Long Crendon HP18 9EE
T +44 (0)1844 203310

W www.wolffarchitects.co.uk
E info@wolffarchitects.co.uk

This drawing is protected under Copyright and at no time should any portion be reproduced or copied without the permission of the Architect (Design Copyright Act 1968). It must not be used for purposes other than that for which it is provided. It is supplied without liability for any errors or omissions. All dimensions to be checked on site.

KEY

	existing
	demolition

DEMOLITION STREET ELEVATION



0	First issue.	07.01.26
Rev.	Description	Date

Project Title
Derwen, Compton Avenue,
London N6 4LH

Drawing Title
**Demolition
Front (East) Elevation**

Status
PLANNING

Drawn by AW	Checked by	Scale 1:100 @ A3
-----------------------	------------	----------------------------

Project No. 2531	Work Stage PL	Dwg. No. 120	Rev. 0
----------------------------	-------------------------	------------------------	------------------

DEMOLITION FRONT (EAST) ELEVATION



WOLFF ARCHITECTS

London 16 Lambton Place Notting Hill
London W11 2SH
T +44 (0)20 7229 3125



Oxford Chandos Yard 83 Bicester Road
Long Crendon HP18 9EE
T +44 (0)1844 203310

W www.wolffarchitects.co.uk
E info@wolffarchitects.co.uk

This drawing is protected under Copyright and at no time should any portion be reproduced or copied without the permission of the Architect (Design Copyright Act 1968). It must not be used for purposes other than that for which it is provided. It is supplied without liability for any errors or omissions. All dimensions to be checked on site.

KEY

	existing
	demolition

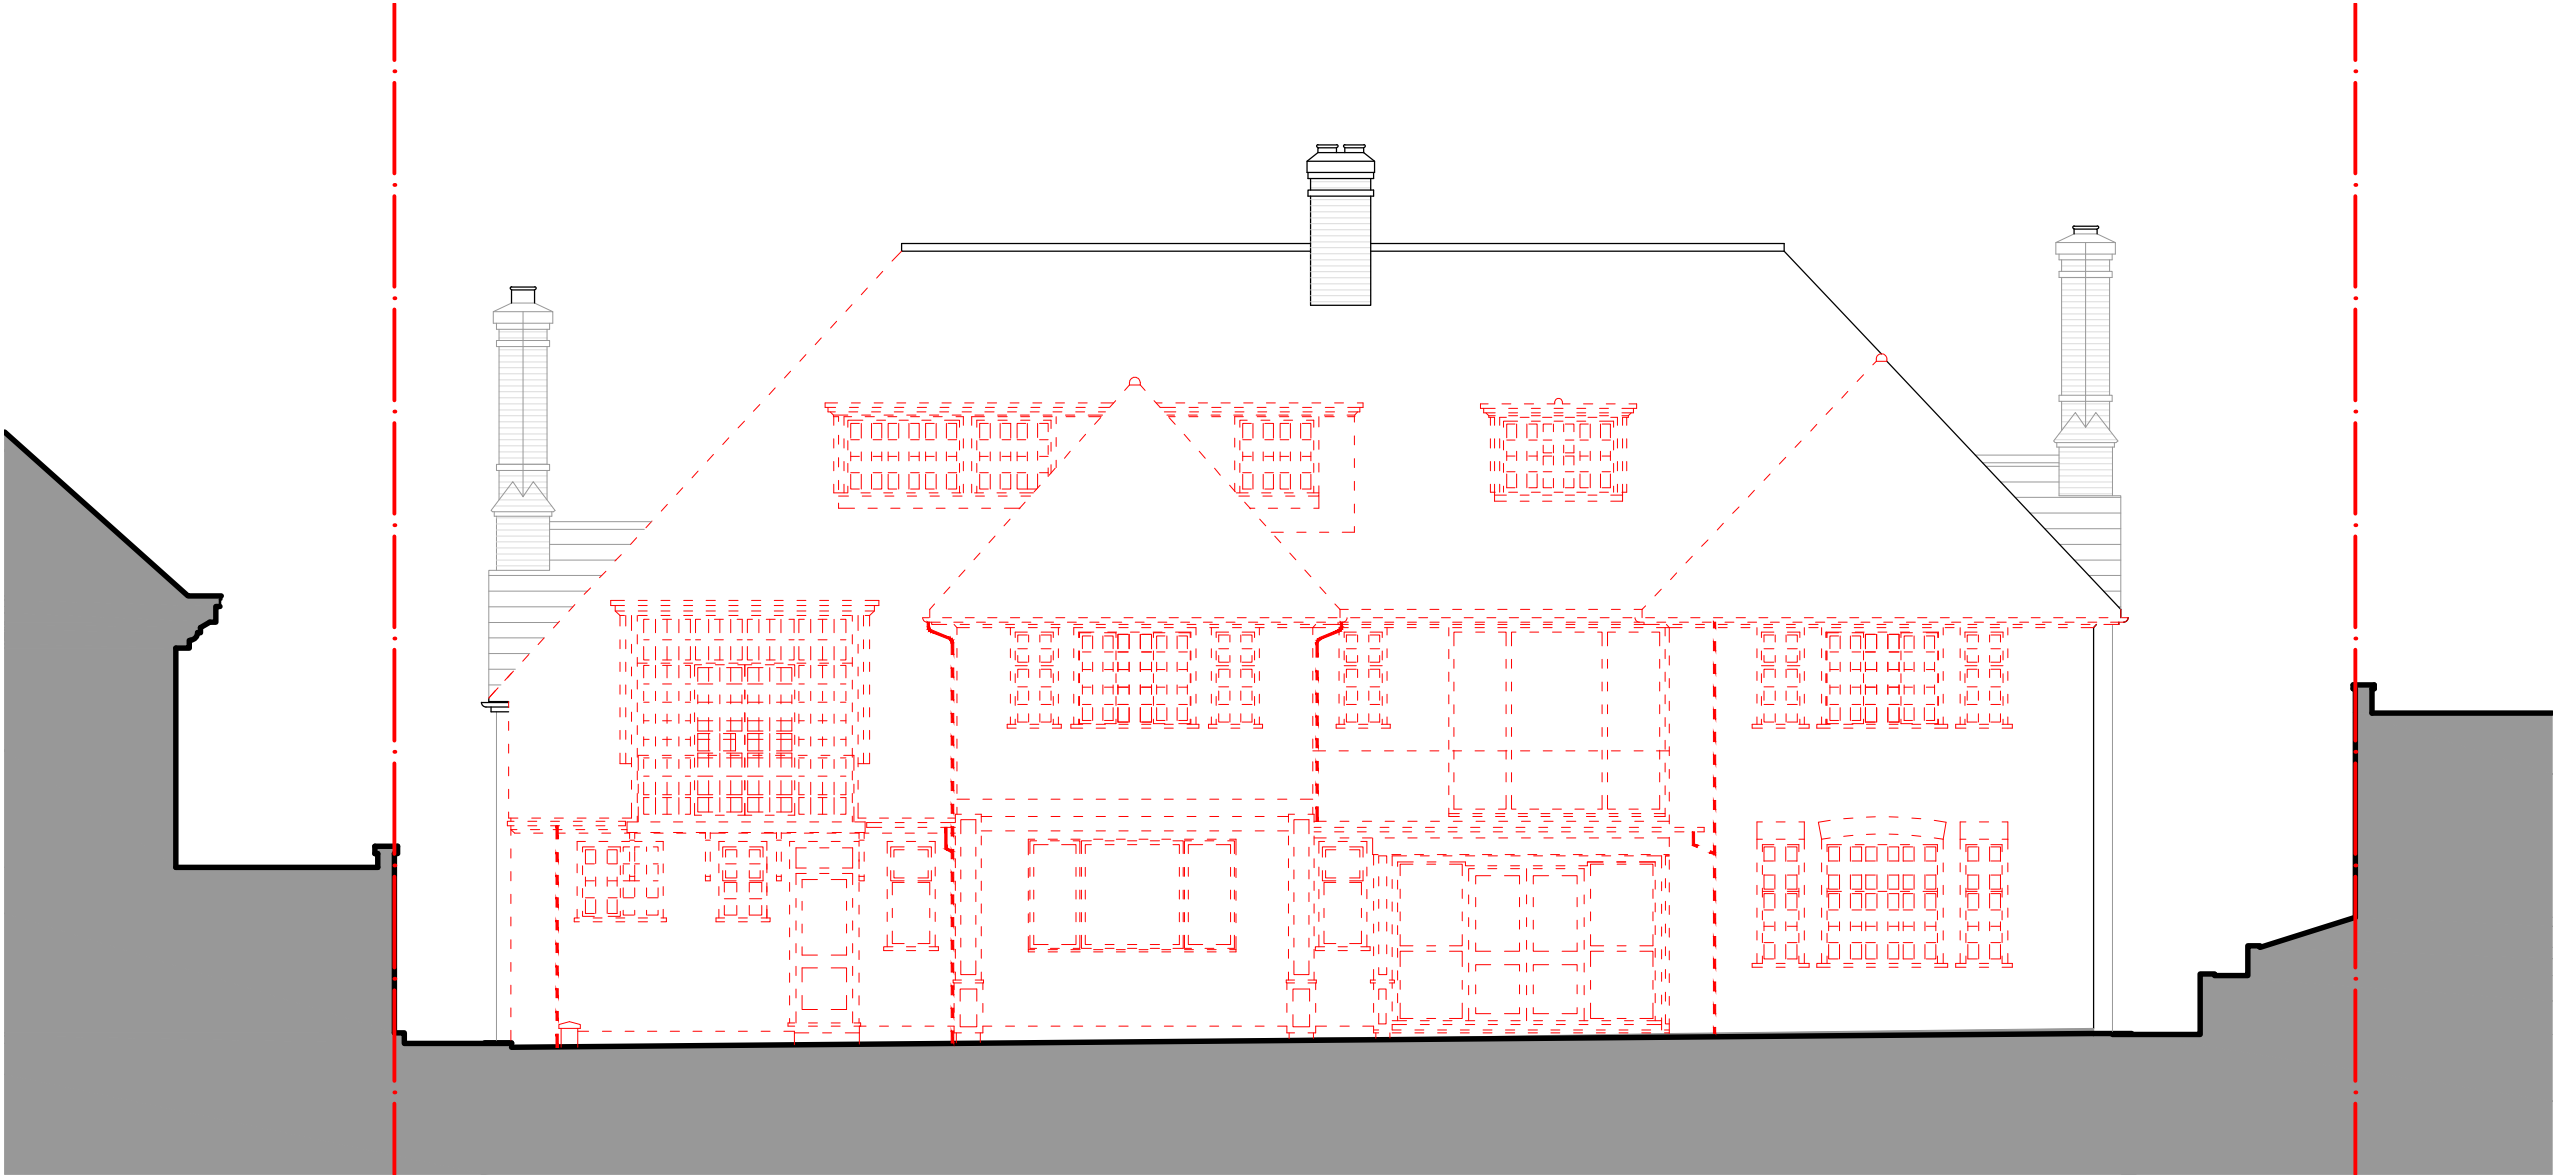 

DEMOLITION REAR (WEST) ELEVATION

0	First issue.	07.01.26
Rev.	Description	Date

Project Title
Derwen, Compton Avenue,
London N6 4LH

Drawing Title
Demolition
Rear (West) Elevation

Status
PLANNING

Drawn by AW	Checked by	Scale 1:100 @ A3
----------------	------------	---------------------

Project No. 2531	Work Stage PL	Dwg. No. 122	Rev. 0
---------------------	------------------	-----------------	-----------



WOLFF ARCHITECTS

London 16 Lambton Place Notting Hill
London W11 2SH
T +44 (0)20 7229 3125


Oxford Chandos Yard 83 Bicester Road
Long Crendon HP18 9EE
T +44 (0)1844 203310

W www.wolffarchitects.co.uk
E info@wolffarchitects.co.uk

This drawing is protected under Copyright and at no time should any portion be reproduced or copied without the permission of the Architect (Design Copyright Act 1968). It must not be used for purposes other than that for which it is provided. It is supplied without liability for any errors or omissions. All dimensions to be checked on site.

KEY

	existing
	demolition

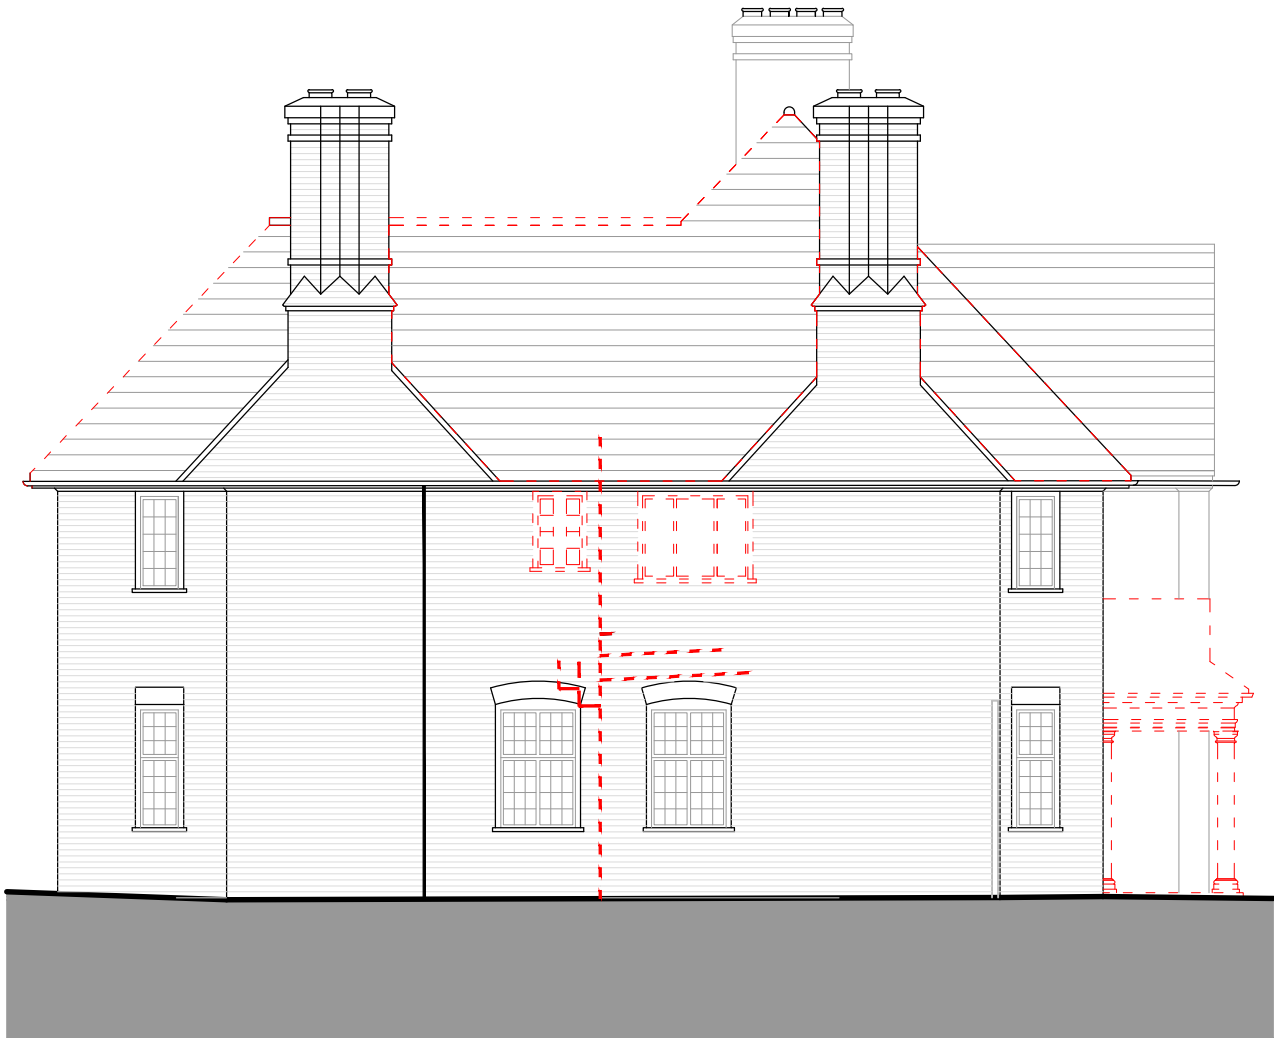

DEMOLITION SIDE (SOUTH) ELEVATION

0	First issue.	07.01.26
Rev.	Description	Date



Project Title
Derwen, Compton Avenue,
London N6 4LH

Drawing Title
**Demolition
Side (South) Elevation**

Status
PLANNING

Drawn by AW	Checked by	Scale 1:100 @ A3
-----------------------	------------	----------------------------

Project No. 2531	Work Stage PL	Dwg. No. 124	Rev. 0
----------------------------	-------------------------	------------------------	------------------



WOLFF ARCHITECTS

London 16 Lambton Place Notting Hill
London W11 2SH
T +44 (0)20 7229 3125



Oxford Chandos Yard 83 Bicester Road
Long Crendon HP18 9EE
T +44 (0)1844 203310

W www.wolffarchitects.co.uk
E info@wolffarchitects.co.uk

This drawing is protected under Copyright and at no time should any portion be reproduced or copied without the permission of the Architect (Design Copyright Act 1968). It must not be used for purposes other than that for which it is provided. It is supplied without liability for any errors or omissions. All dimensions to be checked on site.


KEY

	existing
	demolition

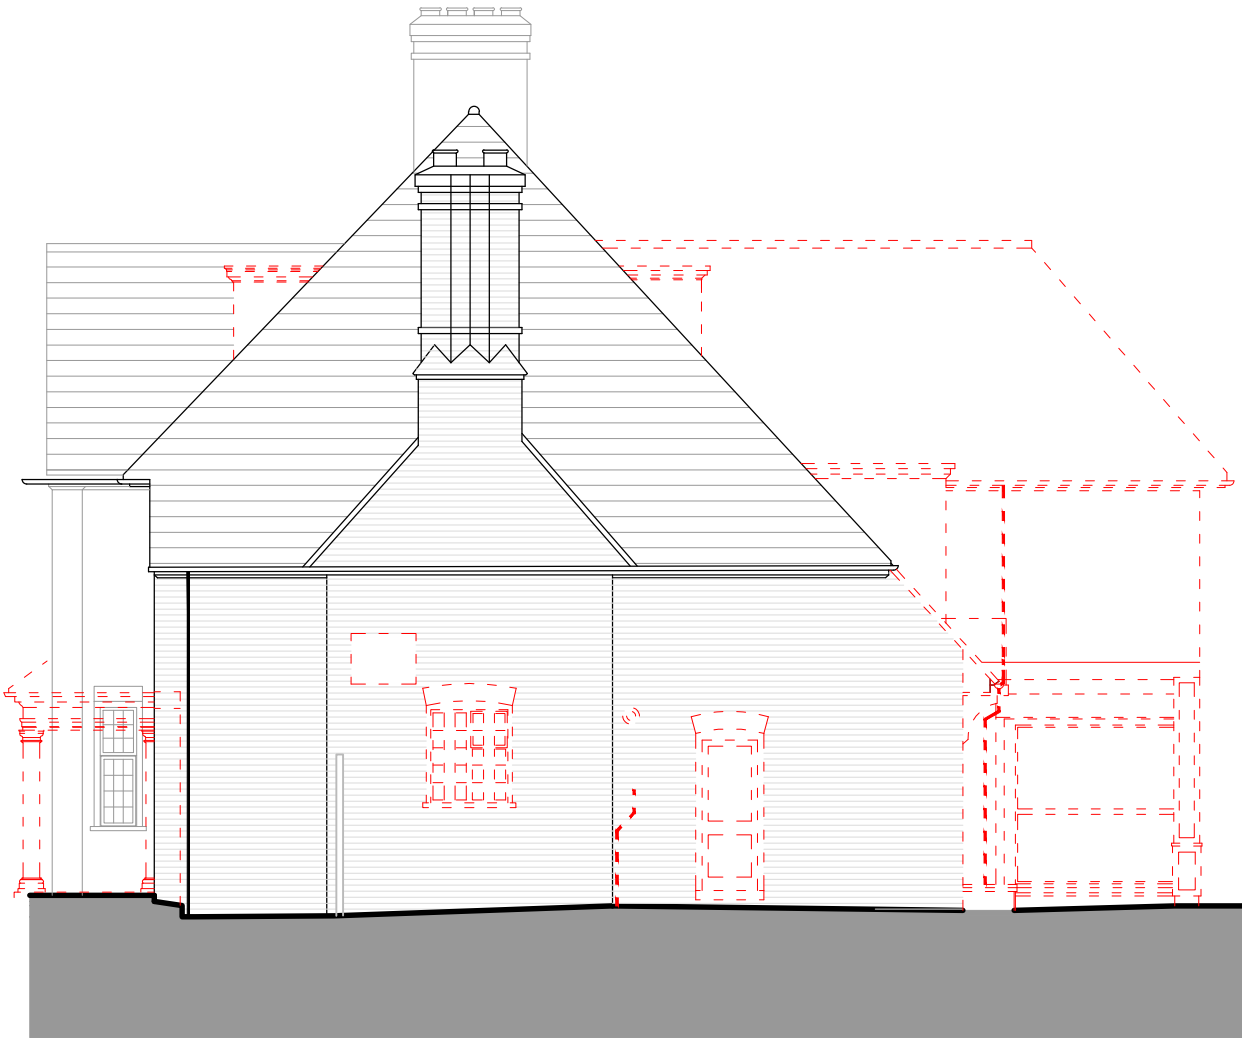 

DEMOLITION SIDE (NORTH) ELEVATION

0	First issue.	07.01.26
Rev.	Description	Date

 

Project Title
Derwen, Compton Avenue,
London N6 4LH

Drawing Title
DEMOLITION
Side (North) Elevation

Status
PLANNING

Drawn by AW	Checked by	Scale 1:100 @ A3
----------------	------------	---------------------

Project No. 2531	Work Stage PL	Dwg. No. 126	Rev. 0
---------------------	------------------	-----------------	-----------



WOLFF ARCHITECTS

London 16 Lambton Place Notting Hill
London W11 2SH
T +44 (0)20 7229 3125

Oxford Chandos Yard 83 Bicester Road
Long Crendon HP18 9EE
T +44 (0)1844 203310

W www.wolffarchitects.co.uk
E info@wolffarchitects.co.uk

This drawing is protected under Copyright and at no time should any portion be reproduced or copied without the permission of the Architect (Design Copyright Act 1968). It must not be used for purposes other than that for which it is provided. It is supplied without liability for any errors or omissions. All dimensions to be checked on site.

KEY

	existing
	demolition

0 1 2 3 4 5m

0	First issue.	07.04.26
Rev.	Description	Date

Project Title
**Derwen, Compton Avenue,
London N6 4LH**

Drawing Title
**Demolition
Section A-A**

Status
PLANNING

Drawn by AW	Checked by	Scale 1:100 @ A3
-----------------------	------------	----------------------------

Project No. 2531	Work Stage PL	Dwg. No. 130	Rev. 0
----------------------------	-------------------------	------------------------	------------------

DEMOLITION SECTION A - A



WOLFF ARCHITECTS

London 16 Lambton Place Notting Hill
London W11 2SH
T +44 (0)20 7229 3125



Oxford Chandos Yard 83 Bicester Road
Long Crendon HP18 9EE
T +44 (0)1844 203310

W www.wolffarchitects.co.uk
E info@wolffarchitects.co.uk

This drawing is protected under Copyright and at no time should any portion be reproduced or copied without the permission of the Architect (Design Copyright Act 1968). It must not be used for purposes other than that for which it is provided. It is supplied without liability for any errors or omissions. All dimensions to be checked on site.


KEY

	existing
	demolition

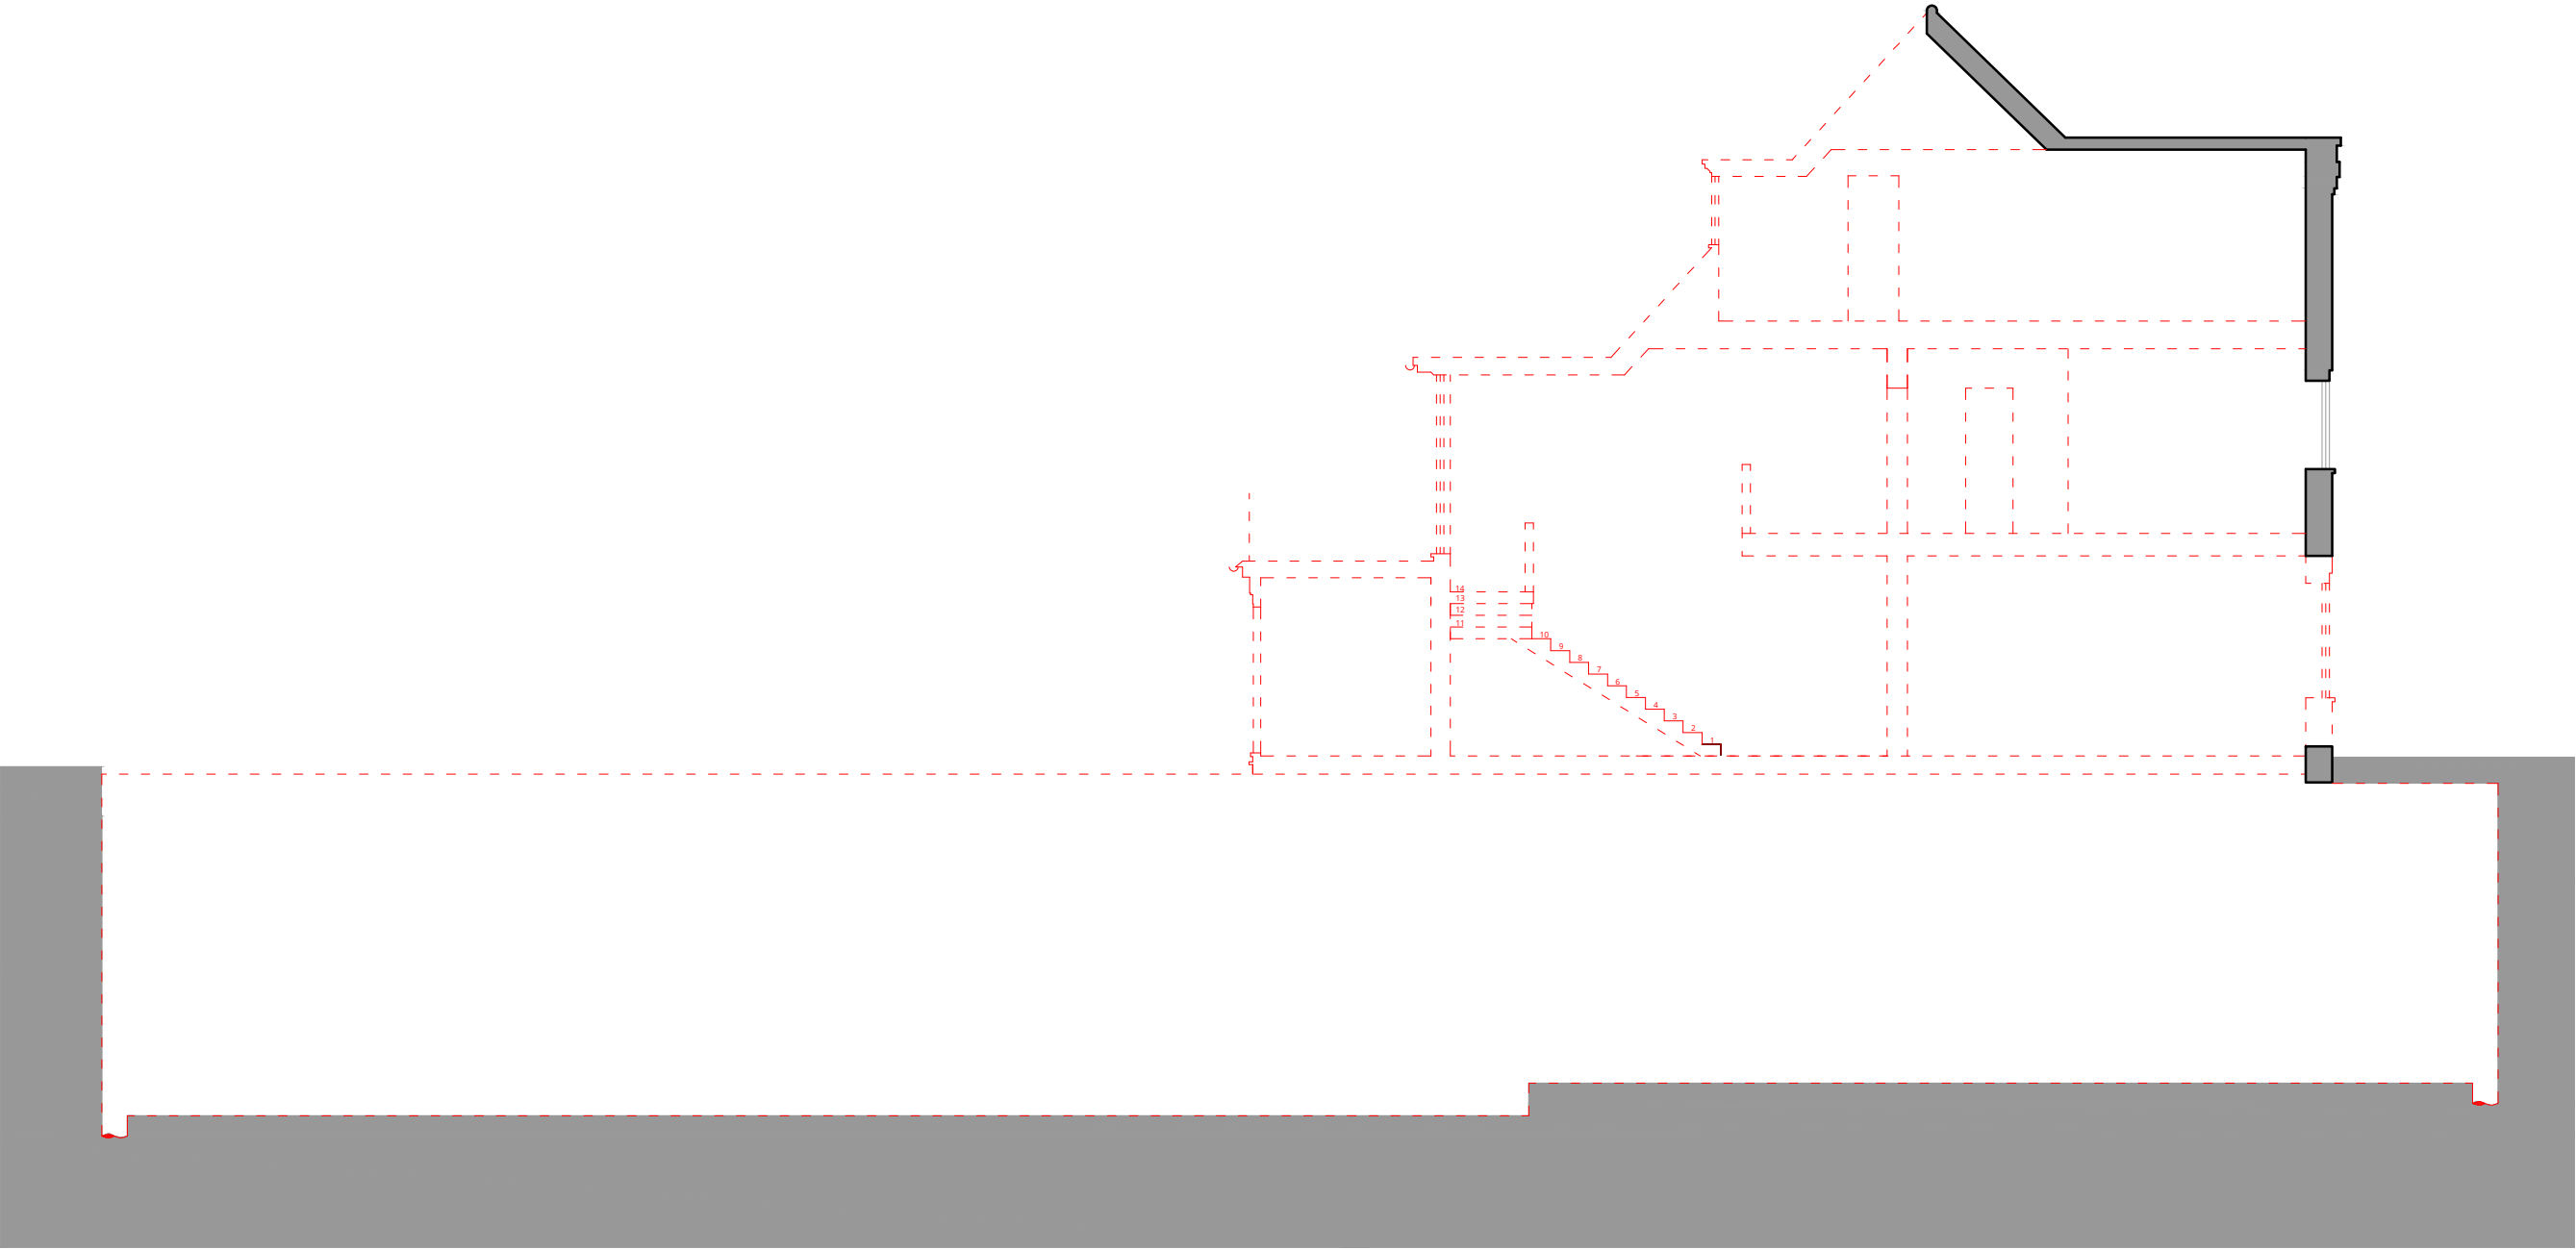 

DEMOLITION SECTION B - B

0	First issue.	07.04.26
Rev.	Description	Date

 

Project Title
Derwen, Compton Avenue,
London N6 4LH

Drawing Title
Demolition
Section B-B

Status
PLANNING

Drawn by AW	Checked by	Scale 1:100 @ A3
----------------	------------	---------------------

Project No. 2531	Work Stage PL	Dwg. No. 132	Rev. 0
---------------------	------------------	-----------------	-----------