


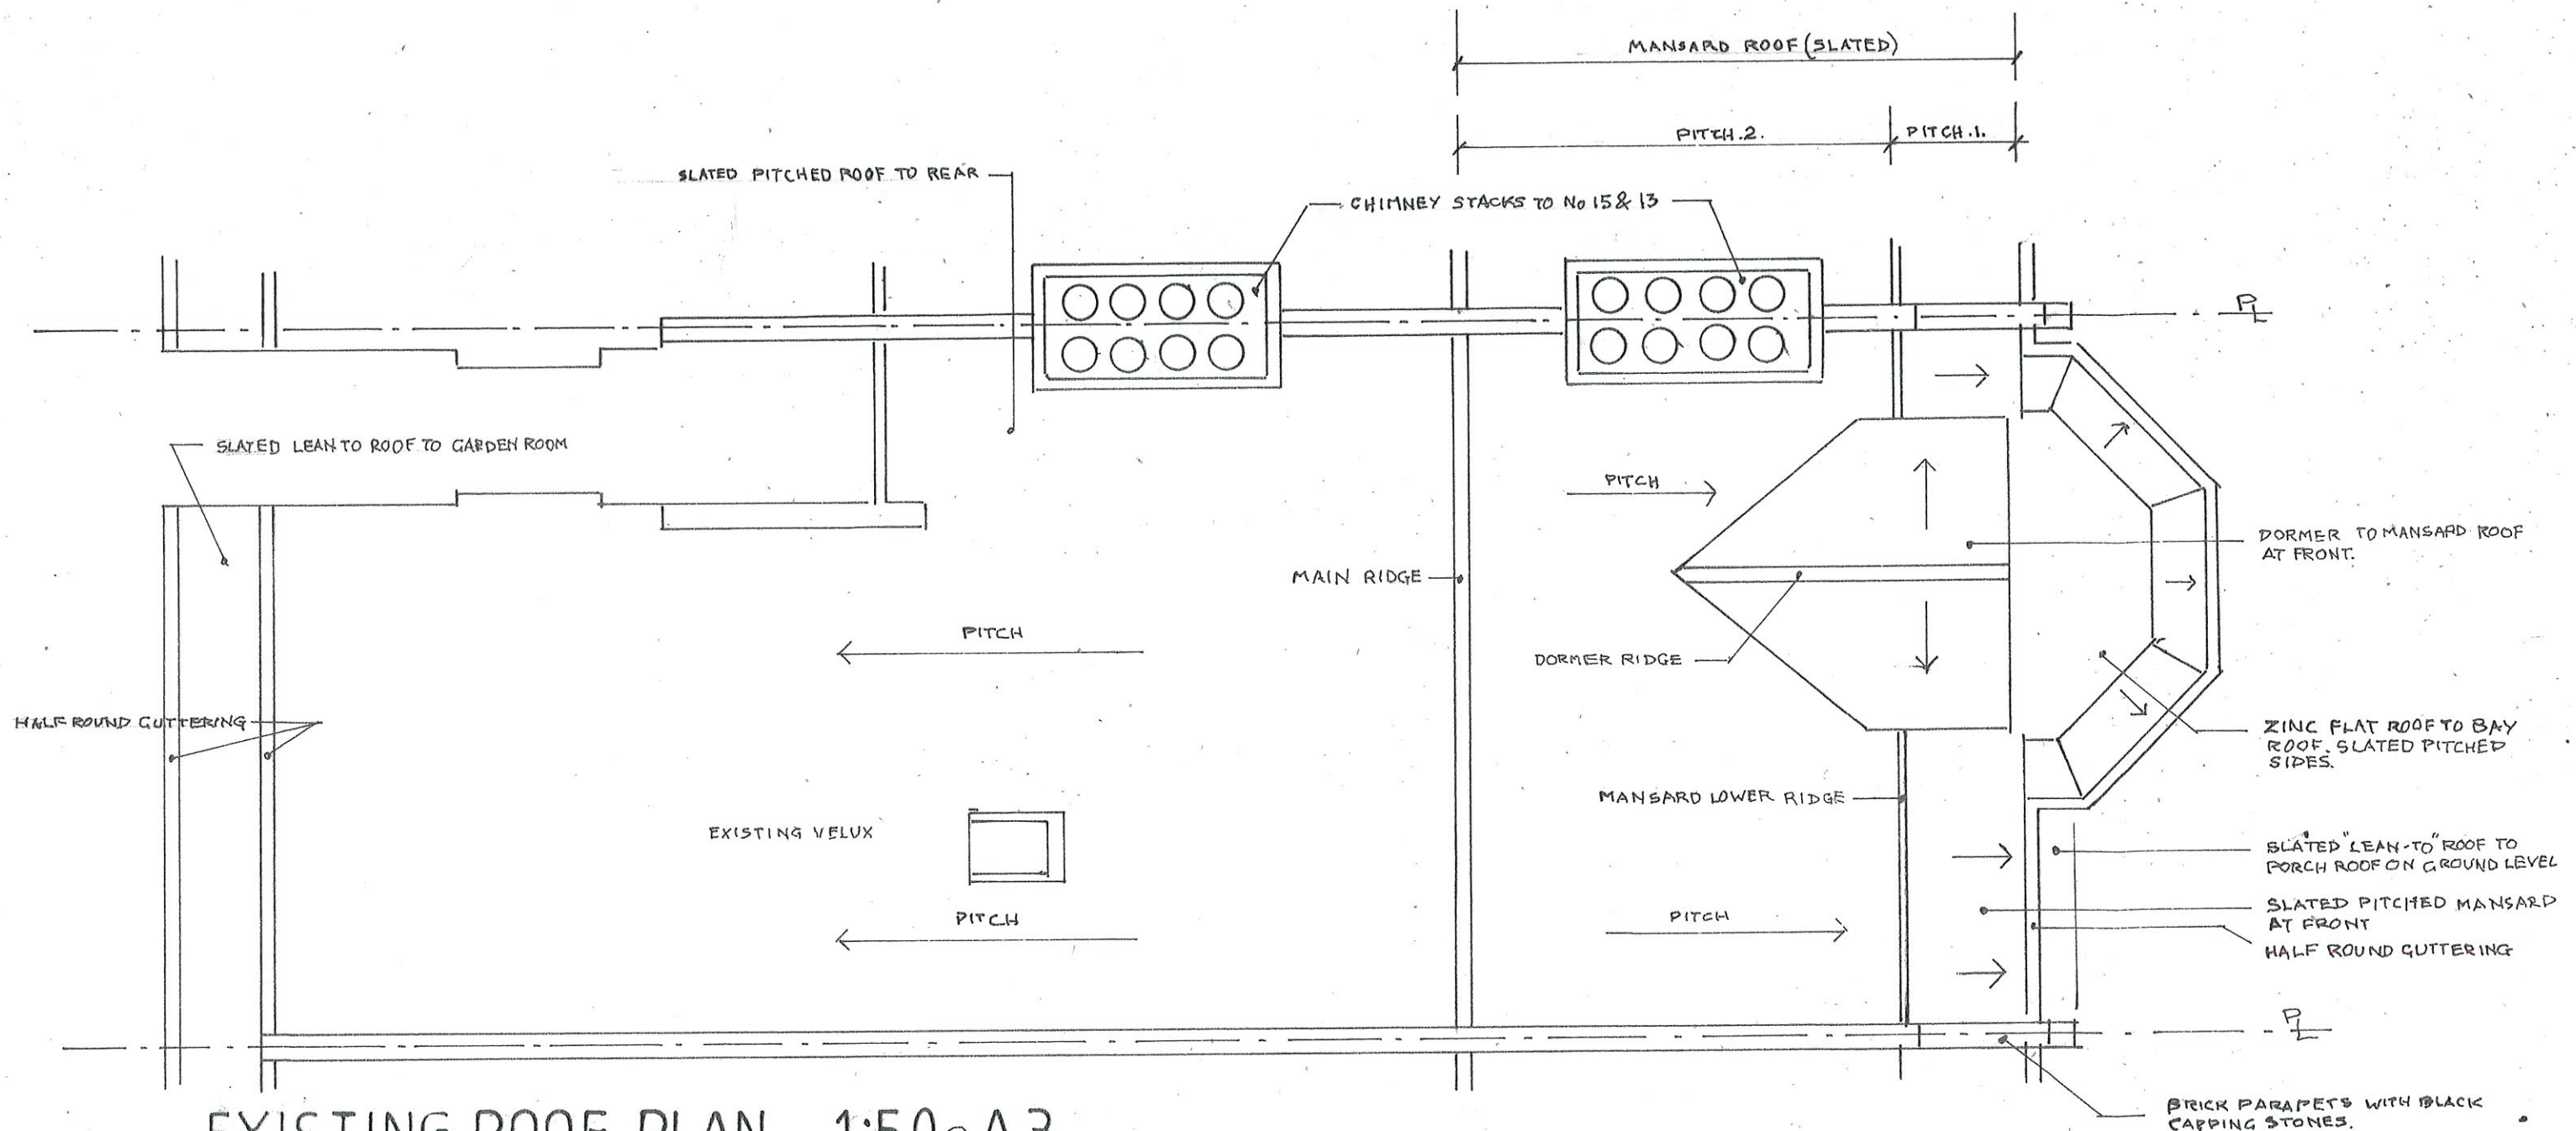

S & A Designs
 19 BROOK WALK,
 STRAWBERRY VALE,
 LONDON, N2 9RB

LOCATION: 15 MILTON ROAD HIGHGATE N6 5QD

PROPOSAL: JOIN EXISTING REAR ROOMS TO FRONT STUDIO UNITS TO
 CREATE 3 x 2 BED FLATS AND 1 x 1 BED LOFT FLAT.
 AT PRESENT 7 NUMBER SMALL UNITS.


EXISTISTING ROOF PLAN SCALE 1:50 @ A3

Drwg. MR/9 CORRECTED ROOF & DORMER.
 ALL DRAWINGS SUPERCEDED BY
 Drwg. MR/9AR
 AMENDED 20-09-2026


SE

Drwg. no.


MR/9AR

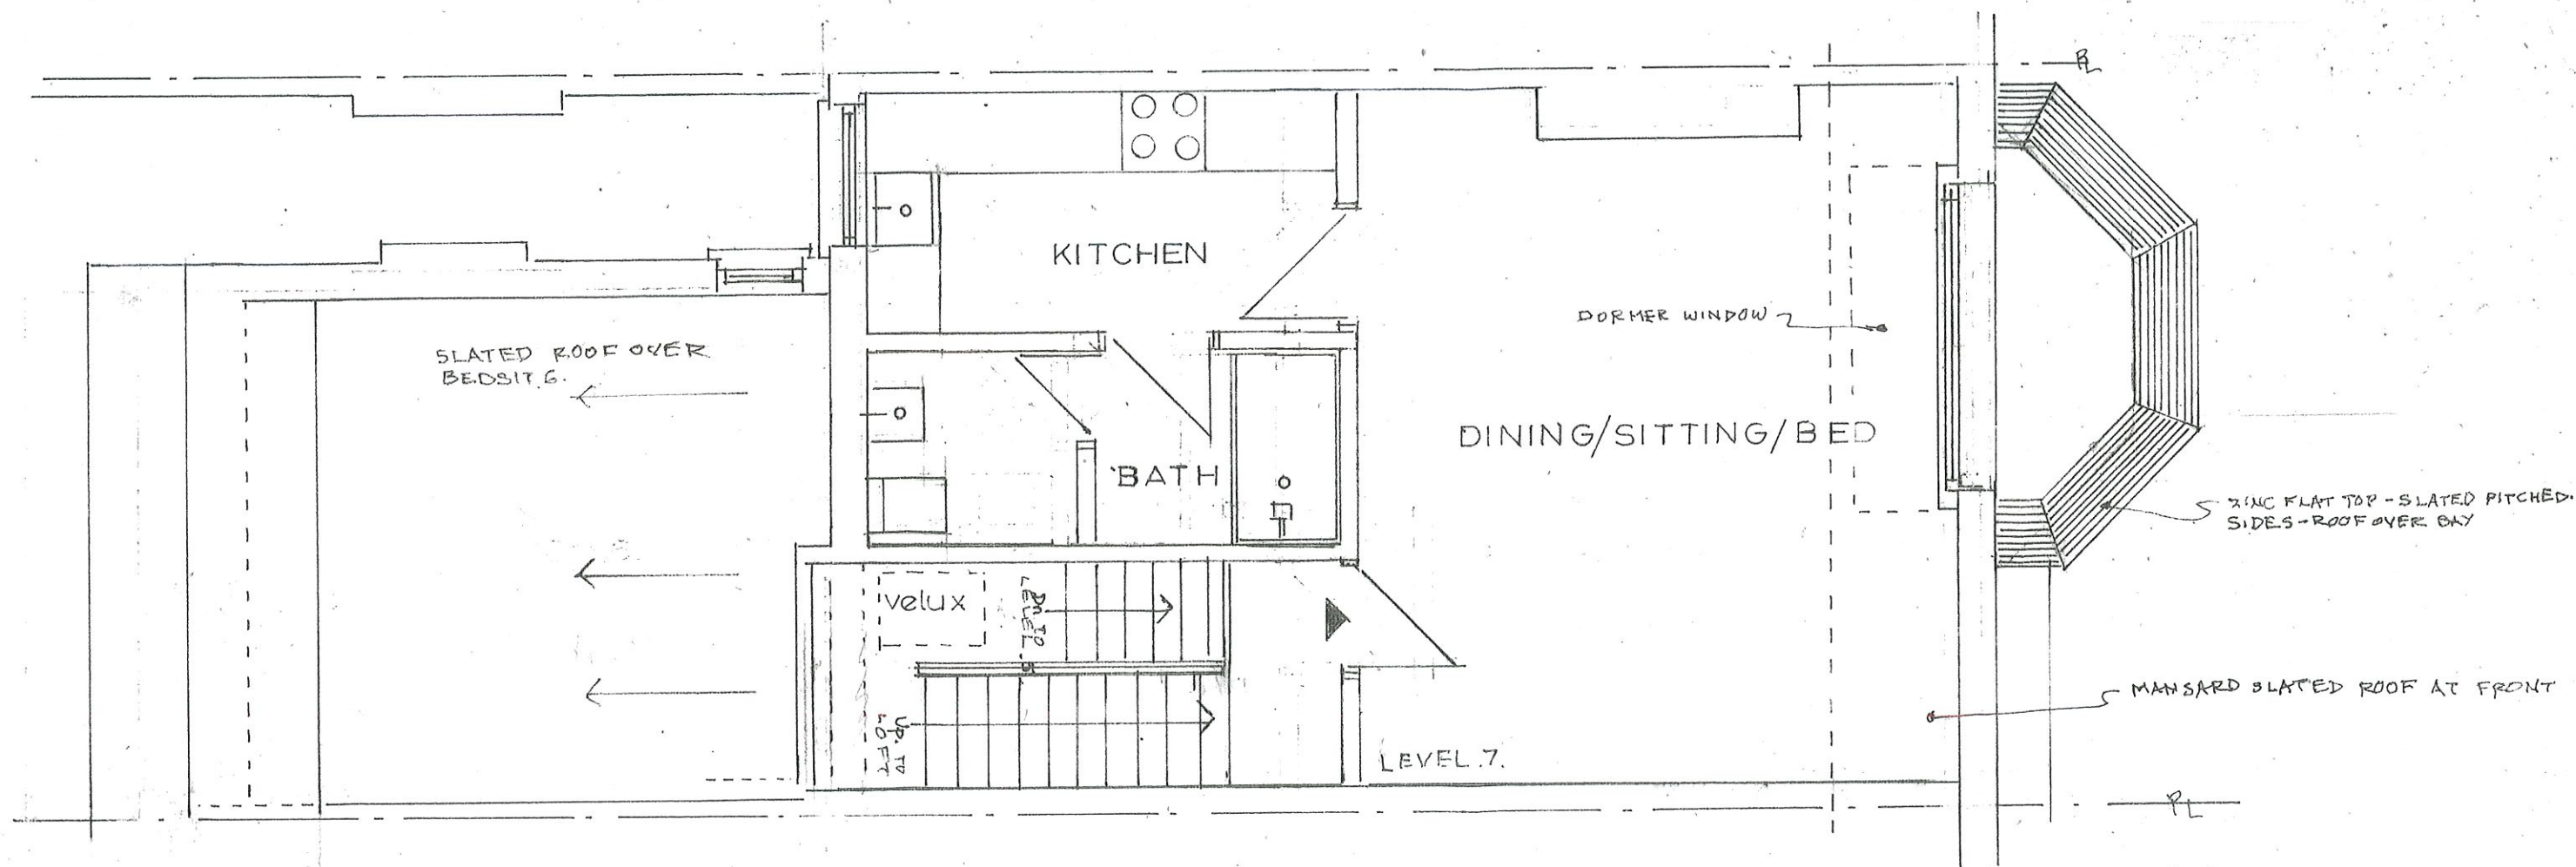

EXISTING LOFT PLAN 1:50 @ A3

 


S & A Designs 19 BROOK WALK, STRAWBERRY VALE, LONDON, N2 9RB	LOCATION: 15 MILTON ROAD, HIGHGATE, N6 5QD	
	PROPOSAL: JOIN EXISTING REAR ROOMS TO FRONT STUDIO FLATS AND CREATE 3x2 BEDROOM FLATS AND 1x1 BEDROOM FLAT.	Draw. No MR/8A
	EXISTING LOFT PLAN: SCALE 1:50 @ A3	Date: 15.03.2026

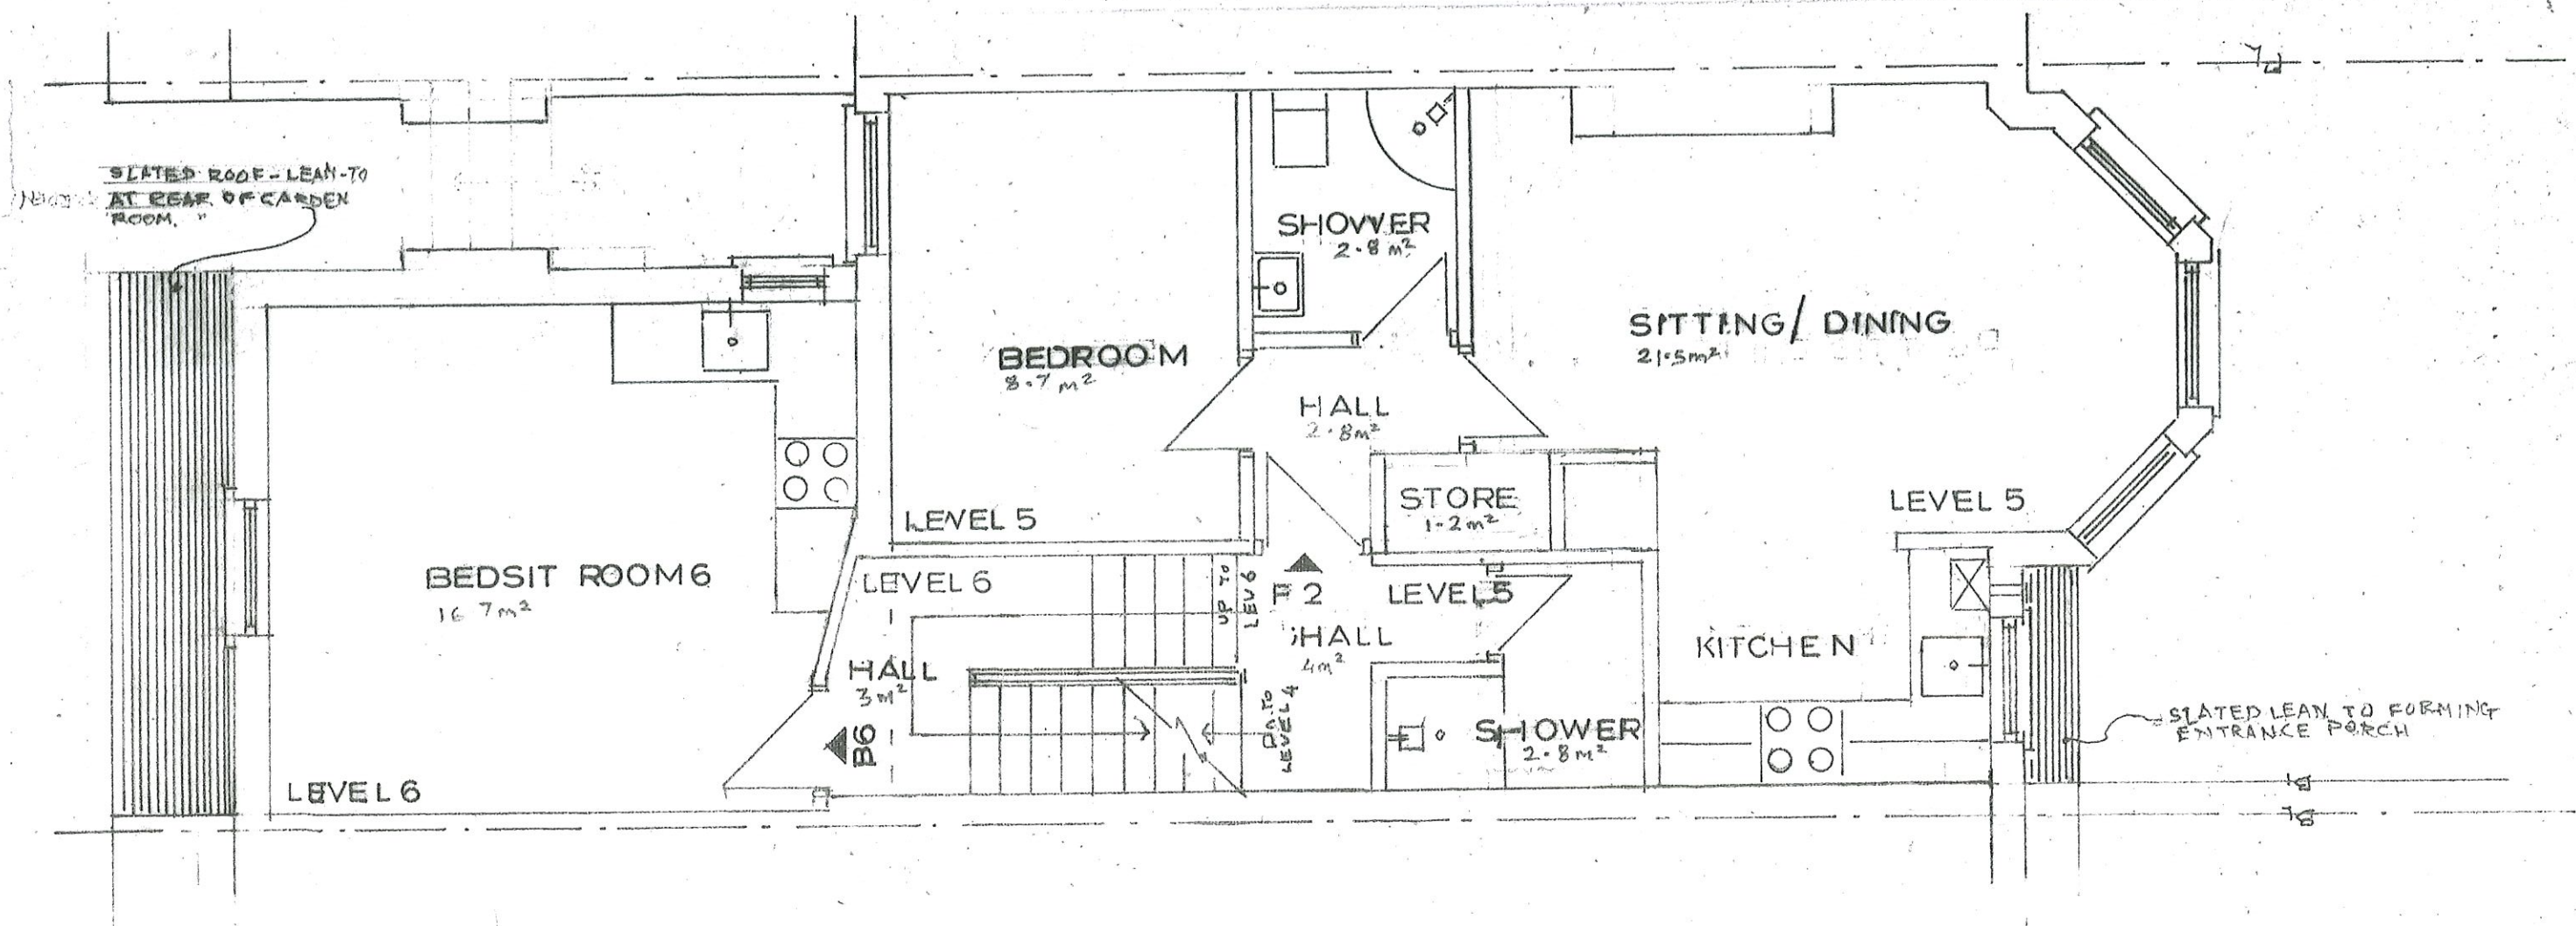


EXISTING FIRST FLOOR PLAN 1:50 A3



S & A Designs 19 BROOK WALK, STRAWBERRY VALE, LONDON, N2 9RB	LOCATION: 15 MILTON ROAD, HIGHGATE, N6 5QD	
	PROPOSAL: JOIN EXISTING REAR ROOMS TO FRONT STUDIO FLATS AND CREATE 3x2 BEDROOM FLATS AND 1x1 BED ROOM FLAT.	Drwg No MR/7A
	EXISTING FIRST FLOOR PLAN 1:50 A3	Date 14.03.2026

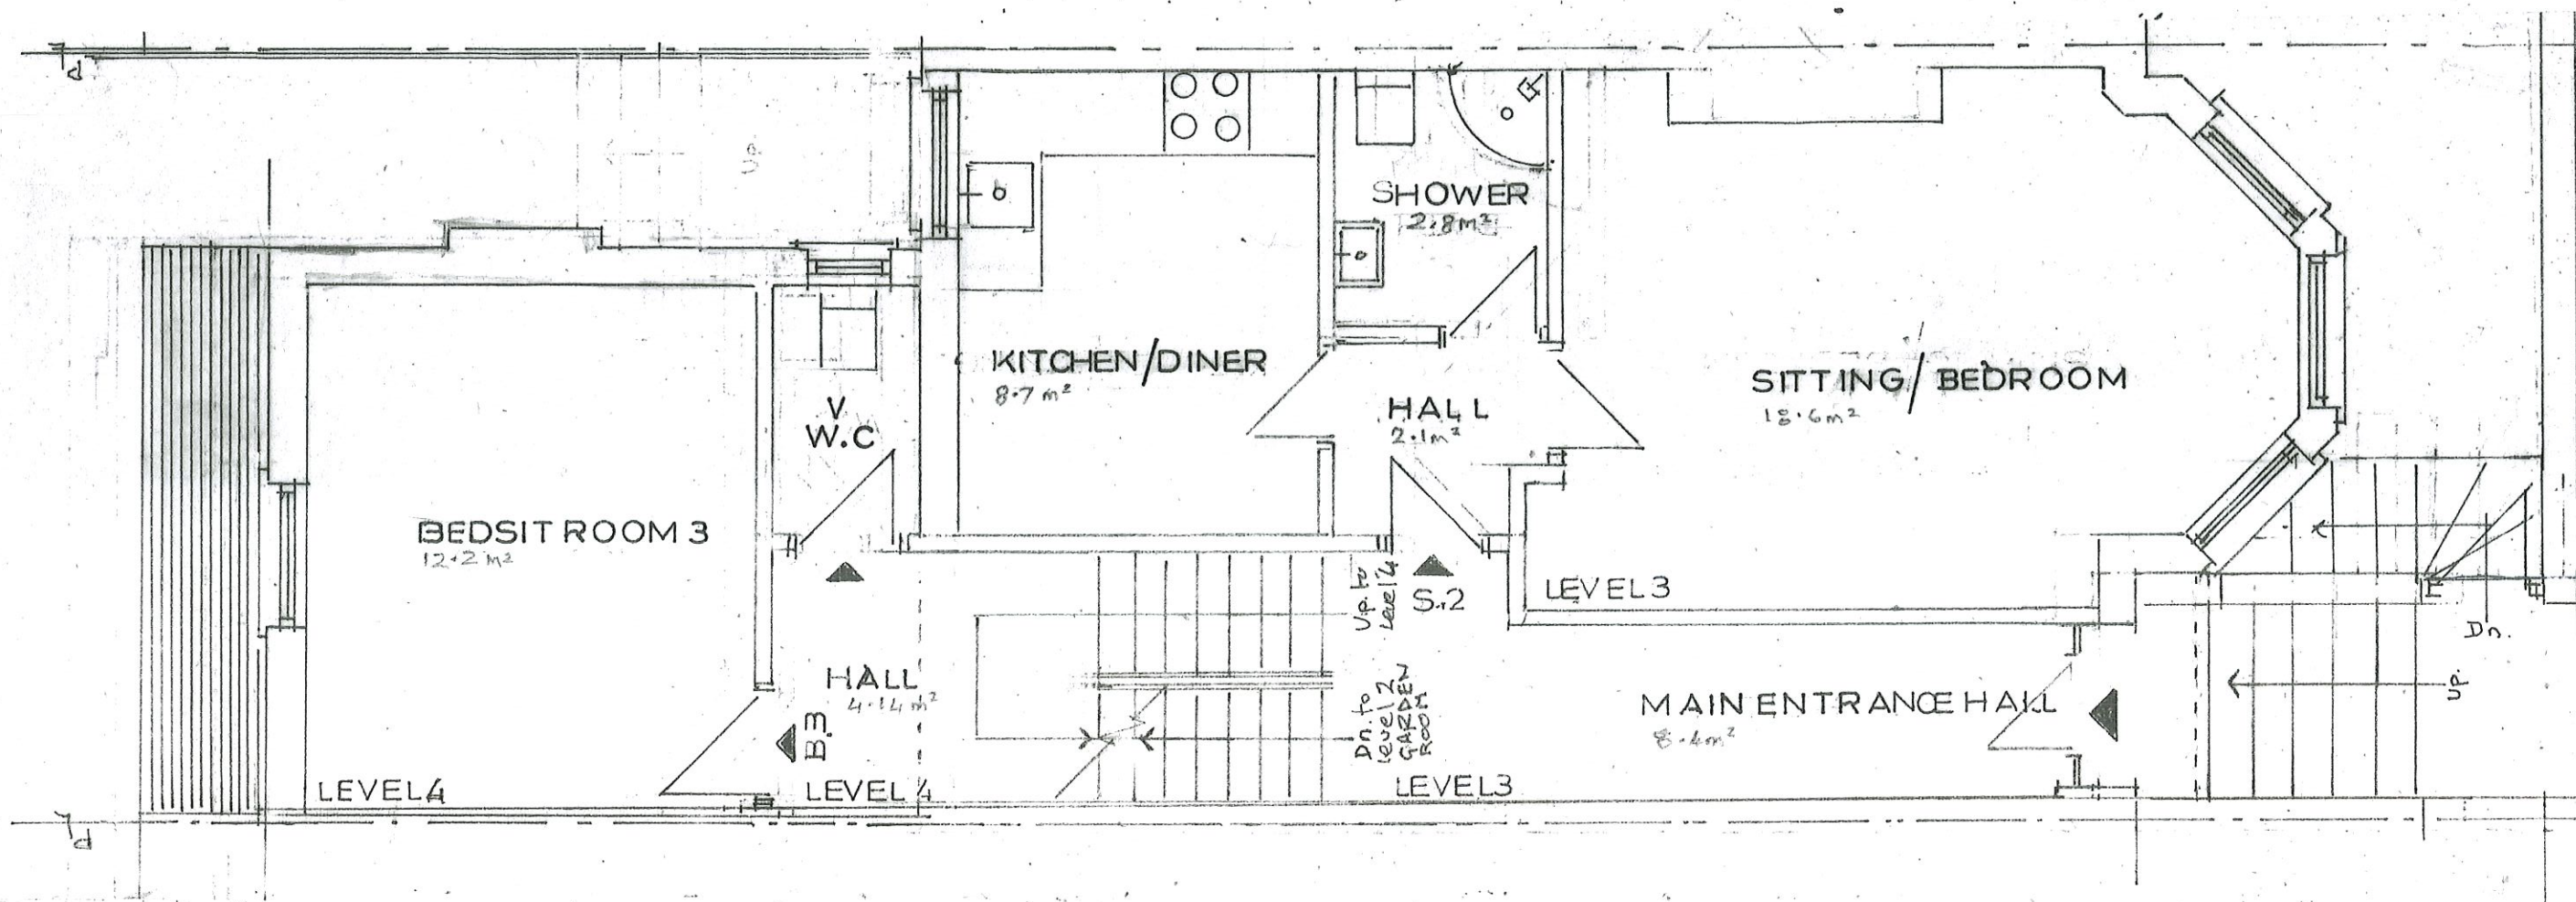

EXISTING GROUND FLOOR PLAN 1:50 @ A3

 

S & A Designs

19 BROOK WALK,
STRAWBERRY VALE,
LONDON, N2 9RB

LOCATION: 15 MILTON ROAD, HIGHGATE, N6 5QD


PROPOSAL: JOIN EXISTING REAR ROOMS TO FRONT STUDIO
FLATS TO CREATE 3x2 BEDROOM FLATS AND
1x1 BEDROOM FLAT.

EXISTING GROUND FLOOR PLAN 1:50 @ A3


Drwg No.

MR/6A

Date: 25.03.2025

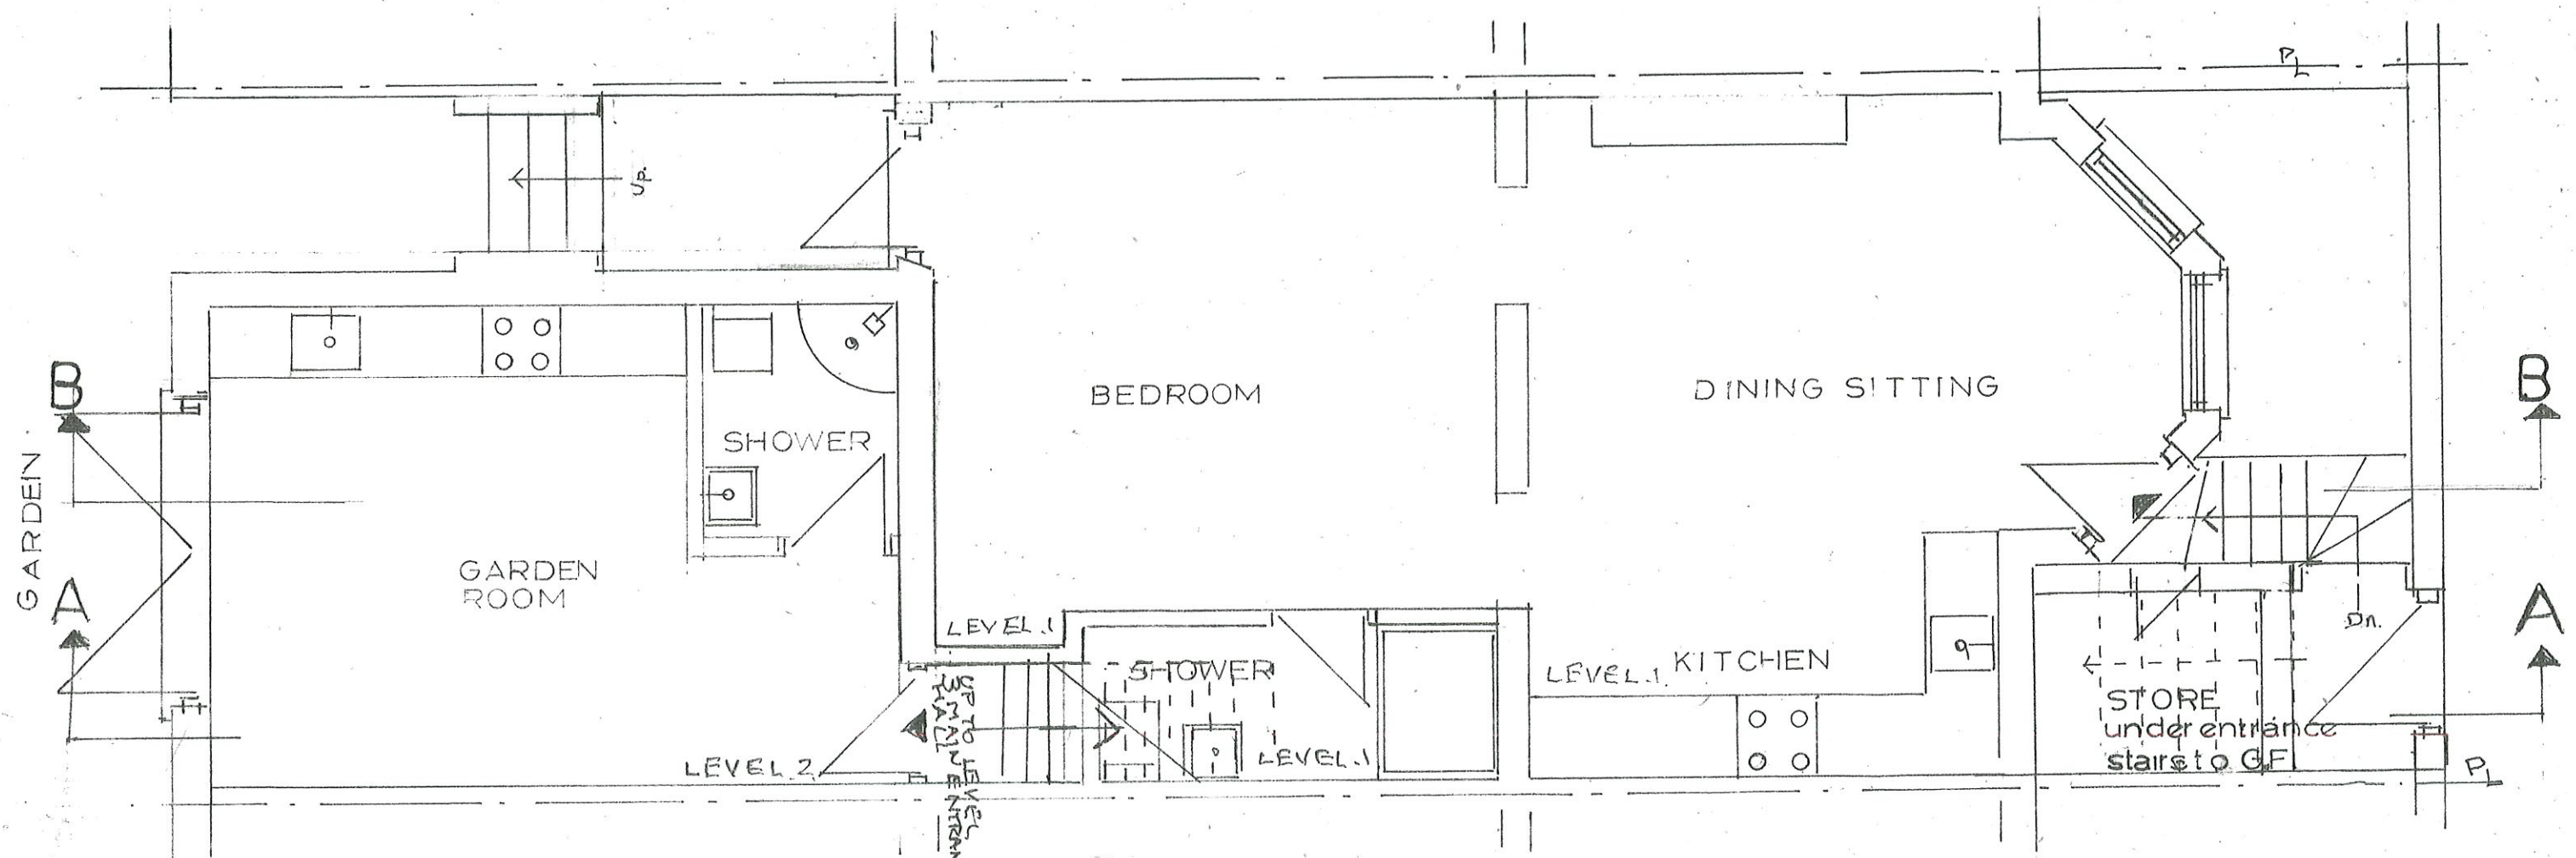

EXISTING BASEMENT PLAN 1:50 @ A3

 

S & A DESIGNS

19 BROOK WALK,
STRAWBERRY VAL E,
LONDON, N2 9RB

LOCATION: 15 MILTON ROAD, HIGHGATE, N6 5QD


PROPOSAL: JOIN EXISTING REAR ROOMS TO FRONT STUDIO
FLATS TO CREATE 3 x 2 BEDROOM FLATS
AND 1 x 1 BEDROOM FLAT.

EXISTING BASEMENT PLAN 1:50 @ A3

Drwg. No.

MR/5A

DATE 8-03-2023

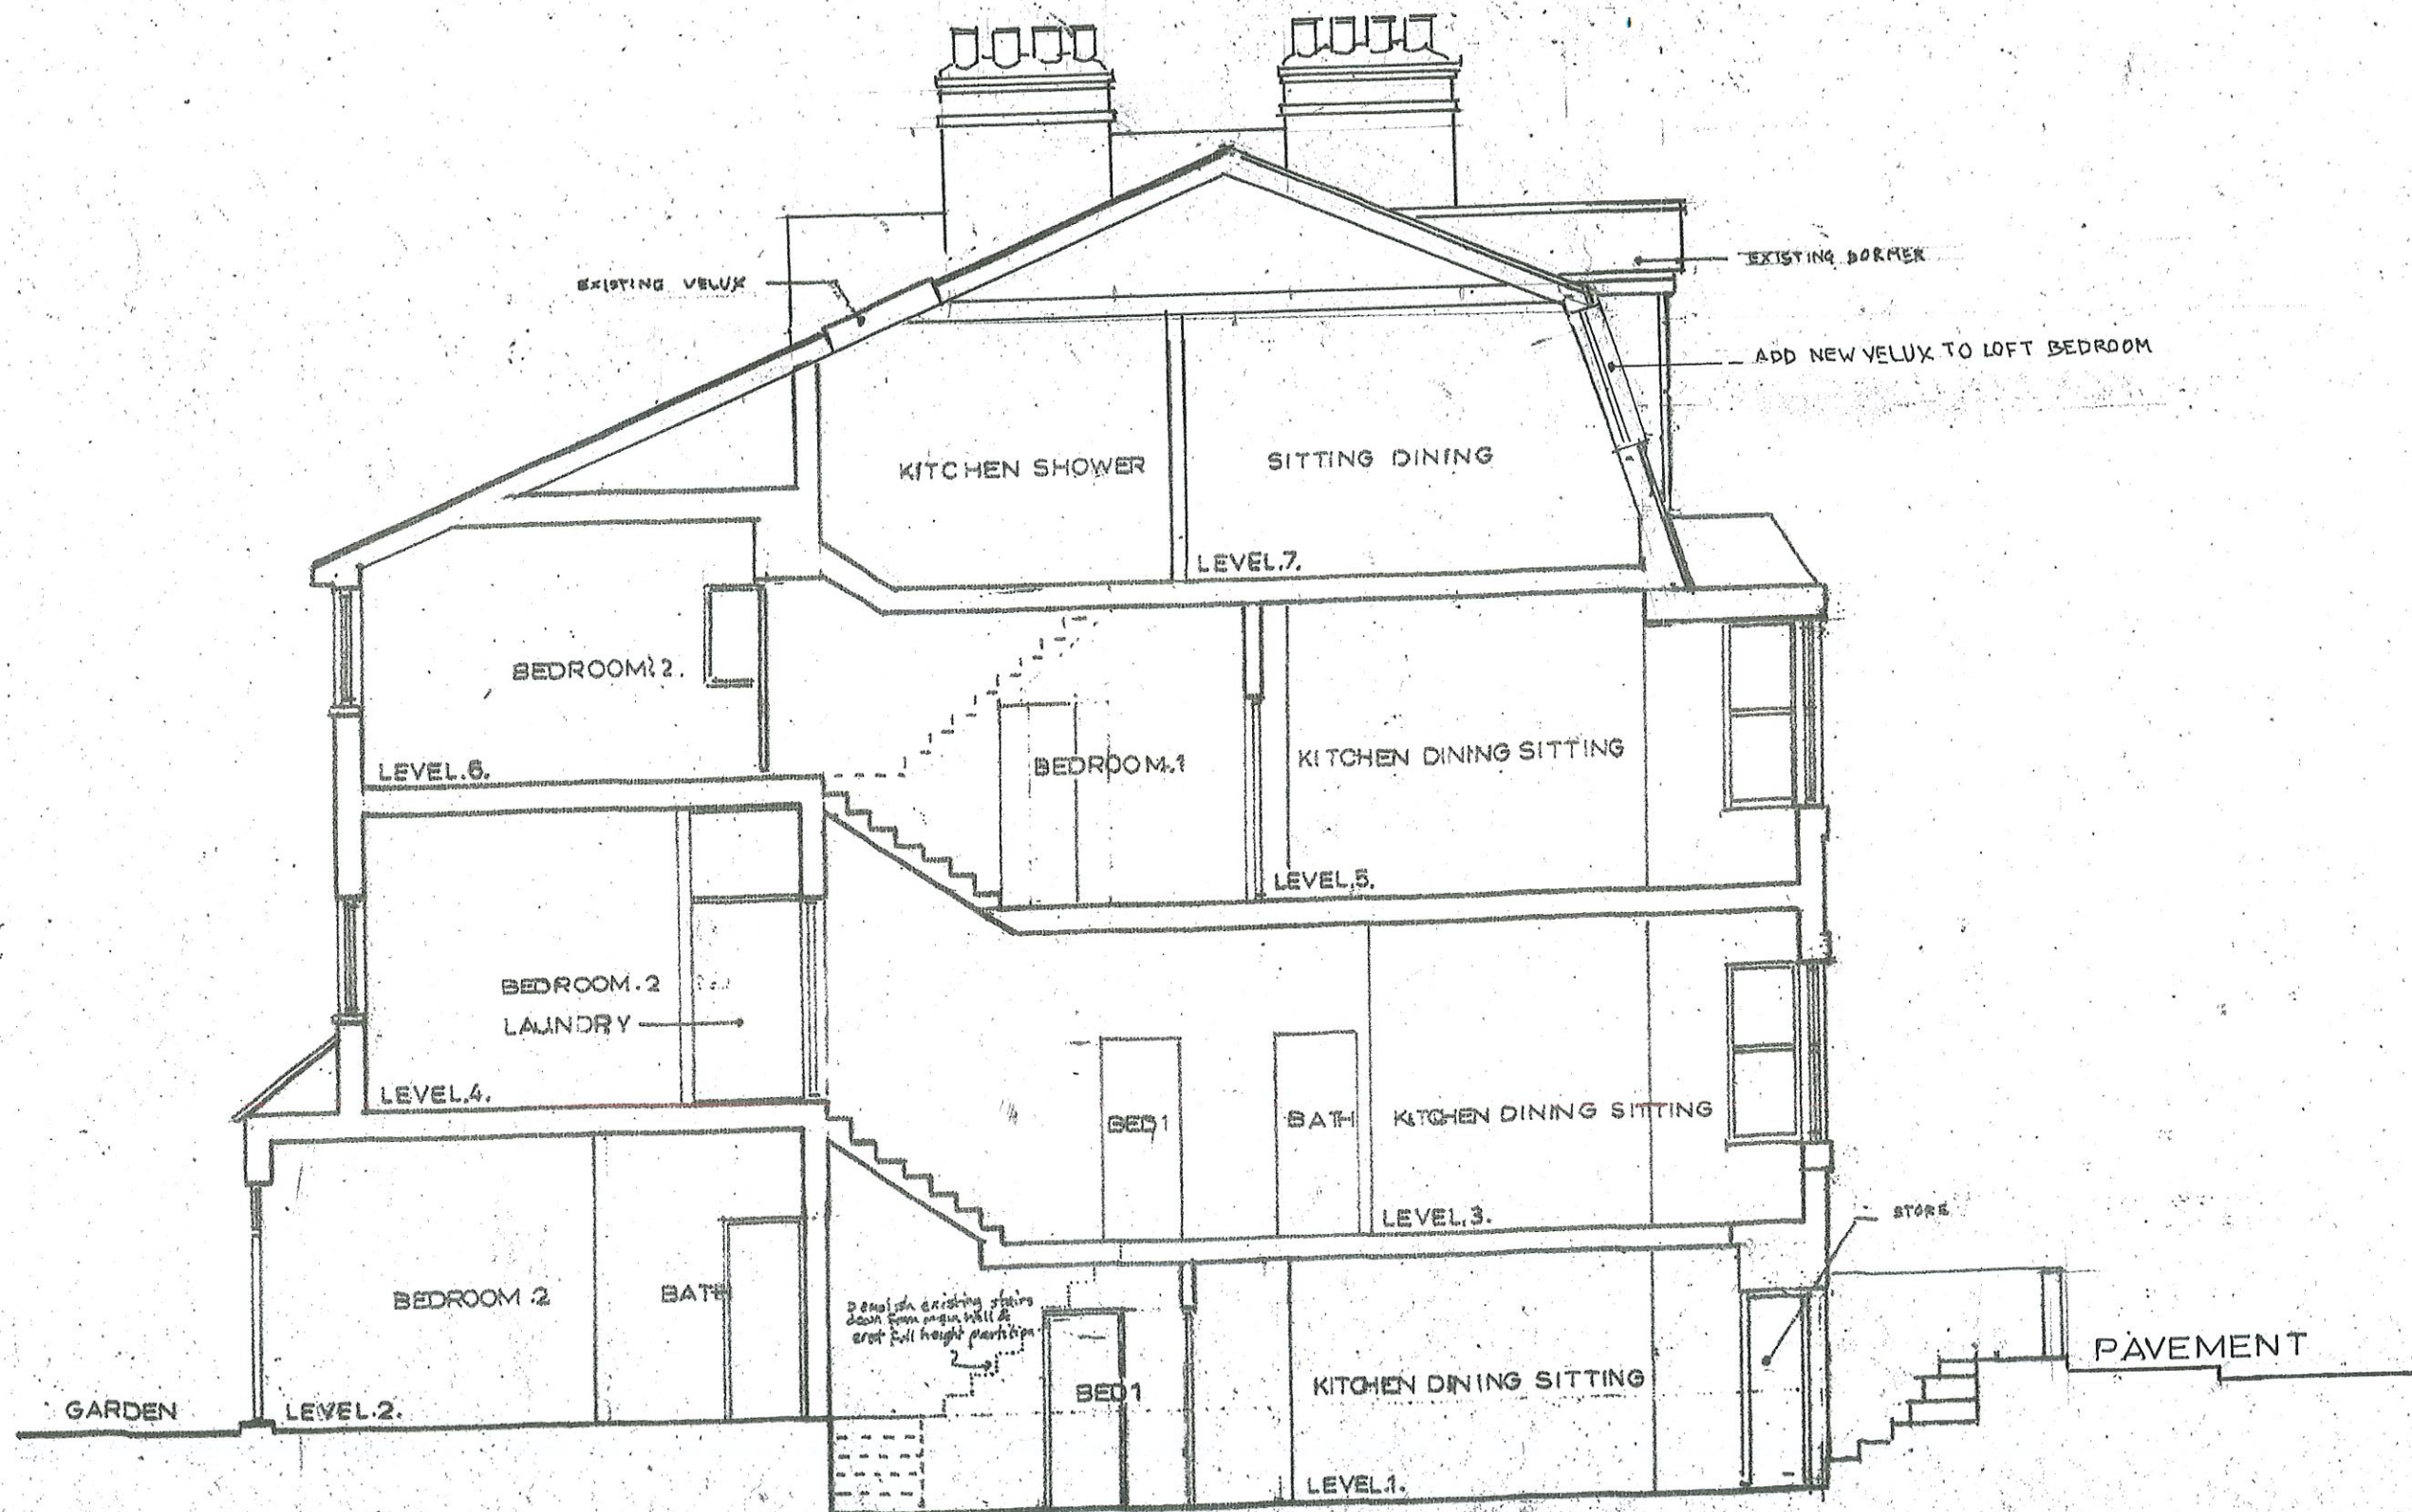

PROPOSED SECTION 'B-B' SCALE 1:50 @ A2

S&A Designs

19 BROOK WALK,
STRAWBERRY VALE, LONDON, N2 9RB

LOCATION: 15 MILTON ROAD, HIGHGATE, LONDON, N6 5QD

PROPOSAL:

JOIN REAR ROOMS TO FRONT STUDIO FLAT
TO CREATE 3 x 2 BEDROOM FLATS AND 1 x
BEDROOM FLAT

PROPOSED SECTION 'B-B'

Drawn by: *SK* MR 010A

Date: 02-04-2025
SCALE 1:50 @ A2

AMENDMENTS:

ROOF PITCHES NOTED. RIDGE
SHOWN. VELUX WINDOWS etc.
INDICATED.
Drawn by MR 010A SUPERSEDED
BY MR 010A 12-09-20-26