



EXISTING FRONT ELEVATION 1:50 A2


S&A Designs: 19 BROOK WALK, STRAWBERRY VALE, LONDON, N2 9RB

Drwg No.

MR/2AR

LOCATION: 15 MILTON ROAD, HIGHGATE, LONDON, N6 5QD

PROPOSAL: JOIN REAR ROOMS TO FRONT
STUDIO FLATS TO CREATE
3 X 1 BED FLATS & 1 X 1 BED FLAT
THIS DRAWING SUPERSEDES
ALL PREVIOUS, ROOF &
CORNER CORRECTED
AMENDED @ 12.09.2016
DATE 02-04-2025

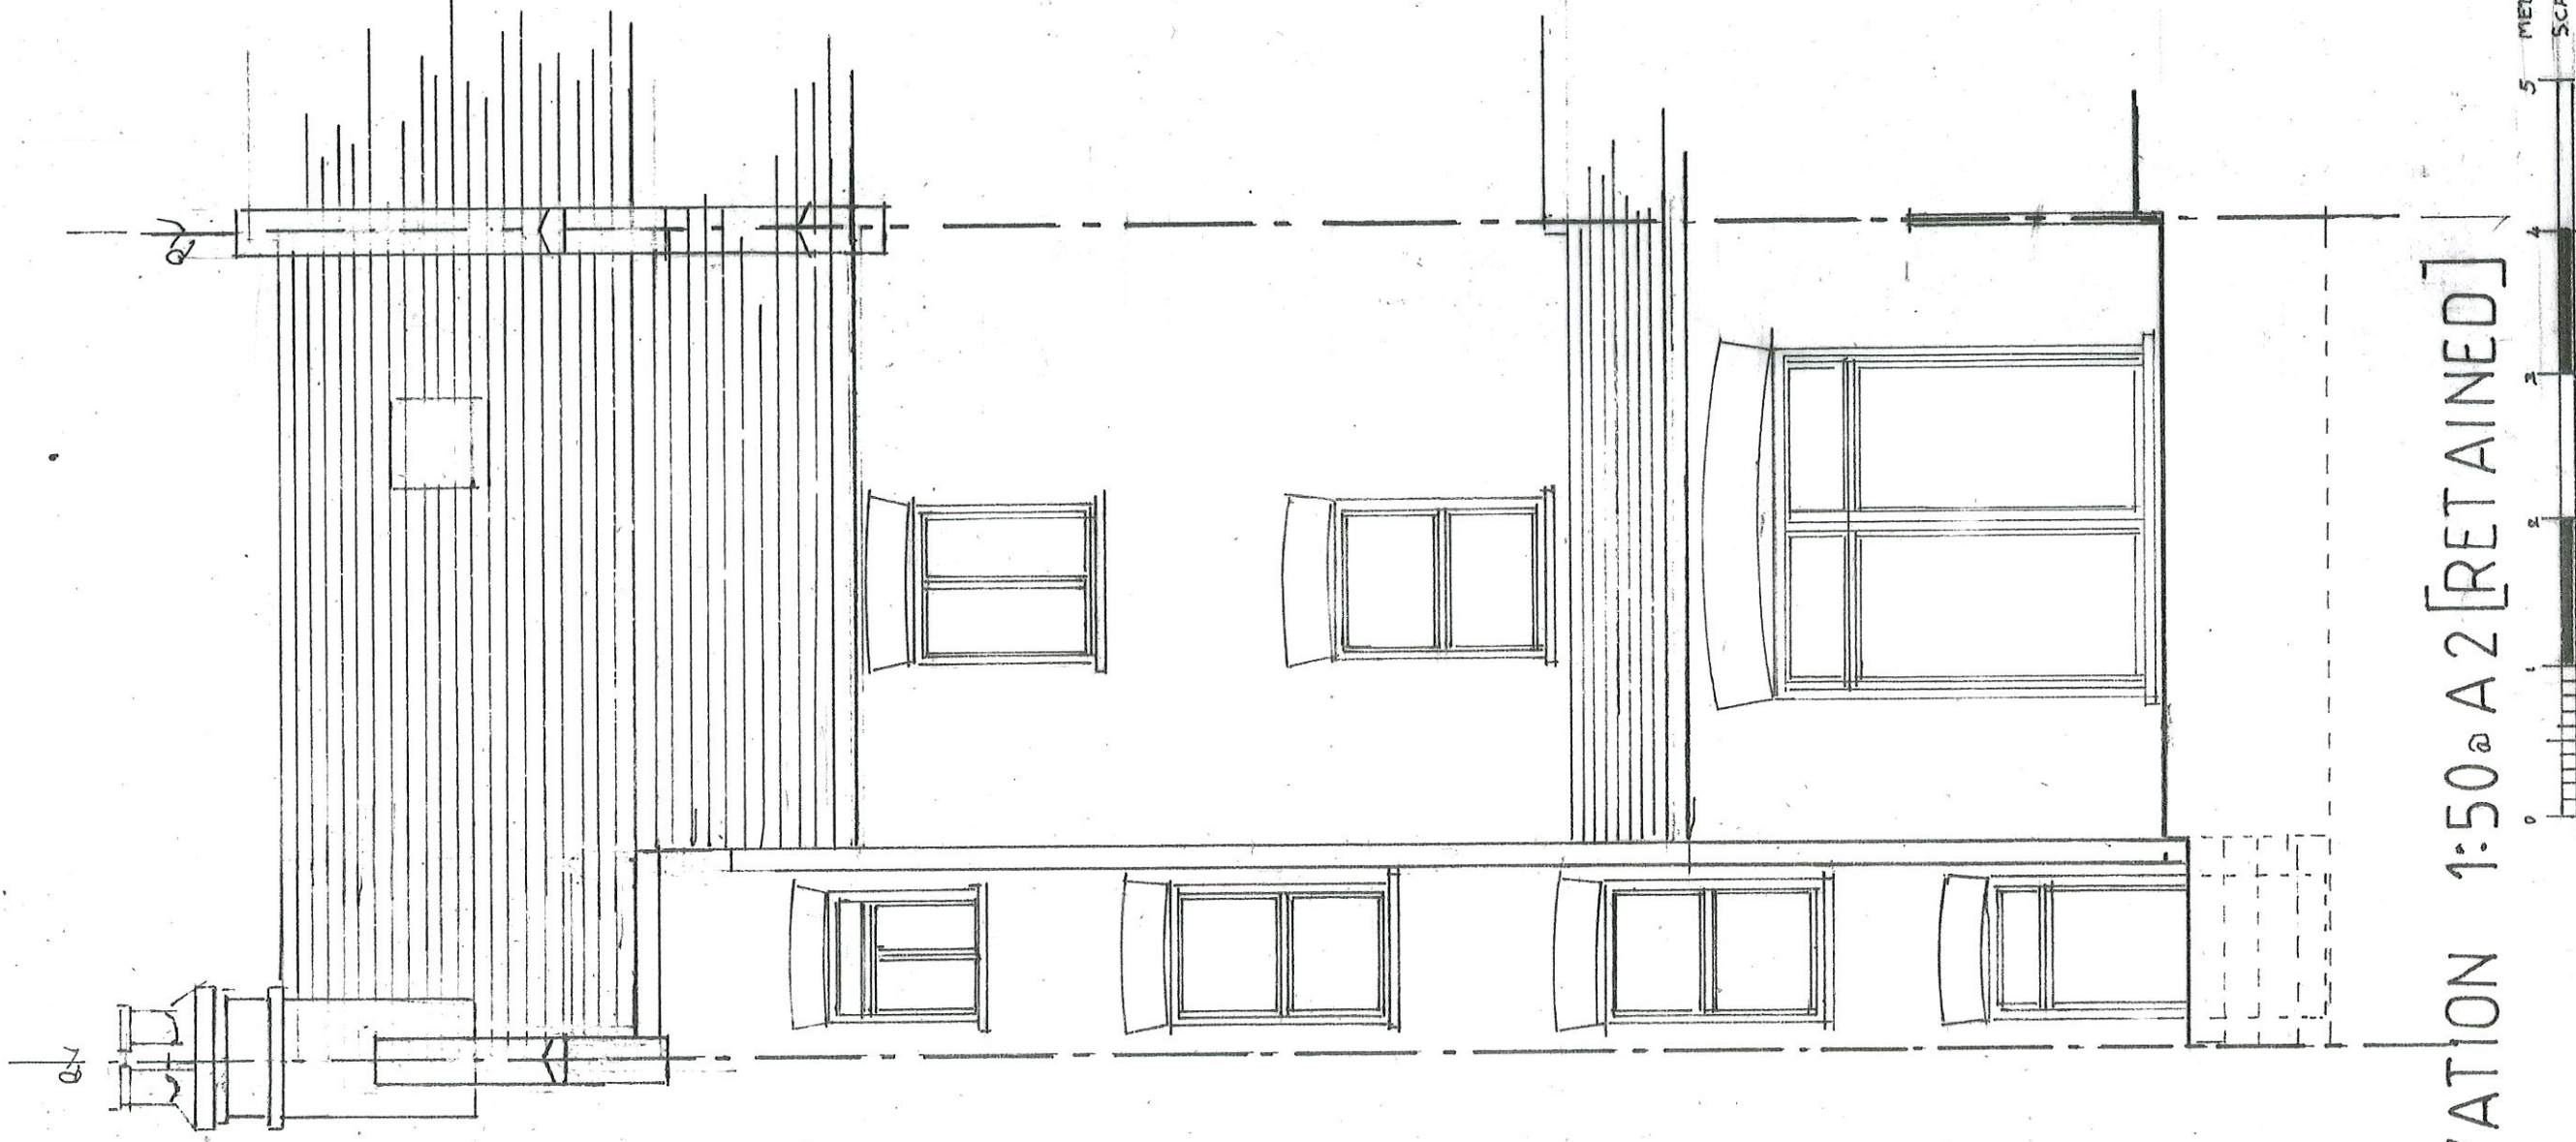

EXISTING REAR ELEVATION 1:50 A2 [RETAINED]



S & A Designs
19 BROOK WALK,
STRAWBERRY VALE,
LONDON, N2 9RB

LOCATION: 15 MILTON ROAD, HIGHGATE, N6 5QD


PROPOSAL: JOIN REAR BEDSITS TO STUDIOS AT FRONT TO
CREATE 3x2 BED FLATS & 1x1 BED FLAT

EXISTING REAR ELEVATION 1:50 A2

DWG. NO. ~~SS~~

MR/REA

Date 29.10.2026

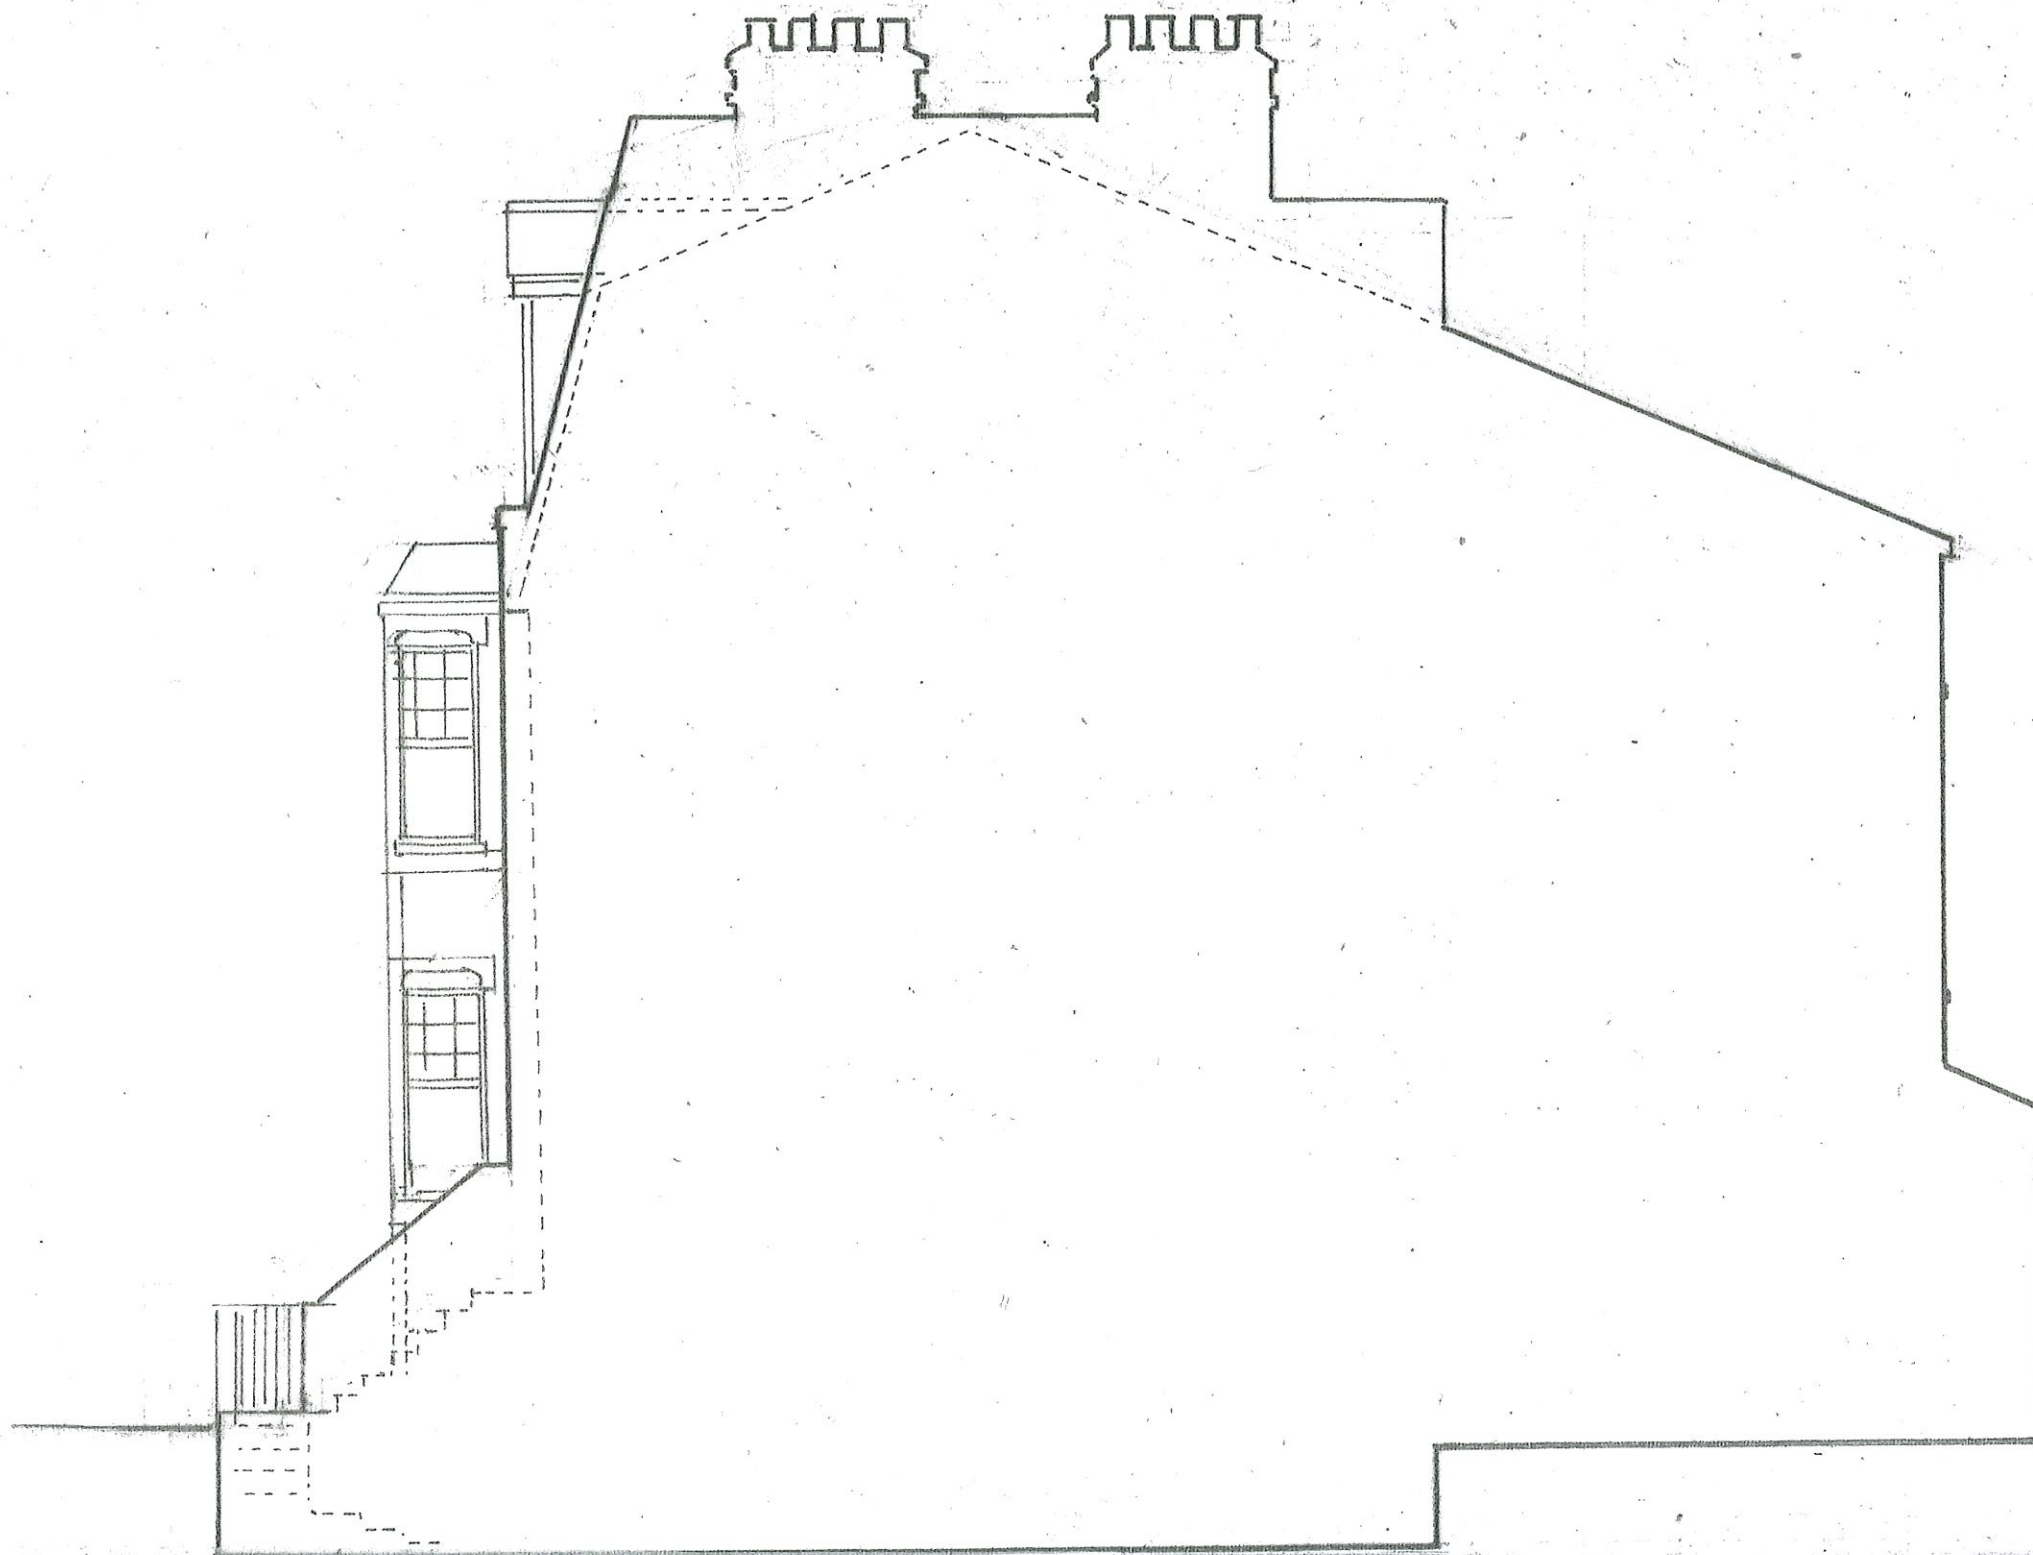

[RETAINED] 1:50 @ A2



EXISTING NORTH SIDE ELEVATION

S & A Designs


19 BROOK WALK,
STRAWBERRY VALE,
LONDON, N2 9RB

LOCATION : 15 MILTON ROAD, HIGHGATE, N6 5QD


PROPOSAL : JOIN REAR ROOMS TO FRONT STUDIO FLATS TO
CREATE 3x2 BEDROOM FLATS AND 1x1 BEDROOM FLAT

EXISTING NORTH SIDE ELEVATION, 1:50 @ A2

Drawg. No *32*
MR/LAR
Date 29.03.2025

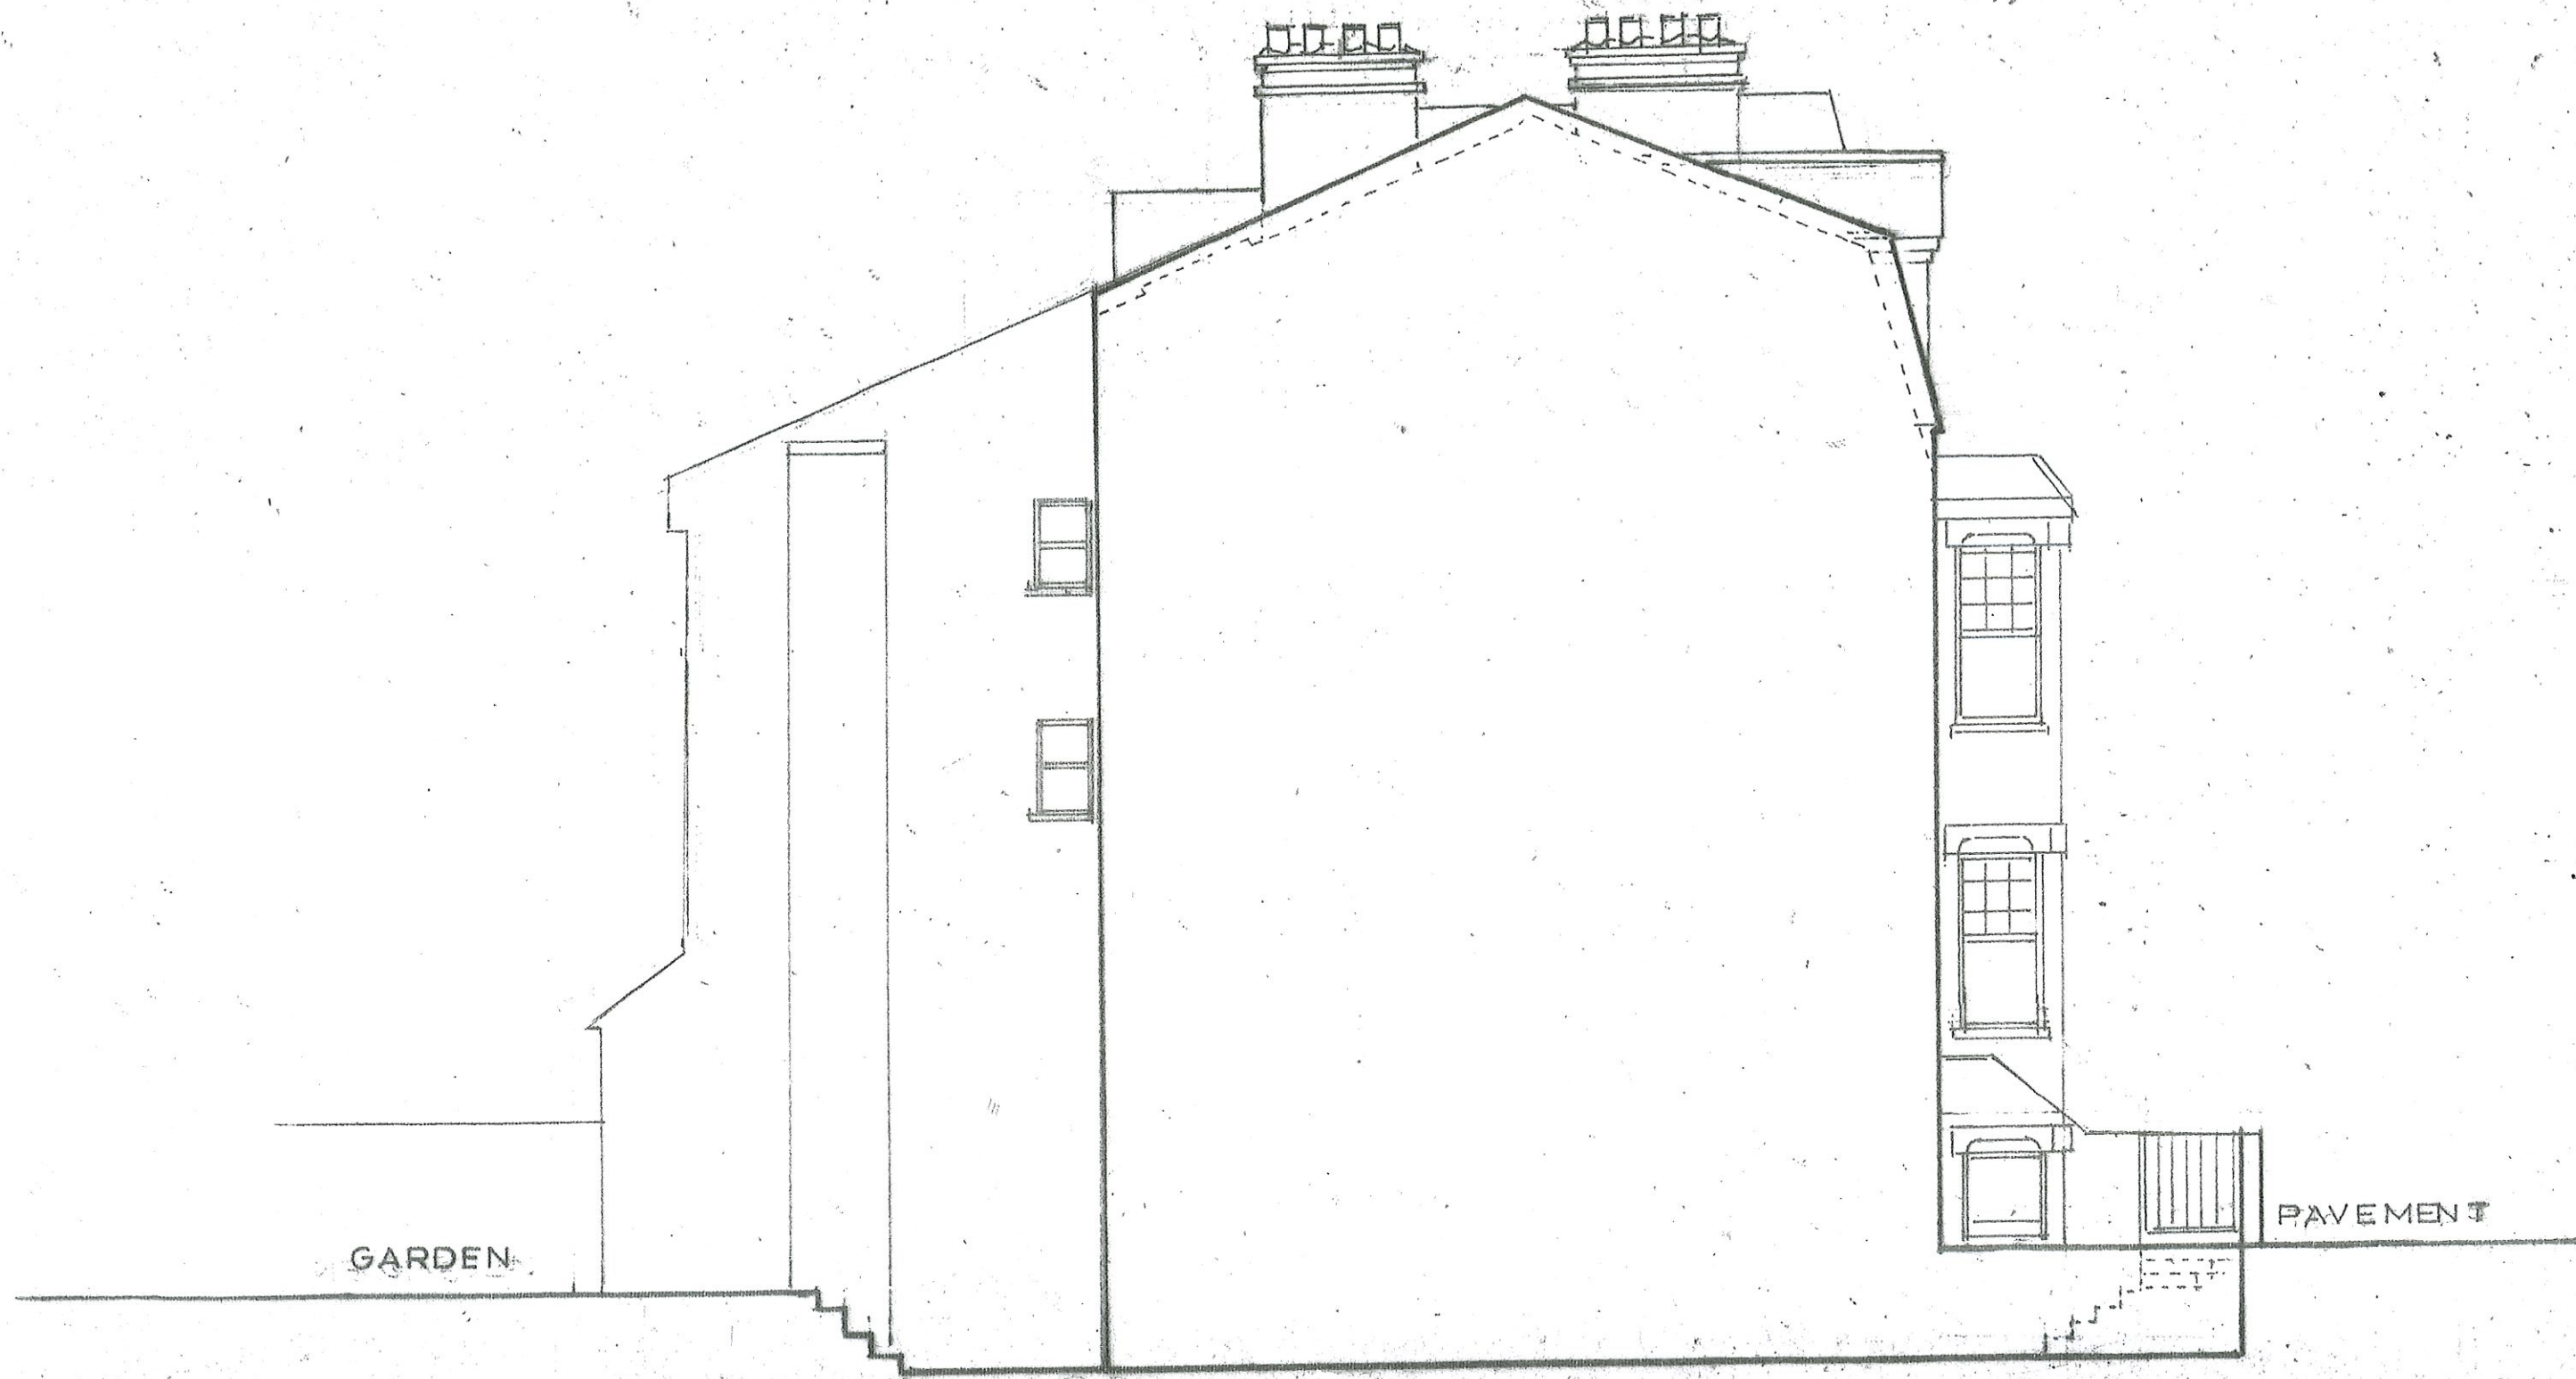

1:50 @ A2

 

EXISTING SIDE ELEVATION [SOUTH]


S & A Designs
19 BROOK WALK,
STRAWBERRY VALE,
LONDON N2 9RB

LOCATION : 15 MILTON ROAD, HIGHGATE, N6 5QD

PROPOSAL : JOIN REAR ROOMS TO ENHANCE STUDIO FLATS TO
CREATE 3x2 BEDROOM FLATS AND 1x1 BEDROOM FLAT

EXISTING SOUTH SIDE ELEVATION, 1:50 @ A2

Drawn by *MR*
MR/4 AR
Date 29.03.2025

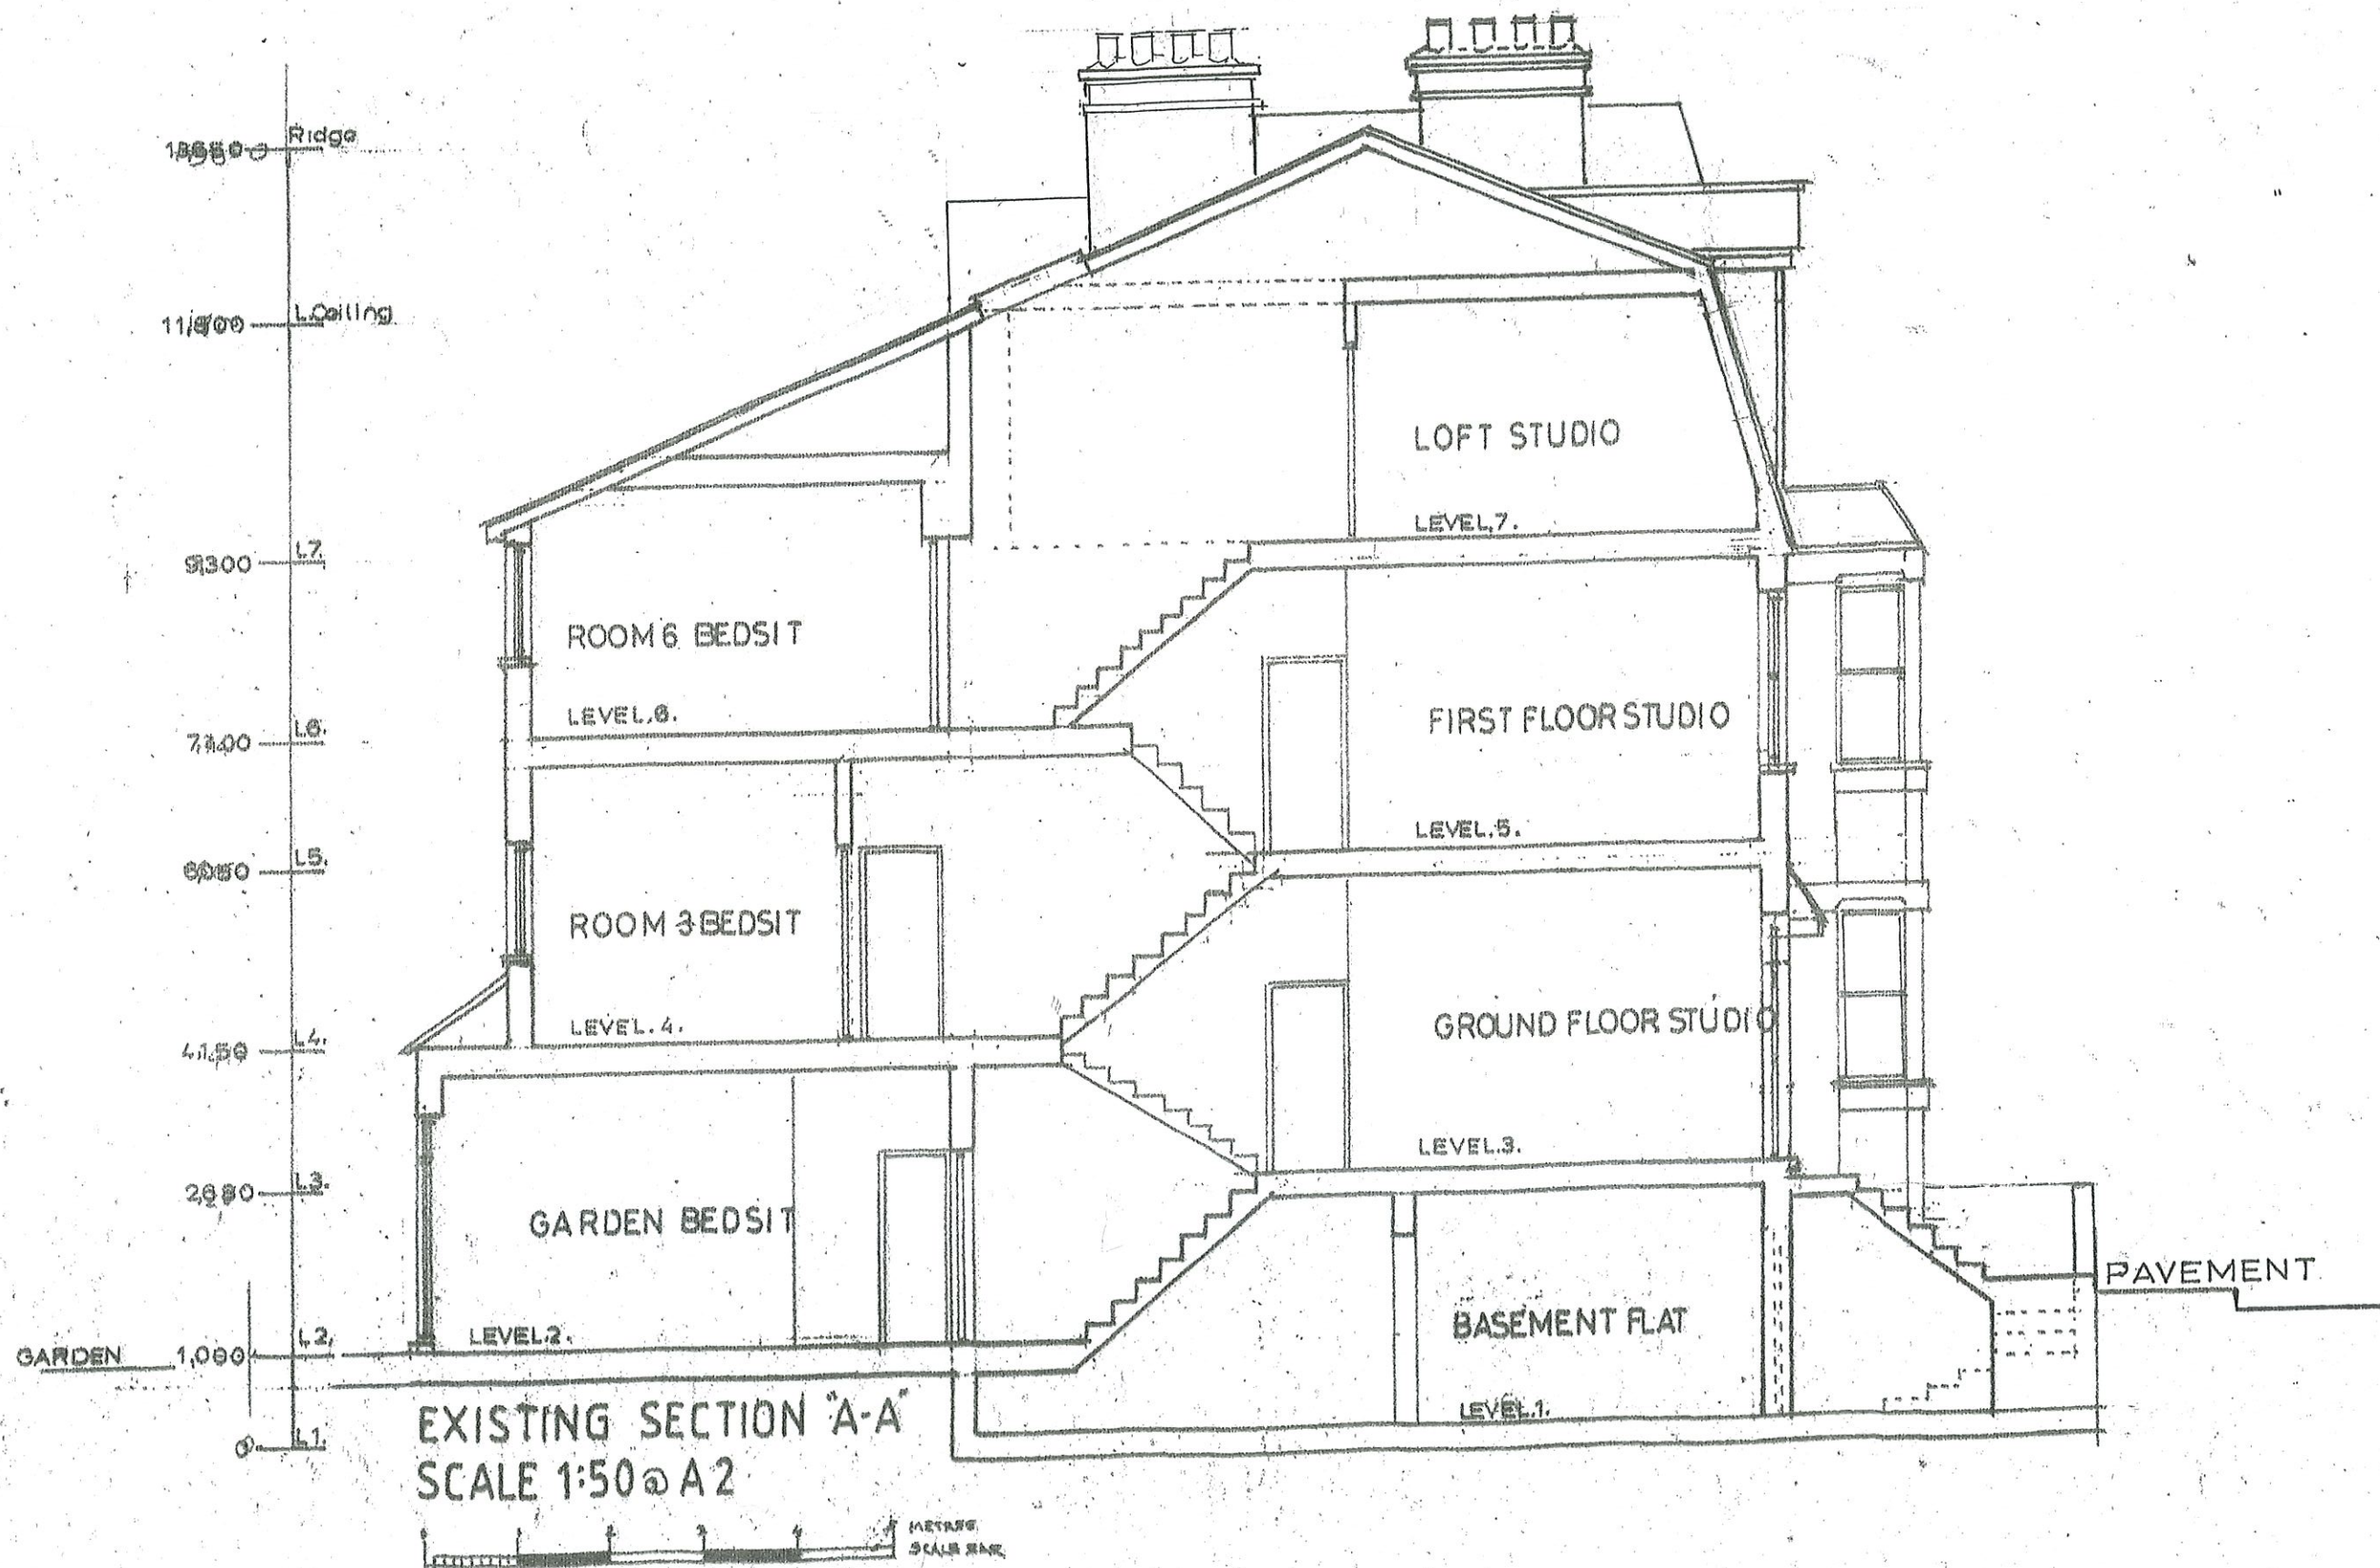

S & A Designs

19 Brook Walk,
STRAWBERRY VALE LONDON N2 9RB

LOCATION: 15 MILTON ROAD, HIGHGATE, LONDON, N6 5QD

PROPOSAL: JOIN EXISTING
REAR ROOMS TO FRONT STUDIO

TO CREATE 3x2 BED ROOM & 1 BED FLAT

SCALE: 1:50

Drawn by:

MR/S1A

Date 19-03-2025

1/10