




9 3D Front UNCHANGED (Not Materials) 1:100




10 3D Rear UNCHANGED (Not Materials) 1:100

REFUSE STORAGE – Dedicated refuse and recycling storage within front garden.
CYCLE STORAGE – Secure covered cycle storage within rear garden.

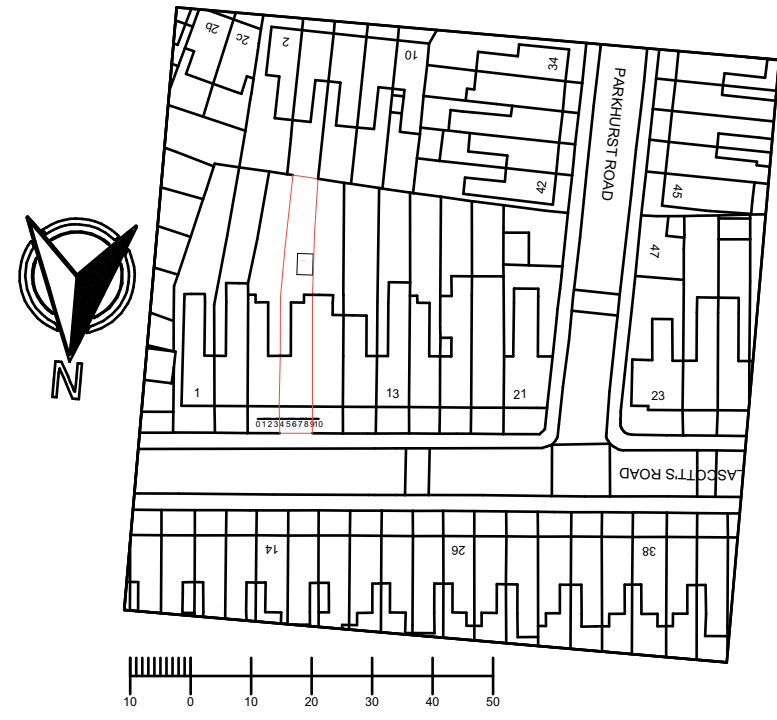

1 Location Plan 1:1250

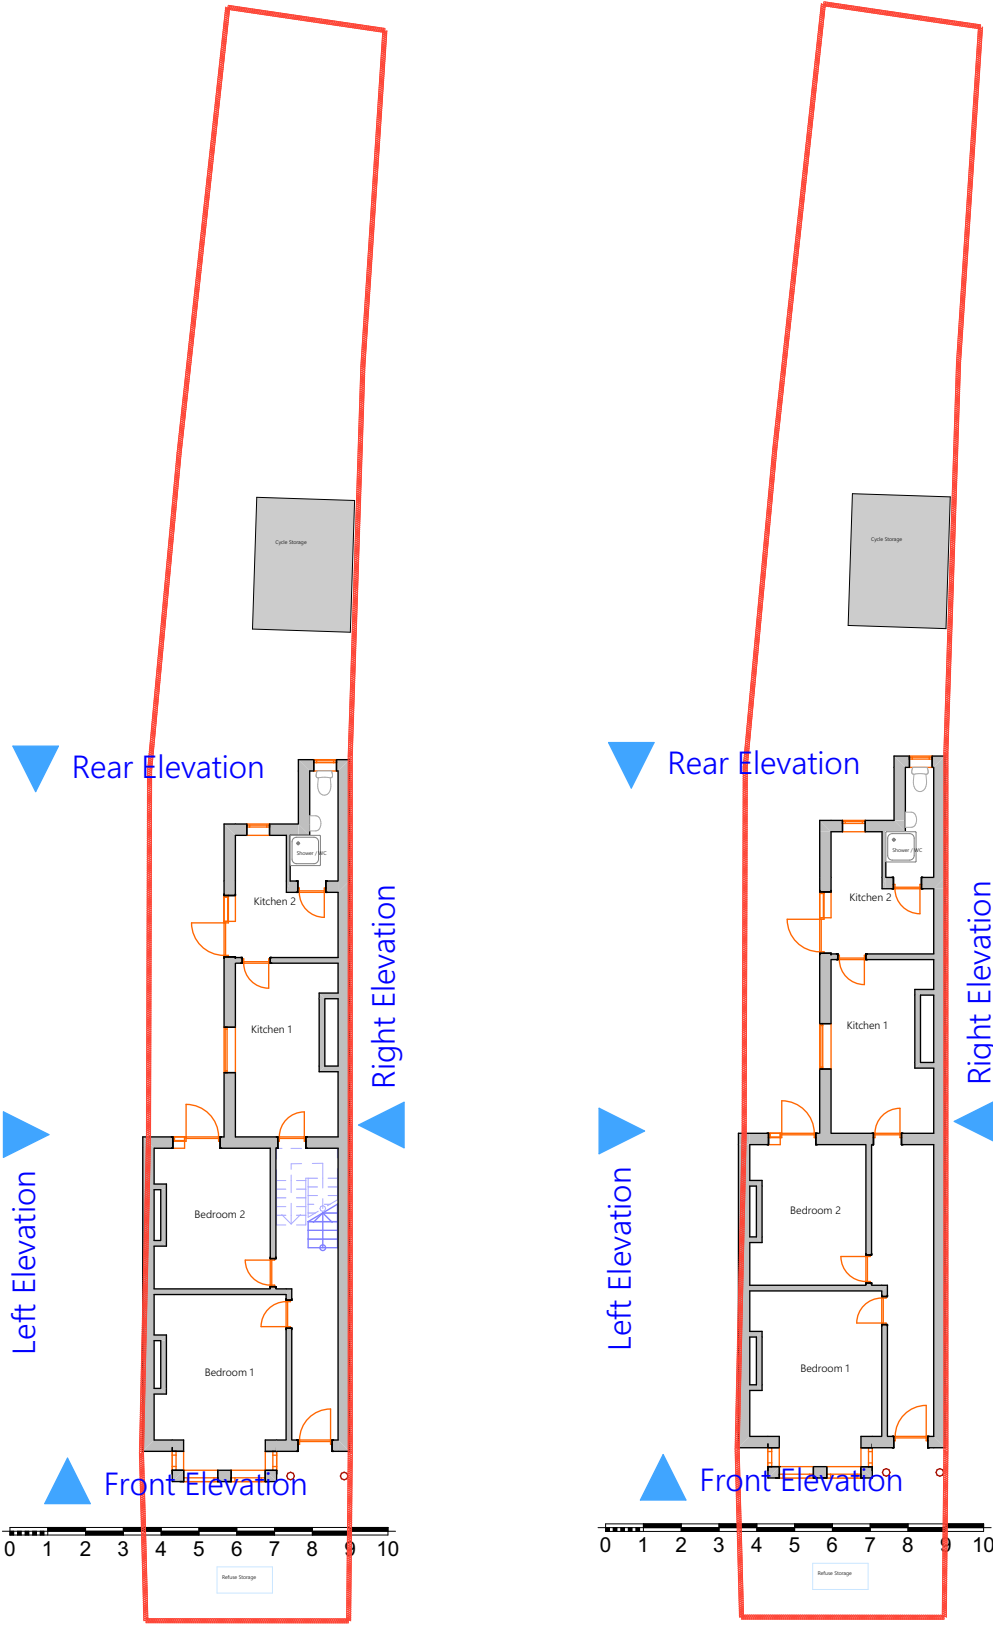

2 Site Plan Existing 1:200 3 Site Plan Proposed 1:200



4 Front 1 1:3.33



5 Rear 1 1:3.33



8 Rear 4 1:3.33



6 Rear 2 1:3.33

ARCHITECHNOLOGY. DESIGN

This document and its design content is copyright ©. It shall be read in conjunction with all other associated project information including models, specifications, schedules and related consultants documents. Do not scale from documents. All dimensions to be checked on site. Immediately report any discrepancies, errors or omissions on this document to the Originator. If in doubt ASK.

Client Approval	Scales @ A1	Date
A - Approved	1:1250, 1:200, 1:3.33	2026-08-22
B - Approved with Comments		
C - Do Not Use		

Layout Title	Site Plan
--------------	-----------

Architect	Architect
179 Edwin Road Rainham, Kent ME8 0AH	Tel: 07957 350204
info@architecttechnology.design	

Project	7 Lascotts Rd N22 8JG - HMO
---------	-----------------------------

status	Planning Application
--------	----------------------

Site Address	7 Lascotts Rd London N22 8JG
--------------	------------------------------

Drawing Number	project	originator	zone	level	type	role	number	rev
Layout ID	01							01 - WIP