

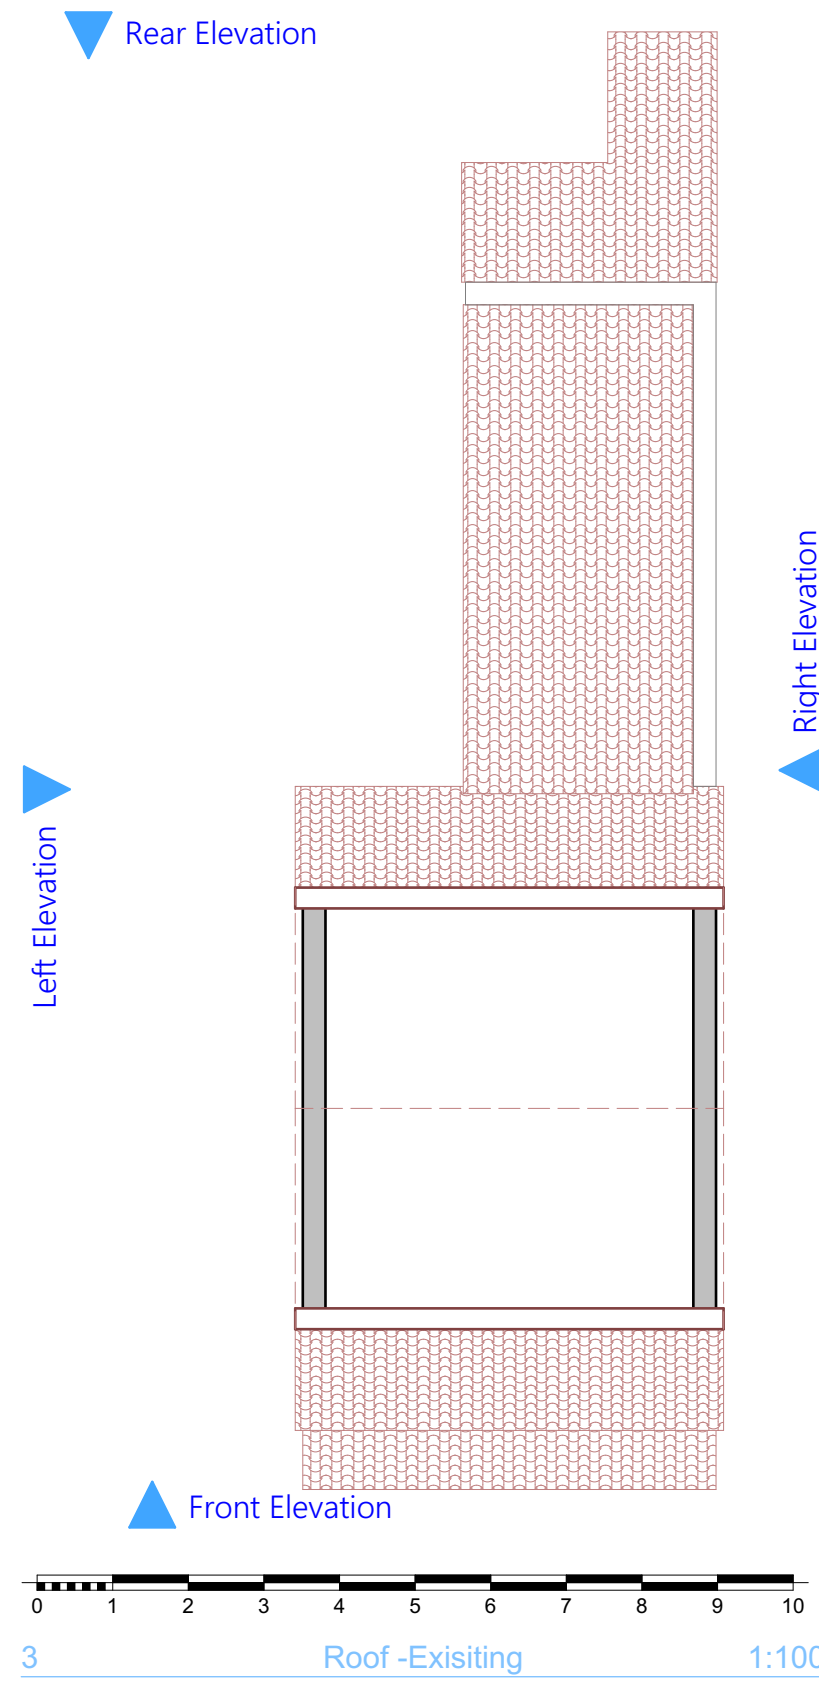
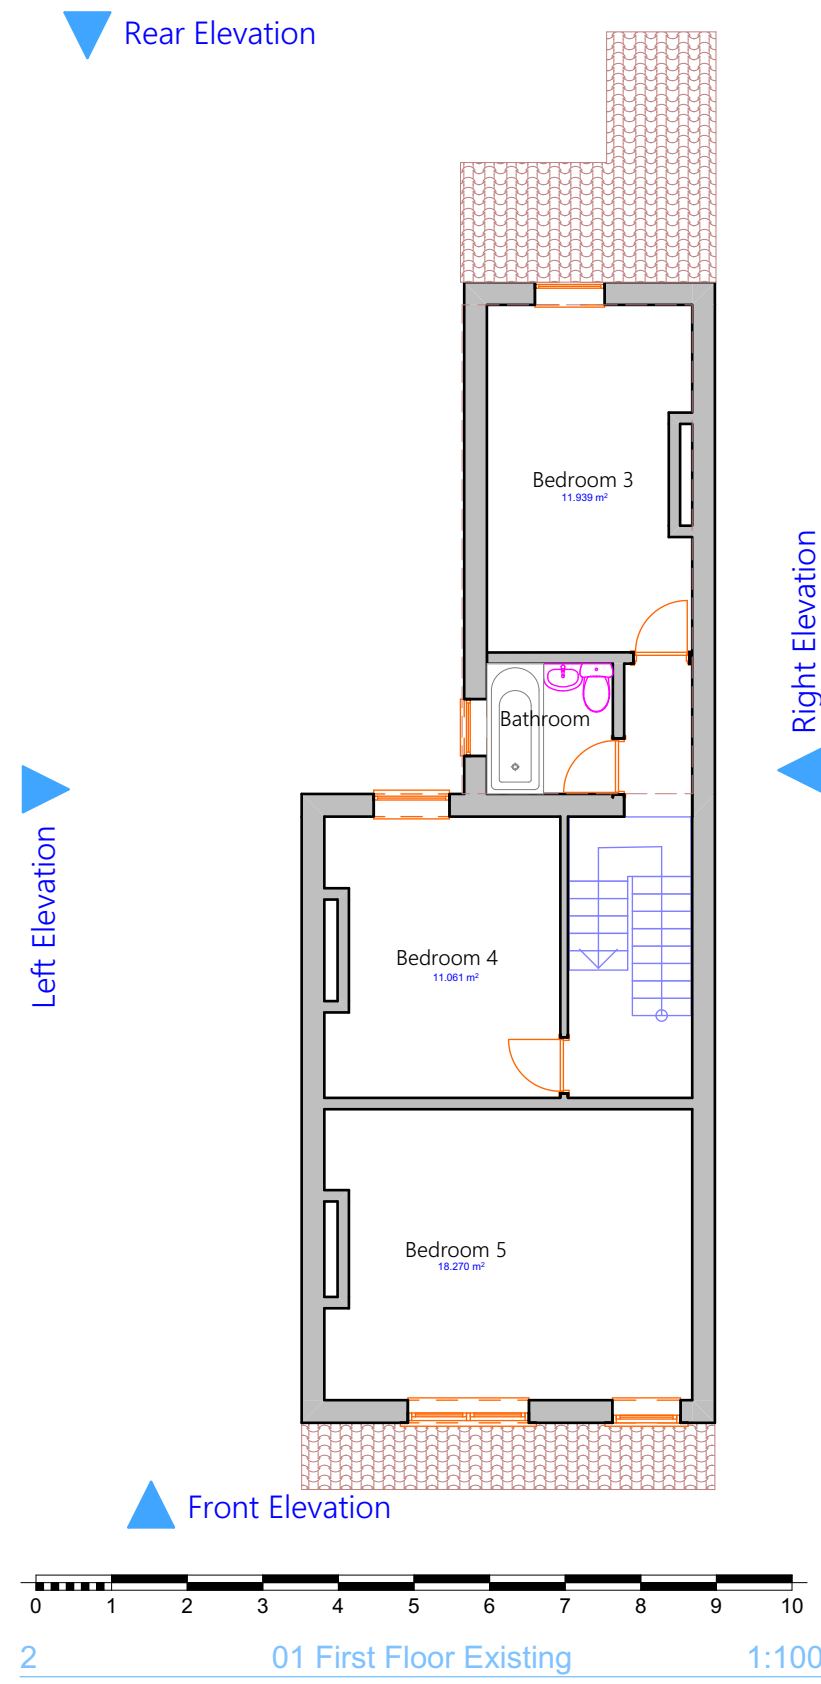
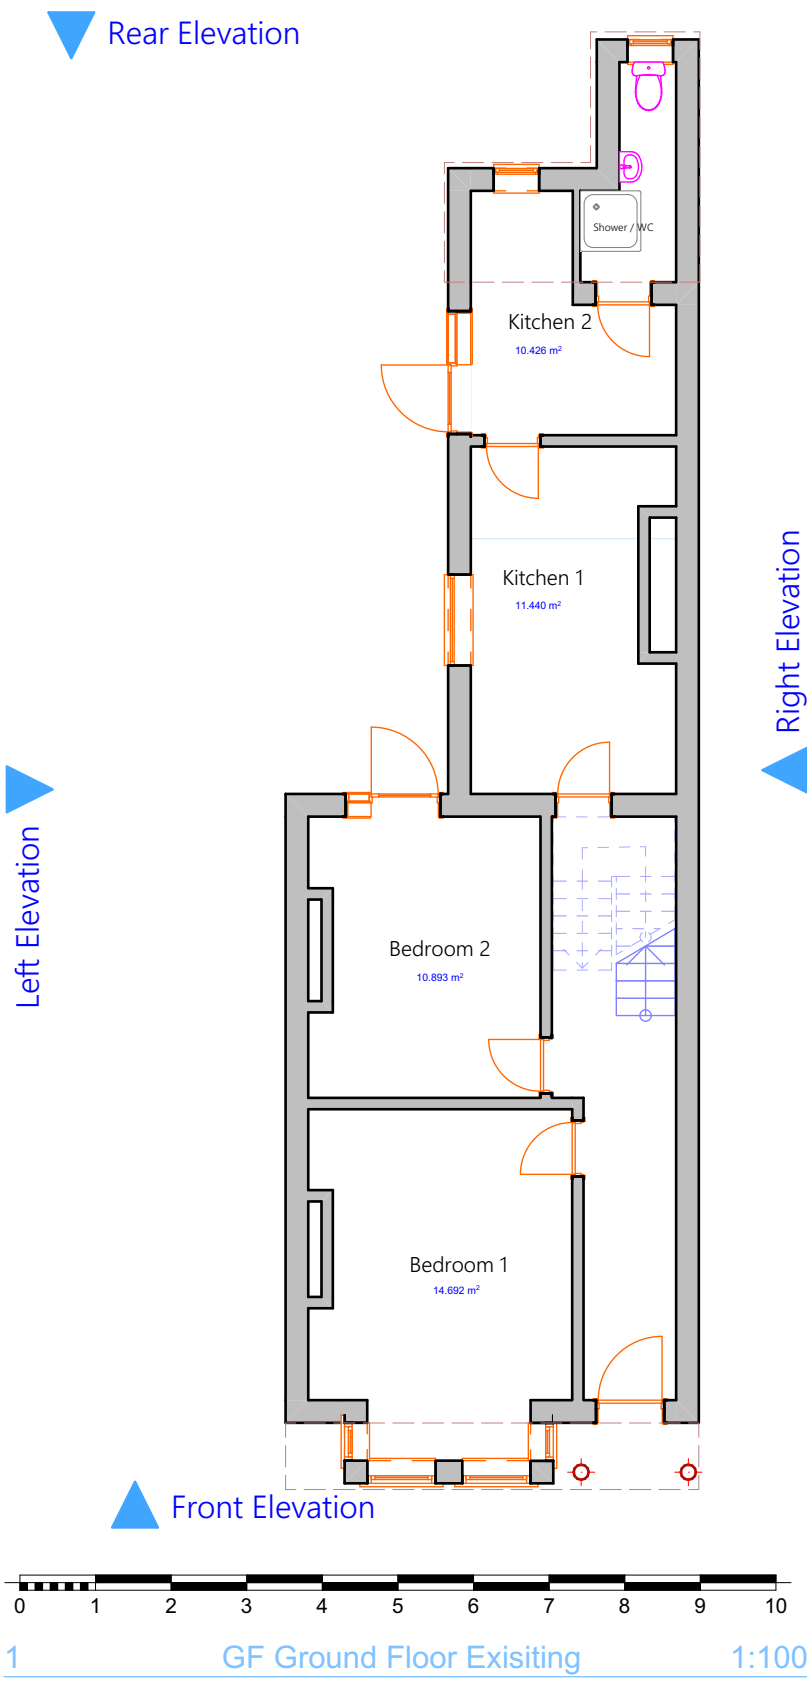
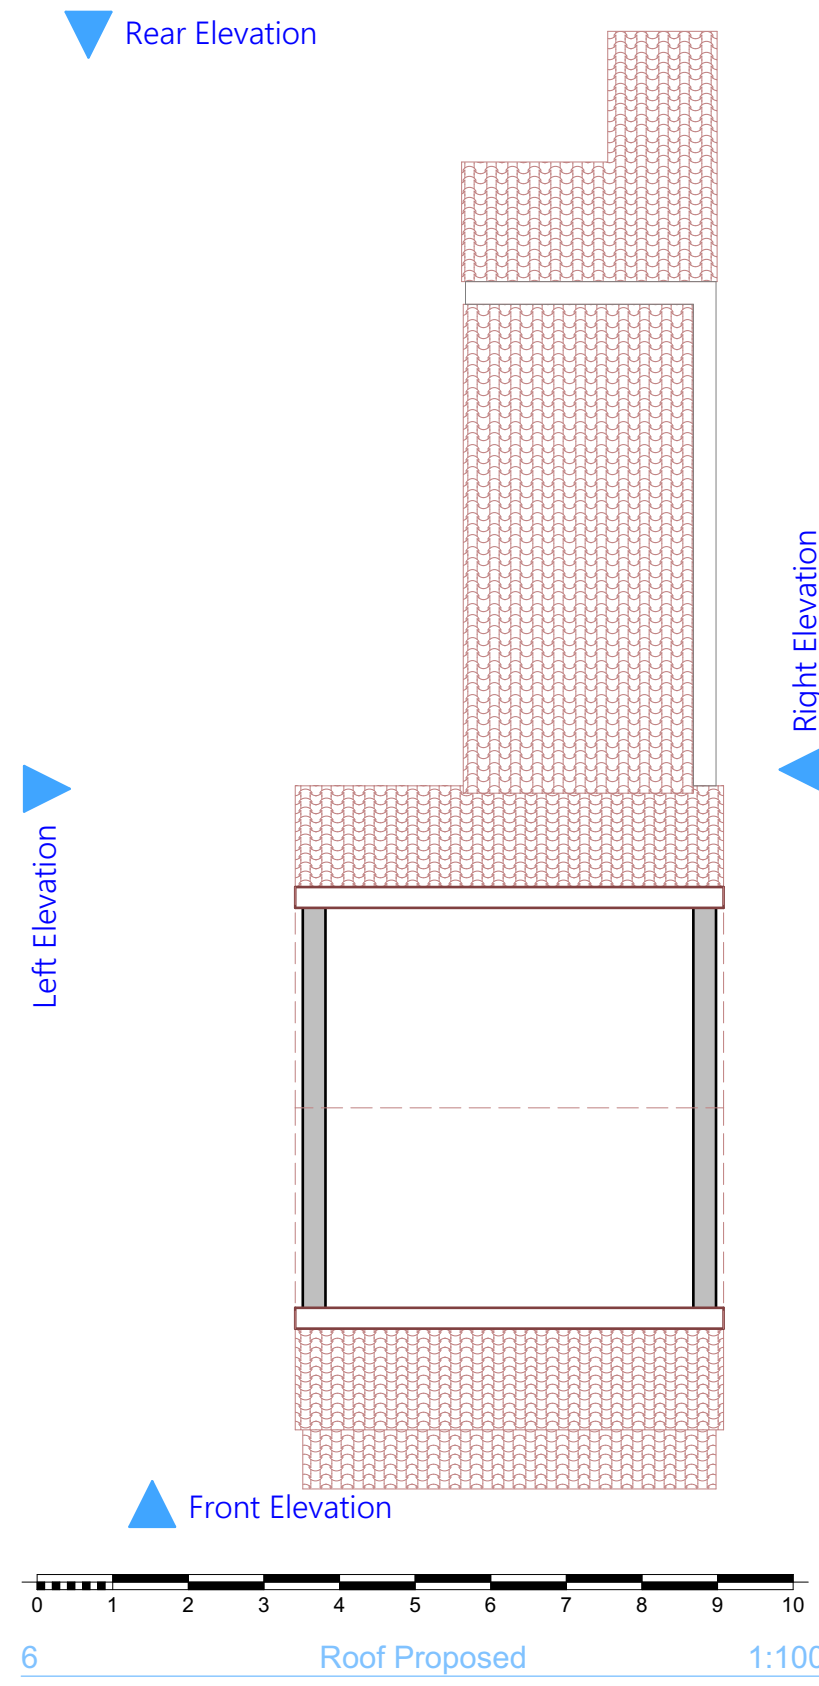


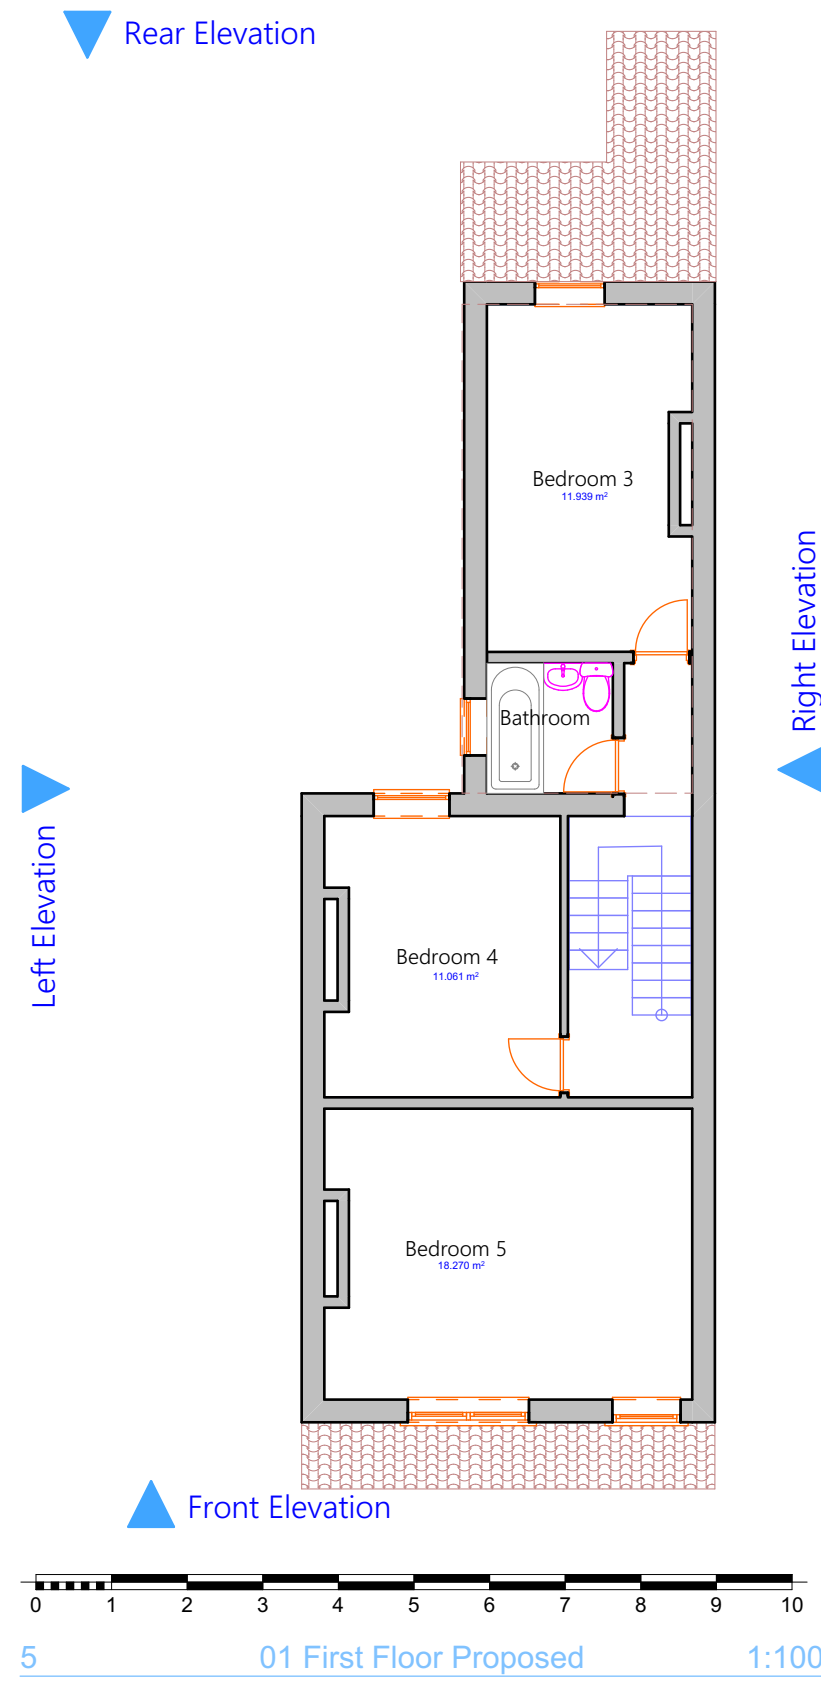

HMO Accommodation Schedule			
Room	Floor	Floor Area	Use
Bedroom 1	Ground Floor	14.692 m ²	Bedroom
Bedroom 2	Ground Floor	10.893 m ²	Bedroom
Bedroom 3	First Floor	11.061 m ²	Bedroom
Bedroom 4	First Floor	18.270 m ²	Bedroom
Bedroom 5	First Floor	11.939 m ²	Bedroom
Kitchen 1	Ground Floor	11.440 m ²	Shared Kitchen
Kitchen 2	Ground Floor	10.426 m ²	Shared Kitchen
Shower / WC	Ground Floor	—	Shared Sanitary Facility
Bathroom	First Floor	—	Shared Sanitary Facility

Drawing note:
HMO ACCOMMODATION SCHEDULE – All room areas shown are approximate internal floor areas and should be read in conjunction with the proposed floor plans.

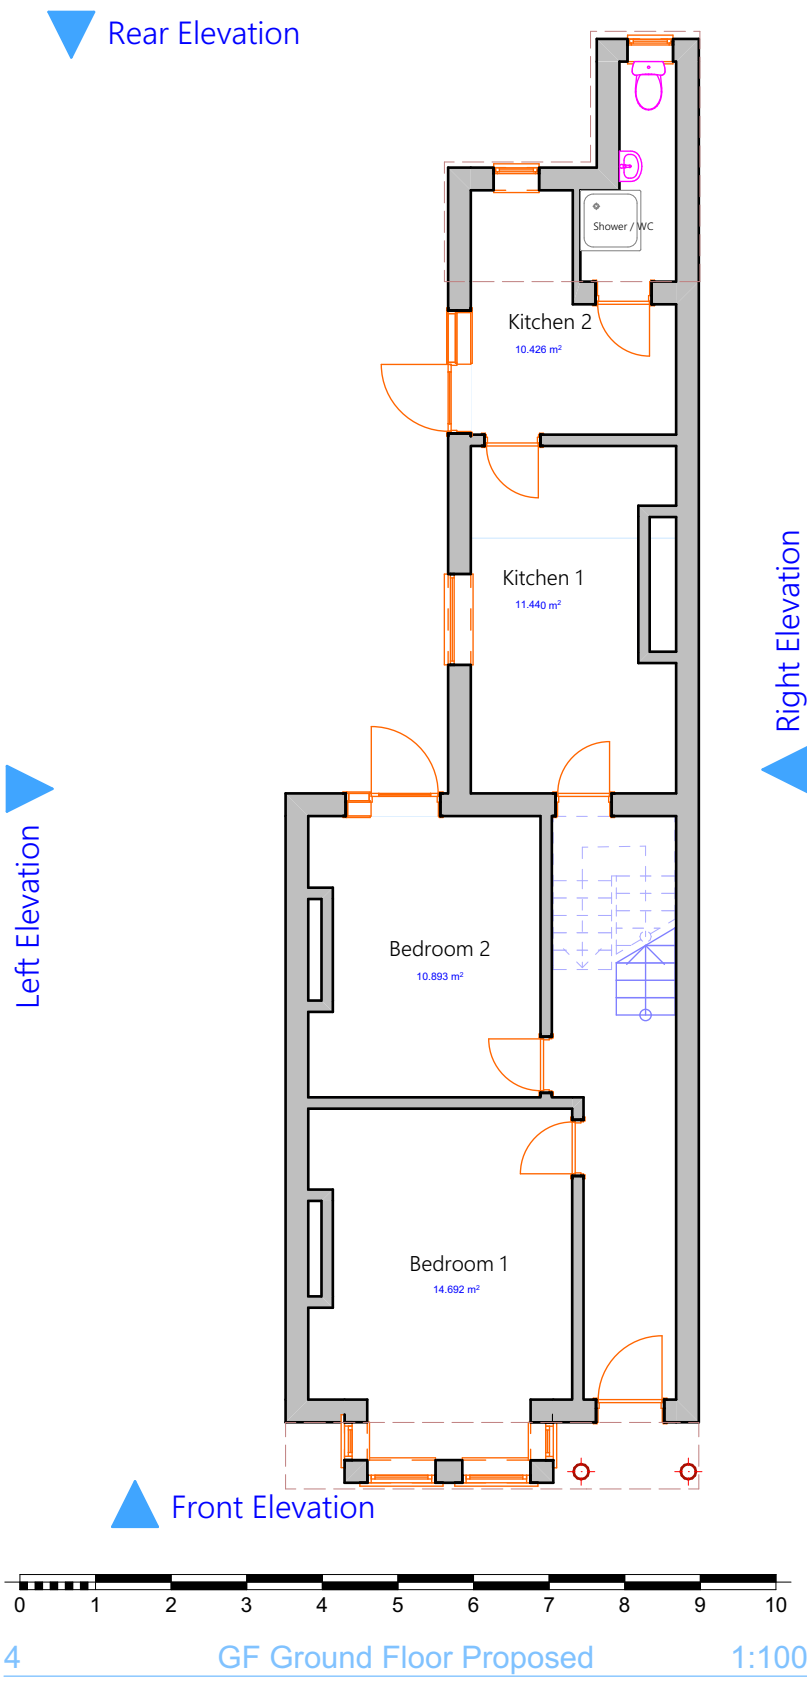

ARCHITECHNOLOGY.
DESIGN

This document and its design content is copyright ©. It shall be read in conjunction with all other associated project information including models, specifications, schedules and related consultants documents. Do not scale from documents. All dimensions to be checked on site. Immediately report any discrepancies, errors or omissions on this document to the Originator. If in doubt ASK.

	Scales @ A1	Date
	1:100	2026-08-22

Client Approval

A - Approved

B - Approved with Comments

C - Do Not Use

Layout Title

Plans - Floorplans

Architechnology.design

www.architechnology.design

179 Edwin Road Rainham, Kent ME8 0AH

Tel: 07957 350204

info@architechnology.design

Project

7 Lascotts Rd N22 8JG - HMO

status

Planning Application

Site Address

7 Lascotts Rd London N22 8JG

Drawing Number	project	originator	zone	level	type	role	number	rev
Layout ID							02.1	