


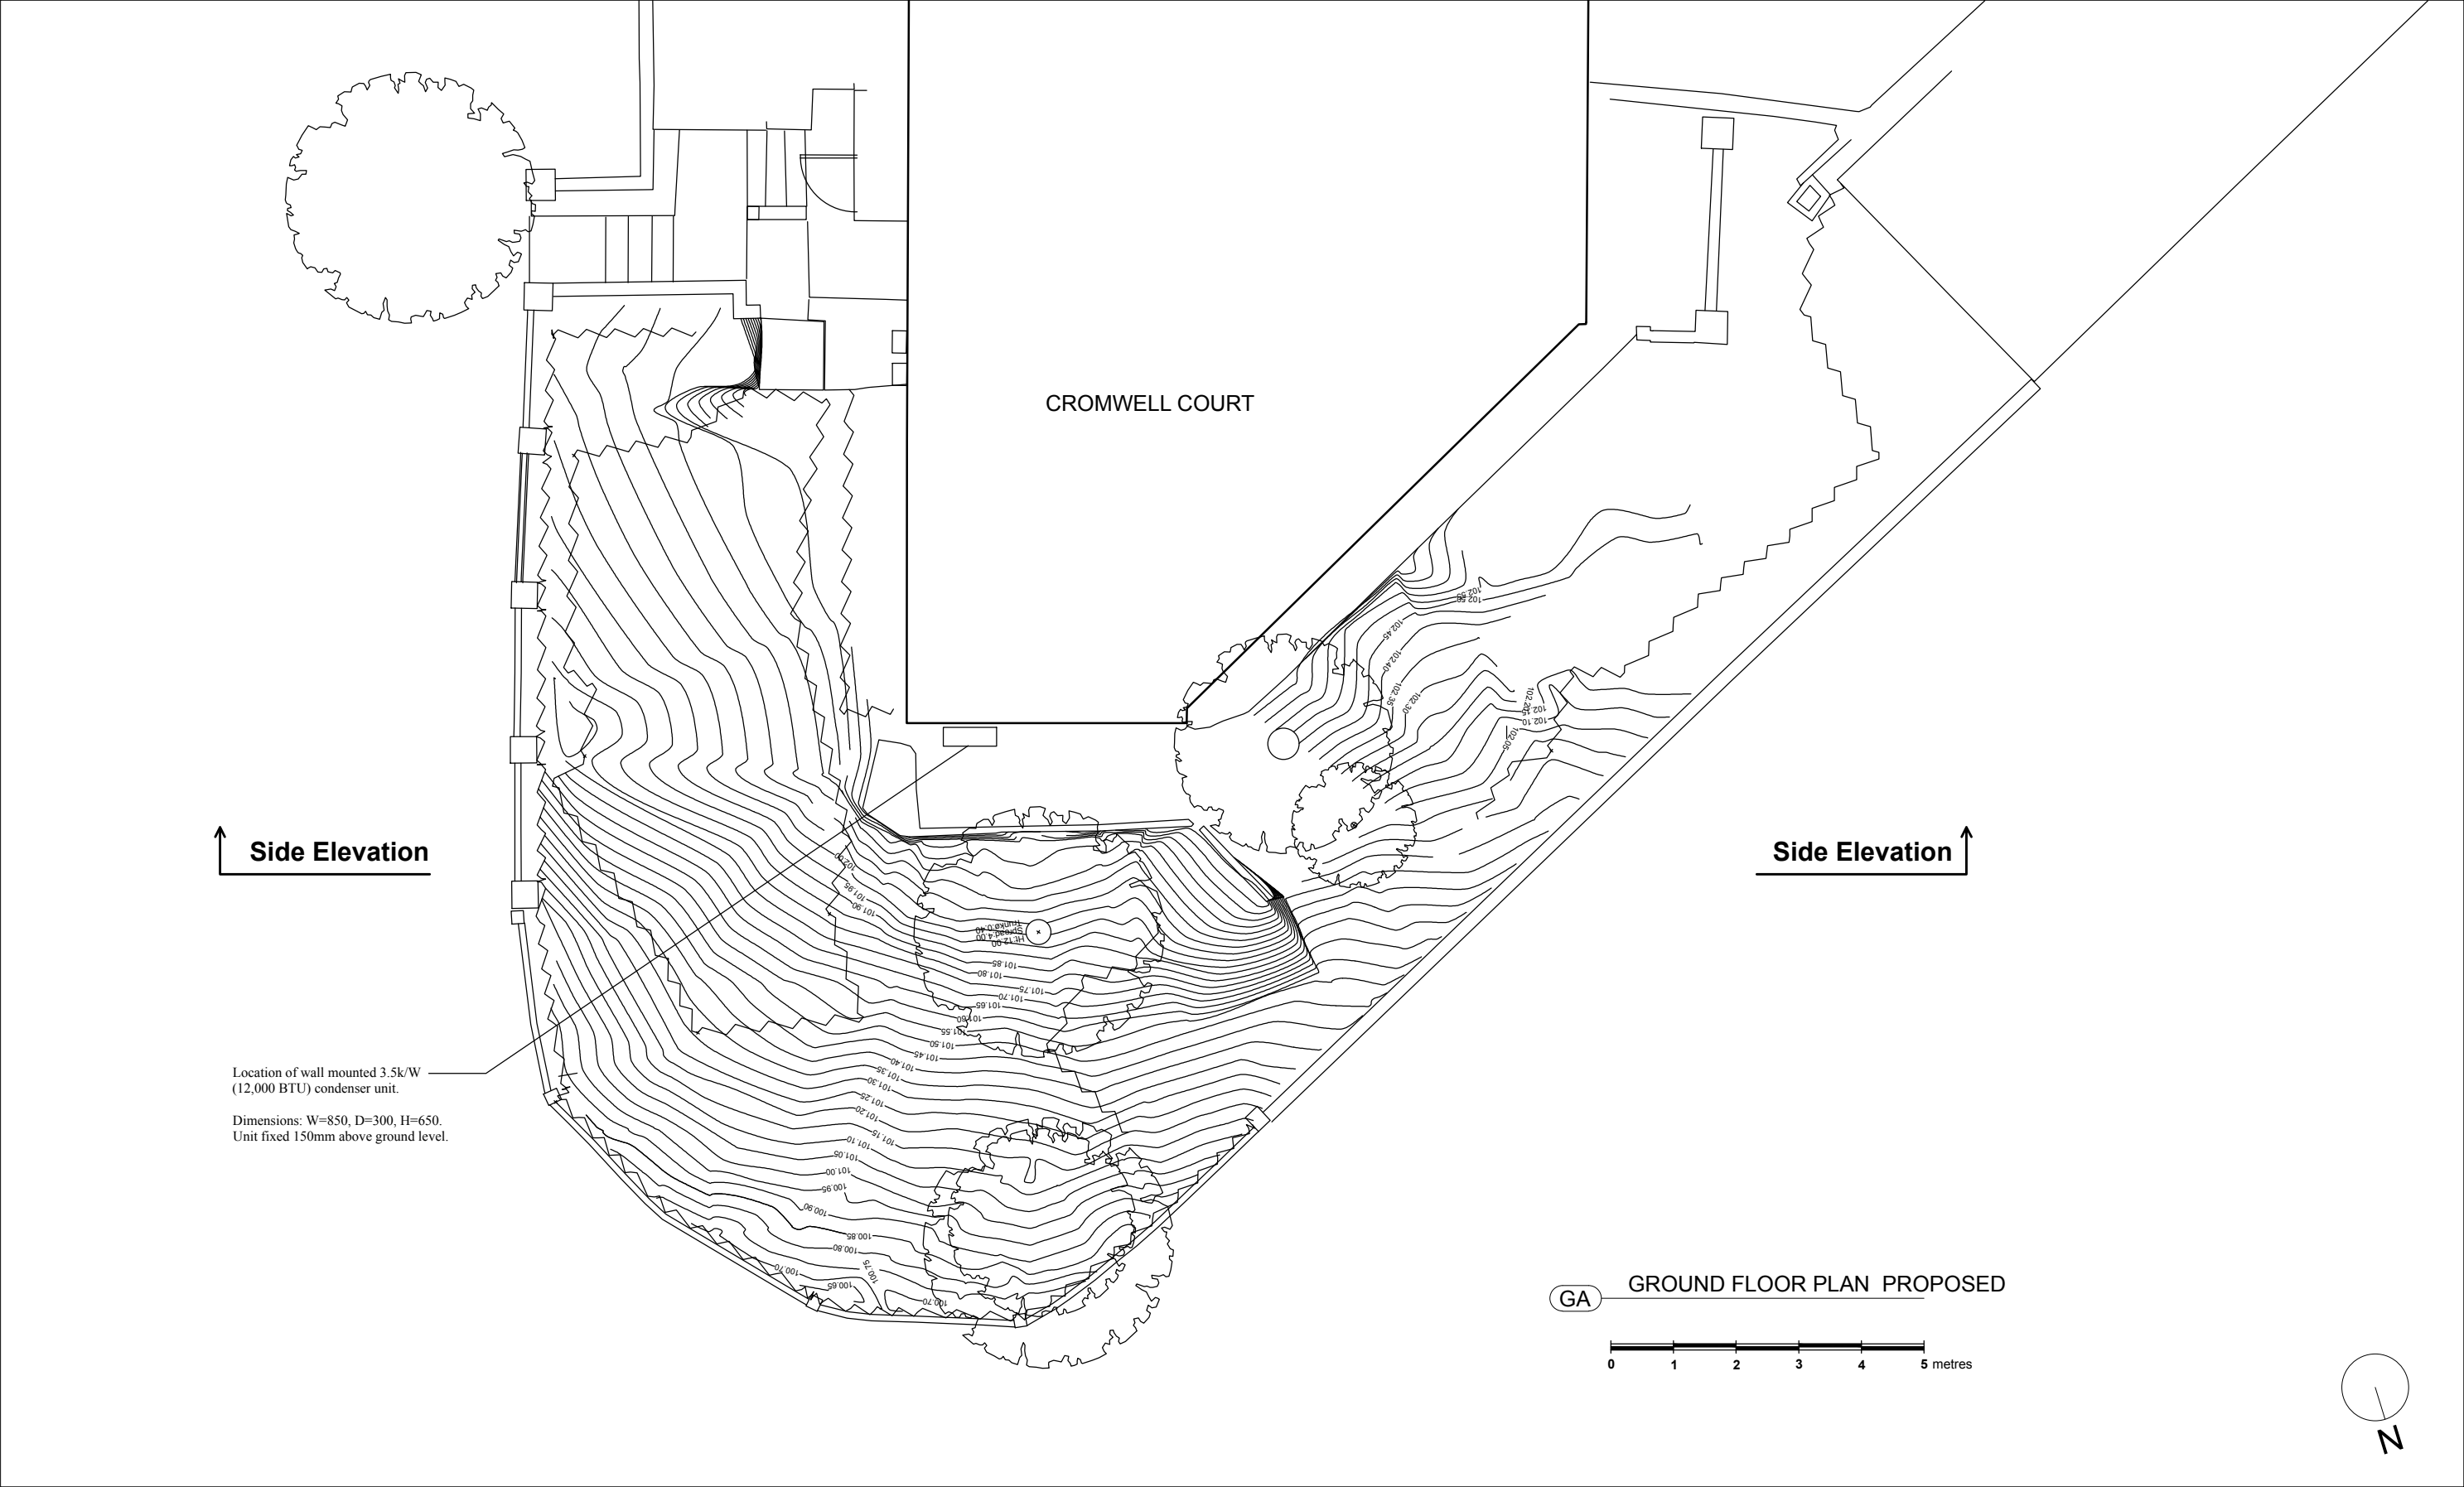

This drawing has been produced for the client detailed below as part of an agreement to provide architectural design services. Third parties using this drawing must satisfy themselves that they accept all of the information on it and take responsibility for any action arising out of the use of it. All dimensions to be checked on site and verified by contractors and sub-contractors for accuracy and fit. Discrepancies or omissions to be brought to the attention of Douglas Architects Limited prior to construction.

Do not scale from this drawing.



Douglas Architects	Douglas Architects Limited Unit 1, 69A Southgate Road, London, n1 3JS T: 07941 534 182 contact@douglasarchitects.co.uk www.douglasarchitects.co.uk	revision	date	notes	project	drawing title	scale	date	PLANNING
		--	----	-----	Flat 2, Cromwell Court Cromwell Avenue, London N6 5HH	Proposed Ground Floor Plan	1:50@A3	Sept 2026	
					client Simon Edwards		drawing no CRO_GA_101		