


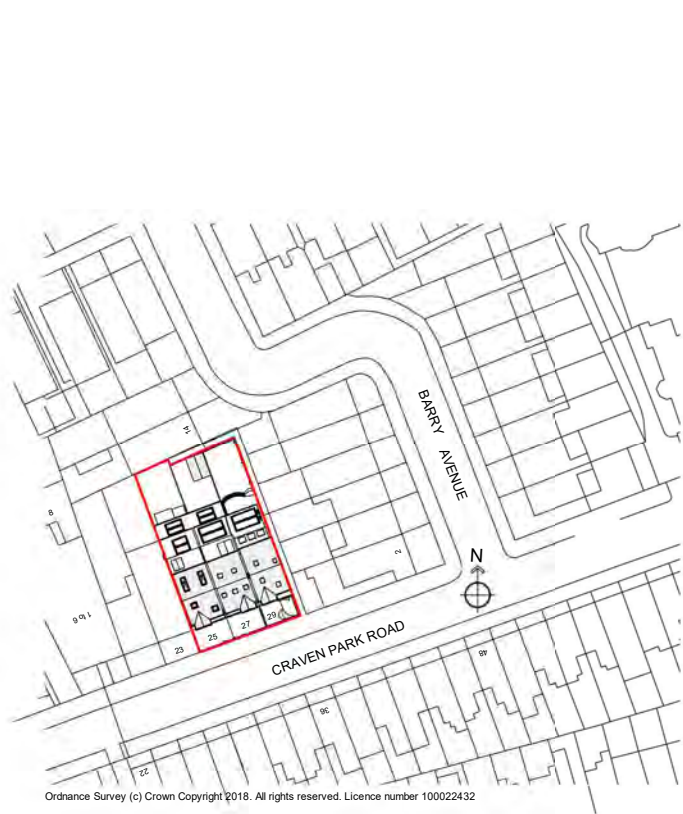

1 OS MAP
1 : 1250

Os Map




SCALE 1:1250

 Property Boundary


Property Boundary Area=547 sqm

Property GIA= 440 sqm

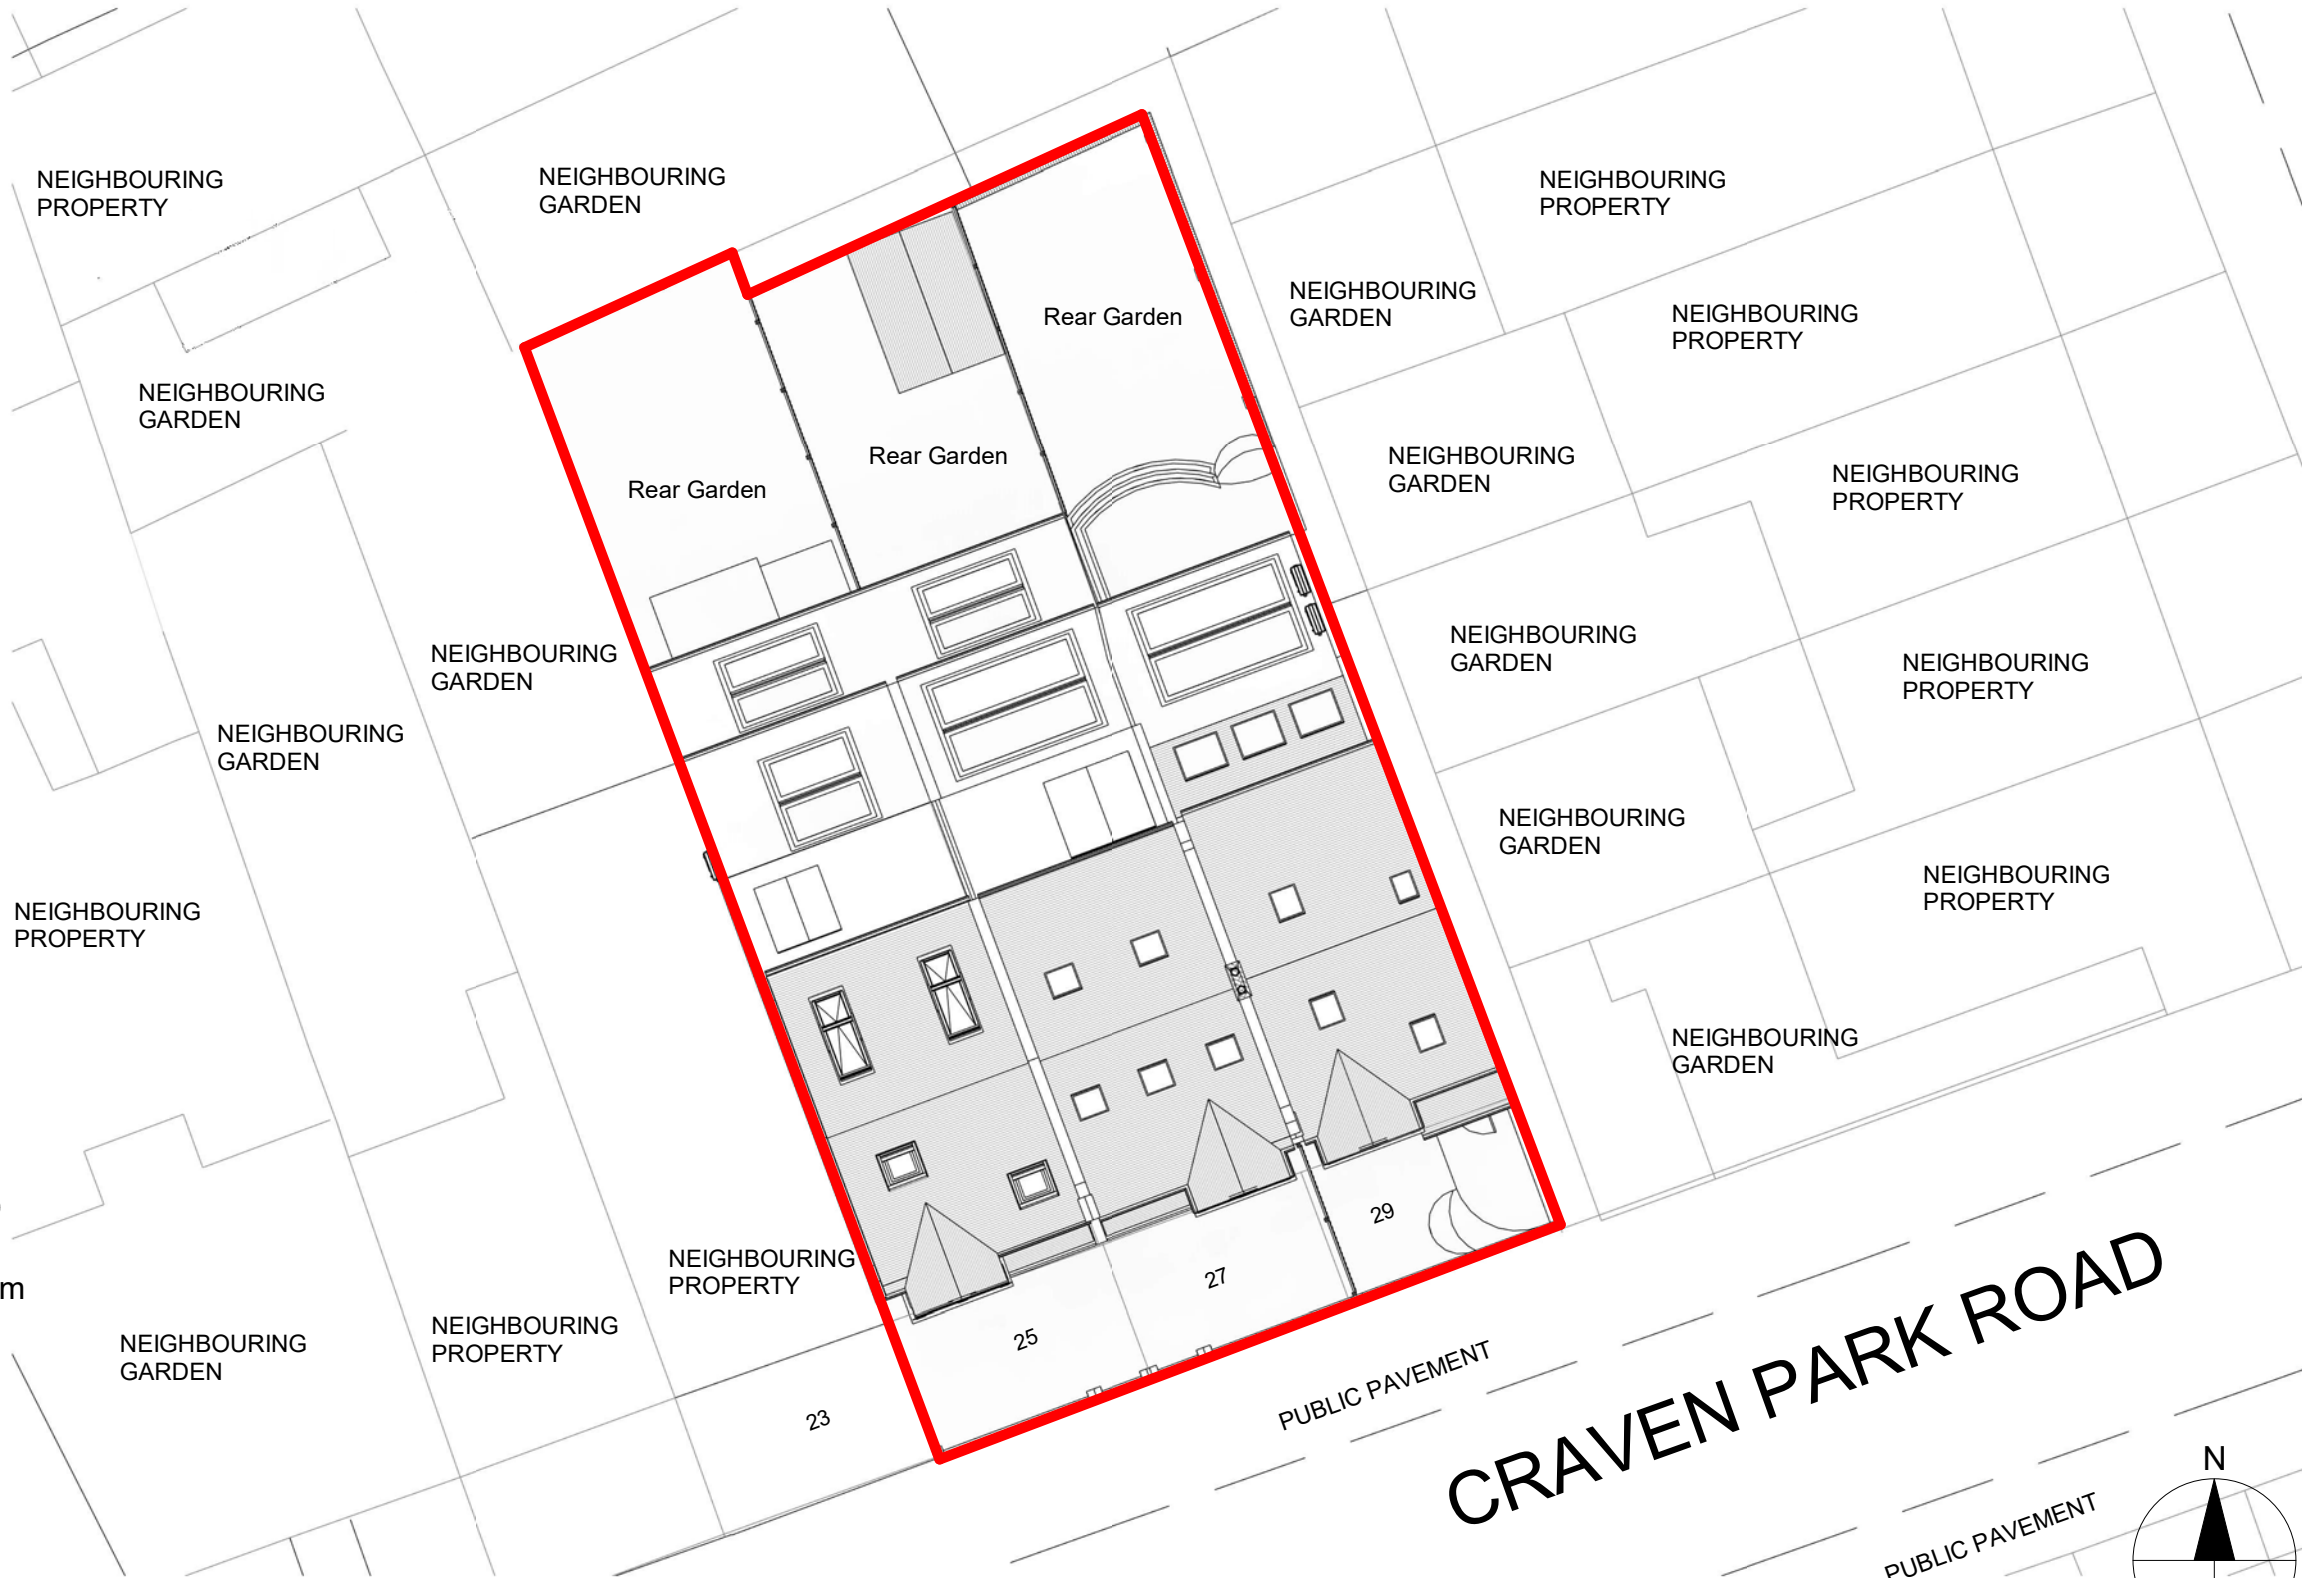

2 Location Plan
1 : 200

CRAVEN PARK ROAD

 

SCALE 1:200

Notes.
Contractors must verify all dimensions at the site before comencing any work.
No construction work before Building Control approval and structural engineer confirmation.
Any discrepancies to be reported to Gridline.
All drawings are to be read in conjunction with all relevant drawings and specifications.


Project No.S				
REV	DATE	DESCRIPTION	BY	CH

PROJECT TITLE	
25-29 Craven Park Road London, N15 6AA	
DATE	Project No.
September 2026	10231

DRAWING TITLE		
As Approved - Os Map/ Location Plan		
DRAWING No.	SCALE @ A3	Drawn by:
AA - L001	As Indicated	Sara



PLANNING SERVICES
Unit 9b, The High Cross Centre,
Fountainy Rd,
N15 4BE
TEL: 020 8802 3480
www.samplanning.co.uk

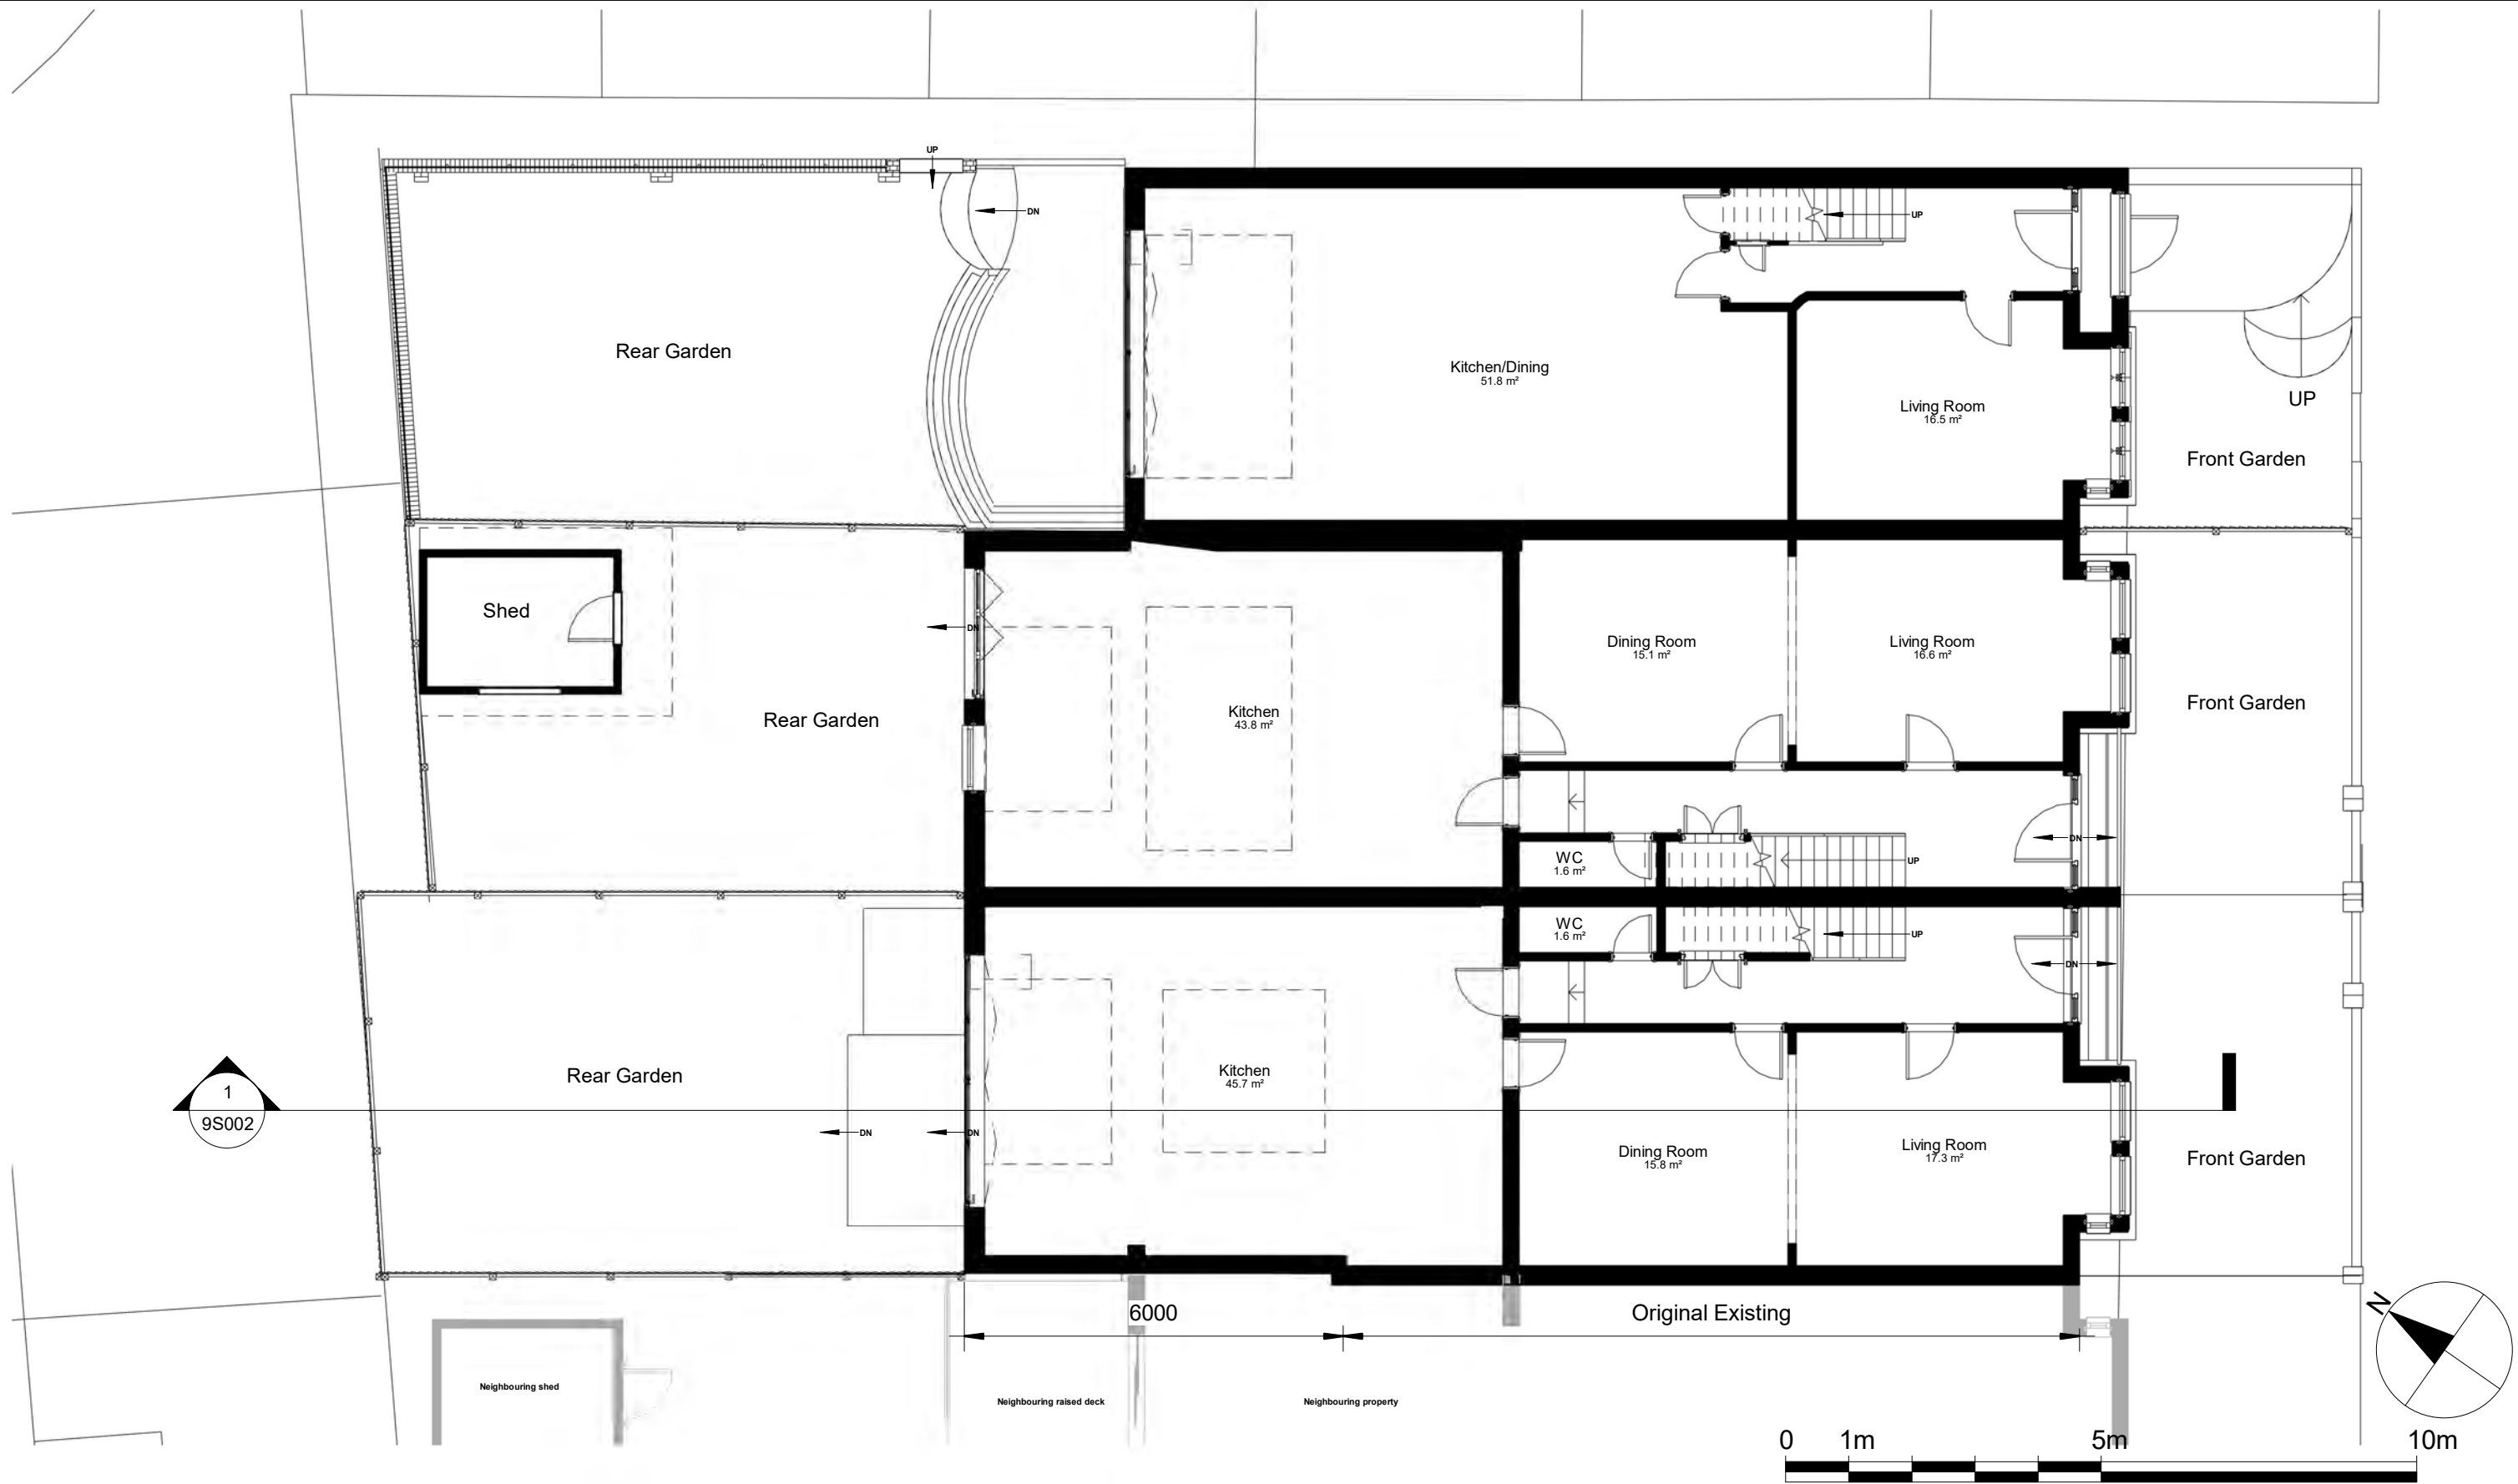

Notes.
Contractors must verify all dimensions at the site before comencing any work.
No construction work before Building Control approval and structural engineer confirmation.
Any discrepancies to be reported to Gridline.
All drawings are to be read in conjunction with all relevant drawings and specifications.


Project No.S				
REV	DATE	DESCRIPTION	BY	CH

PROJECT TITLE	
25-29 Craven Park Road London, N15 6AA	
DATE	Project No.
September 2026	10231

DRAWING TITLE		
As Approved - Ground Floor		
DRAWING No.	SCALE @ A3	Drawn by:
AA - P001	1:100	Sara



PLANNING SERVICES
Unit 9b, The High Cross Centre,
Fountainy Rd,
N15 4BE
TEL: 020 8802 3480
www.samplanning.co.uk

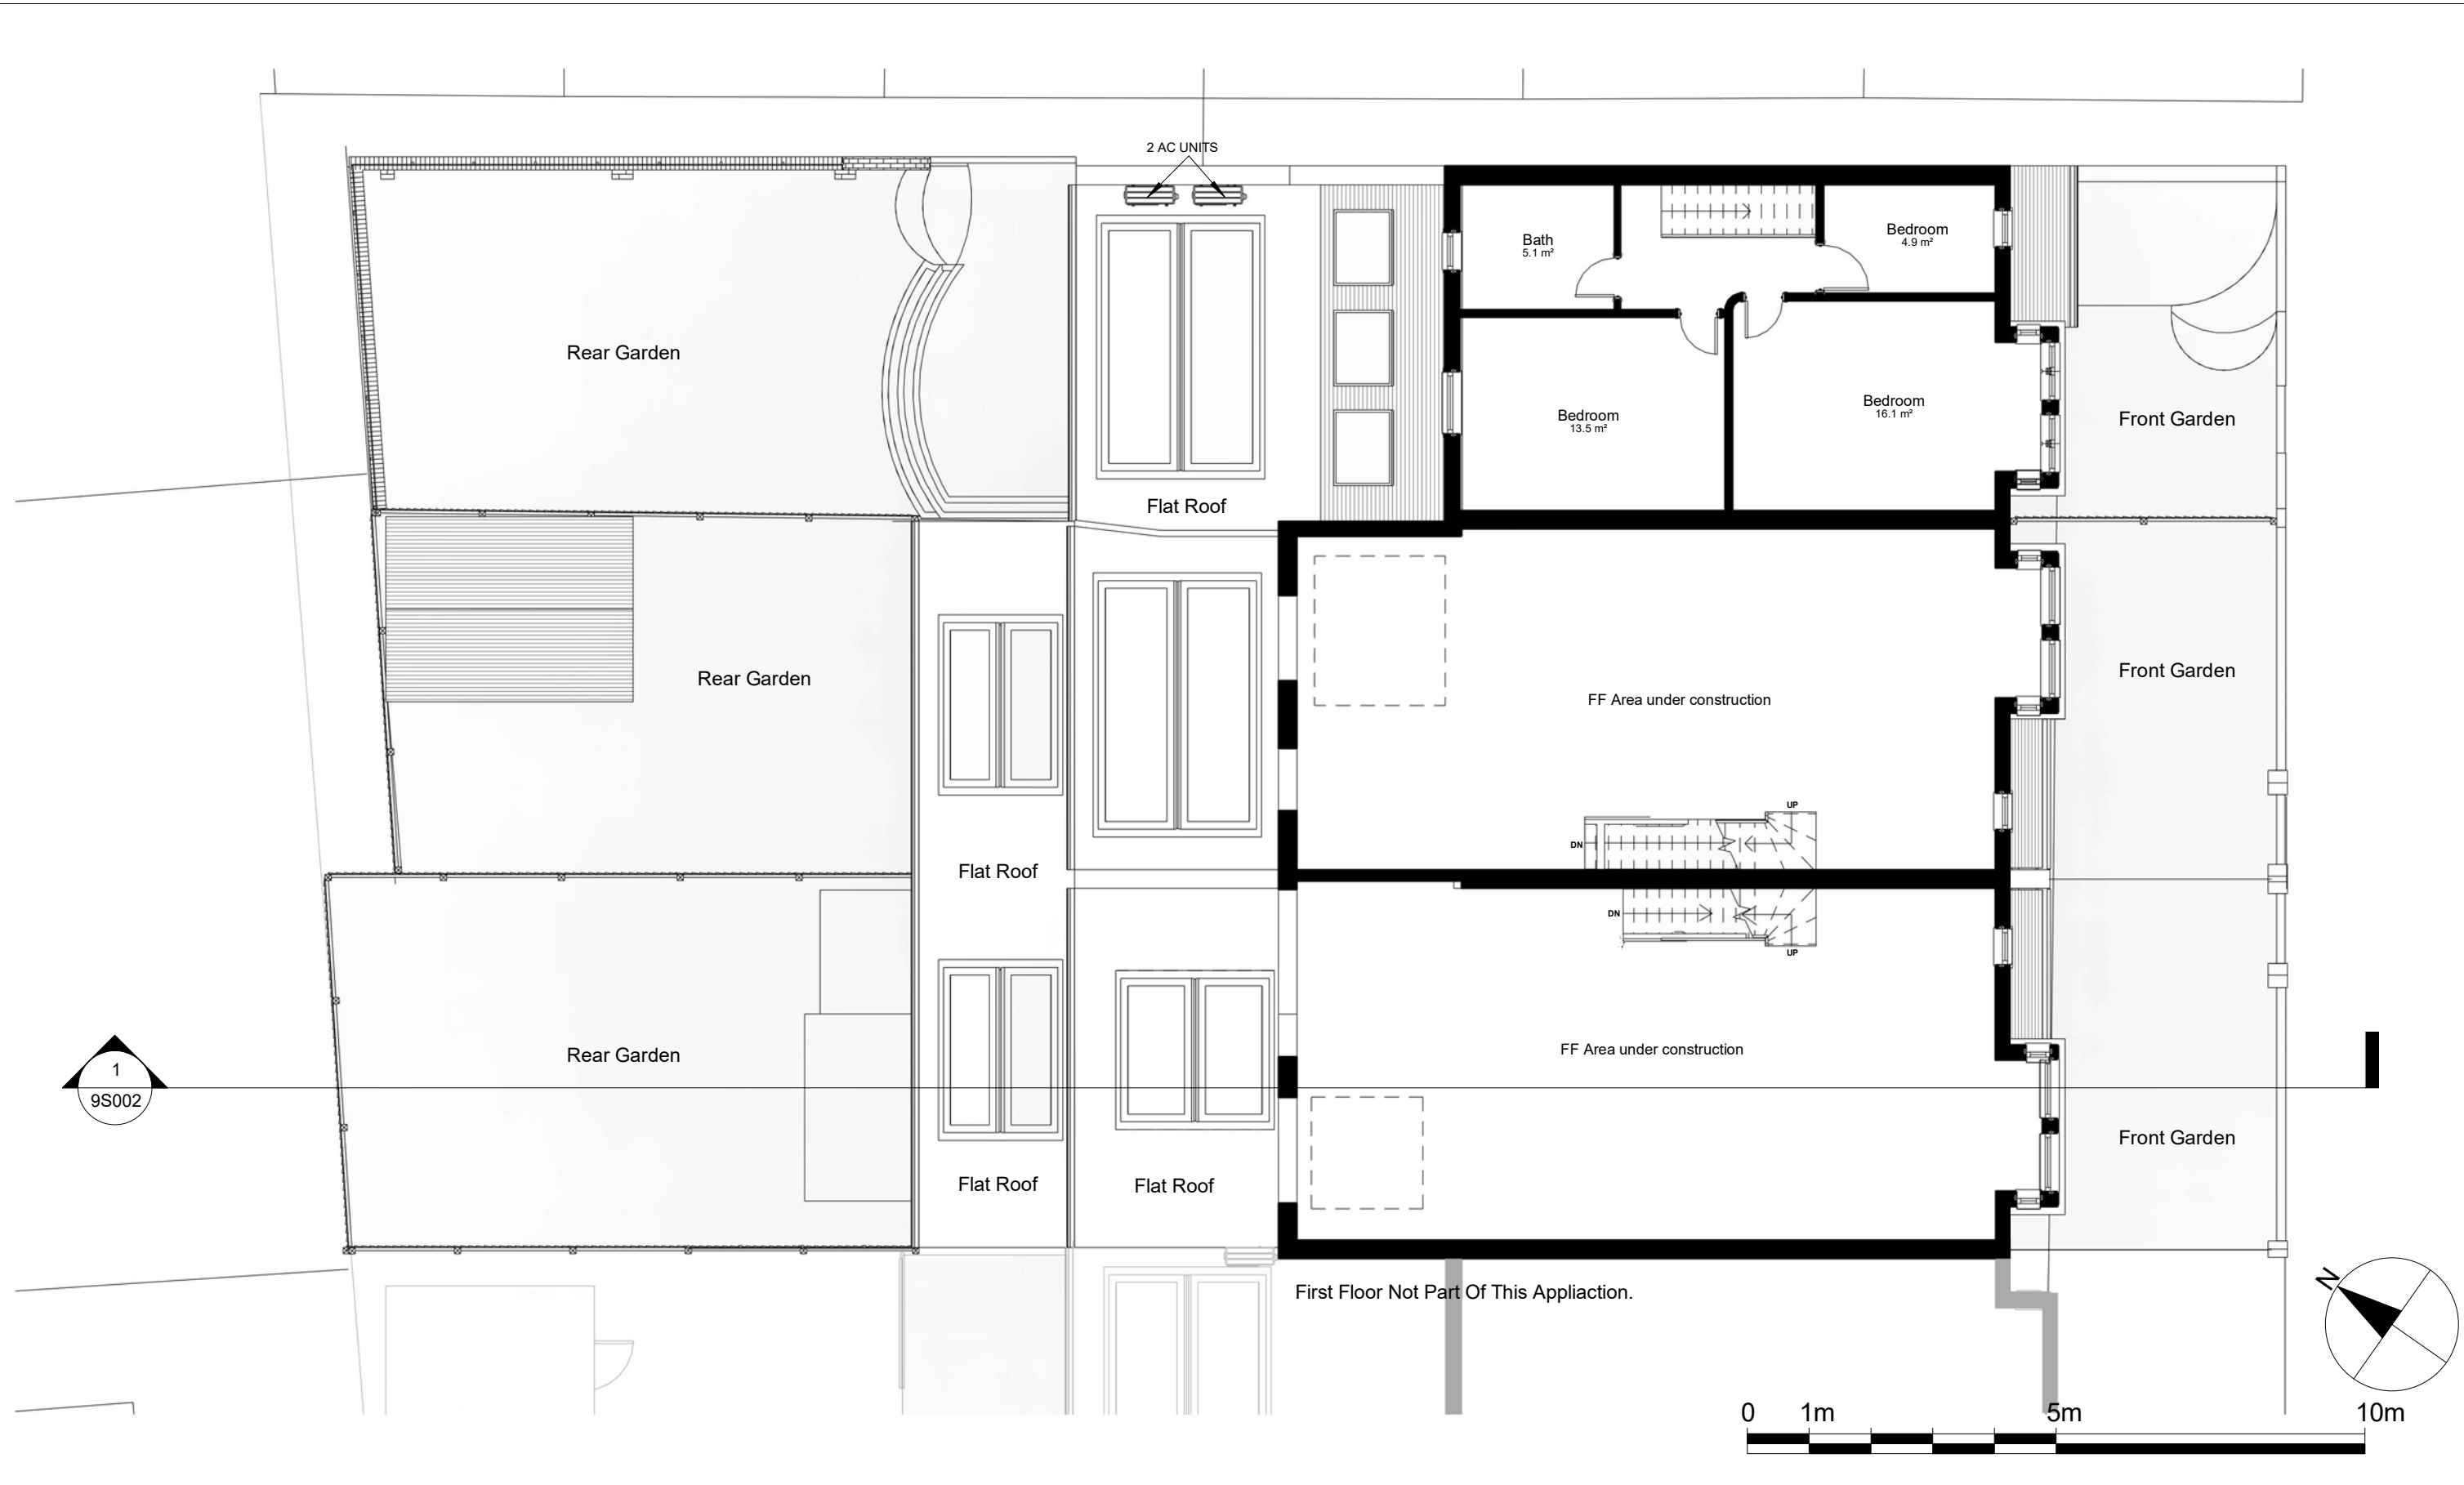

Notes.
Contractors must verify all dimensions at the site before comencing any work.
No construction work before Building Control approval and structural engineer confirmation.
Any discrepancies to be reported to Gridline.
All drawings are to be read in conjunction with all relevant drawings and specifications.


Project No.S				
REV	DATE	DESCRIPTION	BY	CH

PROJECT TITLE	
25-29 Craven Park Road London, N15 6AA	
DATE	Project No.
September 2026	10231

DRAWING TITLE		
As Approved First Floor		
DRAWING No.	SCALE @ A3	Drawn by:
AA - P002	1:100	Sara



PLANNING SERVICES
Unit 9b, The High Cross Centre,
Fountainy Rd,
N15 4BE
TEL: 020 8802 3480
www.samplanning.co.uk

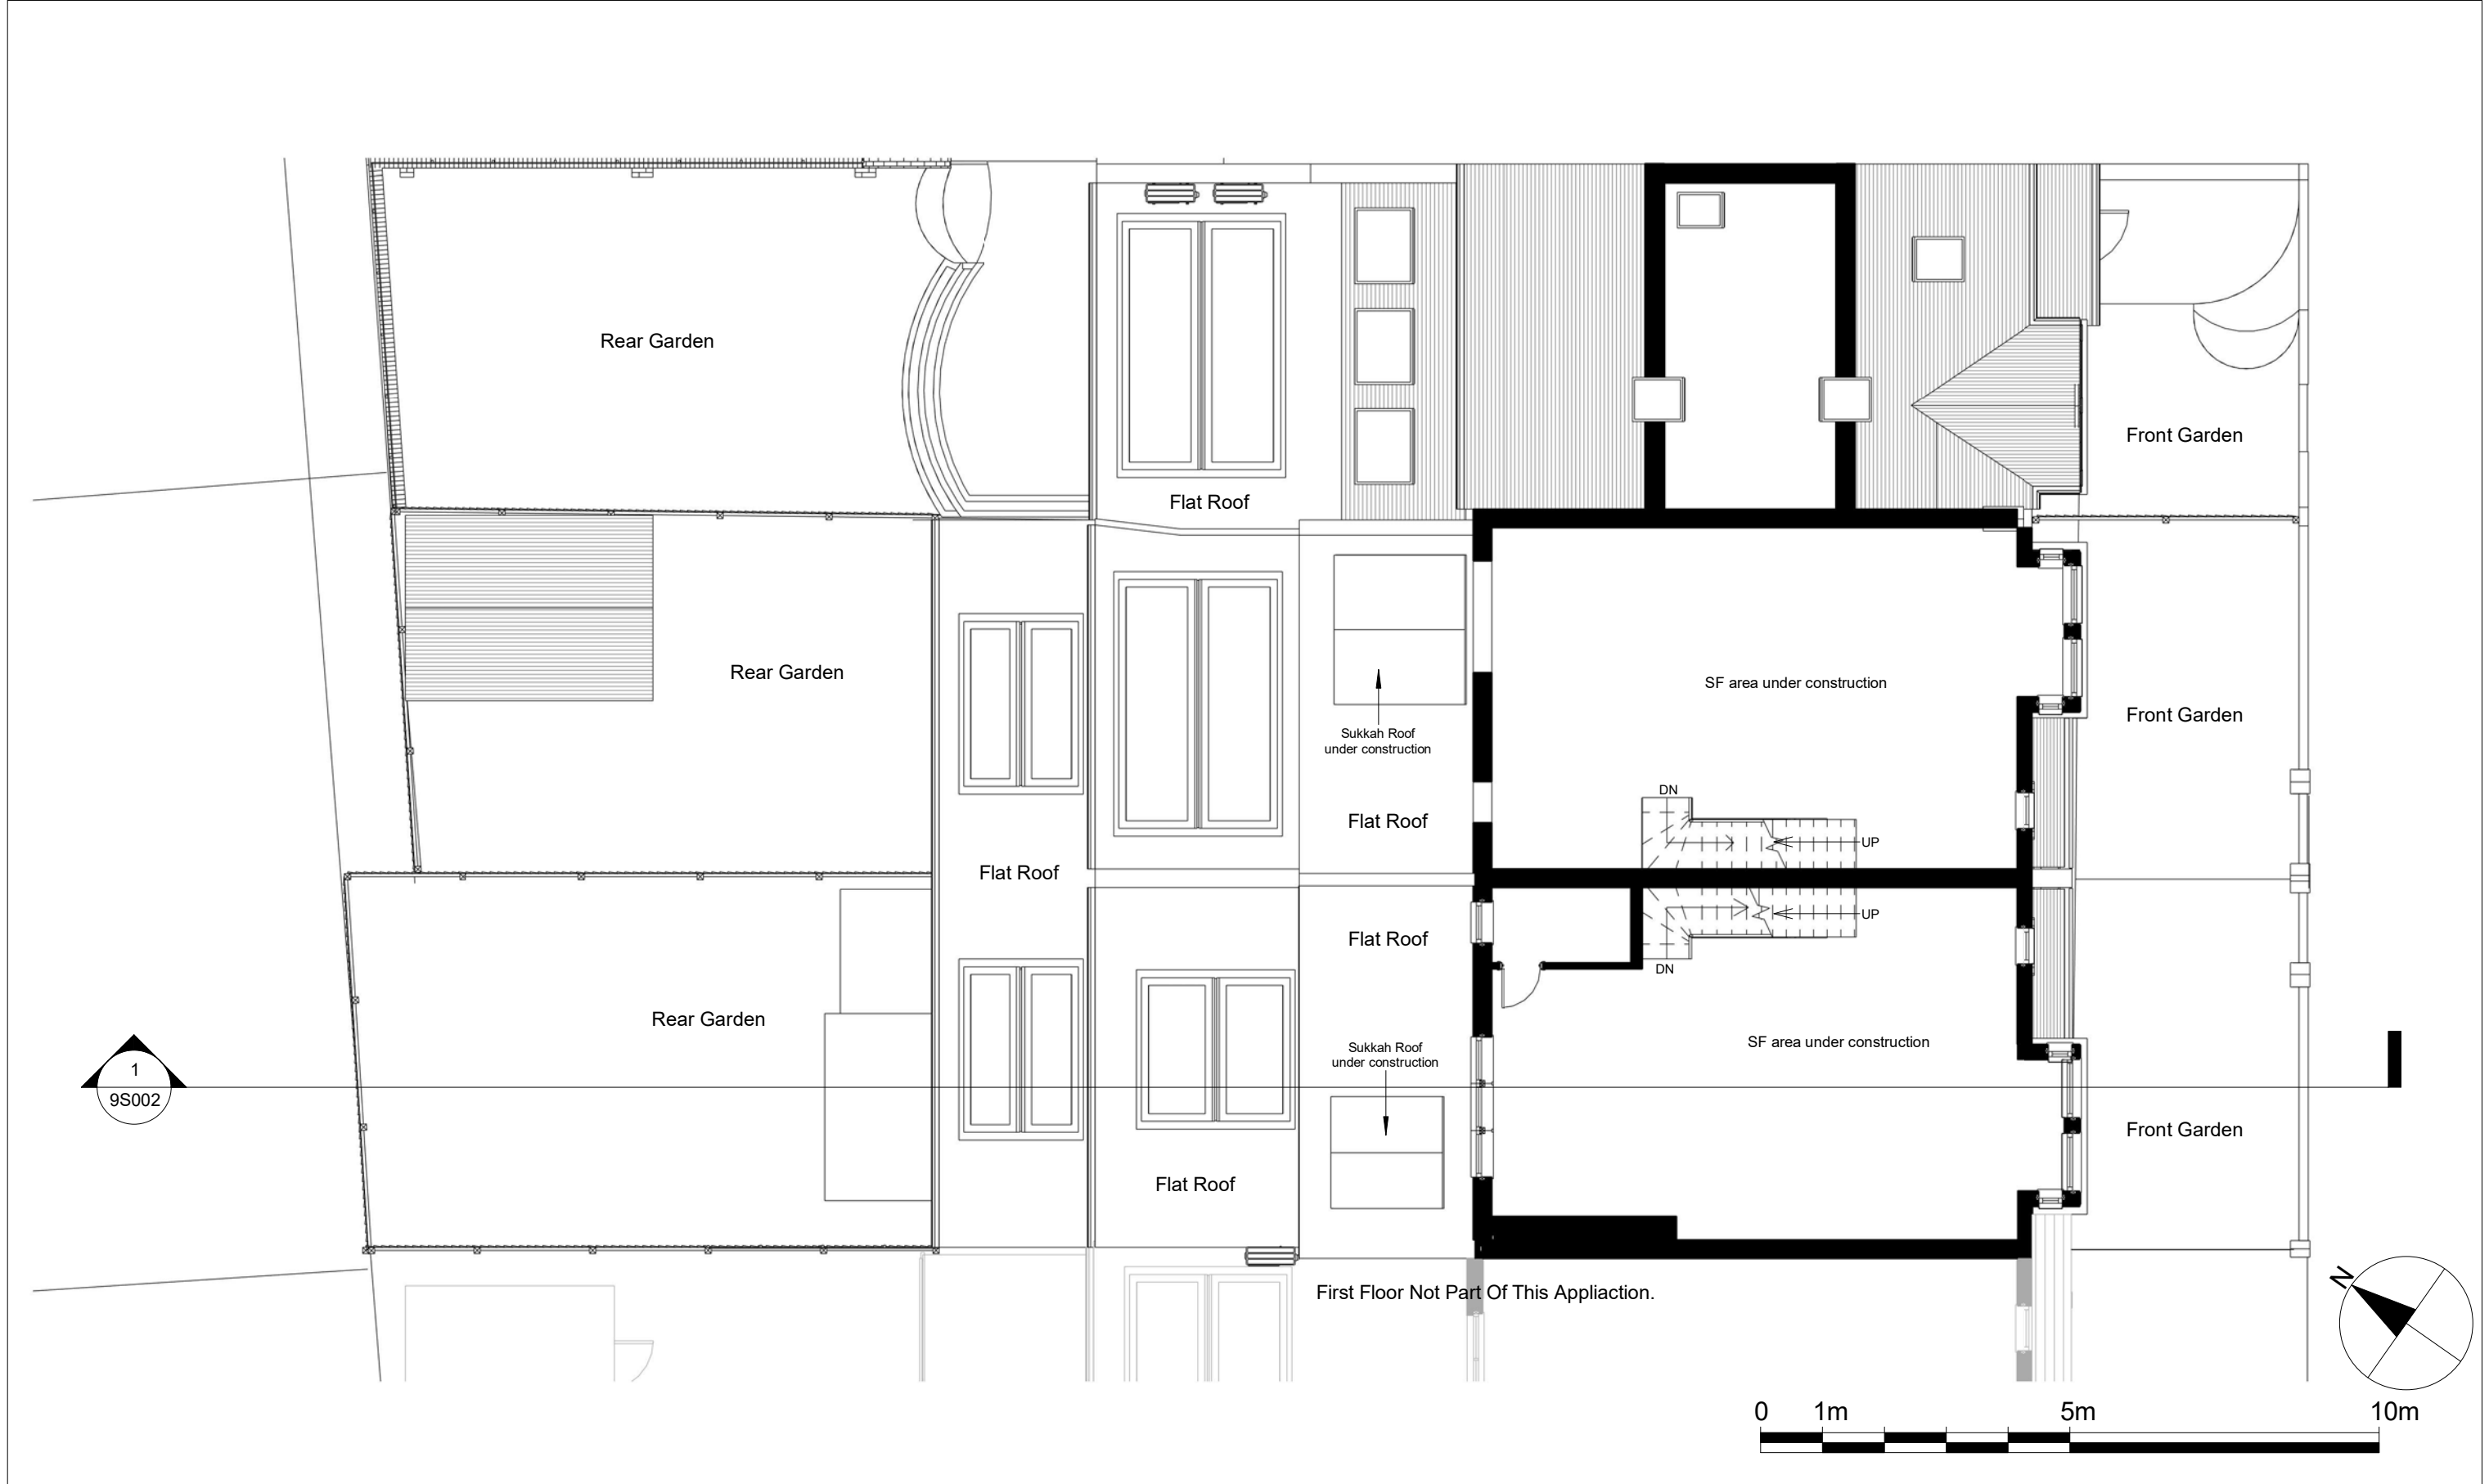

Notes.
Contractors must verify all dimensions at the site before comencing any work.
No construction work before Building Control approval and structural engineer confirmation.
Any discrepancies to be reported to Gridline.
All drawings are to be read in conjunction with all relevant drawings and specifications.

Project No.S				
REV	DATE	DESCRIPTION	BY	CH

PROJECT TITLE	
25-29 Craven Park Road London, N15 6AA	
DATE	Project No.
September 2026	10231

DRAWING TITLE		
As Approved - Second Floor		
DRAWING No.	SCALE @ A3	Drawn by:
AA - P003	1:100	Sara



PLANNING SERVICES
Unit 9b, The High Cross Centre,
Fountainy Rd,
N15 4BE
TEL: 020 8802 3480
www.samplanning.co.uk



Notes.
Contractors must verify all dimensions at the site before comencing any work.
No construction work before Building Control approval and structural engineer confirmation.
Any discrepancies to be reported to Gridline.
All drawings are to be read in conjunction with all relevant drawings and specifications.


Project No.S				
REV	DATE	DESCRIPTION	BY	CH

PROJECT TITLE	
25-29 Craven Park Road London, N15 6AA	
DATE	Project No.
September 2026	10231

DRAWING TITLE		
As Approved - Loft Plan		
DRAWING No.	SCALE @ A3	Drawn by:
AA - P004	1:100	Sara



PLANNING SERVICES
Unit 9b, The High Cross Centre,
Fountainy Rd,
N15 4BE
TEL: 020 8802 3480
www.samplanning.co.uk

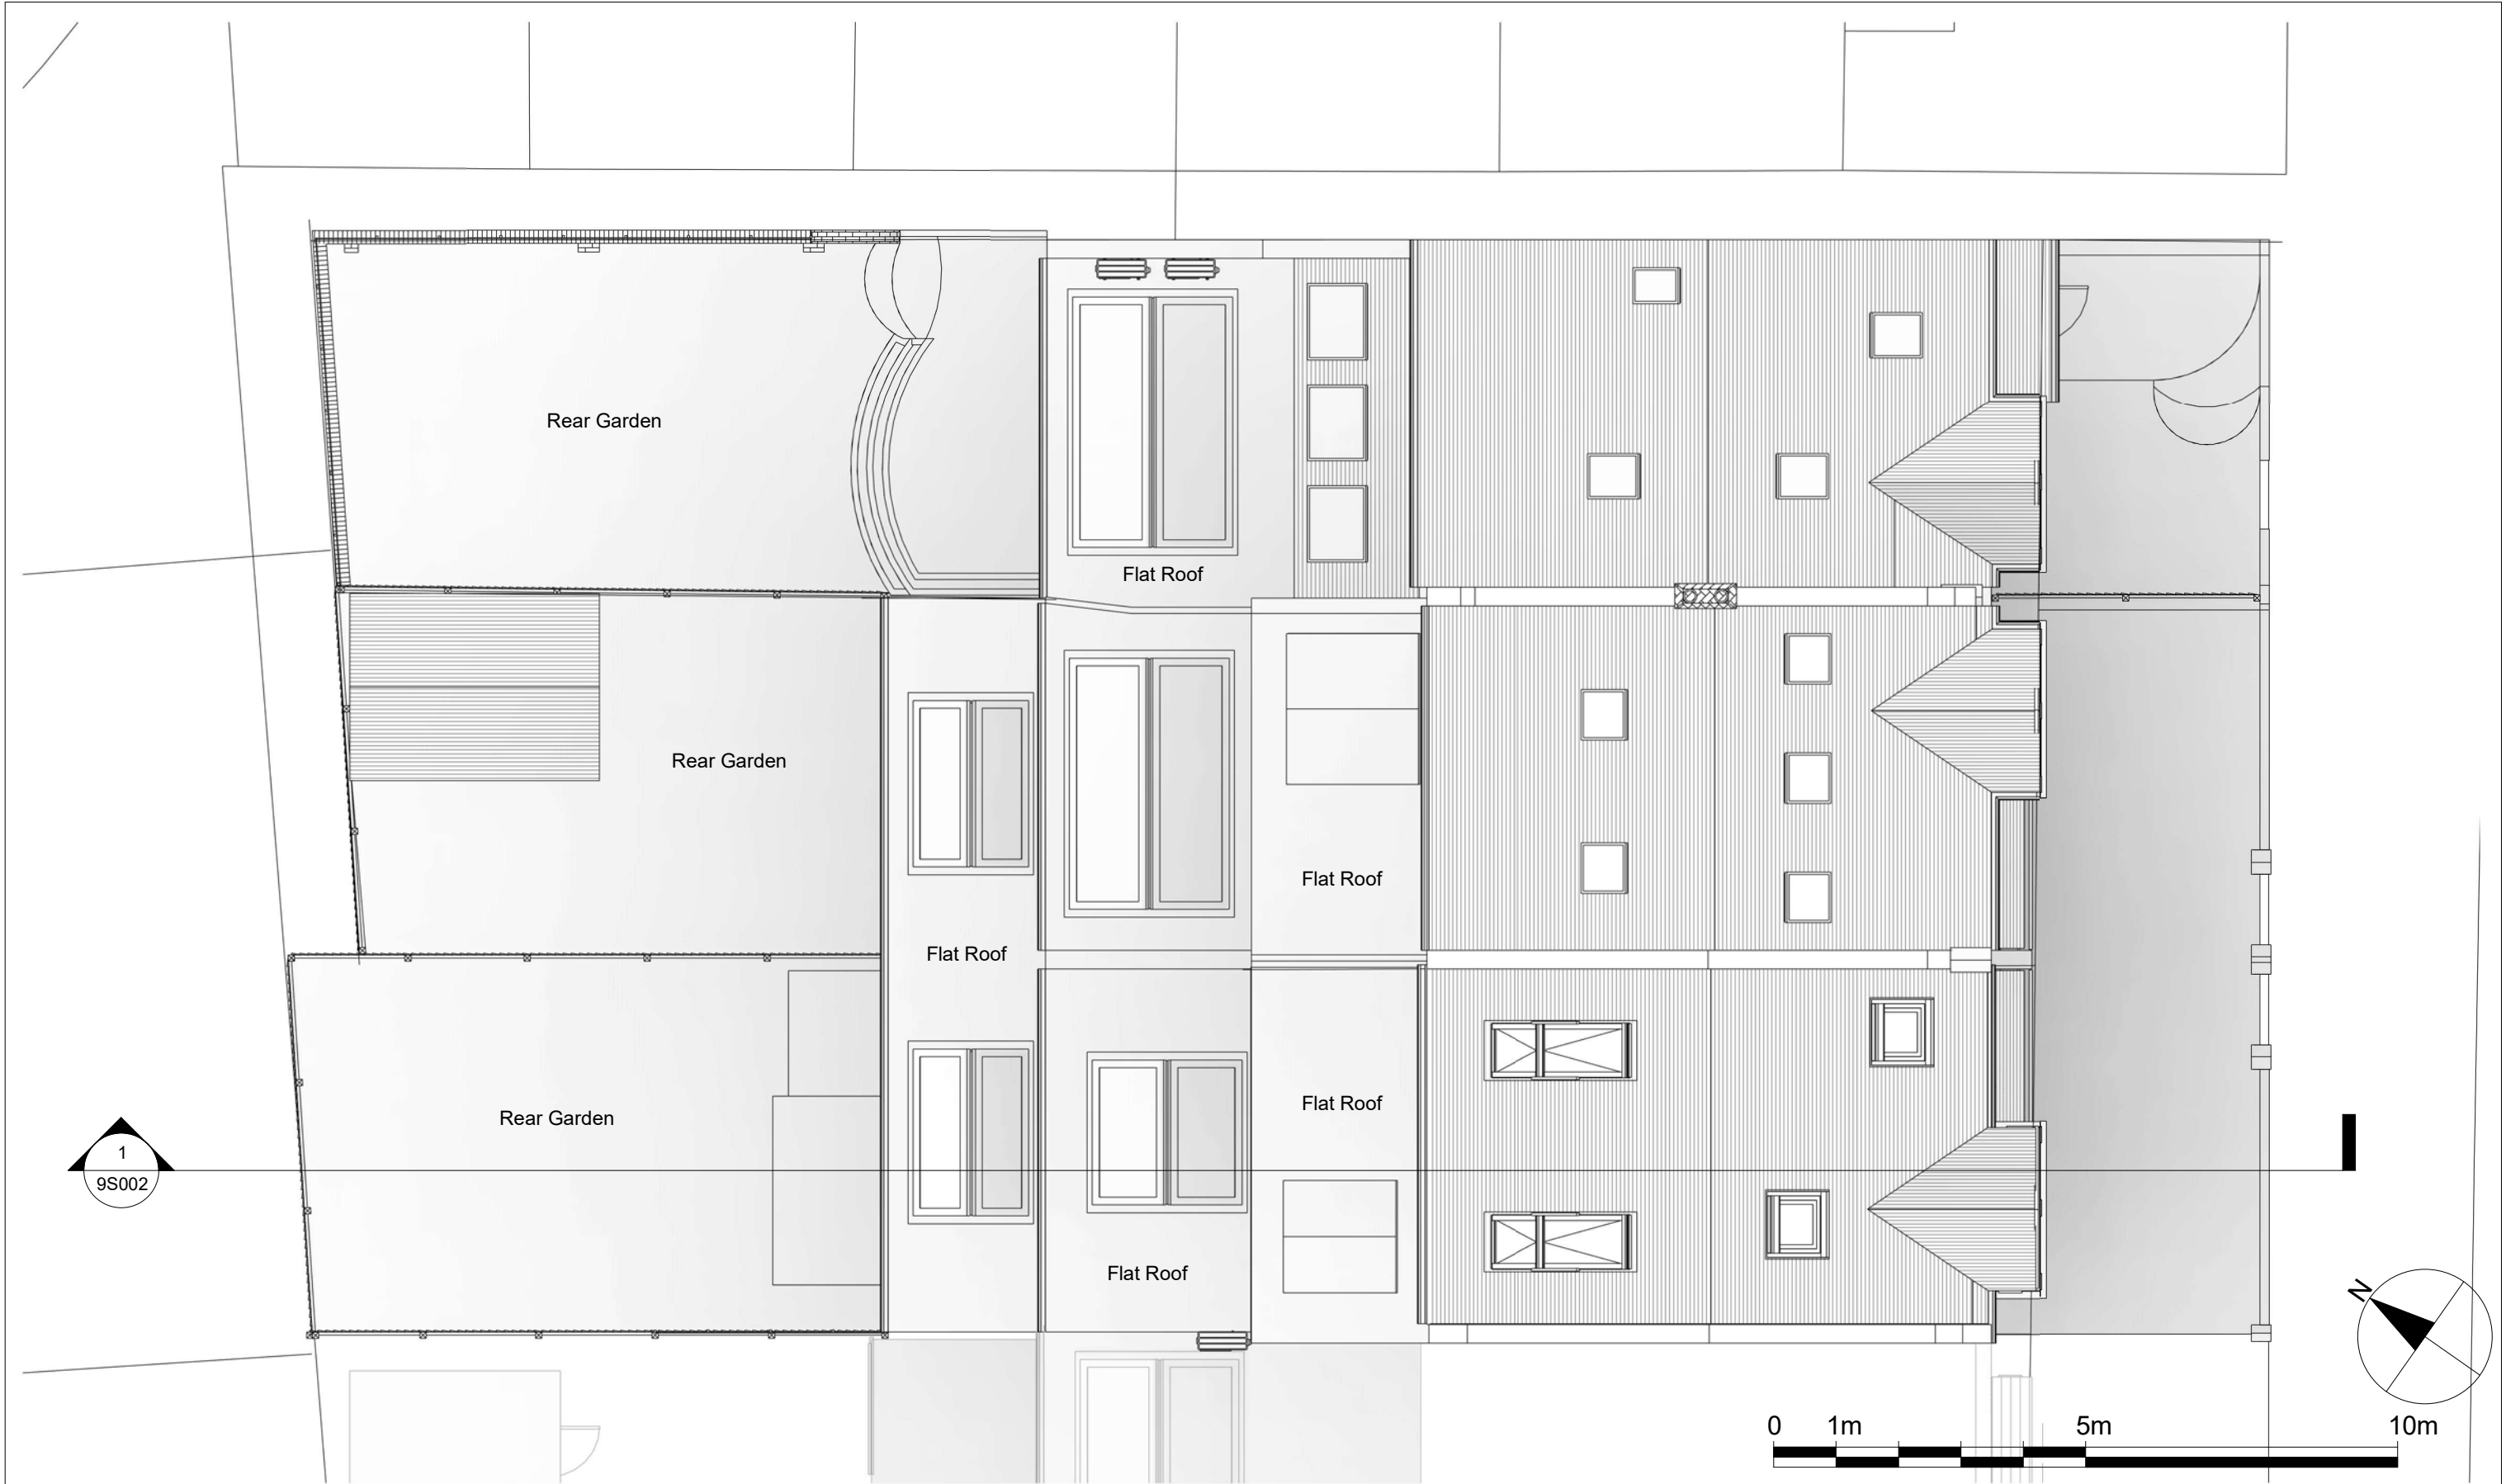

Notes.
Contractors must verify all dimensions at the site before comencing any work.
No construction work before Building Control approval and structural engineer confirmation.
Any discrepancies to be reported to Gridline.
All drawings are to be read in conjunction with all relevant drawings and specifications.

Project No.S				
REV	DATE	DESCRIPTION	BY	CH

PROJECT TITLE	
25-29 Craven Park Road London, N15 6AA	
DATE	Project No.
September 2026	10231

DRAWING TITLE		
As Approved Floor Plan		
DRAWING No.	SCALE @ A3	Drawn by:
AA - P005	1:100	Sara



PLANNING SERVICES
Unit 9b, The High Cross Centre,
Fountainy Rd,
N15 4BE
TEL: 020 8802 3480
www.samplanning.co.uk




Notes.
Contractors must verify all dimensions at the site before commencing any work.
No construction work before Building Control approval and structural engineer confirmation.
Any discrepancies to be reported to Gridline.
All drawings are to be read in conjunction with all relevant drawings and specifications.

Project No.S				
REV	DATE	DESCRIPTION	BY	CH

PROJECT TITLE	
25-29 Craven Park Road London, N15 6AA	
DATE	Project No.
September 2026	10231

DRAWING TITLE		
As Approved - Front/ Rear Elevation		
DRAWING No.	SCALE @ A3	Drawn by:
AA - E001	1:100	Sara


PLANNING SERVICES
Unit 9b, The High Cross Centre,
Fountainy Rd,
N15 4BE
TEL: 020 8802 3480
www.samplanning.co.uk

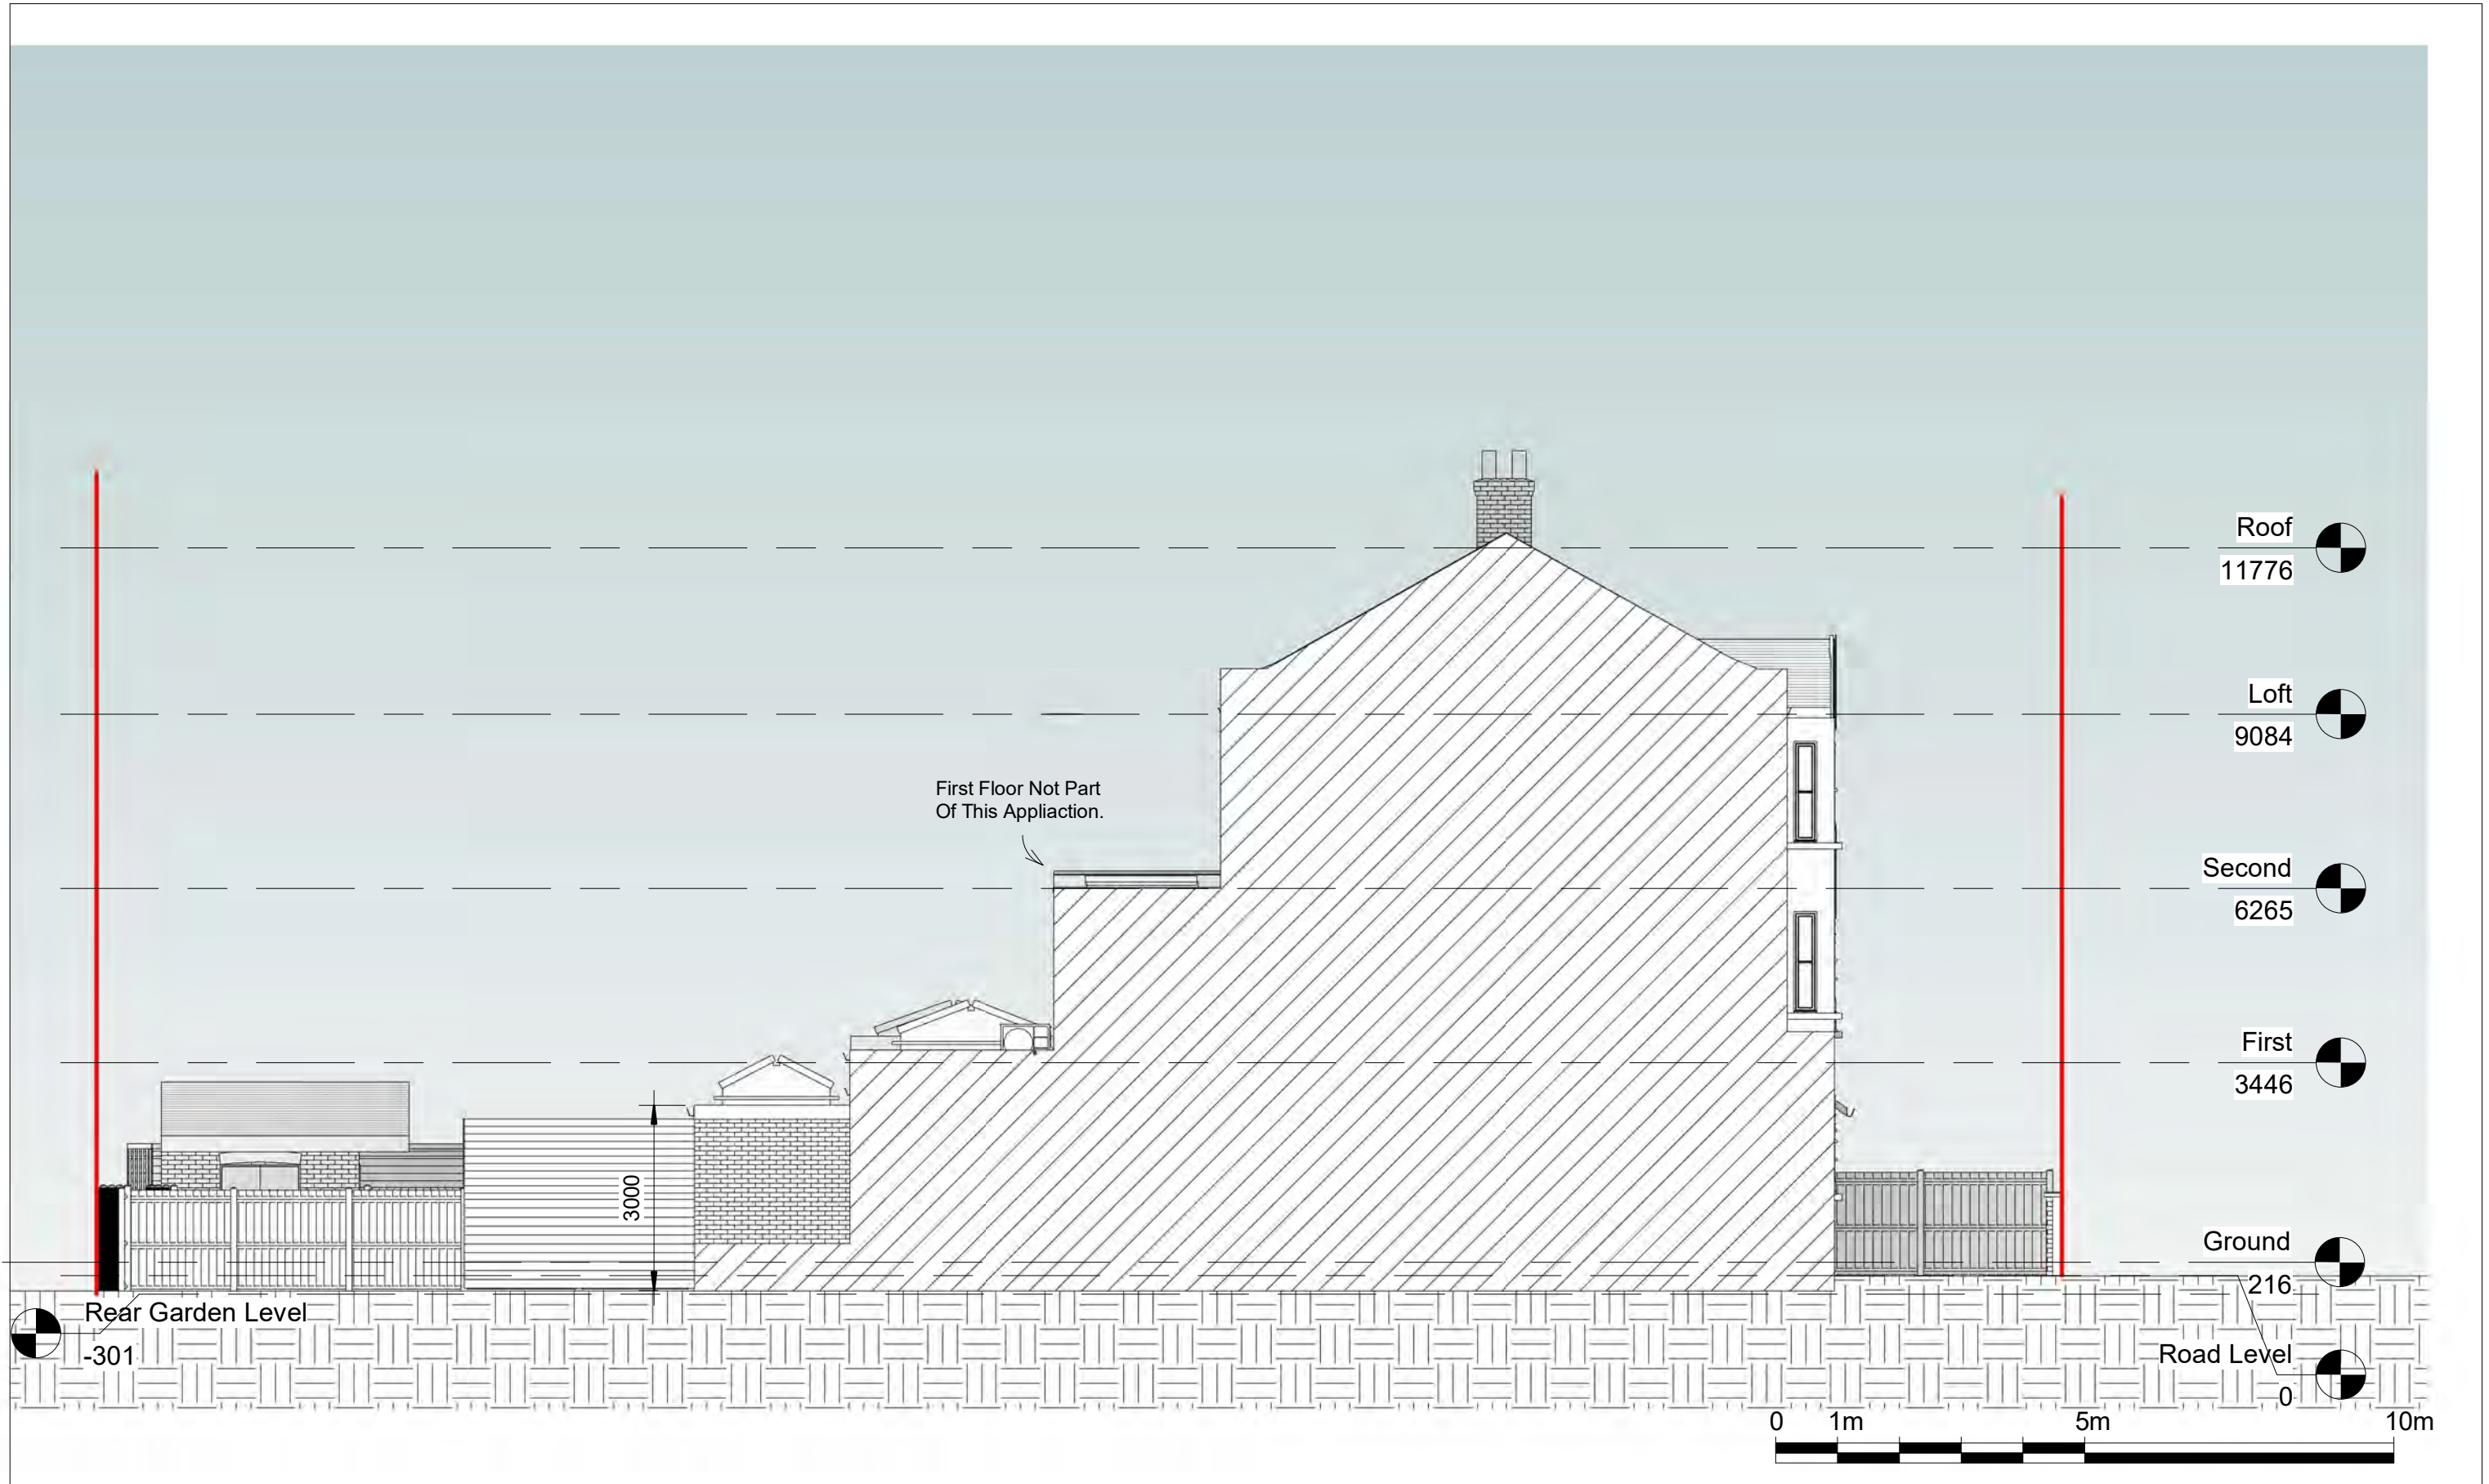


Notes.
Contractors must verify all dimensions at the site before comencing any work.
No construction work before Building Control approval and structural engineer confirmation.
Any discrepancies to be reported to Gridline.
All drawings are to be read in conjunction with all relevant drawings and specifications.

Project No.S				
REV	DATE	DESCRIPTION	BY	CH

PROJECT TITLE	
25-29 Craven Park Road London, N15 6AA	
DATE	Project No.
September 2026	10231

DRAWING TITLE		
As Approved - Side Elevation 1		
DRAWING No.	SCALE @ A3	Drawn by:
AA - E002	1:100	Sara


PLANNING SERVICES
Unit 9b, The High Cross Centre,
Fountayne Rd,
N15 4BE
TEL: 020 8802 3480
www.samplanning.co.uk

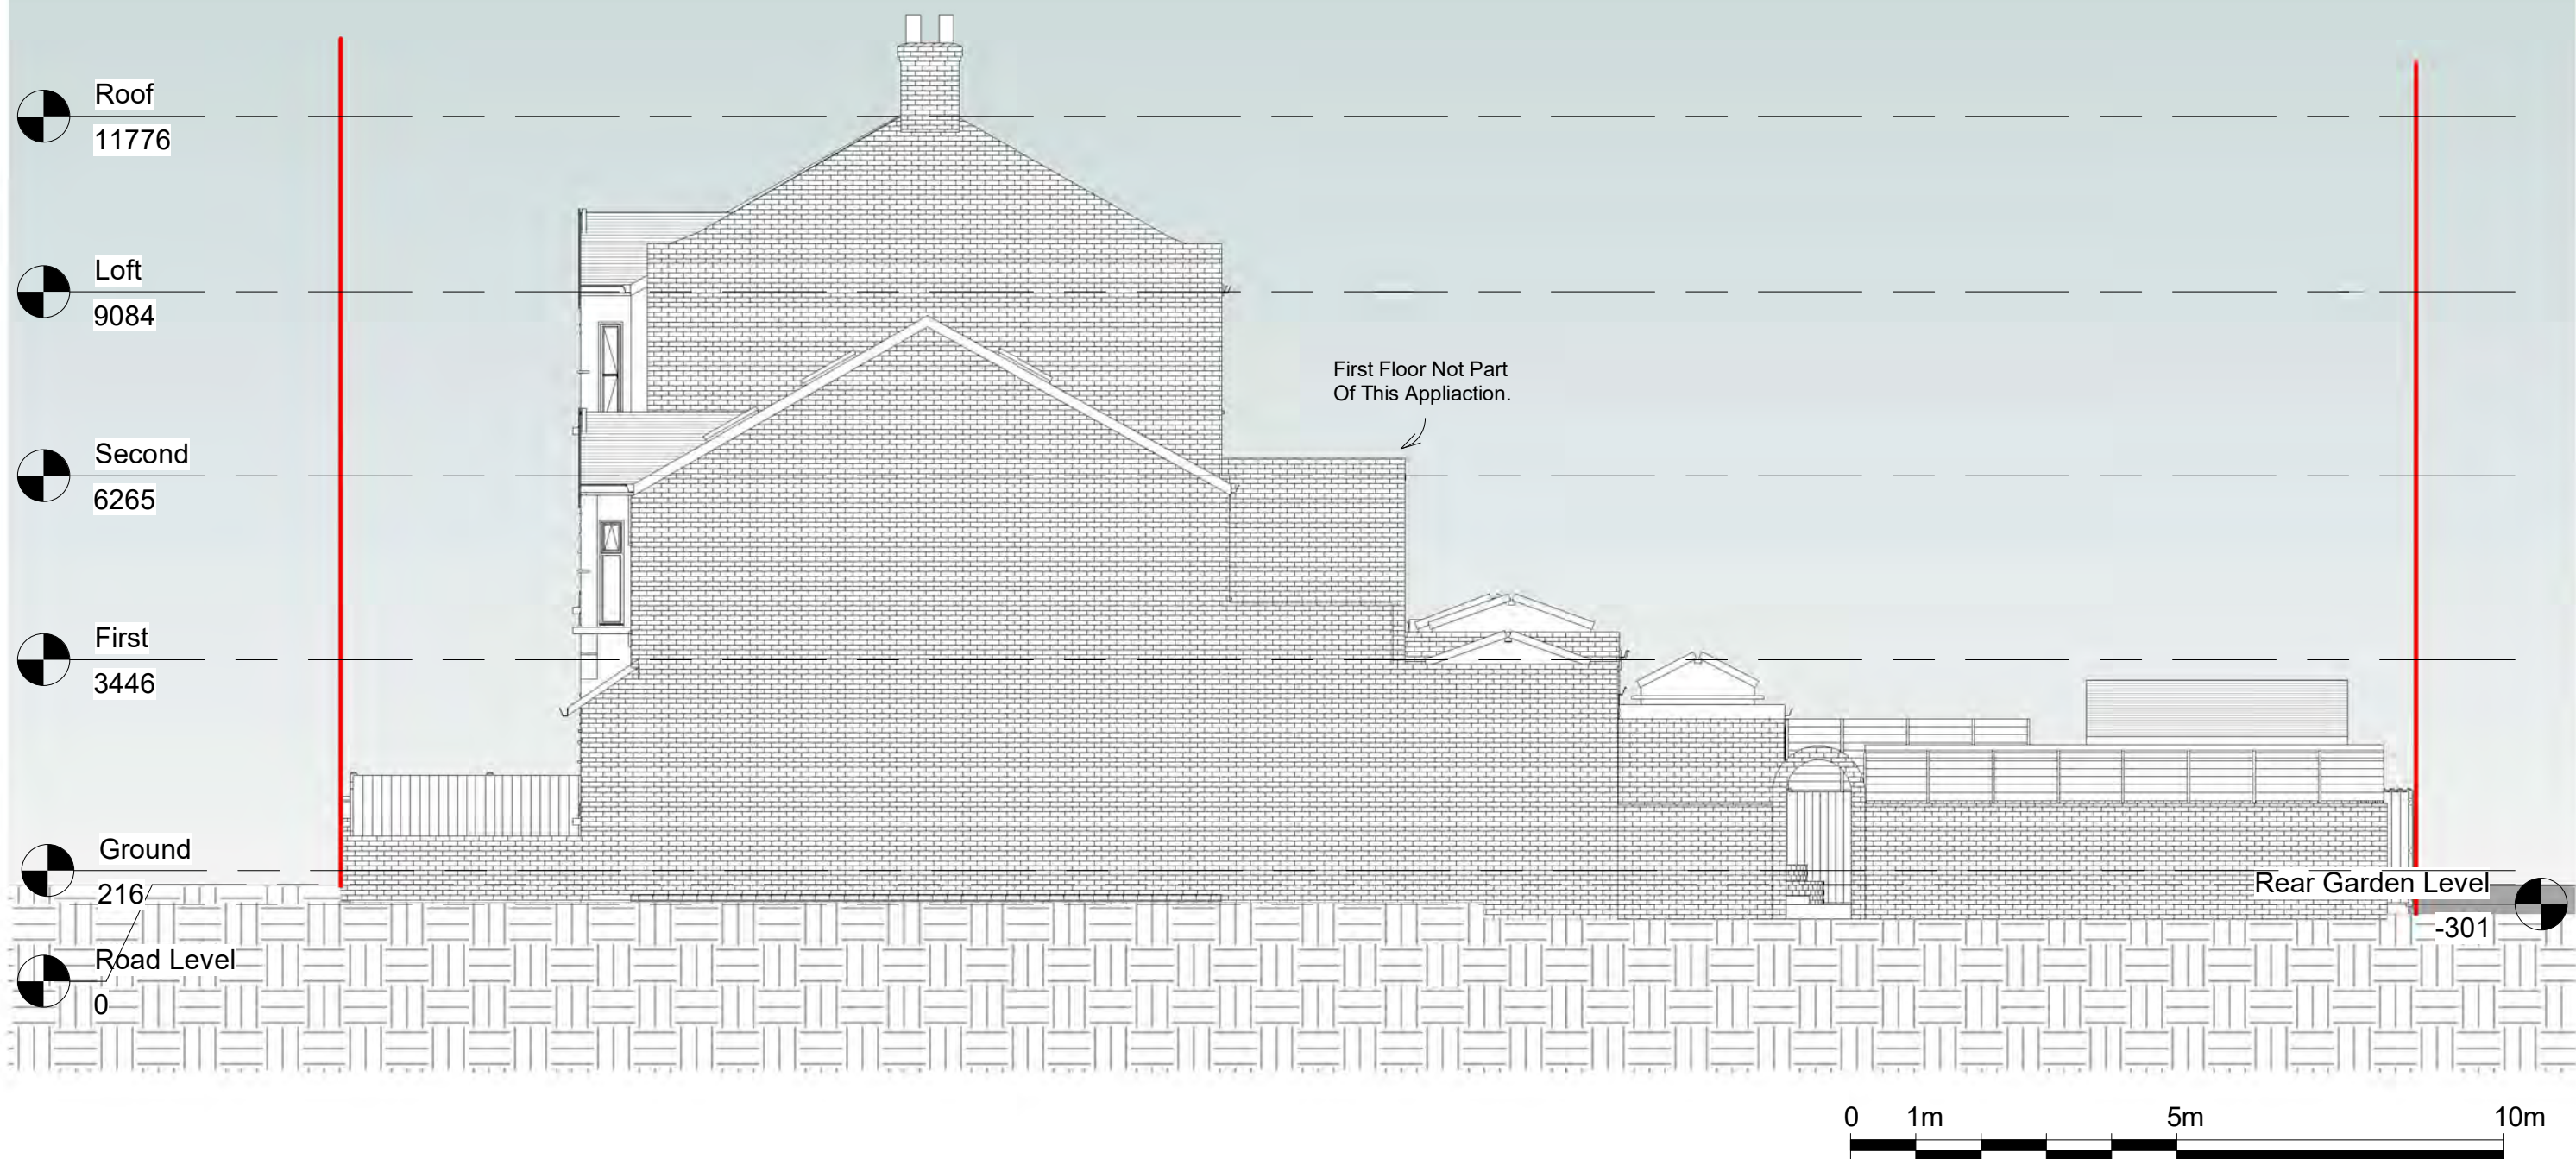

Notes.
Contractors must verify all dimensions at the site before comencing any work.
No construction work before Building Control approval and structural engineer confirmation.
Any discrepancies to be reported to Gridline.
All drawings are to be read in conjunction with all relevant drawings and specifications.


Project No.S				
REV	DATE	DESCRIPTION	BY	CH

PROJECT TITLE	
25-29 Craven Park Road London, N15 6AA	
DATE	Project No.
September 2026	10231

DRAWING TITLE		
As Approved - Side Elevation 2		
DRAWING No.	SCALE @ A3	Drawn by:
AA - E003	1:100	Sara



PLANNING SERVICES
Unit 9b, The High Cross Centre,
Fountainy Rd,
N15 4BE
TEL: 020 8802 3480
www.samplanning.co.uk

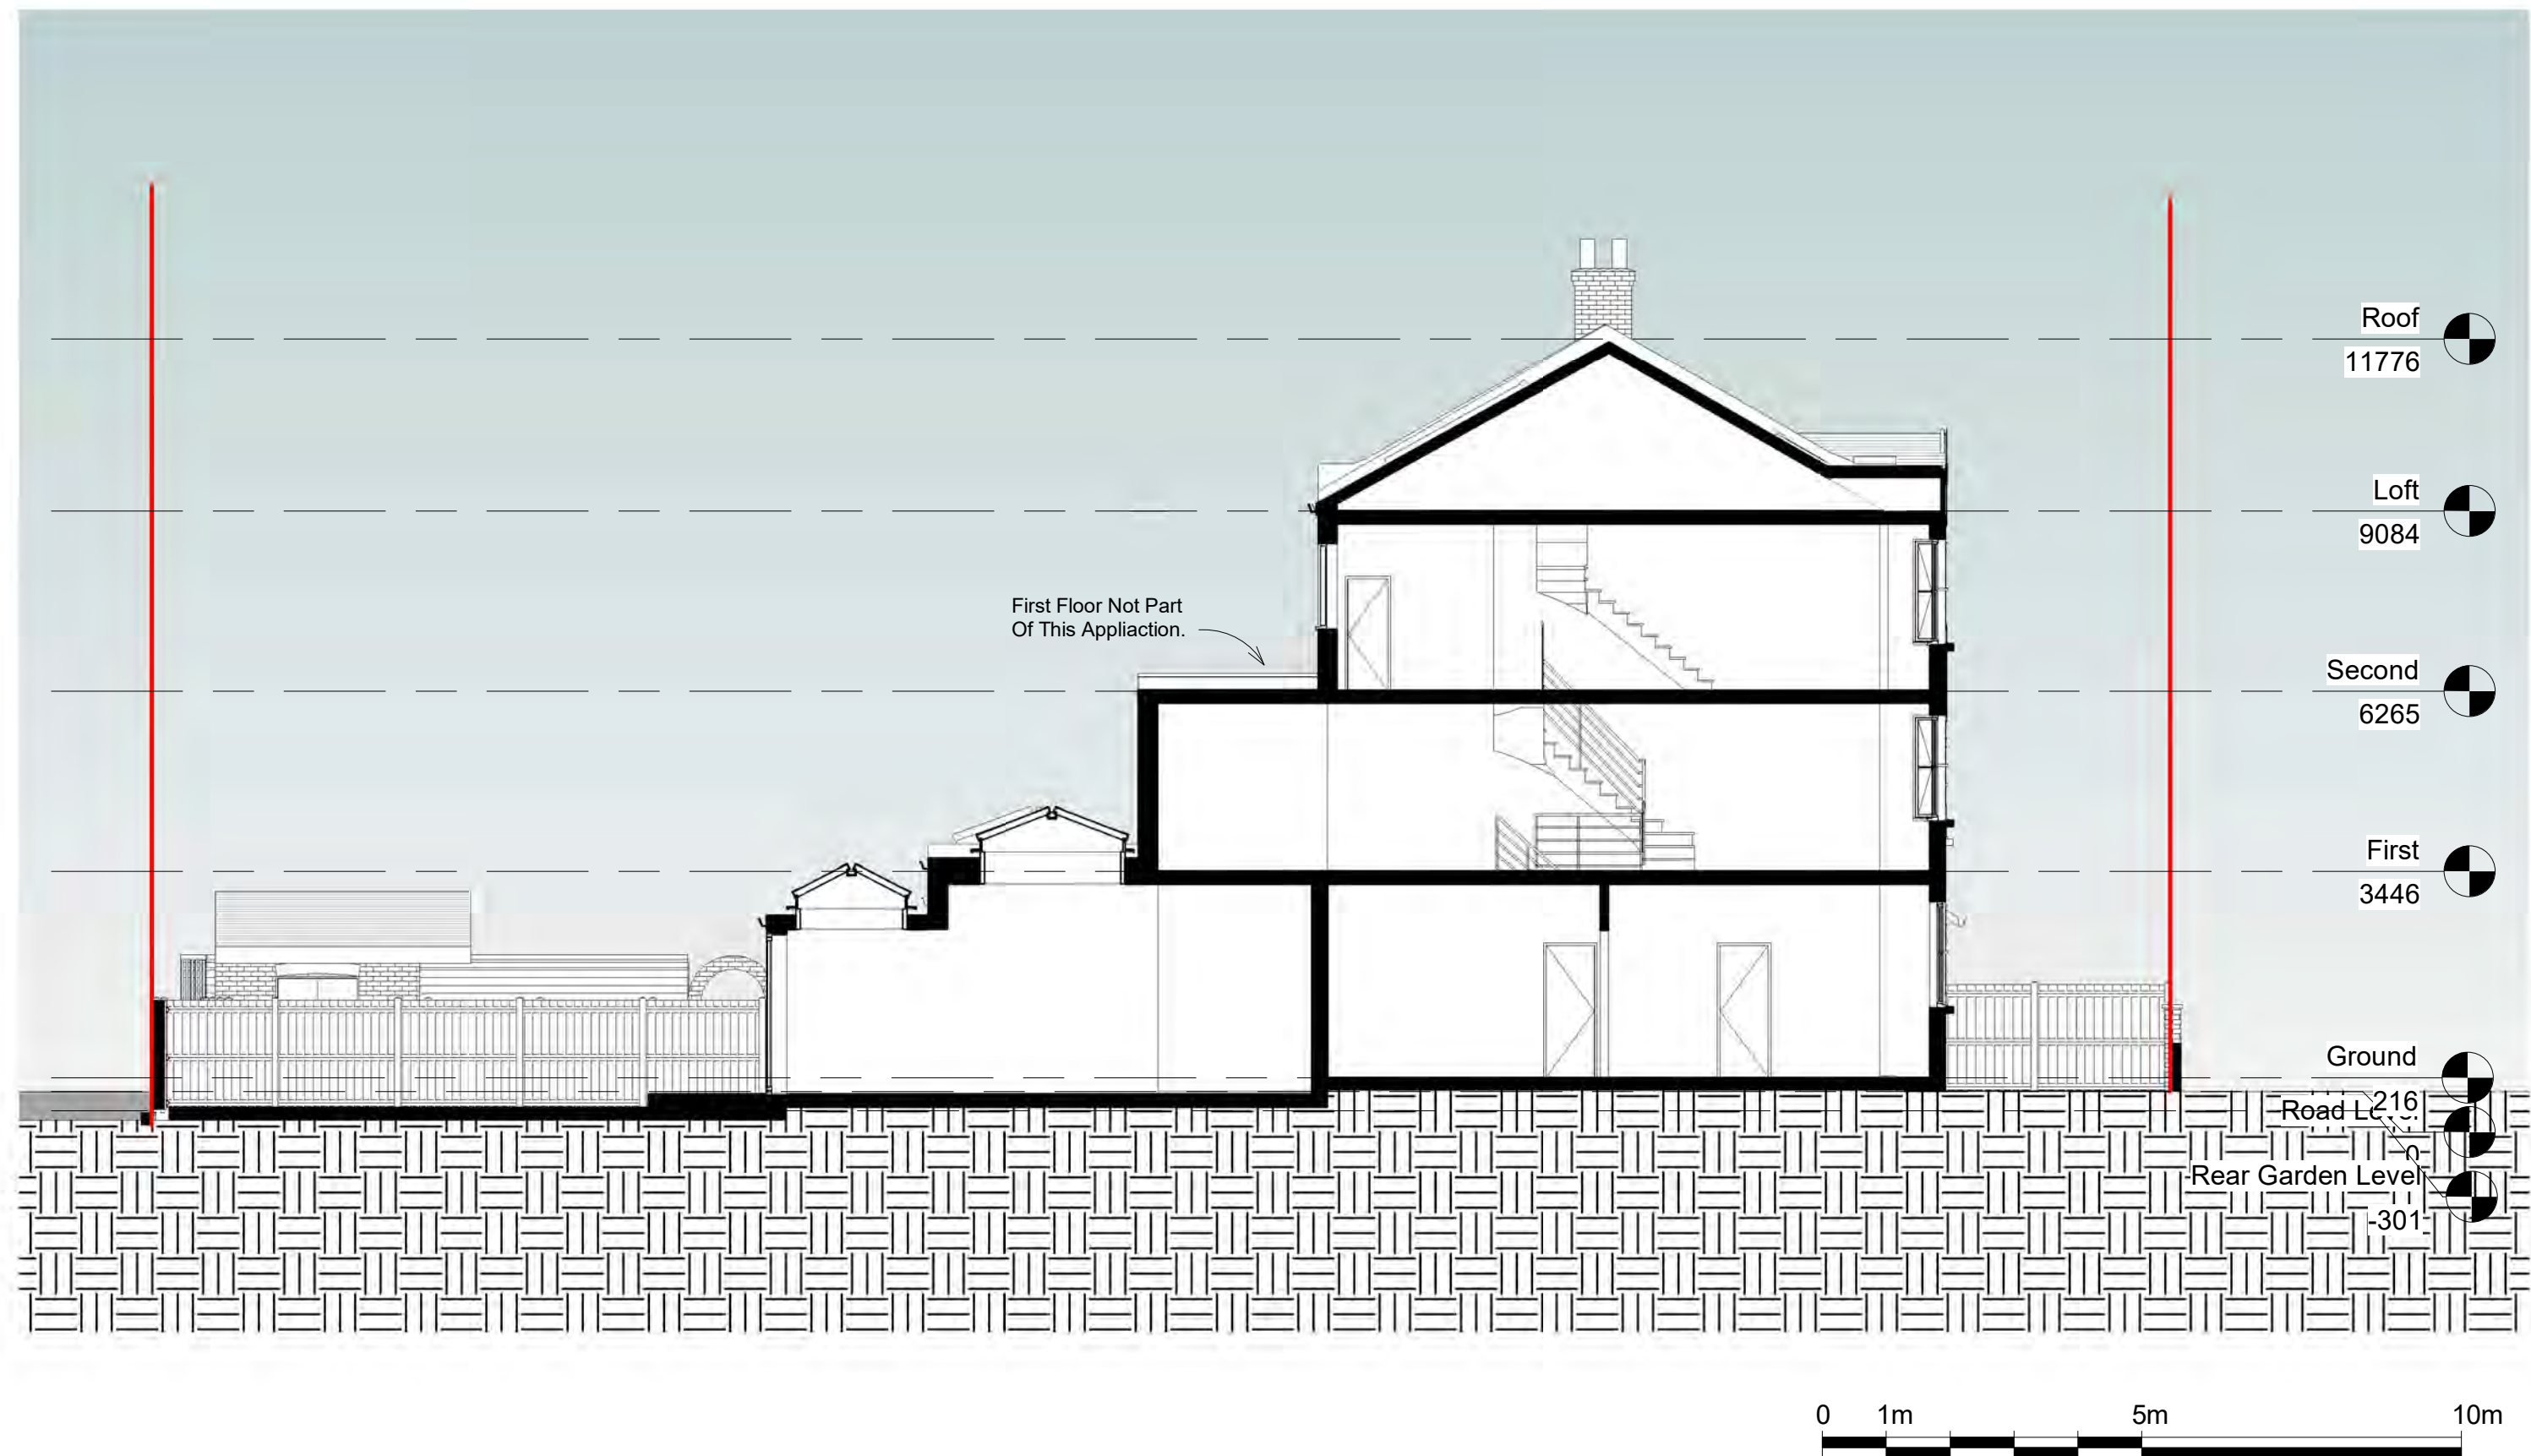

Notes.
Contractors must verify all dimensions at the site before comencing any work.
No construction work before Building Control approval and structural engineer confirmation.
Any discrepancies to be reported to Gridline.
All drawings are to be read in conjunction with all relevant drawings and specifications.

Project No.S				
REV	DATE	DESCRIPTION	BY	CH

PROJECT TITLE	
25-29 Craven Park Road London, N15 6AA	
DATE	Project No.
September 2026	10231

DRAWING TITLE		
As Approved - Section AA		
DRAWING No.	SCALE @ A3	Drawn by:
AA - S001	1:100	Sara


PLANNING SERVICES
Unit 9b, The High Cross Centre,
Fountainy Rd,
N15 4BE
TEL: 020 8802 3480
www.samplanning.co.uk



- 1 27 Craven Park Road
HGY/2024/2494
- 2 27 Craven Park Road
HGY/2025/0506
- 3 25 Craven Park Road
HGY/2024/2494
- 4 25 Craven Park Road
HGY/2025/1959




Notes.
Contractors must verify all dimensions at the site before comencing any work.
No construction work before Building Control approval and structural engineer confirmation.
Any discrepancies to be reported to Gridline.
All drawings are to be read in conjunction with all relevant drawings and specifications.

Project No.S				
REV	DATE	DESCRIPTION	BY	CH

PROJECT TITLE	
25-29 Craven Park Road London, N15 6AA	
DATE	Project No.
September 2026	10231

DRAWING TITLE		
As Approved - Perspective view		
DRAWING No.	SCALE @ A3	Drawn by:
AA - PE001	1:100	Sara

 

PLANNING SERVICES
Unit 9b, The High Cross Centre,
Fountainy Rd,
N15 4BE
TEL: 020 8802 3480
www.samplanning.co.uk