
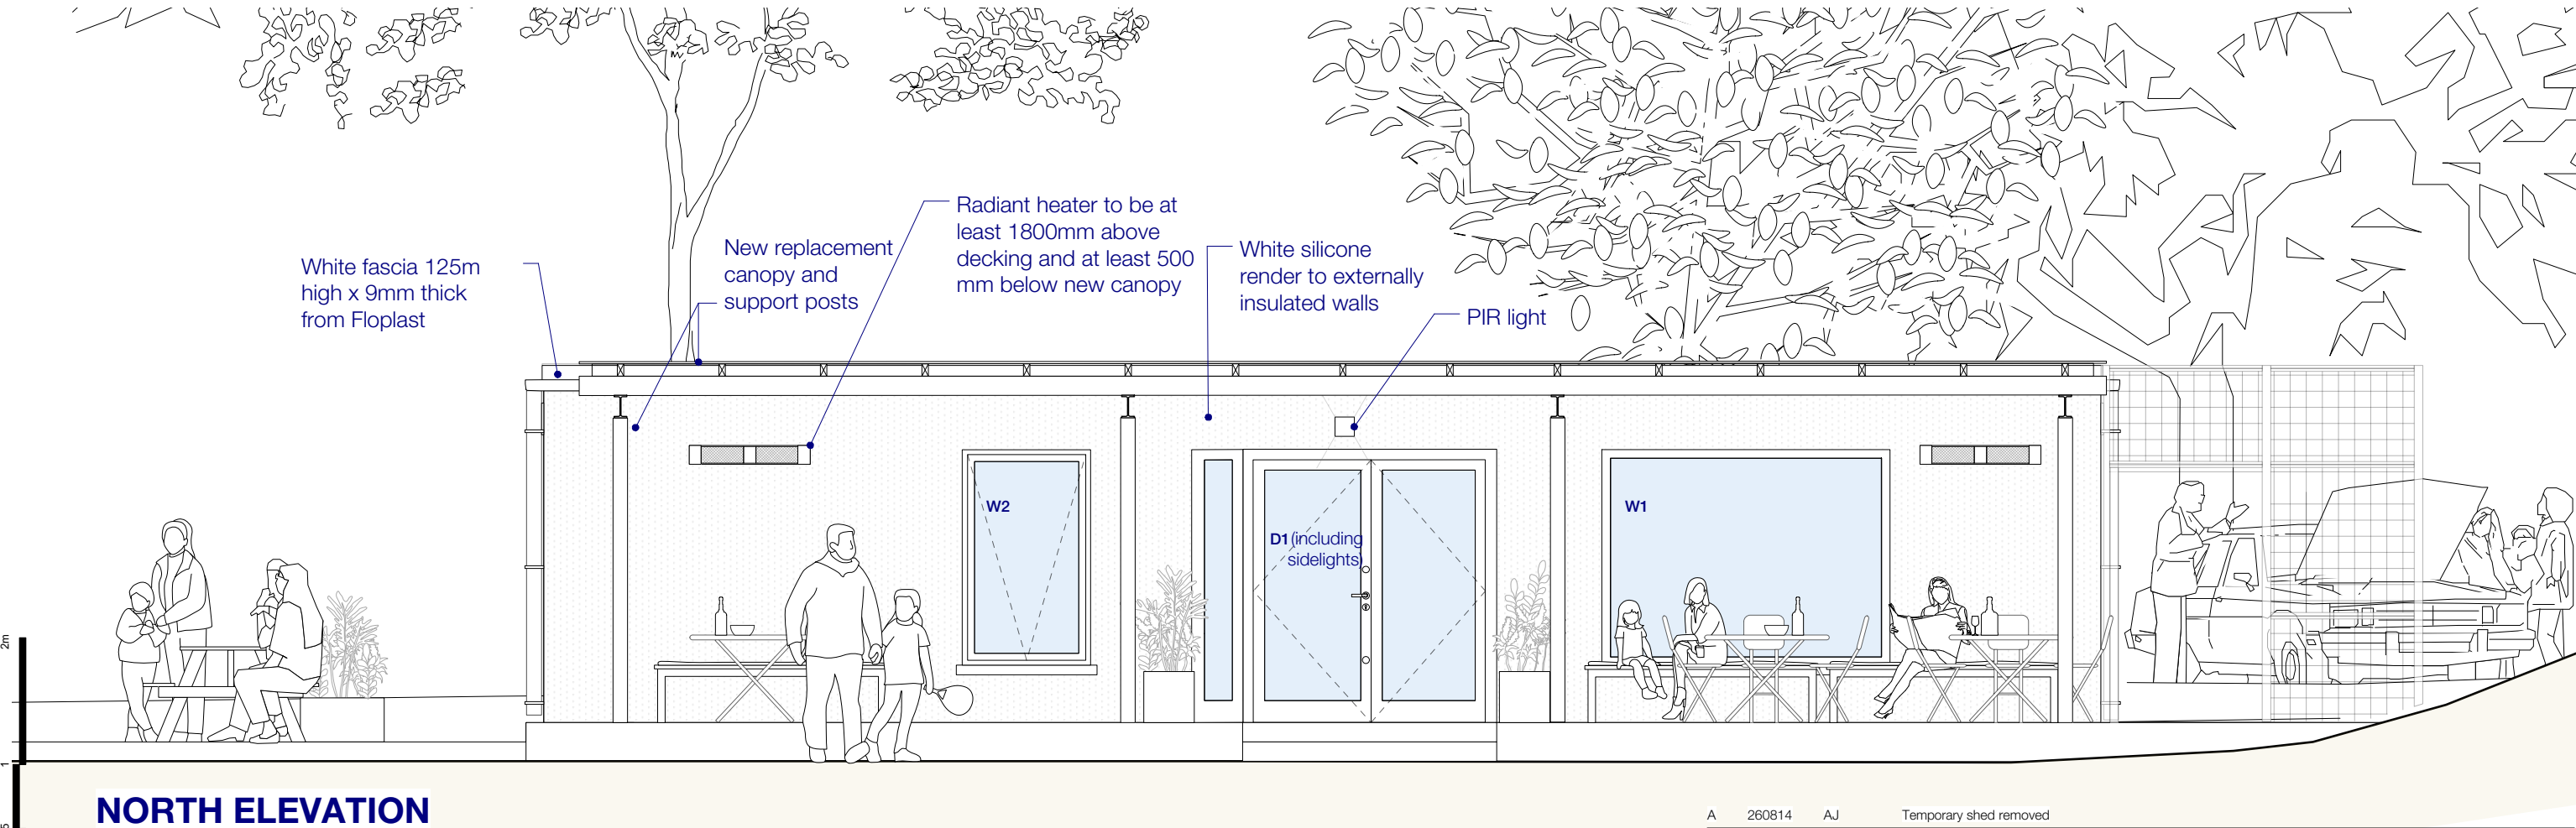


GEORGIANS TENNIS CLUB, N8

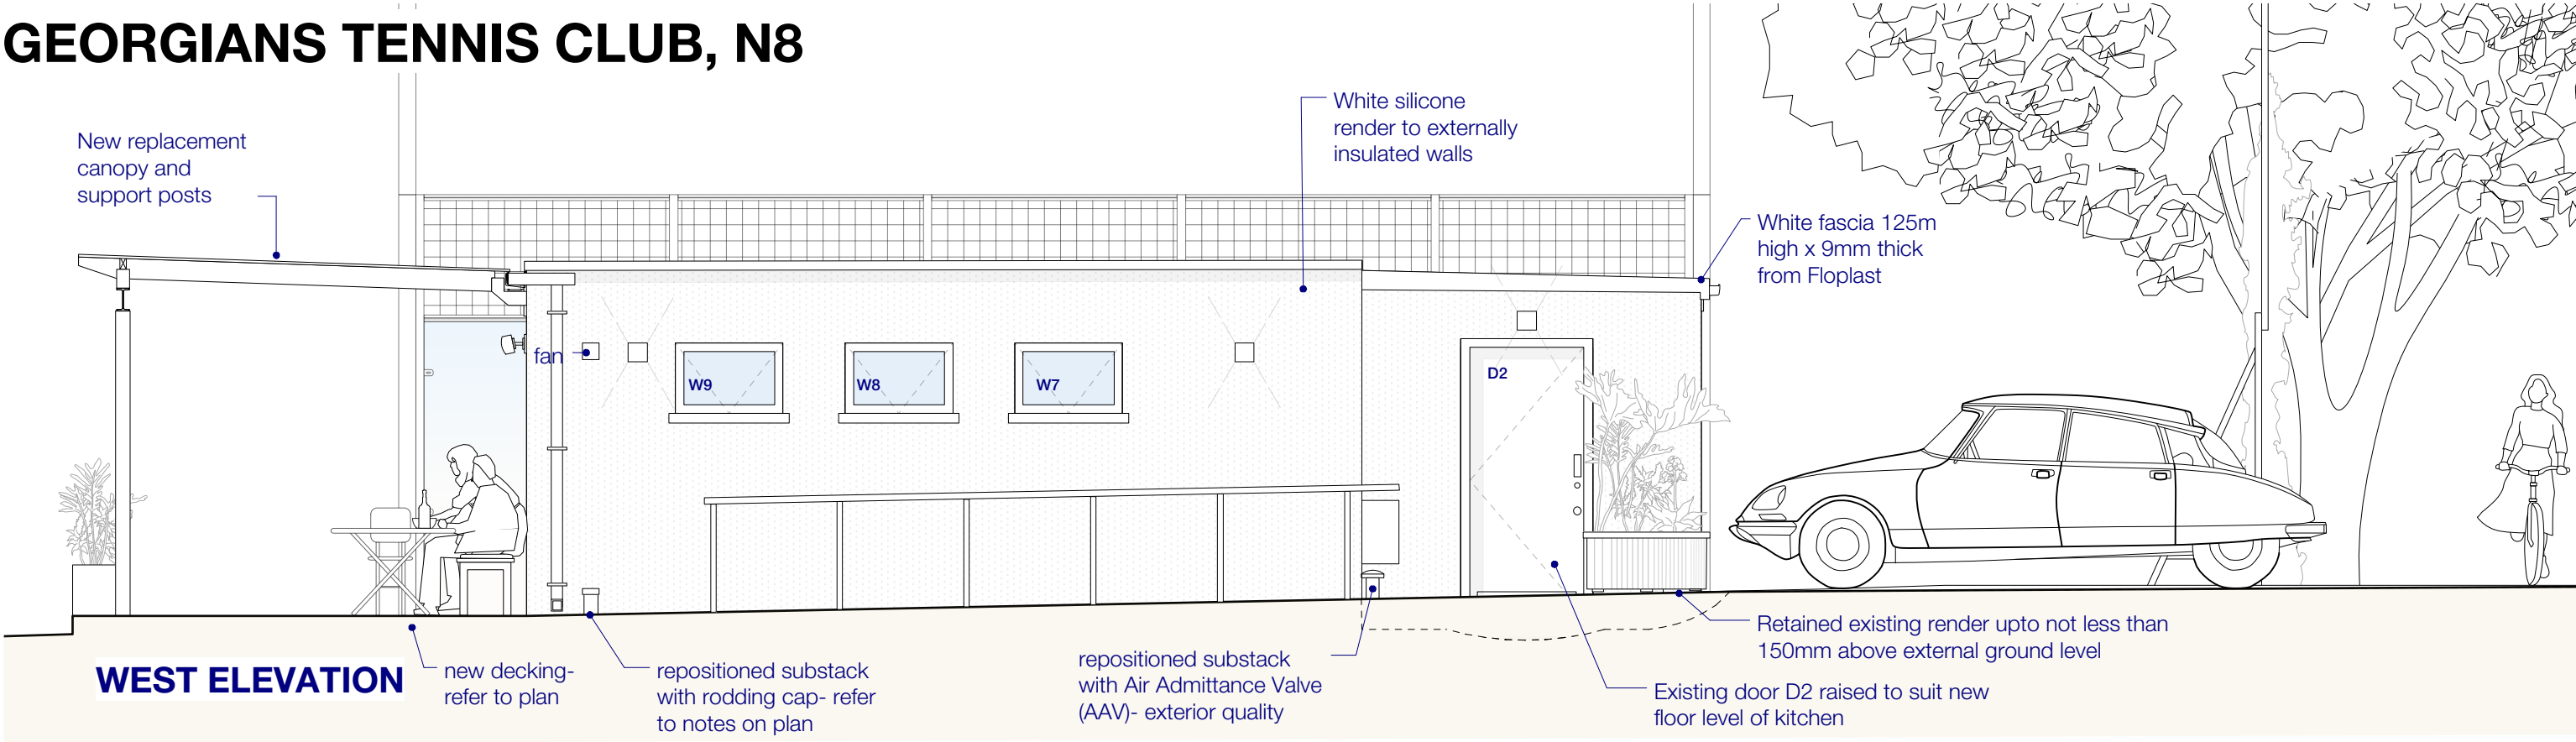

UPDATED NORTH+WEST ELEVATIONS (CAFE/RECEPTION)
1:50@A3

A 260814 AJ Temporary shed removed

DRAWING STATUS: ISSUED FOR PLANNING APPLICATION

JEFF KAHANE + ASSOCIATES
ARCHITECTS
30 Murray Mews
London NW1 6RU
Telephone 020 7916 1000
VAT number 523 0595 65
Jeff Kahane MA (Cantab), Dip. Arch, RIBA

client	GEORGIANS TENNIS CLUB				
job	GEORGIANS TENNIS CLUB, N8				
drawing	UPDATED NORTH+WEST ELEVATIONS (CAFE/RECEPT)				
date	drawn	scale	drawing no.	rev.	
JULY 2026	RG	1:50@A3	844_WD_502	A	