
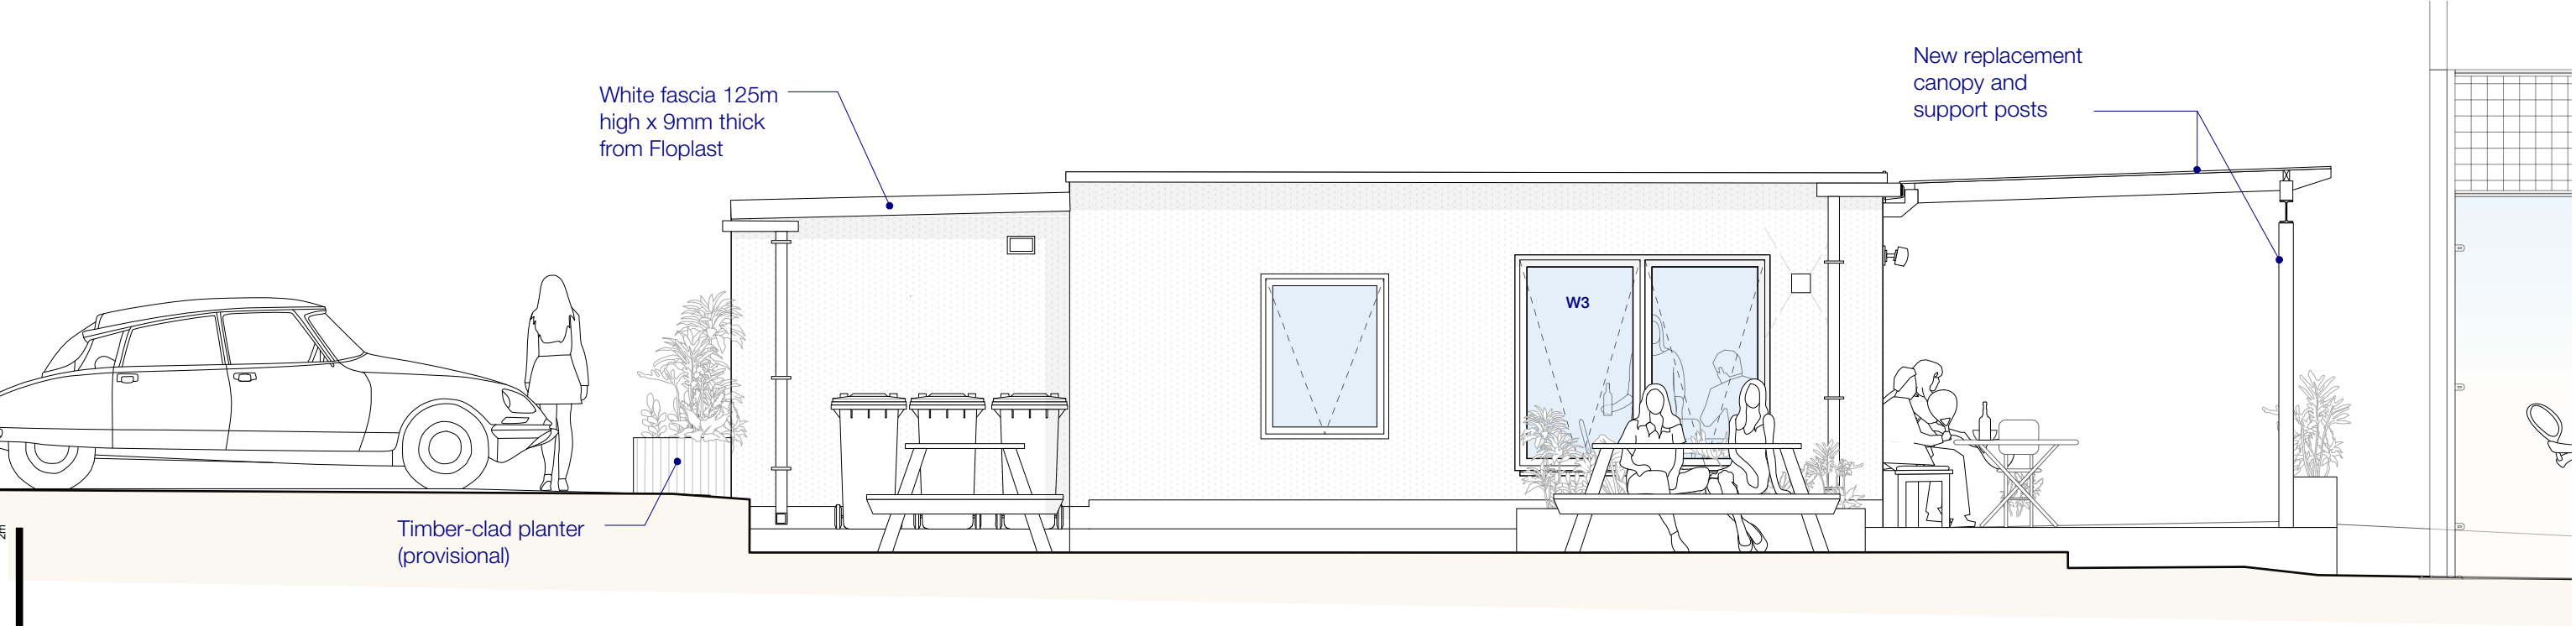


# GEORGIANS TENNIS CLUB, N8

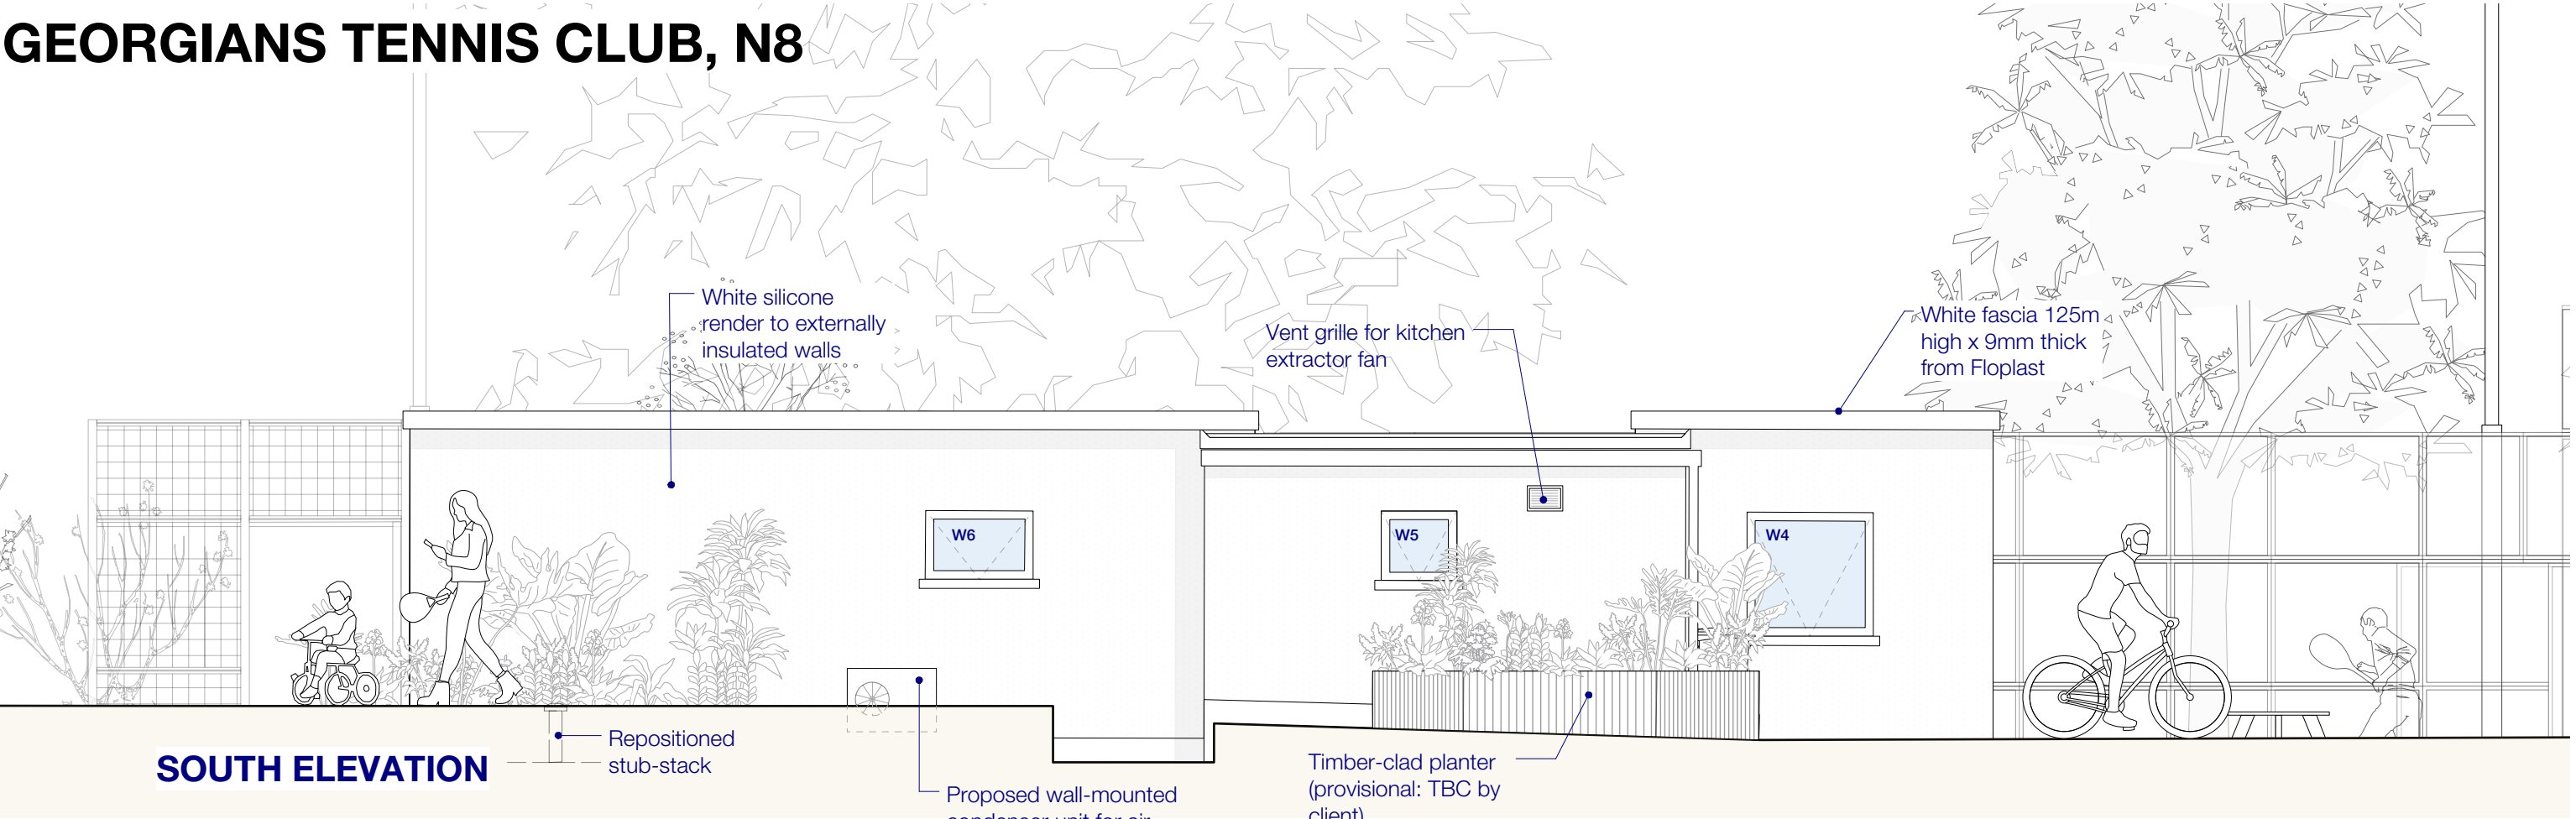

2m  
1  
0.5  
0  
0 0.5 1 2m

**UPDATED SOUTH+EAST ELEVATIONS (CAFE/RECEPTION)**  
1:50@A3

A 260814 AJ Temporary shed removed

DRAWING STATUS: ISSUED FOR PLANNING APPLICATION

|                                               |  |  |  |  |         |                                                |       |         |             |
|-----------------------------------------------|--|--|--|--|---------|------------------------------------------------|-------|---------|-------------|
| <b>JEFF KAHANE + ASSOCIATES</b><br>ARCHITECTS |  |  |  |  | client  | GEORGIANS TENNIS CLUB                          |       |         |             |
|                                               |  |  |  |  | job     | GEORGIANS TENNIS CLUB, N8                      |       |         |             |
|                                               |  |  |  |  | drawing | UPDATED SOUTH+EAST ELEVATIONS (CAFE/RECEPTION) |       |         |             |
|                                               |  |  |  |  | date    | JULY 2026                                      | drawn | RG      | scale       |
|                                               |  |  |  |  |         |                                                |       | 1:50@A3 | drawing no. |
|                                               |  |  |  |  |         |                                                |       |         | 844_WD_503  |
|                                               |  |  |  |  |         |                                                |       |         | rev.        |
|                                               |  |  |  |  |         |                                                |       |         | A           |