
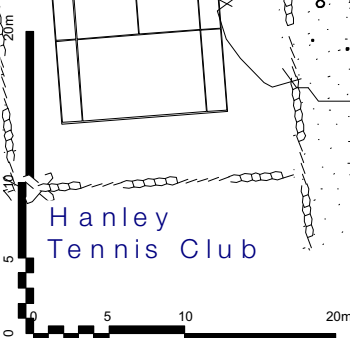
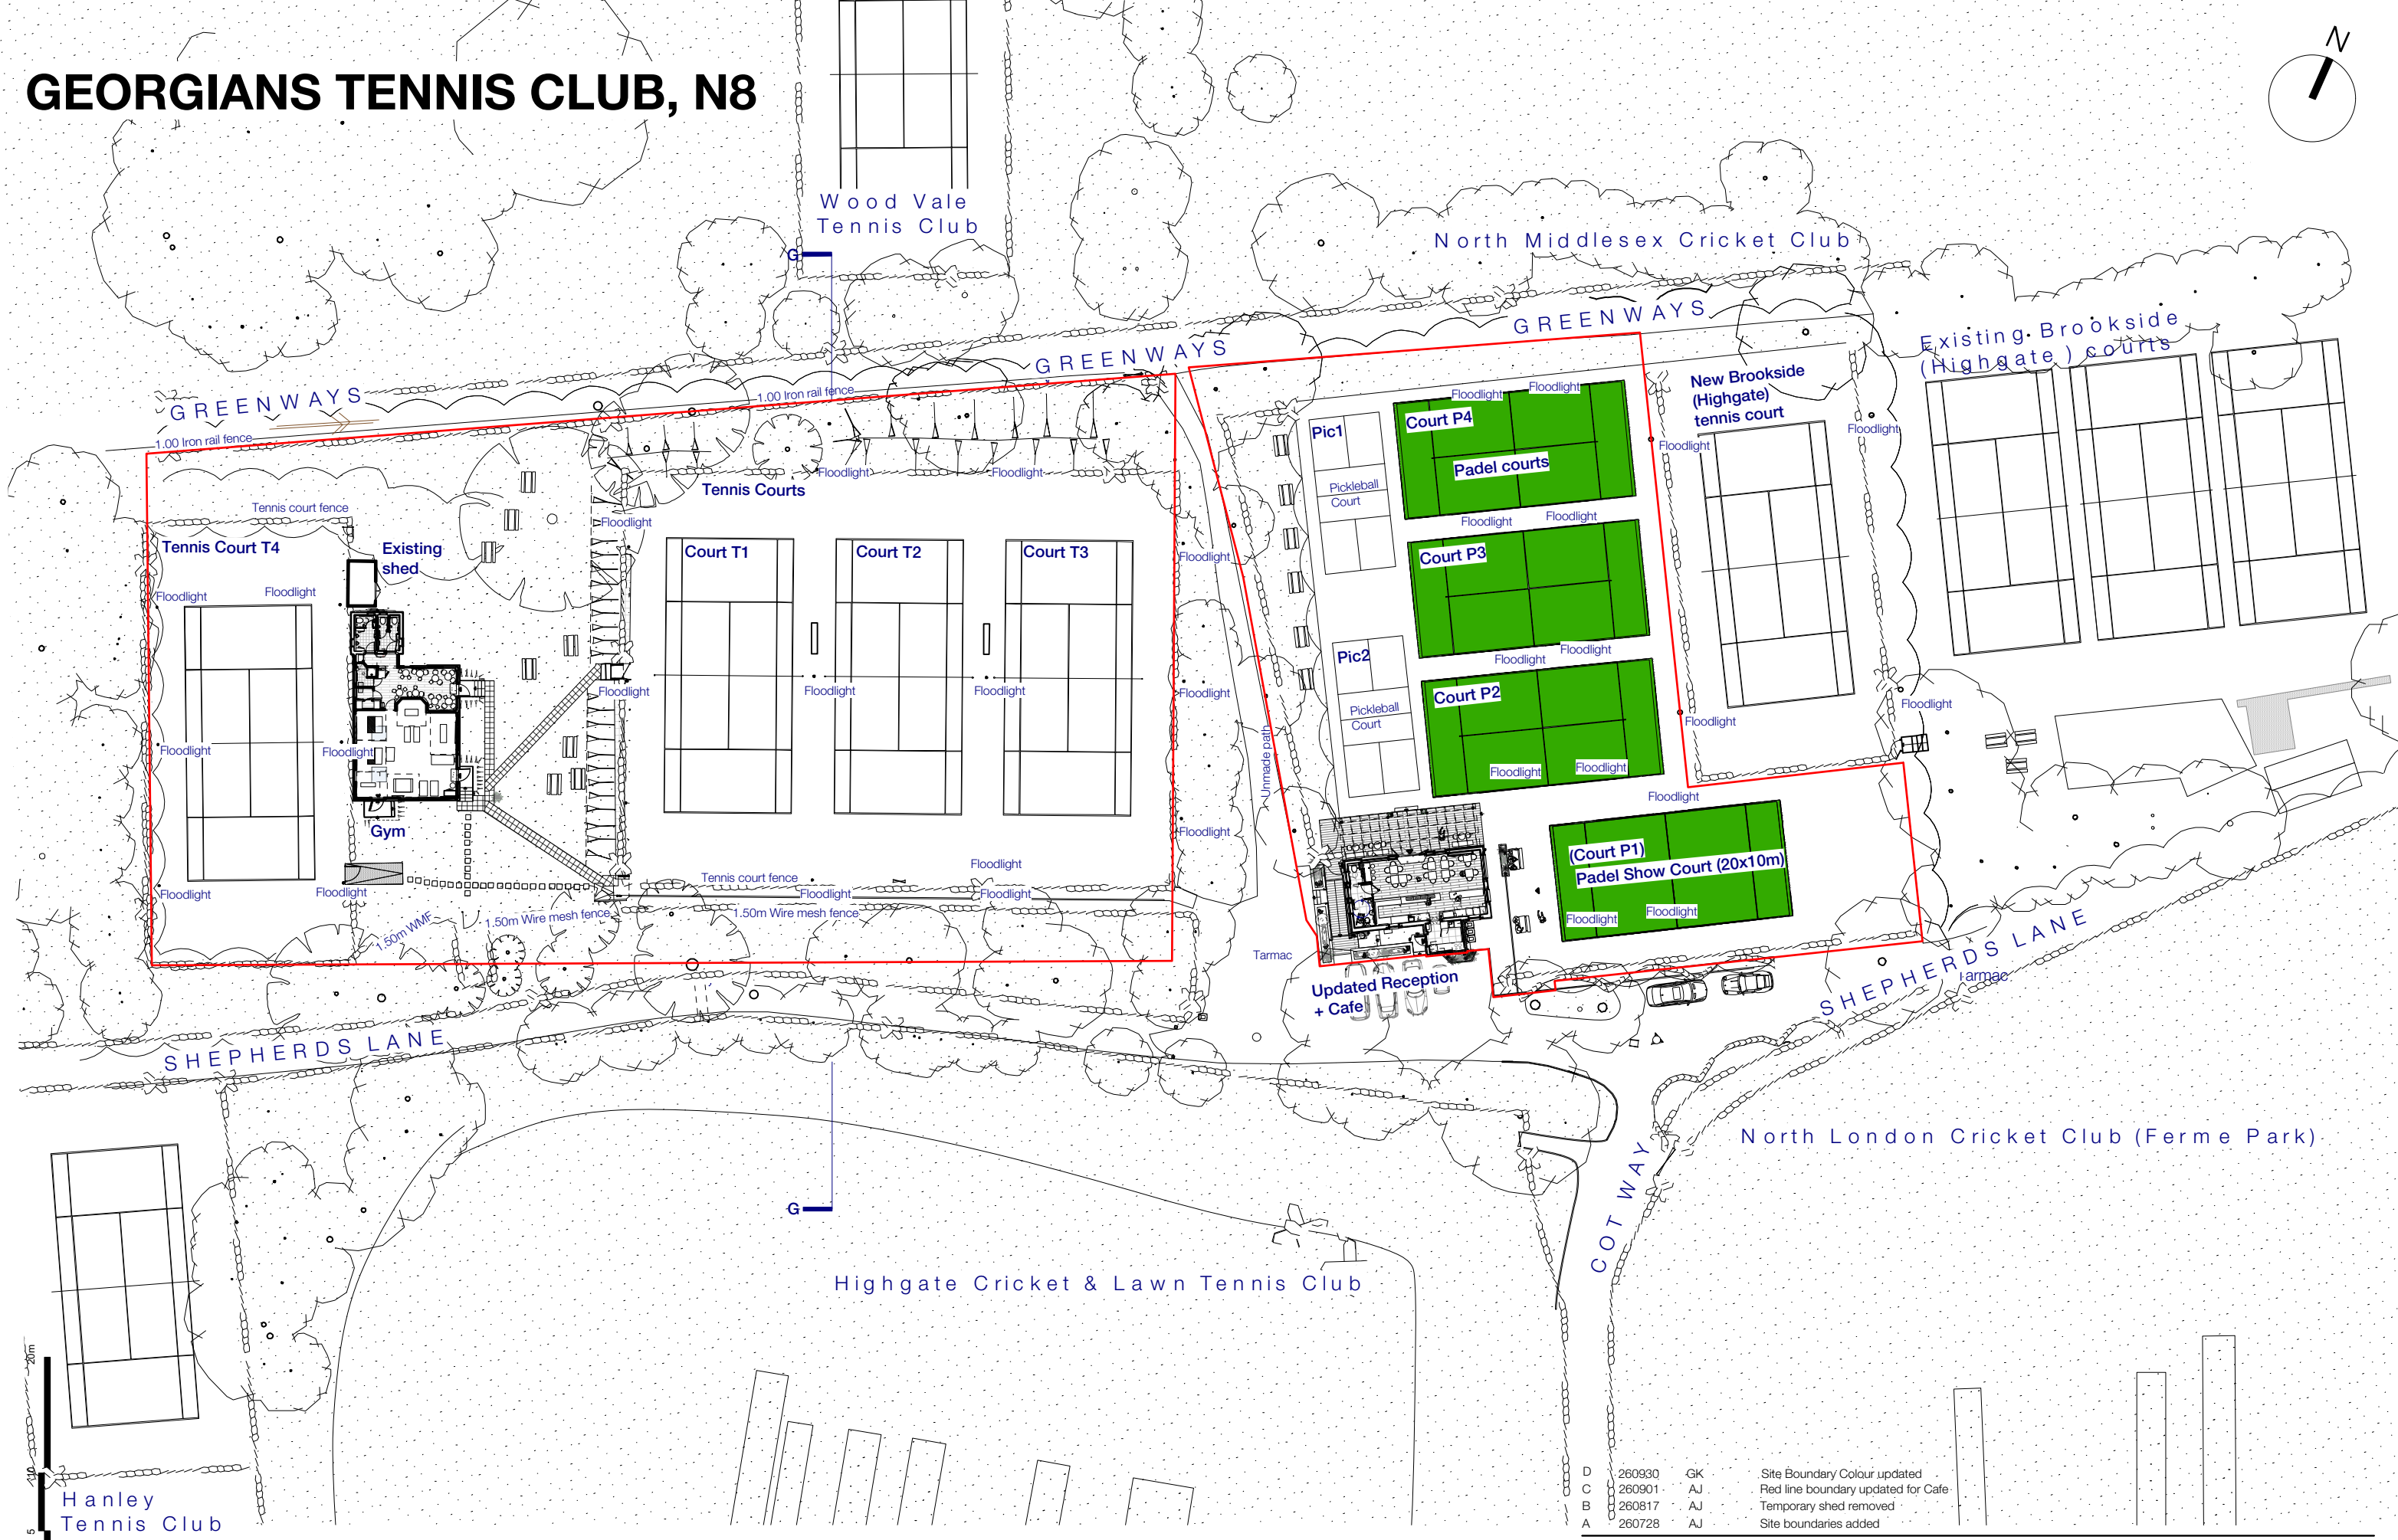


GEORGIANS TENNIS CLUB, N8

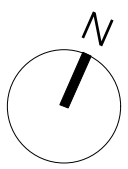

UPDATED SITE PLAN (1:500)
1:500@A3

D	260930	GK	Site Boundary Colour updated
C	260901	AJ	Red line boundary updated for Cafe
B	260817	AJ	Temporary shed removed
A	260728	AJ	Site boundaries added

JEFF KAHANE + ASSOCIATES
ARCHITECTS

30 Murray Mews
London NW1 9JL
Telephone 020 7916 1000
VAT number 523 0595 65
Jeff Kahane MA (Cartab), Dip. Arch, RIBA

DRAWING STATUS: ISSUED FOR PLANNING APPLICATION

client	GEORGIANS TENNIS CLUB								
job	GEORGIANS TENNIS CLUB, N8								
drawing	UPDATED SITE PLAN (1:500)								
date	SEPT'26	drawn	GK	scale	1:500@A3	drawing no.	844_WD_400	rev.	D