
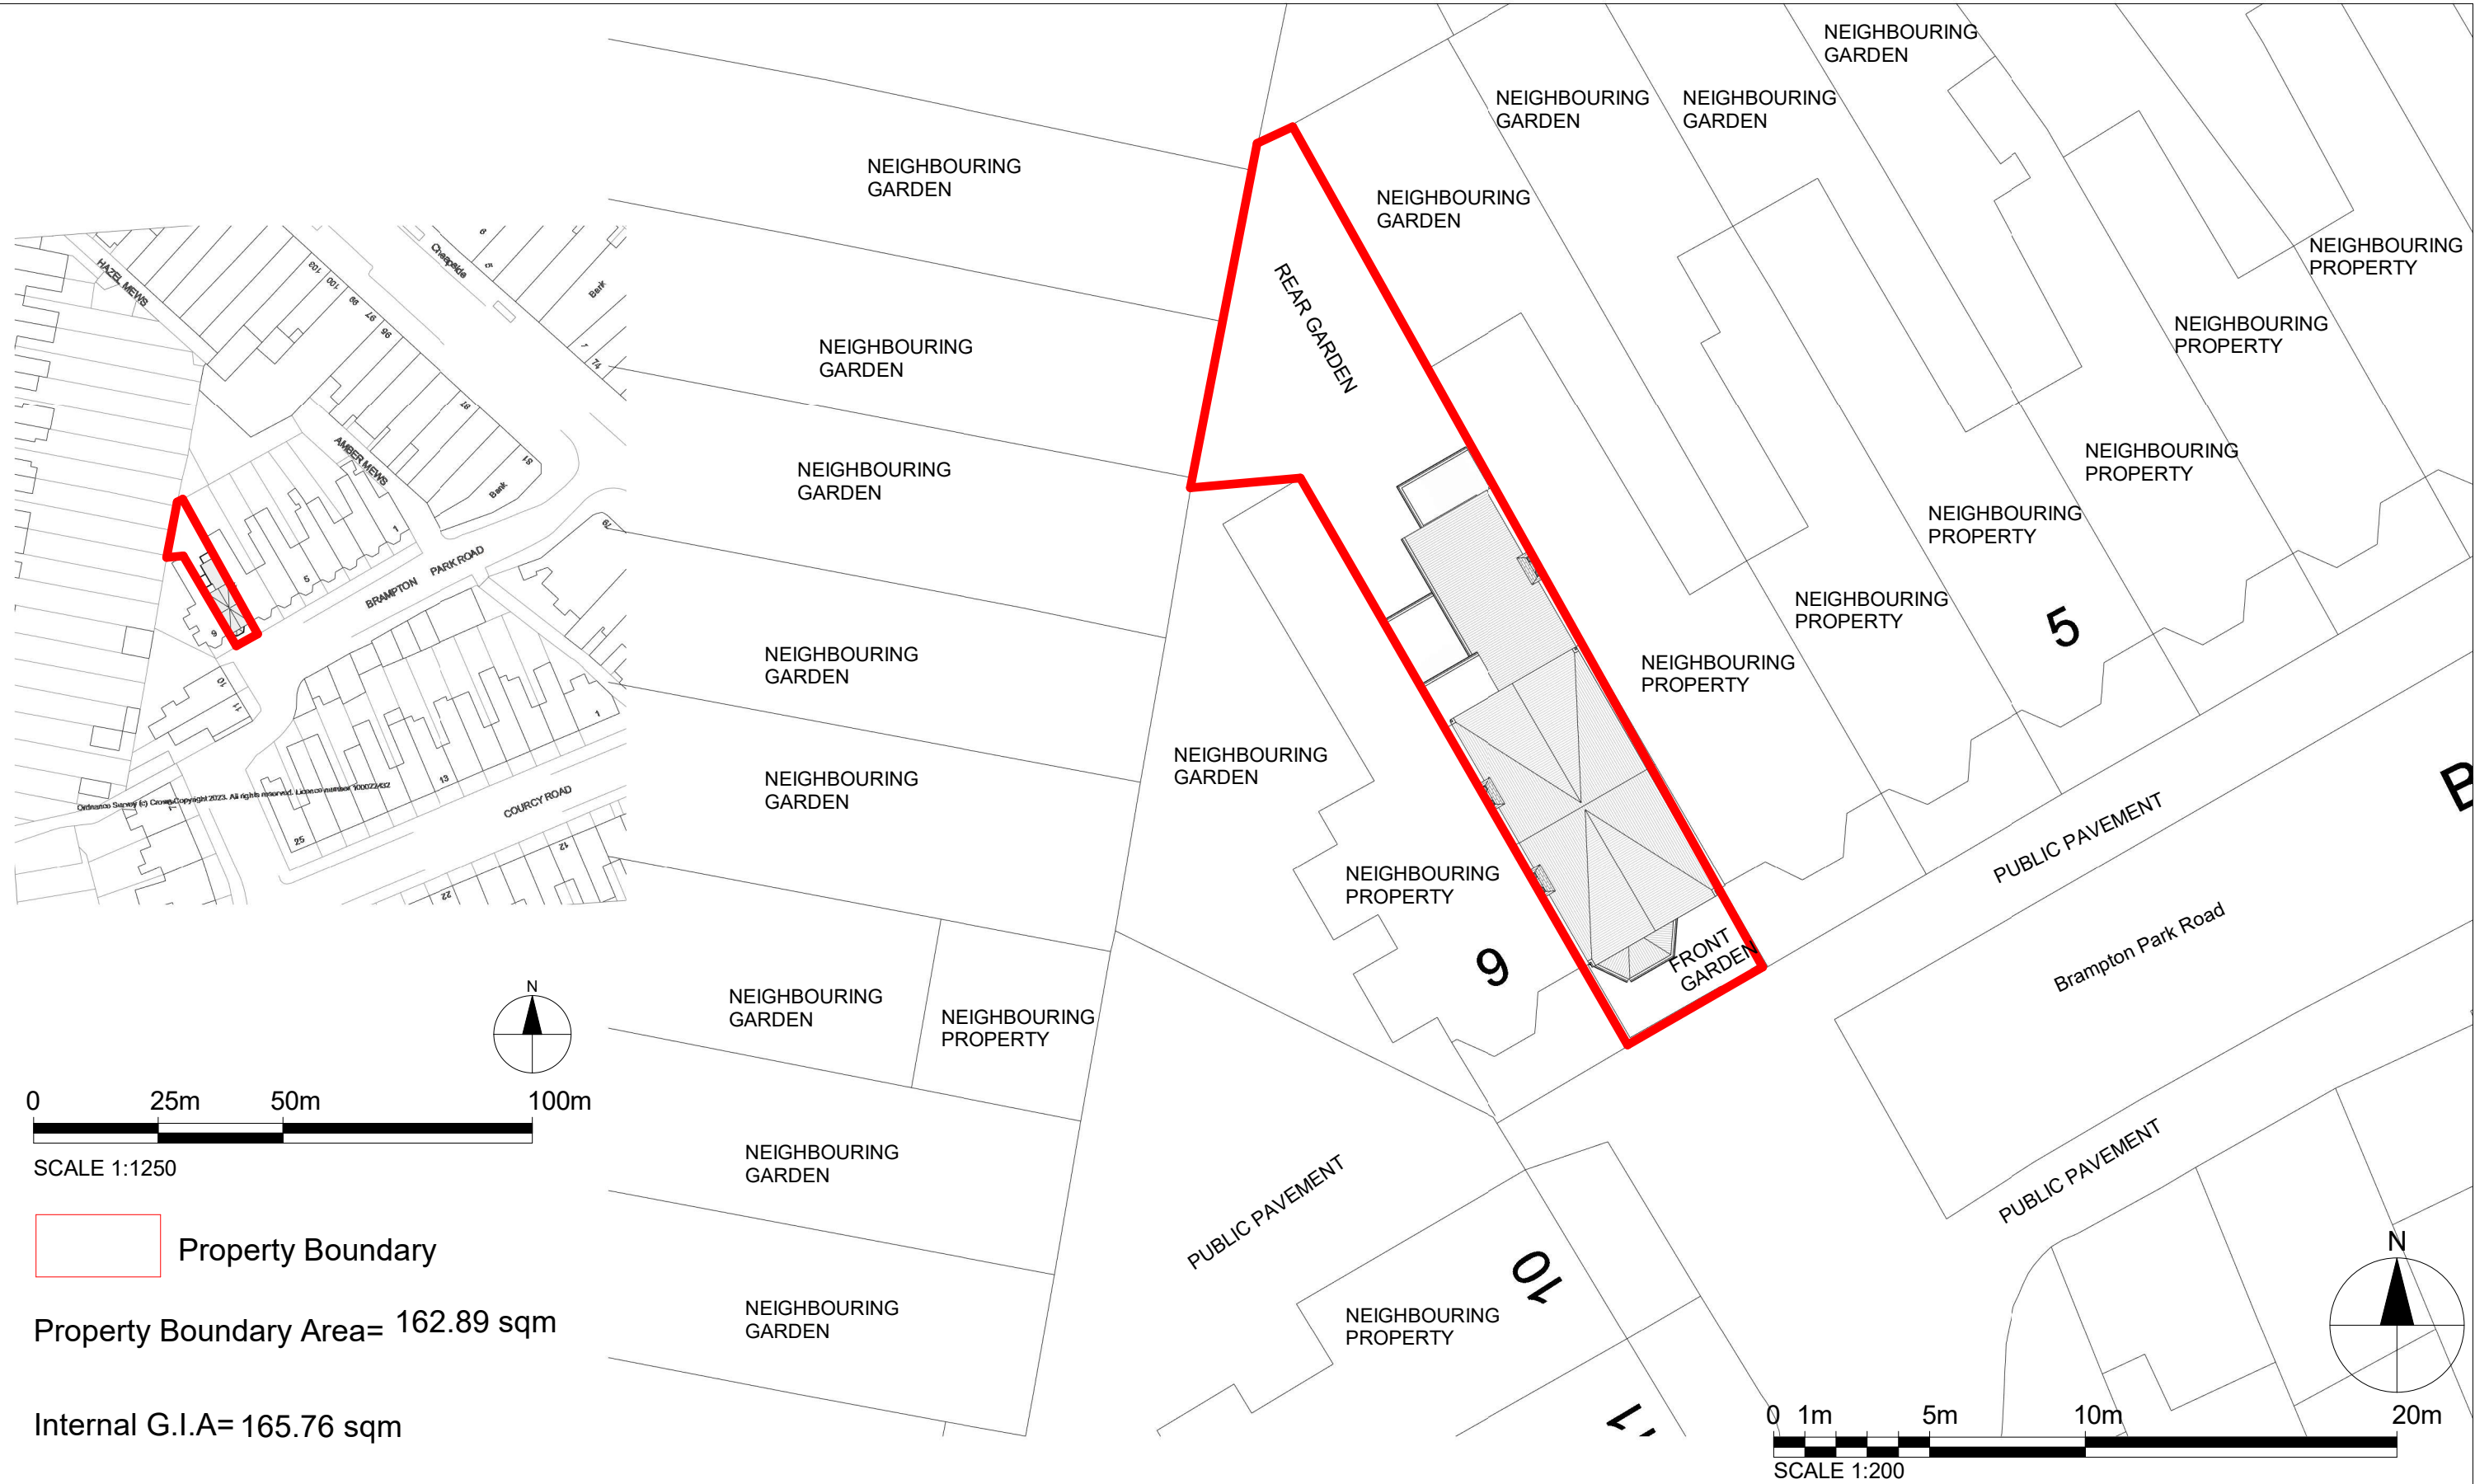


Property Boundary

Property Boundary Area= 162.89 sqm

Internal G.I.A= 165.76 sqm

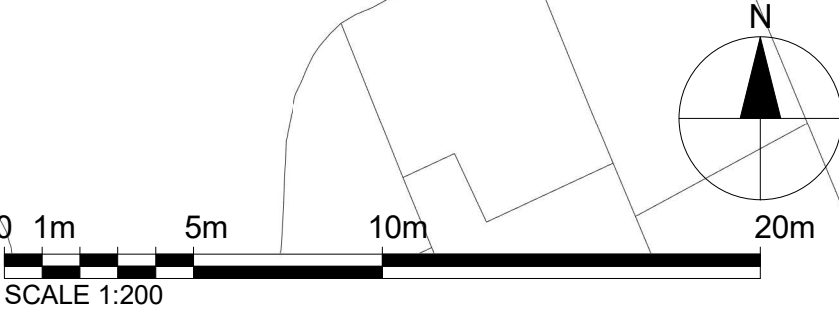

Notes.
Contractors must verify all dimensions at the site before comencing any work.
No construction work before Building Control approval and structural engineer confirmation.
Any discrepancies to be reported to Gridline.
All drawings are to be read in conjunction with all relevant drawings and specifications.

Project No.S				
REV	DATE	DESCRIPTION	BY	CH

PROJECT TITLE	
8 Brampton Park Road Haringey, London N22 6BH	
DATE	Project No.
Sept. 2023	7665


DRAWING TITLE		
Existing - Os Map/ Location Plan		
CLIENT		
Mr Raskin		
DRAWING No.	SCALE @ A3	Drawn by:
EX - L001		Niloufar



PLANNING SERVICES
Unit 9b, The High Cross Centre,
Fountainy Rd,
N15 4BE
TEL: 020 8802 3480
www.samplanning.co.uk

10

6

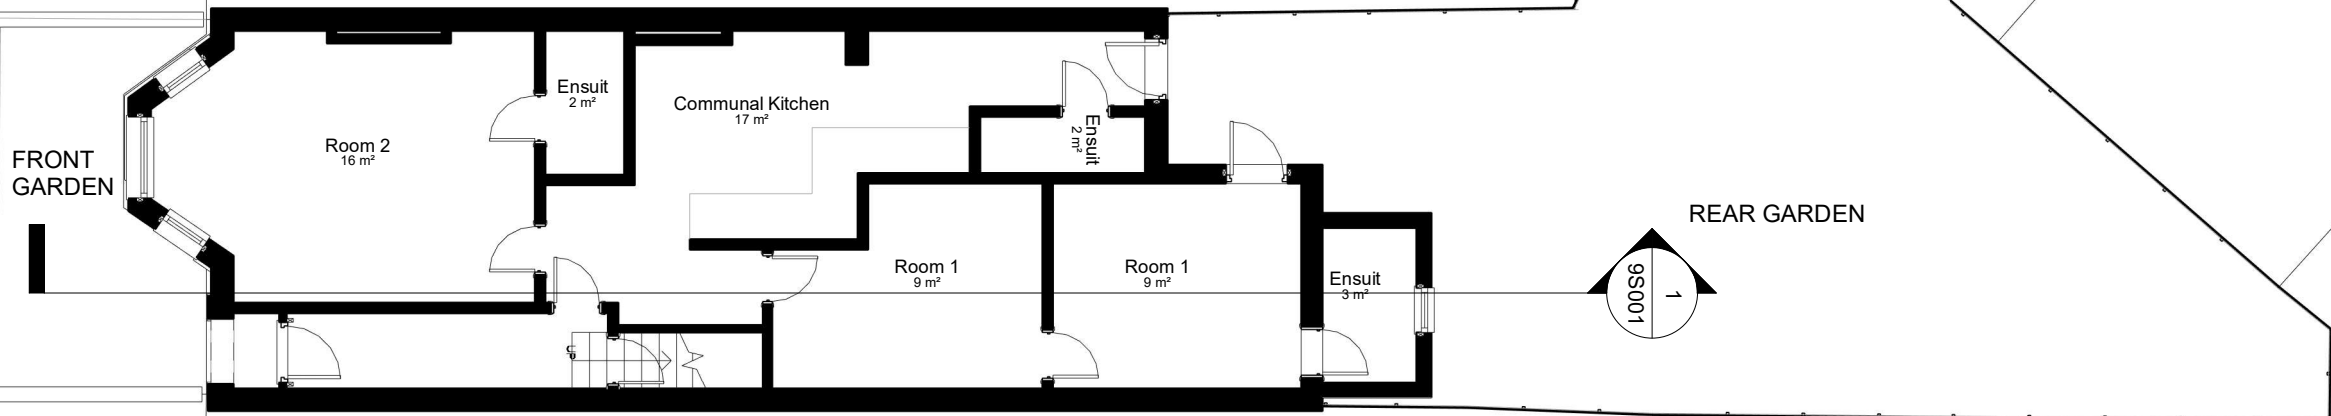


Notes.
Contractors must verify all dimensions at the site before comencing any work.
No construction work before Building Control approval and structural engineer confirmation.
Any discrepancies to be reported to Gridline.
All drawings are to be read in conjunction with all relevant drawings and specifications.

Project No.S				
REV	DATE	DESCRIPTION	BY	CH

PROJECT TITLE	
8 Brampton Park Road Haringey, London N22 6BH	
DATE	Project No.
Sept. 2023	7665



DRAWING TITLE		
Existing - Ground Floor		
CLIENT		
Mr Raskin		
DRAWING No.	SCALE @ A3	Drawn by:
EX - P001	1:100	Niloufar

 

PLANNING SERVICES
Unit 9b, The High Cross Centre,
Fountainy Rd,
N15 4BE
TEL: 020 8802 3480
www.samplanning.co.uk

10

6

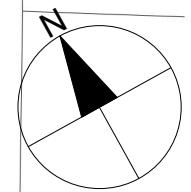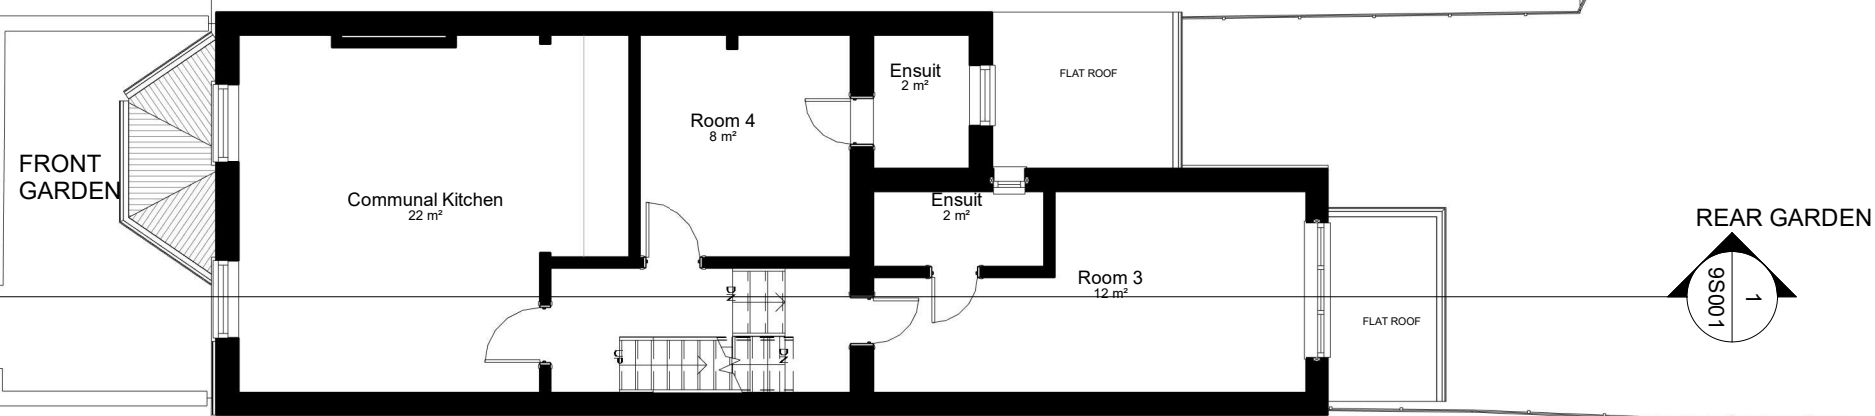

Notes.
Contractors must verify all dimensions at the site before comencing any work.
No construction work before Building Control approval and structural engineer confirmation.
Any discrepancies to be reported to Gridline.
All drawings are to be read in conjunction with all relevant drawings and specifications.


Project No.S				
REV	DATE	DESCRIPTION	BY	CH

PROJECT TITLE	
8 Brampton Park Road Haringey, London N22 6BH	
DATE	Project No.
Sept. 2023	7665

DRAWING TITLE		
Existing - First Floor		
CLIENT		
Mr Raskin		
DRAWING No.	SCALE @ A3	Drawn by:
EX - P002	1:100	Niloufar



PLANNING SERVICES
Unit 9b, The High Cross Centre,
Fountainy Rd,
N154BE
TEL: 020 8802 3480
www.sampling.co.uk

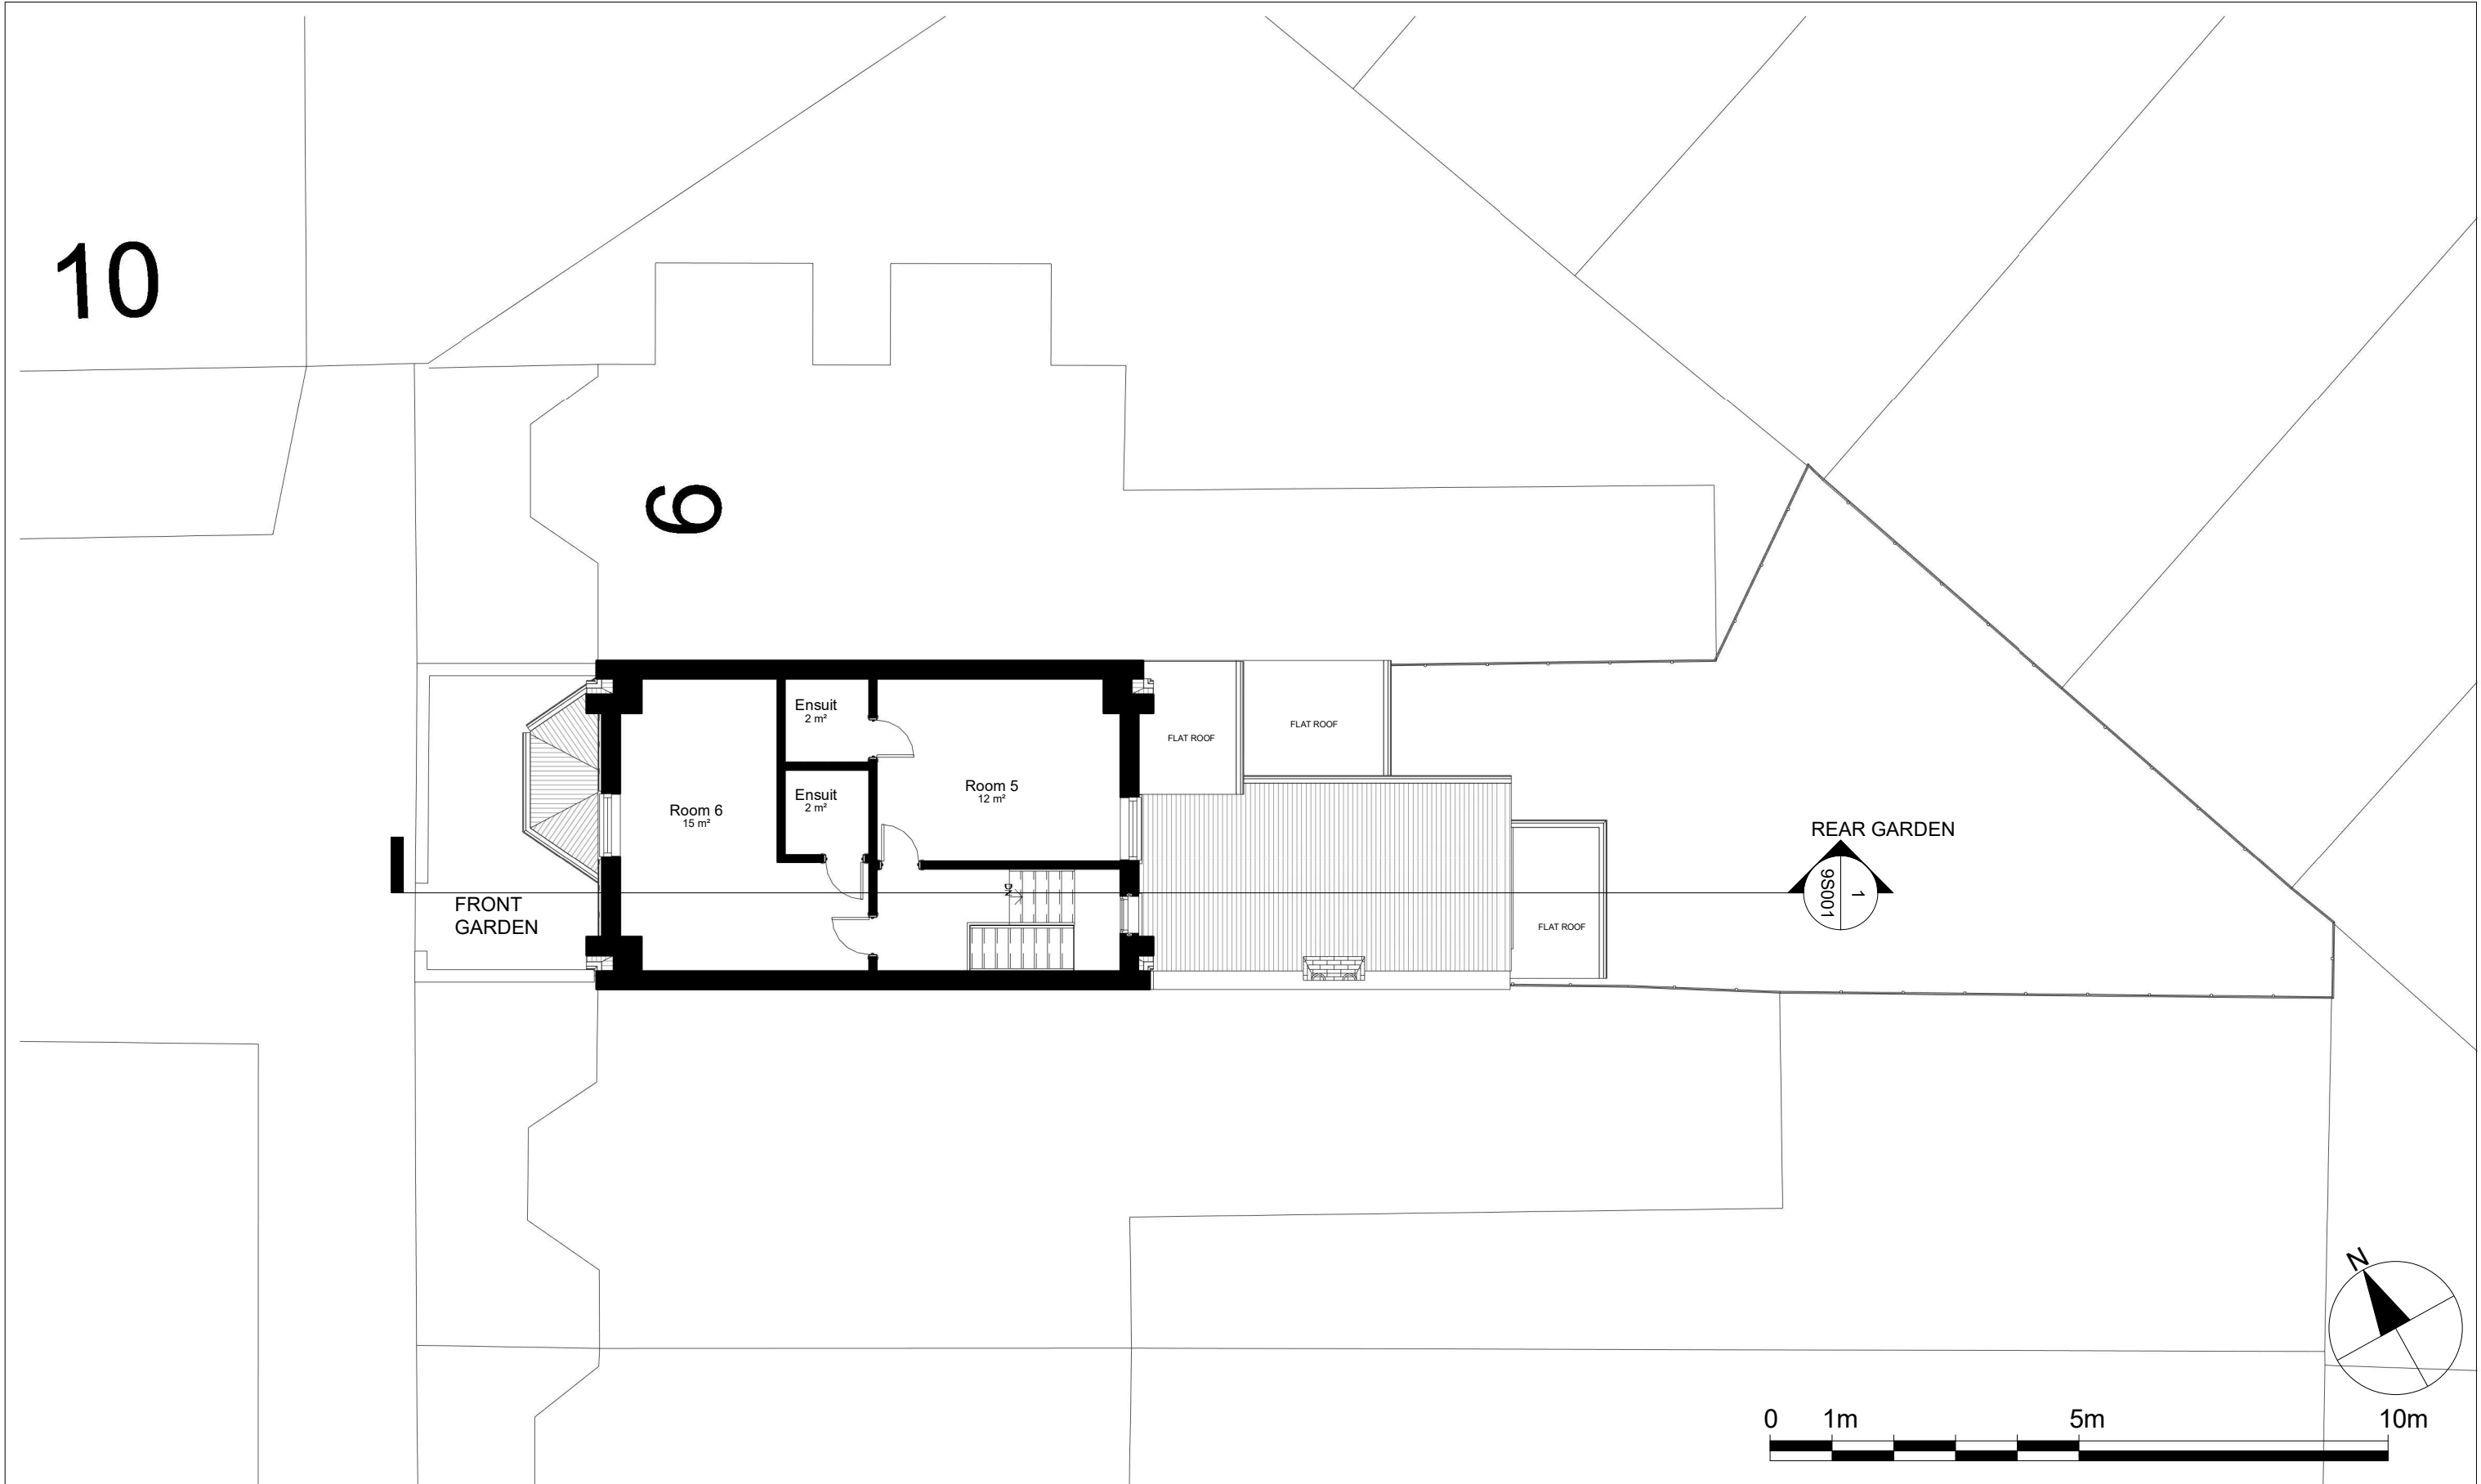

Notes.
Contractors must verify all dimensions at the site before comencing any work.
No construction work before Building Control approval and structural engineer confirmation.
Any discrepancies to be reported to Gridline.
All drawings are to be read in conjunction with all relevant drawings and specifications.

Project No.S				
REV	DATE	DESCRIPTION	BY	CH

PROJECT TITLE	
8 Brampton Park Road Haringey, London N22 6BH	
DATE	Project No.
Sept. 2023	7665


DRAWING TITLE		
Existing - Loft Floor		
CLIENT		
Mr Raskin		
DRAWING No.	SCALE @ A3	Drawn by:
EX - P003	1:100	Niloufar



PLANNING SERVICES
Unit 9b, The High Cross Centre,
Fountainy Rd,
N15 4BE
TEL: 020 8802 3480
www.samplanning.co.uk

10

6

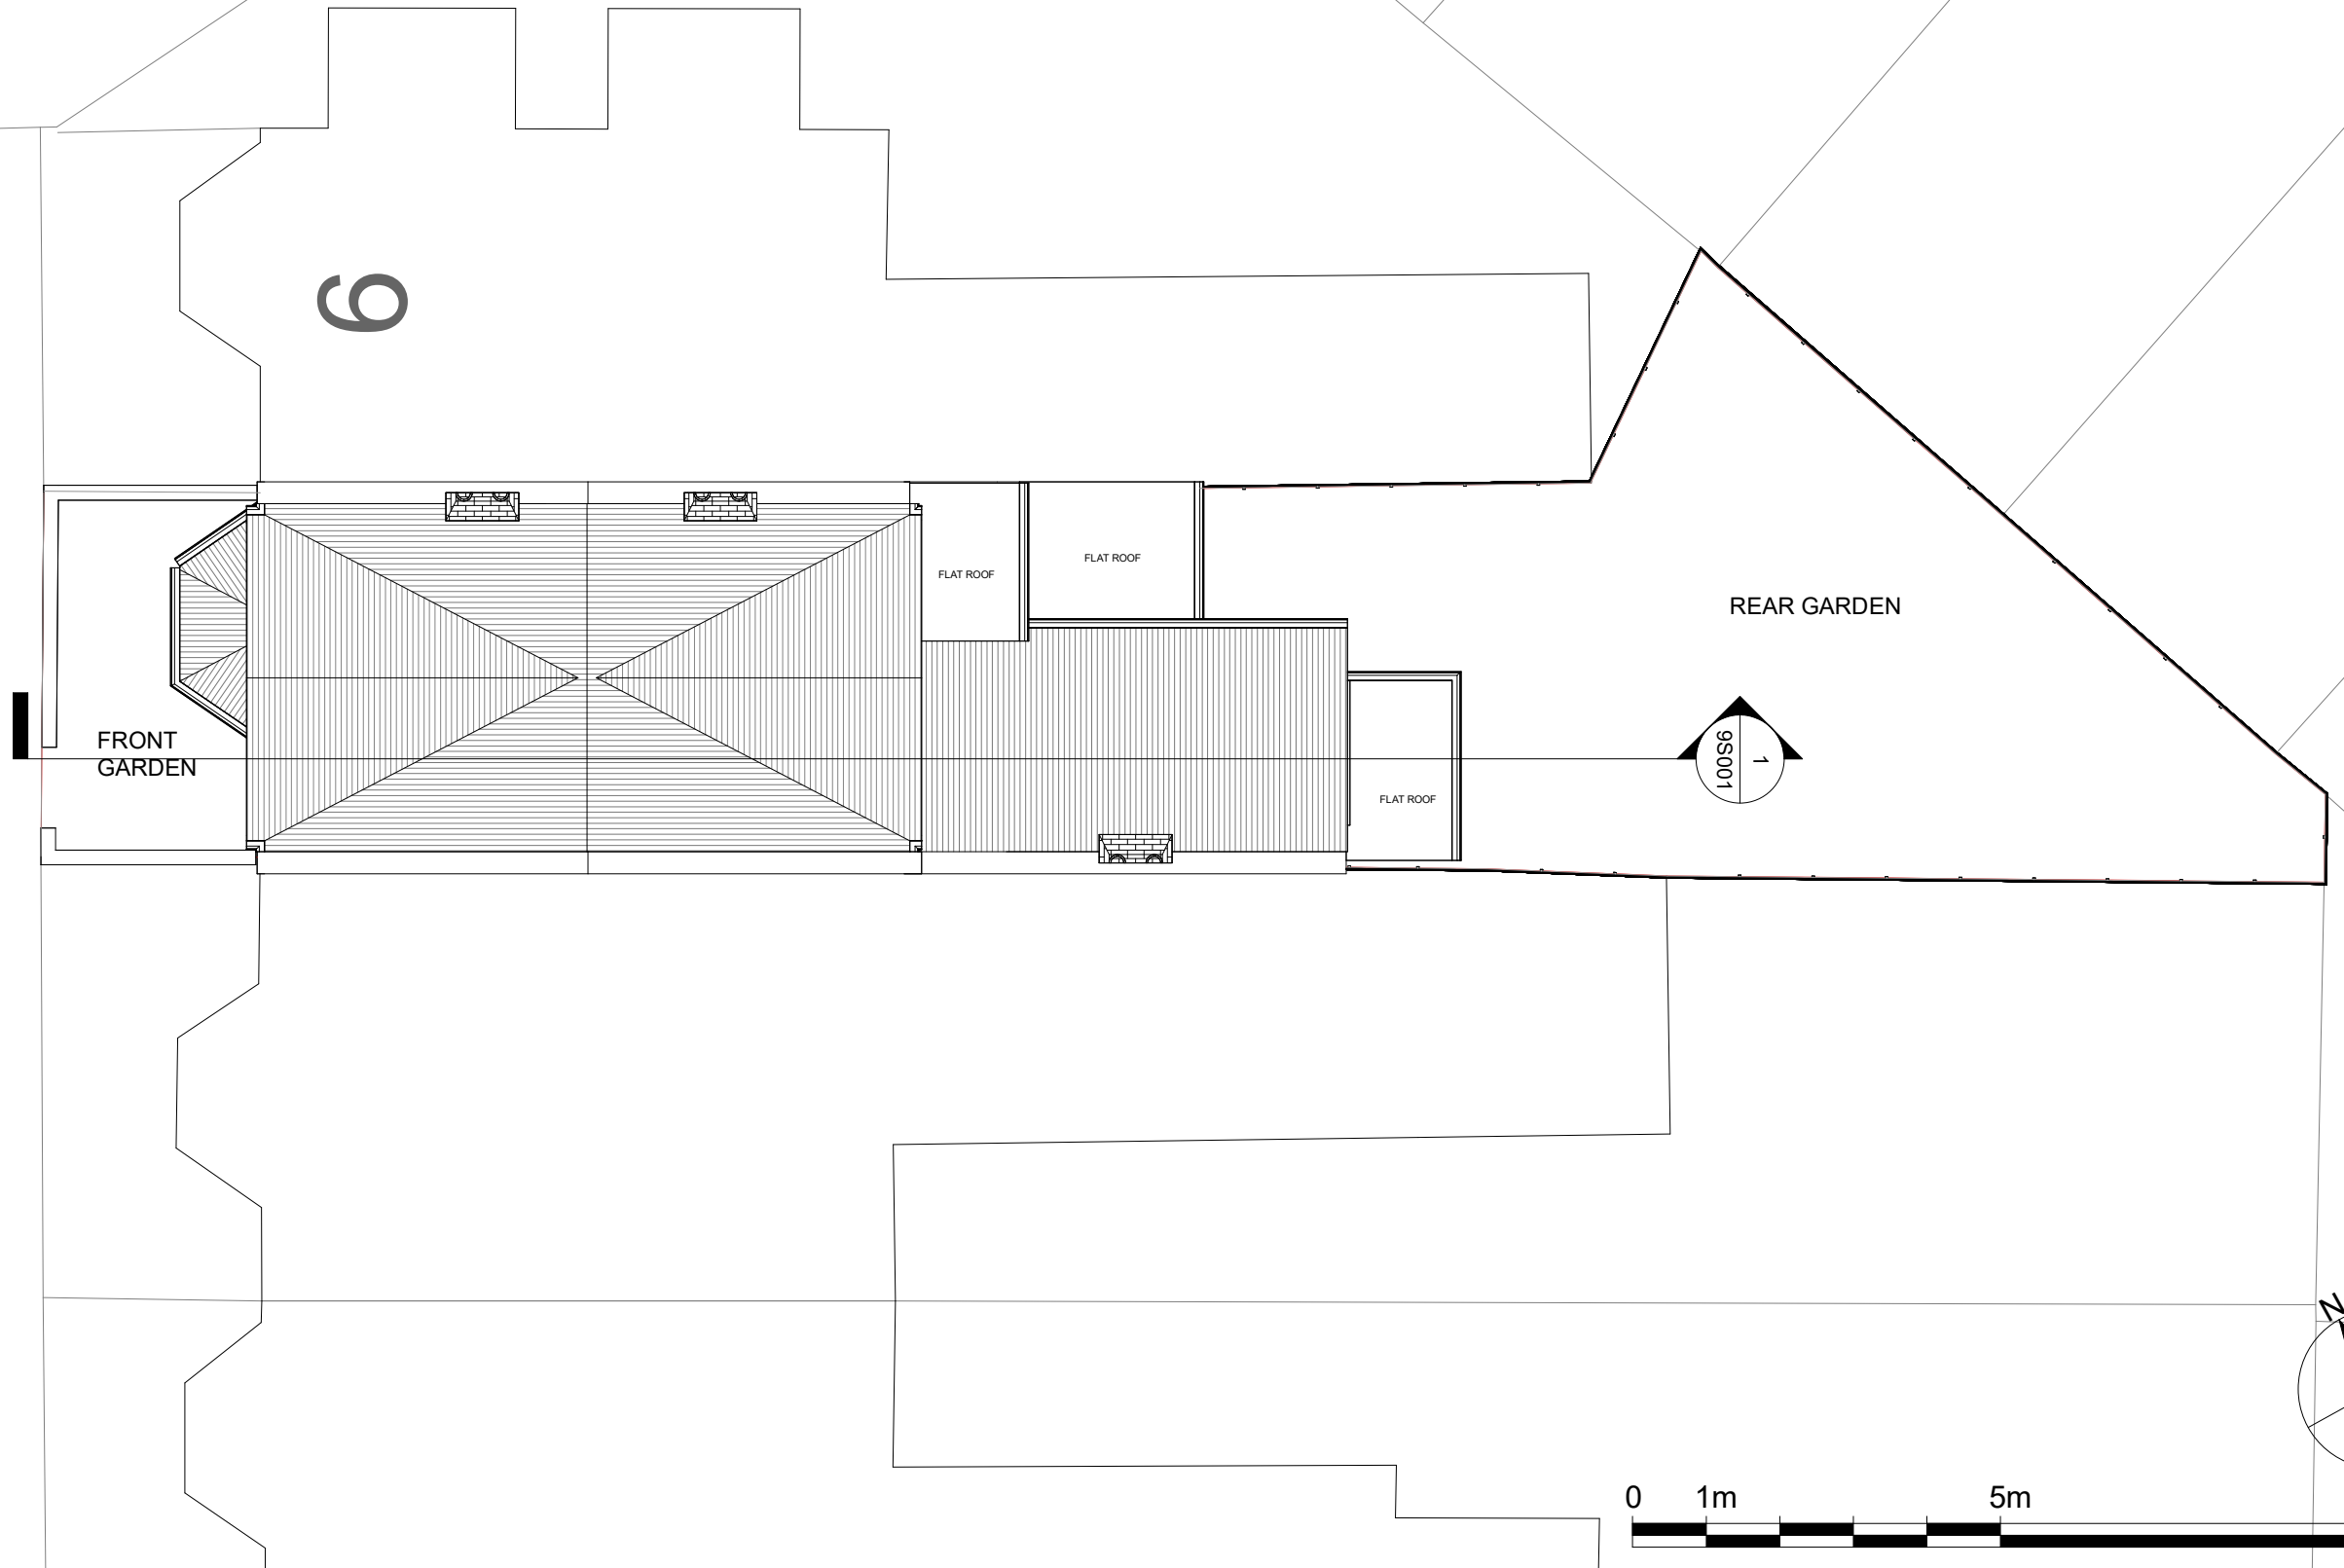

Notes.
Contractors must verify all dimensions at the site before comencing any work.
No construction work before Building Control approval and structural engineer confirmation.
Any discrepancies to be reported to Gridline.
All drawings are to be read in conjunction with all relevant drawings and specifications.

Project No.S				
REV	DATE	DESCRIPTION	BY	CH

PROJECT TITLE
8 Brampton Park Road
Haringey, London
N22 6BH

DATE
Sept. 2023

Project No.
7665

DRAWING TITLE
Existing - Roof Plan


CLIENT
Mr Raskin

DRAWING No.
EX - P004

SCALE @ A3
1:100

Drawn by:
Niloufar


PLANNING SERVICES
Unit 9b, The High Cross Centre,
Fountainy Rd,
N154BE
TEL: 020 8802 3480
www.samplanning.co.uk

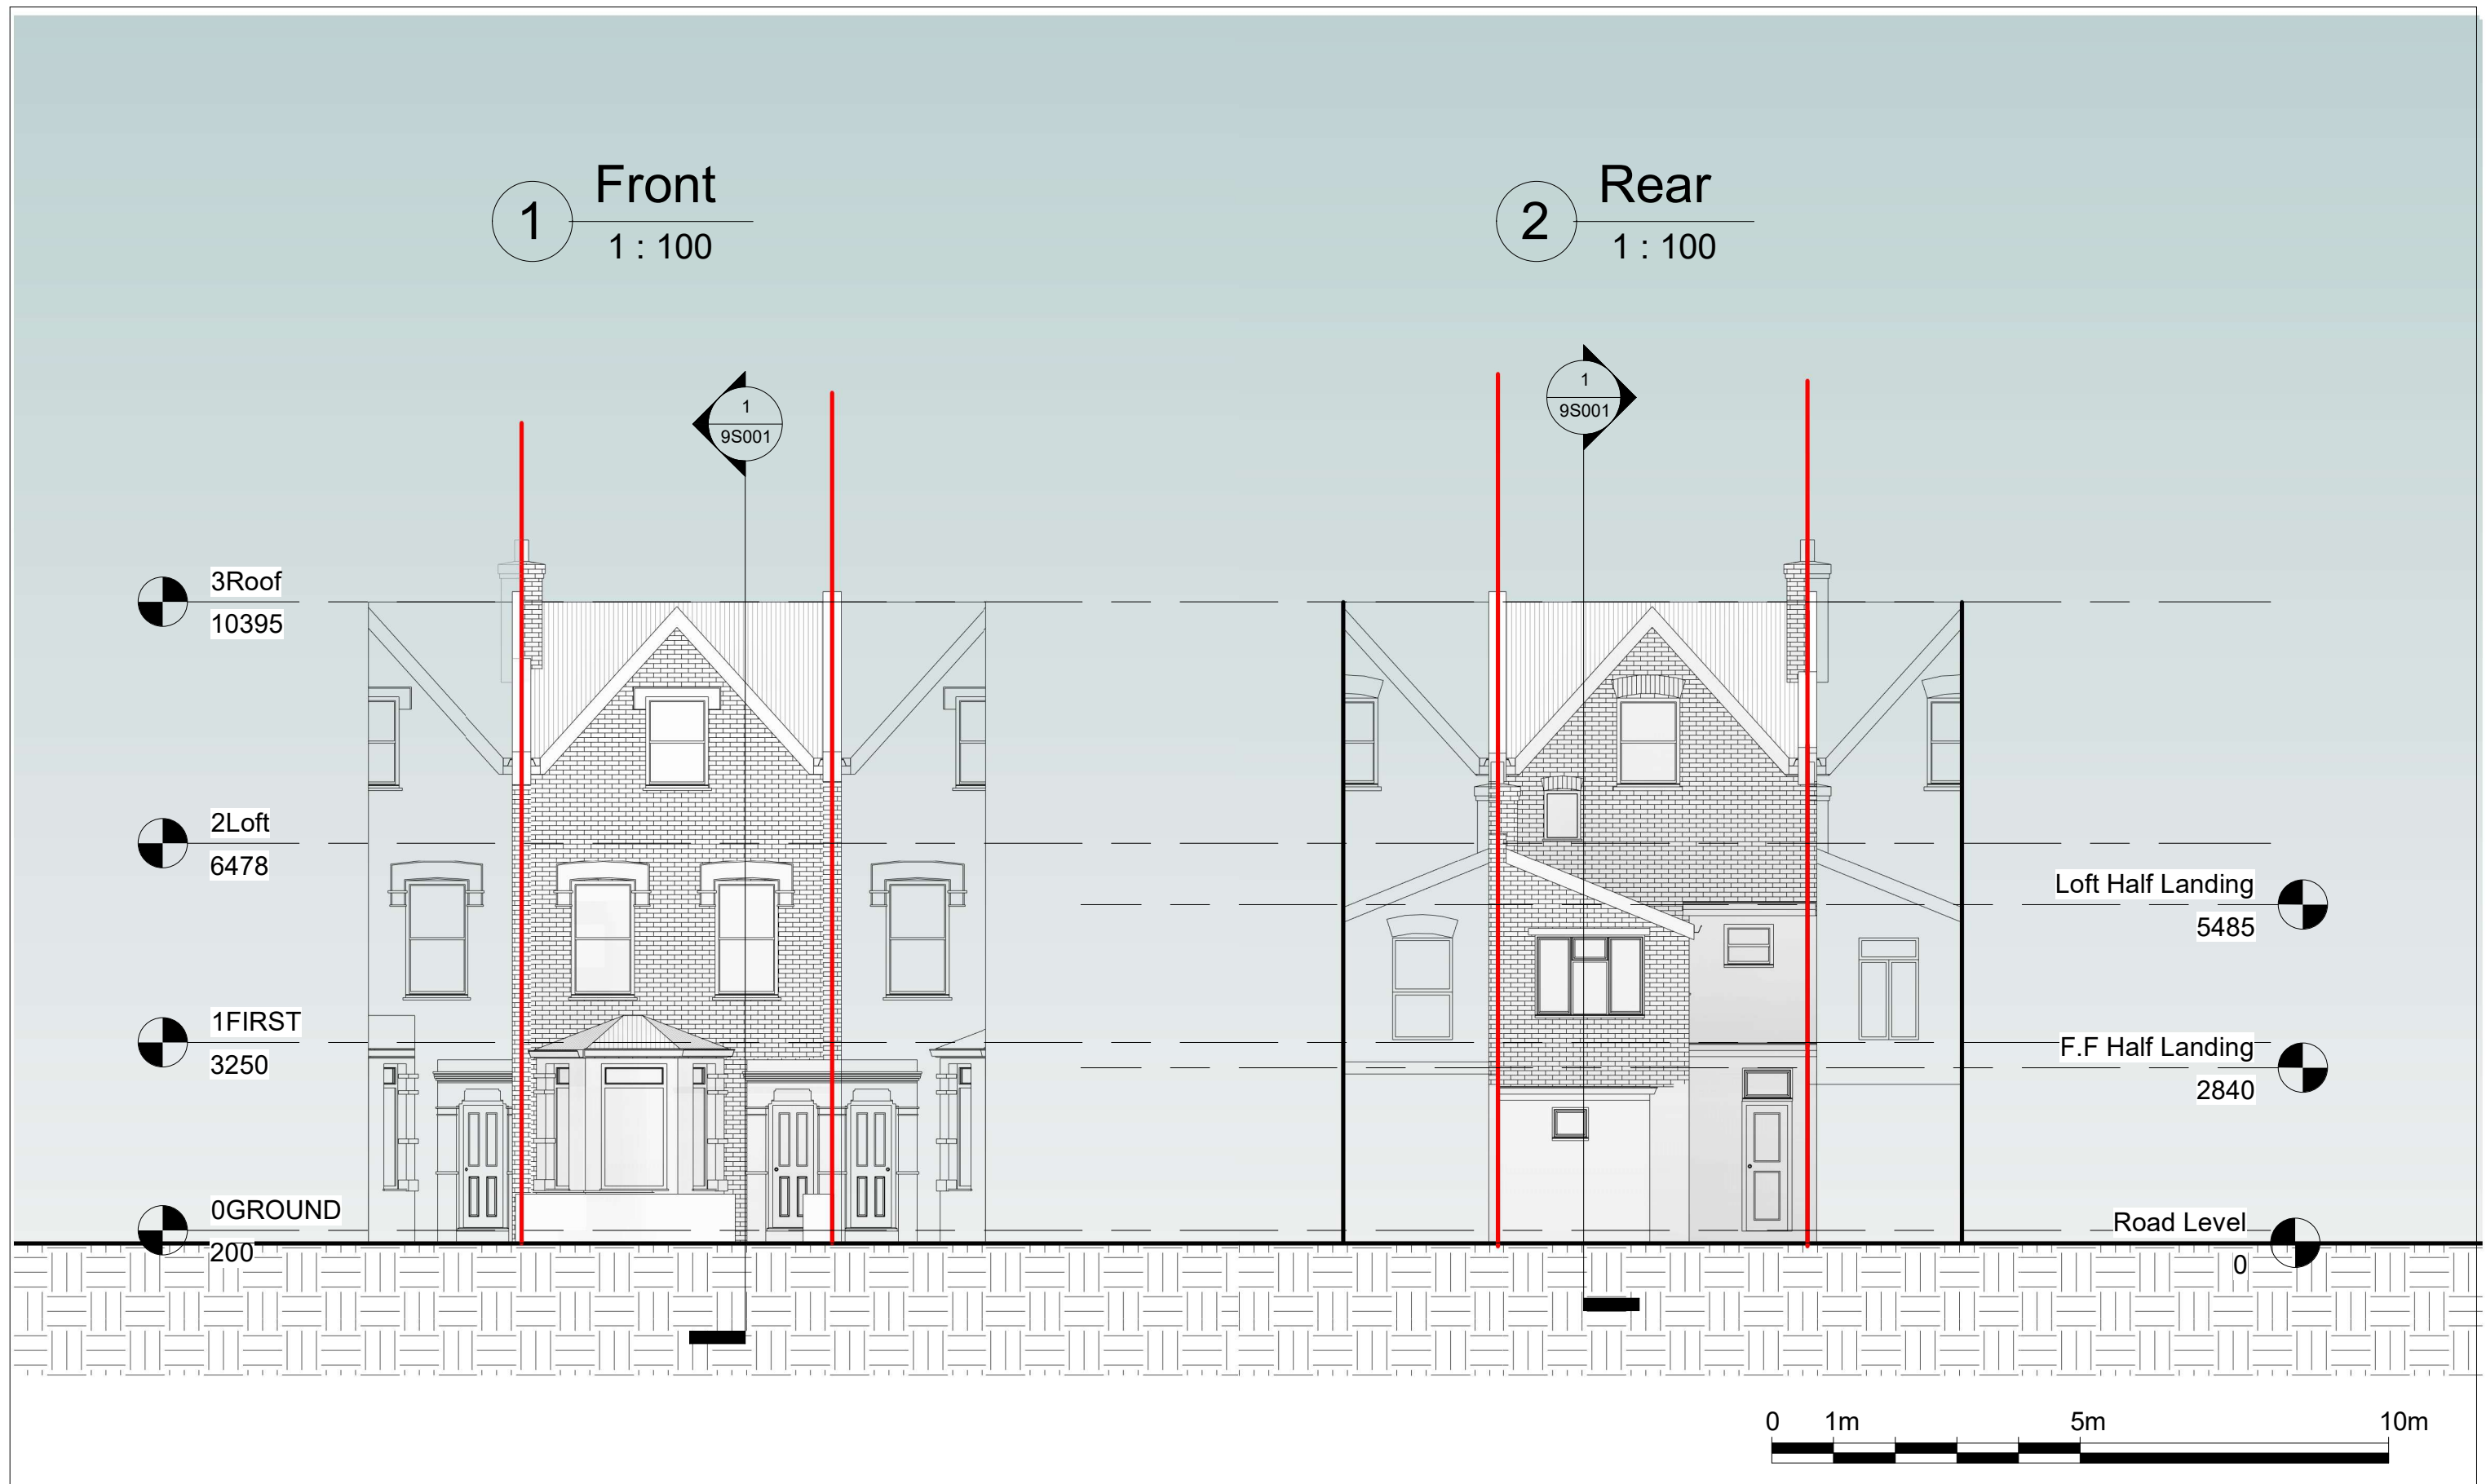

Notes.
Contractors must verify all dimensions at the site before comencing any work.
No construction work before Building Control approval and structural engineer confirmation.
Any discrepancies to be reported to Gridline.
All drawings are to be read in conjunction with all relevant drawings and specifications.


Project No.S				
REV	DATE	DESCRIPTION	BY	CH

PROJECT TITLE	
8 Brampton Park Road Haringey, London N22 6BH	
DATE	Project No.
Sept. 2023	7665

DRAWING TITLE		
Existing - Front/ Rear Elevations		
CLIENT Mr Raskin		
DRAWING No.	SCALE @ A3	Drawn by:
EX - E001	1:100	Niloufar



PLANNING SERVICES
Unit 9b, The High Cross Centre,
Fountainy Rd,
N15 4BE
TEL: 020 8802 3480
www.samplanning.co.uk

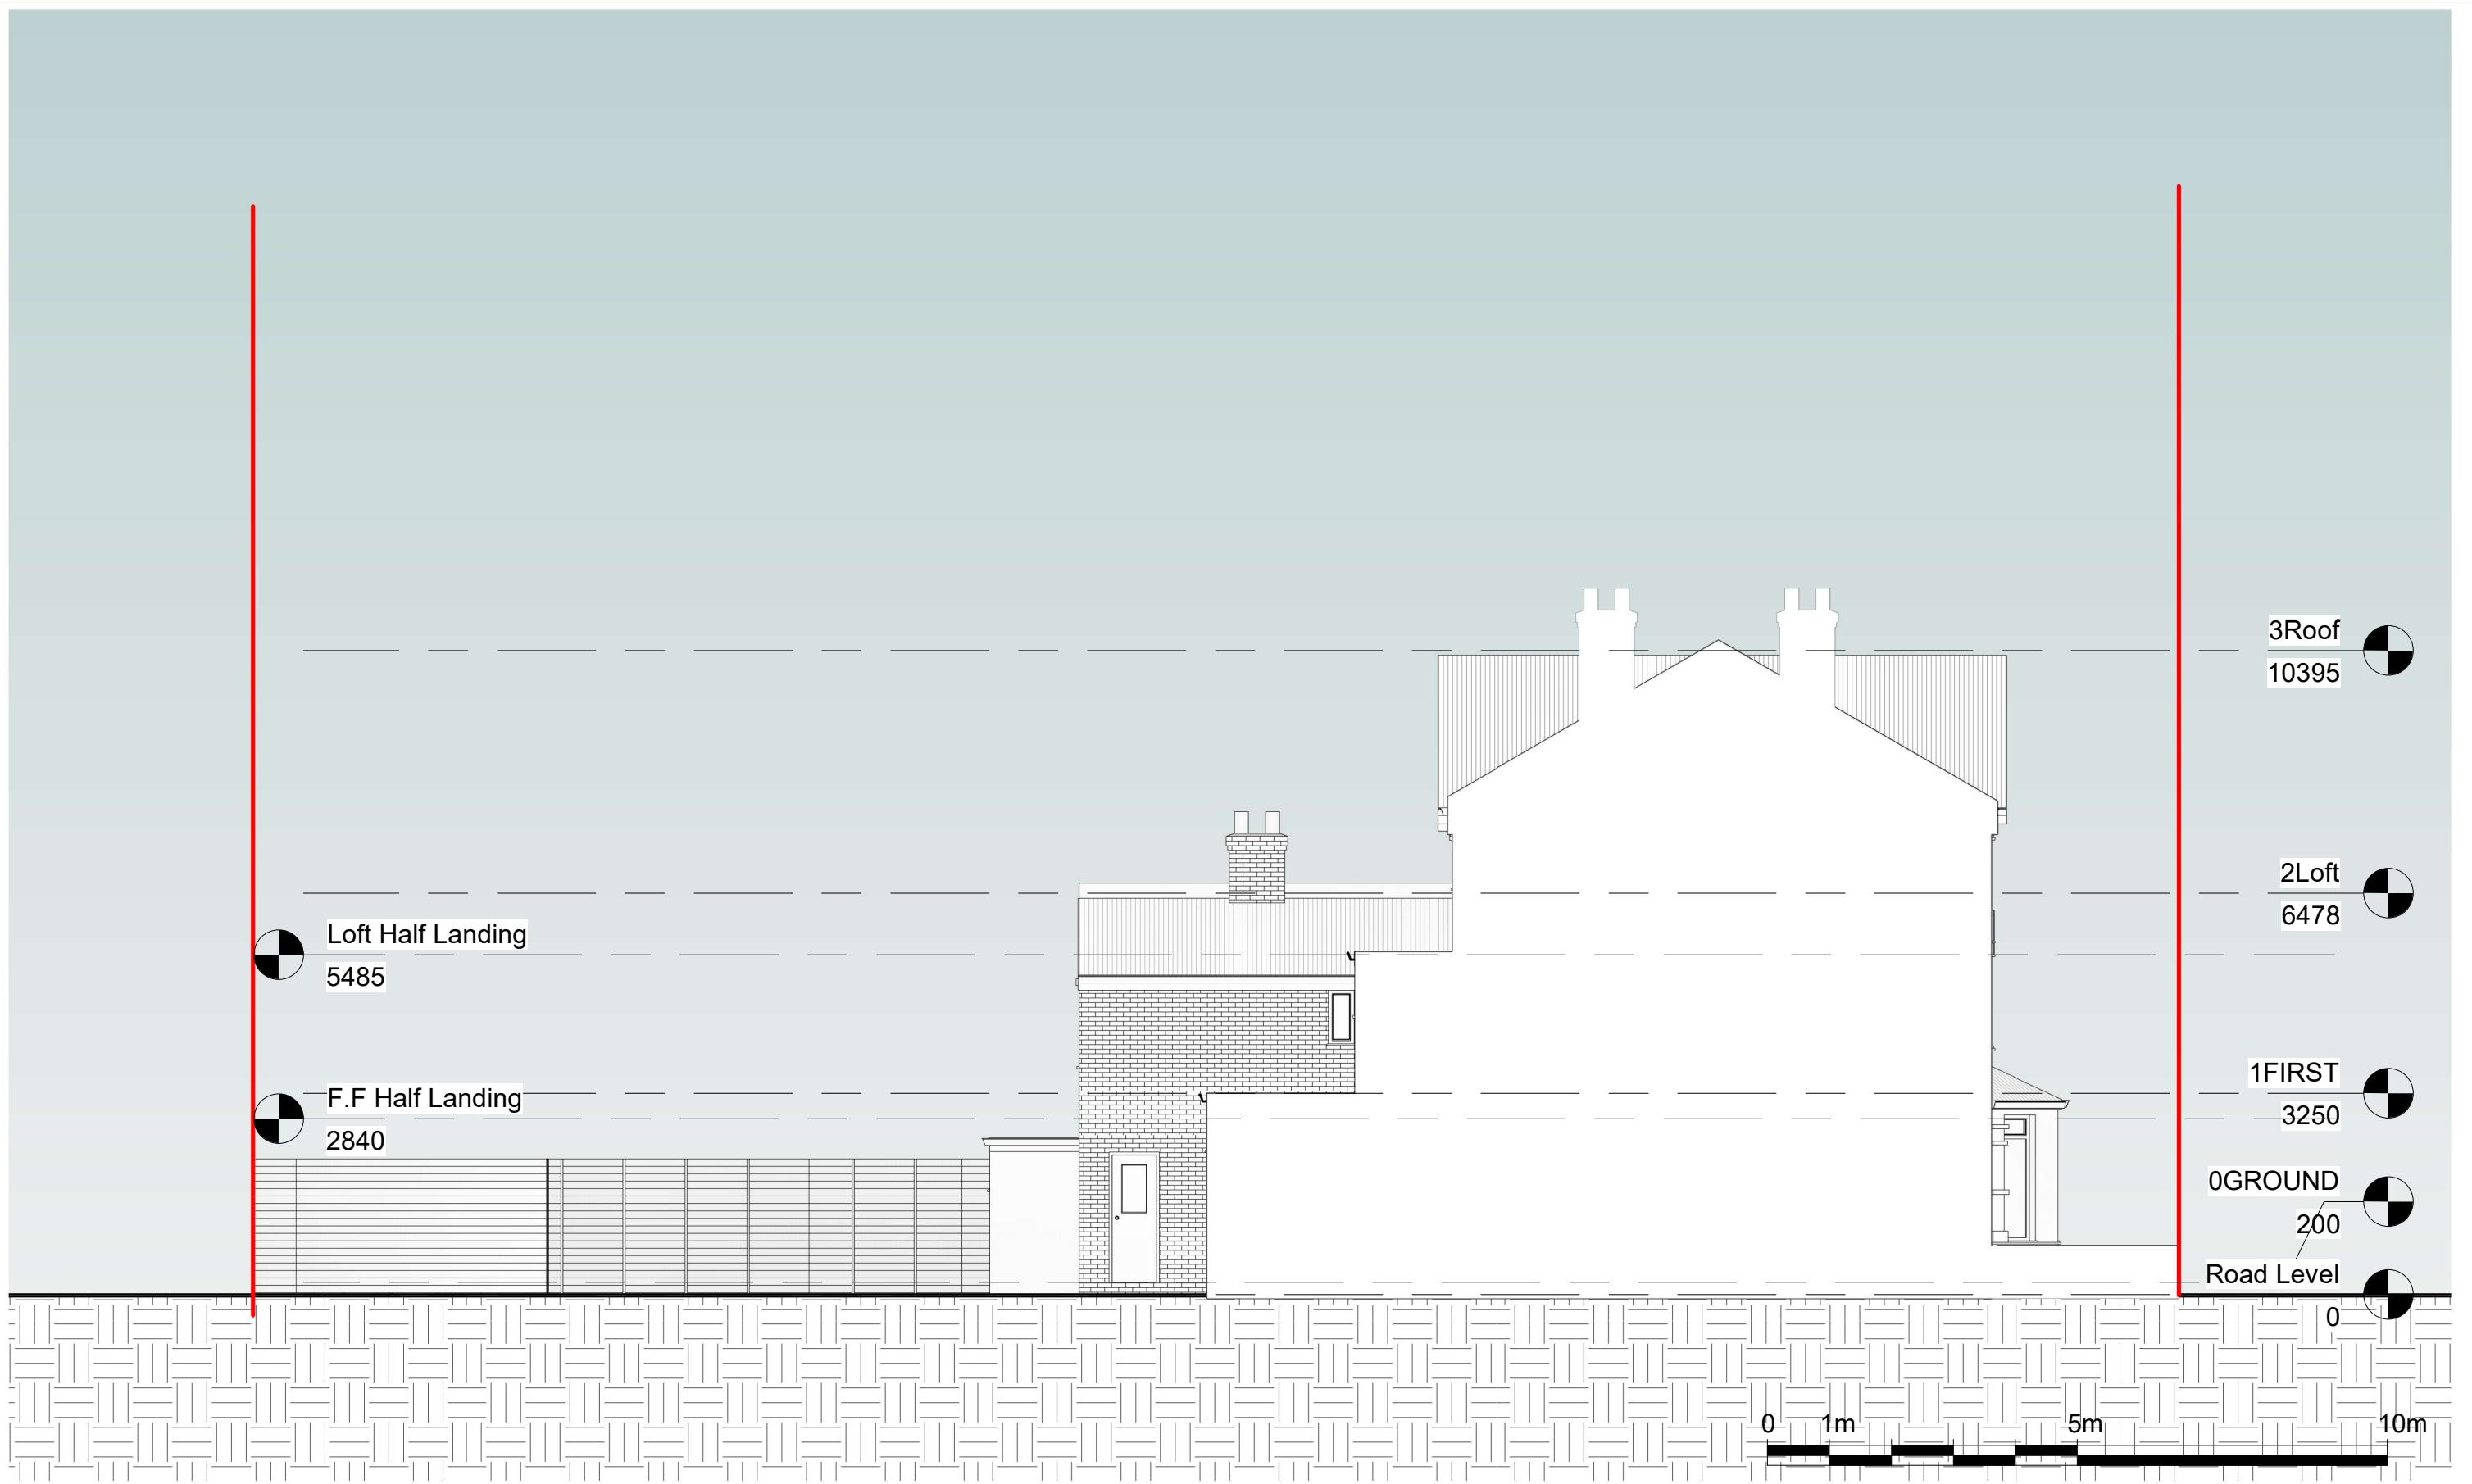

Notes.
Contractors must verify all dimensions at the site before comencing any work.
No construction work before Building Control approval and structural engineer confirmation.
Any discrepancies to be reported to Gridline.
All drawings are to be read in conjunction with all relevant drawings and specifications.


Project No.S				
REV	DATE	DESCRIPTION	BY	CH

PROJECT TITLE	
8 Brompton Park Road Haringey, London N22 6BH	
DATE	Project No.
Sept. 2023	7665

DRAWING TITLE		
Existing - Side Elevation 1		
CLIENT		
Mr Raskin		
DRAWING No.	SCALE @ A3	Drawn by:
EX - E002	1:100	Niloufar



PLANNING SERVICES
Unit 9b, The High Cross Centre,
Fountainy Rd,
N15 4BE
TEL: 020 8802 3480
www.samplanning.co.uk

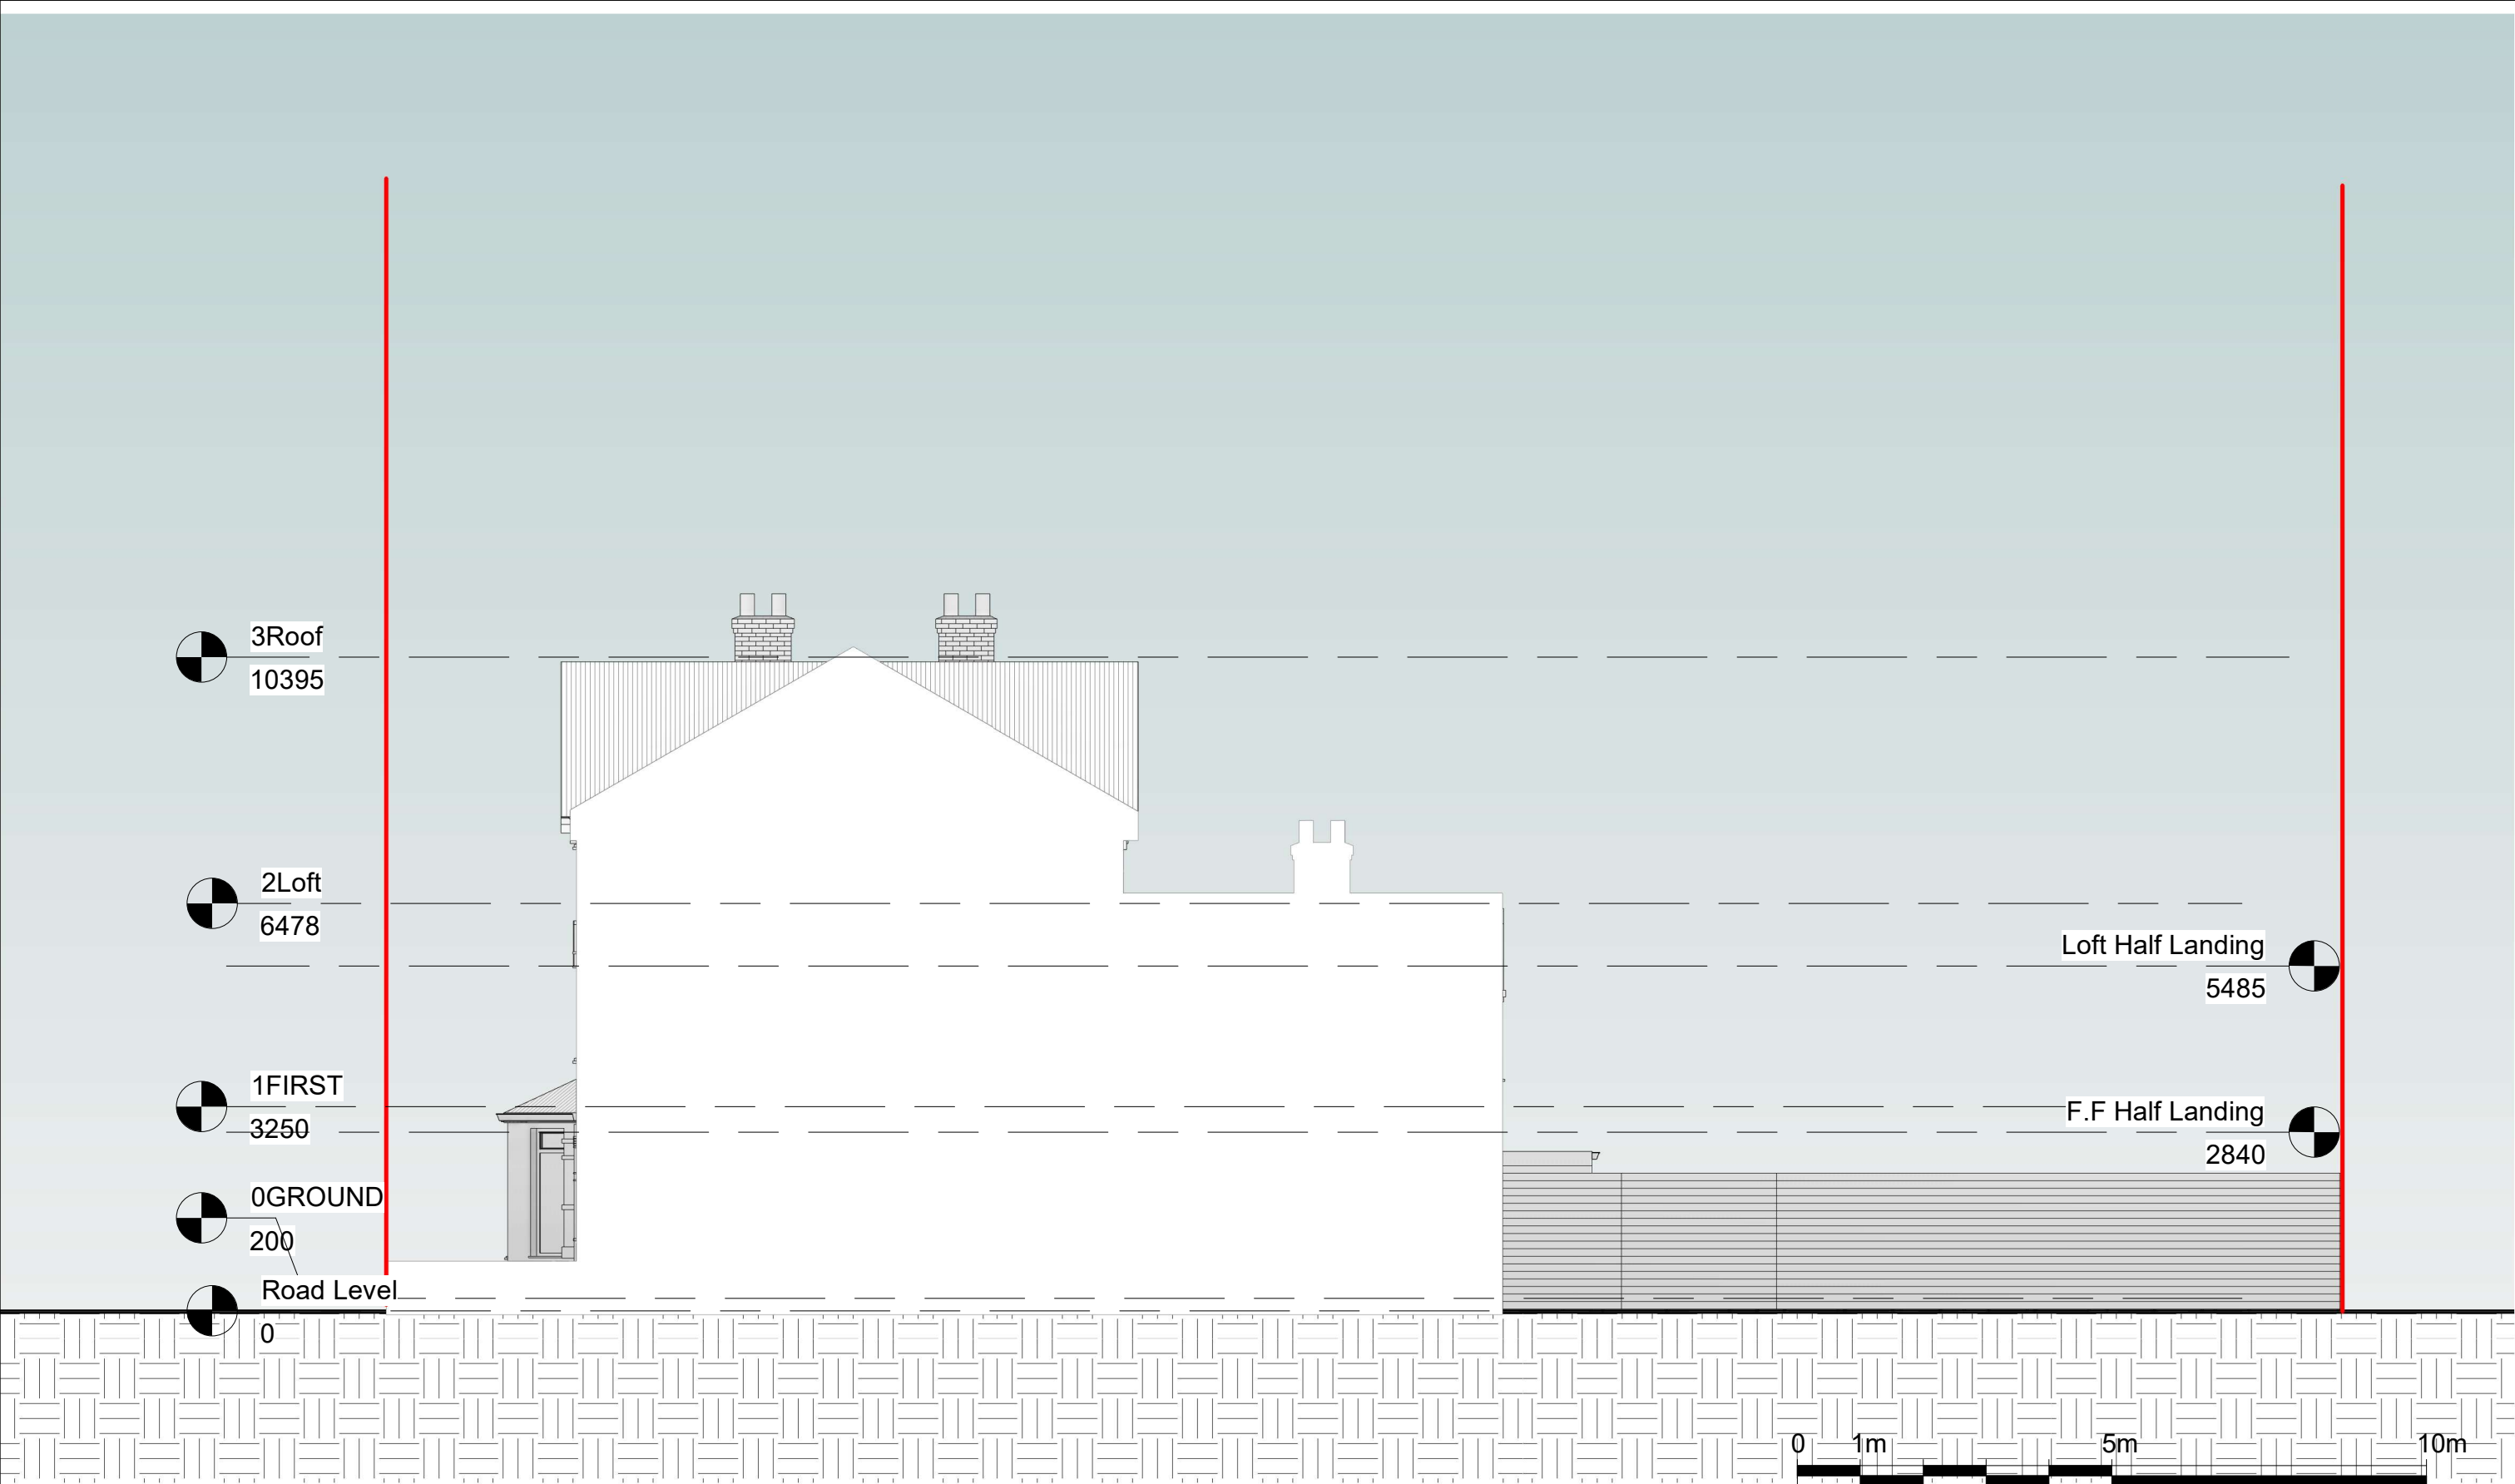

Notes.
Contractors must verify all dimensions at the site before comencing any work.
No construction work before Building Control approval and structural engineer confirmation.
Any discrepancies to be reported to Gridline.
All drawings are to be read in conjunction with all relevant drawings and specifications.


Project No.S				
REV	DATE	DESCRIPTION	BY	CH

PROJECT TITLE	
8 Brampton Park Road Haringey, London N22 6BH	
DATE	Project No.
Sept. 2023	7665

DRAWING TITLE		
Existing - Side Elevation 2		
CLIENT		
Mr Raskin		
DRAWING No.	SCALE @ A3	Drawn by:
EX - E003	1:100	Niloufar



PLANNING SERVICES
Unit 9b, The High Cross Centre,
Fountainy Rd,
N15 4BE
TEL: 020 8802 3480
www.samplanning.co.uk

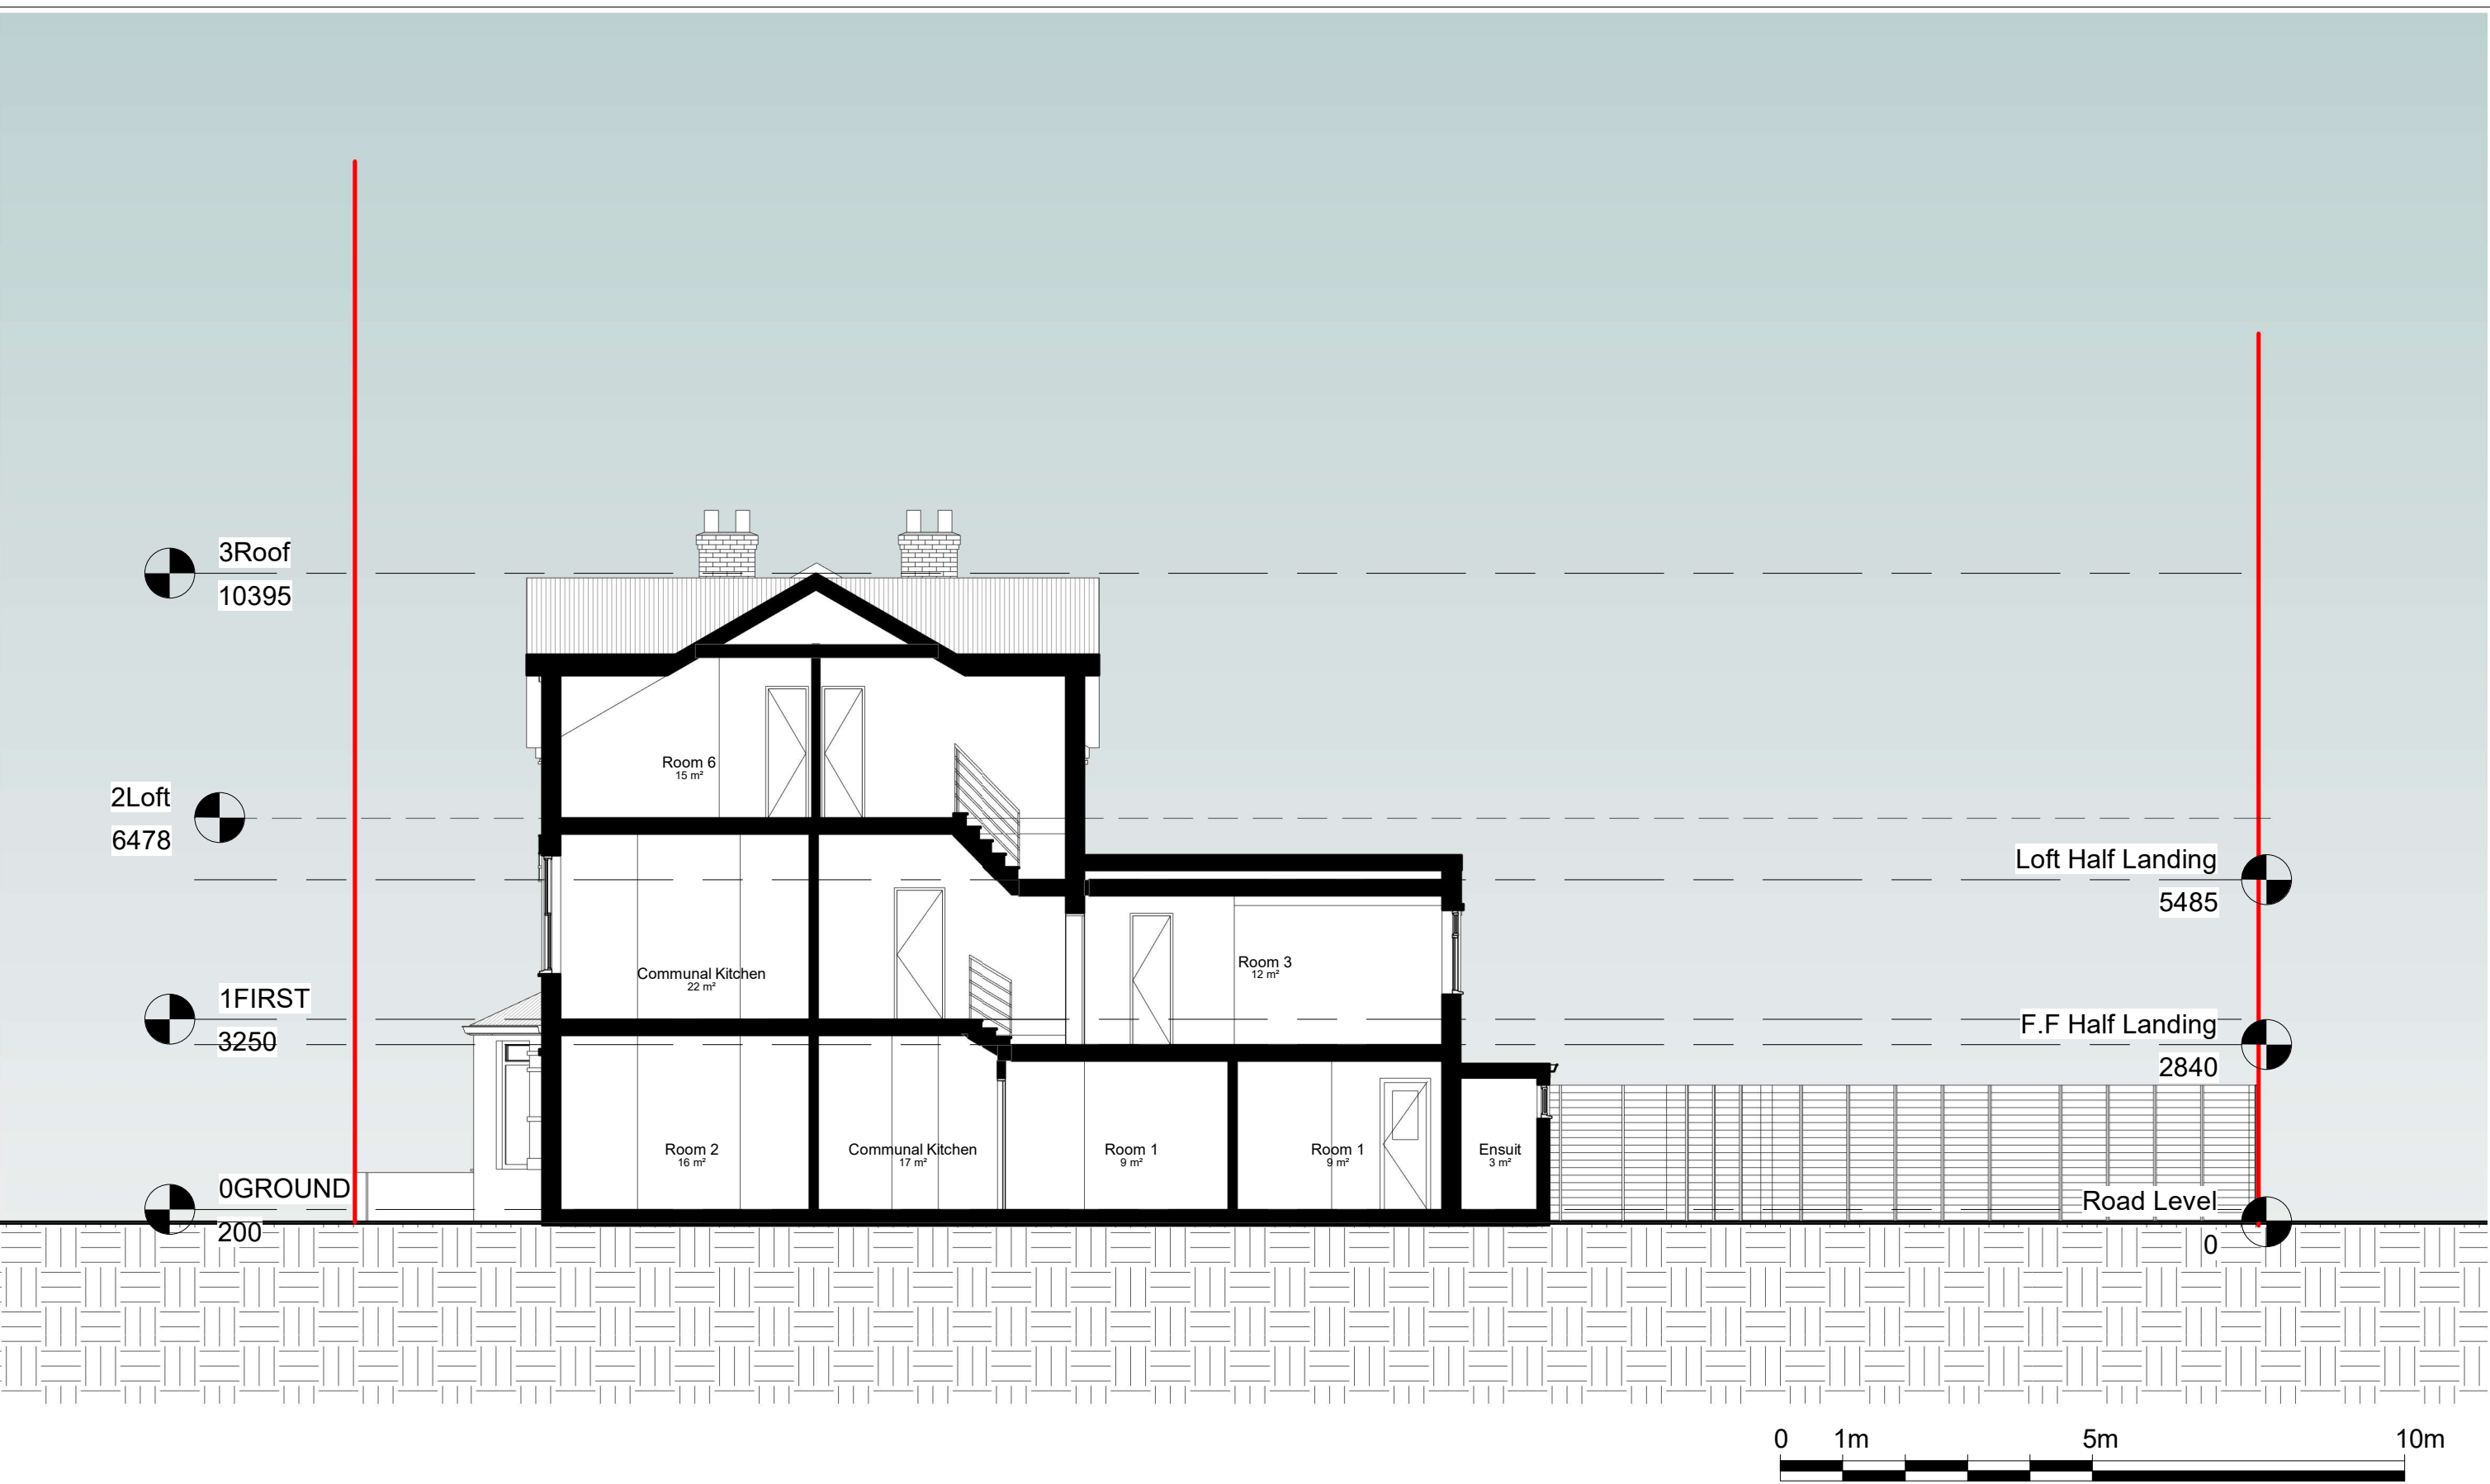

Notes.
Contractors must verify all dimensions at the site before comencing any work.
No construction work before Building Control approval and structural engineer confirmation.
Any discrepancies to be reported to Gridline.
All drawings are to be read in conjunction with all relevant drawings and specifications.


Project No.S				
REV	DATE	DESCRIPTION	BY	CH

PROJECT TITLE	
8 Brampton Park Road Haringey, London N22 6BH	
DATE	Project No.
Sept. 2023	7665

DRAWING TITLE		
Existing - Section 1		
CLIENT		
Mr Raskin		
DRAWING No.	SCALE @ A3	Drawn by:
EX - S001	1:100	Niloufar



PLANNING SERVICES
Unit 9b, The High Cross Centre,
Fountainy Rd,
N15 4BE
TEL: 020 8802 3480
www.samplanning.co.uk

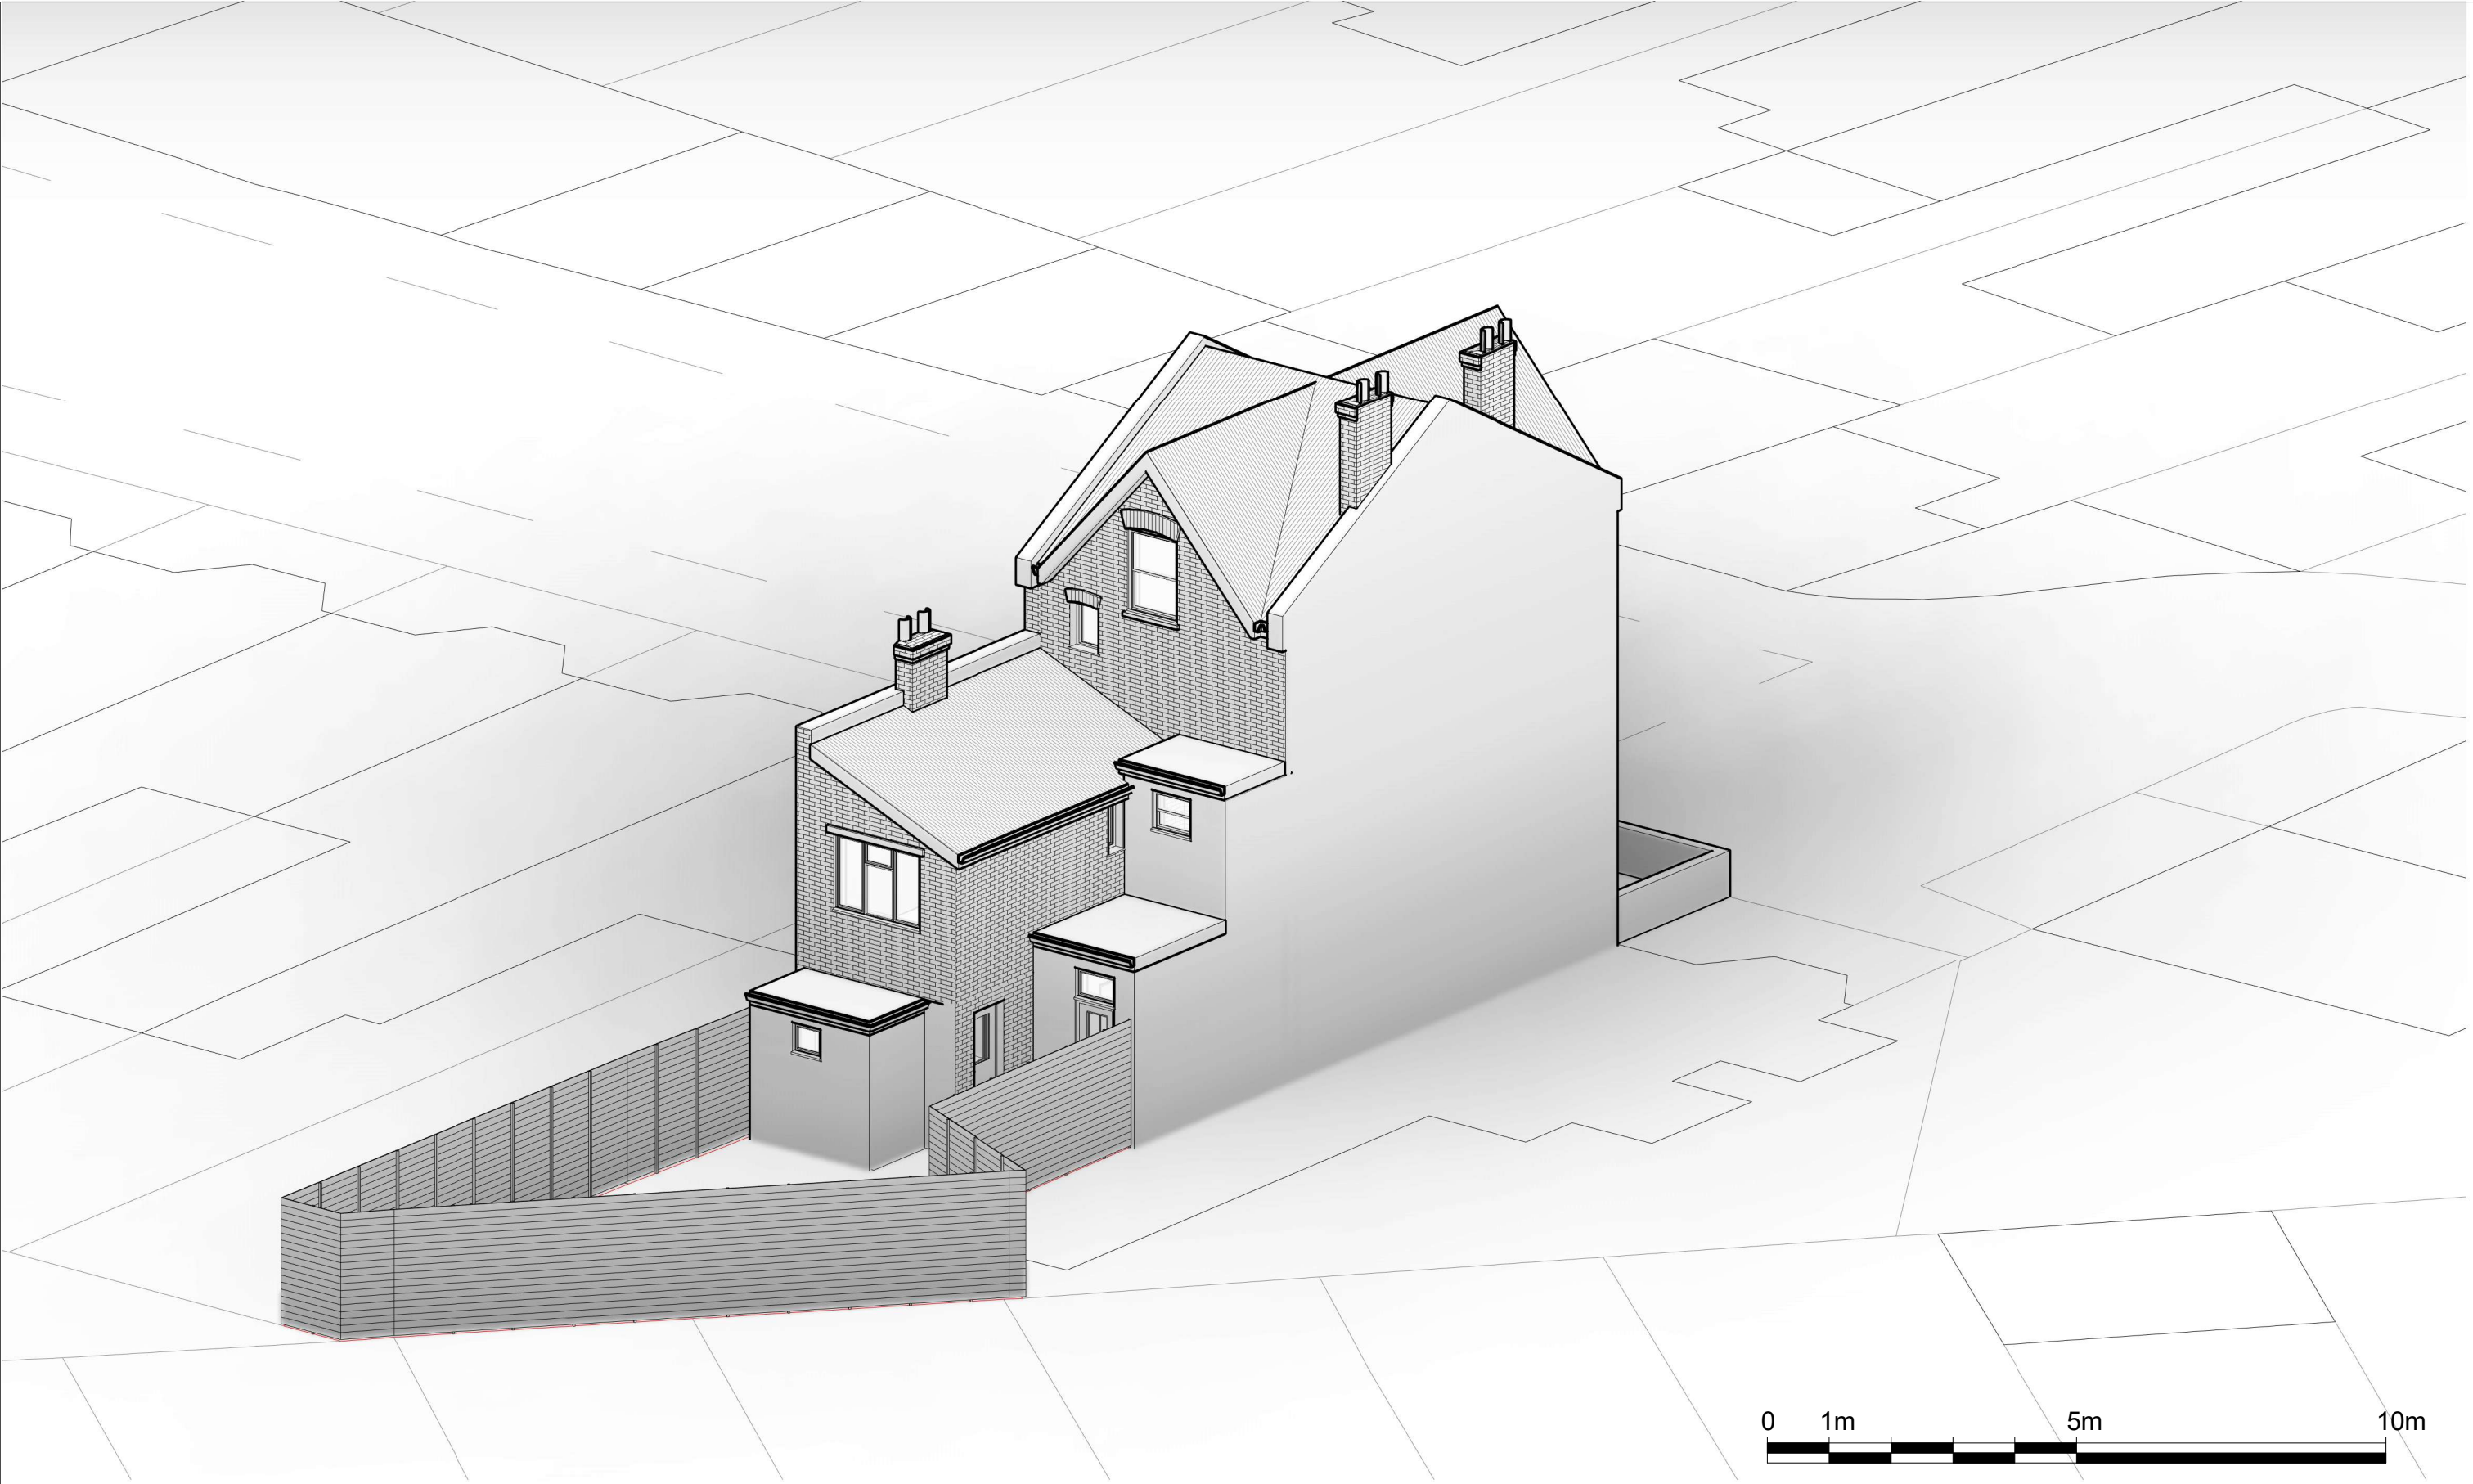

Notes.
Contractors must verify all dimensions at the site before comencing any work.
No construction work before Building Control approval and structural engineer confirmation.
Any discrepancies to be reported to Gridline.
All drawings are to be read in conjunction with all relevant drawings and specifications.

Project No.S				
REV	DATE	DESCRIPTION	BY	CH

PROJECT TITLE	
8 Brampton Park Road Haringey, London N22 6BH	
DATE	Project No.
Sept. 2023	7665

DRAWING TITLE		
Existing - Perspective view		
CLIENT		
Mr Raskin		
DRAWING No.	SCALE @ A3	Drawn by:
EX - PE001	1:100	Niloufar



PLANNING SERVICES
Unit 9b, The High Cross Centre,
Fountainy Rd,
N154BE
TEL: 020 8802 3480
www.samplanning.co.uk