
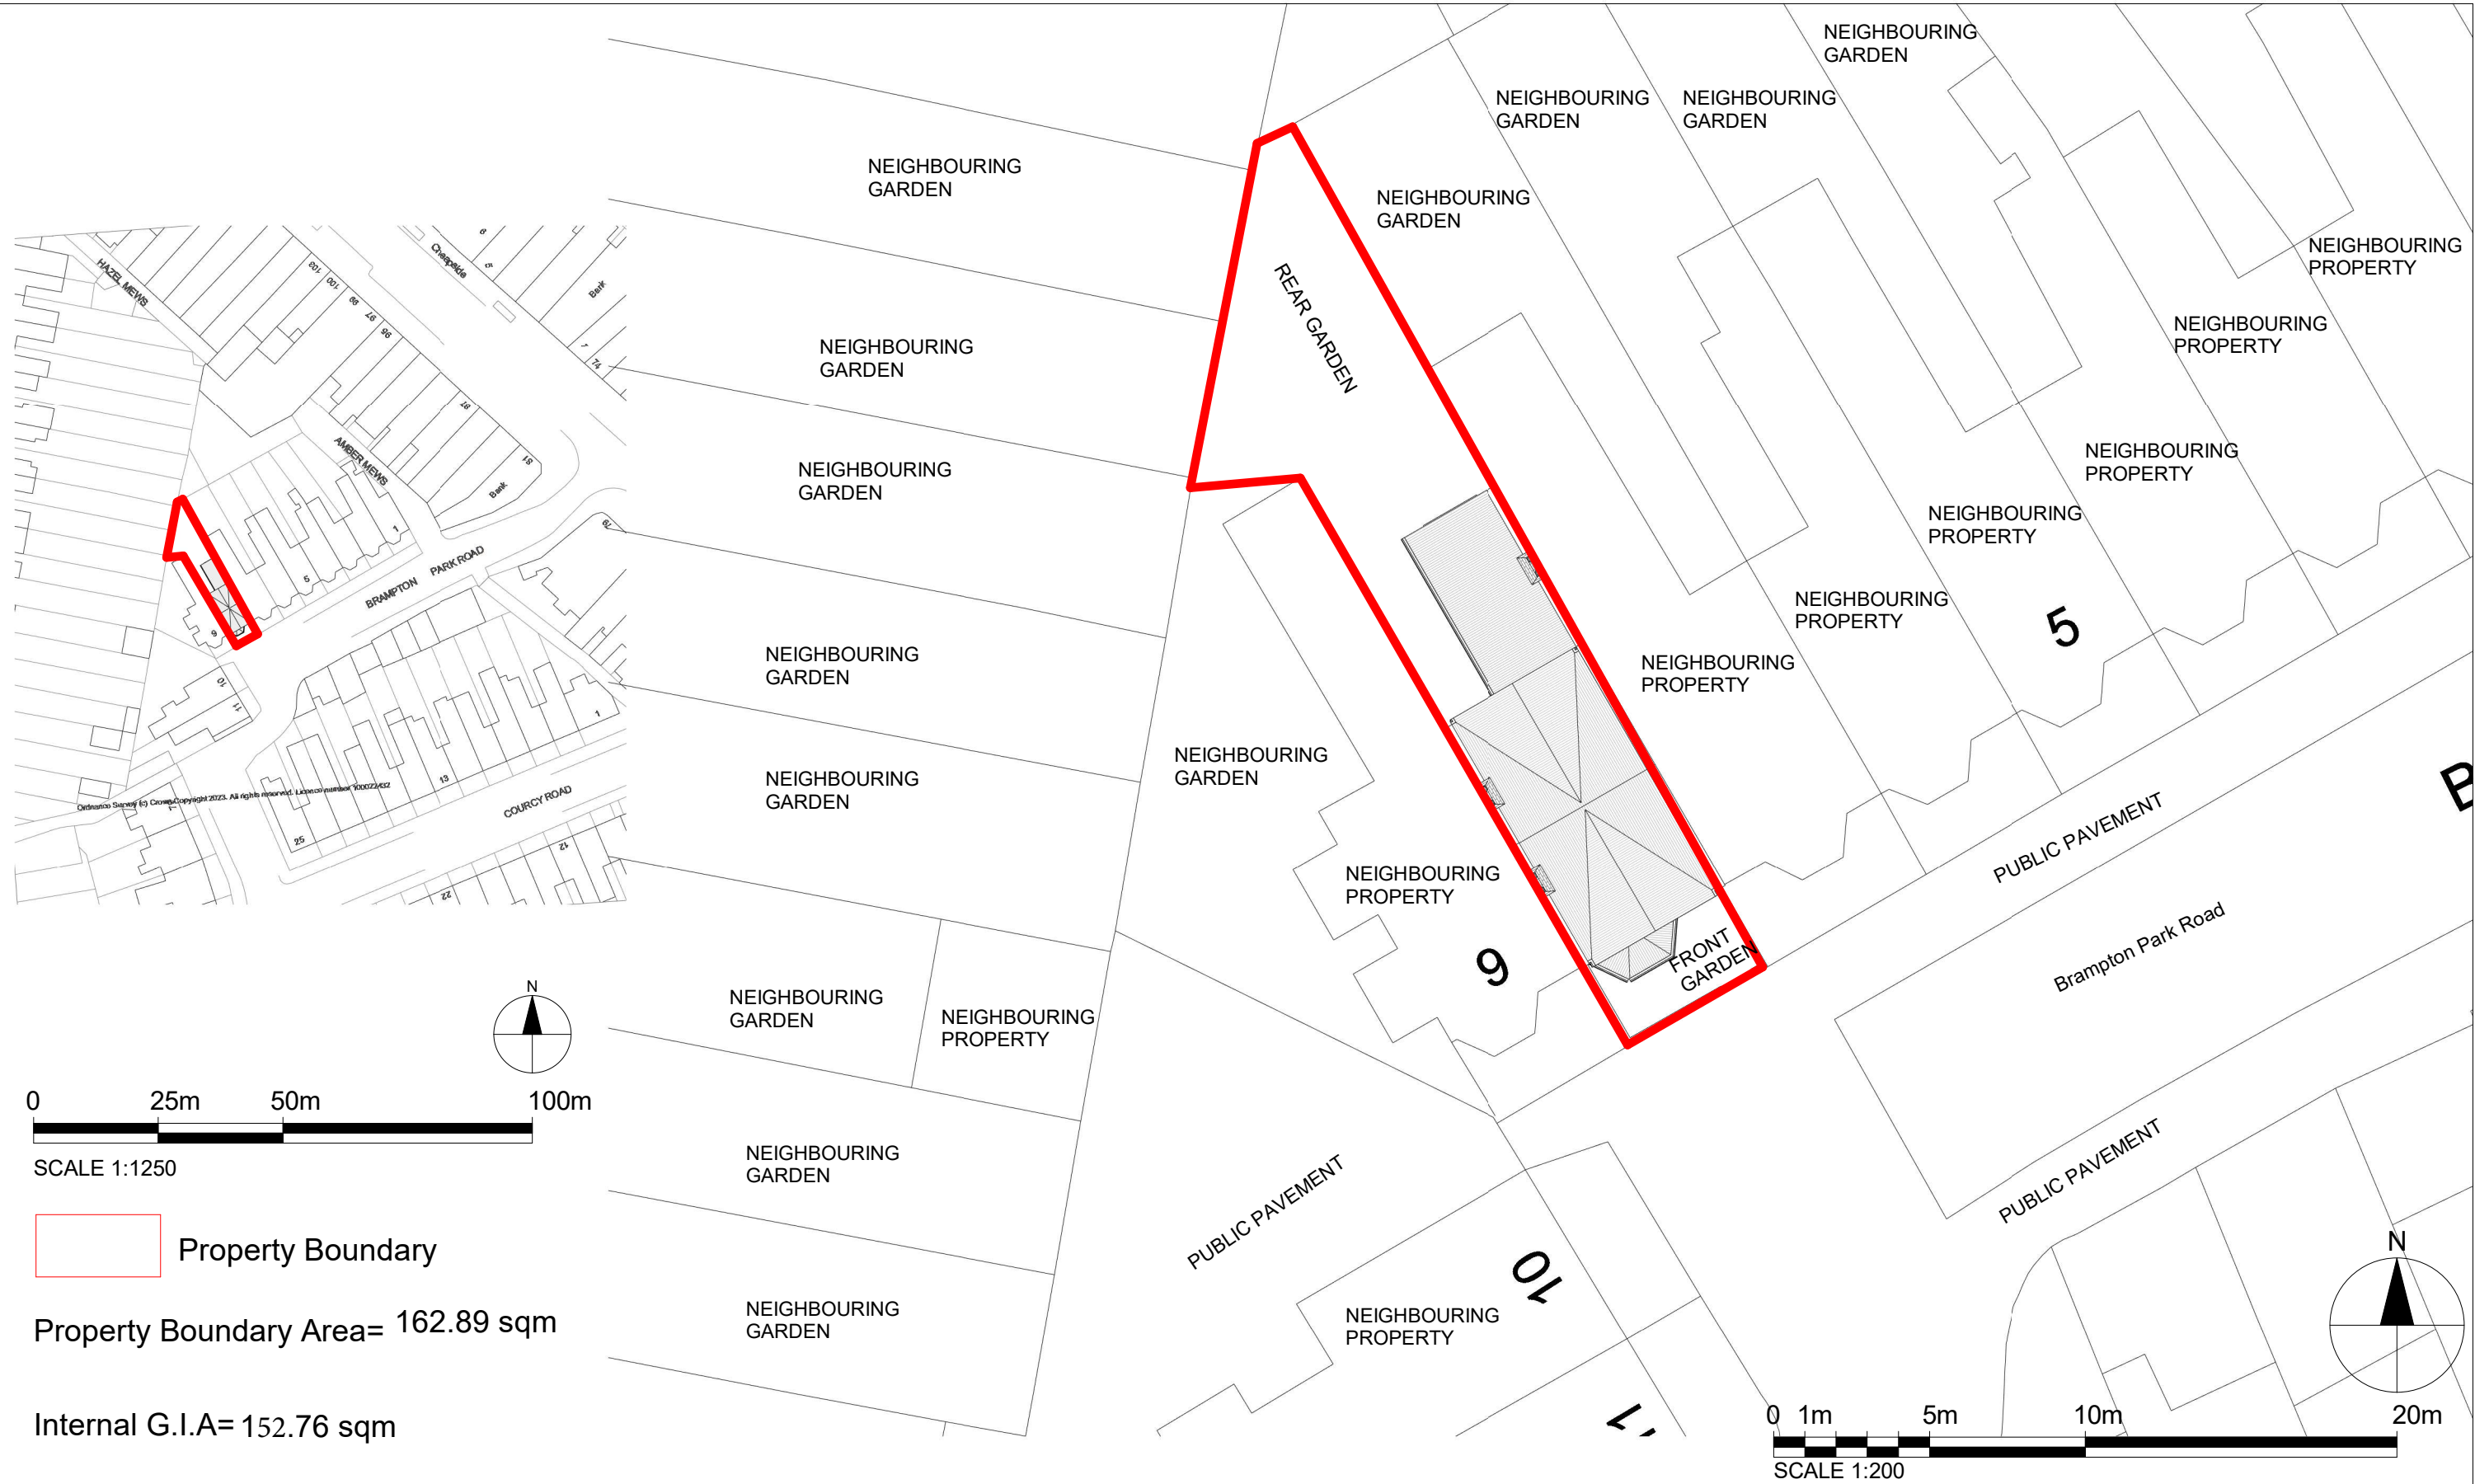


Property Boundary

Property Boundary Area= 162.89 sqm

Internal G.I.A= 152.76 sqm

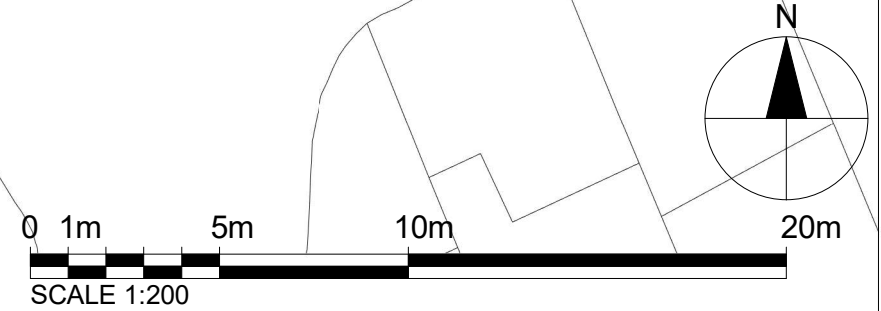

Notes.
Contractors must verify all dimensions at the site before comencing any work.
No construction work before Building Control approval and structural engineer confirmation.
Any discrepancies to be reported to Gridline.
All drawings are to be read in conjunction with all relevant drawings and specifications.

Project No.S				
REV	DATE	DESCRIPTION	BY	CH

PROJECT TITLE	
8 Brampton Park Road Haringey, London N22 6BH	
DATE	Project No.
Sept. 2023	7665

DRAWING TITLE		
Pre-Existing - Os Map/ Location Plan		
CLIENT		
Mr Raskin		
DRAWING No.	SCALE @ A3	Drawn by:
PR-EX - L001		Niloufar



PLANNING SERVICES
Unit 9b, The High Cross Centre,
Fountainy Rd,
N15 4BE
TEL: 020 8802 3480
www.samplanning.co.uk

10




6

FRONT
GARDEN

Dinning/Living room
27 m²

Kitchen
16 m²

REAR GARDEN

 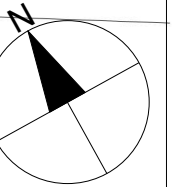 

Notes.
Contractors must verify all dimensions at the site before comencing any work.
No construction work before Building Control approval and structural engineer confirmation.
Any discrepancies to be reported to Gridline.
All drawings are to be read in conjunction with all relevant drawings and specifications.

Project No.S

REV	DATE	DESCRIPTION	BY	CH

PROJECT TITLE

8 Brampton Park Road
Haringey, London
N22 6BH

DATE
Sept. 2023

Project No.
7665

DRAWING TITLE

Pre-Existing - Ground Floor

CLIENT
Mr Raskin

DRAWING No.
PR-EX - P001

SCALE @ A3
1:100

Drawn by:
Niloufar



10

6

FRONT GARDEN

Bedroom
19 m²


Bedroom
11 m²

Bathroom
4 m²

Bedroom
8 m²

REAR GARDEN

9S001
1

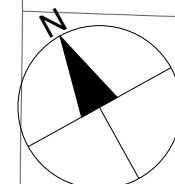

Notes.
Contractors must verify all dimensions at the site before comencing any work.
No construction work before Building Control approval and structural engineer confirmation.
Any discrepancies to be reported to Gridline.
All drawings are to be read in conjunction with all relevant drawings and specifications.

Project No.S

REV	DATE	DESCRIPTION	BY	CH

PROJECT TITLE

8 Brampton Park Road
Haringey, London
N22 6BH

DATE
Sept. 2023

Project No.
7665

DRAWING TITLE

Pre-Existing - First Floor


CLIENT
Mr Raskin

DRAWING No.
PR-EX - P002

SCALE @ A3
1:100

Drawn by:
Niloufar



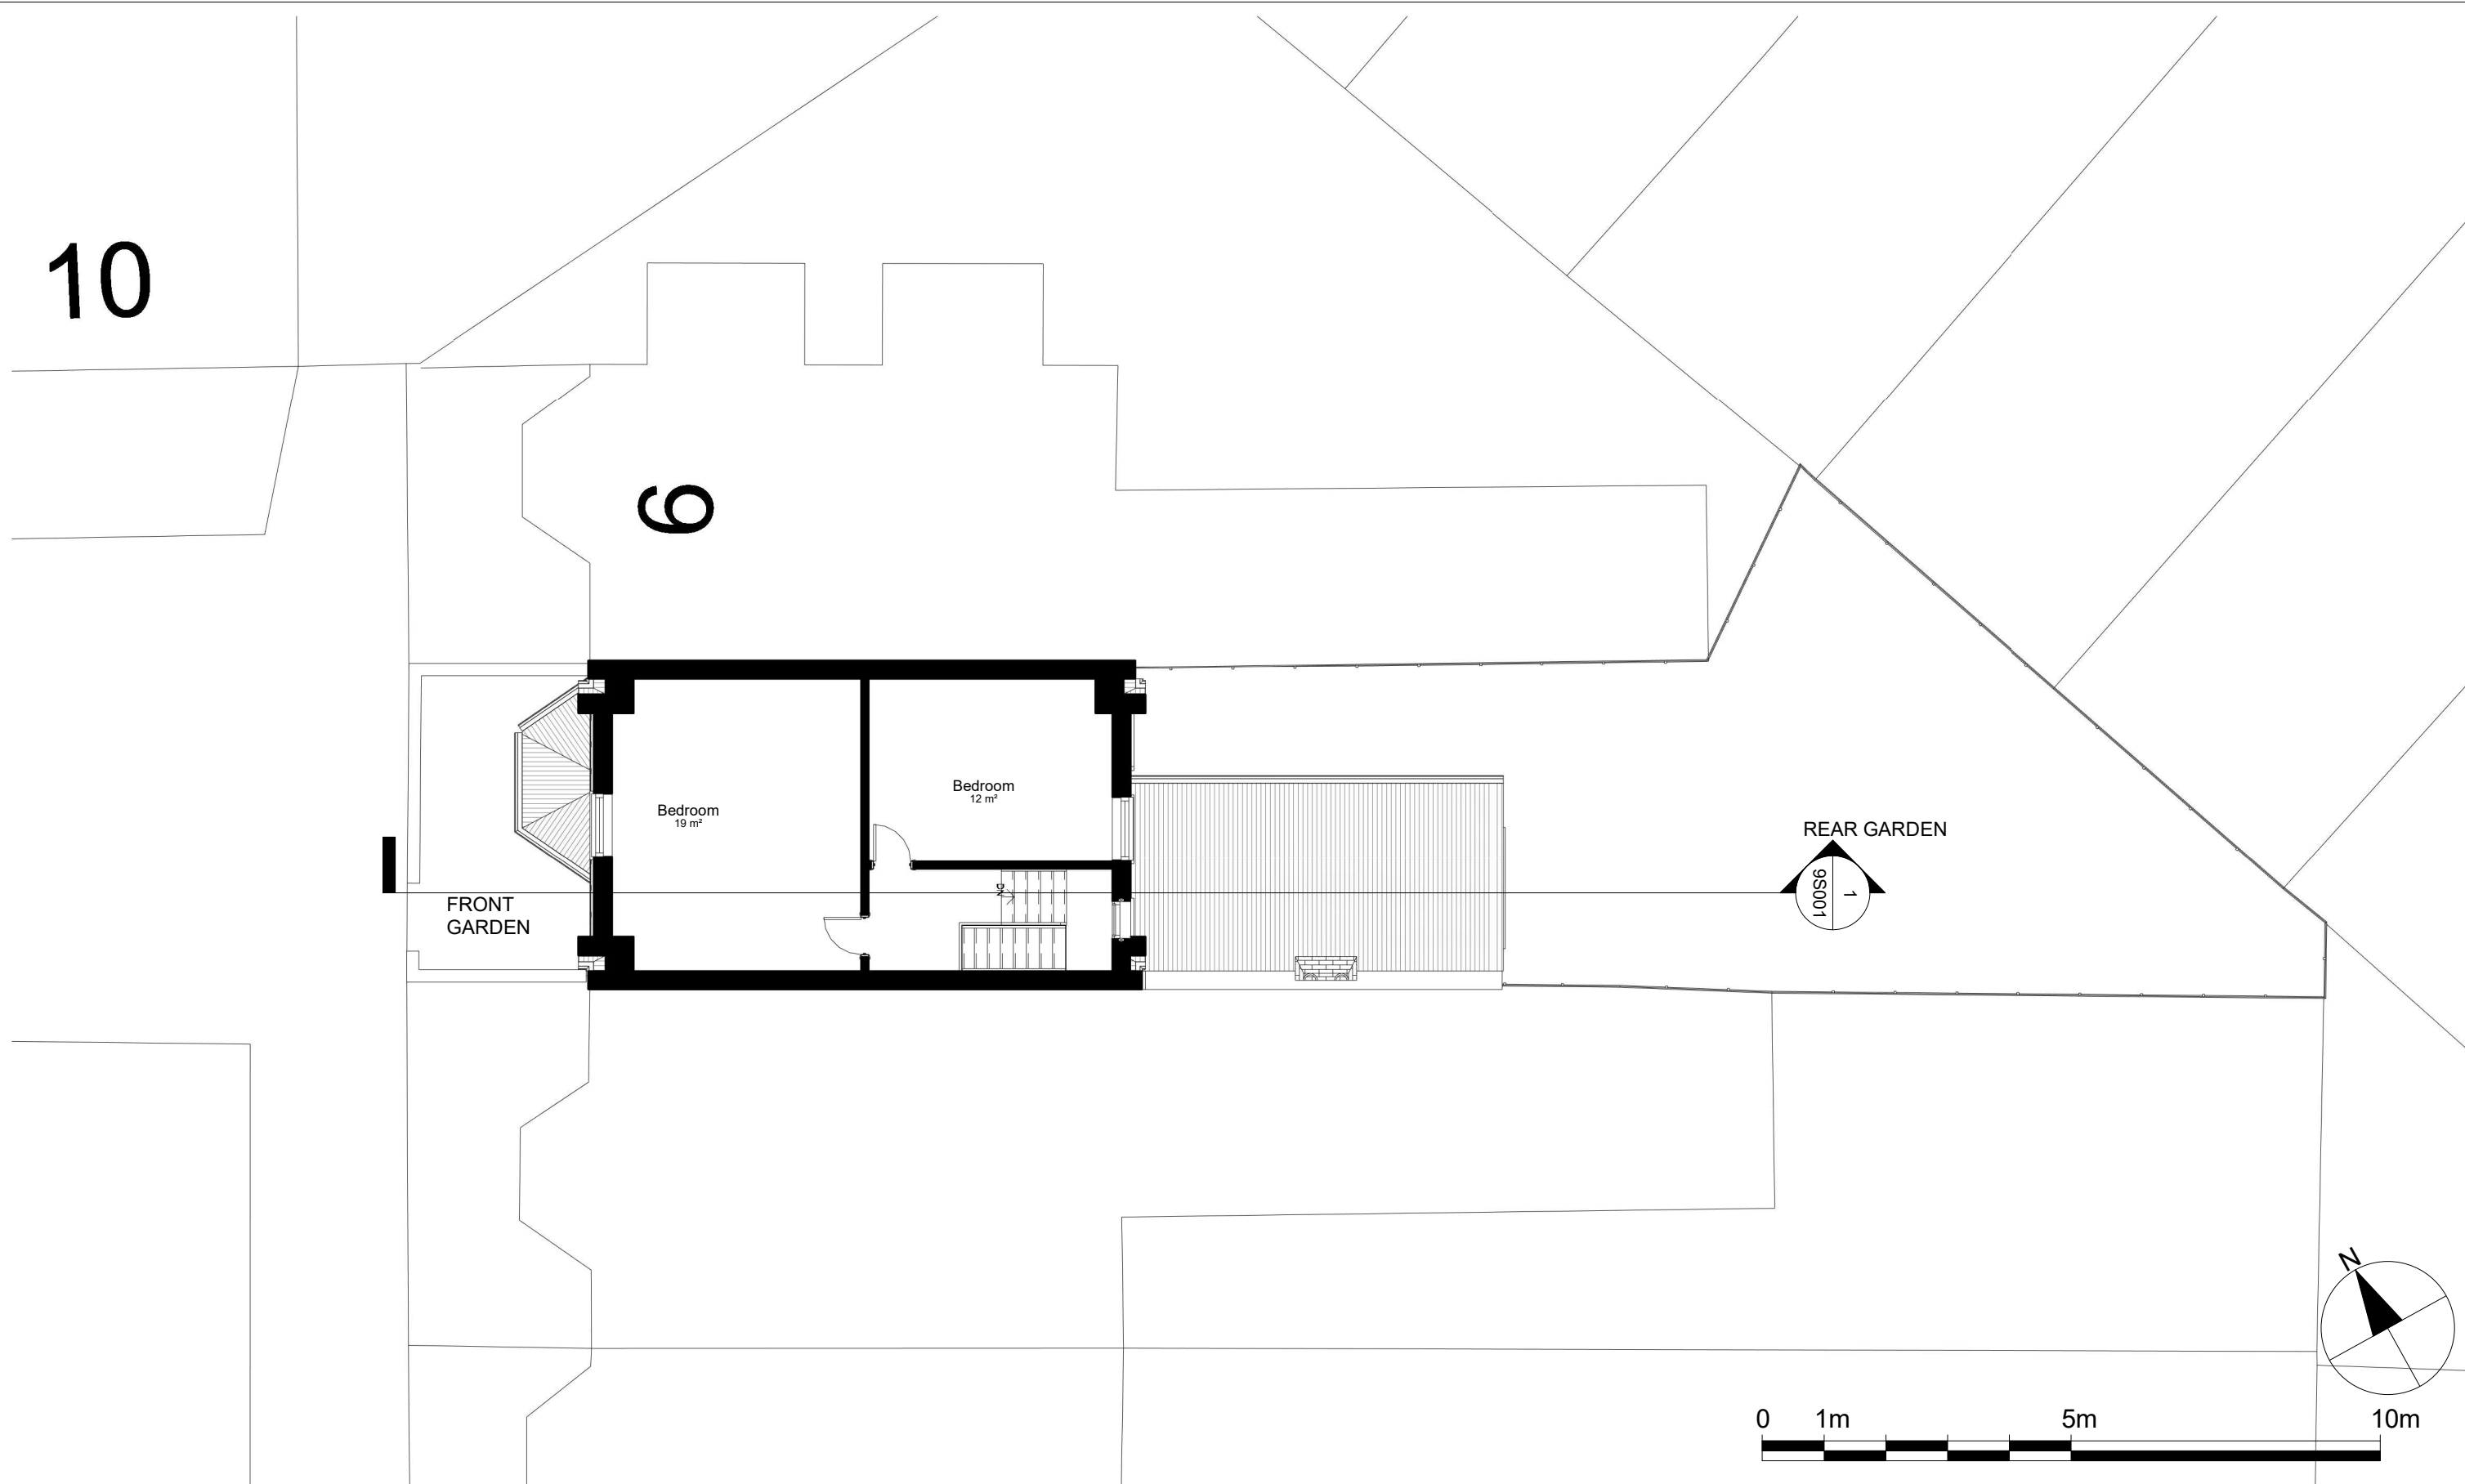

Notes.
Contractors must verify all dimensions at the site before comencing any work.
No construction work before Building Control approval and structural engineer confirmation.
Any discrepancies to be reported to Gridline.
All drawings are to be read in conjunction with all relevant drawings and specifications.

Project No.S				
REV	DATE	DESCRIPTION	BY	CH

PROJECT TITLE	
8 Brampton Park Road Haringey, London N22 6BH	
DATE	Project No.
Sept. 2023	7665

DRAWING TITLE		
Pre-Existing - Loft Floor		
CLIENT		
Mr Raskin		
DRAWING No.	SCALE @ A3	Drawn by:
PR-EX - P003	1:100	Niloufar






PLANNING SERVICES
Unit 9b, The High Cross Centre,
Fountainy Rd,
N154BE
TEL: 020 8802 3480
www.samplanning.co.uk

10

6

FRONT
GARDEN

REAR GARDEN

 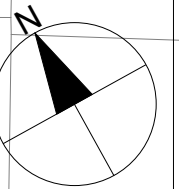 

Notes.
Contractors must verify all dimensions at the site before comencing any work.
No construction work before Building Control approval and structural engineer confirmation.
Any discrepancies to be reported to Gridline.
All drawings are to be read in conjunction with all relevant drawings and specifications.

Project No.S				
REV	DATE	DESCRIPTION	BY	CH

PROJECT TITLE
8 Brampton Park Road
Haringey, London
N22 6BH

DATE
Sept. 2023

Project No.
7665

DRAWING TITLE
Pre-Existing - Roof Plan


CLIENT
Mr Raskin

DRAWING No.
PR-EX - P004

SCALE @ A3
1:100

Drawn by:
Niloufar


PLANNING SERVICES
Unit 9b, The High Cross Centre,
Fountainy Rd,
N154BE
TEL: 020 8802 3480
www.samplanning.co.uk

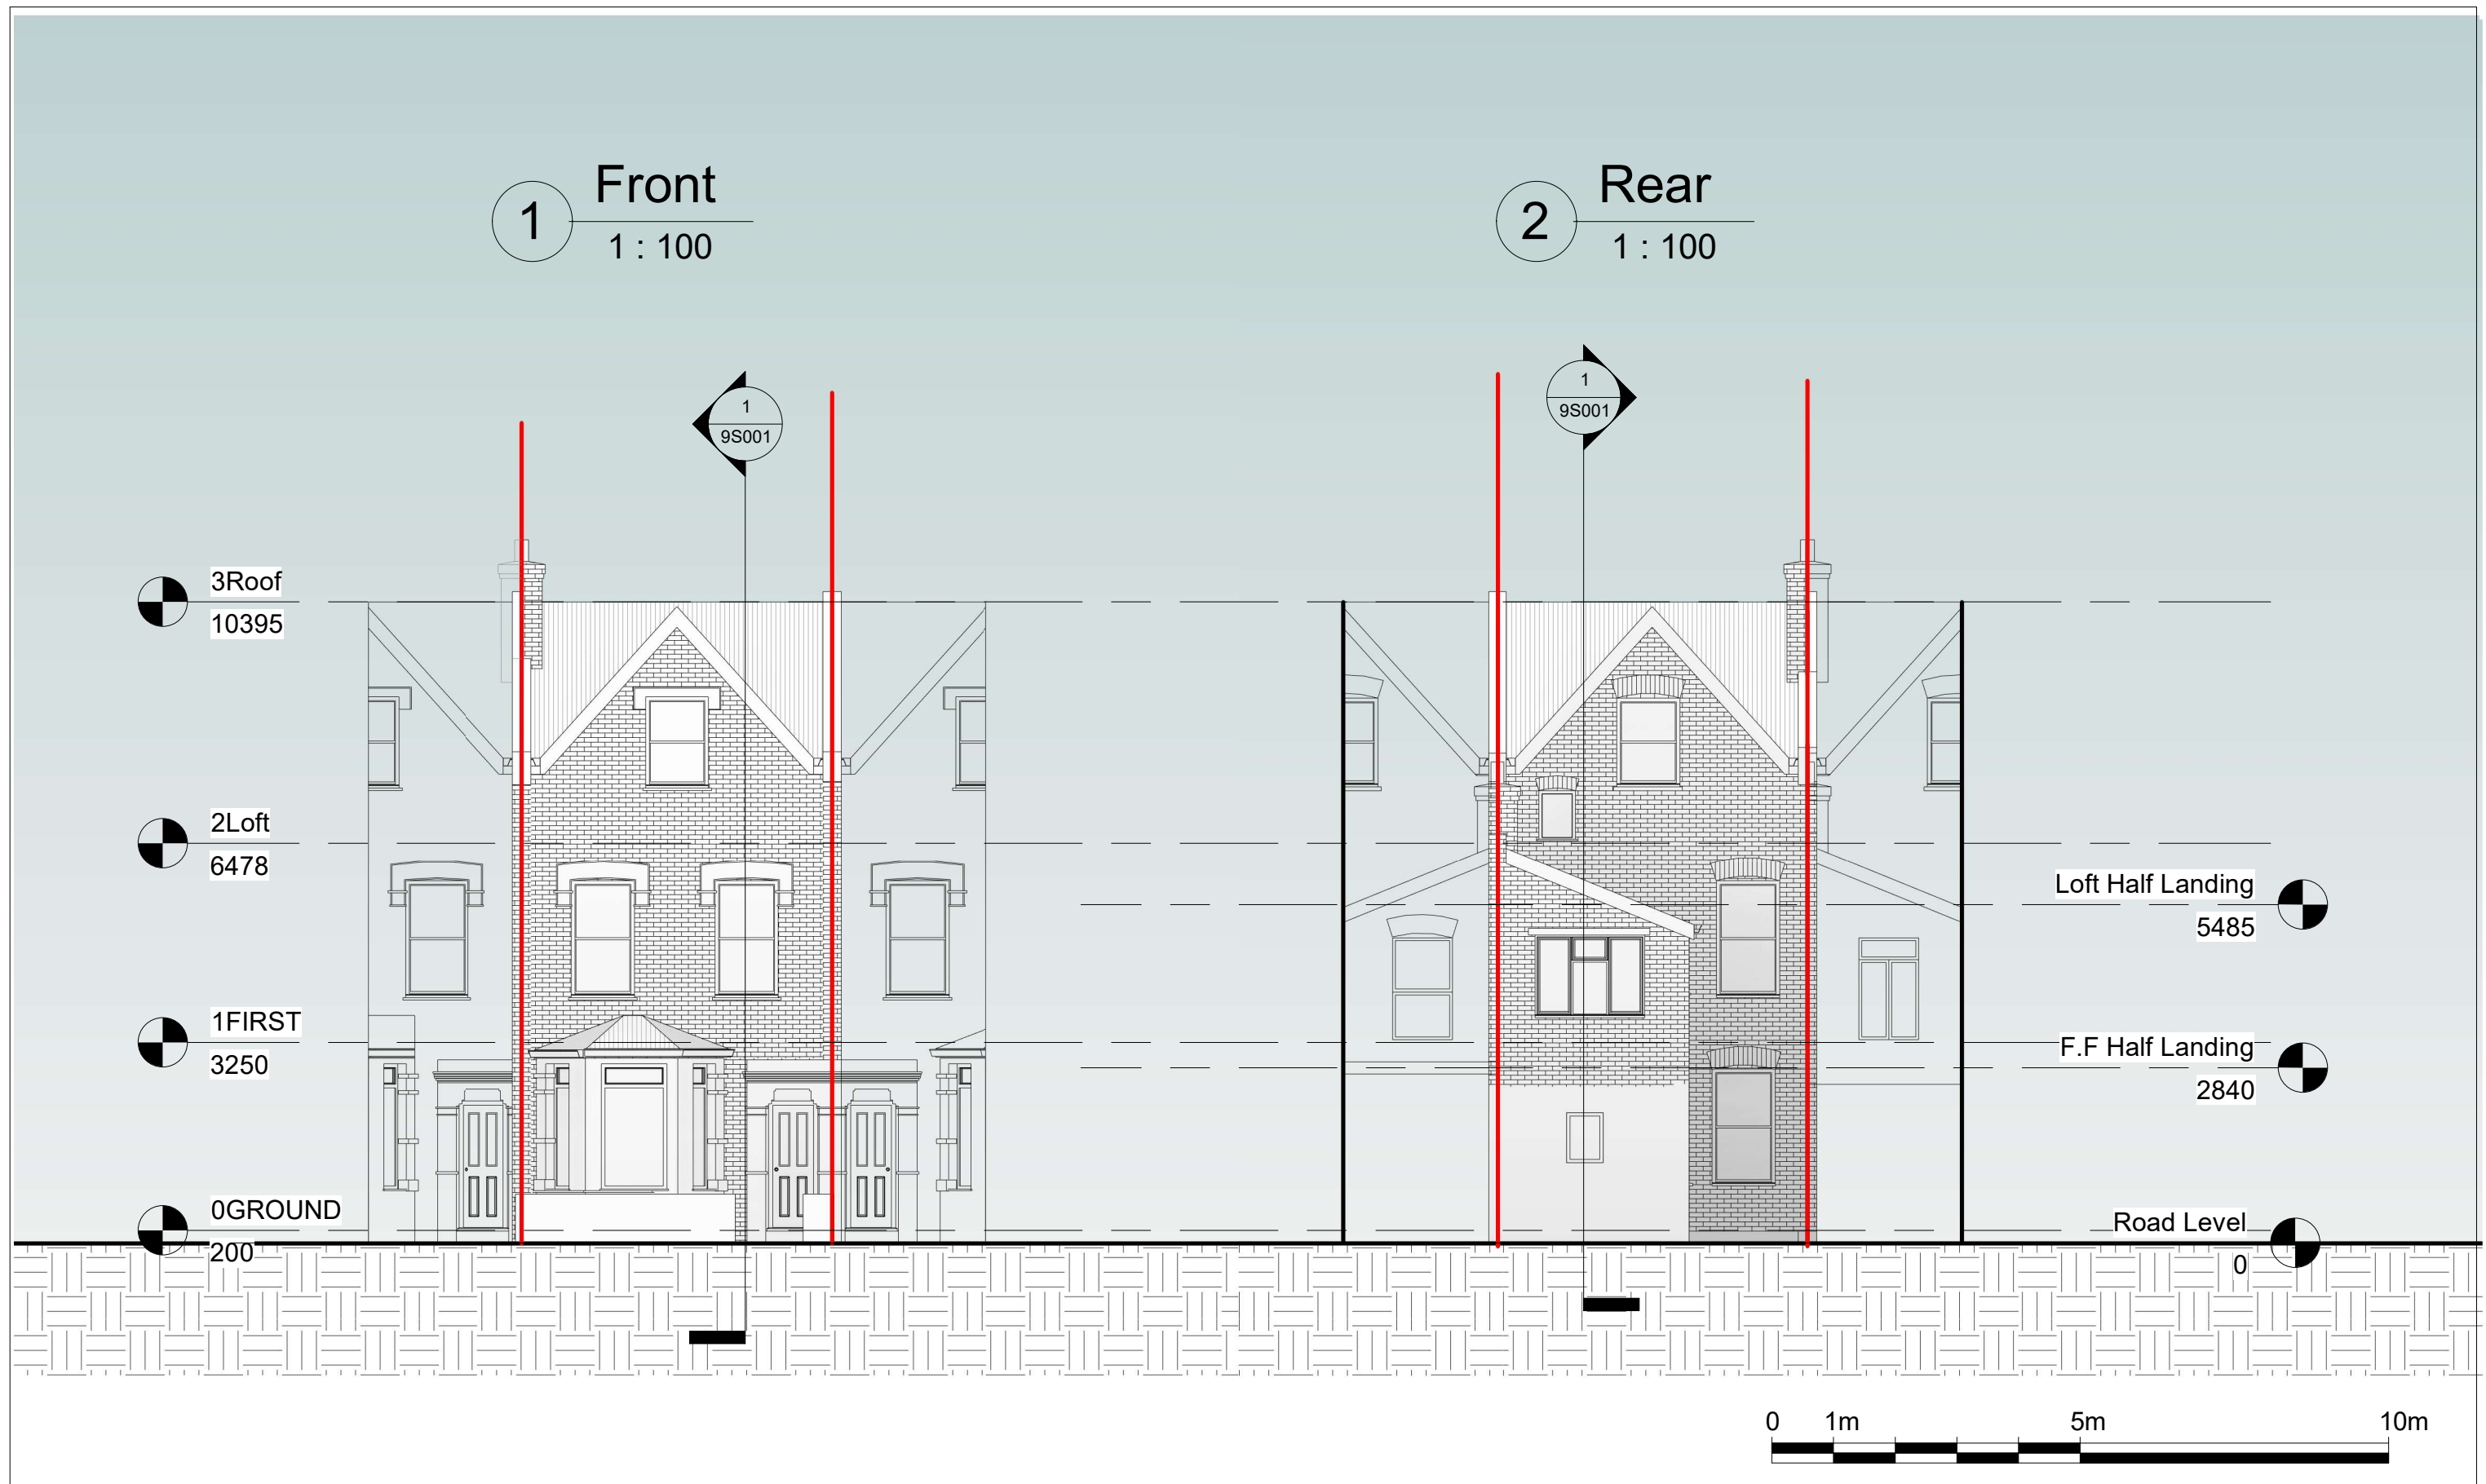

Notes.
Contractors must verify all dimensions at the site before comencing any work.
No construction work before Building Control approval and structural engineer confirmation.
Any discrepancies to be reported to Gridline.
All drawings are to be read in conjunction with all relevant drawings and specifications.

Project No.S				
REV	DATE	DESCRIPTION	BY	CH

PROJECT TITLE	
8 Brampton Park Road Haringey, London N22 6BH	
DATE	Project No.
Sept. 2023	7665

DRAWING TITLE		
Pre-Existing - Front/ Rear Elevations		
CLIENT		
Mr Raskin		
DRAWING No.	SCALE @ A3	Drawn by:
PR-EX -E001	1:100	Niloufar



PLANNING SERVICES
Unit 9b, The High Cross Centre,
Fountainy Rd,
N15 4BE
TEL: 020 8802 3480
www.samplanning.co.uk



Notes.
Contractors must verify all dimensions at the site before comencing any work.
No construction work before Building Control approval and structural engineer confirmation.
Any discrepancies to be reported to Gridline.
All drawings are to be read in conjunction with all relevant drawings and specifications.


Project No.S				
REV	DATE	DESCRIPTION	BY	CH

PROJECT TITLE	
8 Brampton Park Road Haringey, London N22 6BH	
DATE	Project No.
Sept. 2023	7665

DRAWING TITLE		
Pre-Existing - Side Elevation 1		
CLIENT		
Mr Raskin		
DRAWING No.	SCALE @ A3	Drawn by:
PR-EX - E002	1:100	Niloufar



PLANNING SERVICES
Unit 9b, The High Cross Centre,
Fountainy Rd,
N15 4BE
TEL: 020 8802 3480
www.samplanning.co.uk

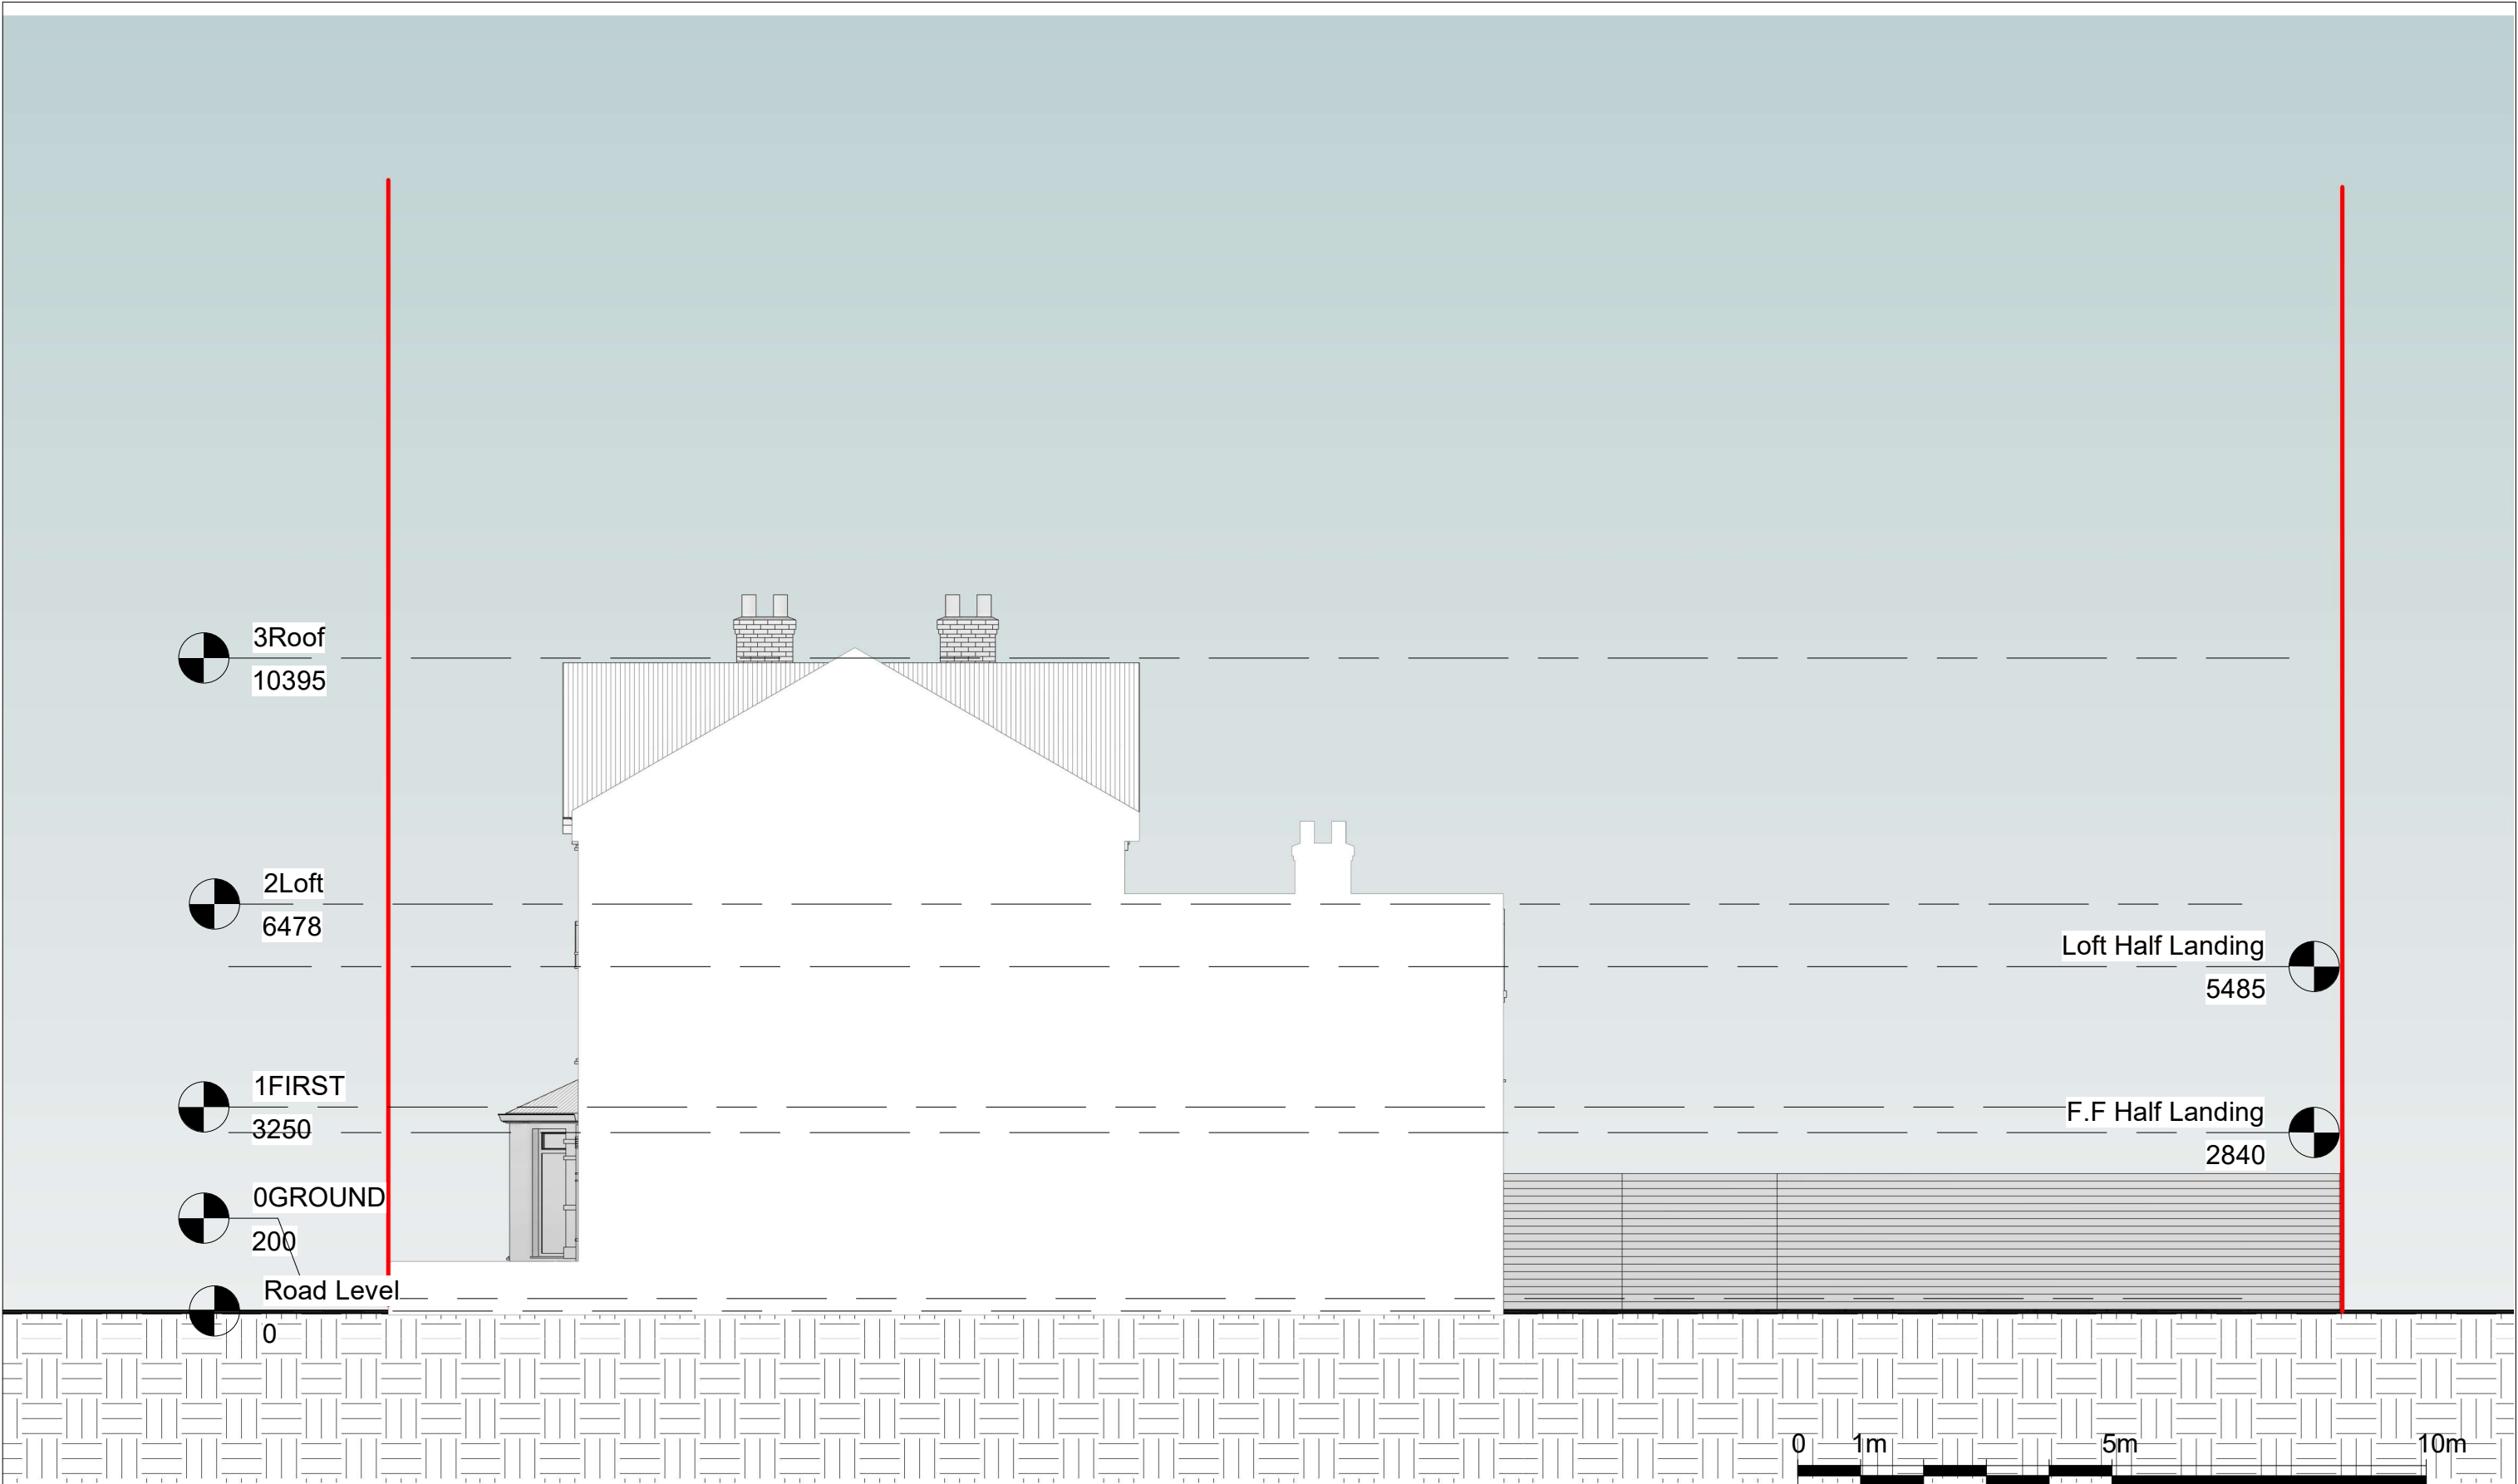

Notes.
Contractors must verify all dimensions at the site before comencing any work.
No construction work before Building Control approval and structural engineer confirmation.
Any discrepancies to be reported to Gridline.
All drawings are to be read in conjunction with all relevant drawings and specifications.


Project No.S				
REV	DATE	DESCRIPTION	BY	CH

PROJECT TITLE	
8 Brampton Park Road Haringey, London N22 6BH	
DATE	Project No.
Sept. 2023	7665

DRAWING TITLE		
Pre-Existing -Side Elevation 2		
CLIENT		
Mr Raskin		
DRAWING No.	SCALE @ A3	Drawn by:
PR-EX - E003	1:100	Niloufar



PLANNING SERVICES
Unit 9b, The High Cross Centre,
Fountainy Rd,
N15 4BE
TEL: 020 8802 3480
www.samplanning.co.uk

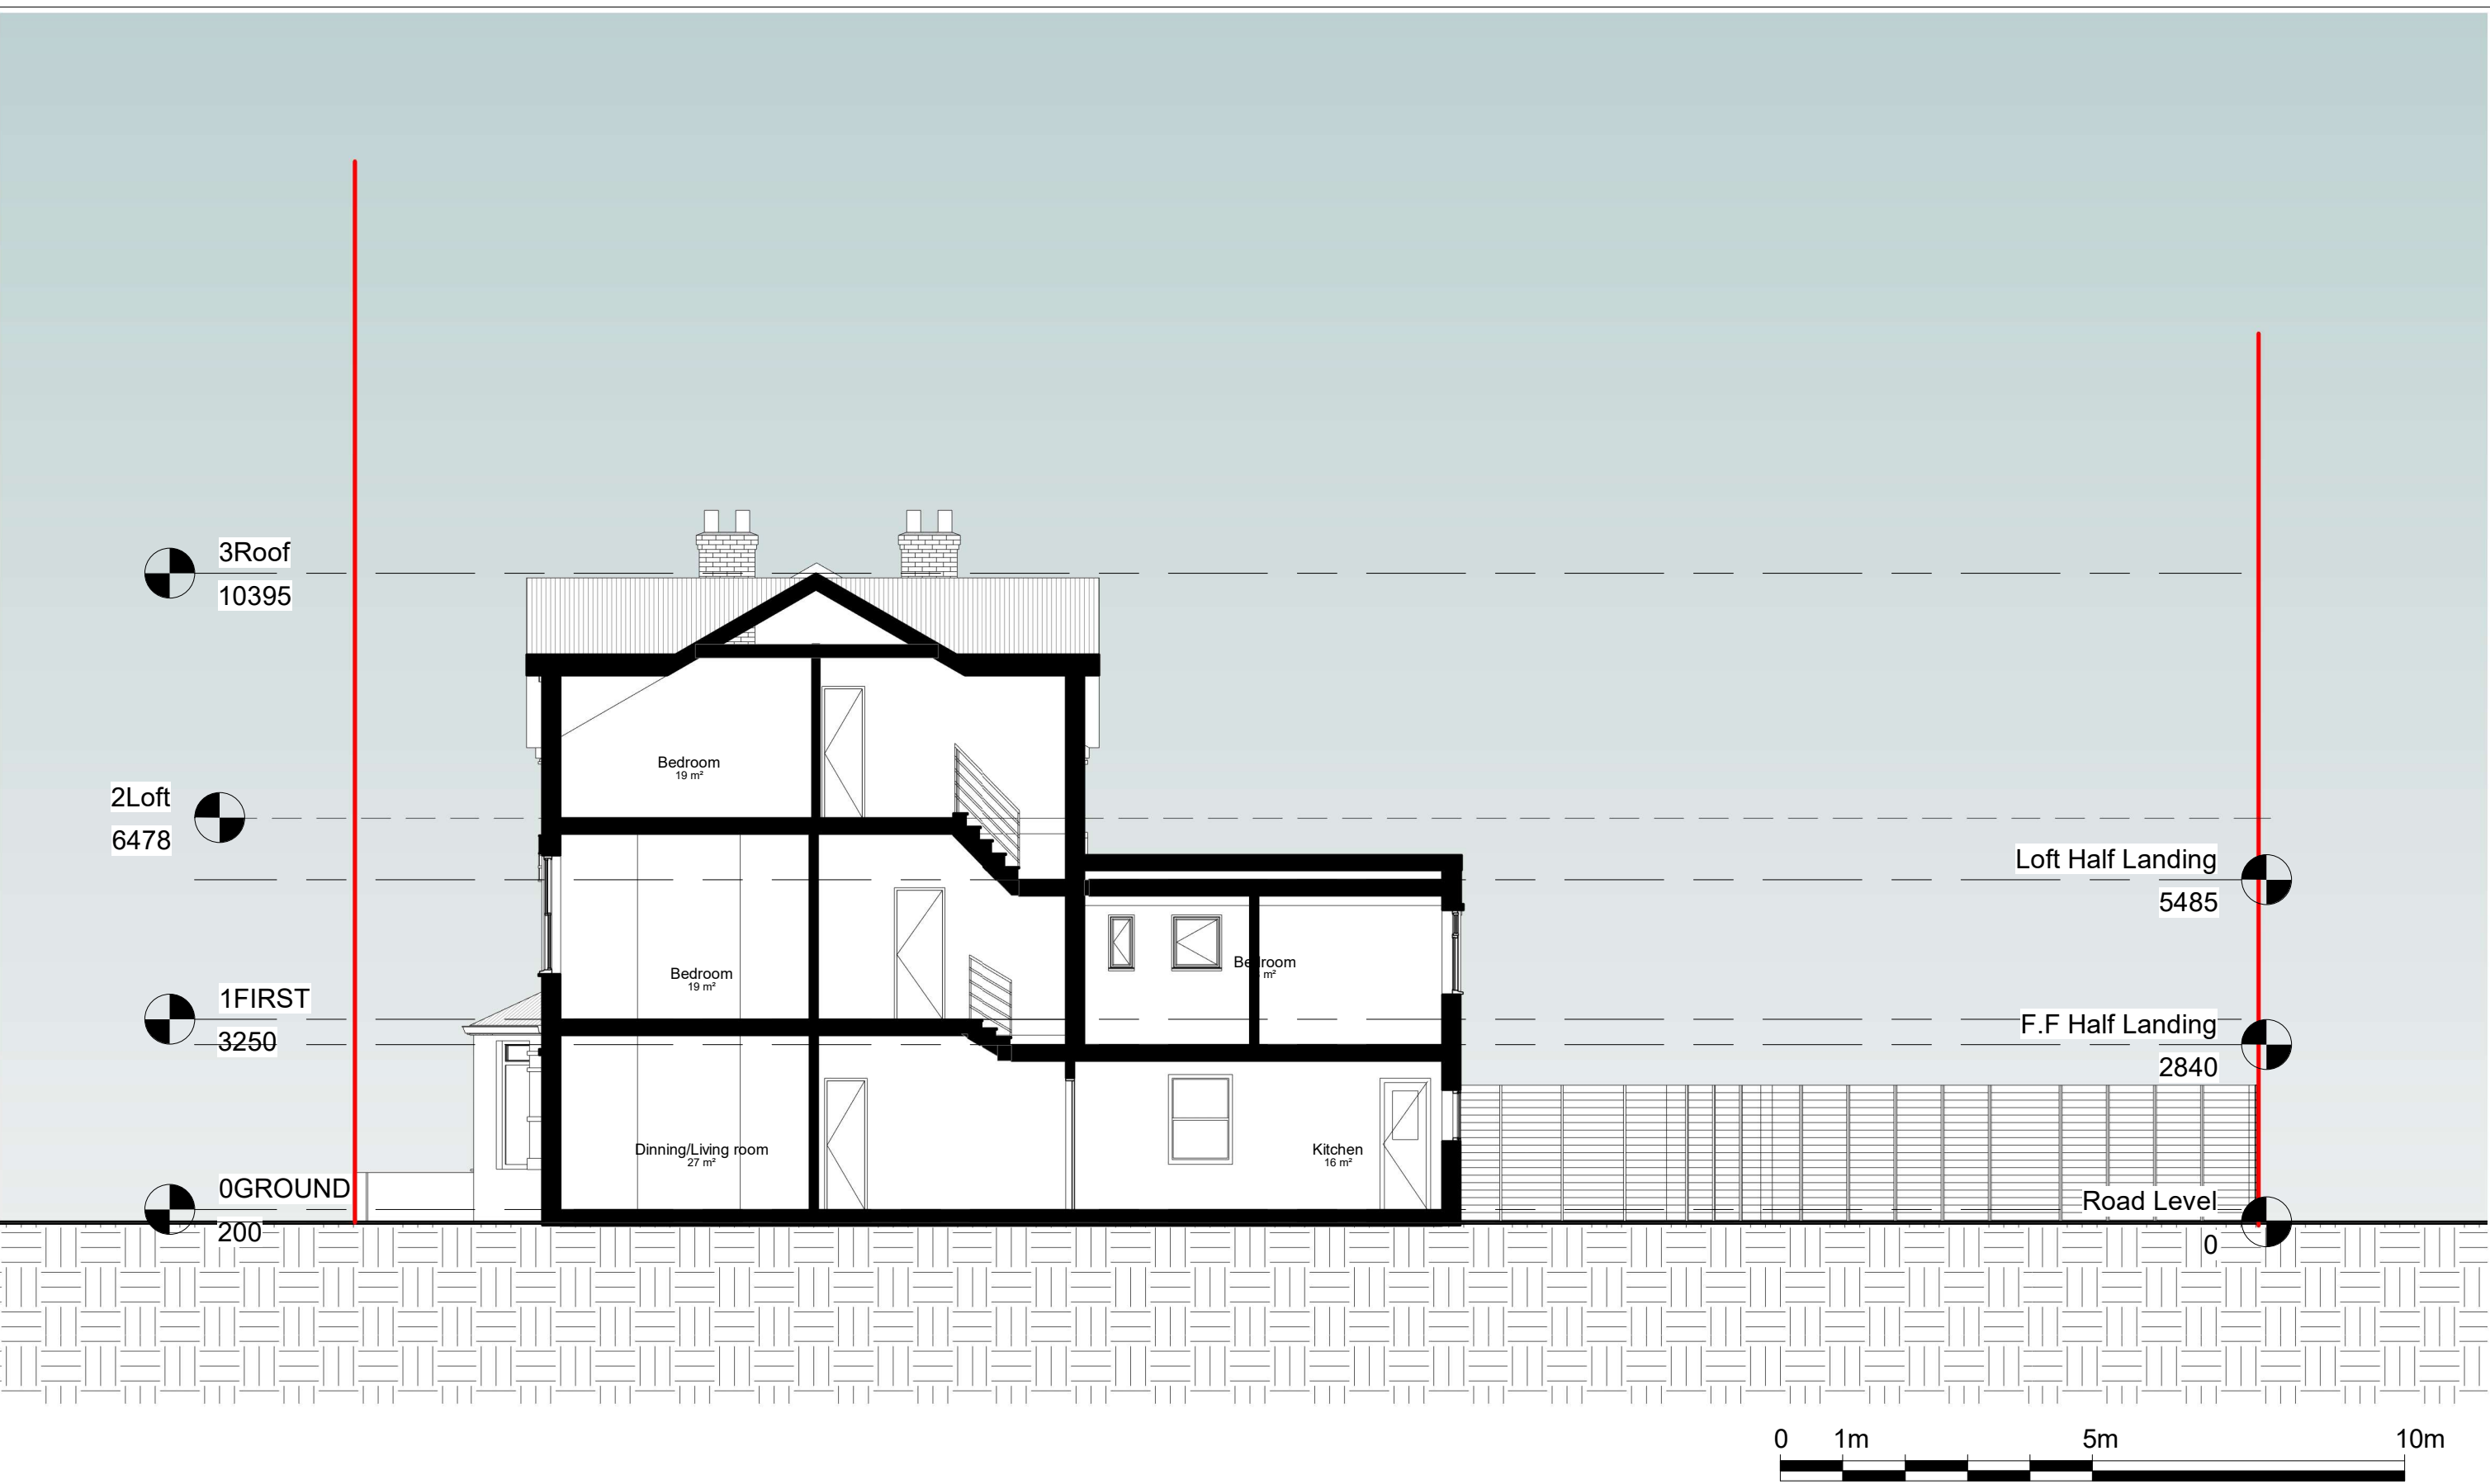

Notes.
Contractors must verify all dimensions at the site before comencing any work.
No construction work before Building Control approval and structural engineer confirmation.
Any discrepancies to be reported to Gridline.
All drawings are to be read in conjunction with all relevant drawings and specifications.


Project No.S				
REV	DATE	DESCRIPTION	BY	CH

PROJECT TITLE	
8 Brampton Park Road Haringey, London N22 6BH	
DATE	Project No.
Sept. 2023	7665

DRAWING TITLE		
Pre-Existing - Section 1		
CLIENT		
Mr Raskin		
DRAWING No.	SCALE @ A3	Drawn by:
PR-EX - S001	1:100	Niloufar



PLANNING SERVICES
Unit 9b, The High Cross Centre,
Fountayne Rd,
N15 4BE
TEL: 020 8802 3480
www.samplanning.co.uk

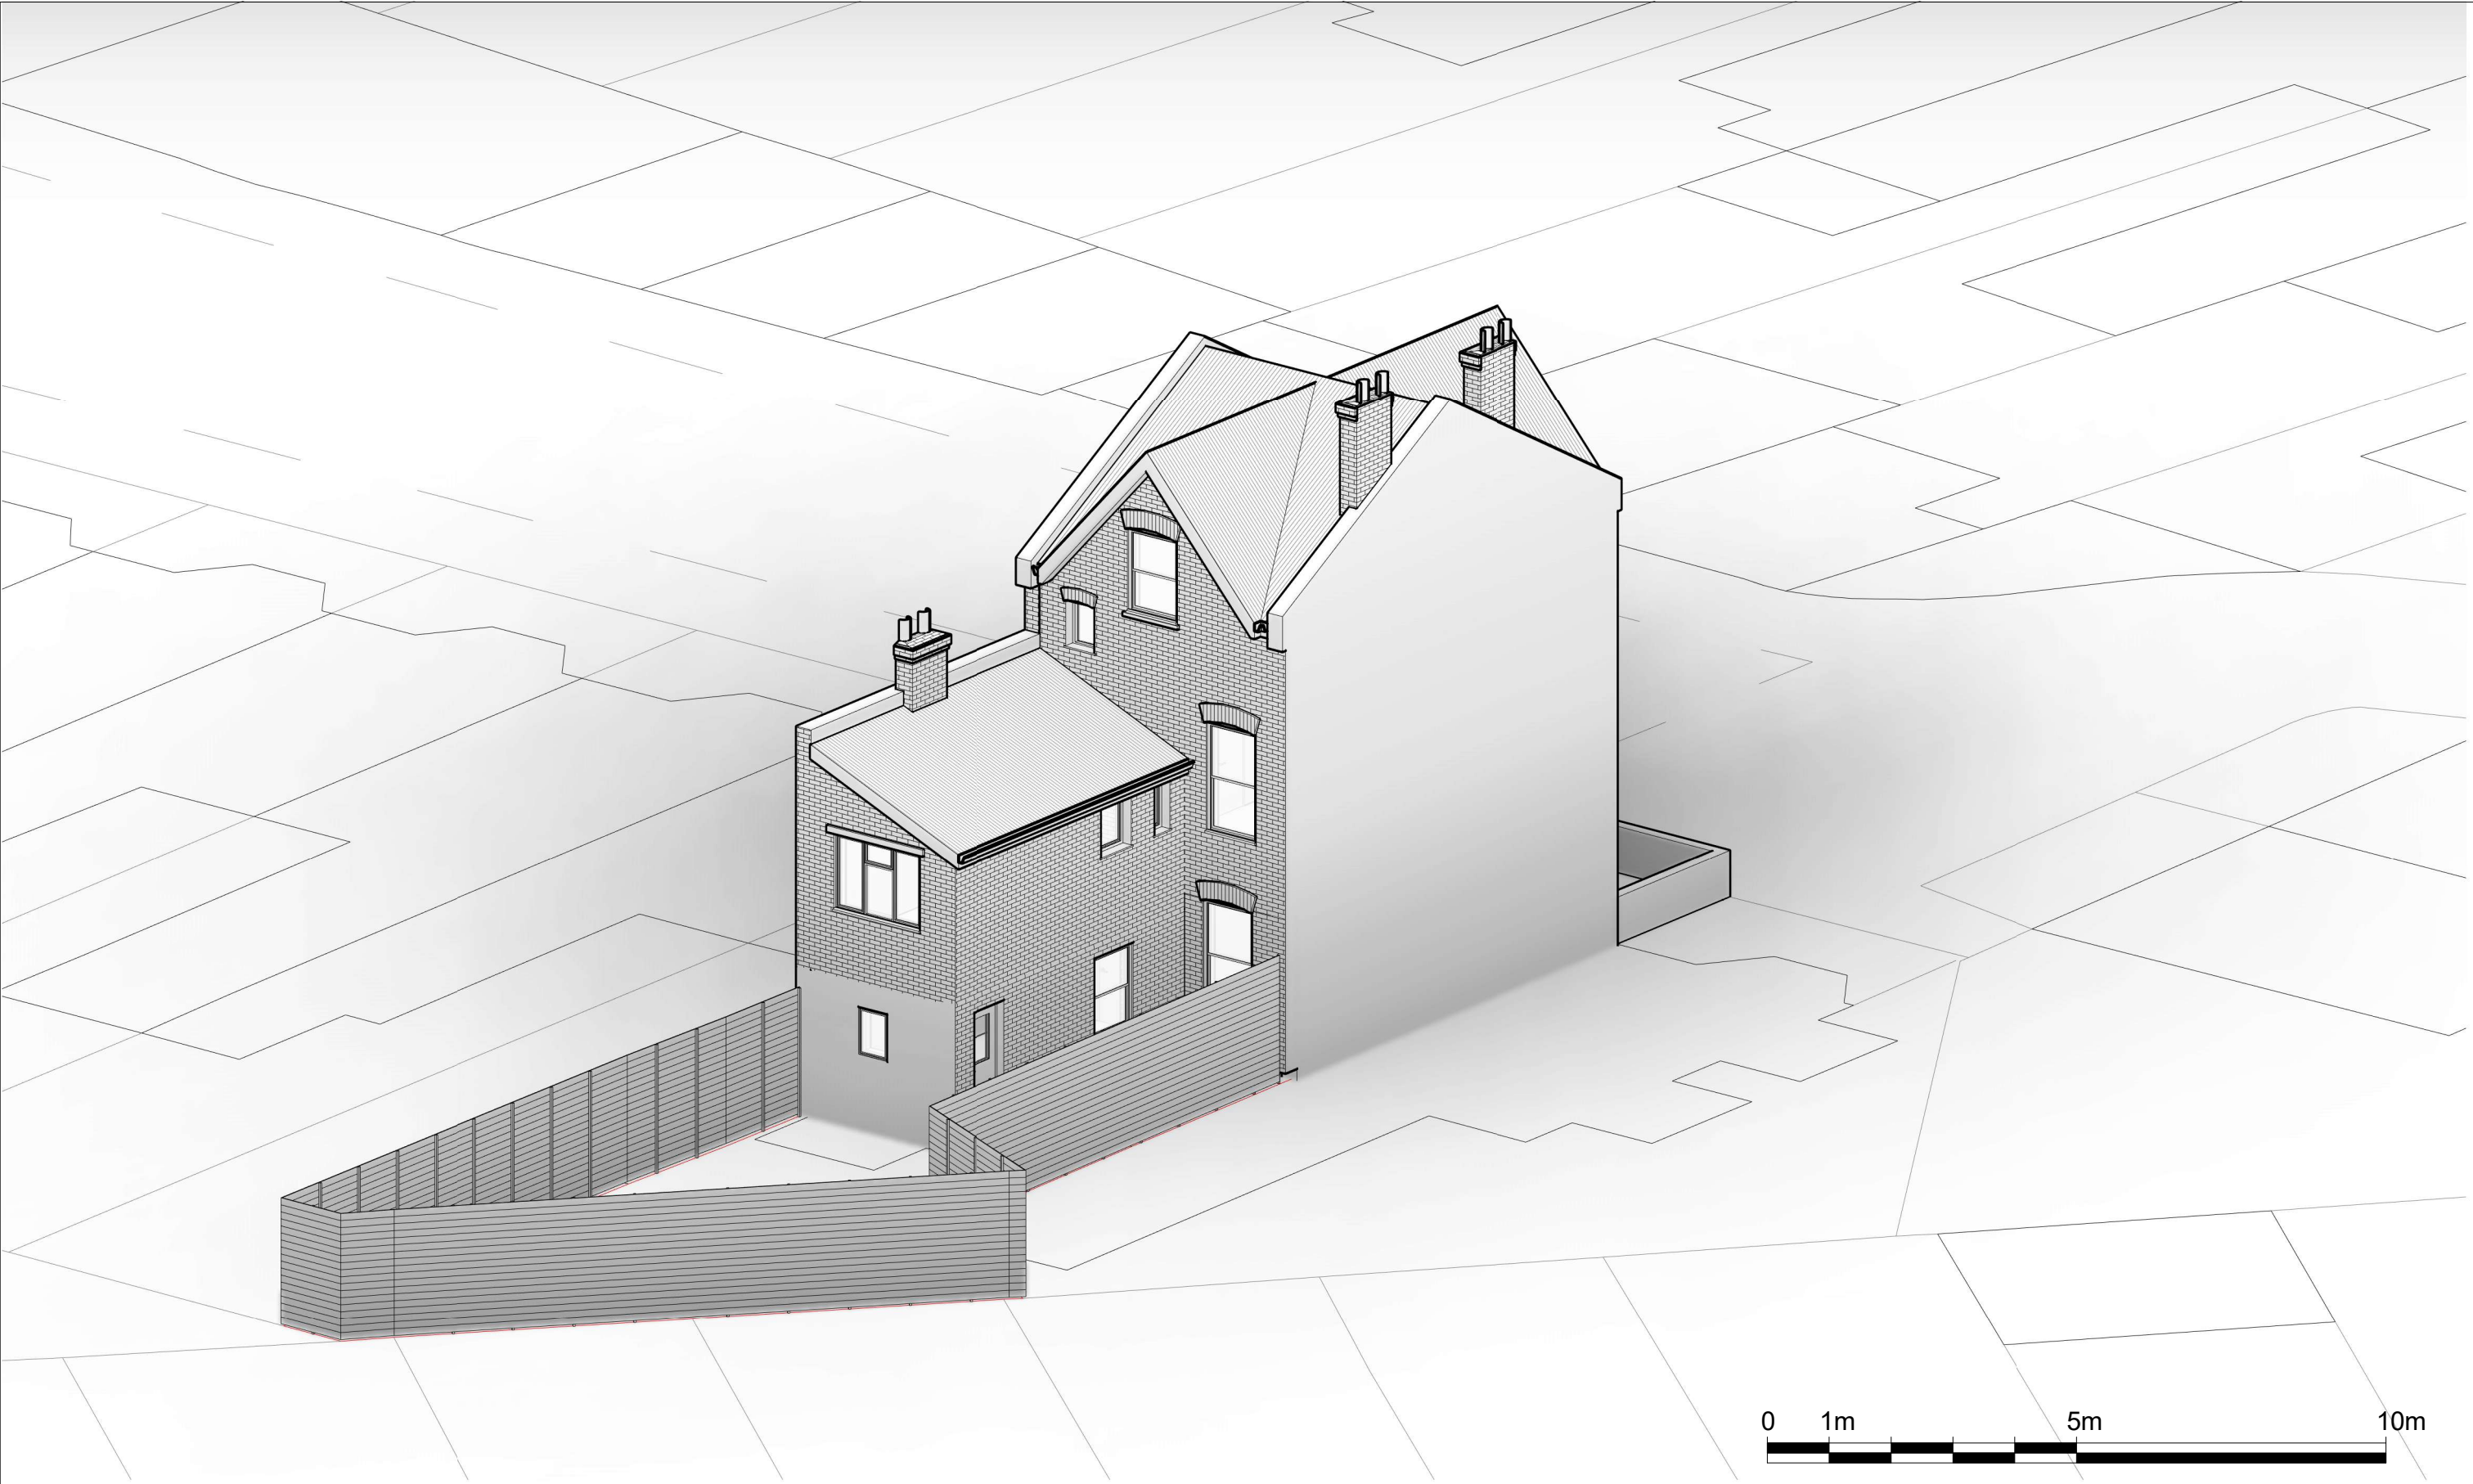

Notes.
Contractors must verify all dimensions at the site before comencing any work.
No construction work before Building Control approval and structural engineer confirmation.
Any discrepancies to be reported to Gridline.
All drawings are to be read in conjunction with all relevant drawings and specifications.

Project No.S				
REV	DATE	DESCRIPTION	BY	CH

PROJECT TITLE	
8 Brompton Park Road Haringey, London N22 6BH	
DATE	Project No.
Sept. 2023	7665

DRAWING TITLE		
Pre-Existing - Perspective view		
CLIENT		
Mr Raskin		
DRAWING No.	SCALE @ A3	Drawn by:
PR-EX - PE001	1:100	Niloufar



PLANNING SERVICES
Unit 9b, The High Cross Centre,
Fountainy Rd,
N154BE
TEL: 020 8802 3480
www.samplanning.co.uk