



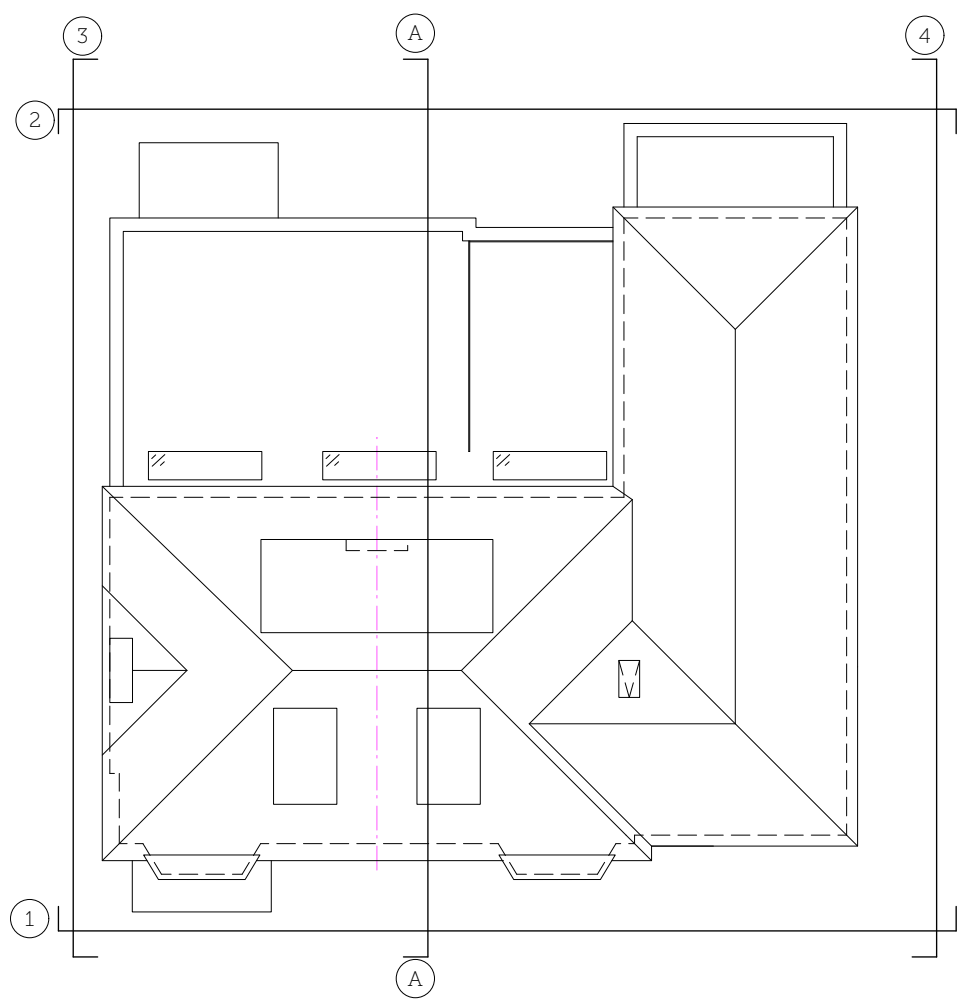

2 (e) Existing Rear Elevation
Scale: 1:100

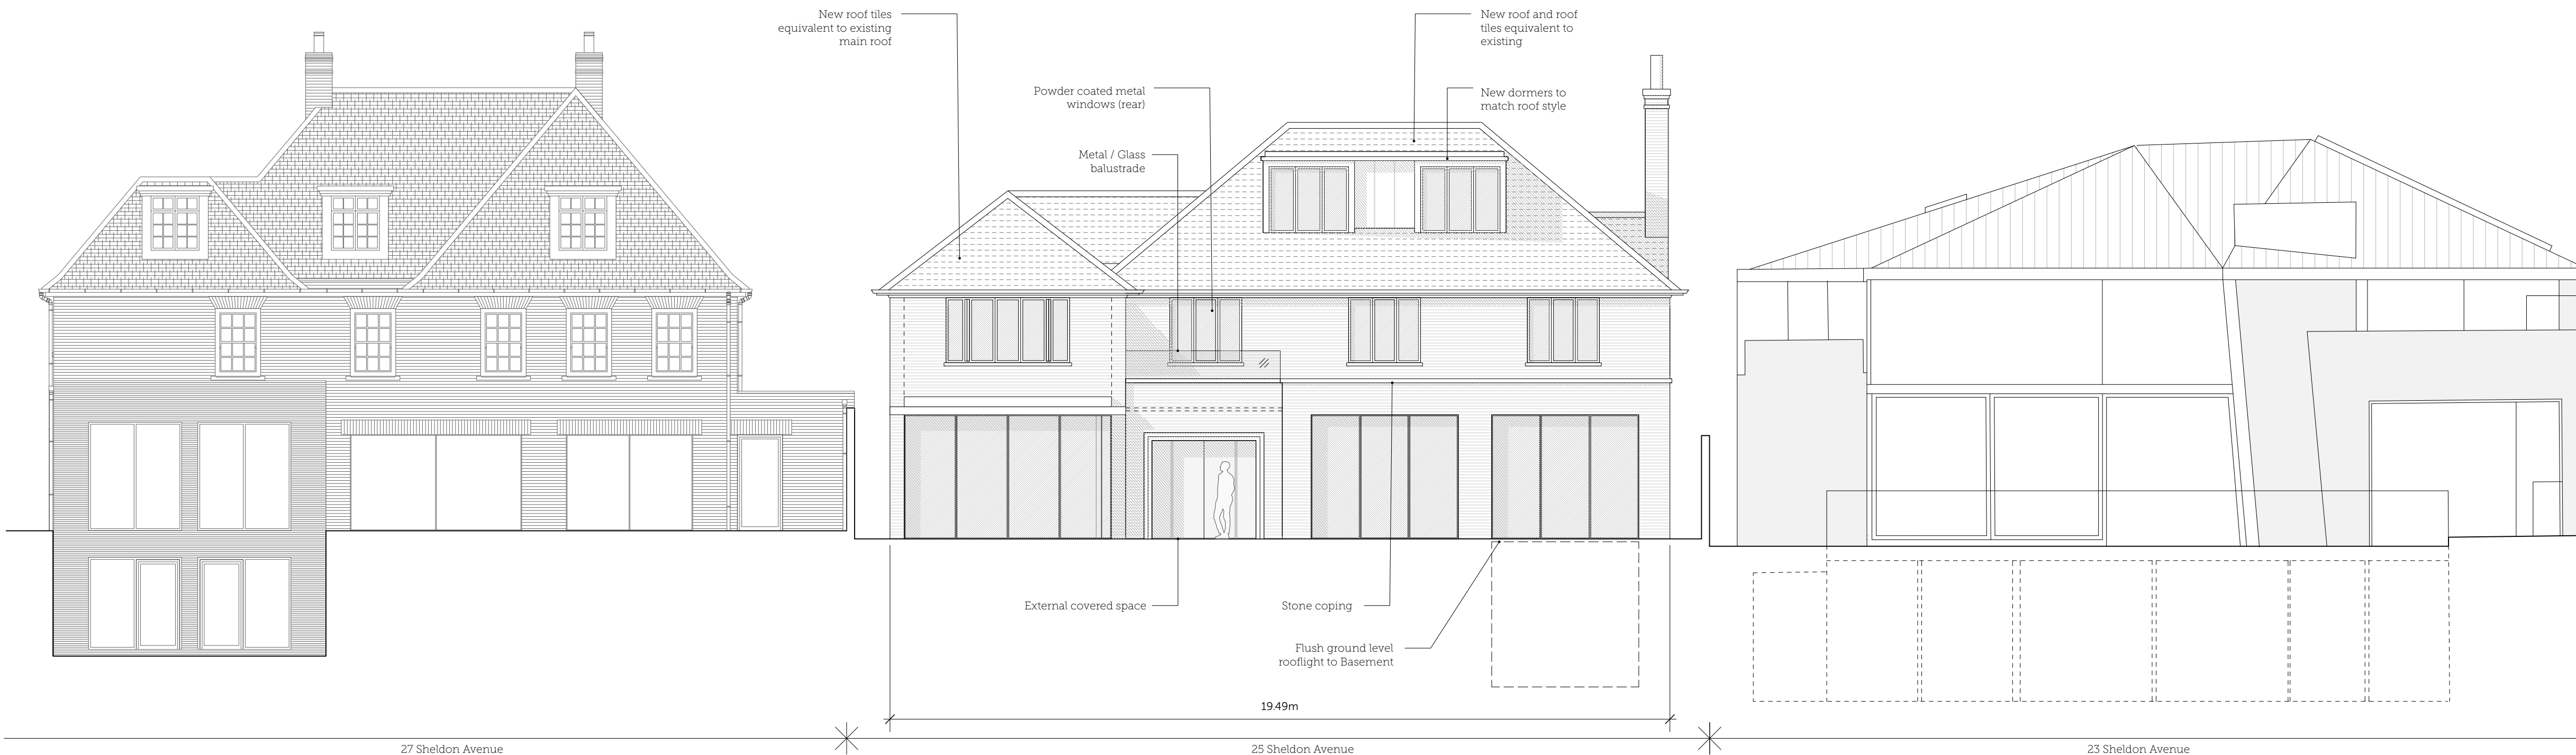

2 (p) Proposed Rear Elevation
Scale: 1:100



DO NOT SCALE FROM THIS DRAWING AND CHECK ALL DIMENSIONS ON SITE
THIS DRAWING IS TO BE READ IN CONJUNCTION WITH ALL OTHER RELEVANT INFORMATION FROM OTHER CONSULTANTS

REV	DATE	NOTES
A	02/08/2023	Client revisions.
B	29/09/2023	Dimensions added to roof pitches and roof above garage reduced from 40 to 37.5 degrees.

DRAWN	PROJECT	25 Sheldon Avenue	TITLE	Existing & Proposed Rear Elevations
RM		Hornsey, London, N6 4JS		
CHECKED	SCALE @ A1 1:100 / @ A3 1:200	DATE	July 2023	NO 2208/P/301
TPR				REV B