



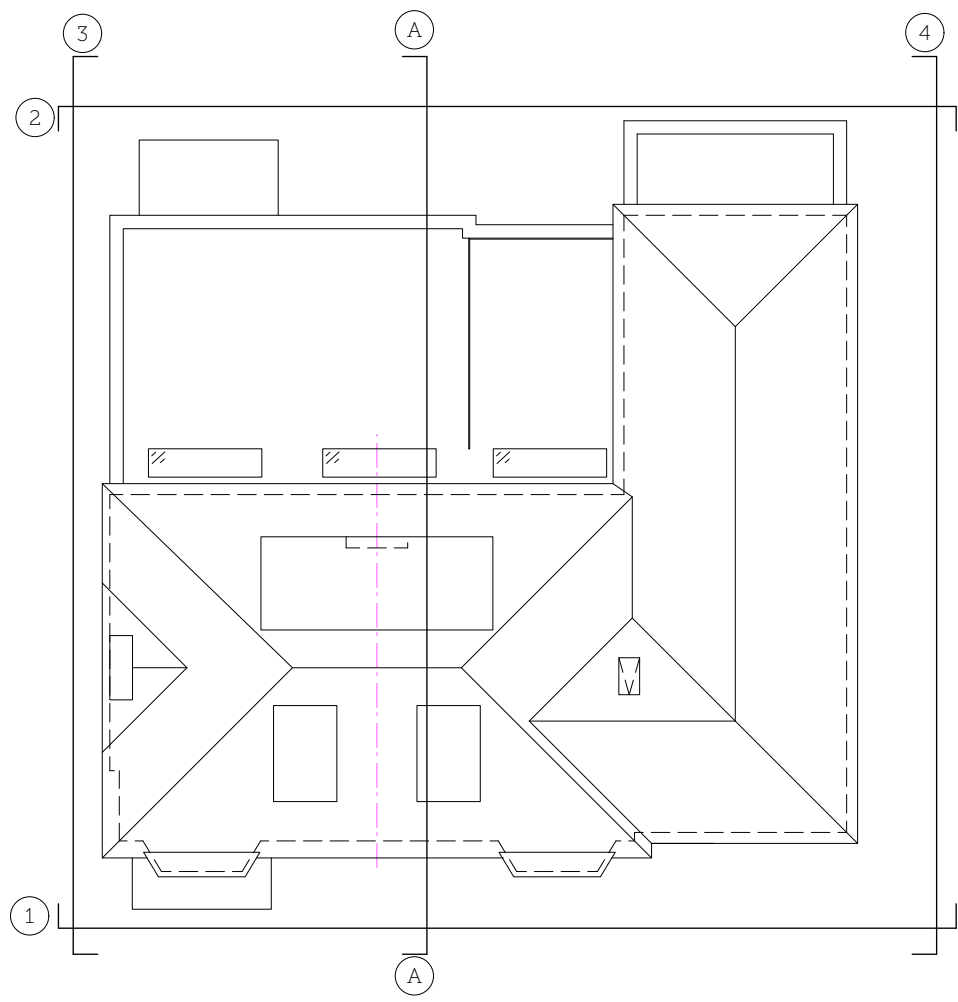


Materials:
External Walls - bricks to match
New Sloping Roof - See notes on drawing
Front Dormers - Metal cladding / standing seam roof
Rear Dormers - Tiled to match roof / standing seam roof

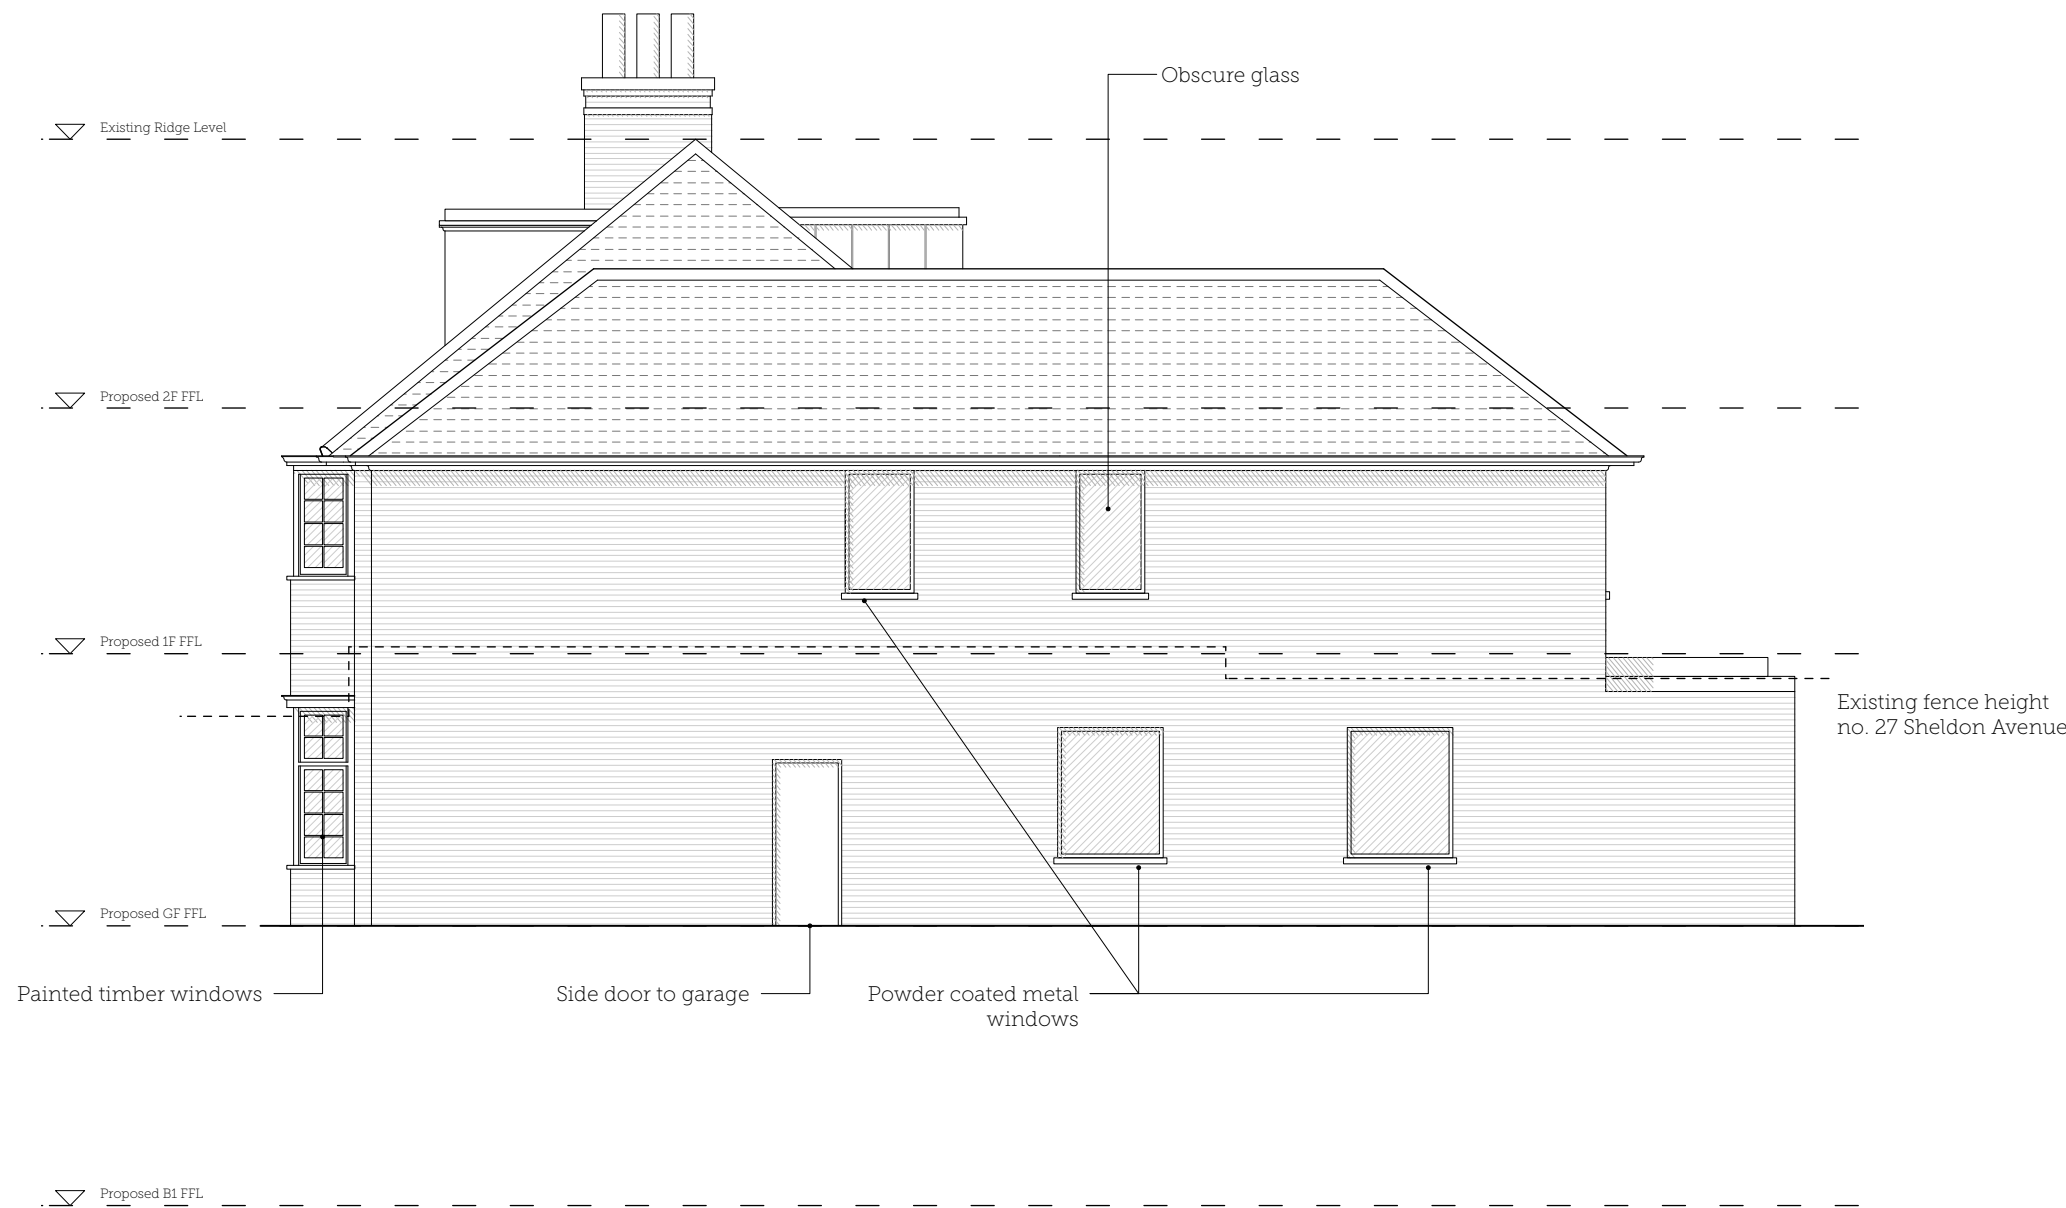

1 **Proposed North East Elevation**
Scale: 1:100




2 **Proposed South West Elevation**
Scale: 1:100

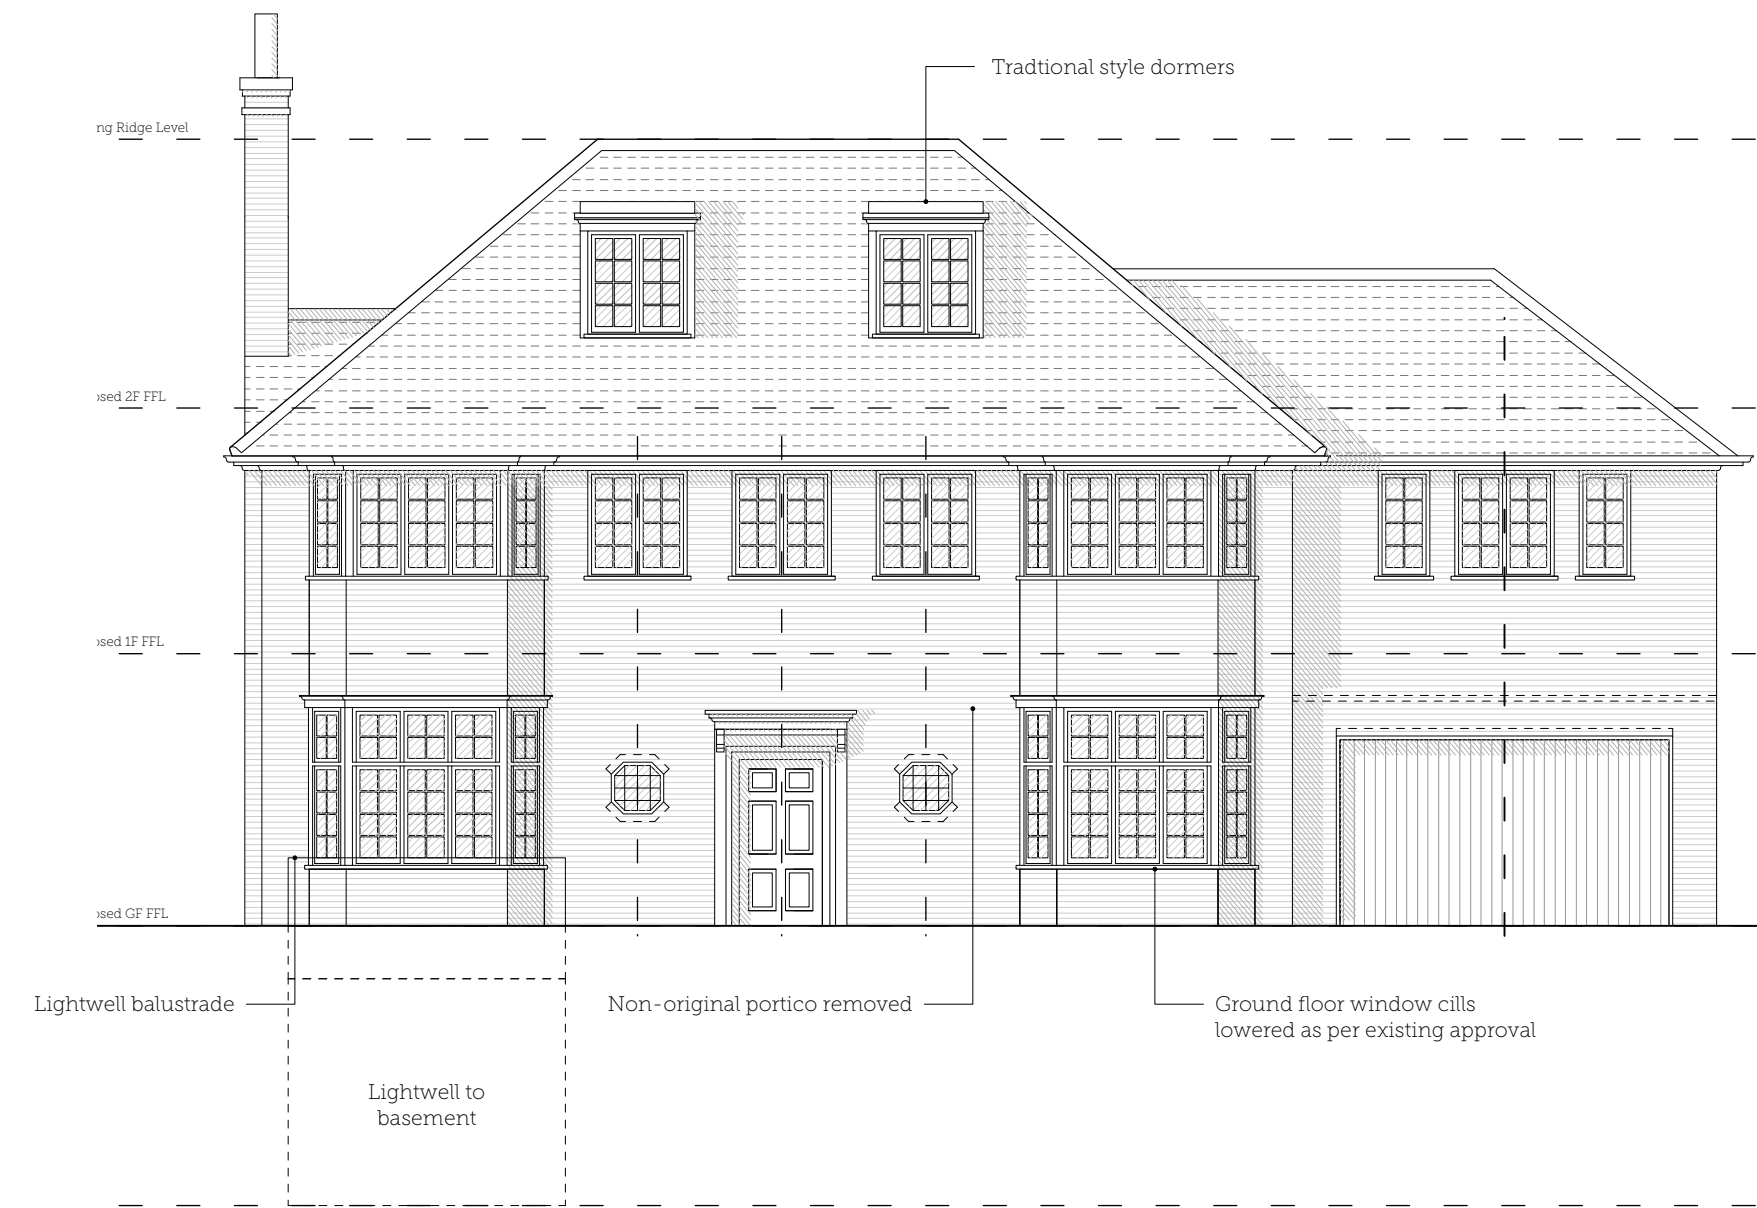

3 **Proposed Front Elevation**
Scale: 1:100



4 **Existing North East Elevation**
Scale: 1:100

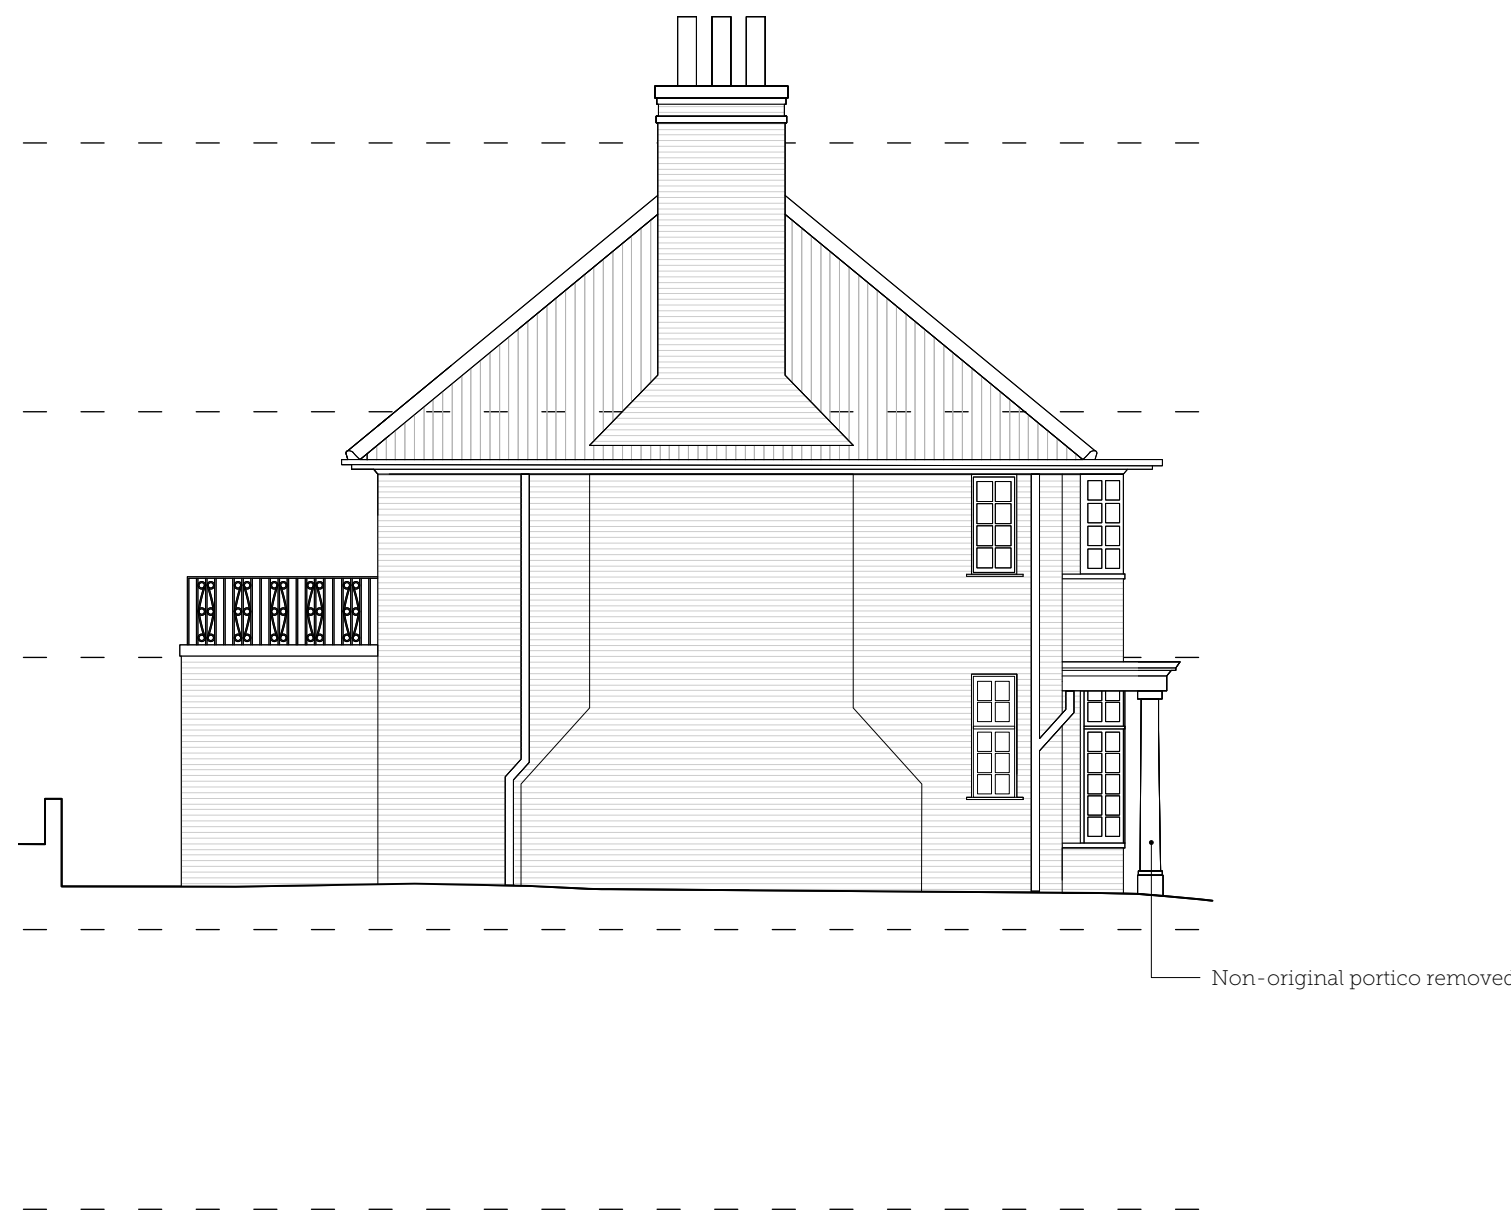

5 **Existing South West Elevation**
Scale: 1:100



DO NOT SCALE FROM THIS DRAWING AND CHECK ALL DIMENSIONS ON SITE
THIS DRAWING IS TO BE READ IN CONJUNCTION WITH ALL OTHER RELEVANT INFORMATION FROM OTHER CONSULTANTS

REV	DATE	NOTES
A	02/02/2023	Existing elevations added.
B	02/08/2023	Client revisions.
C	29/09/2023	Dimensions added to roof pitches and roof above garage reduced from 40 to 37.5 degrees.

DRAWN	PROJECT	TITLE
RM	25 Sheldon Avenue Hornsey, London, N6 4JS	Existing & Proposed Elevations
CHECKED	SCALE @ A1 1:100 / @ A3 1:200	DATE
TPR	July 2023	NO 2208/P/302
REV	C	

cowper griffith architects
COWPER GRIFFITH ARCHITECTS LLP
15 HIGH STREET WHITTLESFORD CAMBRIDGE CB22 4LT
www.cowpergriffith.co.uk