




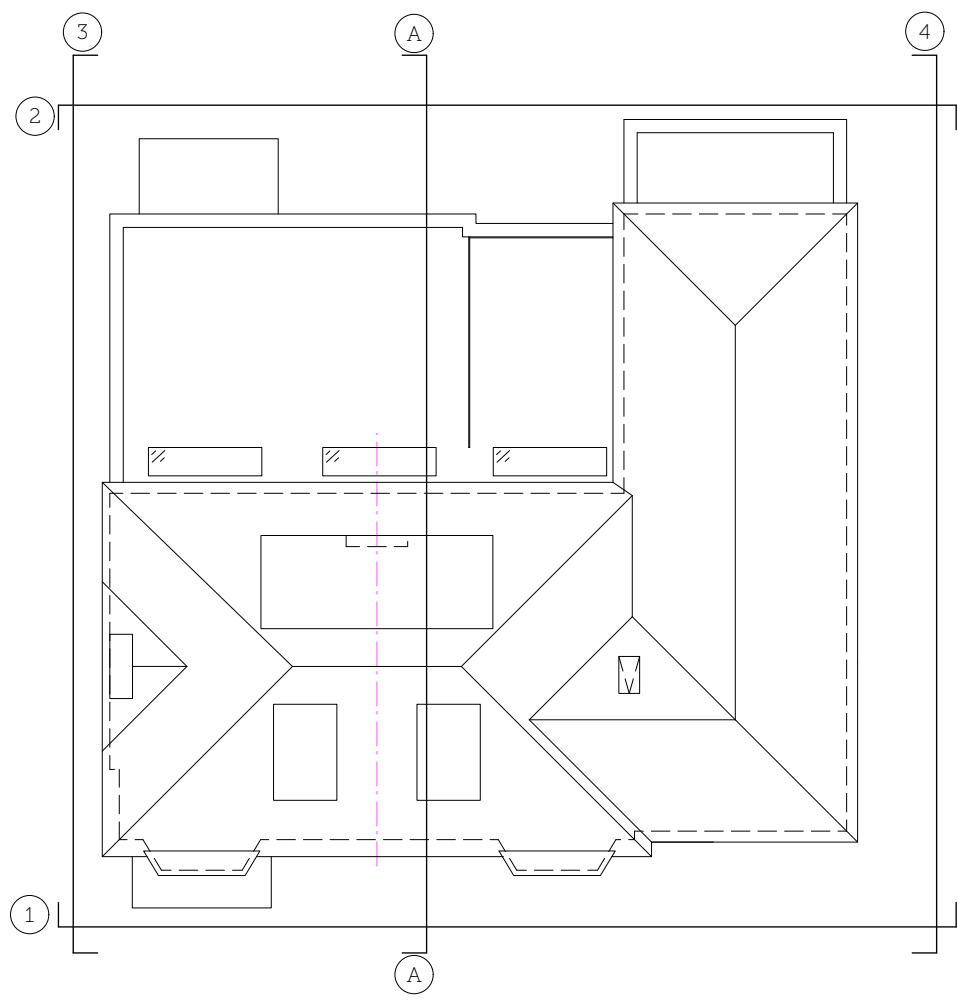

1 (e) Existing Front Elevation
Scale: 1:100

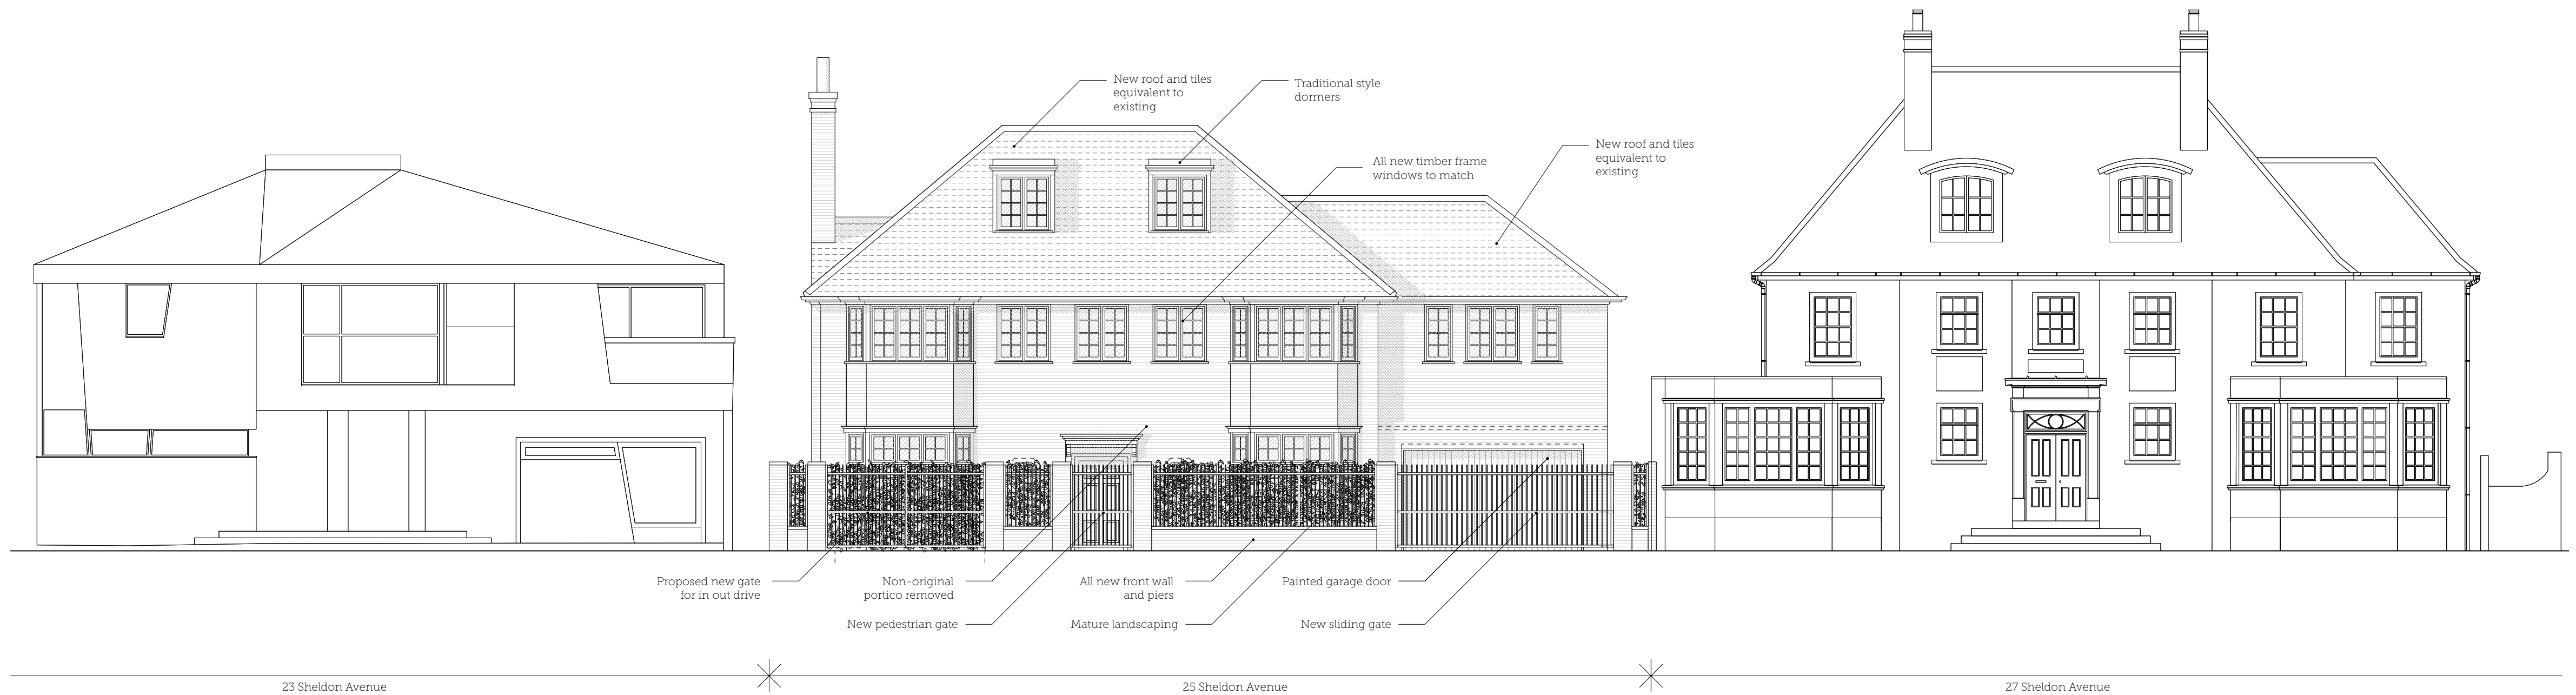

1 (p) Proposed Front Elevation
Scale: 1:100

 

DO NOT SCALE FROM THIS DRAWING AND CHECK ALL DIMENSIONS ON SITE
THIS DRAWING IS TO BE READ IN CONJUNCTION WITH ALL OTHER RELEVANT INFORMATION FROM OTHER CONSULTANTS

REV	DATE	NOTES
A	02/08/2023	Client revisions
B	27/09/2023	Adjacent house numbers corrected and roof pitch dimensions added.
C	29/09/2023	Garage roof pitch changed from 40 to 37.5 degrees.

DRAWN RM	PROJECT 25 Sheldon Avenue Hornsey, London, N6 4JS	TITLE Existing & Proposed Front Elevations
CHECKED TPR	SCALE @ A1 1:100 / @ A3 1:200 DATE July 2023	NO 2208/P/300 REV C

cowper griffith architects

COWPER GRIFFITH ARCHITECTS LLP
15 HIGH STREET WHITTLESFORD CAMBRIDGE CB22 4LT
www.cowpergriffith.co.uk