




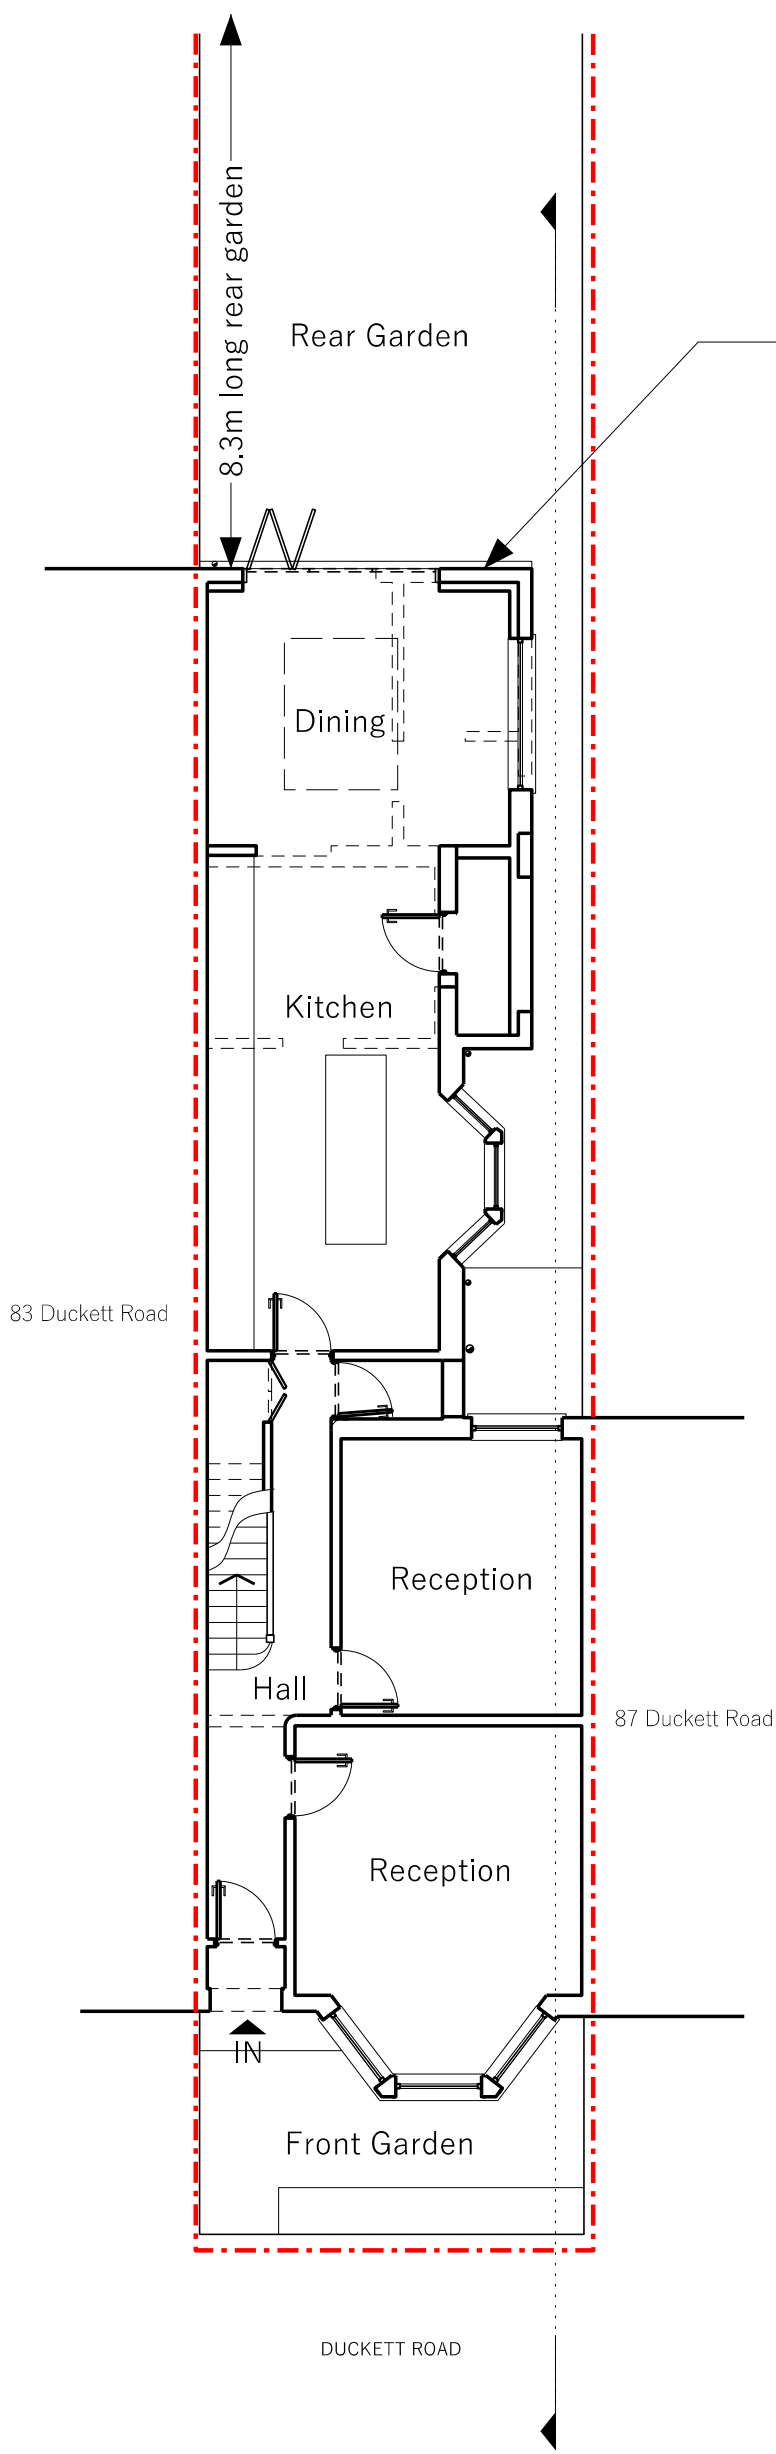


Proposed Ground Floor Plan

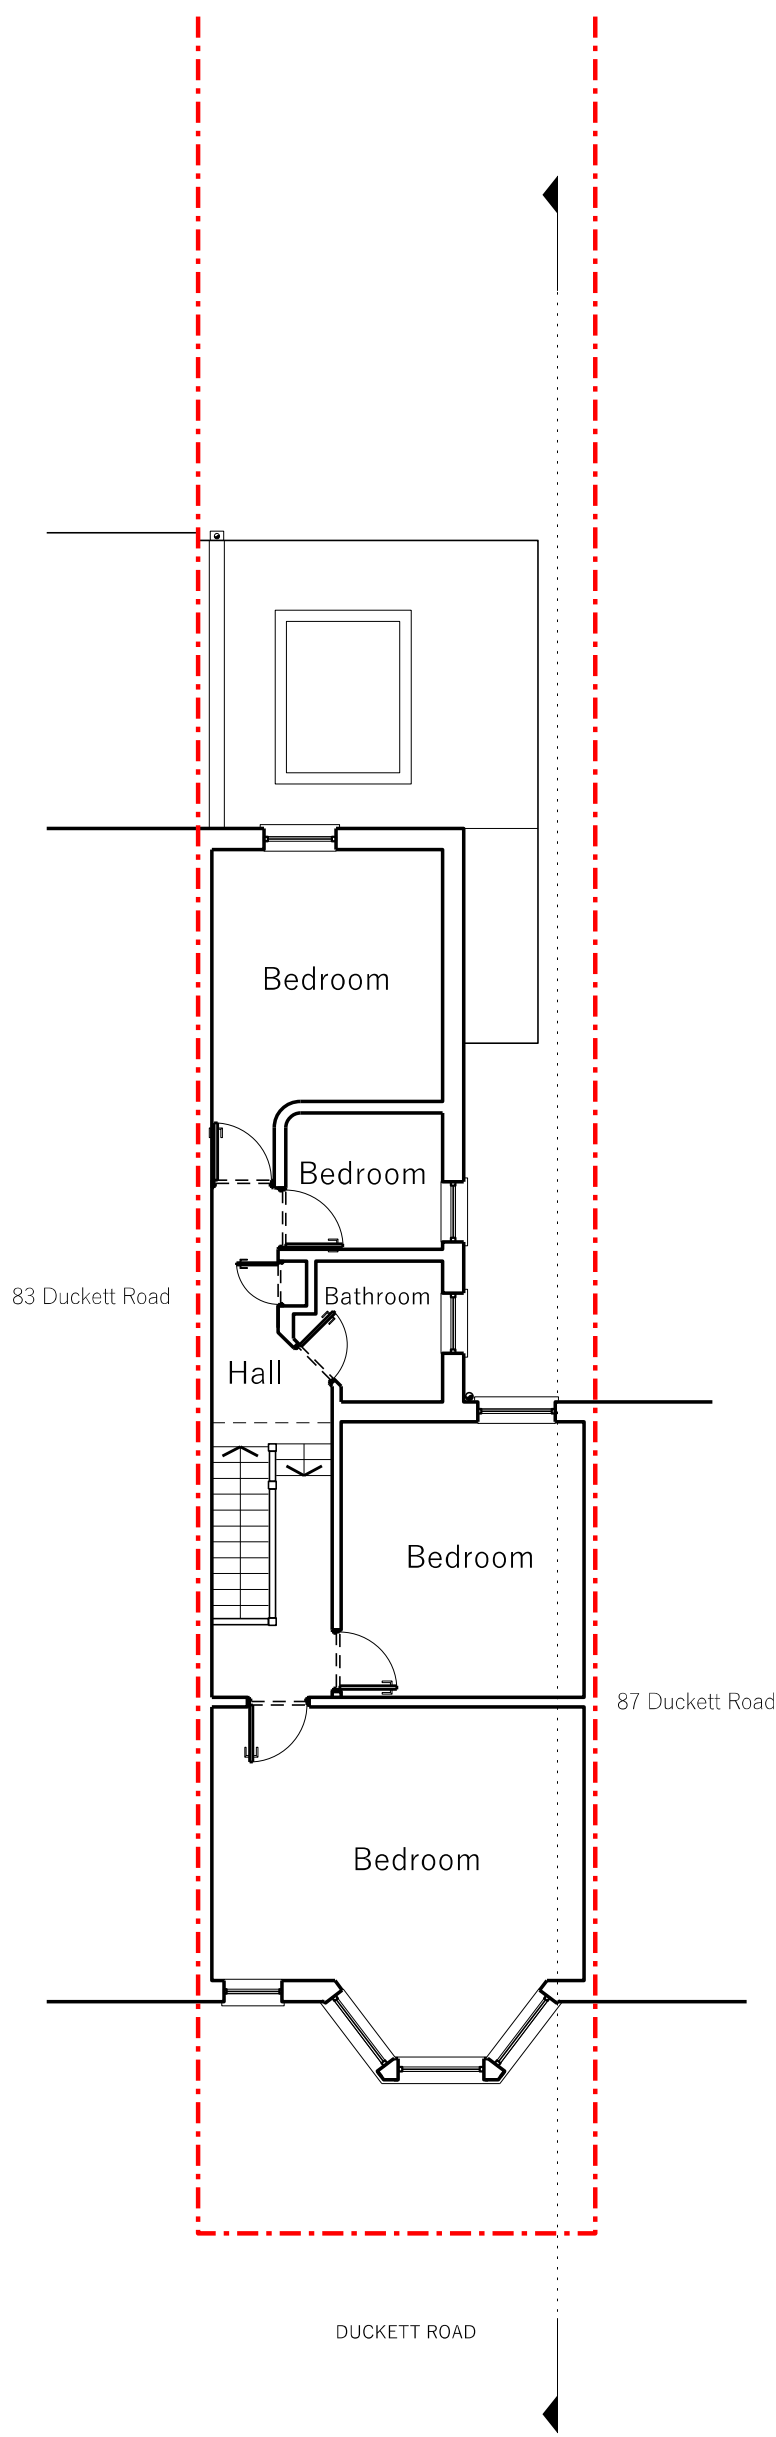


Proposed First Floor Plan

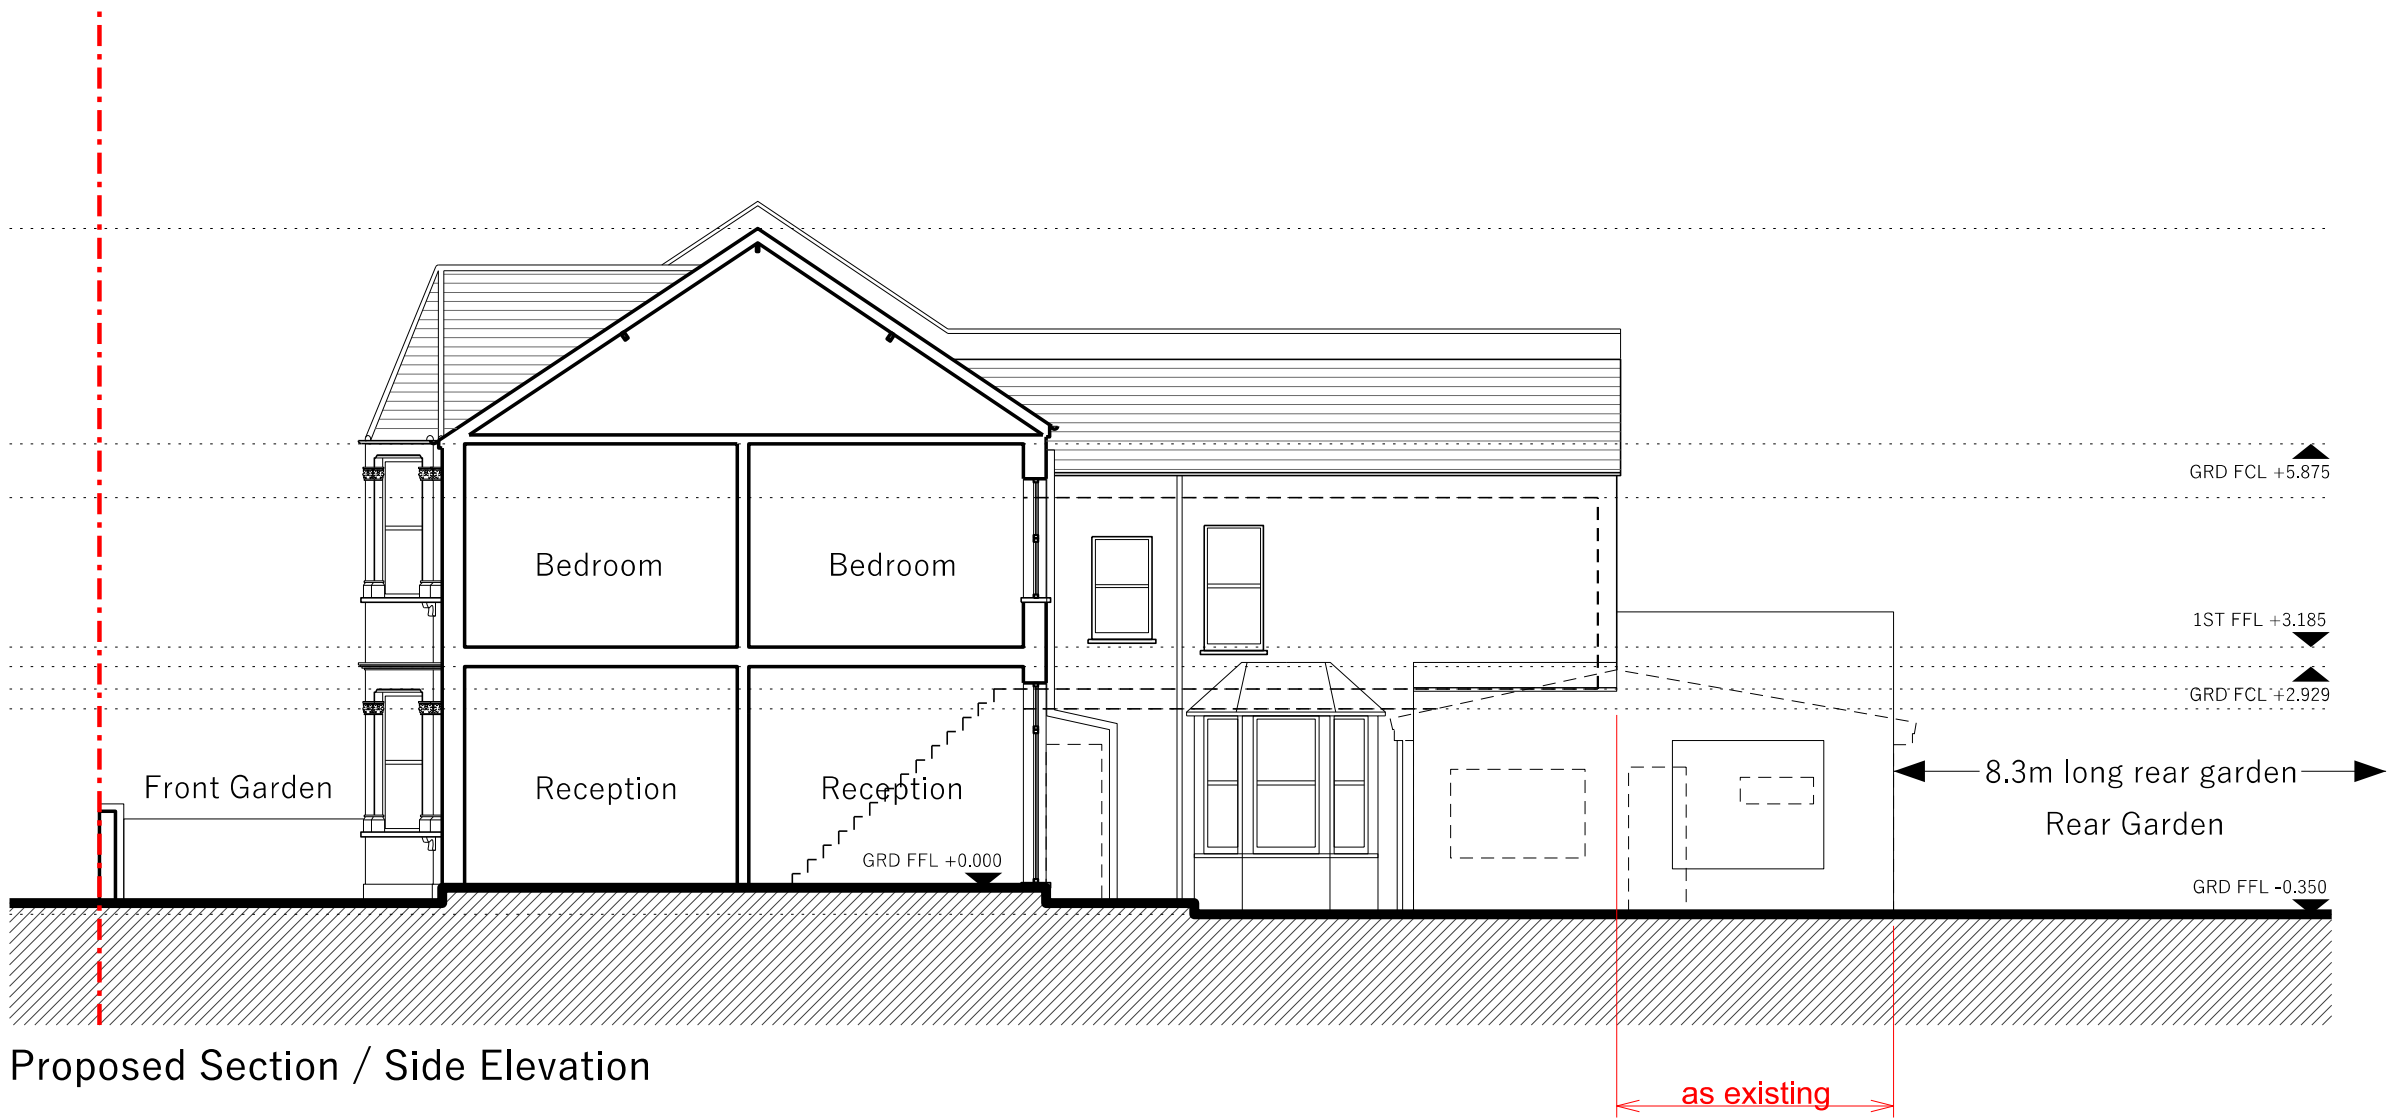

Proposed Section / Side Elevation

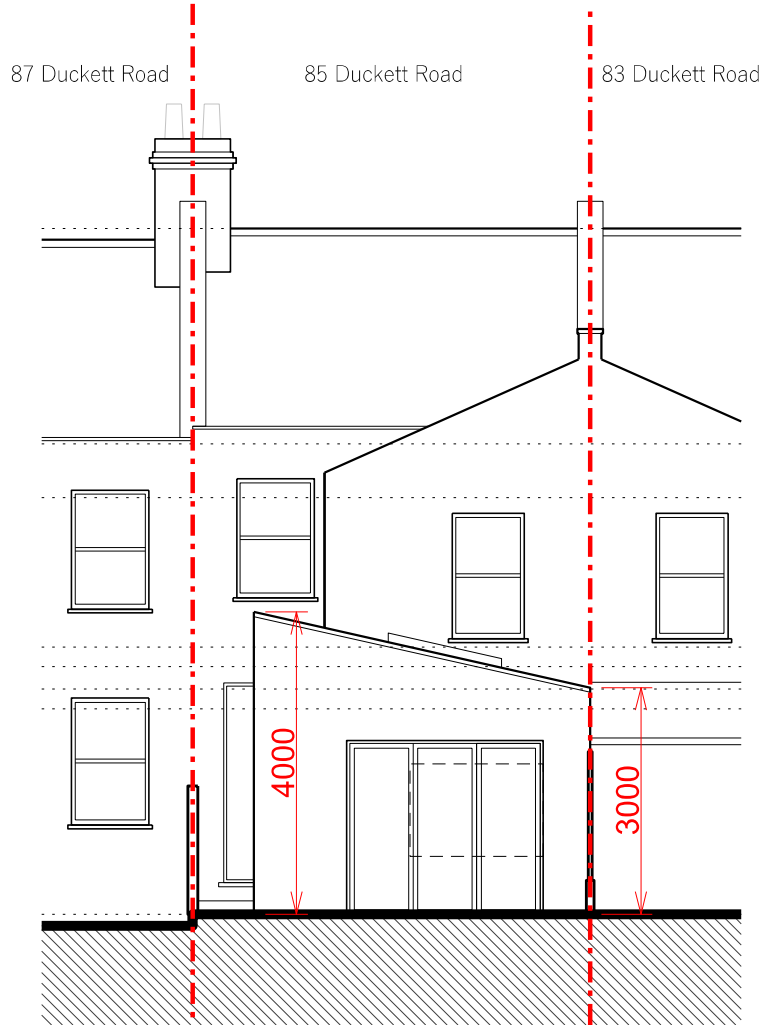

Proposed Rear Elevation

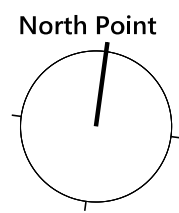

PLANNING

General Arrangement

Rev.	Date	Notes
P-A	19.10.2023	FIRST ISSUE
Project address 85 Duckett Road, London, N4 1BL		
Drawing title Proposed drawings		
Scale 1:100 @ A1, 1:200 @ A3		
Drawing number 377_003		
Revision P-A		