



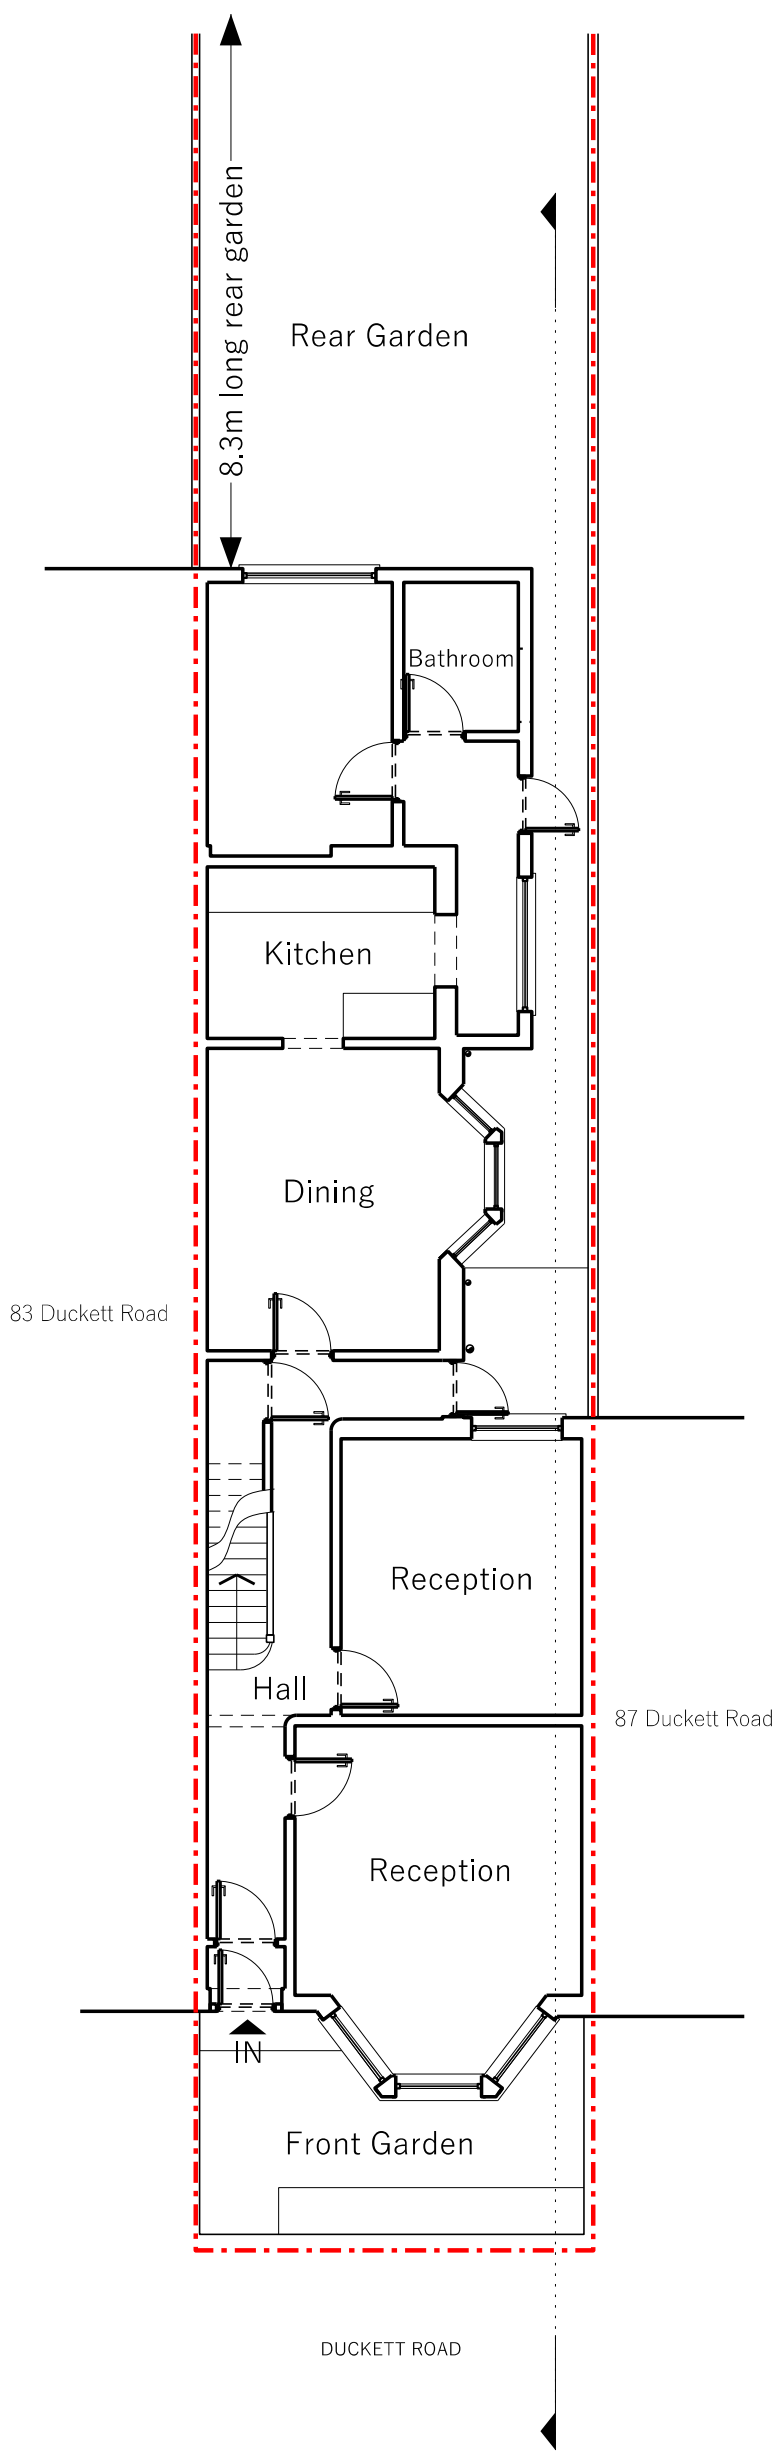


Existing Ground Floor Plan

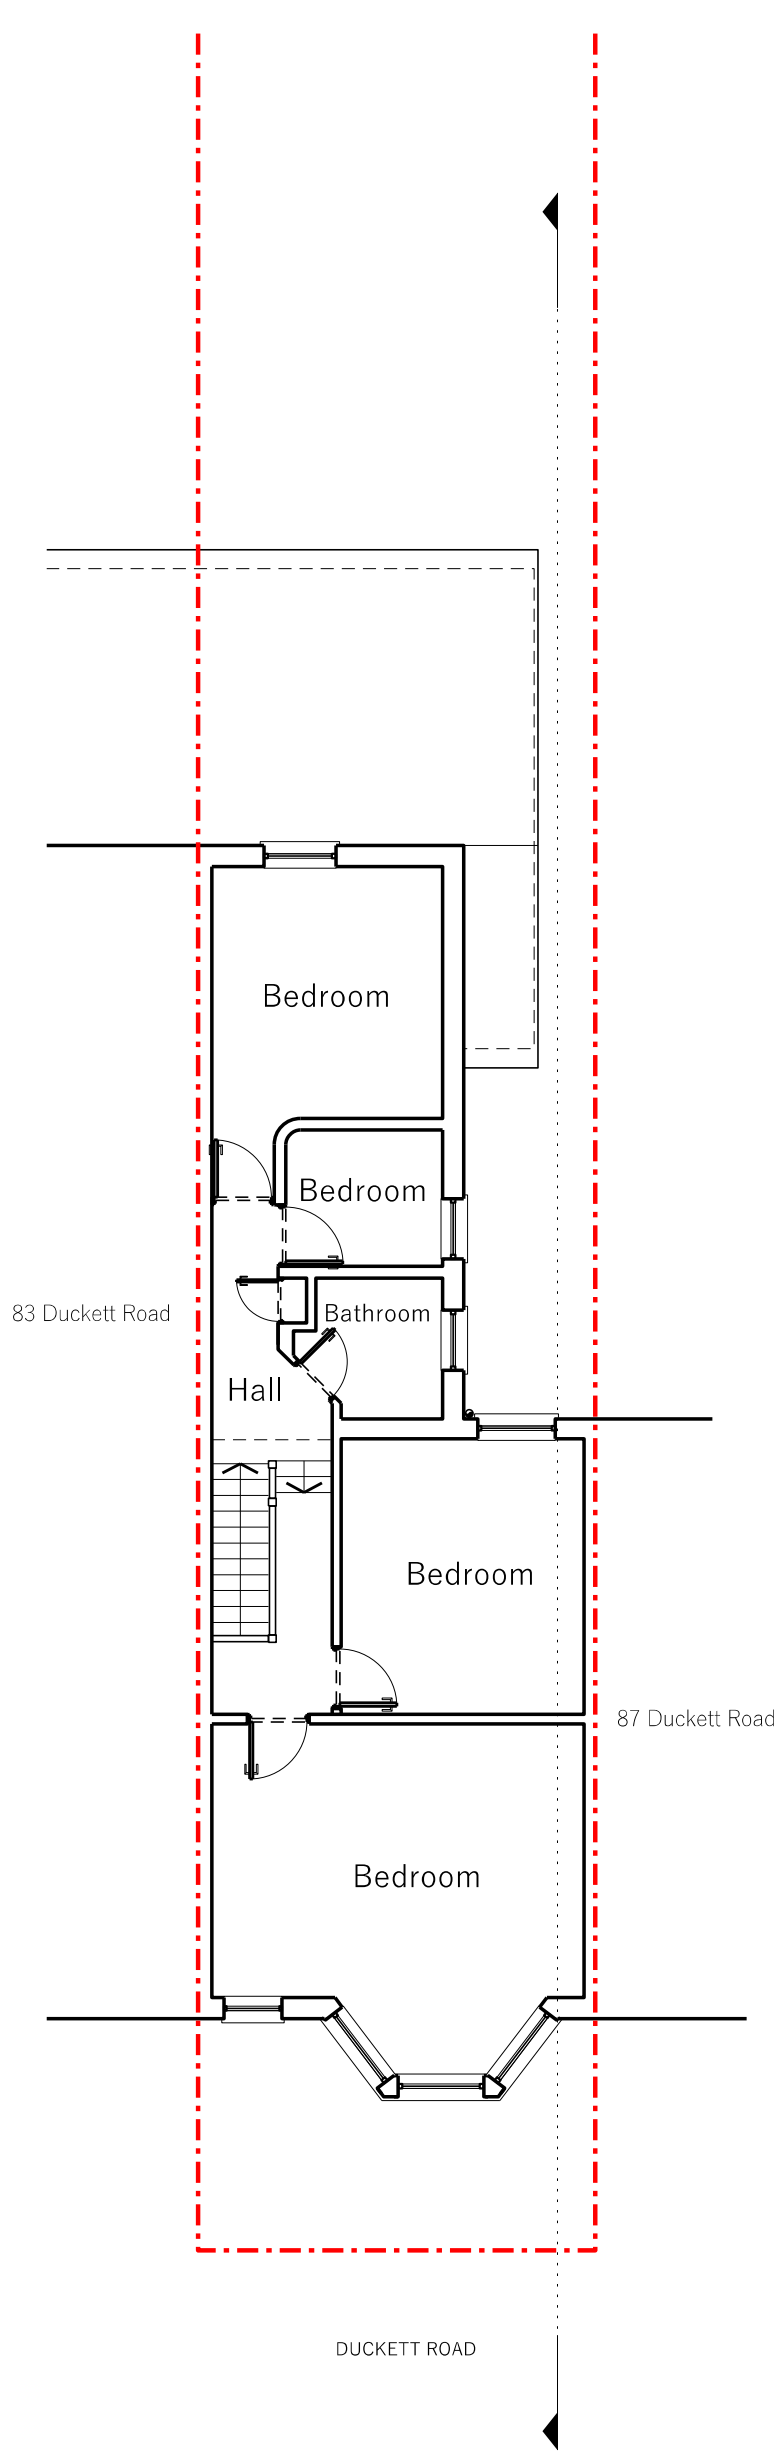

Existing First Floor Plan





Existing Section / Side Elevation

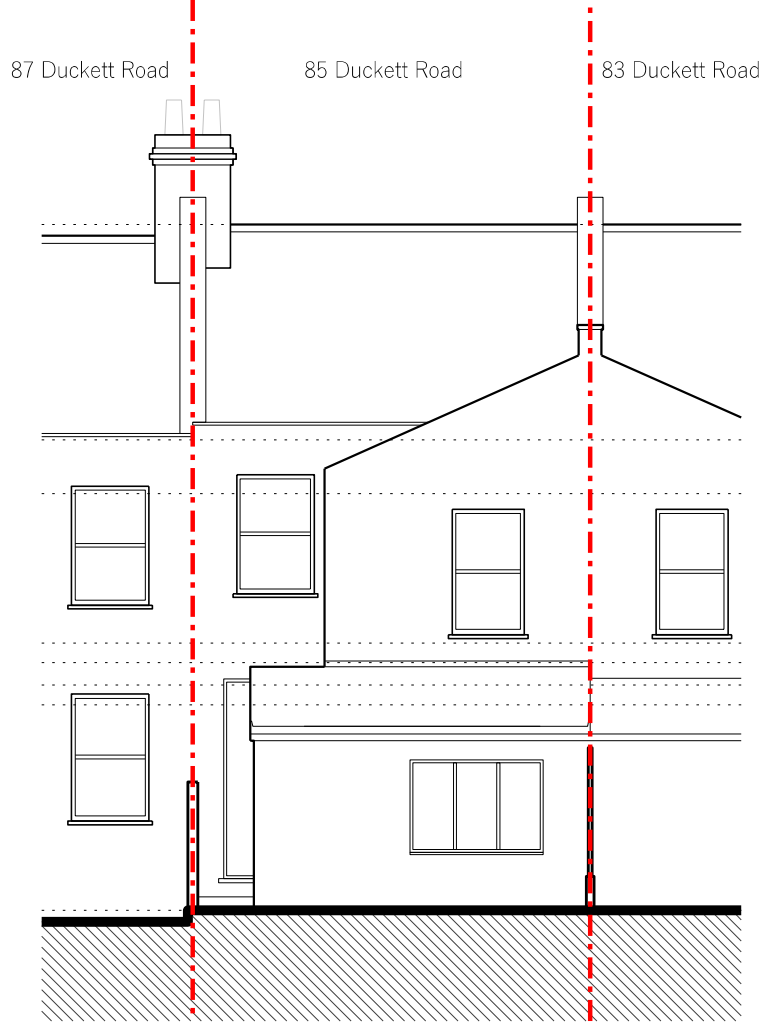

Existing Rear Elevation



Existing Front Elevation (NO PROPOSED CHANGES)

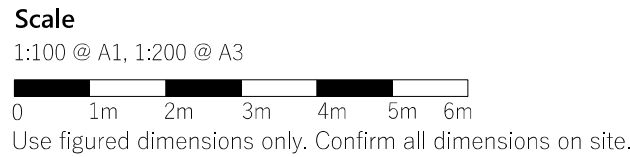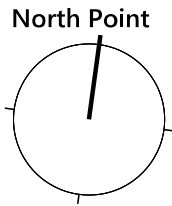

Legend
--- Site boundary line

PLANNING

General Arrangement

Rev.	Date	Notes
P-A	19.10.2023	FIRST ISSUE

Drawing title	Drawing number	Revision
Existing drawings	377_002	P-A

Project address	Scale
85 Duckett Road, London, N4 1BL	1:100 @ A1, 1:200 @ A3