


SITE LOCATION



Reproduced by permission of Ordnance Survey on behalf of the Controller of Her Majesty's Stationery Office All rights reserved. © Crown Copyright licence no. 0100031673


SITE AREA PLAN

 

SITE PHOTOGRAPH




SITE LOCATION

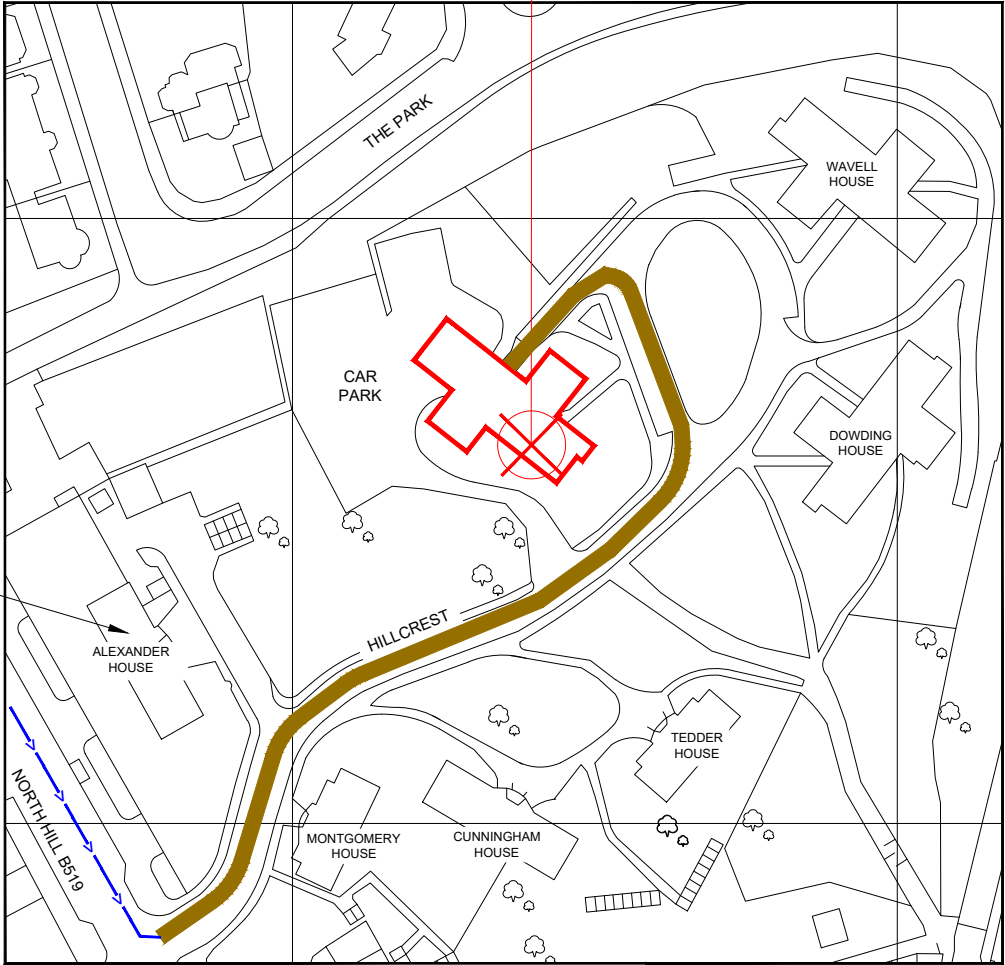

Reproduced by permission of Ordnance Survey on behalf of the Controller of Her Majesty's Stationery Office. All rights reserved. © Crown Copyright licence no. 0100031673

NGR E: 528339 N: 187963

SITE LOCATION PLAN

 

GOOGLE MAPS QR CODE

GOOGLE MAP - Hyperlink to map of the site


GOOGLE STREETVIEW - Hyperlink to streetview of the site

NOTES:

1. ALL DIMENSIONS IN MM UNLESS OTHERWISE NOTED.

FROM M1 JUNCTION 1 TAKE THE A406 EAST TOWARDS MUSWELL HILL. EXIT THE A406 ONTO THE A1. AFTER APPROX 3KM TURN RIGHT ONTO BAKERS LANE THEN FIRST LEFT ONTO NORTH HILL B519. AFTER 665m TURN LEFT ONTO HILLCREST. MOUNTBATTEN HOUSE IS STRAIGHT AHEAD.

Site Provider's
Property Boundary:
Access Route To Site:
Access Route:

 

Master:	MBNL / EE / H3G:	Project:	Purpose of Issue:	Issue:
M001	MBNL	NTQ	Planning	A
Date:	07.04.22	Revision / Upgrade Description:		
Drawn:	J. BOOTE	First Issue		
Checked:	J. STOCKDALE			
Approved:	L.B-SMITH			



Hutchison 3G UK Limited
Star House, 20 Grenfell Road
Maidenhead, SL6 1EH
Tel: 01628 765 900
Fax: 01628 765 901
H3G Base Station Information line:
0845 6043000
Available 8am-8pm Monday to Friday



Hatfield Business Park
Hatfield
Hertfordshire
AL10 9BW
Tel: 01707 315000
Fax: 01707 319001




Mobile Broadband Network Limited
Sixth Floor, Thames Tower, Station Road, Reading, RG1 1LX



Unit 27F-G
Hartlebury Trading Estate
Crown Lane
Hartlebury
Worcestershire
DY10 4JD

Site Name:	MOUNTBATTEN HOUSE		
Site ID:	1659566		
Address:	MOUNTBATTEN HOUSE, HILLCREST, HIGHGATE, LONDON, N6 4HJ		
Title:	002 SITE LOCATION PLAN		
Project:	NTQ		
Purpose of Issue:	GENERAL ARRANGEMENT		
EE Cell ID:	99210	MBNL Cell ID:	HGY176
3UK Cell ID:			-
Master Drawing No:	1659566_HGY176_99210_M001		Issue: A

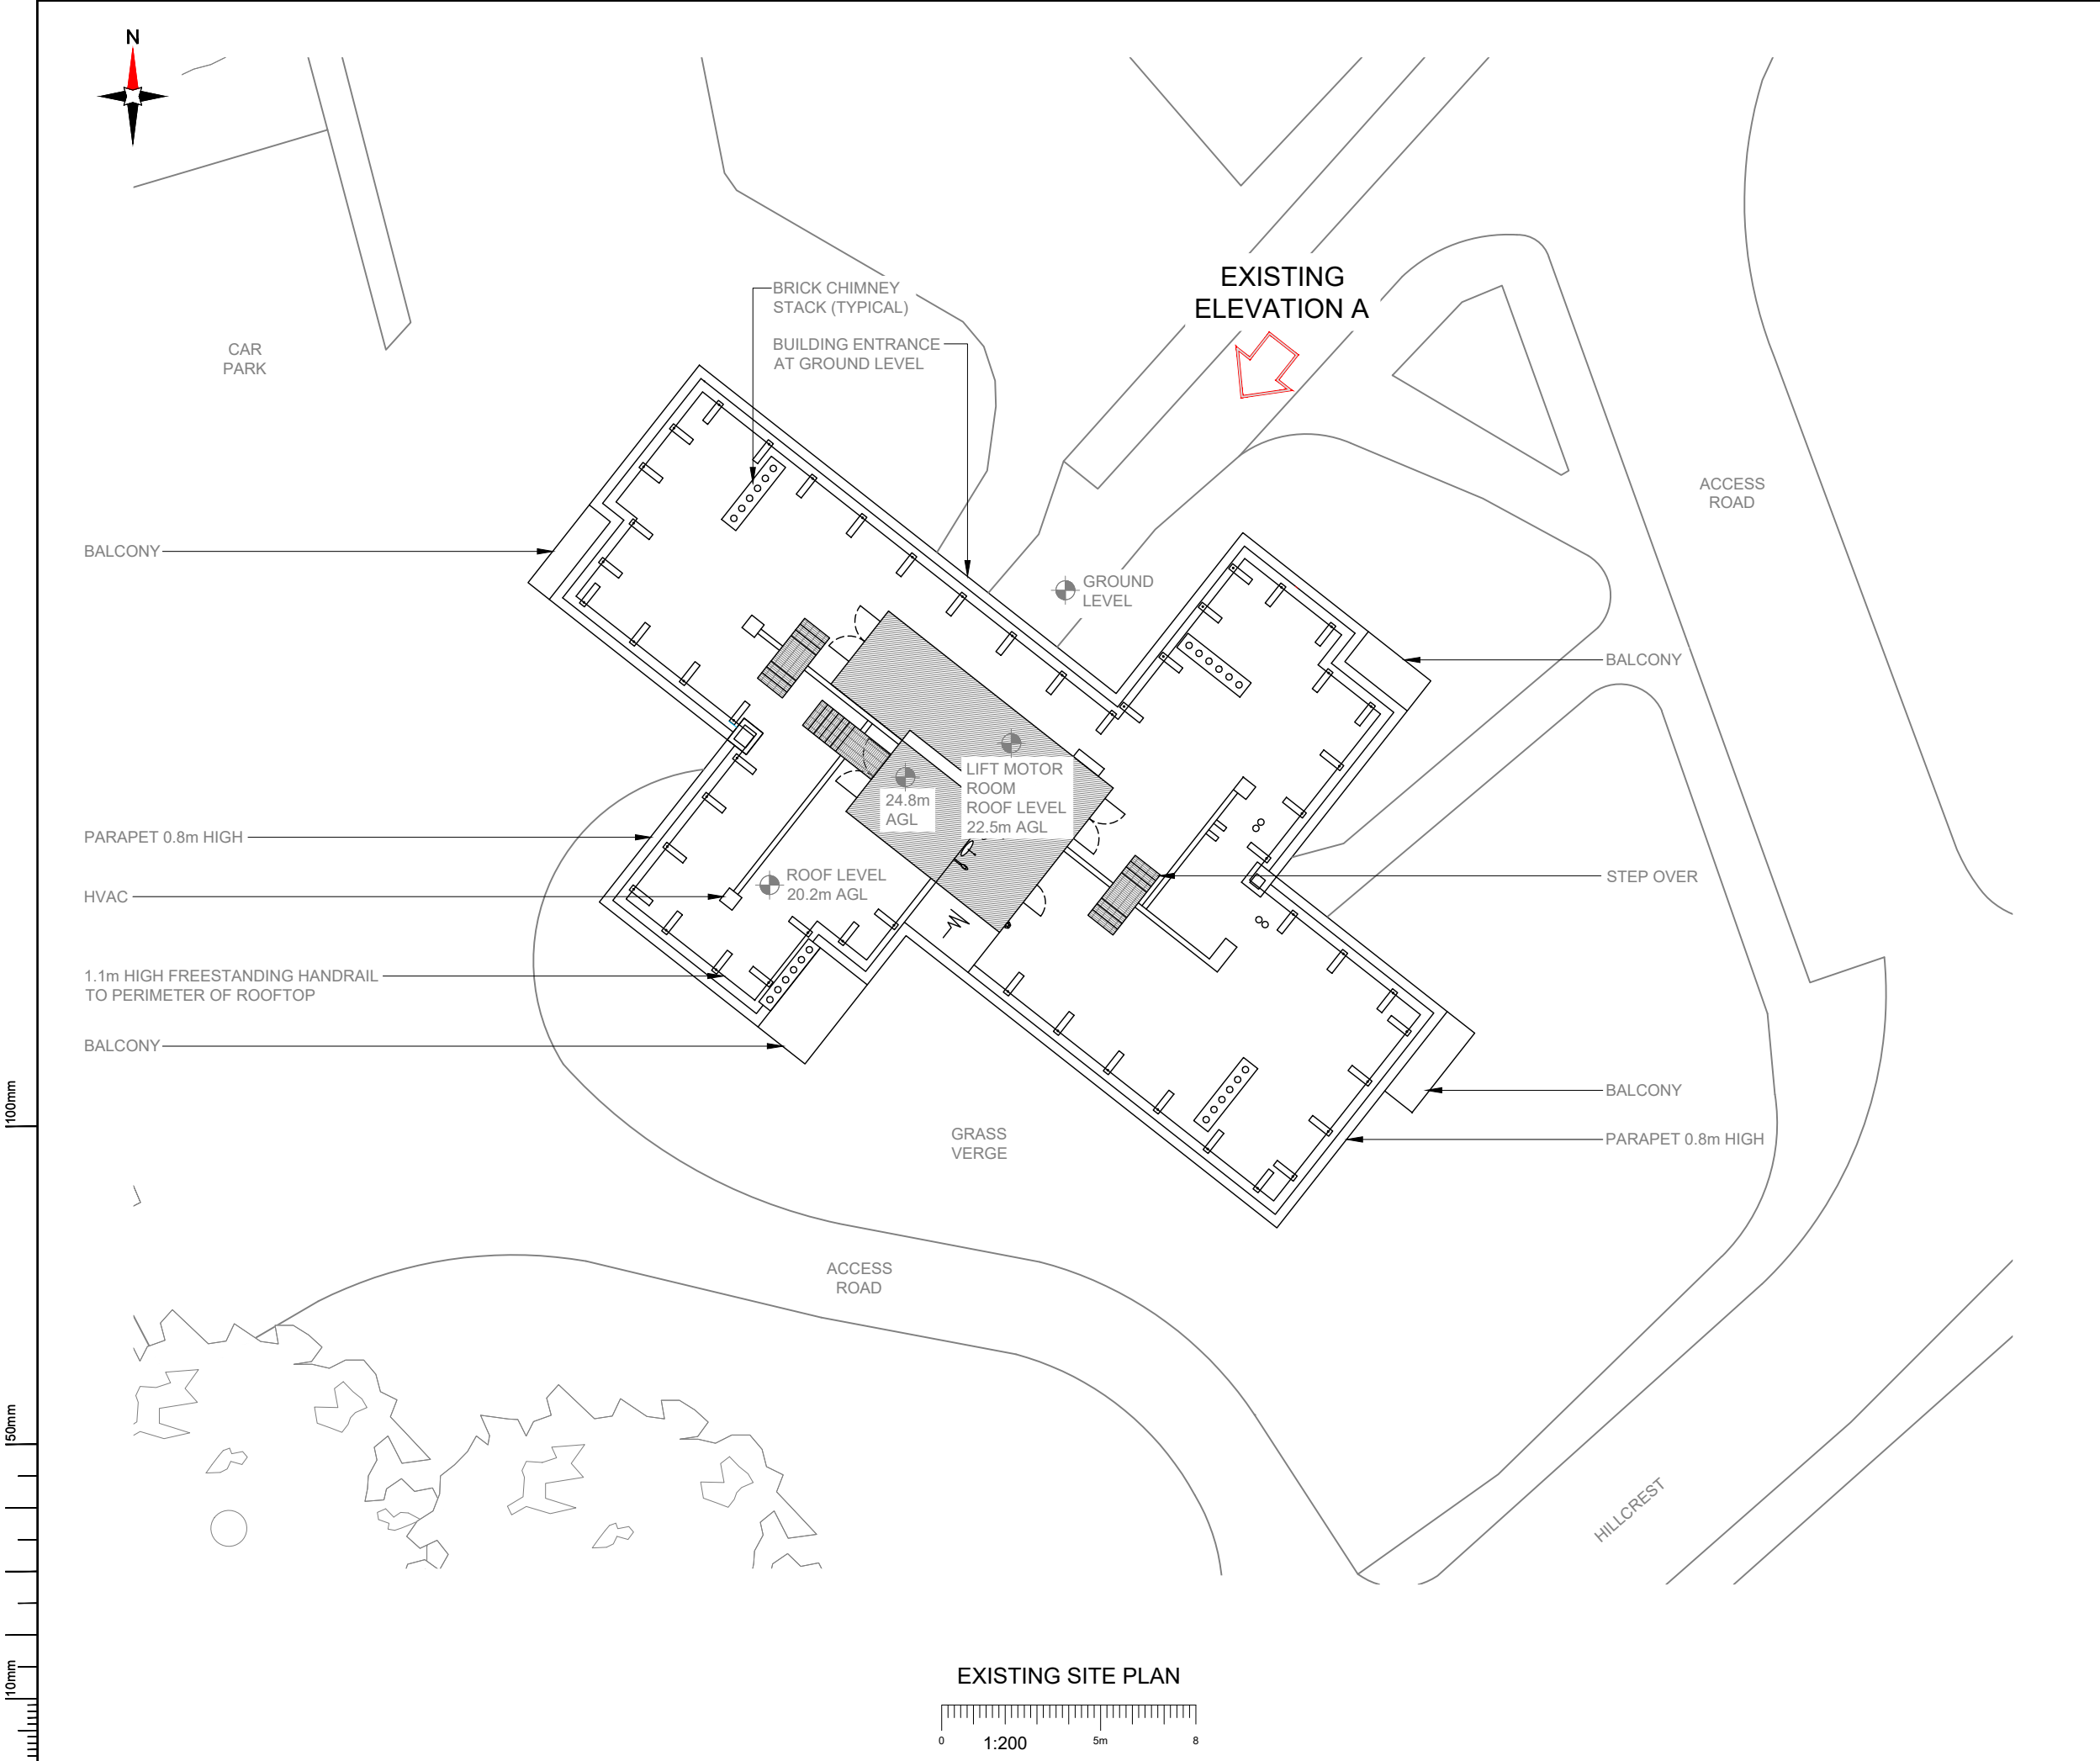

NOTES:

1. ALL DIMENSIONS IN MM UNLESS OTHERWISE NOTED.

Master:	MBNL / EE / H3G:	Project:	Purpose of Issue:	Issue:
M001	MBNL	NTQ	Planning	A
Date:	07.04.22	Revision / Upgrade Description:		
Drawn:	J. BOOTE	First Issue		
Checked:	J. STOCKDALE			
Approved:	LB-SMITH			

Hutchison 3G UK Limited
Star House, 20 Grenfell Road
Maidenhead, SL6 1EH
Tel: 01628 765 000
Fax: 01628 765 001

H3G Base Station Information line:
0845 6043000
Available 8am-8pm Monday to Friday

Hatfield Business Park
Hatfield
Hertfordshire
AL10 9BW


Tel: 01707 315000
Fax: 01707 319001

Mobile Broadband Network Limited
Sixth Floor, Thames Tower, Station Road, Reading, RG1 1LX

Unit 27F-G
Hartlebury Trading Estate
Crown Lane
Hartlebury
Worcestershire
DY10 4JD

Site Name:		
MOUNTBATTEN HOUSE		
Site ID:		
1659566		
Address:		
MOUNTBATTEN HOUSE, HILLCREST, HIGHGATE, LONDON, N6 4HJ		
Title:		
100 EXISTING SITE PLAN		
Project:		
NTQ		
Purpose of Issue:		
GENERAL ARRANGEMENT		
EE Cell ID:	MBNL Cell ID:	3UK Cell ID:
99210	HGY176	-
Master Drawing No:		Issue:
1659566_HGY176_99210_M001		A

100mm
50mm
10mm

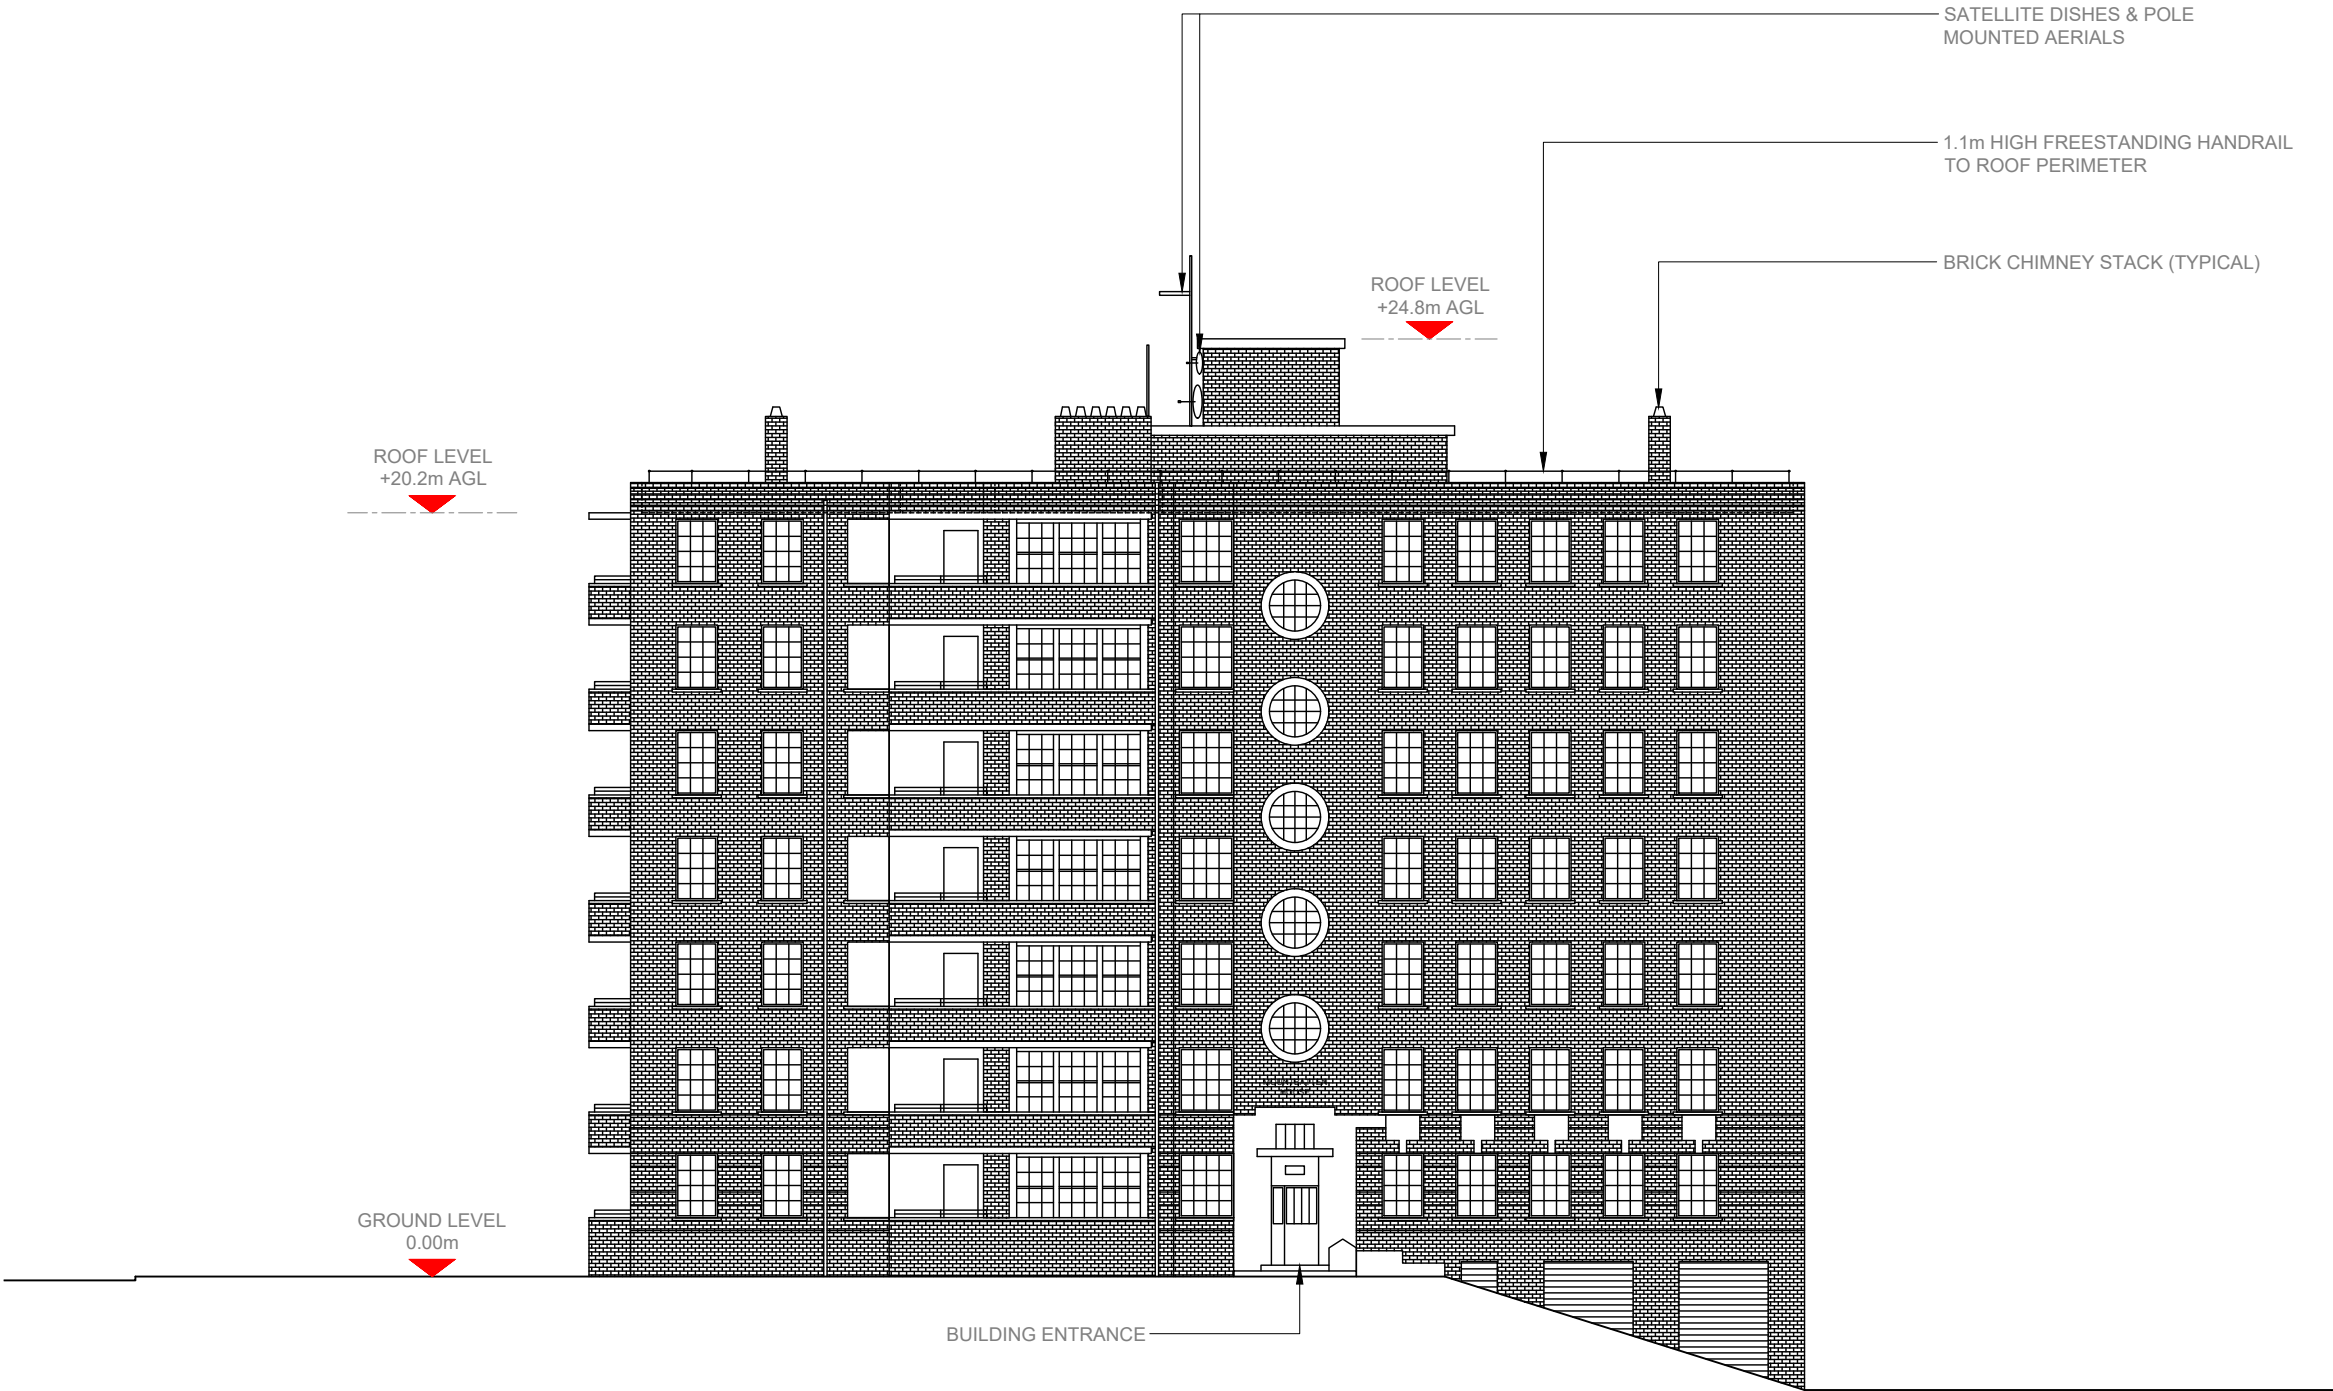

EXISTING ELEVATION A



NOTES:

1. ALL DIMENSIONS IN MM UNLESS OTHERWISE NOTED.

Master:	MBNL / EE / H3G:	Project:	Purpose of Issue:	Issue:
M001	MBNL	NTQ	Planning	A
Date:	07.04.22	Revision / Upgrade Description:		
Drawn:	J. BOOTE	First Issue		
Checked:	J. STOCKDALE			
Approved:	L.B-SMITH			

Hutchison 3G UK Limited
Star House, 20 Grenfell Road
Maidenhead, SL6 1EH
Tel: 01628 765 000
Fax: 01628 765 001

H3G Base Station Information line:
0845 6043000
Available 8am-8pm Monday to Friday


Hatfield Business Park
Hatfield
Hertfordshire
AL10 9BW

Tel: 01707 315000
Fax: 01707 319001

Mobile Broadband Network Limited
Sixth Floor, Thames Tower, Station Road, Reading, RG1 1LX

Unit 27F-G
Hartlebury Trading Estate
Crown Lane
Hartlebury
Worcestershire
DY10 4JD

Site Name:		MOUNTBATTEN HOUSE	
Site ID:		1659566	
Address:		MOUNTBATTEN HOUSE, HILLCREST, HIGHGATE, LONDON, N6 4HJ	
Title:		150 EXISTING ELEVATION A	
Project:		NTQ	
Purpose of Issue:		GENERAL ARRANGEMENT	
EE Cell ID:	MBNL Cell ID:	3UK Cell ID:	
99210	HGY176	-	
Master Drawing No:			Issue:
1659566_HGY176_99210_M001			A

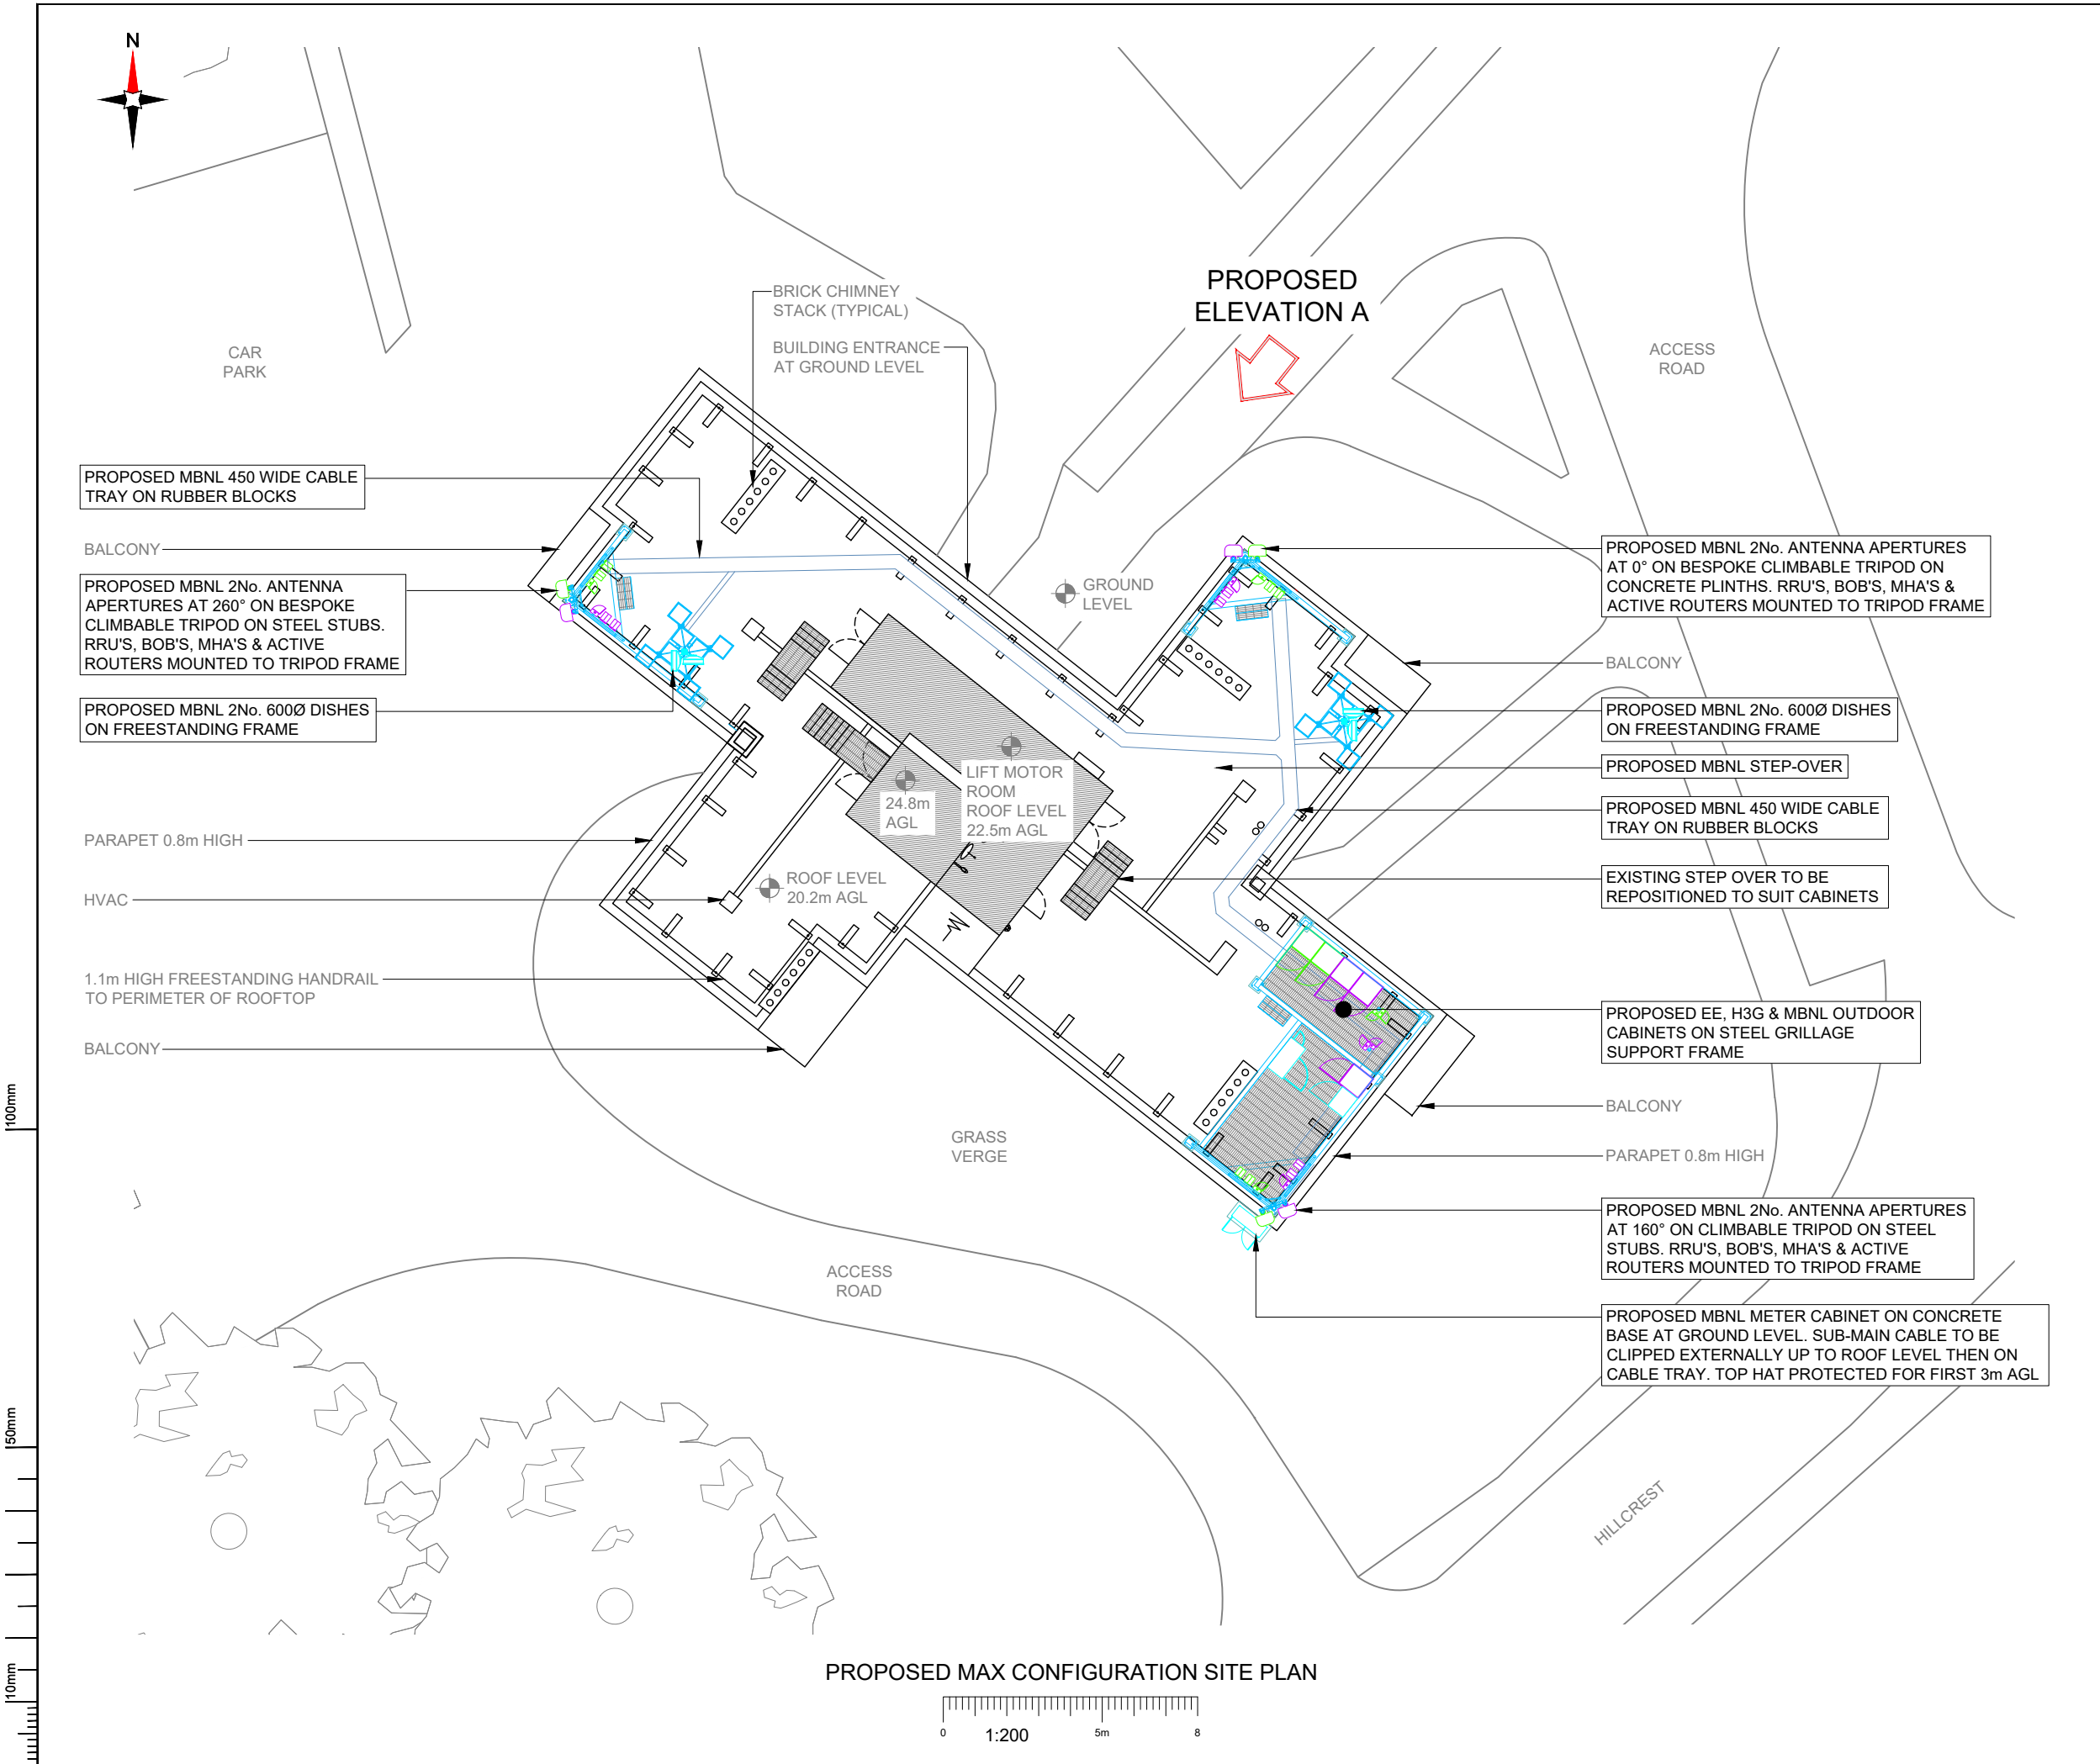

NOTES:
1. ALL DIMENSIONS IN MM UNLESS OTHERWISE NOTED.

SHARED CONFIGURATION SITE

RF CONFIGH3a

Master:	MBNL / EE / H3G:	Project:	Purpose of Issue:	Issue:
M001	MBNL	NTQ	Planning	A
Date:	07.04.22	Revision / Upgrade Description:		
Drawn:	J. BOOTE	First Issue		
Checked:	J. STOCKDALE			
Approved:	L.B-SMITH			

Hutchison 3G UK Limited
Star House, 20 Grenfell Road
Maidenhead, SL6 1EH
Tel: 01628 765 000
Fax: 01628 765 001
H3G Base Station Information line:
0845 6043000
Available 8am-8pm Monday to Friday

Hatfield Business Park
Hatfield
Hertfordshire
AL10 9BW
Tel: 01707 315000
Fax: 01707 319001

Mobile Broadband Network Limited
Sixth Floor, Thames Tower, Station Road, Reading, RG1 1LX

Unit 27F-G
Hartlebury Trading Estate
Crown Lane
Hartlebury
Worcestershire
DY10 4JD

Site Name:
MOUNTBATTEN HOUSE

Site ID:
1659566

Address:
MOUNTBATTEN HOUSE,
HILLCREST,
HIGHGATE,
LONDON,
N6 4HJ

Title:
215 MAX CONFIGURATION SITE PLAN

Project:
NTQ


Purpose of Issue:
GENERAL ARRANGEMENT

EE Cell ID: 99210	MBNL Cell ID: HGY176	3UK Cell ID: -
----------------------	-------------------------	-------------------

Master Drawing No:
1659566_HGY176_99210_M001

Issue:
A

100mm
50mm
10mm

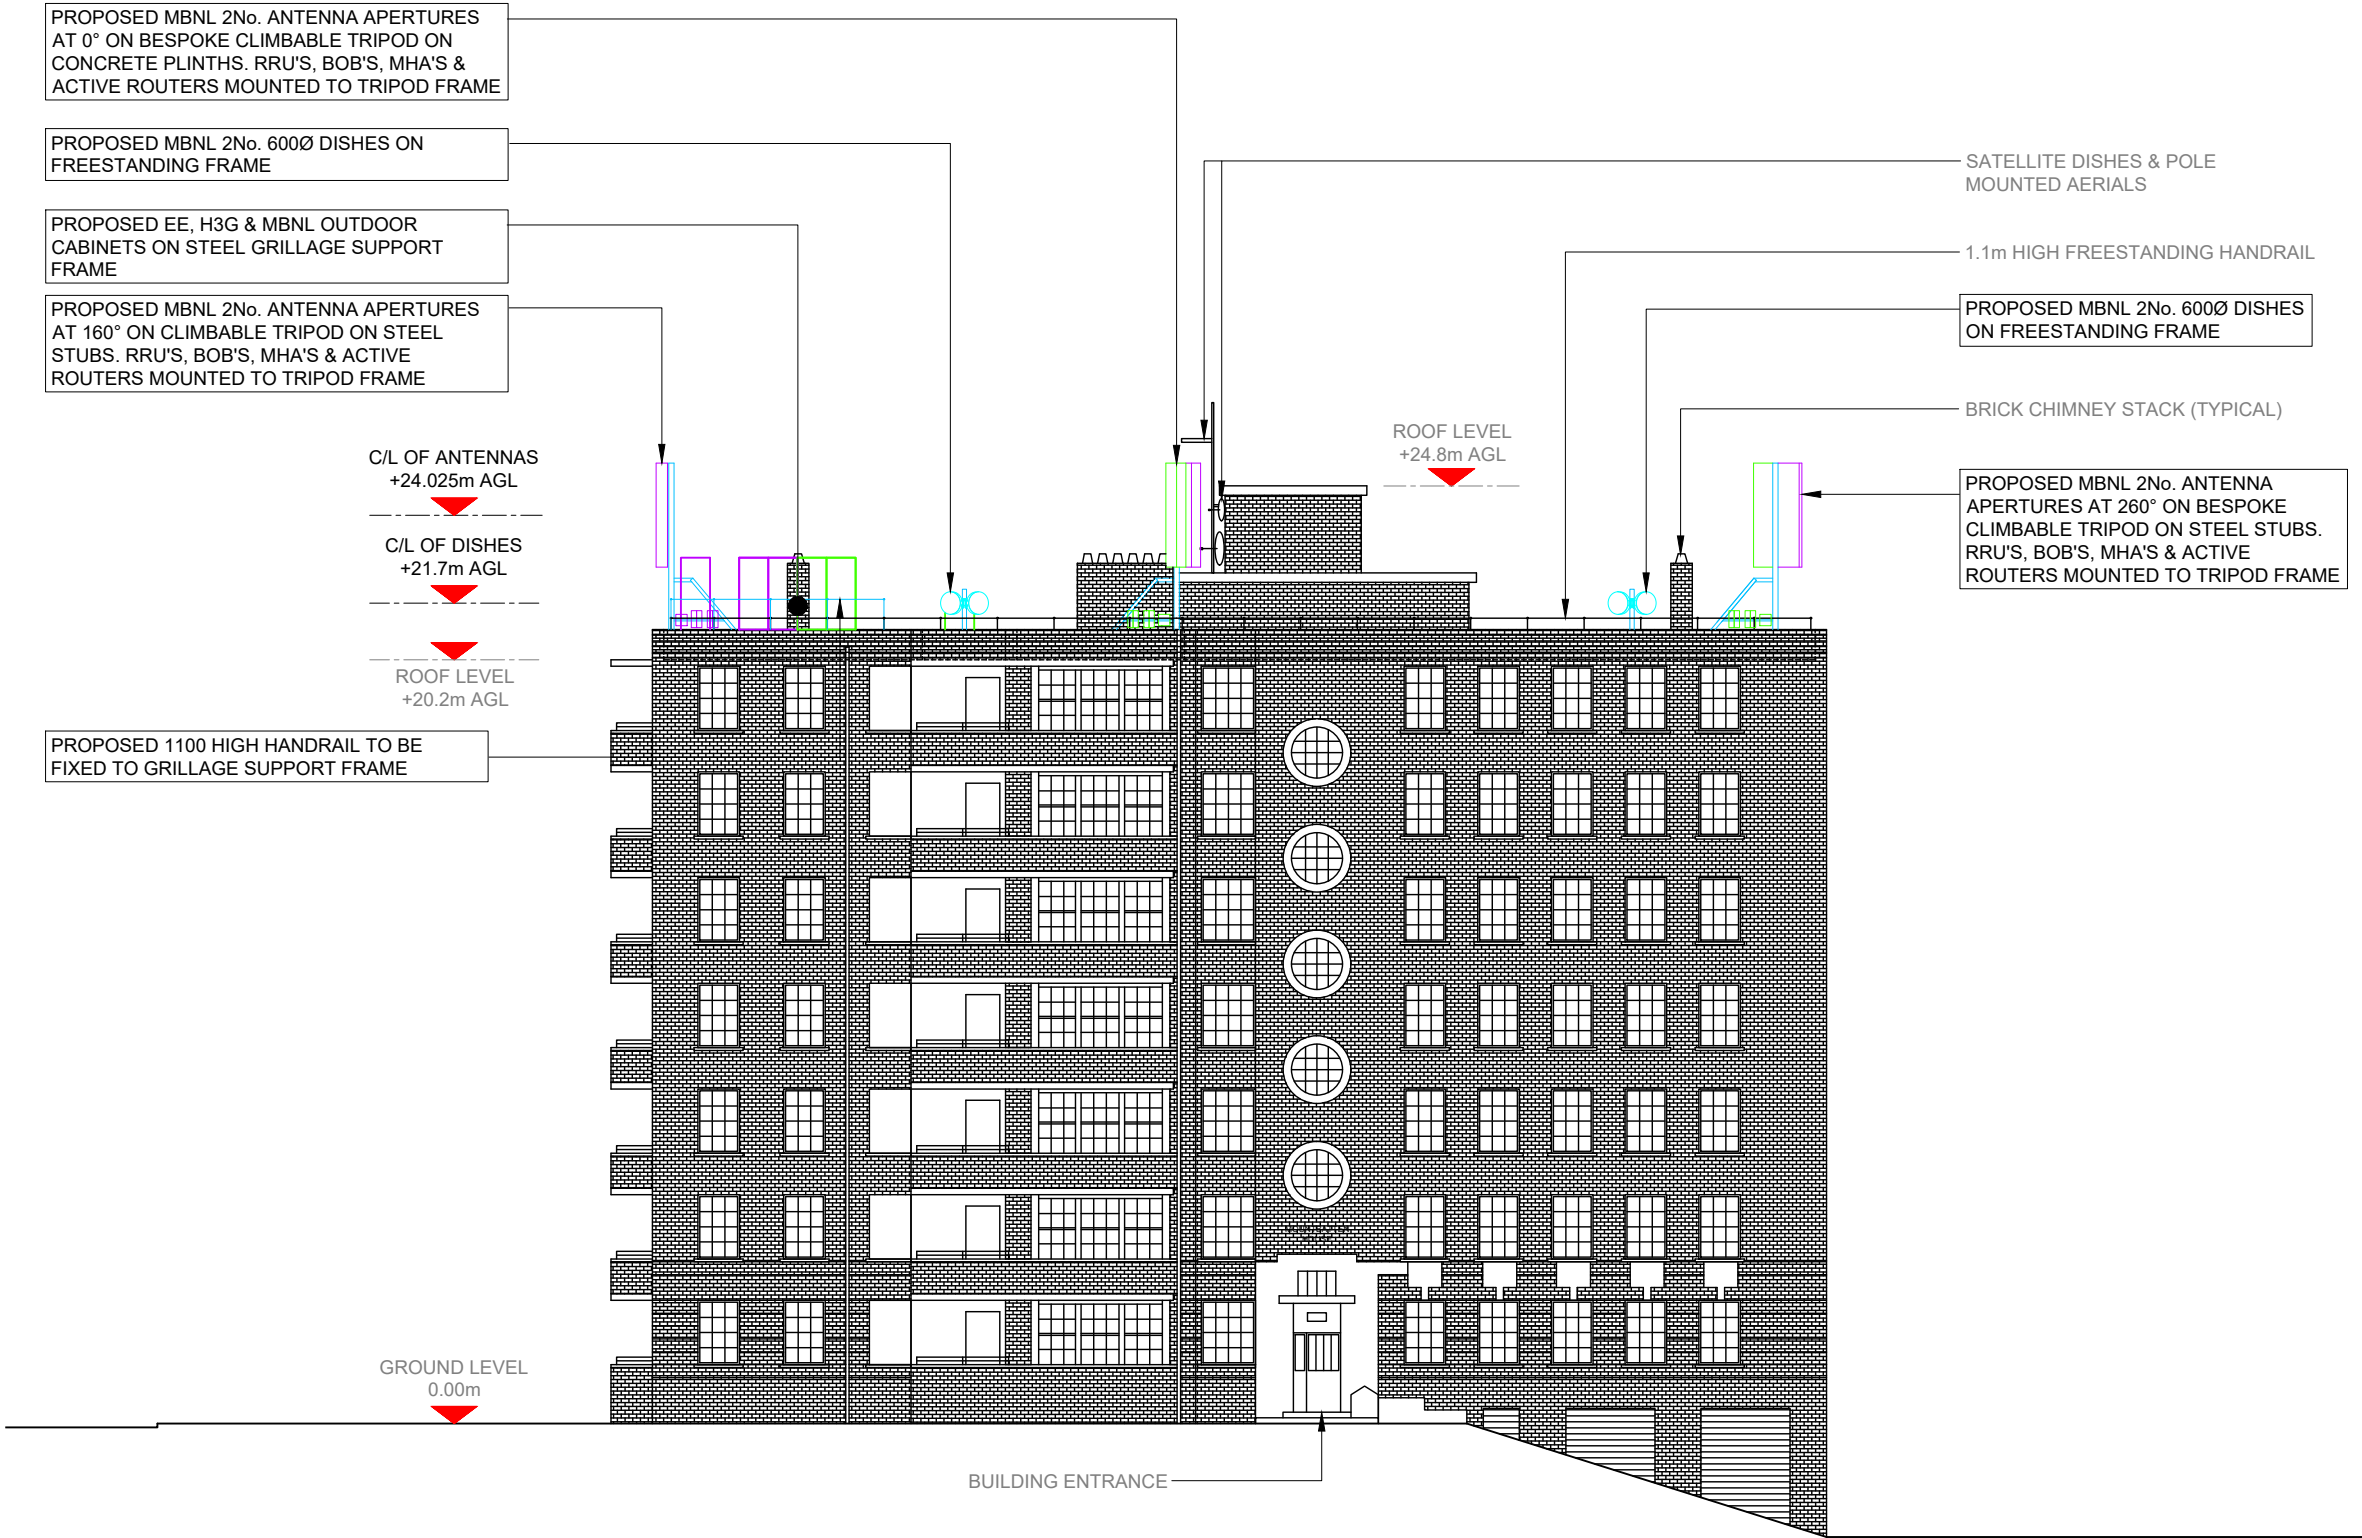

PROPOSED MAX CONFIGURATION ELEVATION A



NOTES:
1. ALL DIMENSIONS IN MM UNLESS OTHERWISE NOTED.

SHARED CONFIGURATION SITE

RF CONFIGH3a

Master:	MBNL / EE / H3G:	Project:	Purpose of Issue:	Issue:
M001	MBNL	NTQ	Planning	A
Date:	07.04.22	Revision / Upgrade Description:		
Drawn:	J. BOOTE	First Issue		
Checked:	J. STOCKDALE			
Approved:	L.B-SMITH			
 Hutchison 3G UK Limited Star House, 20 Grenfell Road Maidenhead, SL6 1EH Tel: 01628 765 000 Fax: 01628 765 001 H3G Base Station Information line: 0845 6043000 Available 8am-8pm Monday to Friday		 Hatfield Business Park Hatfield Hertfordshire AL10 9BW Tel: 01707 315000 Fax: 01707 319001		
		Mobile Broadband Network Limited Sixth Floor, Thames Tower, Station Road, Reading, RG1 1LX		
		Unit 27F-G Hartlebury Trading Estate Crown Lane Hartlebury Worcestershire DY10 4JD		
Site Name: MOUNTBATTEN HOUSE				
Site ID: 1659566				
Address: MOUNTBATTEN HOUSE, HILLCREST, HIGHGATE, LONDON, N6 4HJ				
Title: 265 MAX CONFIGURATION ELEVATION A				
Project: NTQ				
Purpose of Issue: GENERAL ARRANGEMENT				
EE Cell ID: 99210		MBNL Cell ID: HGY176		3UK Cell ID: -
Master Drawing No: 1659566_HGY176_99210_M001				Issue: A