


51 Regents Studios
London, E8 4QN
T 07805662839 E info@emileve.co.uk
www.emileve.co.uk

General notes:

Do not scale from drawings.
Errors to be reported immediately to the Architect.
To be read in conjunction with all relevant Architects', Services and Structural Engineers' drawings.
All existing site, tree and building information has been compiled from different sources. All dimensions to be checked on site.

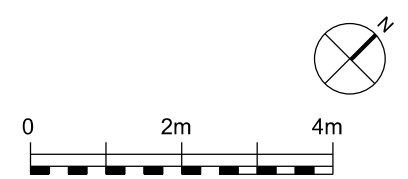

Section A

Rev.	Date	Description
------	------	-------------

Project number
112

Project

3 Talbot Road
London
N6 4QS

Client


Josephine & Shane

Drawing number
112_PR_050

Drawing name

Proposed Ground Floor Plan


Date	October 2023	Issue
Scale / Format	1:100 / A3	
Project Status	-	-

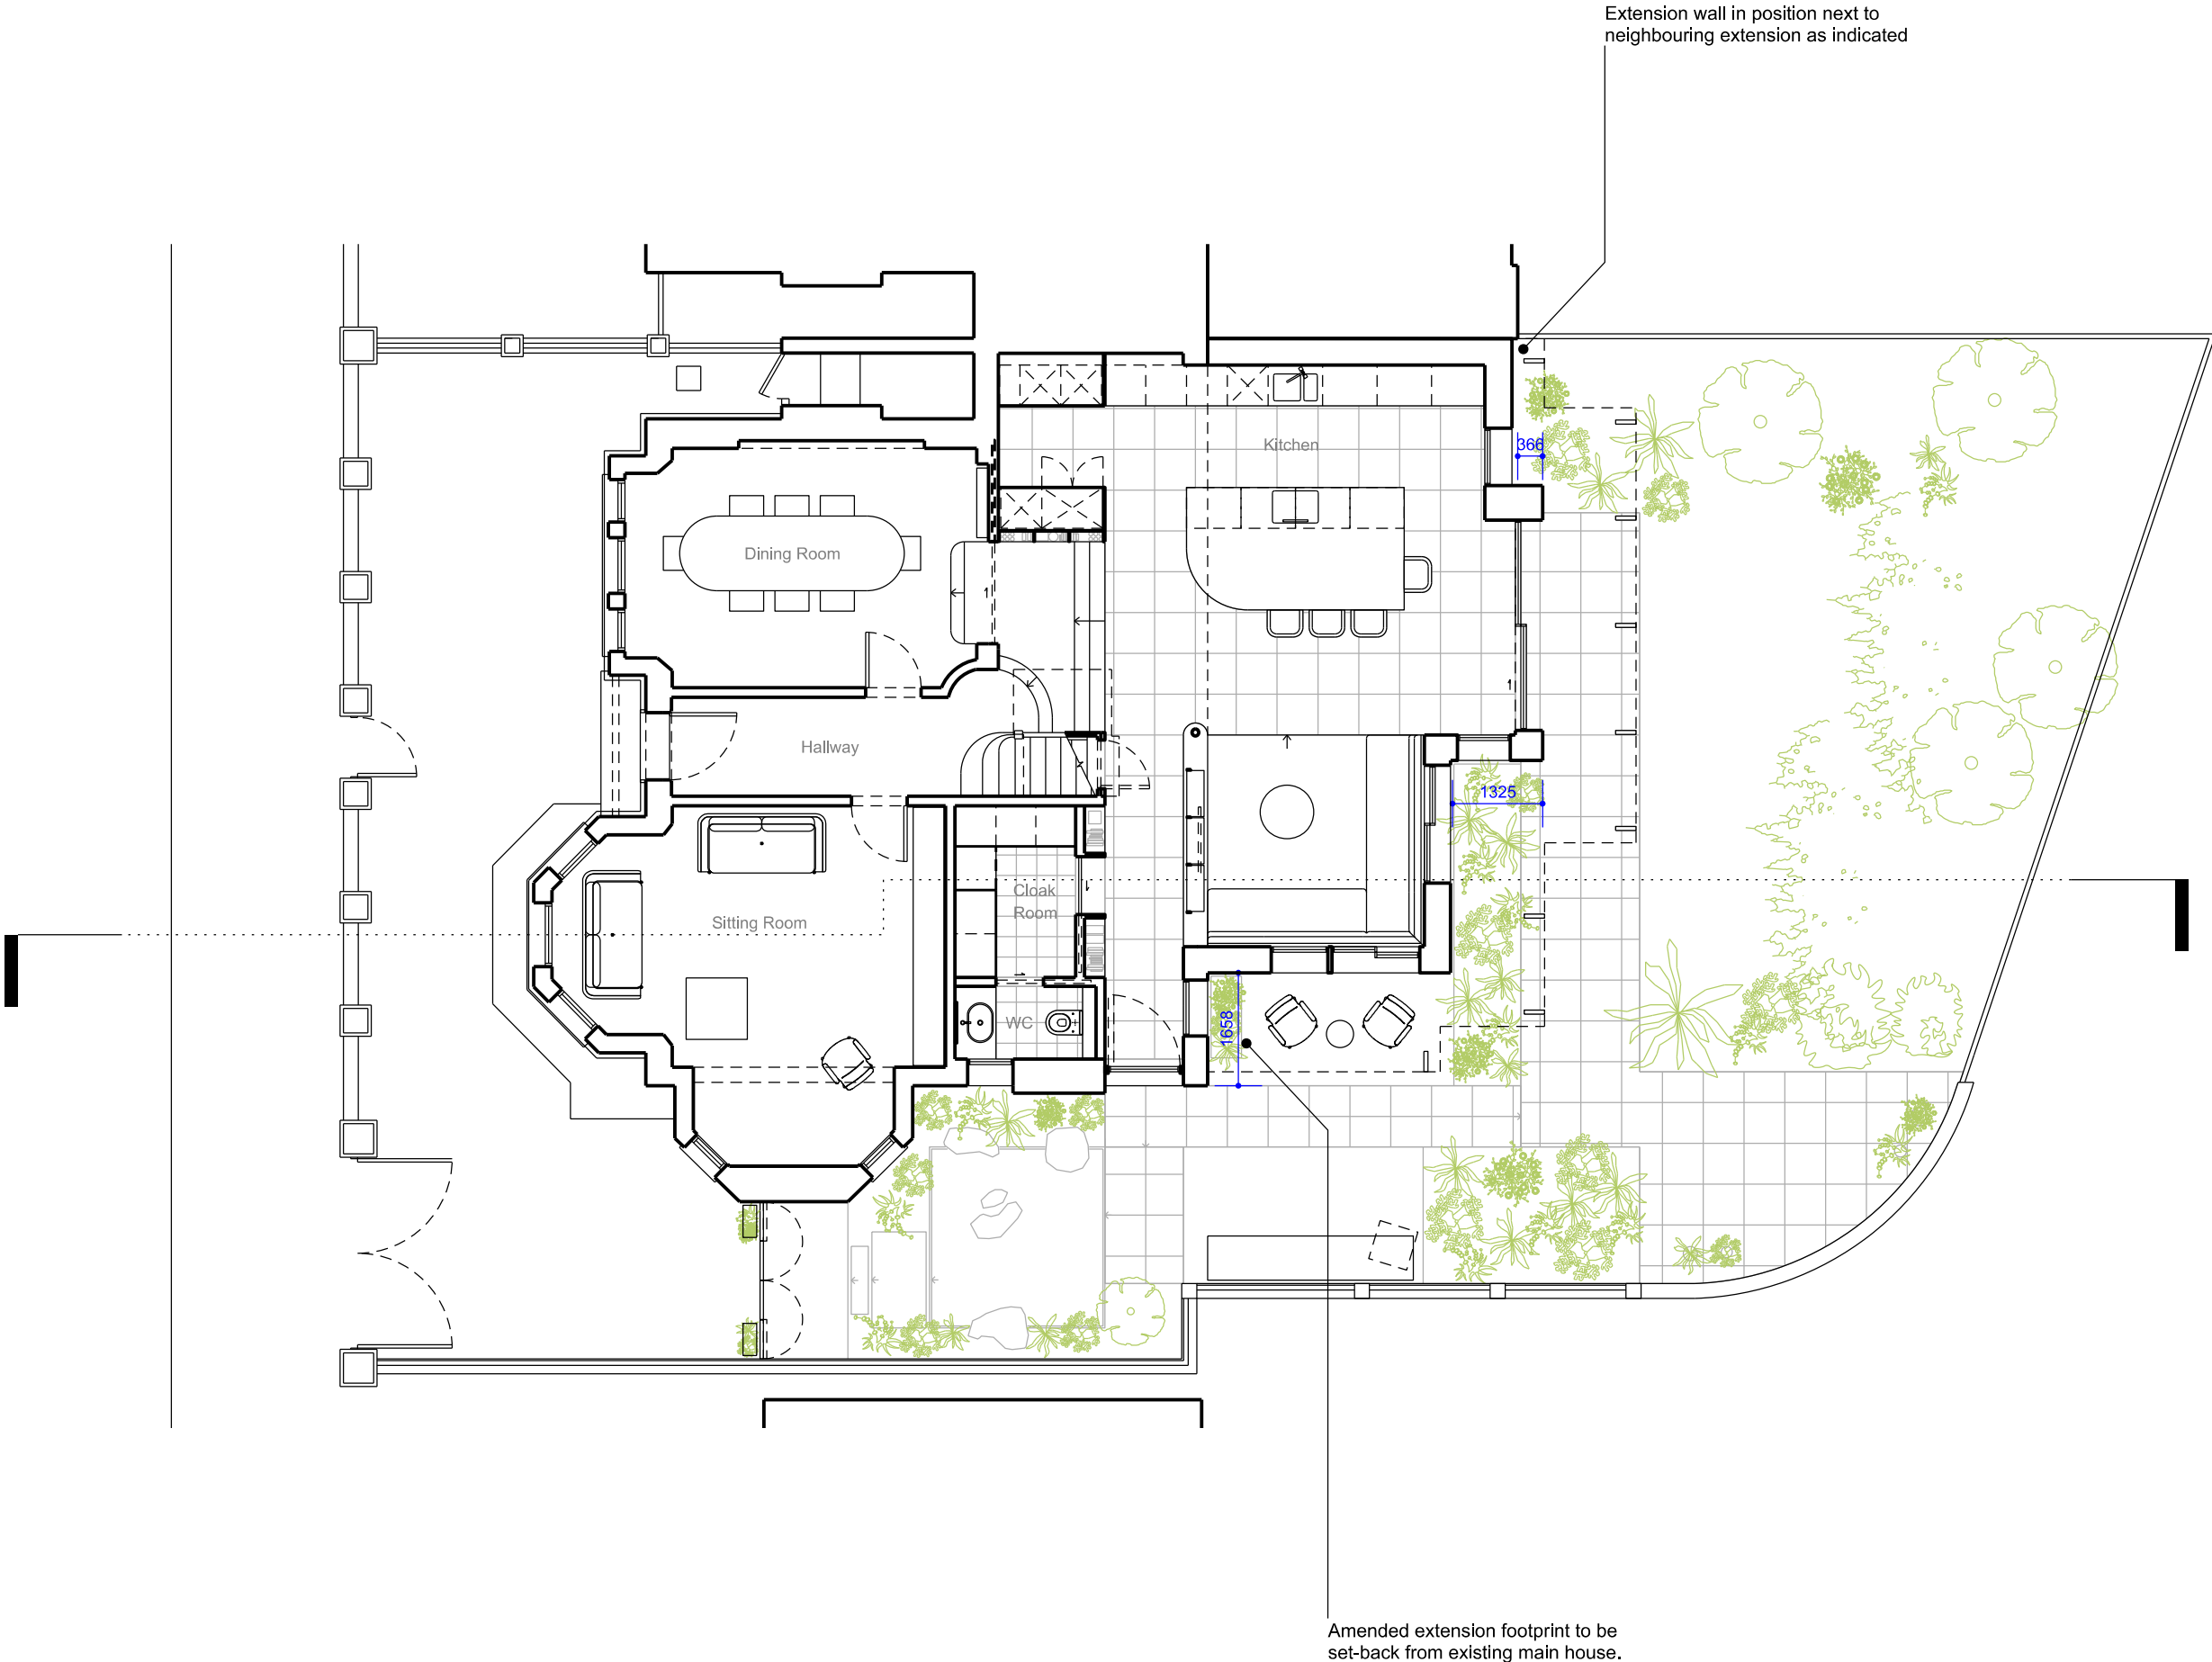

51 Regents Studios
London, E8 4QN
T 07805662839 E info@emileve.co.uk
www.emileve.co.uk

General notes:

Do not scale from drawings.
Errors to be reported immediately to the Architect.
To be read in conjunction with all relevant Architects', Services and Structural Engineers' drawings.
All existing site, tree and building information has been compiled from different sources. All dimensions to be checked on site.

 

Section A

Rev.	Date	Description
------	------	-------------

Project number

112

Project

3 Talbot Road
London
N6 4QS

Client

Josephine & Shane

Drawing number

110_PR_101

Drawing name


Proposed Roof Plan

Date	October 2023	Issue
Scale / Format	1:100 / A3	
Project Status	-	-

51 Regents Studios
London, E8 4QN
T 07805662839 E info@emileve.co.uk
www.emileve.co.uk

General notes:

Do not scale from drawings.
Errors to be reported immediately to the Architect.
To be read in conjunction with all relevant Architects', Services and Structural Engineers' drawings.
All existing site, tree and building information has been compiled from different sources. All dimensions to be checked on site.

 

Rev.	Date	Description
------	------	-------------

Project number
112
Project

**3 Talbot Road
London
N6 4QS**

Client
Josephine & Shane

Drawing number
112_EX_200

Drawing name

Existing Elevations A


Date	October 2023	Issue
Scale / Format	1:100 / A3	
Project Status	-	-



51 Regents Studios
London, E8 4QN
T 07805662839 E info@emileve.co.uk
www.emileve.co.uk

General notes:

Do not scale from drawings.
Errors to be reported immediately to the Architect.
To be read in conjunction with all relevant Architects', Services and Structural Engineers' drawings.
All existing site, tree and building information has been compiled from different sources. All dimensions to be checked on site.

 

Rev.	Date	Description
------	------	-------------

Project number

112

Project

3 Talbot Road
London
N6 4QS

Client

Josephine & Shane

Drawing number

112_PR_201

Drawing name

Proposed Side Elevation

Date	October 2023	Issue
Scale / Format	1:100 / A3	
Project Status	-	-




1 Side Elevation
Scale 1:100@A3

51 Regents Studios
London, E8 4QN
T 07805662839 E info@emileve.co.uk
www.emileve.co.uk

General notes:

Do not scale from drawings.
Errors to be reported immediately to the Architect.
To be read in conjunction with all relevant Architects', Services and Structural Engineers' drawings.
All existing site, tree and building information has been compiled from different sources. All dimensions to be checked on site.

 

Rev.	Date	Description
------	------	-------------

Project number

112

Project

3 Talbot Road
London
N6 4QS

Client

Josephine & Shane


Drawing number

112_PR_300

Drawing name

Proposed Section A

Date	October 2023	Issue
Scale / Format	1:100 / A3	
Project Status	-	-

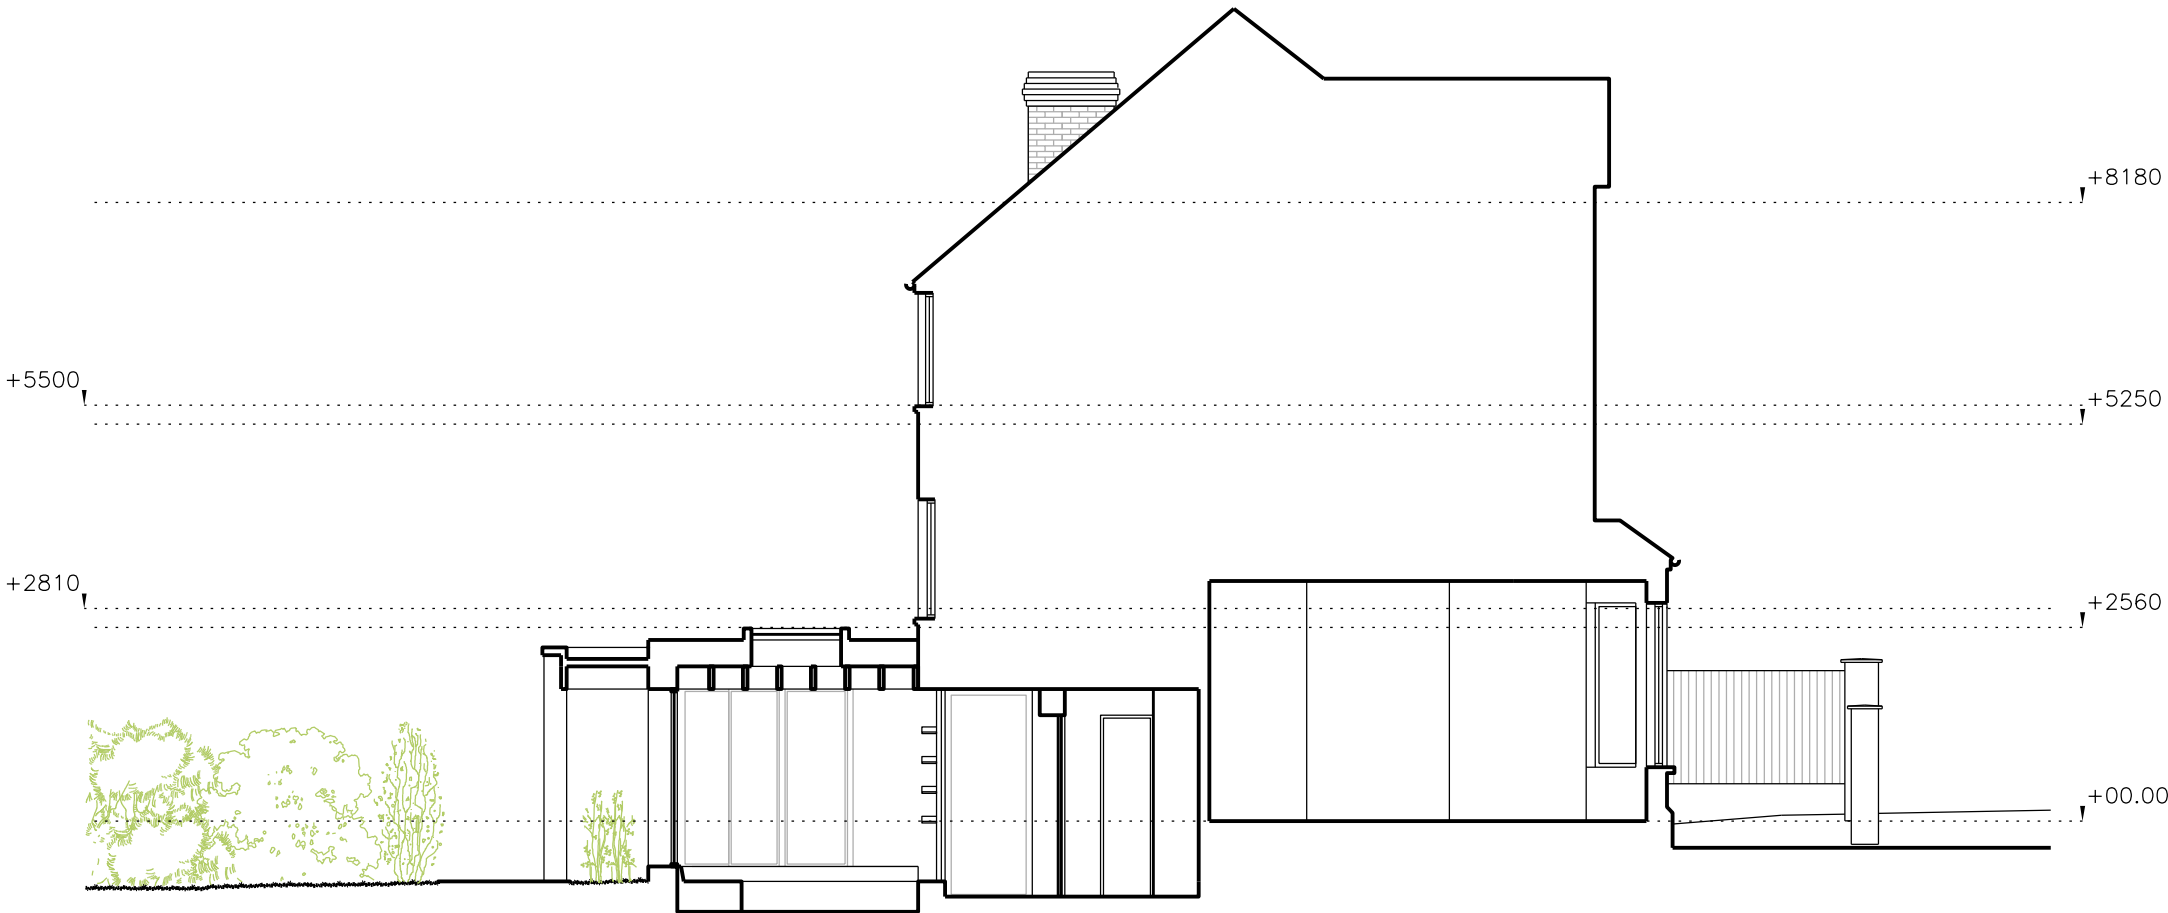

1 Section A
Scale 1:100@A3