


GENERAL PLANNING NOTES


1. No dimensions to be scaled from this drawing.

2. All errors, omissions or inconsistencies to be reported to the architect immediately.

3. Use figured dimensions only. All dimensions to be checked on site prior to construction and/or fabrication.

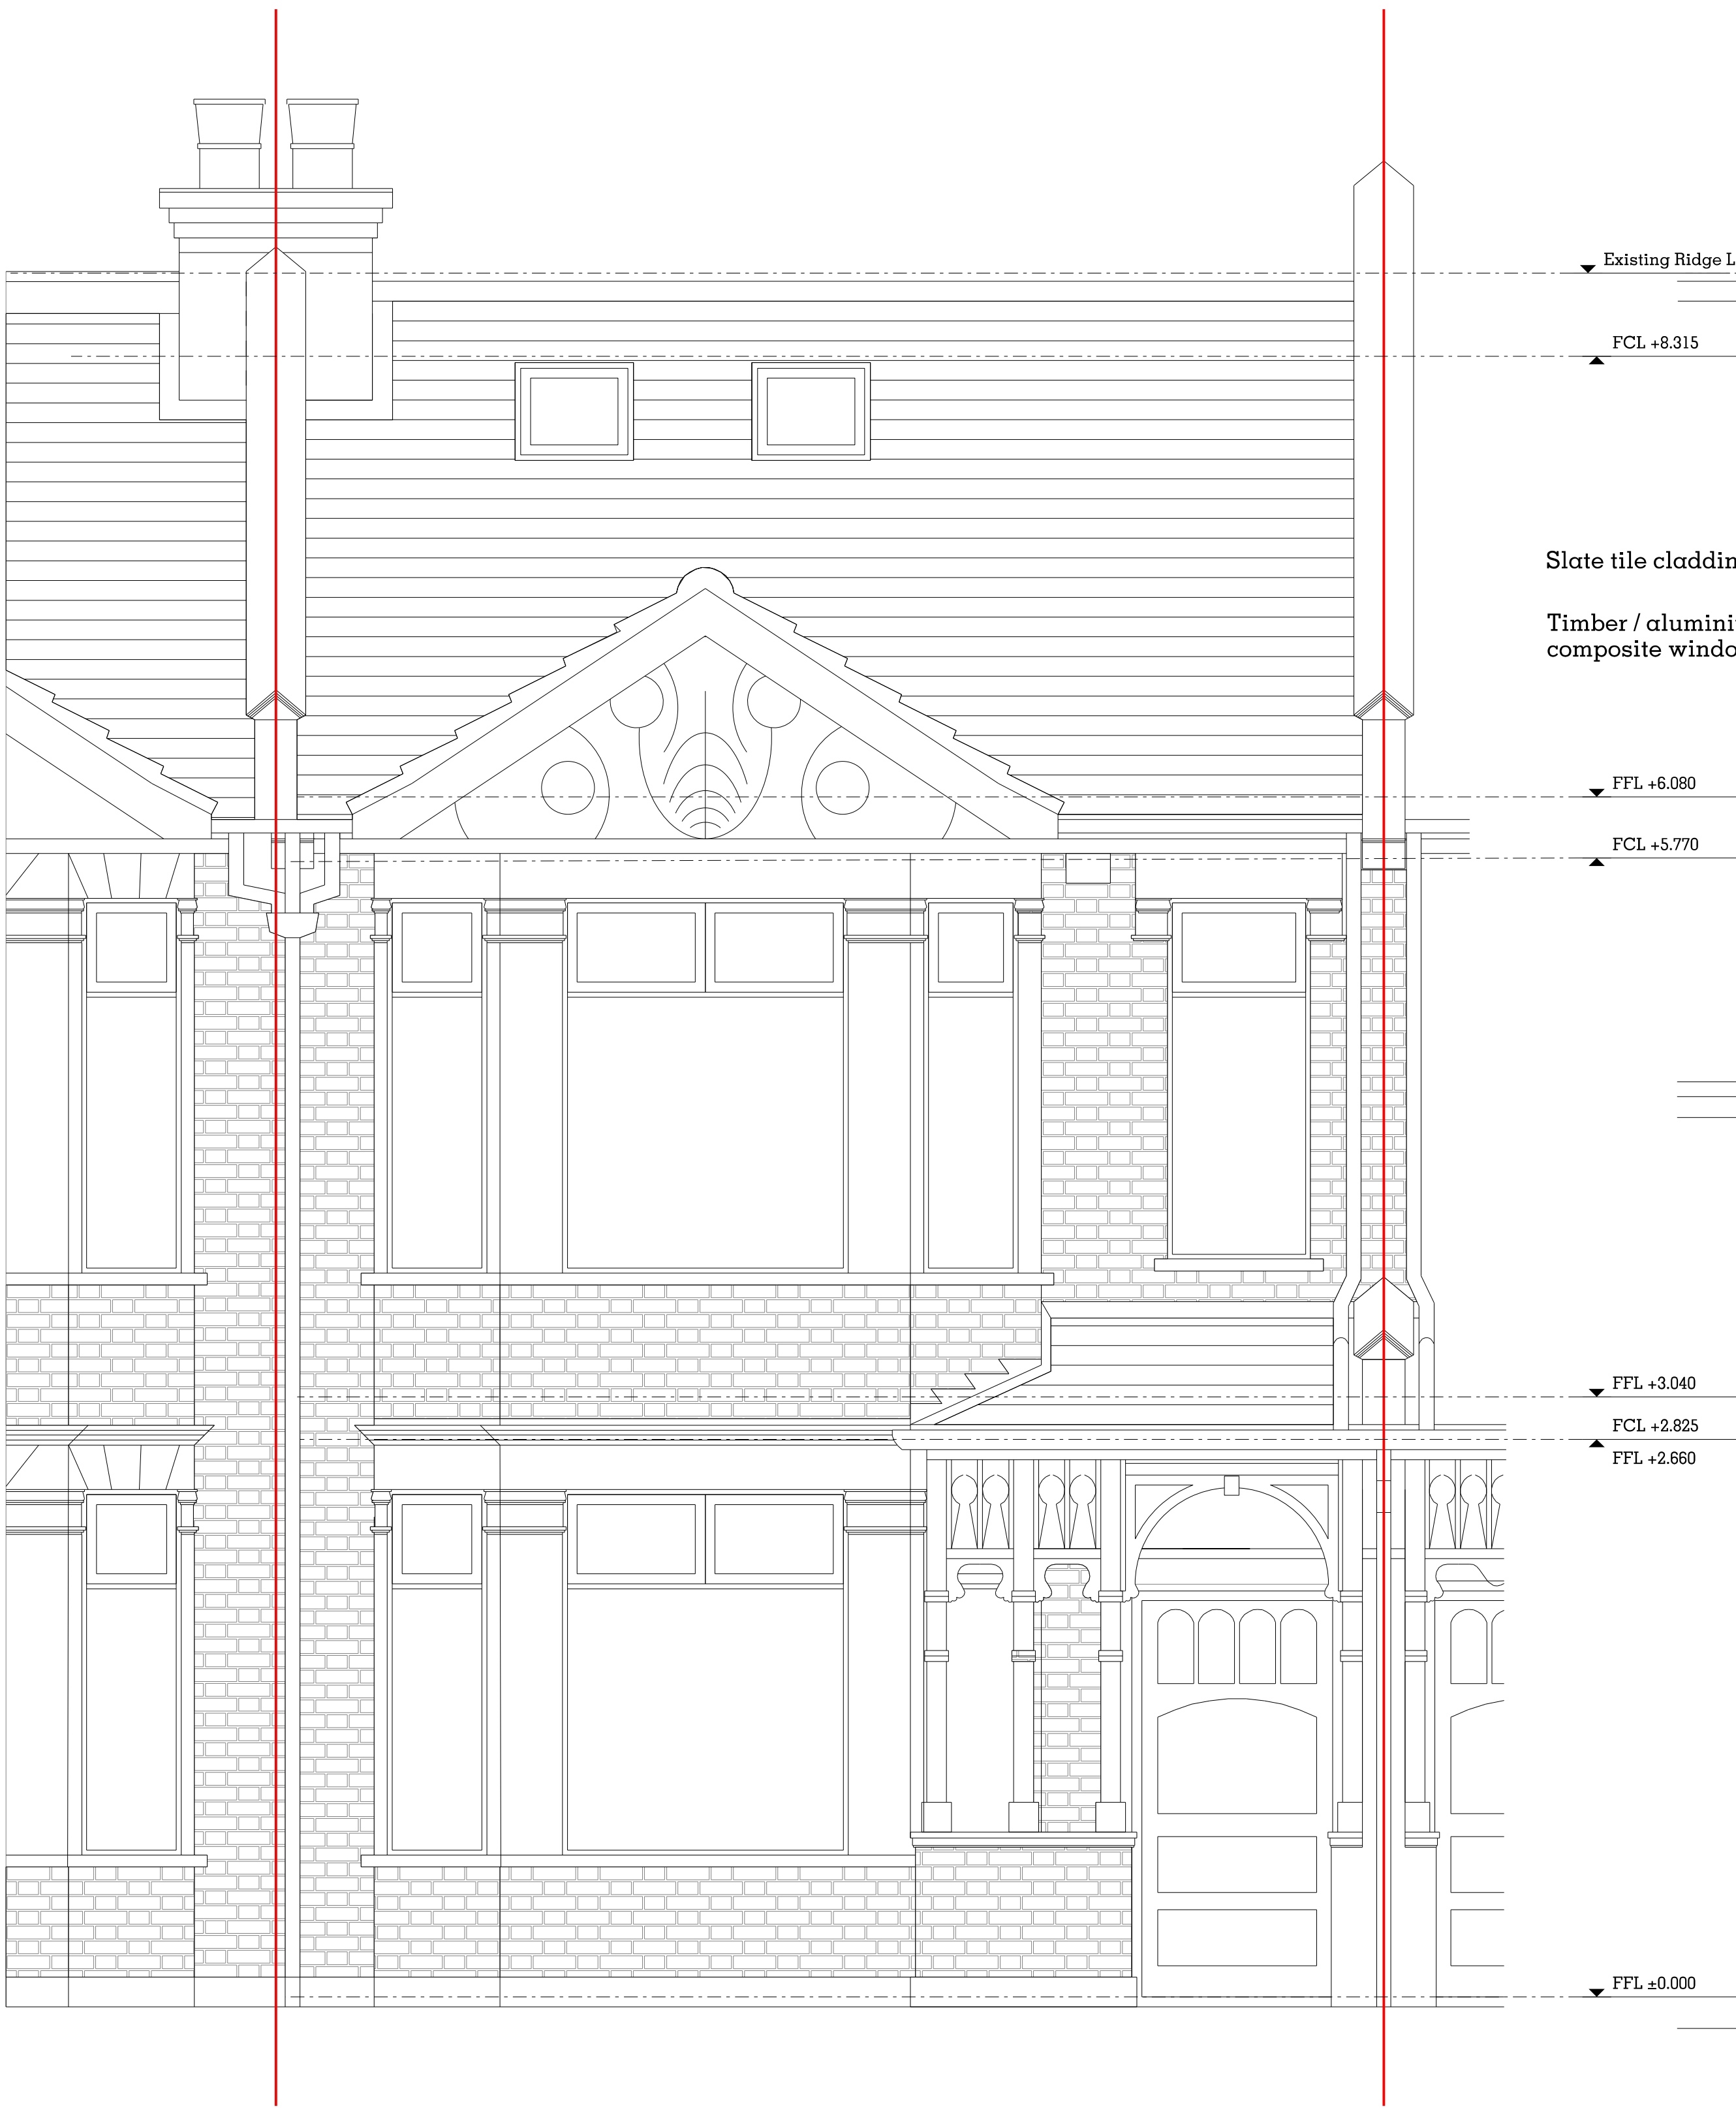

01 Existing Front Elevation
1:50 @ A3

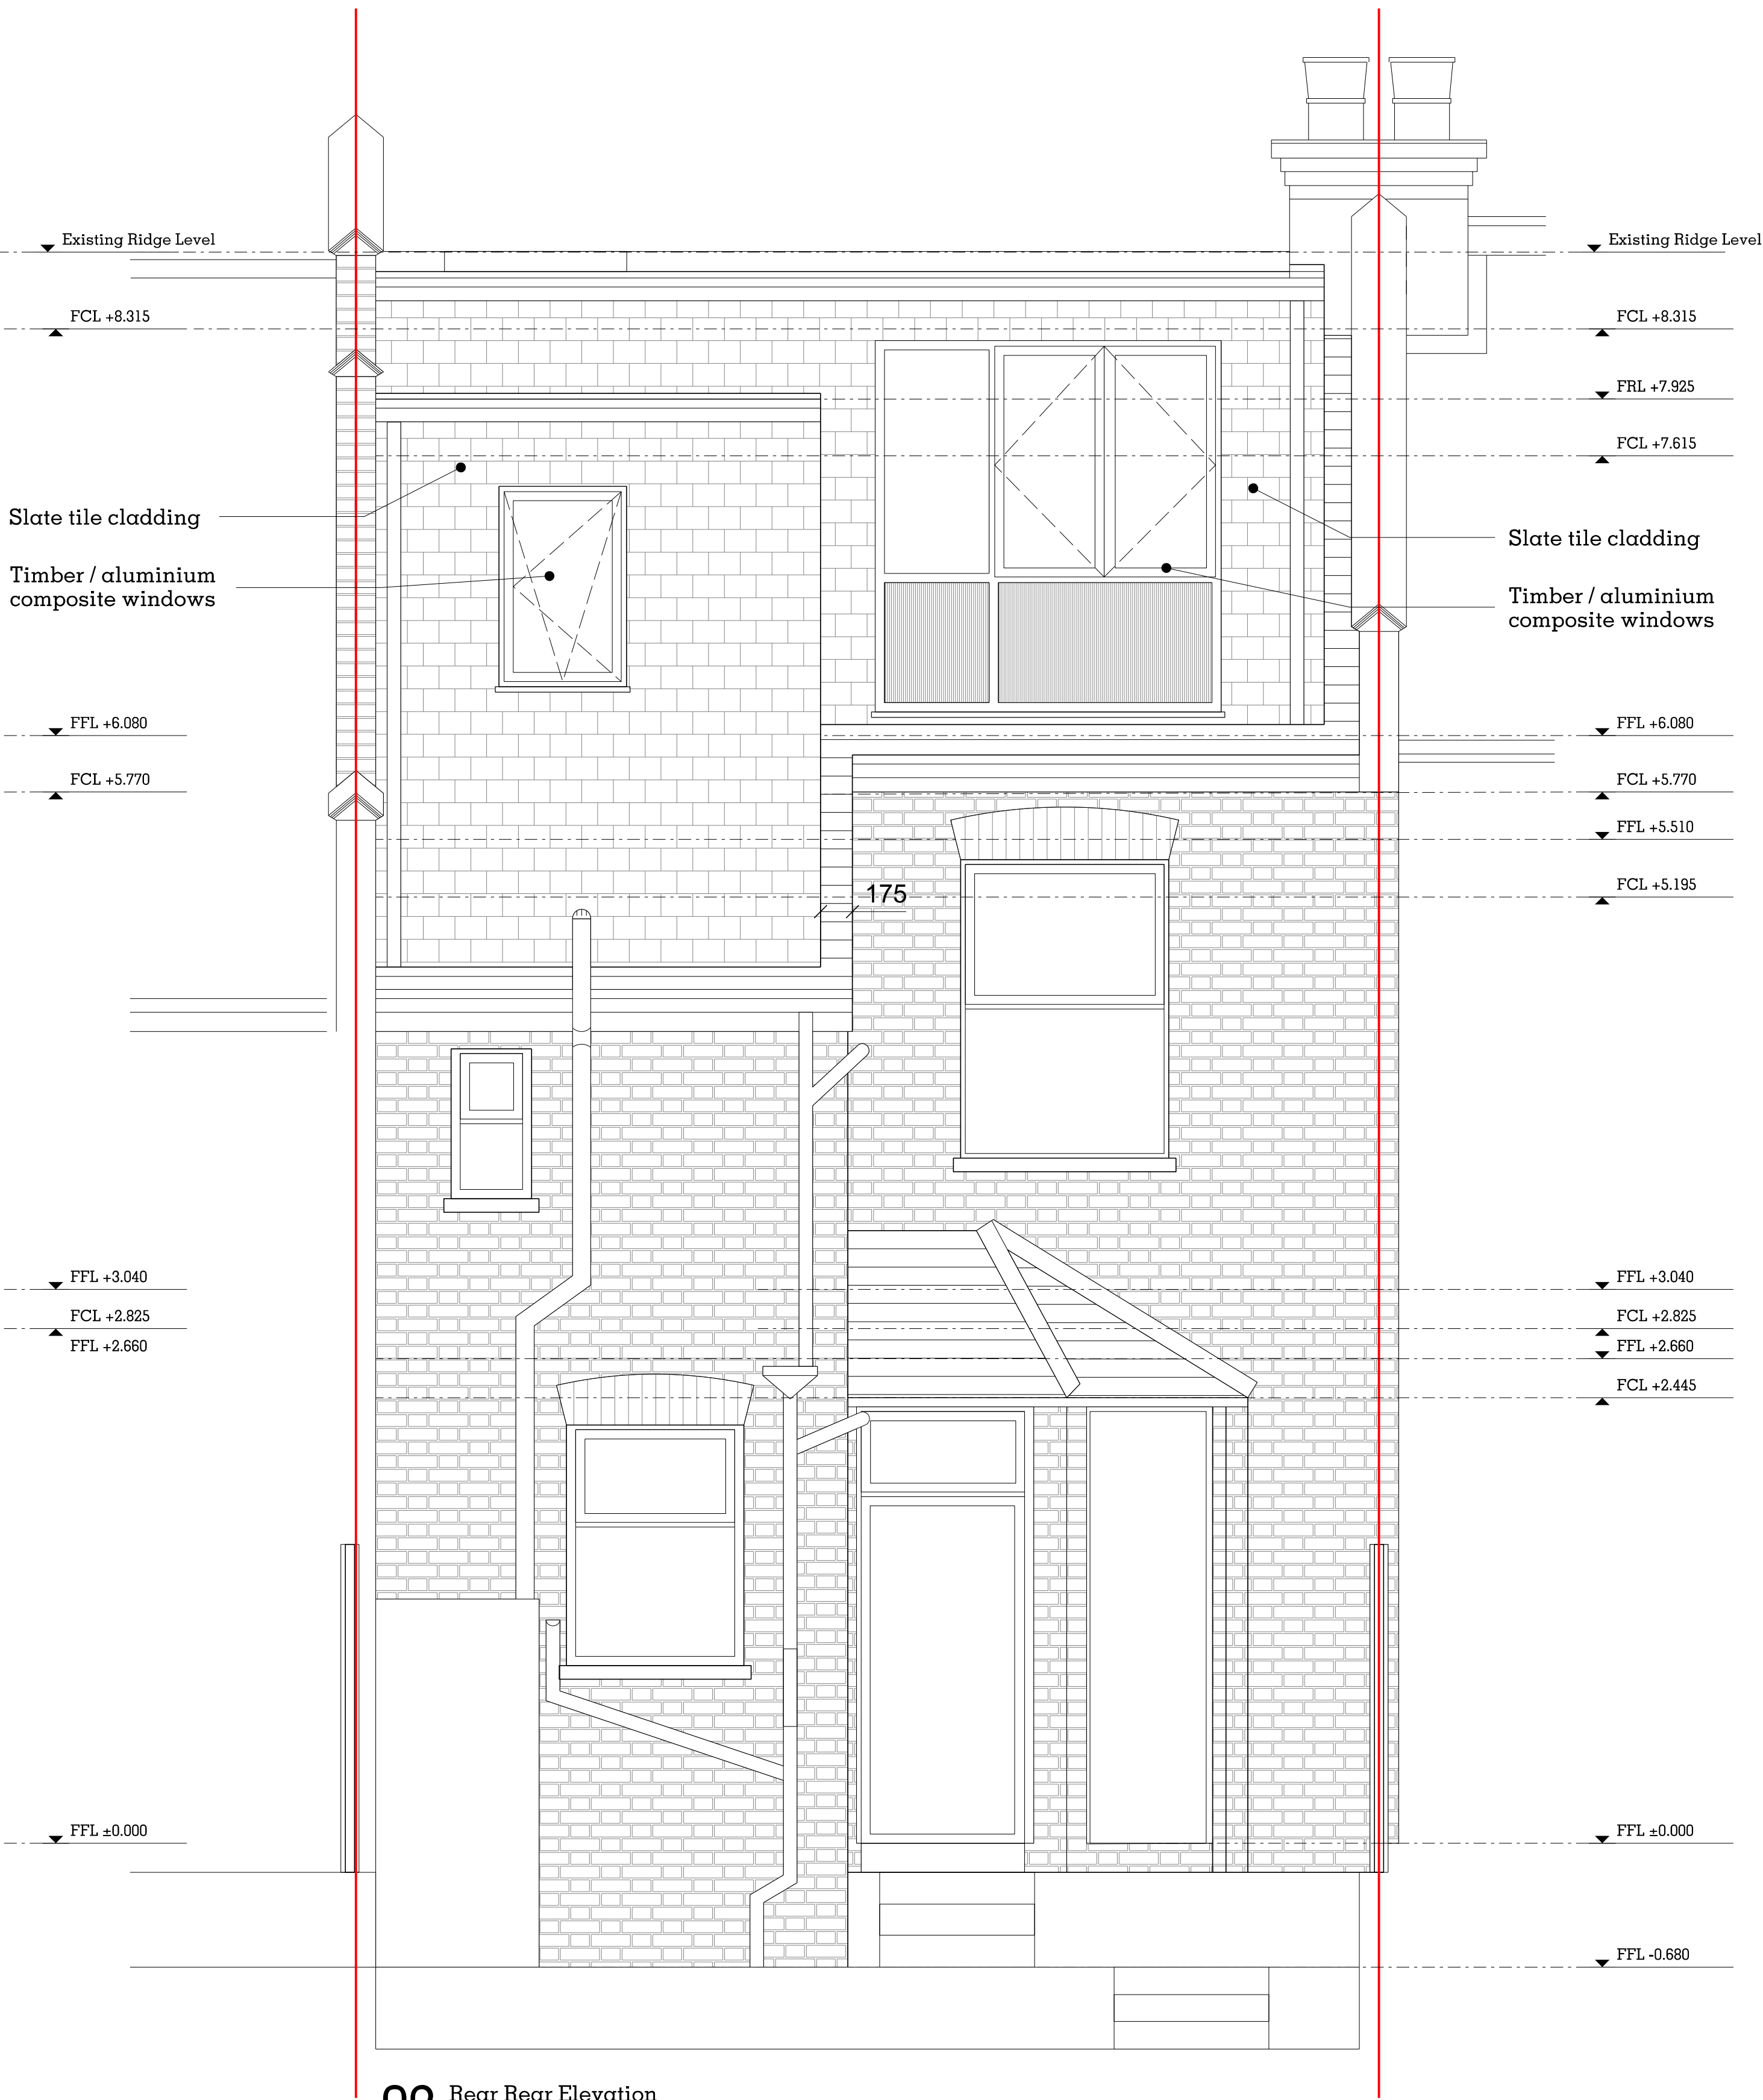

02 Rear Rear Elevation
1:50 @ A3



LEGEND

— Boundary Line

PLANNING

Project No. 2303

Client Giancarlo Sciamia & Martha Henneman

Date 03.11.2303

Scale 1:50 @ A3 / 1:25 @ A1

Project 40 Clyde Road

Drawing Title: Proposed elevations

Drawing No. 2303_PL_00_300 Rev. A

Drawn Approved Signed

Copyright © Hill Patru Architects.

No implied license exists. This drawing should not be used to calculate areas for the purposes of valuation. All dimensions to be checked on site by the contractor and such dimensions to be their responsibility.

Do not scale drawings

All work must comply with relevant British Standards and Building Regulations requirements. Drawing errors and omissions to be reported to the architect.

HILL PATRU
Block D, Imperial Works
Perren Street,
London
NW3 3EP
T: 07813668441
info@hillpatru.co.uk
www.hillpatru.co.uk

RIBA **ARB**
Architects Registration Board