




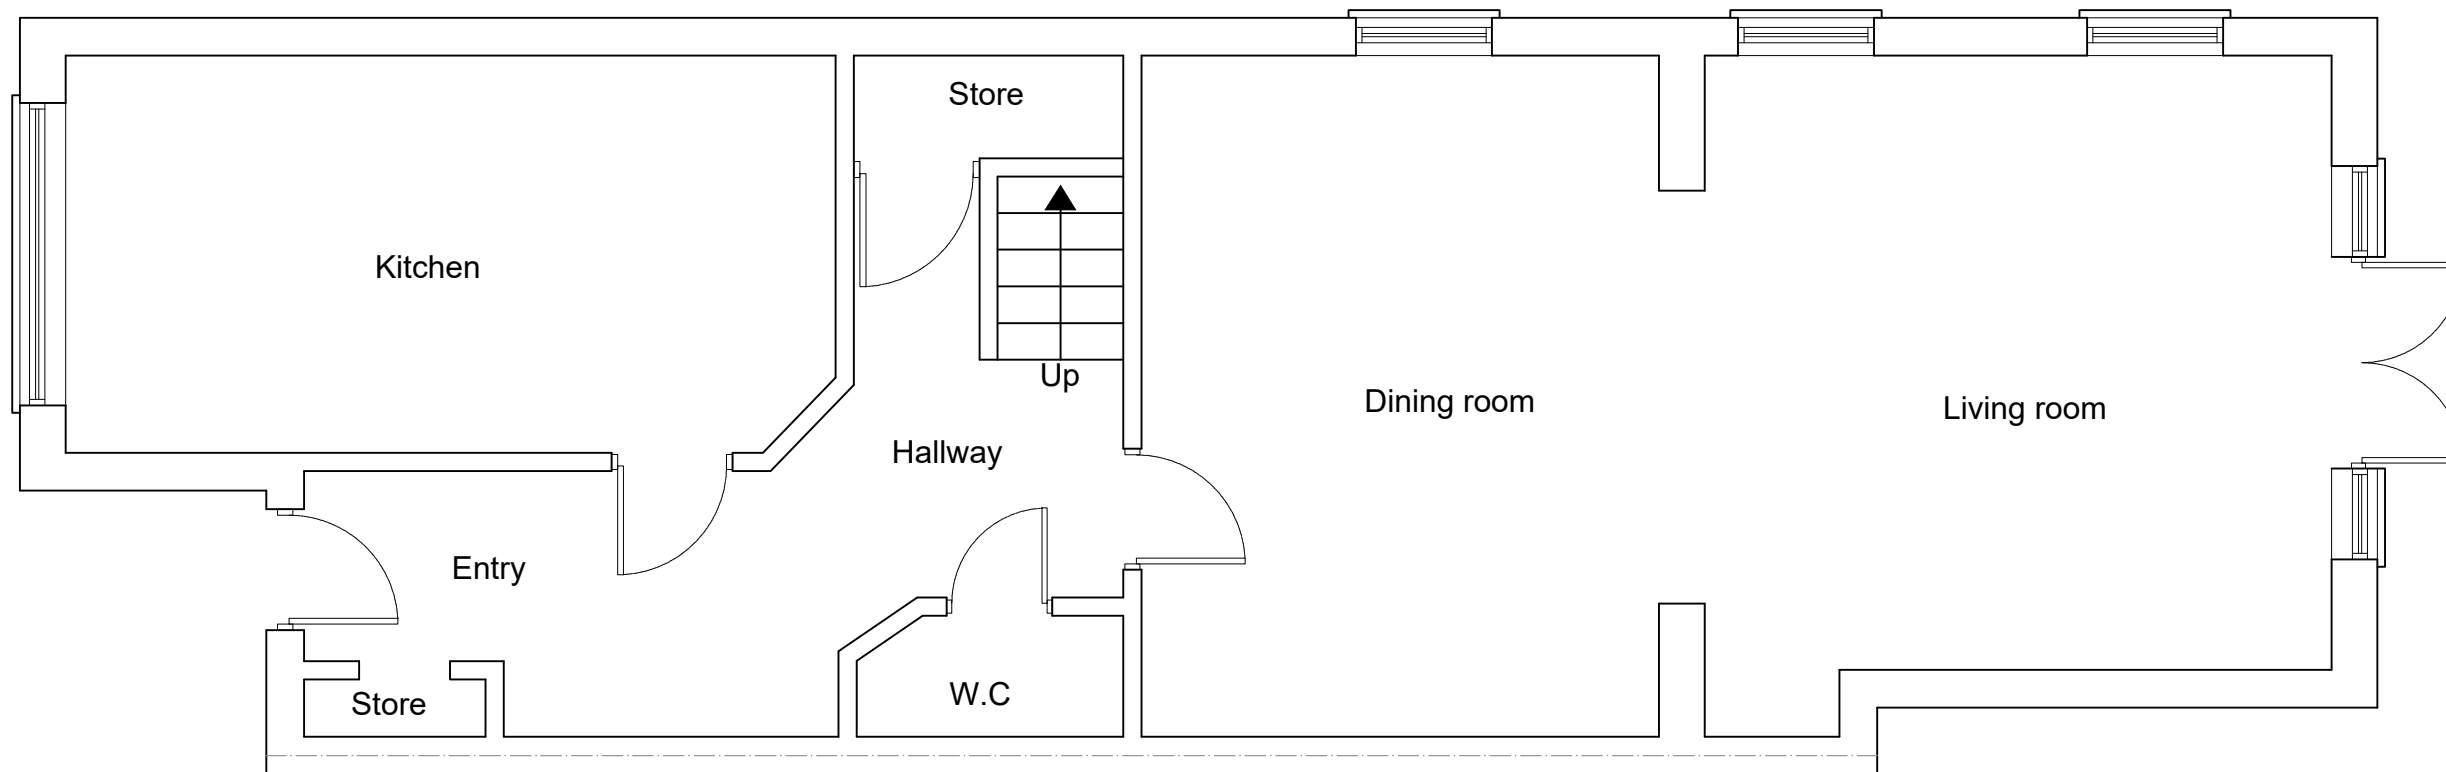


EXISTING GROUND FLOOR PLAN
SCALE 1:50

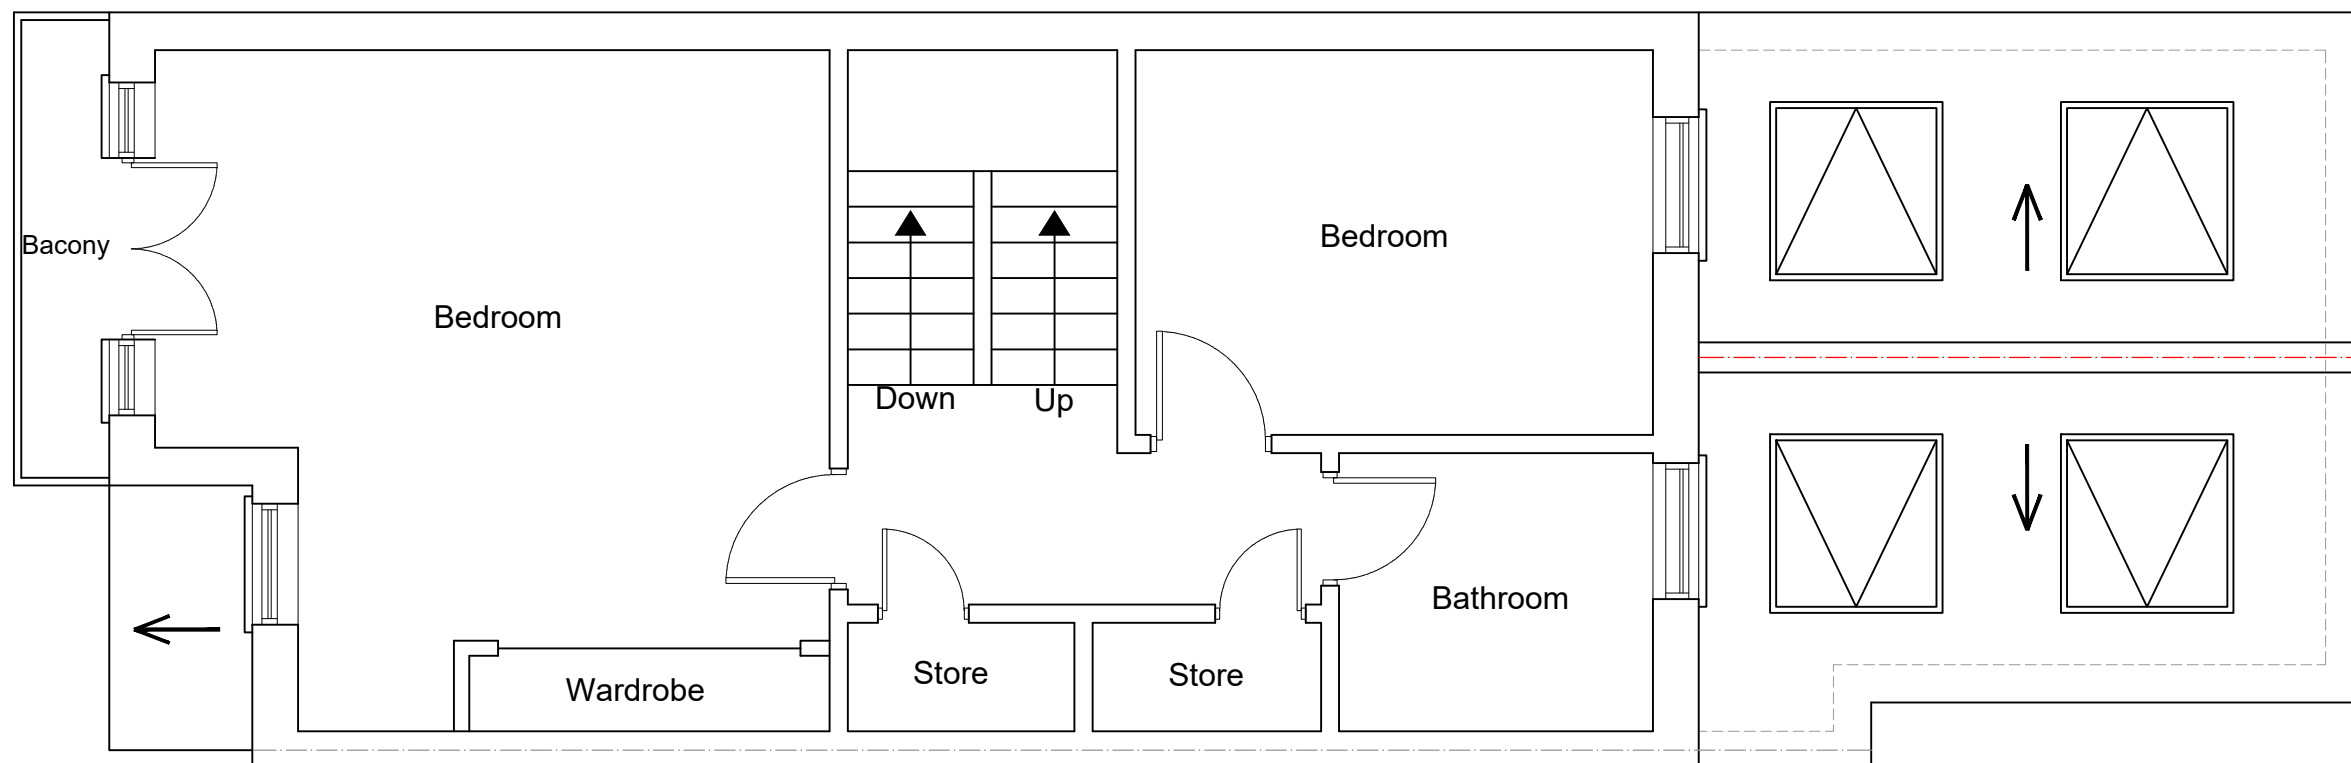


EXISTING FIRST FLOOR PLAN
SCALE 1:50

 


	
Project:	Loft Conversion with Dormer to Rear.
Address:	148 OSIER CRESCENT, N10 1RF
Scale:	1:50 @ A3
Dwg. no:	A01
Drawn by:	O.B.S
Date Drawn:	25-OCT-2023
For Drawings Tel: 0800 917 7571	
E-mail: info@simplyloft.co.uk	

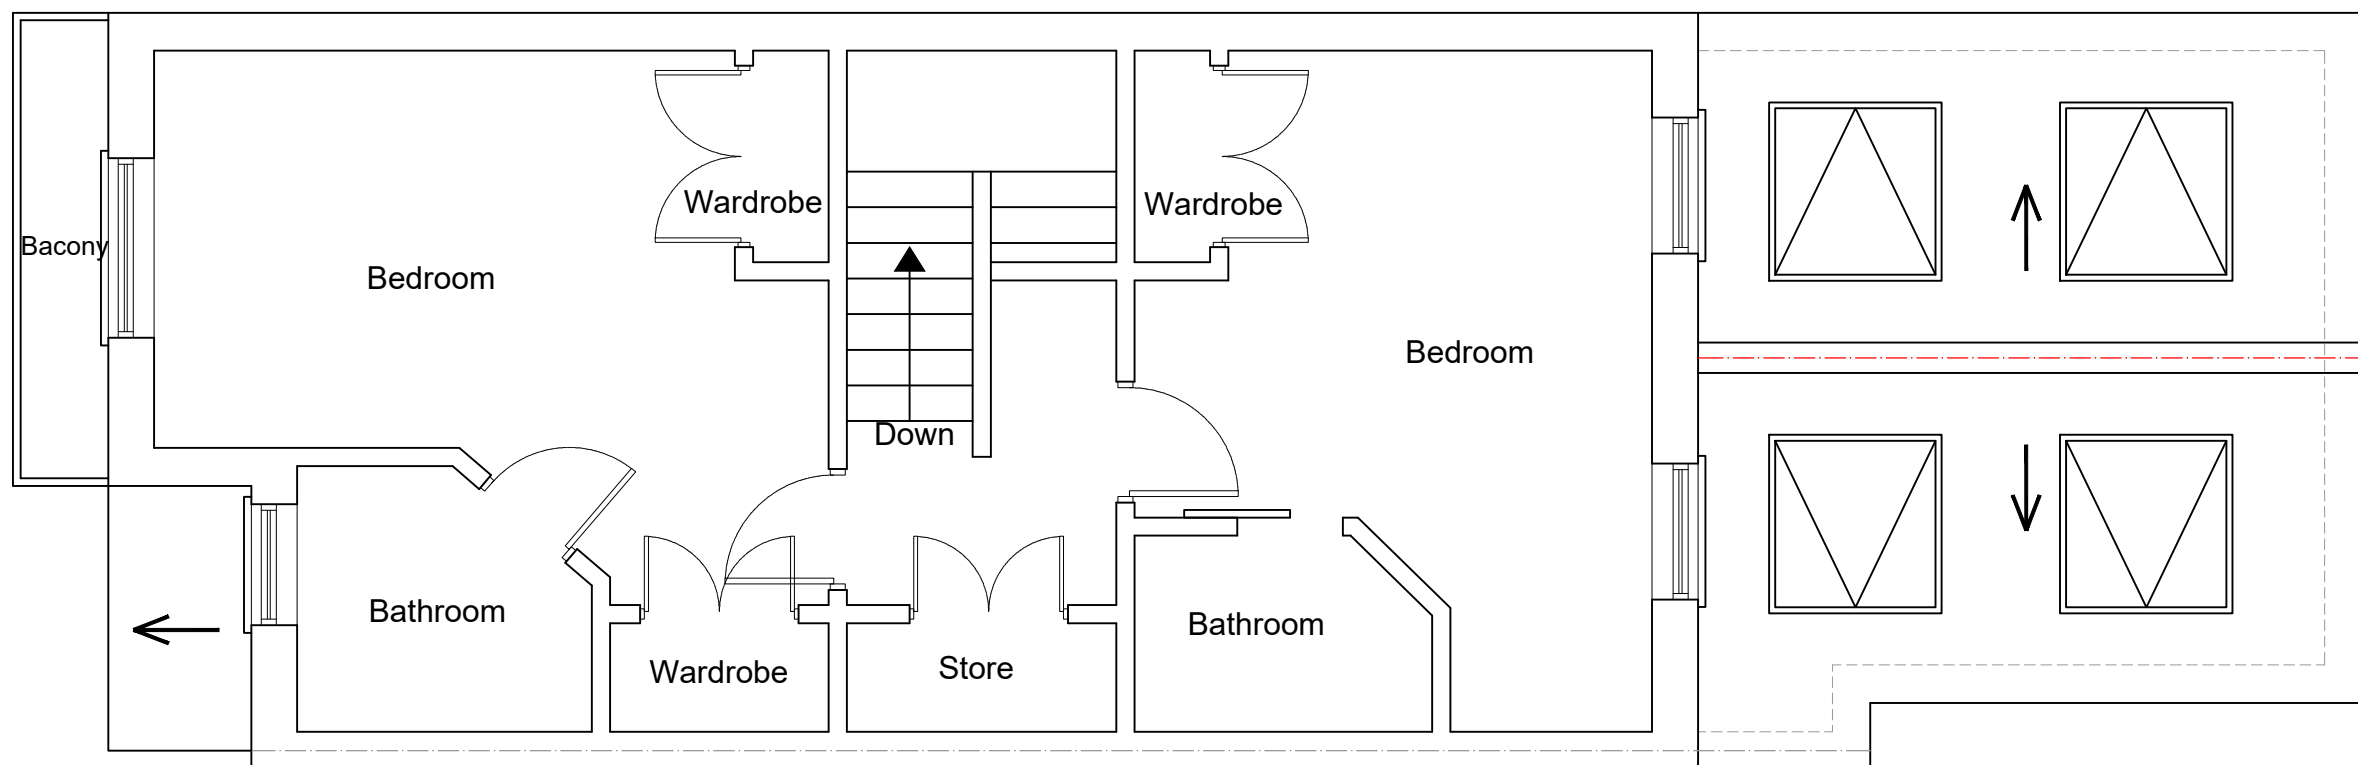


EXISTING SECOND FLOOR PLAN
SCALE 1:50

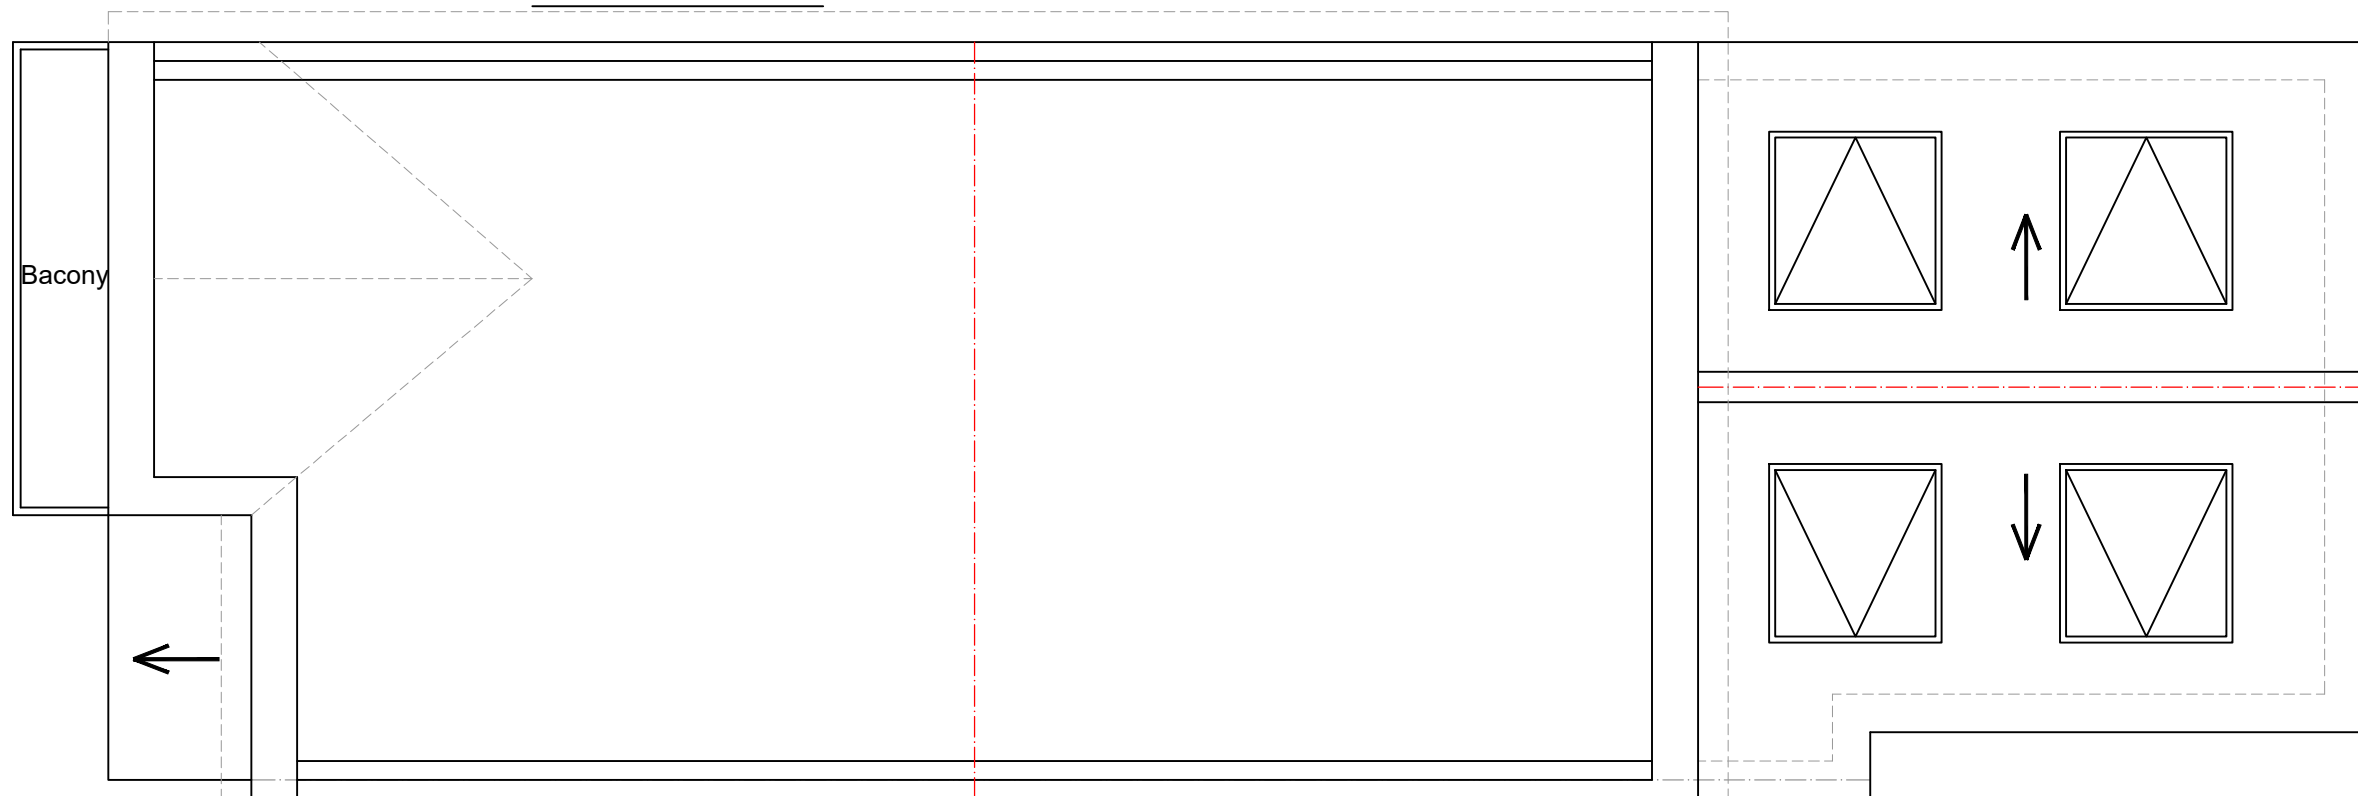

EXISTING LOFT PLAN
SCALE 1:50

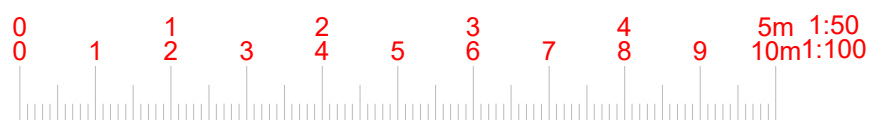


	
Project: Loft Conversion with Dormer to Rear.	
Address: 148 OSIER CRESCENT, N10 1RF	
Scale: 1:50 @ A3	Dwg. no: A02
Drawn by: O.B.S	Date Drawn: 25-OCT-2023
For Drawings Tel: 0800 917 7571	
E-mail: info@simplyloft.co.uk	

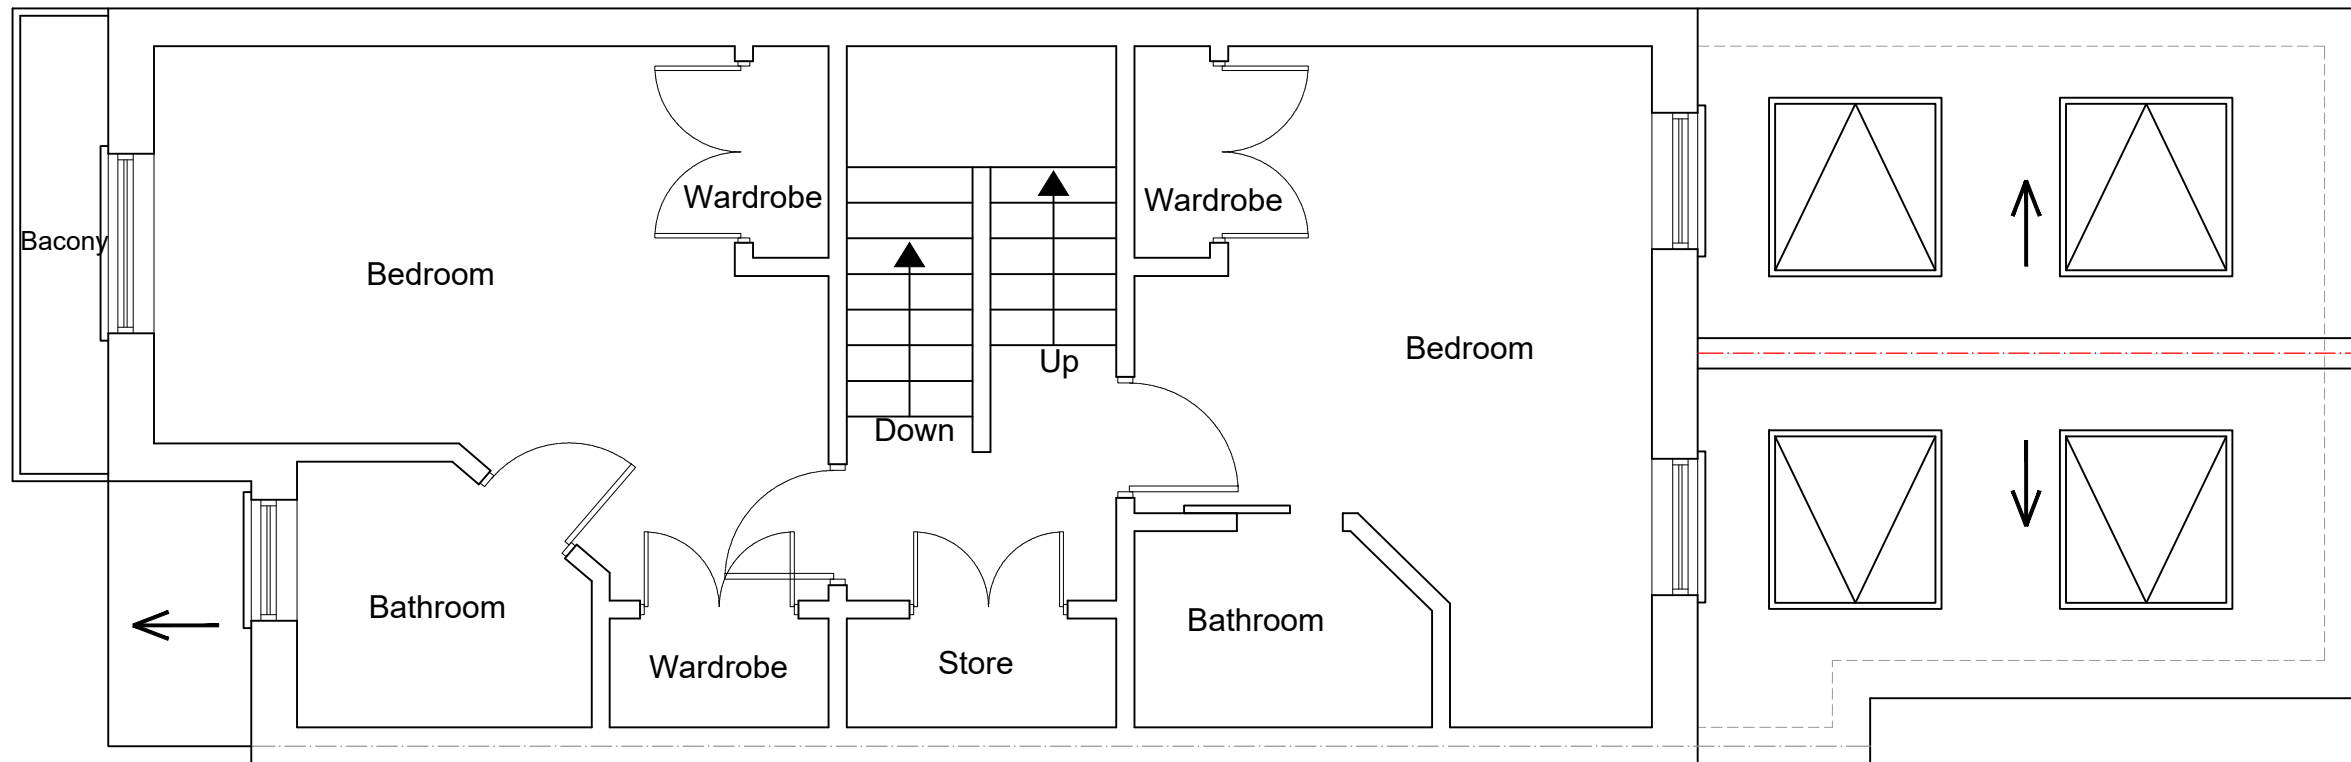


PROPOSED SECOND FLOOR PLAN
SCALE 1:50


All dimensions are approximate
and must be checked on site

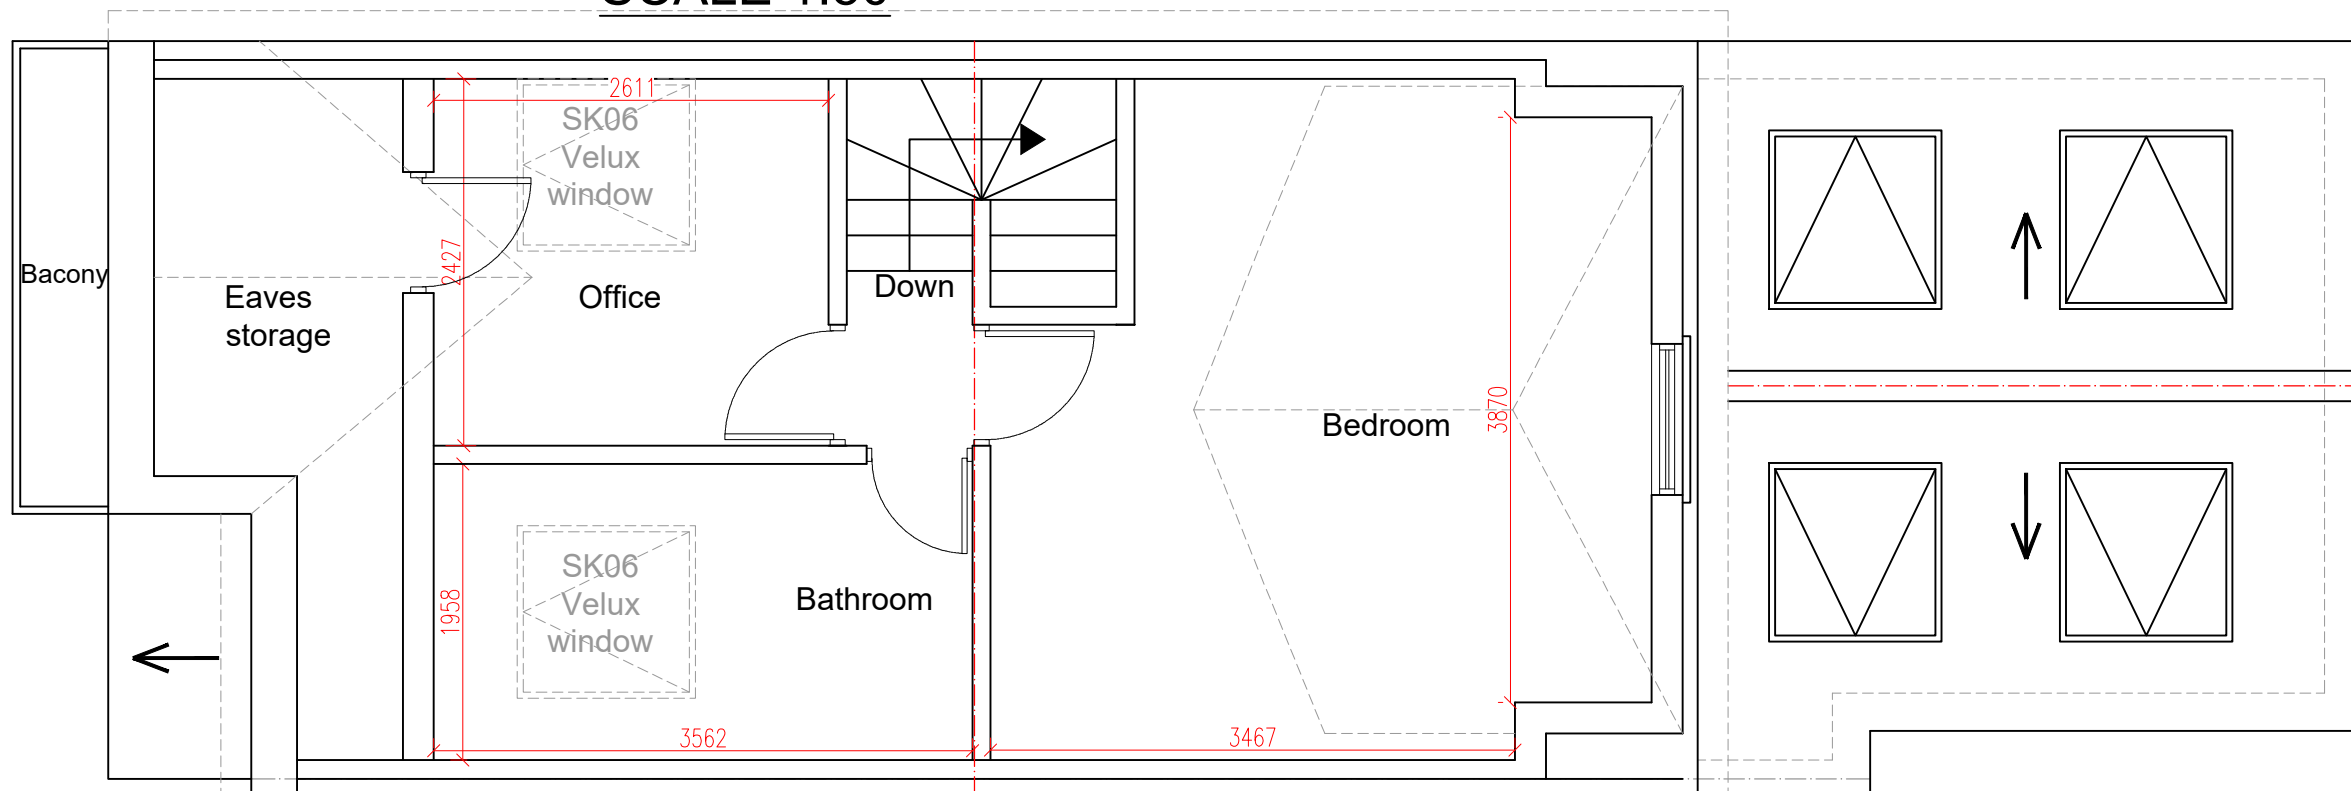


PROPOSED LOFT PLAN
SCALE 1:50

 


	
Project:	Loft Conversion with Dormer to Rear.
Address:	148 OSIER CRESCENT, N10 1RF
Scale:	Dwg. no:
1:50 @ A3	A03
Drawn by:	Date Drawn:
O.B.S	25-OCT-2023
For Drawings Tel: 0800 917 7571	
E-mail: info@simplyloft.co.uk	

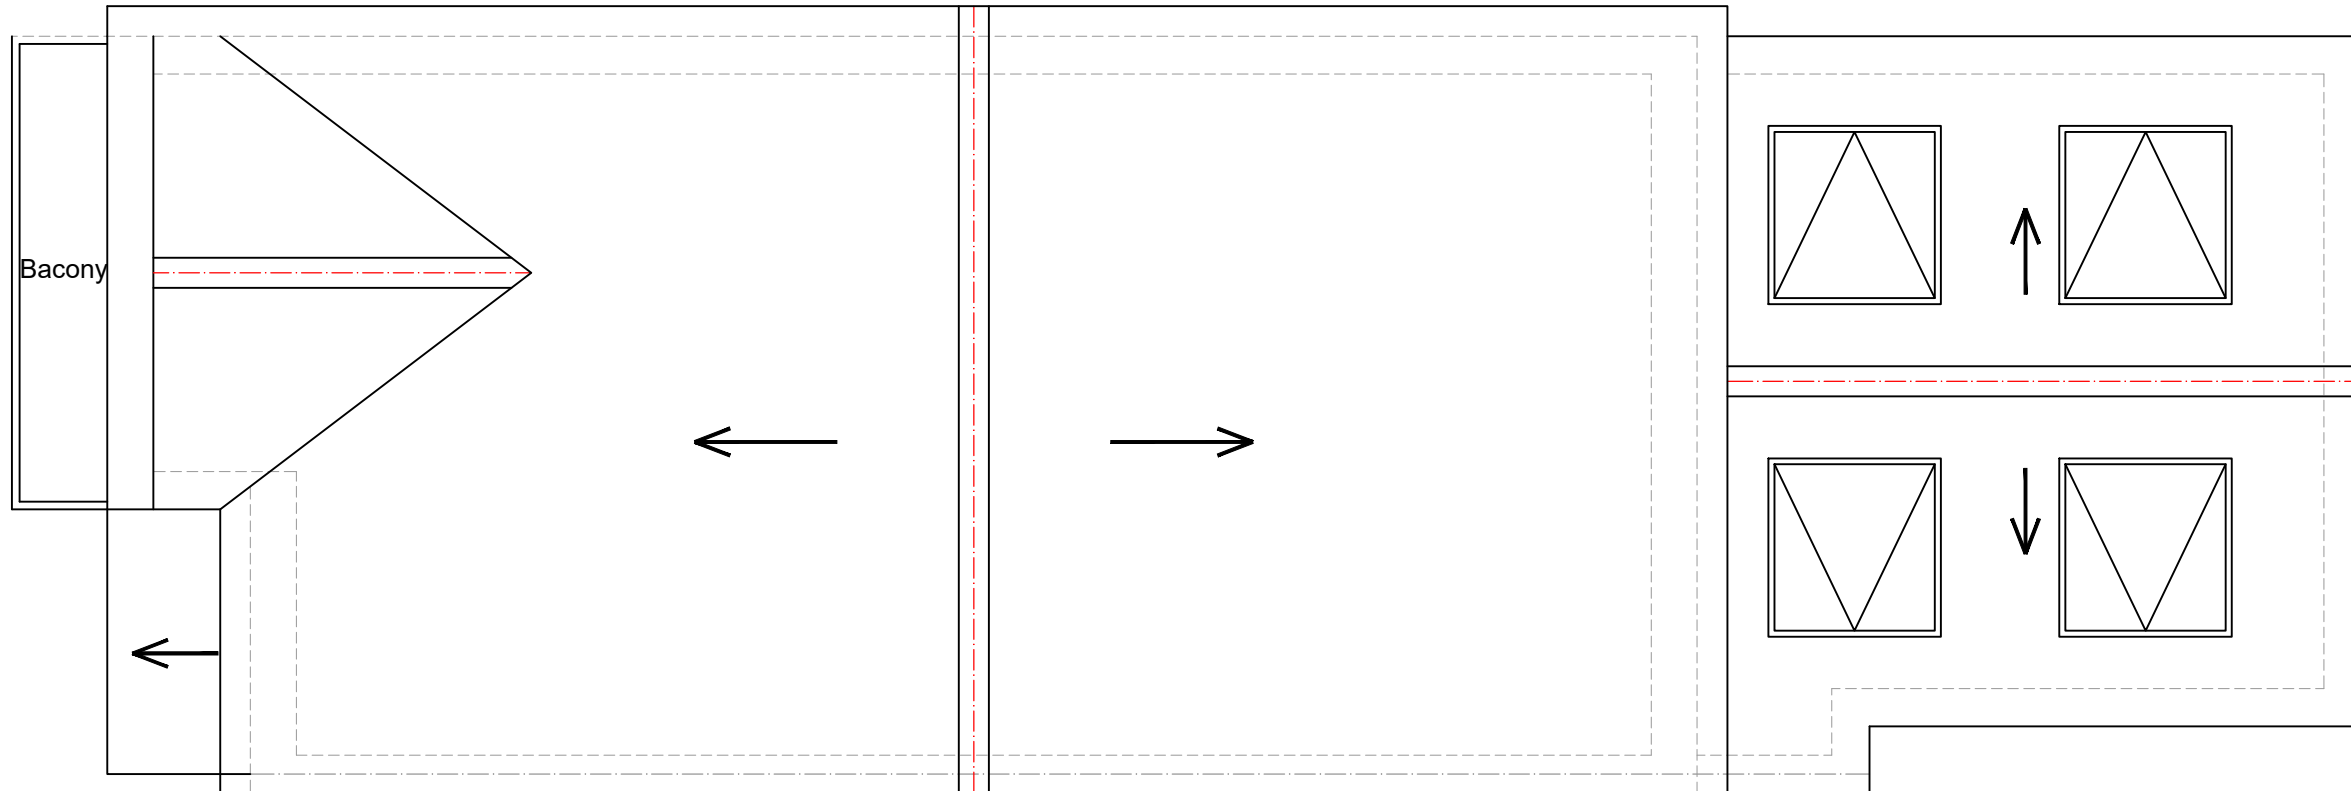

EXISTING ROOF PLAN
SCALE 1:50

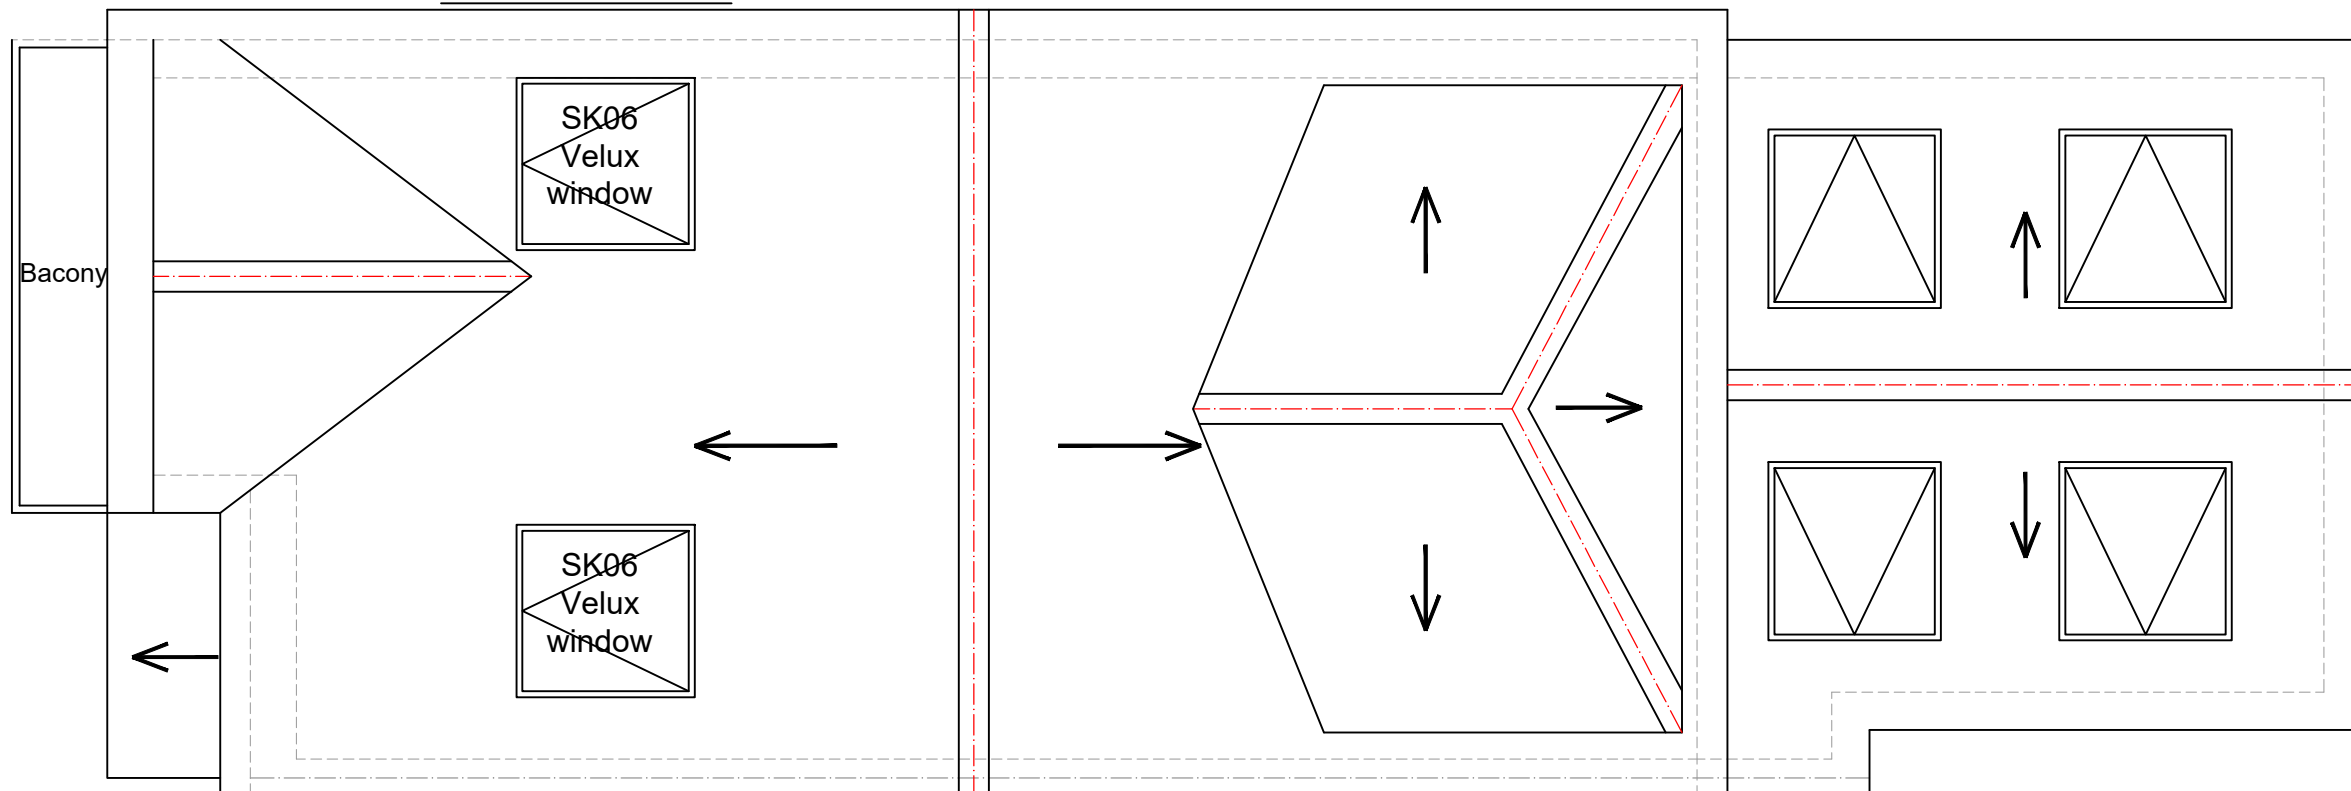

PROPOSED ROOF PLAN
SCALE 1:50

 


Project: Loft Conversion with Dormer to Rear.	
Address: 148 OSIER CRESCENT,N10 1RF	
Scale: 1:50 @ A3	Dwg. no: A04
Drawn by: O.B.S	Date Drawn: 25-OCT-2023
For Drawings Tel: 0800 917 7571	
E-mail: info@simplyloft.co.uk	



EXISTING FRONT ELEVATION
SCALE 1:100




EXISTING REAR ELEVATION
SCALE 1:100

 




SIMPLY LOFT


Project: Loft Conversion with Dormer to Rear.	
Address: 148 OSIER CRESCENT,N10 1RF	
Scale: 1:100 @ A3	Dwg. no: A05
Drawn by: O.B.S	Date Drawn: 25-OCT-2023
For Drawings Tel: 0800 917 7571	
E-mail: info@simplyloft.co.uk	

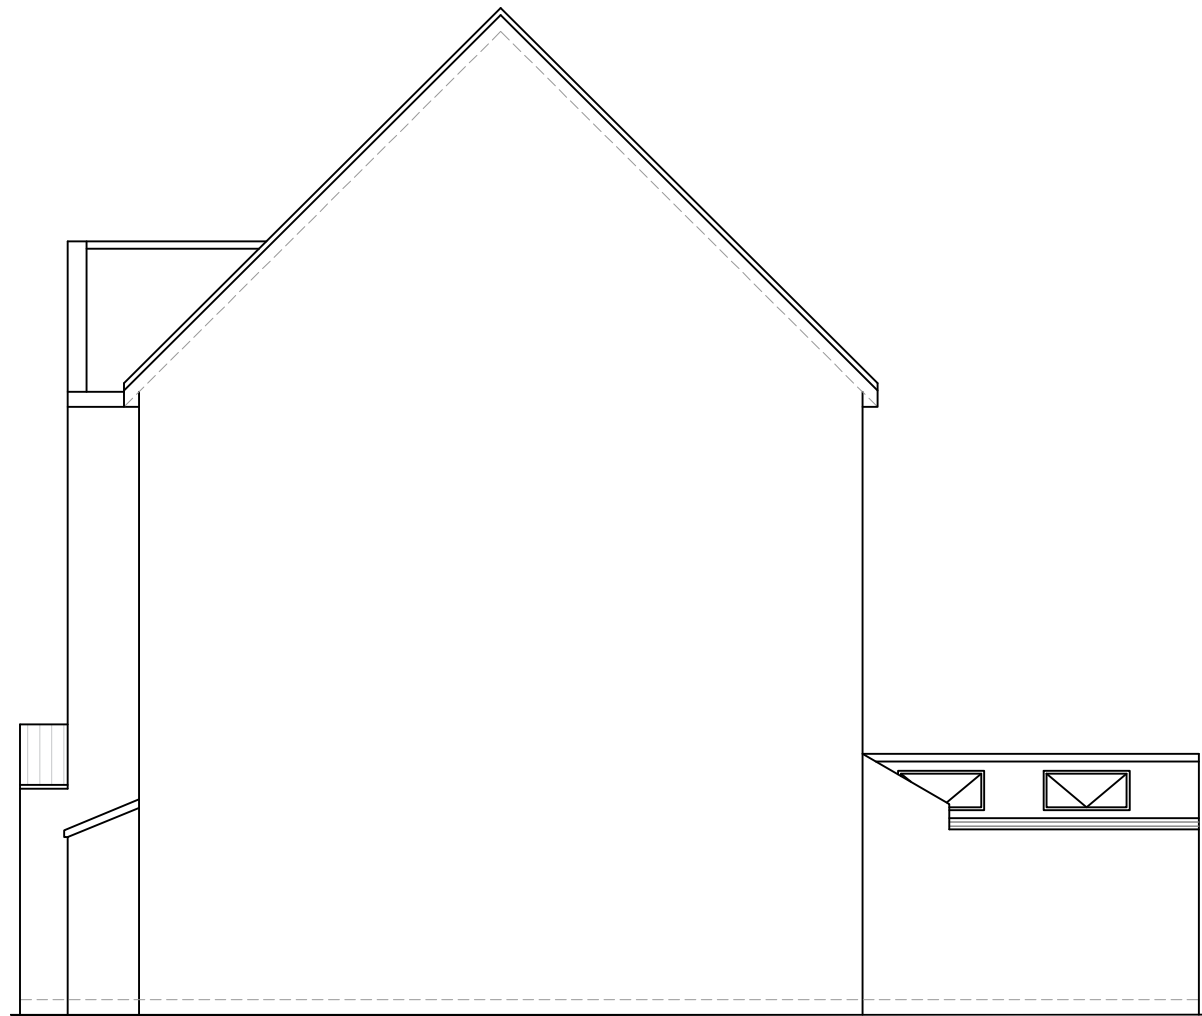

EXISTING ELEVATION SIDE A
SCALE 1:100

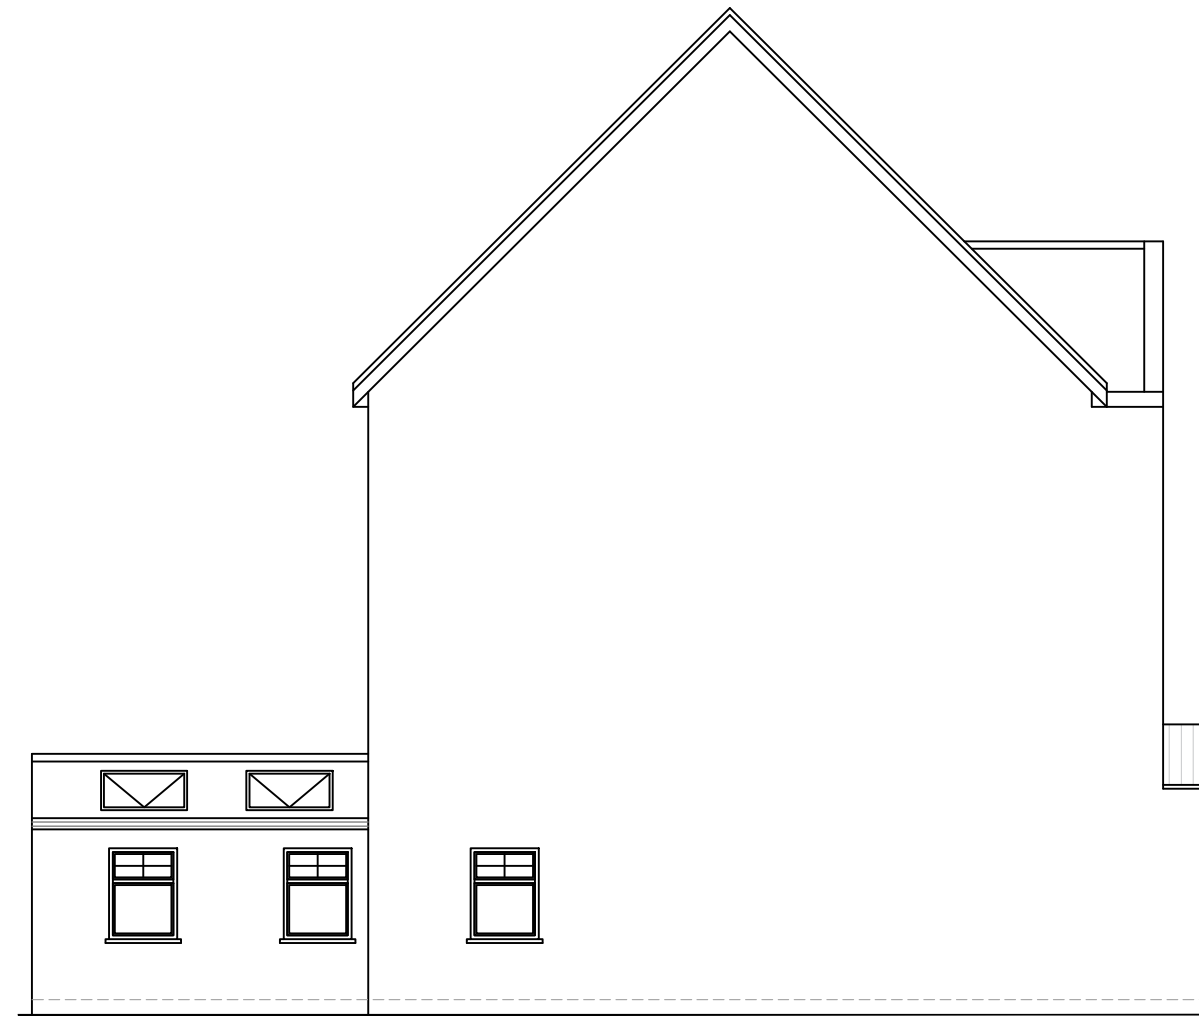

EXISTING ELEVATION SIDE B
SCALE 1:100

 



**SIMPLY
LOFT**


Project: Loft Conversion with Dormer to Rear.	
Address: 148 OSIER CRESCENT,N10 1RF	
Scale: 1:100 @ A3	Dwg. no: A06
Drawn by: O.B.S	Date Drawn: 25-OCT-2023
For Drawings Tel: 0800 917 7571	
E-mail: info@simplyloft.co.uk	



PROPOSED FRONT ELEVATION
SCALE 1:100




PROPOSED REAR ELEVATION
SCALE 1:100

 




SIMPLY LOFT


Project: Loft Conversion with Dormer to Rear.	
Address: 148 OSIER CRESCENT, N10 1RF	
Scale: 1:100 @ A3	Dwg. no: A07
Drawn by: O.B.S	Date Drawn: 25-OCT-2023
For Drawings Tel: 0800 917 7571	
E-mail: info@simplyloft.co.uk	

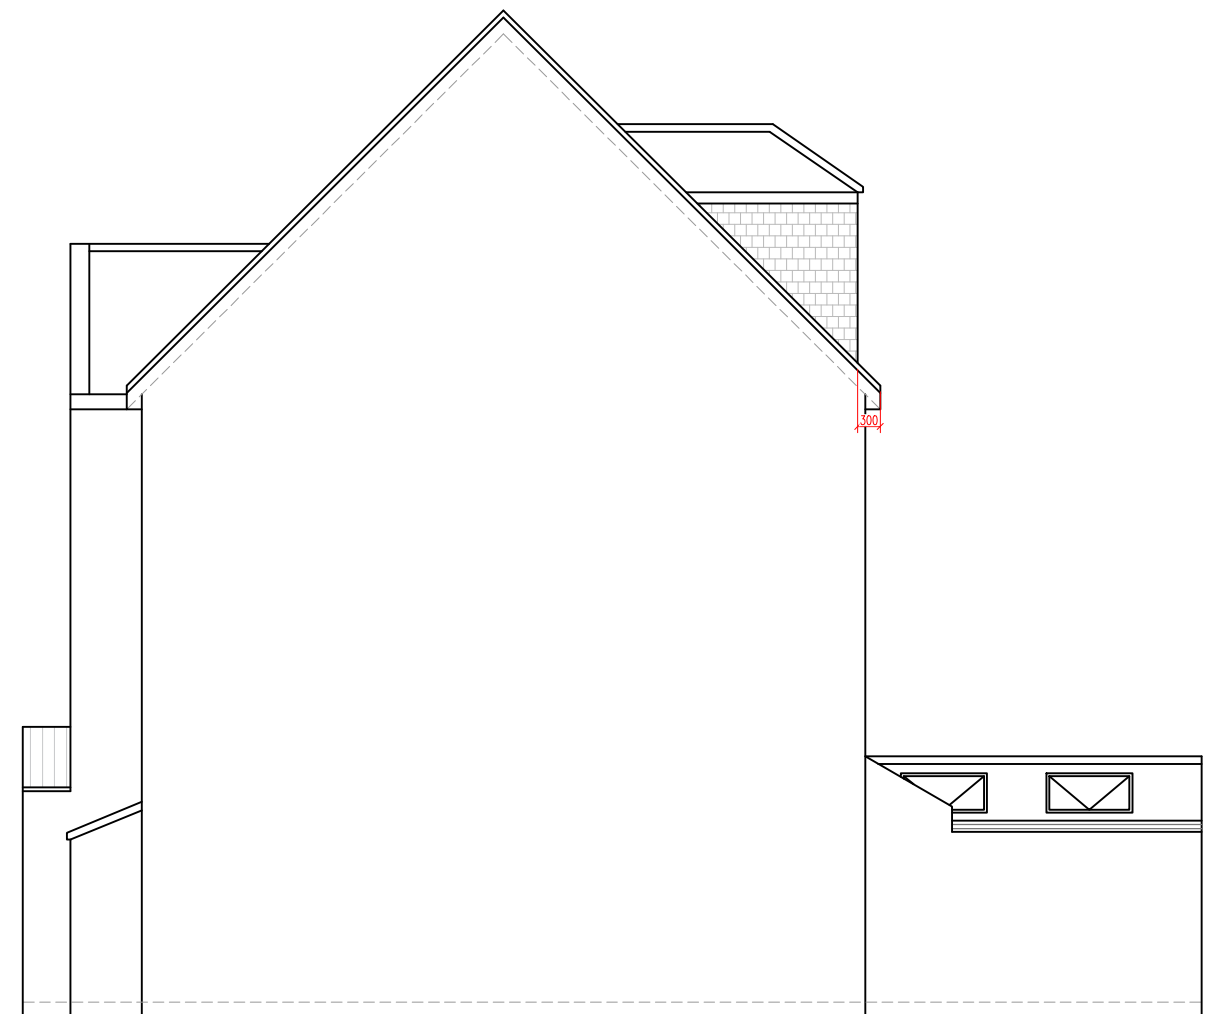


PROPOSED ELEVATION SIDE A
SCALE 1:100

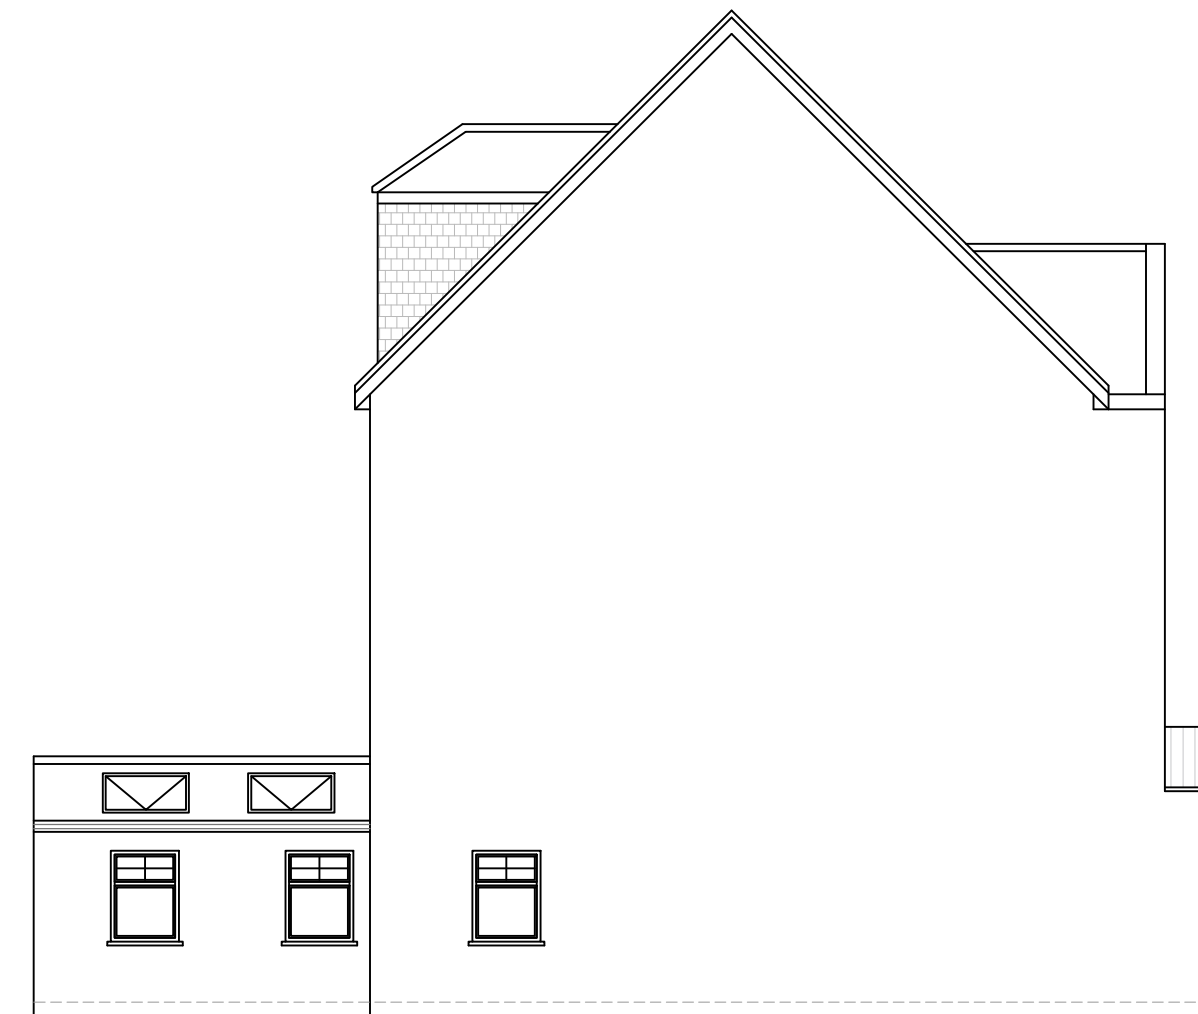

PROPOSED ELEVATION SIDE B
SCALE 1:100

 

 SIMPLY LOFT	
Project: Loft Conversion with Dormer to Rear.	
Address: 148 OSIER CRESCENT,N10 1RF	
Scale: 1:100 @ A3	Dwg. no: A08
Drawn by: O.B.S	Date Drawn: 25-OCT-2023
For Drawings Tel: 0800 917 7571	
E-mail: info@simplyloft.co.uk	

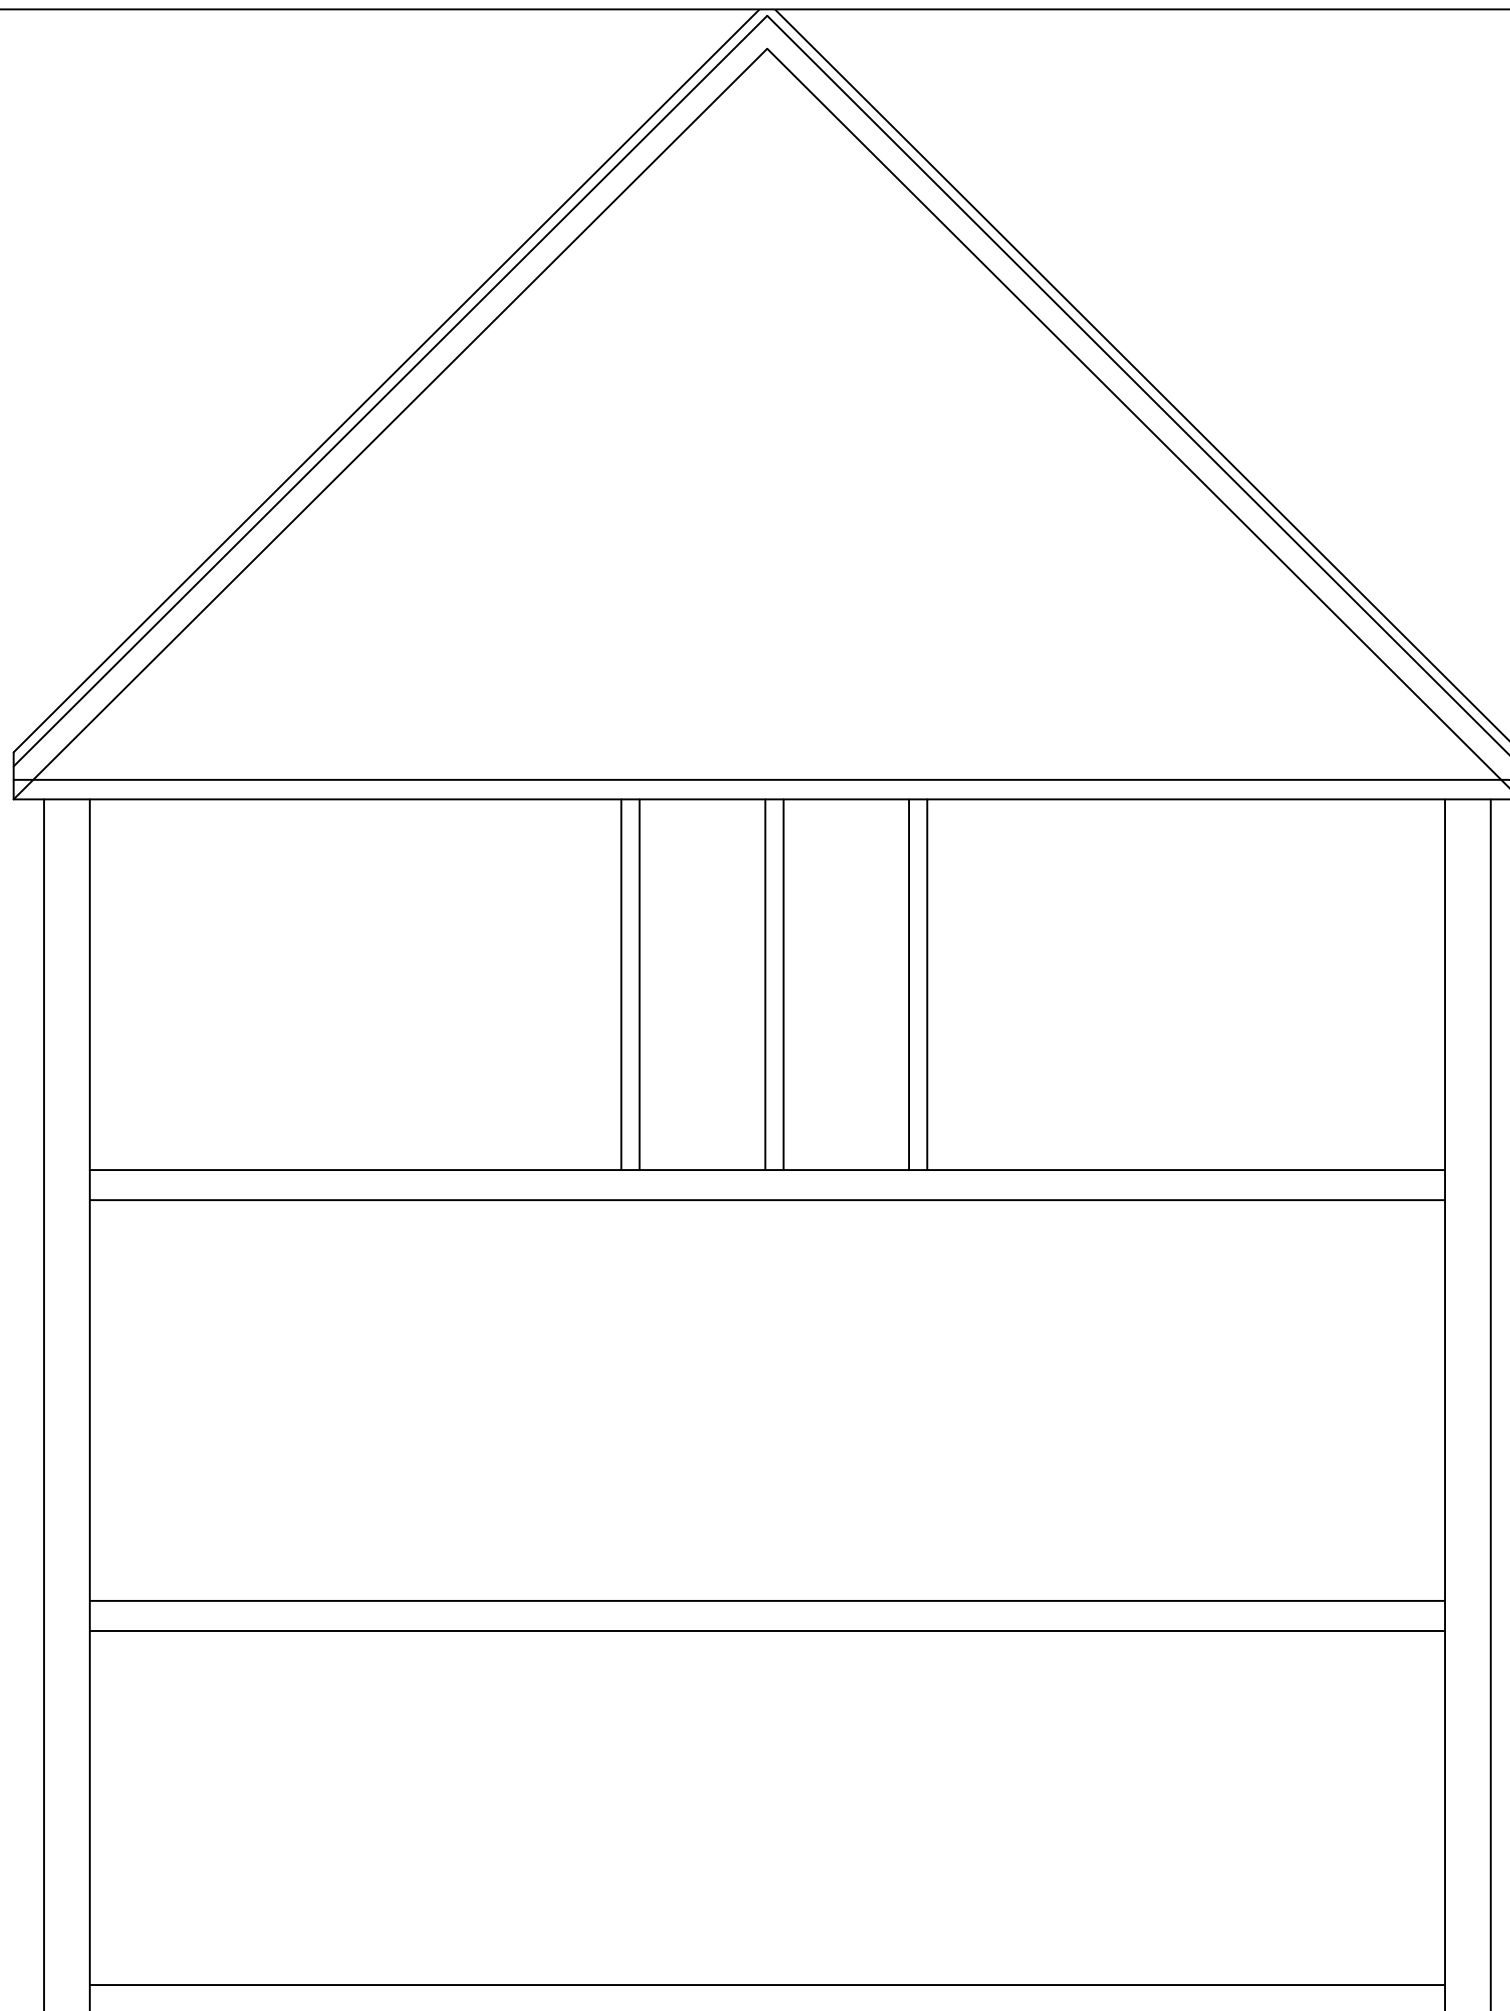


EXISTING SECTION AA
SCALE 1:50






**SIMPLY
LOFT**

Project: Loft Conversion with Dormer to Rear.	
Address: 148 OSIER CRESCENT,N10 1RF	
Scale: 1:50 @ A3	Dwg. no: A09
Drawn by: O.B.S	Date Drawn: 25-OCT-2023
For Drawings Tel: 0800 917 7571	
E-mail: info@simplyloft.co.uk	

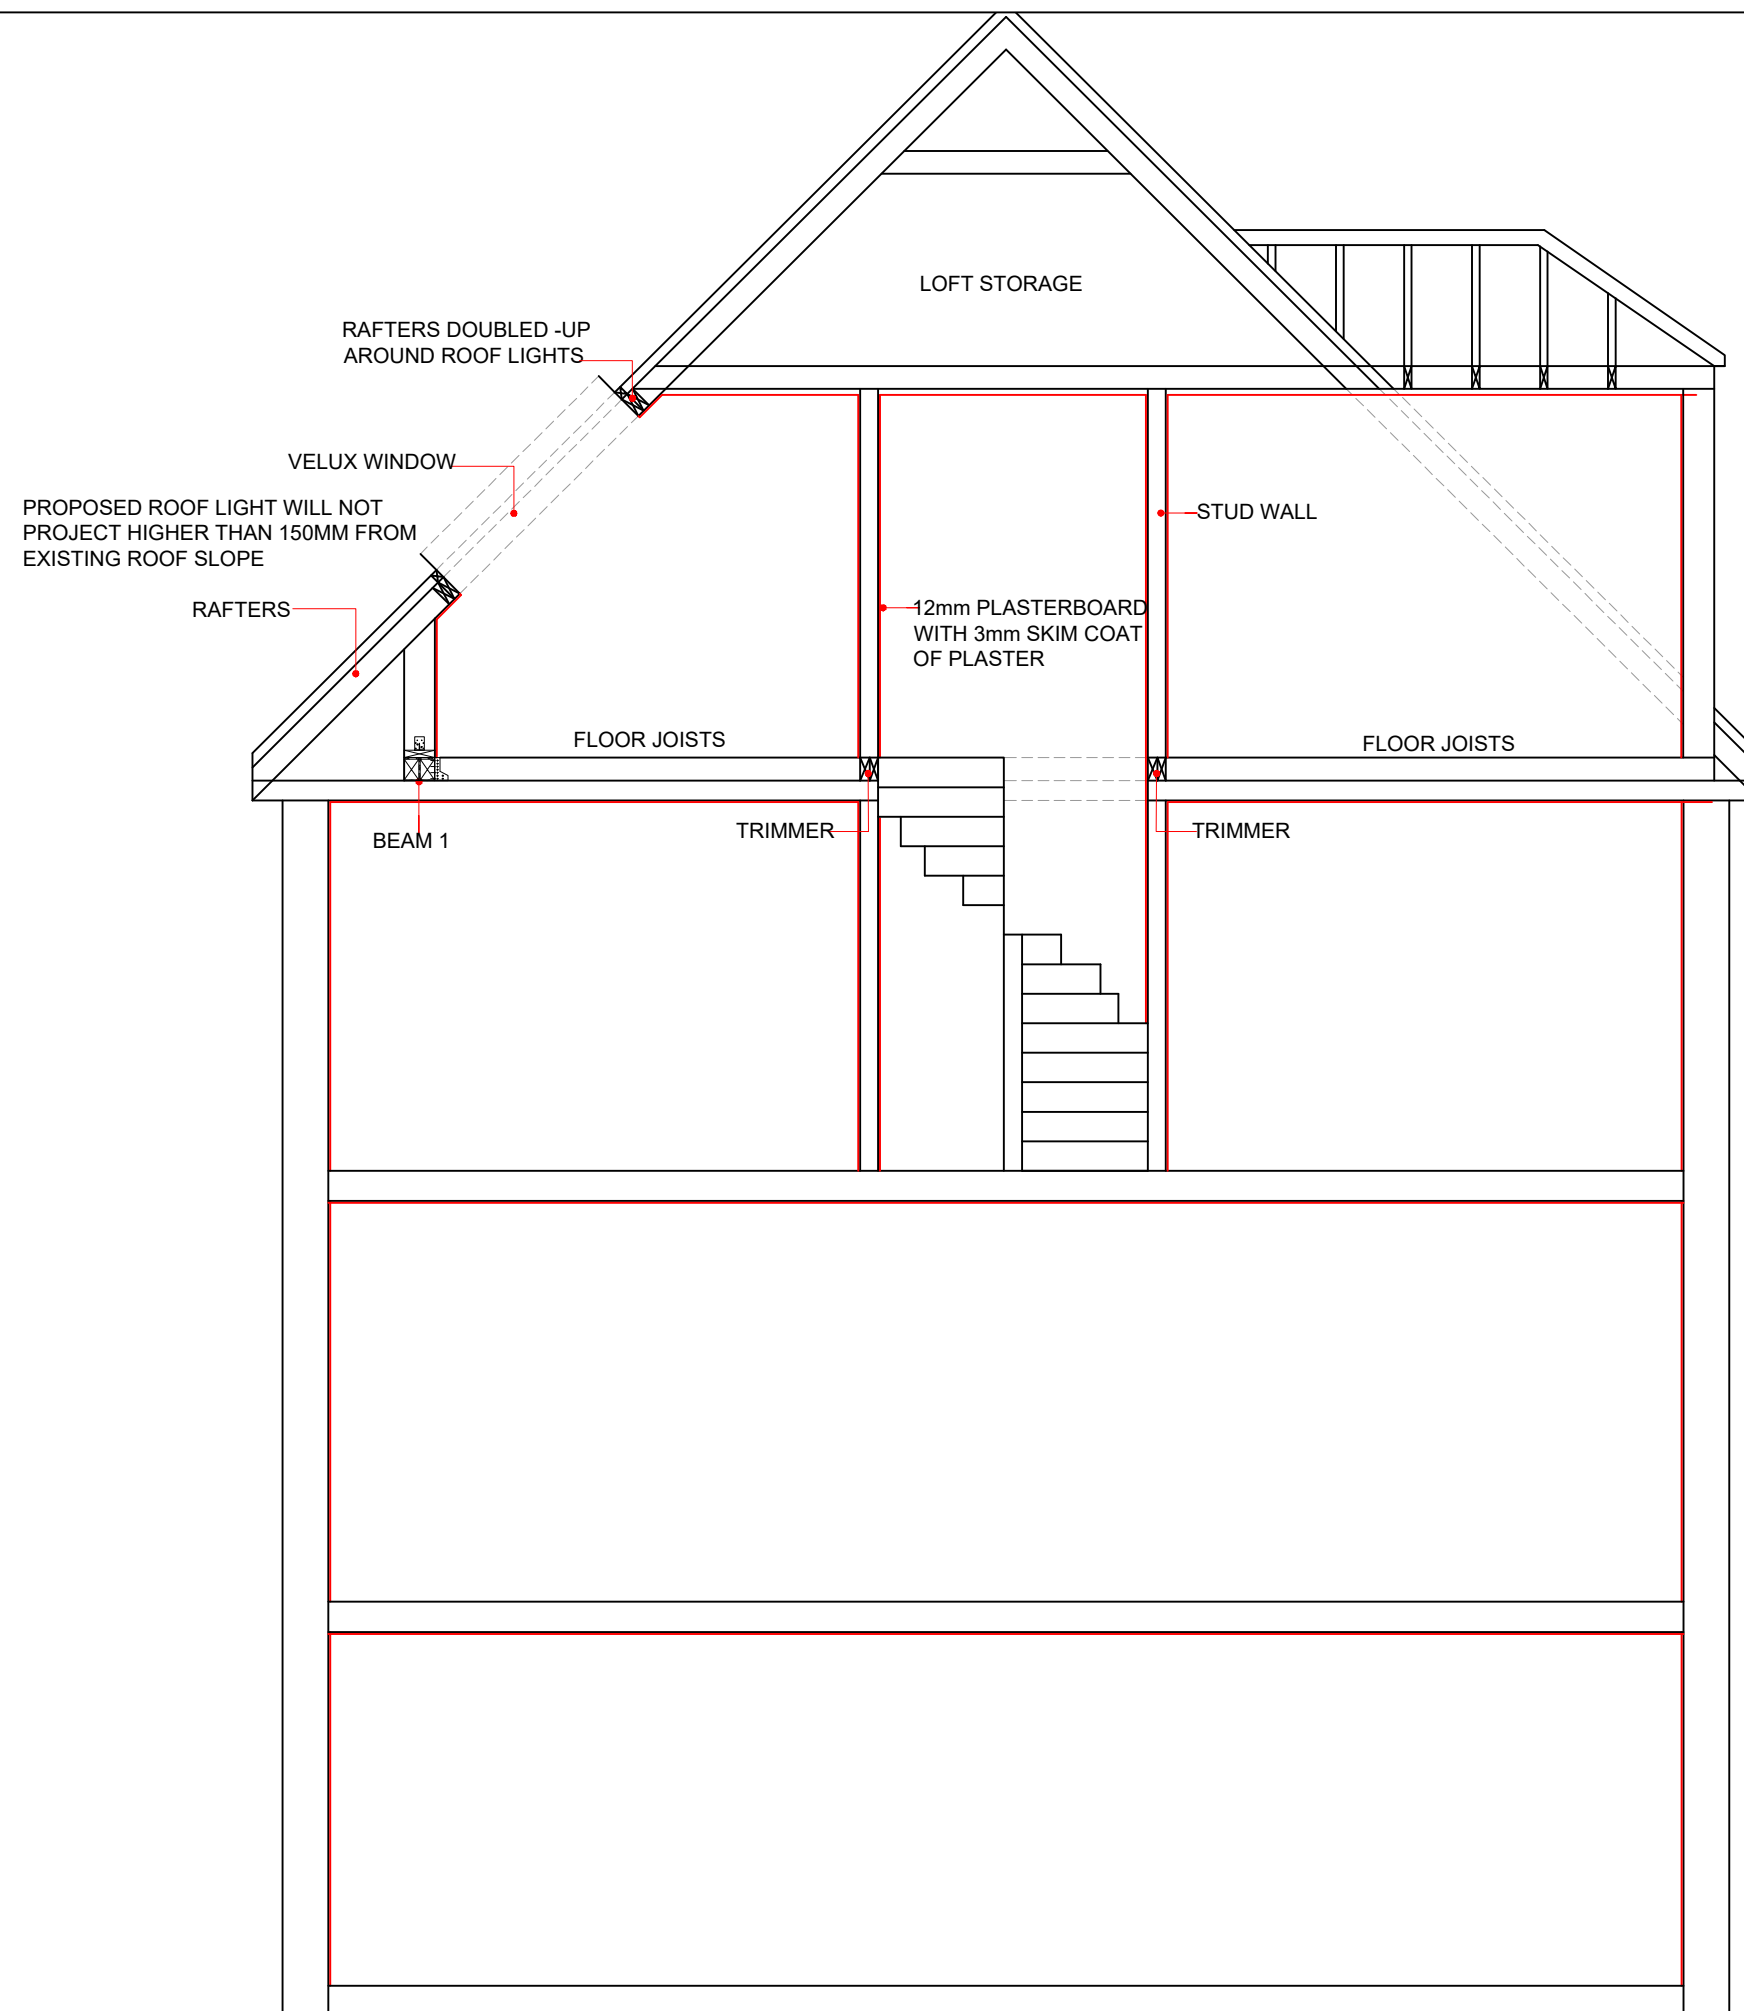


PROPOSED SECTION AA
SCALE 1:50



Project: Loft Conversion with Dormer to Rear.	
Address: 148 OSIER CRESCENT,N10 1RF	
Scale: 1:50 @ A3	Dwg. no: A10
Drawn by: O.B.S	Date Drawn: 25-OCT-2023
For Drawings Tel: 0800 917 7571	
E-mail: info@simplyloft.co.uk	

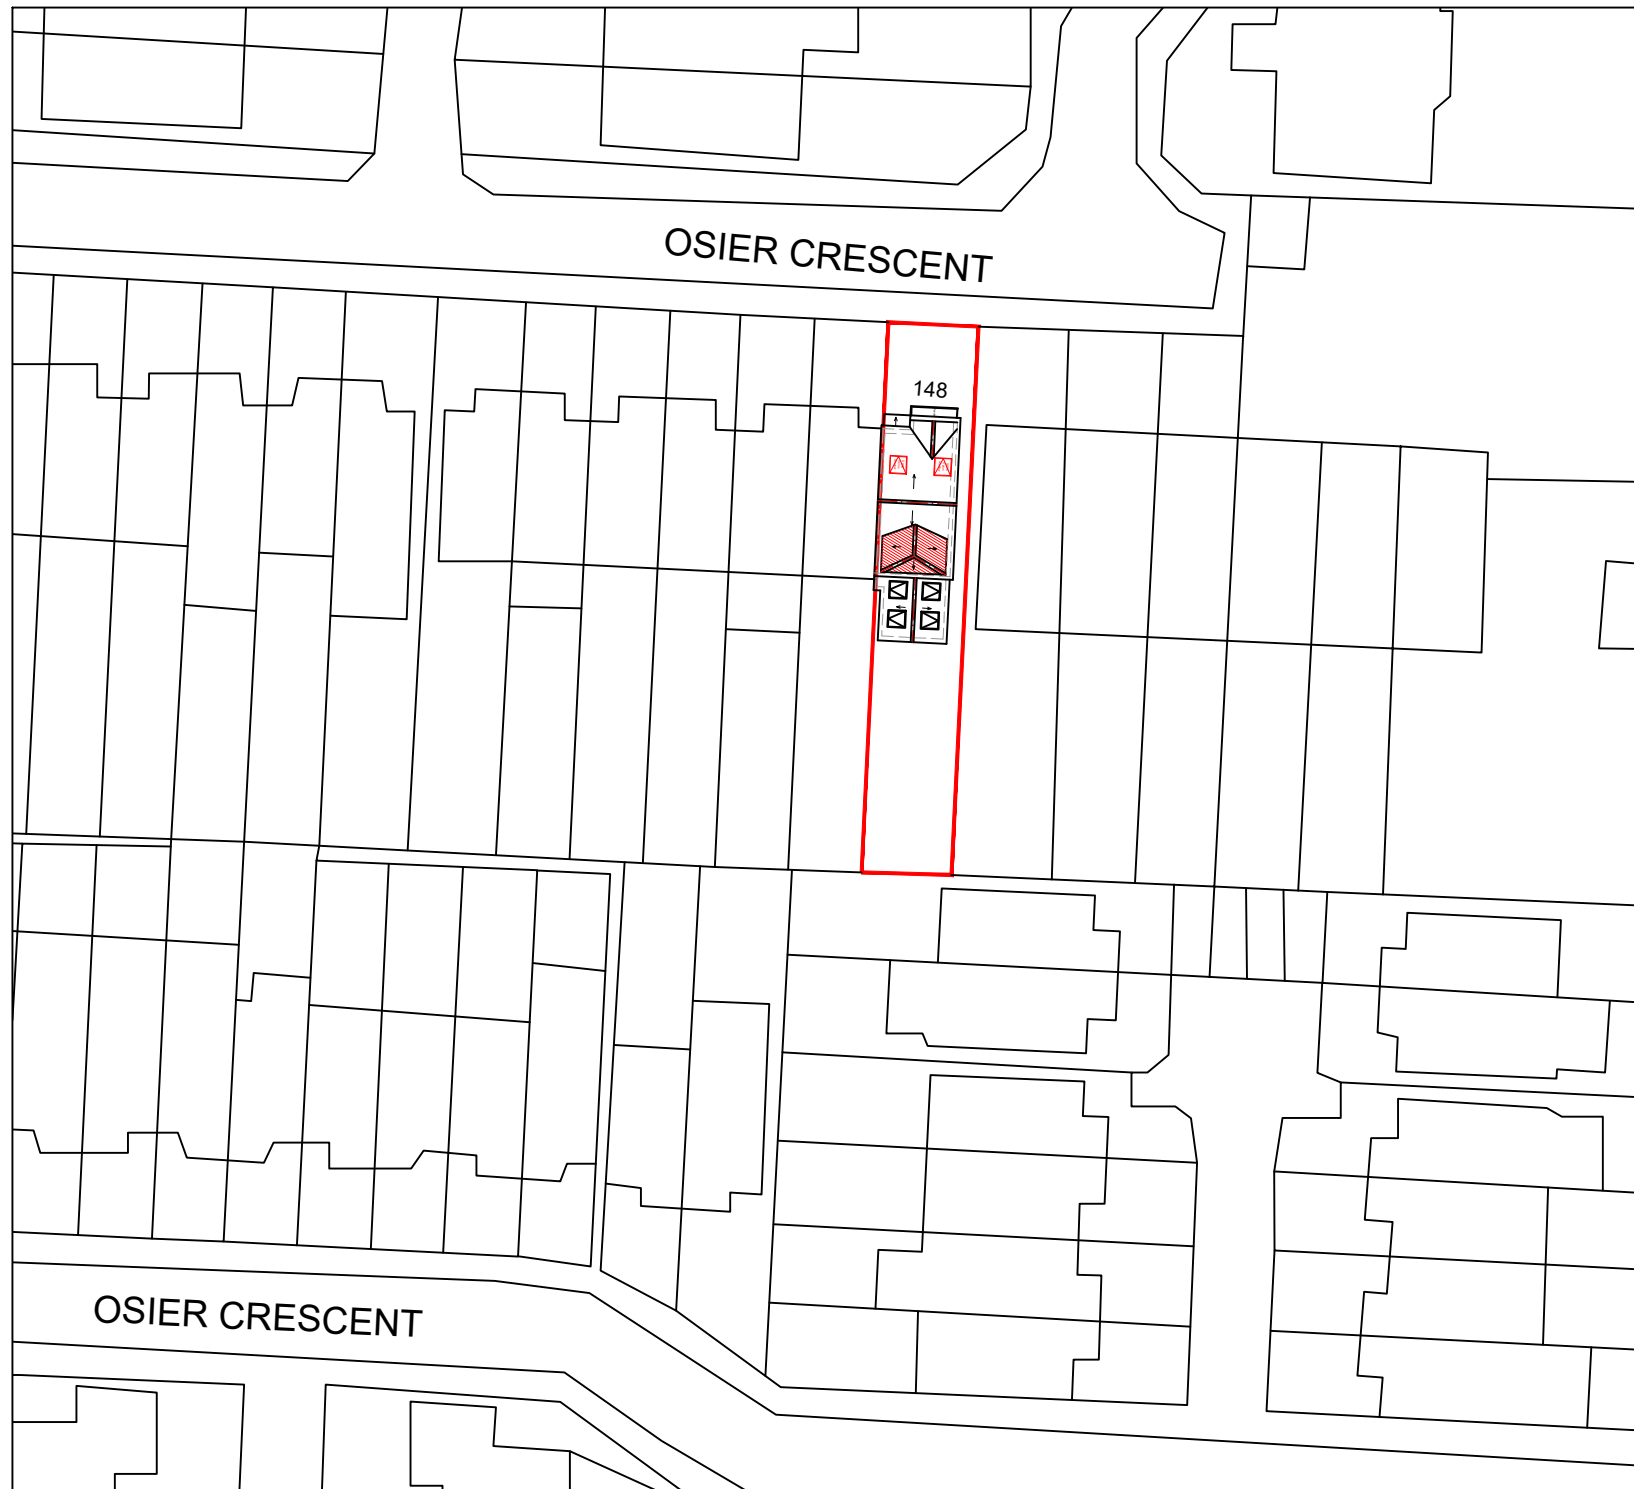

BLOCK PLAN
SCALE 1:500

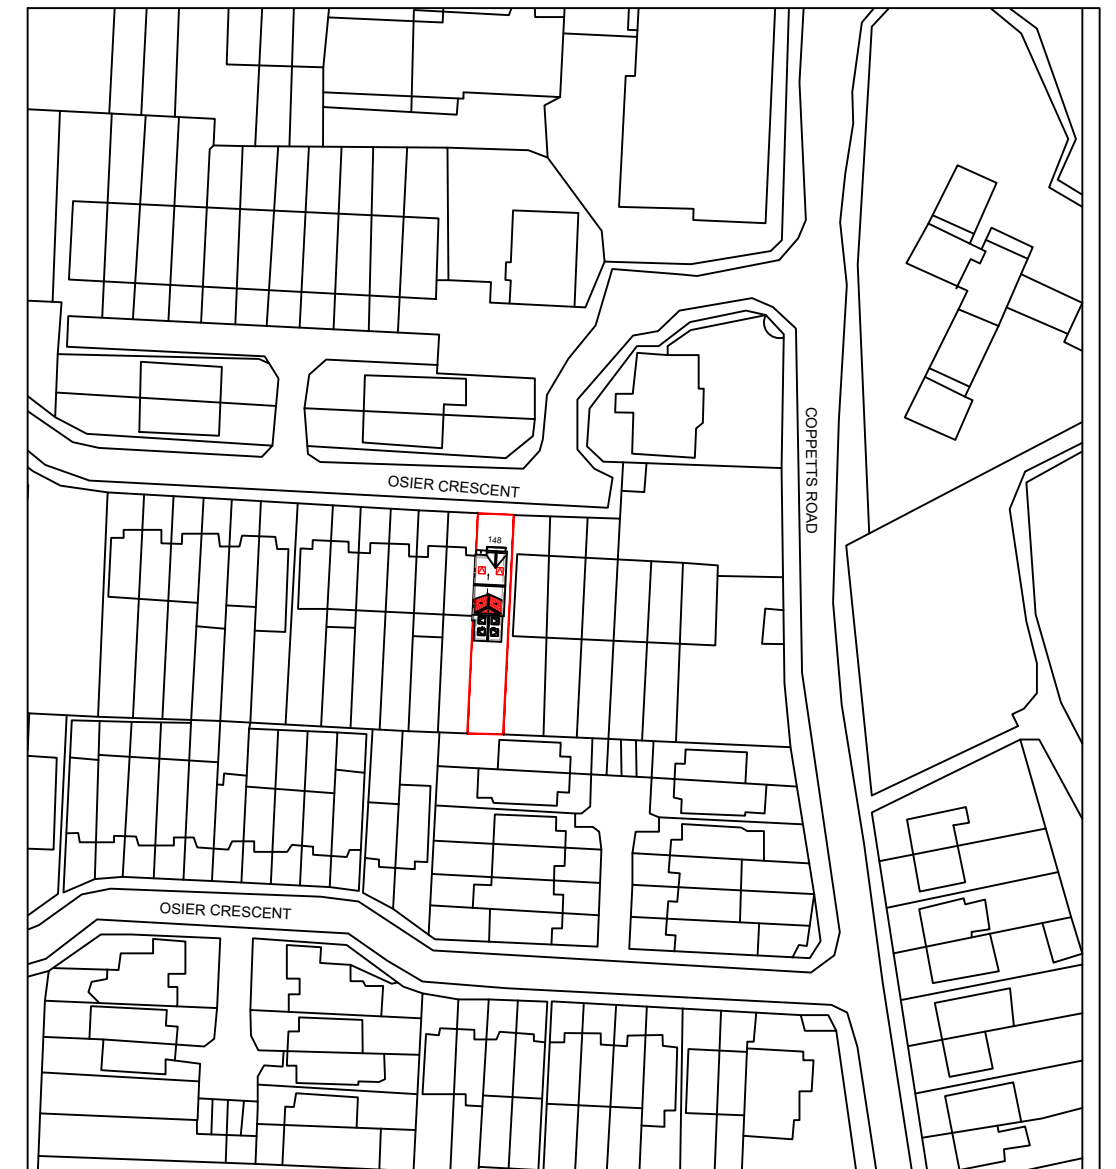

LOCATION PLAN
SCALE 1:1250

 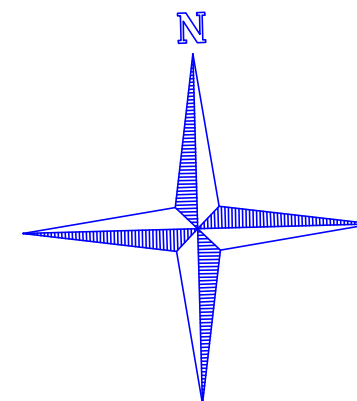

 SIMPLY LOFT	
Project: Loft Conversion with Dormer to Rear.	
Address: 148 OSIER CRESCENT,N10 1RF	
Scale: 1:500 @ A3	Dwg. no: A11
Drawn by: O.B.S	Date Drawn: 25-OCT-2023
For Drawings Tel: 0800 917 7571	
E-mail: info@simplyloft.co.uk	