



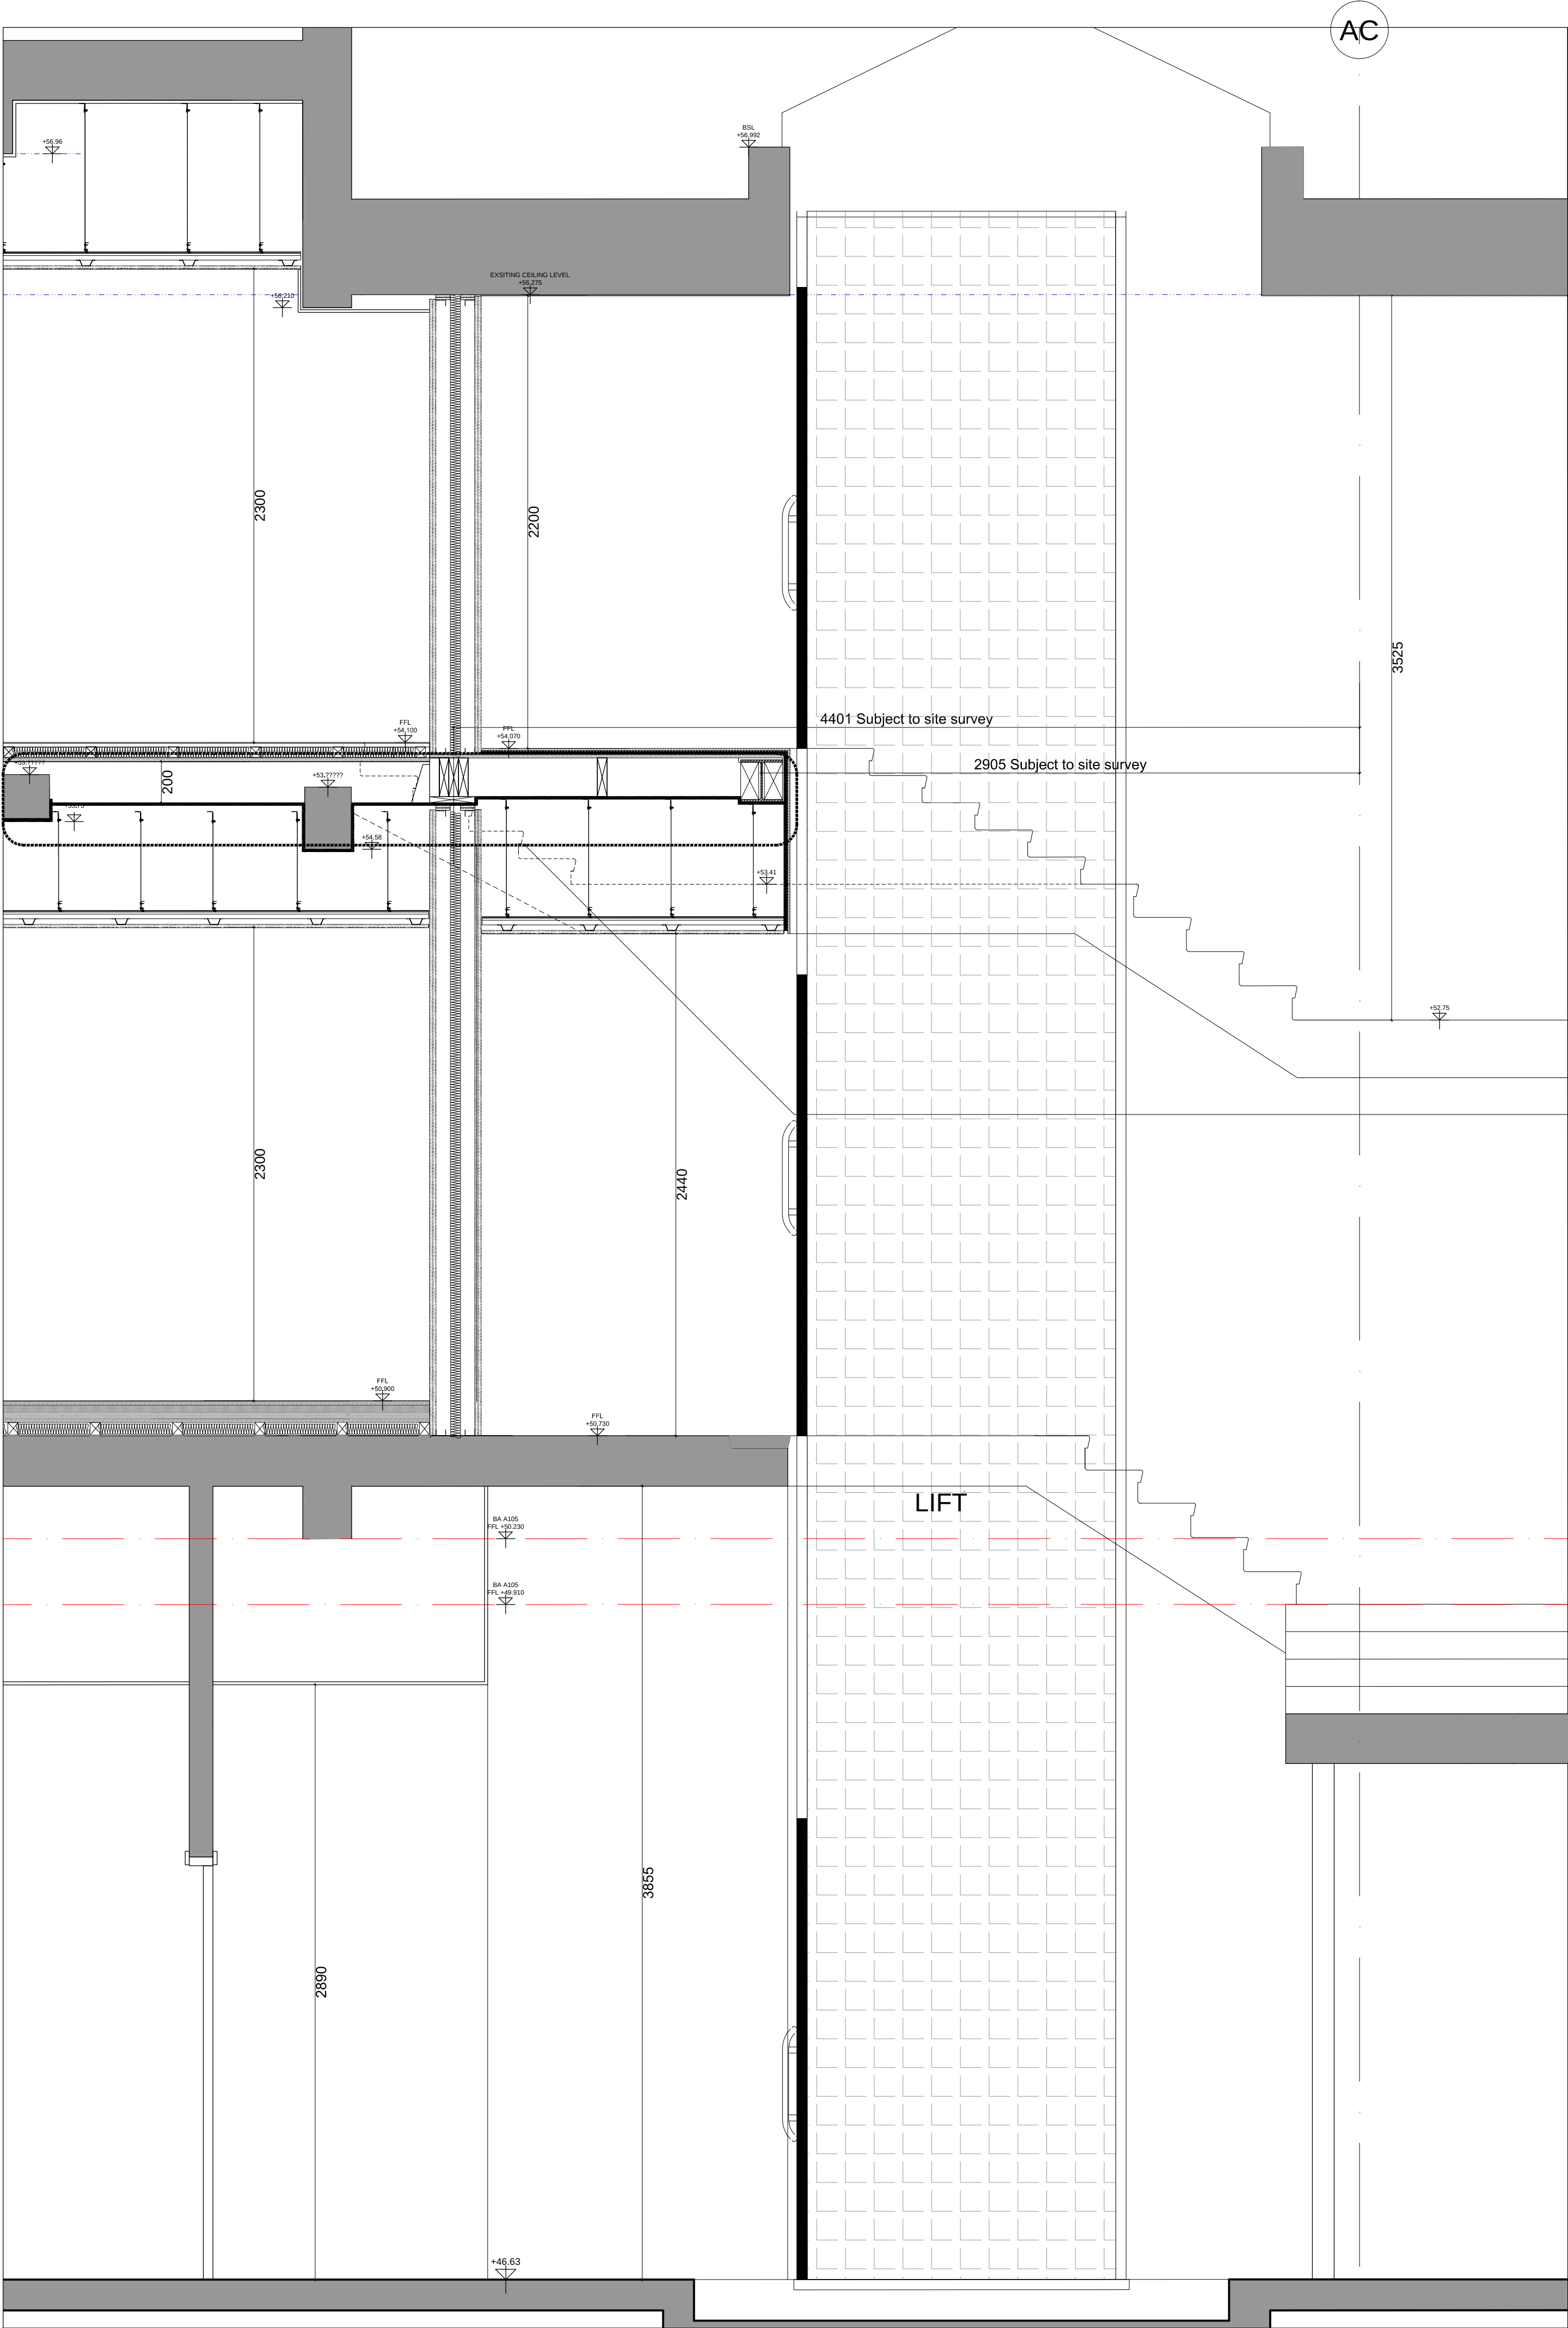

01 2ND FLOOR PLAN
1:50



REFER STRUCTURAL
ENGINEER DETAILS

02 SECTION B
1:20

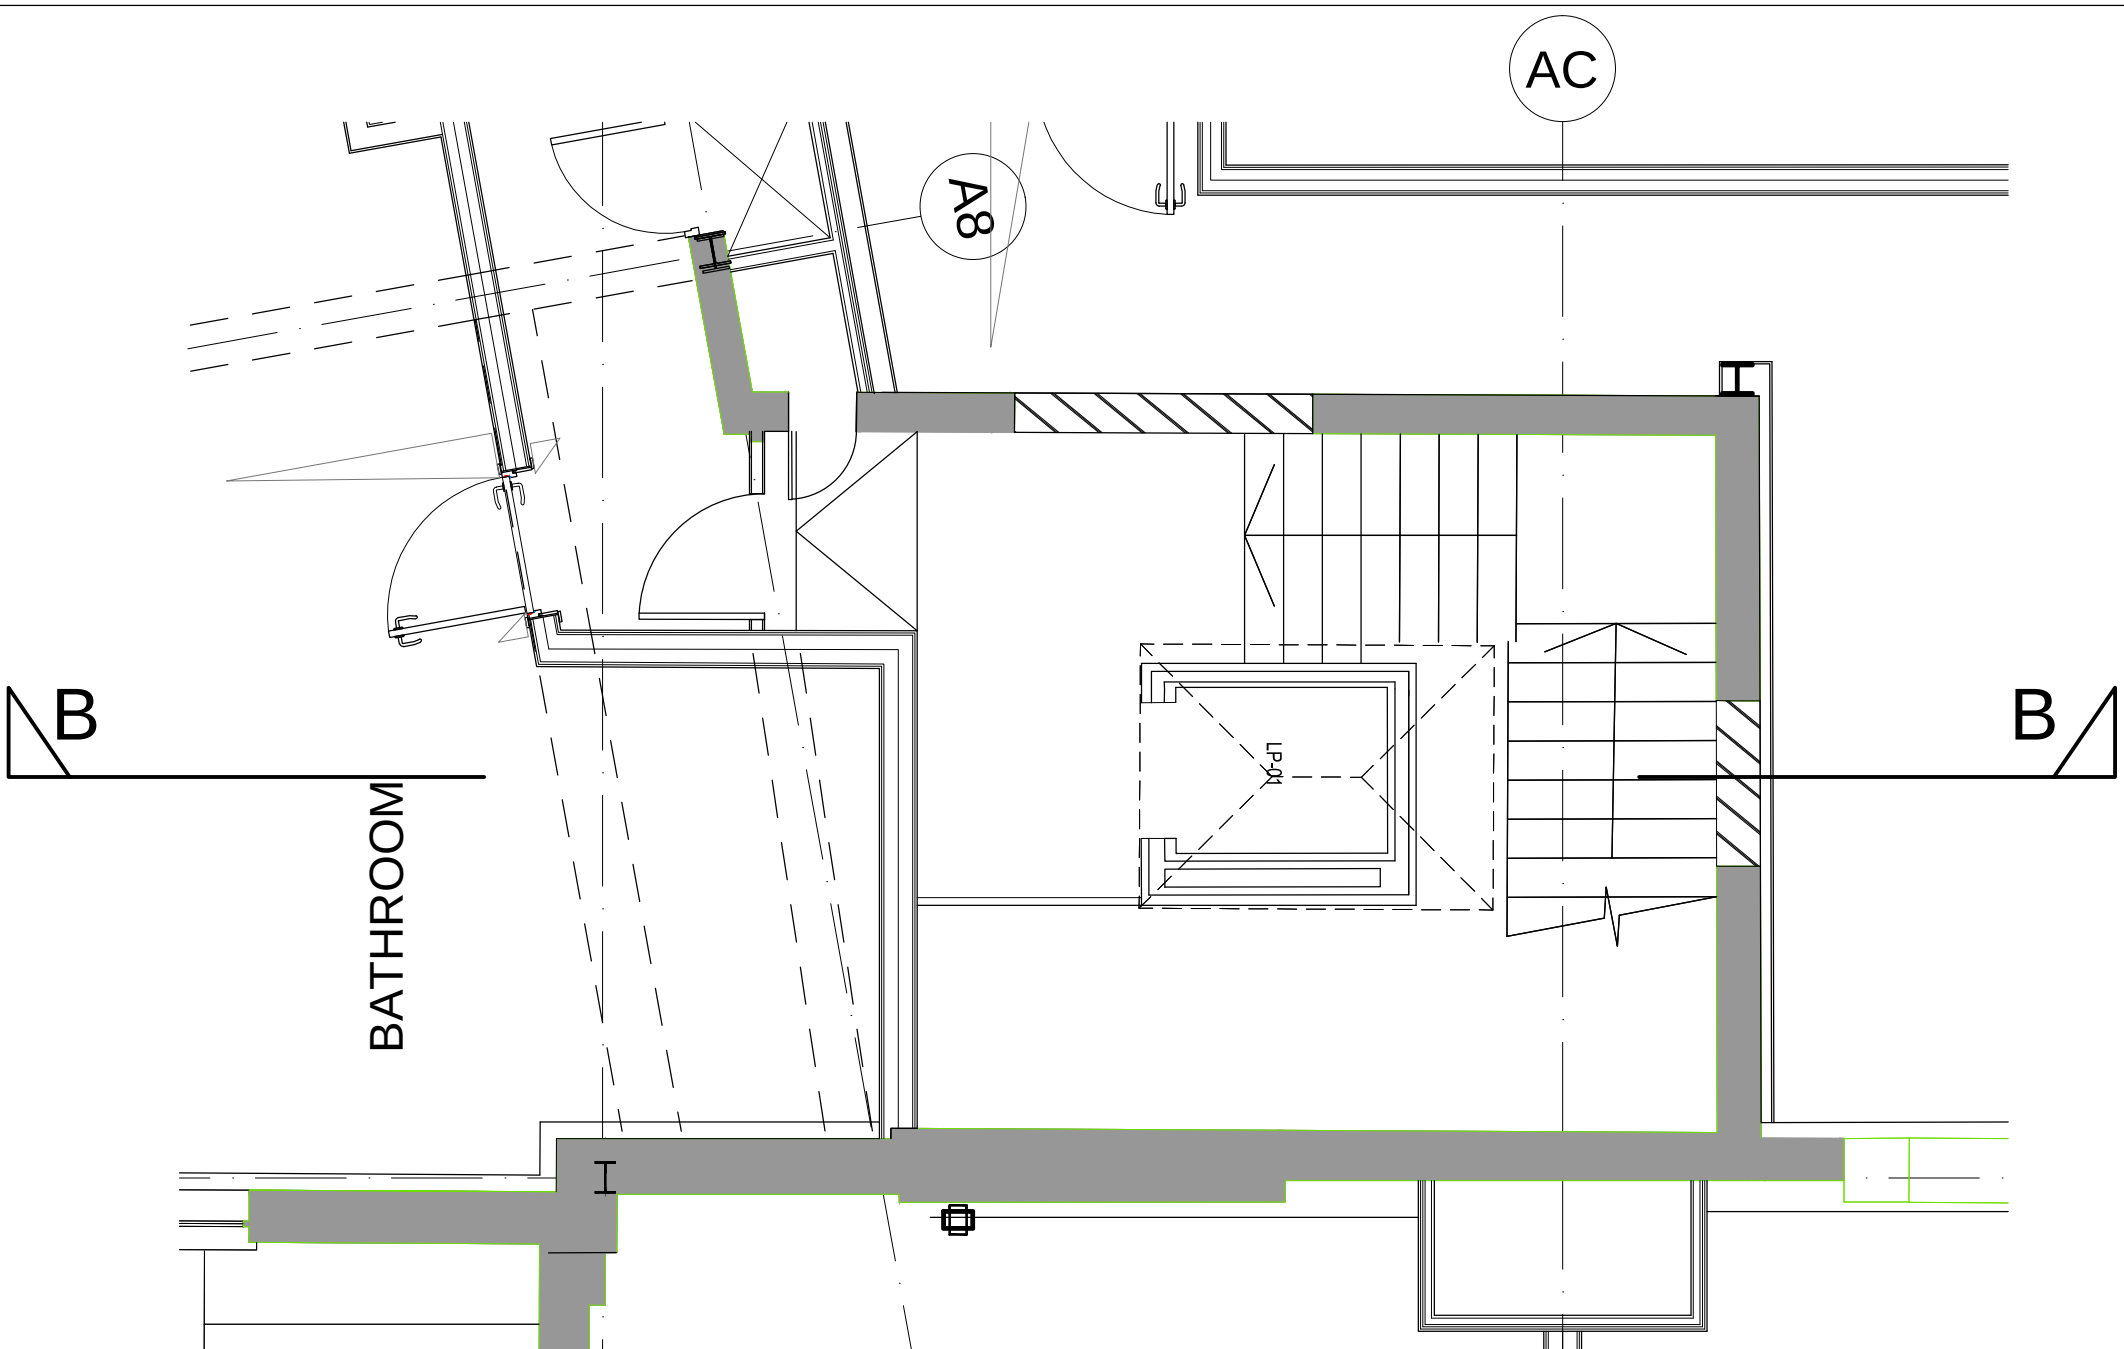

© KDS & Associates Ltd
No part of this drawing may be reproduced without written consent.
All contractors must visit site and be responsible for taking and checking all
dimensions relating to this work.
Do not scale from this drawing.

REVISION NOTES
C1 20-01-2021 AC FOR CONSTRUCTION

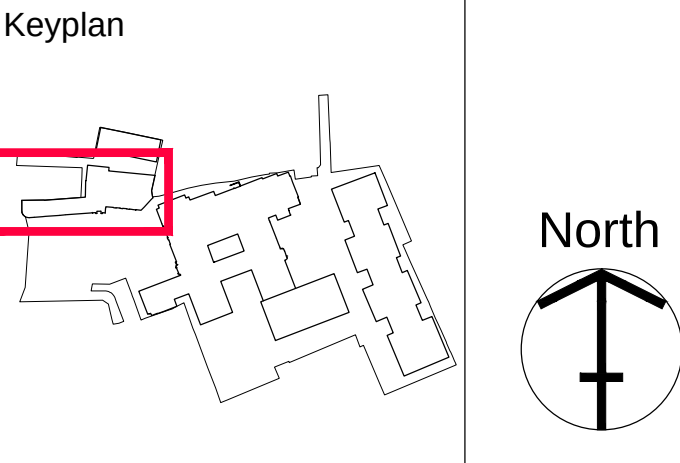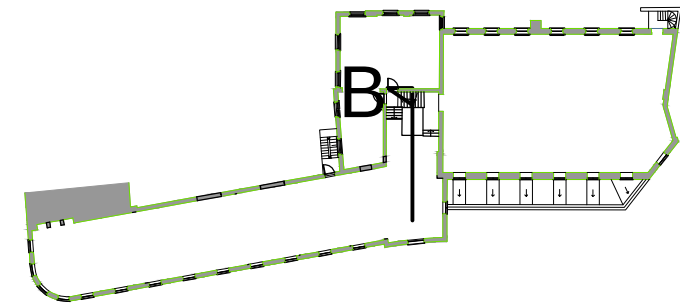

Armore GROUP
ARDMORE CONSTRUCTION LTD
6 WHARF STUDIOS,
28 WHARF ROAD,
LONDON, N1 7GR
TEL: 0208-344 0300
www.armoragroup.co.uk

KDS ASSOCIATES LTD
TECHNICAL ● ARCHITECTURAL ● MANAGEMENT ● CONSULTANTS
101 THE BLACKFRIARS FOUNDRY
156 BLACKFRIARS ROAD
LONDON SE1 8EN
0203 355 0775
www.kdsassociates.co.uk

CONSTRUCTION

PROJECT / DRAWING TITLE
HORNSEY TOWN HALL
BROADWAY ANNEX
N8 9JJ
DRAWING TITLE
BROADWAY ANNEX (APARTMENT)
SECTION B
COMMUNAL STAIR
DATE / DRAWN BY
18-06-19 AC
SCALE
AS SHOWN @A1
PROJECT / DRAWING NO
3670-KDS-BA-02-DR-A-04-2255
REV
C1